



CONSTRUCTION PLANS FOR STREET IMPROVEMENTS IN GEORGETOWN II ADDITION WICHITA, KANSAS KANSAS GENERAL PROPERTIES, INC.

INDEX OF SHEETS	
SHEET NO. 1	TITLE SHEET
" 2	GENERAL PROJ. INFO.
" 3	TYPICAL SECTS. & PAVING DET.
" 4	DRIVEWAY DETAILS
" 5	PAVING PLAN STA 0+99.99 TO STA 6+50
" 6	" " STA 6+50 TO STA 14+25
" 7	" " STA 14+25 TO STA 22+07.05
" 8	" " STA 22+07.05 TO STA 28+29.11
" 9-16	CROSS SECTIONS

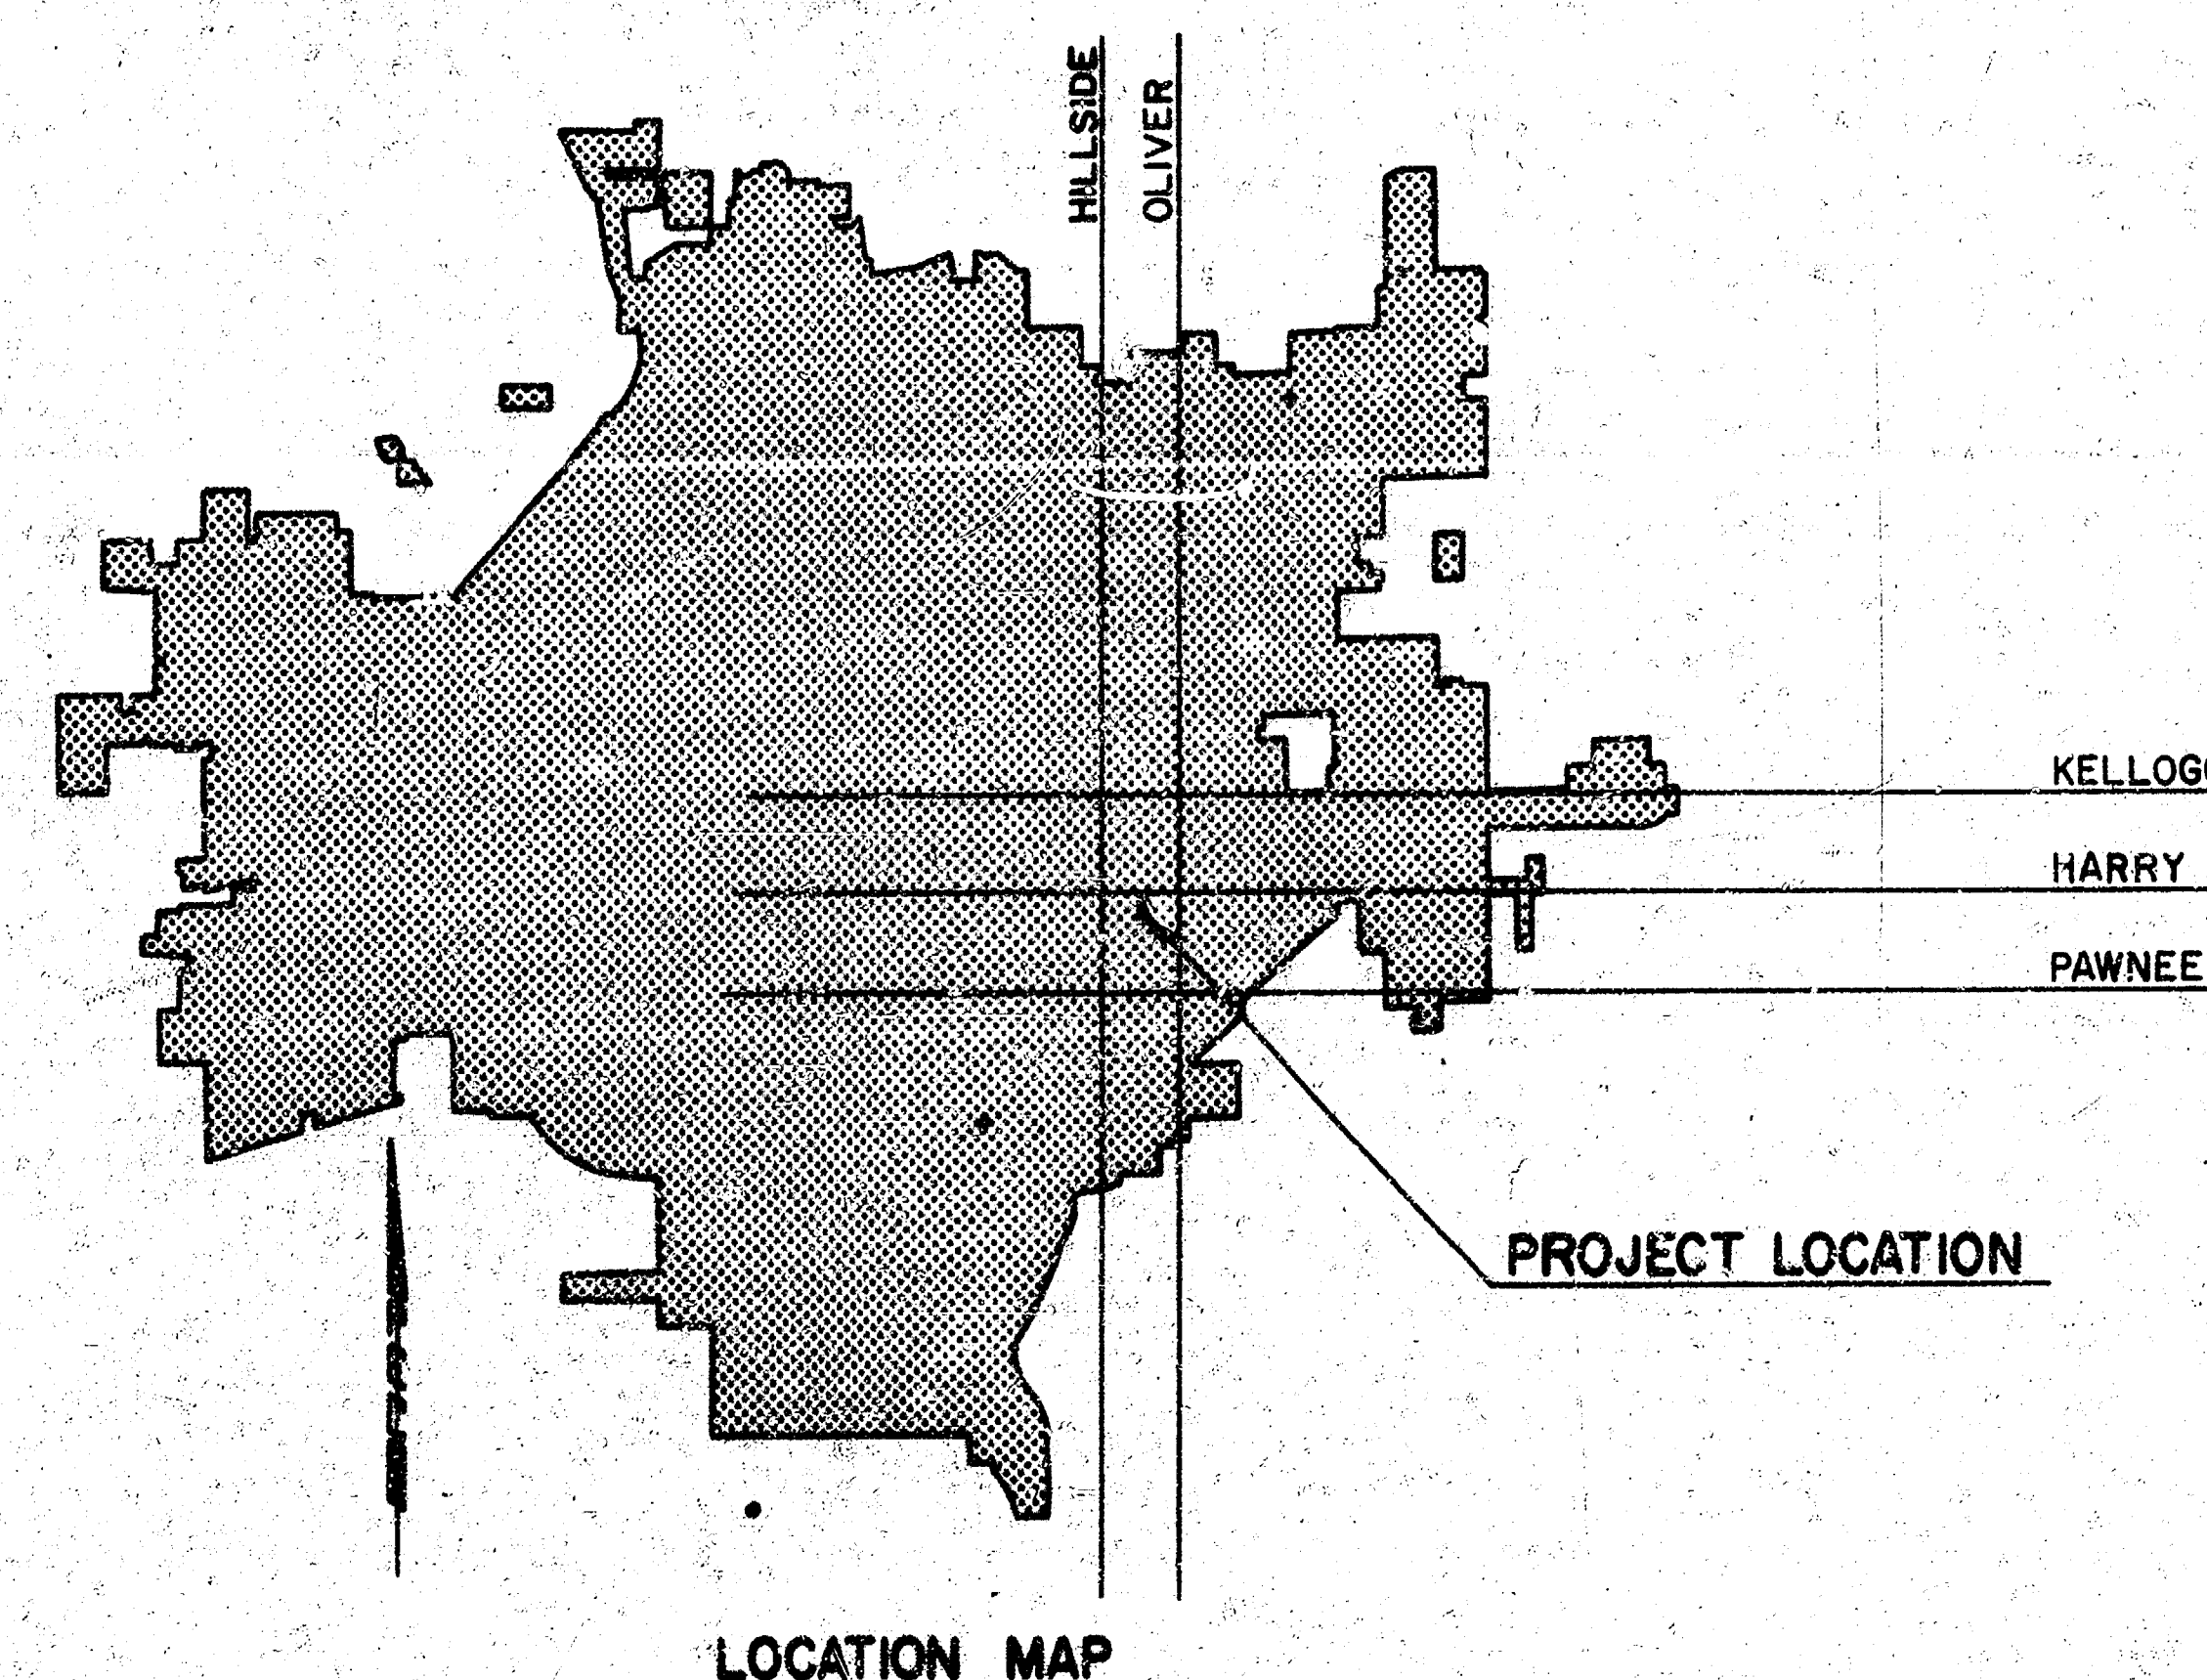


DECEMBER 1983

PLANS PREPARED BY
PROFESSIONAL ENGINEERING CONSULTANTS, P.A.
ENGINEERS
WICHITA, KANSAS

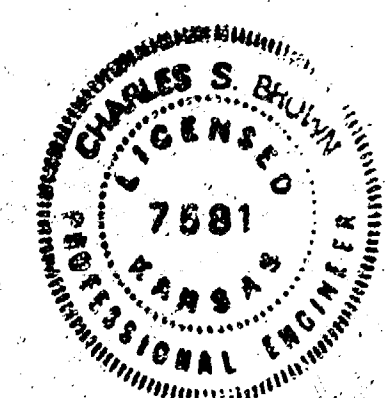

GEORGETOWN II

Wichita, Sedgwick County, Kansas.

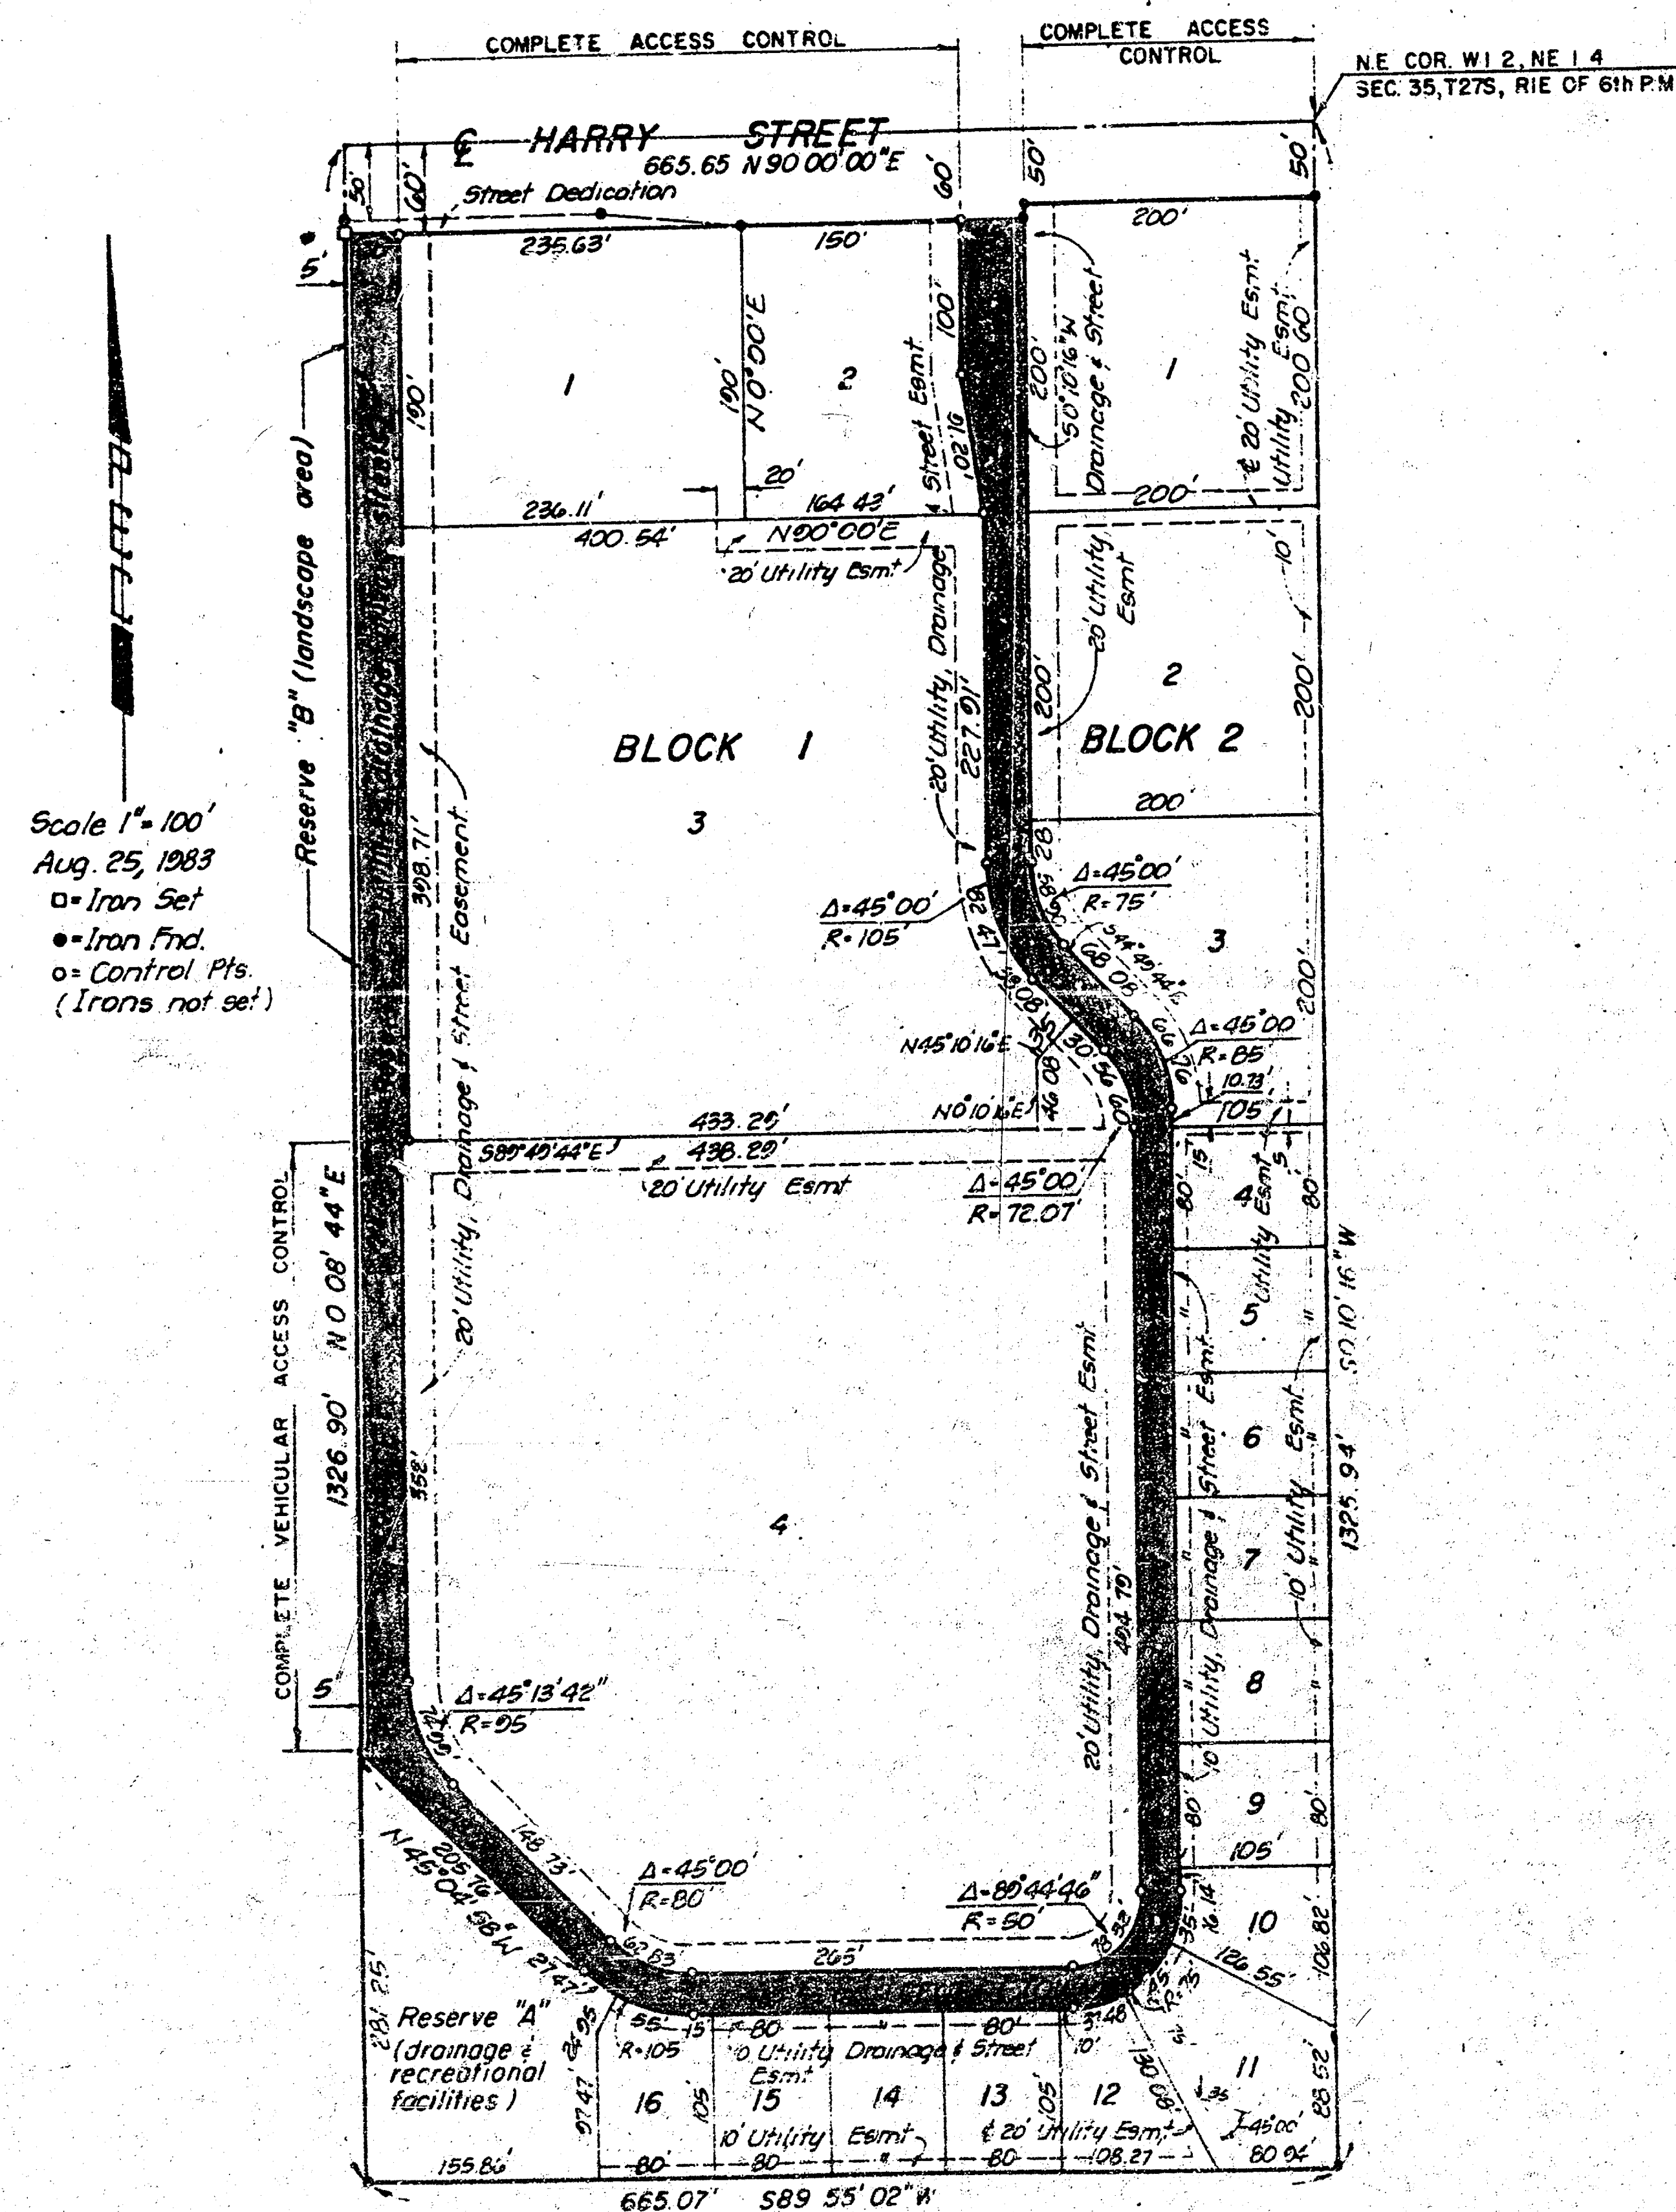

BENCH MARKS

BM #4	SOUTH RM OF MASHOLE LOCATED IN LOT 13, BLOCK 2, GEORGETOWN II ADDITION. EL. = 136.74
BM #5	CHISELED "I" ON TOP OF CURB, SOUTH SIDE OF HARRY STREET, 101' WEST OF WEST PROPERTY LINE OF GEORGETOWN II ADDITION. EL. = 155.69
BM #6	RAILROAD SPIKE ON EAST SIDE OF POWER POLE, NORTH SIDE OF HARRY STREET, 58.5' EAST OF WEST LINE OF GEORGETOWN II ADDITION. EL. = 155.395
CITY BM	BENCH MARK DISC ON WEST END OF NORTH HUBBARD ON RCB, APPROXIMATELY 150' EAST OF OLIVER AND HARRY STREETS. EL. = 142.433

SUMMARY OF QUANTITIES

ITEM NO.	DESCRIPTION	QUANTITY	UNIT
1.	UNCLASSIFIED EXCAVATION	4,541	C.Y.
2.	6" LIME TREATED SUBGRADE	8,913	S.Y.
3.	7" ASPHALT PAVEMENT	6,694	S.Y.
4.	2" ASPHALT BASE	1,860	S.Y.
5.	STANDARD CURB AND GUTTER	4,421	L.F.
6.	ROLL TYPE CURB AND GUTTER	83	L.F.
7.	MEDIAN CURB & GUTTER	160	L.F.
8.	SPECIAL ROLL CURB AND GUTTER	952	L.F.
9.	INLET CONNECTIONS	12	Ea.

EARTHWORK SUMMARY

UNCLASSIFIED EXCAVATION	4,541 C.Y.
FILL	1,406 C.Y.*
EXCESS MATERIAL	3,135 C.Y.*

* INCLUDES ADDITIONAL 25% FOR SHRINKAGE
** SEE DETAIL 202 OF THIS SHEET


GENERAL NOTES

- ALL ELEVATIONS BASED ON CITY OF WICHITA DATUM. (MEAN SEA LEVEL - 1187.4)
- ALL CONSTRUCTION METHODS AND MATERIALS SHALL BE IN ACCORDANCE WITH THE CITY OF WICHITA STANDARD SPECIFICATIONS UNLESS OTHERWISE NOTED ON THE PLANS.
- THE CONTRACTOR SHALL ERECT WARNING SIGNS, FLASHING LIGHTS, AND/OR BARRICADES TO INSURE SAFETY AS DIRECTED BY THE ENGINEER. ALL TRAFFIC CONTROL WILL BE IN ACCORDANCE WITH THE MUTCD.
- THE CONTRACTOR SHALL NOTIFY EACH OF THE FOLLOWING UTILITY COMPANIES PRIOR TO THE BEGINNING OF CONSTRUCTION AND SHALL REQUEST THAT ALL EXISTING LINES BE FLAGGED:


KANSAS GAS & ELECTRIC COMPANY 1900 EAST CENTRAL 264-1111 (EXT. 248) JERRY LANE	CITY OF WICHITA WATER DEPT. 455 N. MAIN STREET 268-4555, BENNY GEGEN
SOUTHWESTERN BELL TELEPHONE 154 NORTH BROADWAY 262-5500	CITY OF WICHITA PUBLIC WORKS ENGINEERING DEPARTMENT 455 NORTH MAIN STREET 268-4501, DON SCHNEIDER
GAS SERVICE COMPANY 1021 E. 26TH RD. 263-7511, GENE CURLESS	AIR CAPITAL CABLEVISION 705 N. BROADWAY 267-2889
- THE CONTRACTOR MUST ALSO NOTIFY THE TELEPHONE COMPANY 24 HOURS PRIOR TO BEGINNING ANY CONSTRUCTION WORK NEAR BURIED TELEPHONE LINES.
- THE CONTRACTOR SHALL BEGIN WORK WITHIN 10 CALENDAR DAYS AFTER THE NOTICE TO PROCEED AND SHALL COMPLETE THE WORK WITHIN 60 CALENDAR DAYS THEREAFTER. FAILURE TO COMPLETE THE WORK WITHIN THE ALLOTTED TIME WILL RESULT IN THE CONTRACTOR BEING SUBJECT TO LIQUIDATED DAMAGES IN THE AMOUNT OF \$400 PER DAY.
- THE CONTRACTOR WILL BE REQUIRED TO COORDINATE HIS WORK WITH OTHER CONTRACTORS ON THE PROJECT SITE, SUCH AS CONTRACTORS FOR SANITARY SEWER, WATER, DETENTION POND AND HARRY STREET IMPROVEMENTS.
- THE CONTRACTOR SHALL CAREFULLY PRESERVE ALL BENCH MARKS, REFERENCE POINTS AND STAKES AND, IN CASE OF WILLFUL OR CARELESS DESTRUCTION, SHALL BE CHARGED WITH RESULTING EXPENSE AND SHALL BE RESPONSIBLE FOR ANY MISTAKES THAT MAY BE CAUSED BY THEIR UNNECESSARY LOSS OR DISTURBANCE.
- EXCESS MATERIAL SHALL BE EMBANKED ON SITE AS DIRECTED BY THE ENGINEER.
- BROKEN CONCRETE REMOVED BY THE STREET CONTRACTOR SHALL BE STOCK-PILED FOR OTHER CONTRACTORS IF SUITABLE. EOR. RIP RAP
- BROKEN ASPHALT REMOVED BY THE STREET CONTRACTOR SHALL BE DISPOSED AS DIRECTED BY THE ENGINEER.
- THE QUANTITIES SHOWN ARE APPROXIMATE AND ARE FOR INFORMATION ONLY. THE CONTRACTOR SHALL CONSTRUCT THE PROJECT ACCORDING TO THE INTENT OF THE PLANS AND SPECIFICATIONS AND SHALL SATISFY HIMSELF OF ALL WORK ITEMS AND QUANTITIES ACCORDINGLY. A LUMP SUM BID SHALL BE SUBMITTED FOR THE SATISFACTORY COMPLETION OF THE ENTIRE PROJECT.
- THE OWNER WILL FURNISH HORIZONTAL CONTROL POINTS FOR LOCATING THE PRINCIPAL COMPONENTS OF THE WORK, TOGETHER WITH A SUITABLE NUMBER OF BENCH MARKS ADJACENT TO THE WORK. FROM THE INFORMATION PROVIDED BY THE OWNER, THE CONTRACTOR SHALL DEVELOP AND MAKE ALL DETAIL SURVEYS, ADJUSTED FOR CURVATURE, WITH AS SLOPE STAKES, BLUE TOPS, BATTER BOARD, SIGHTING AND OTHER WORKING POINTS, LINES, AND ELEVATIONS.

	1 Unc. Exc. Qty.; Add Earthwork Sum. CB 2-23-84	
	Revision	
	GEORGETOWN II STREET IMPROVEMENTS GENERAL PROJECT INFORMATION KANSAS GENERAL PROPERTIES, INC. PROFESSIONAL ENGINEERING CONSULTANTS, P.A. ENGINEERS WICHITA, KANSAS	
	Designed by CSB Drawn by ES	Job No. 36-82522-2 Date


FILED FROM THE BEST AVAILABLE COPY

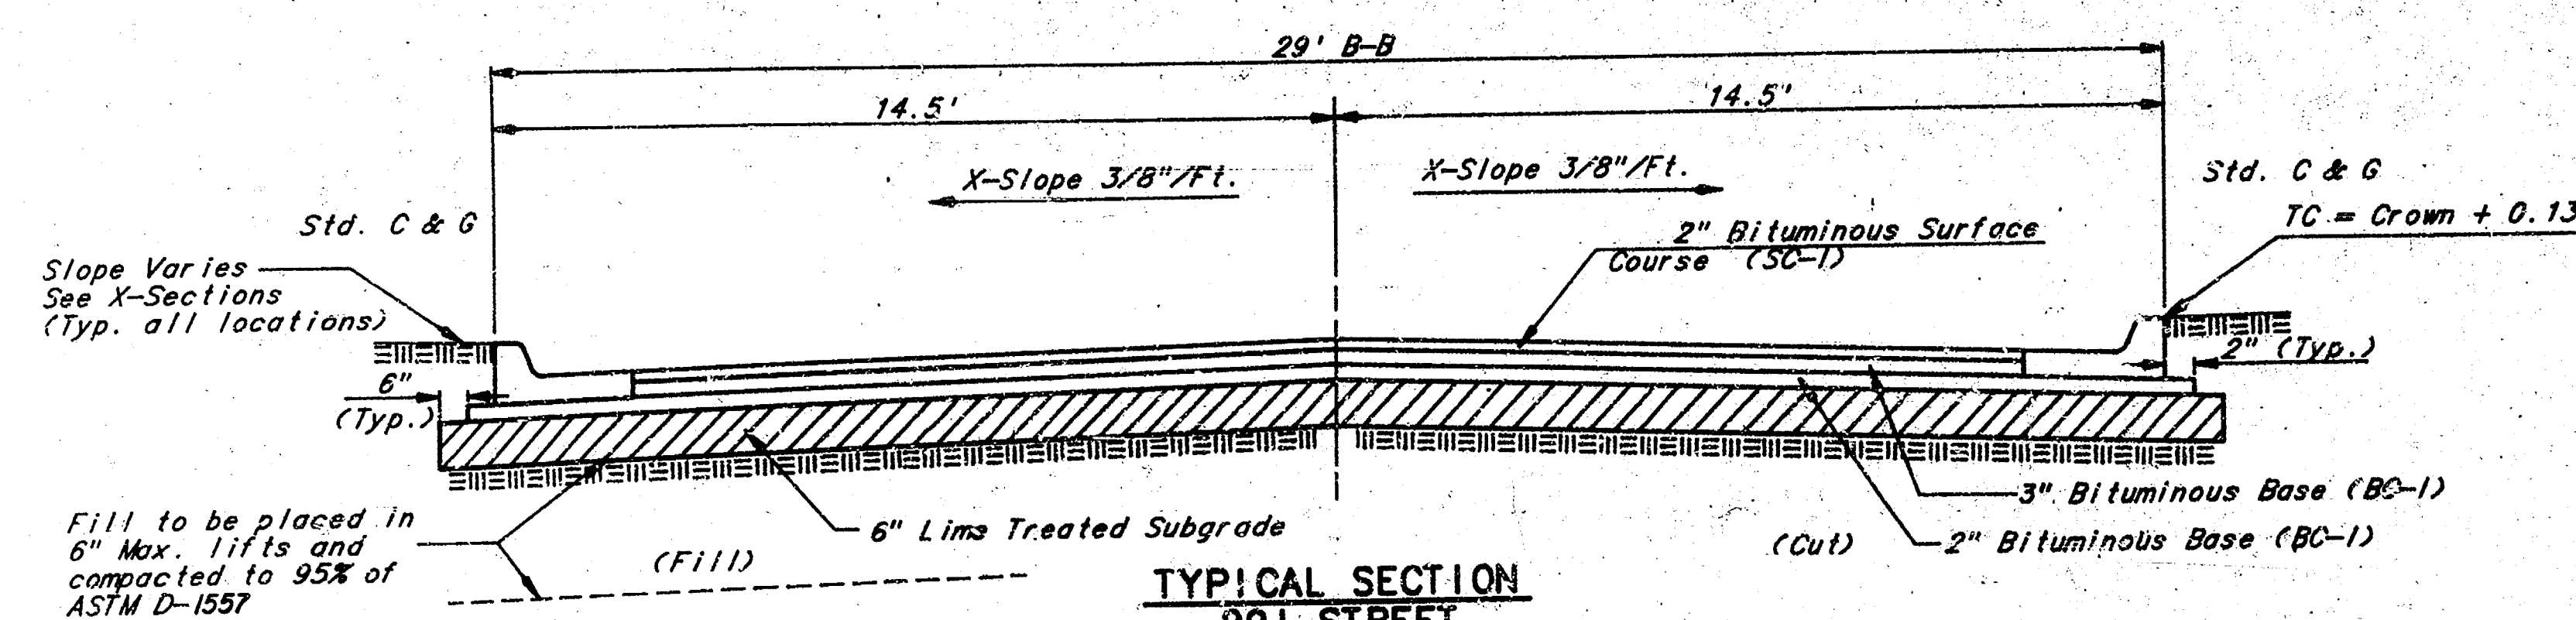


Sta. 0+99.99 to Sta. 6+08.70
Sta. 22+72.35 to Sta. 26+39.02

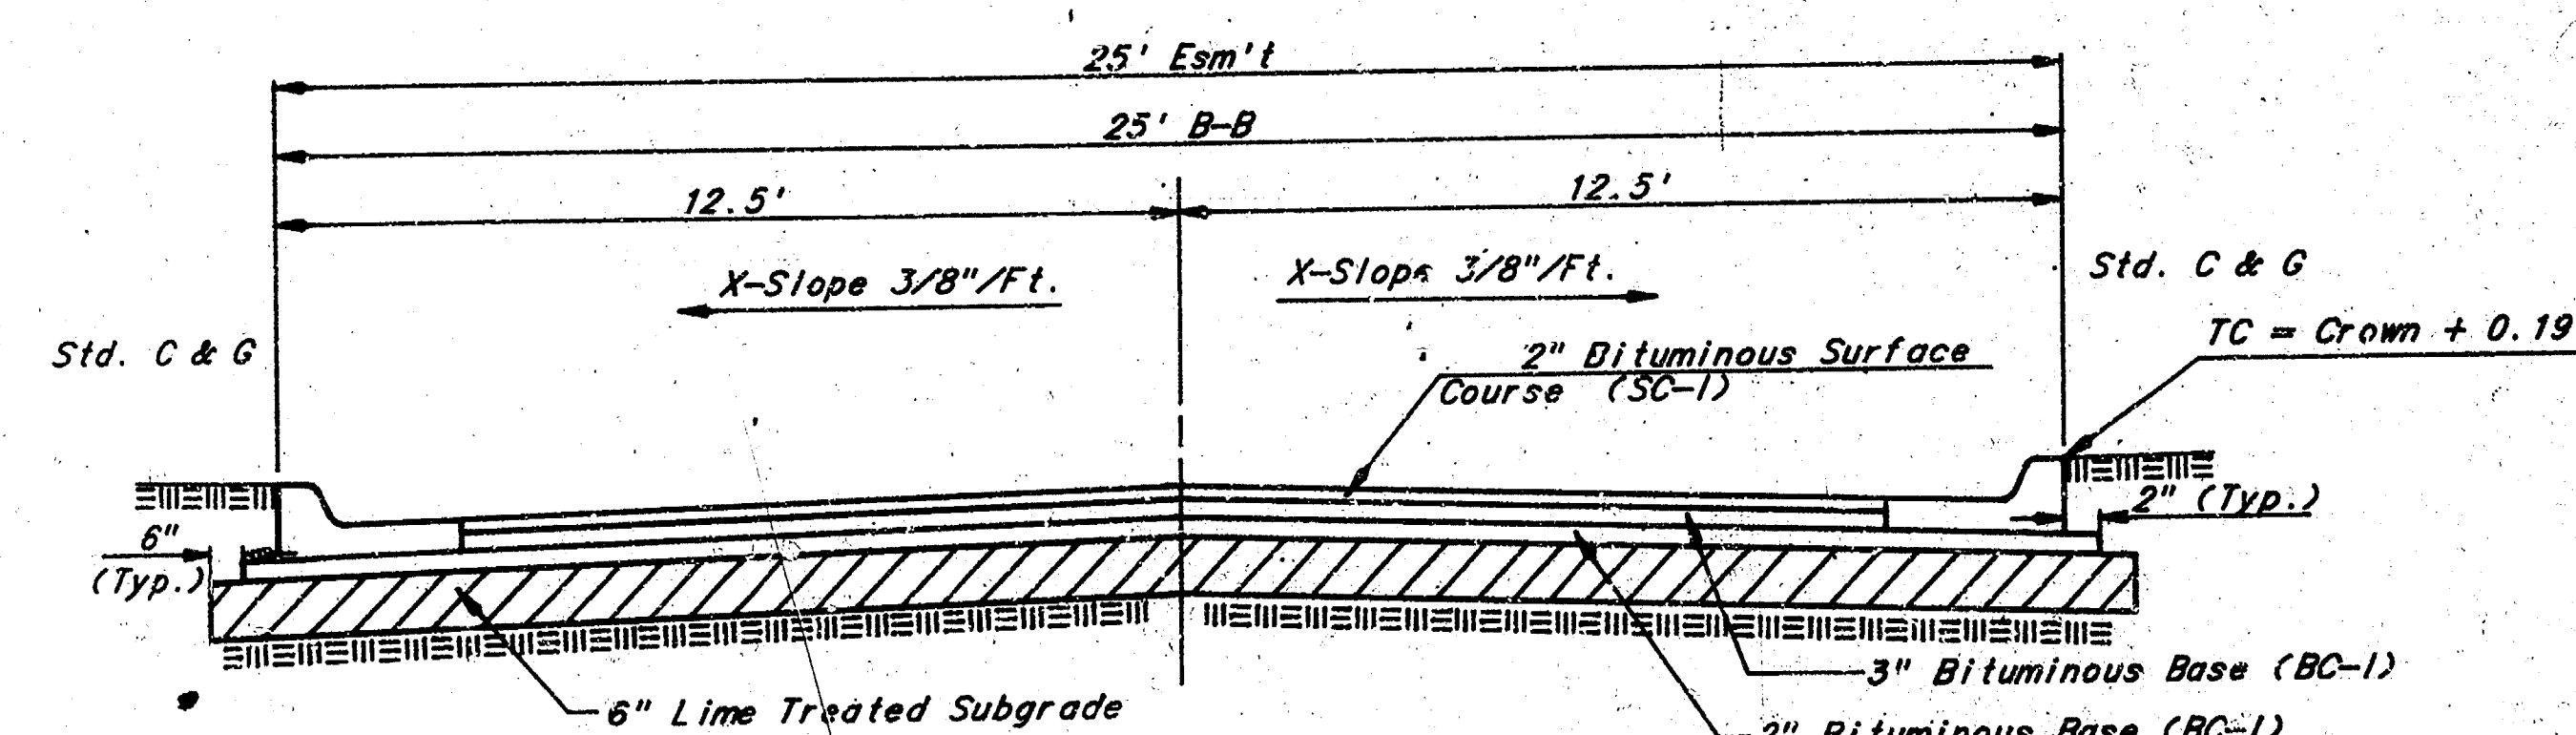



Sta. 6+88.70 to Sta. 12+74.29

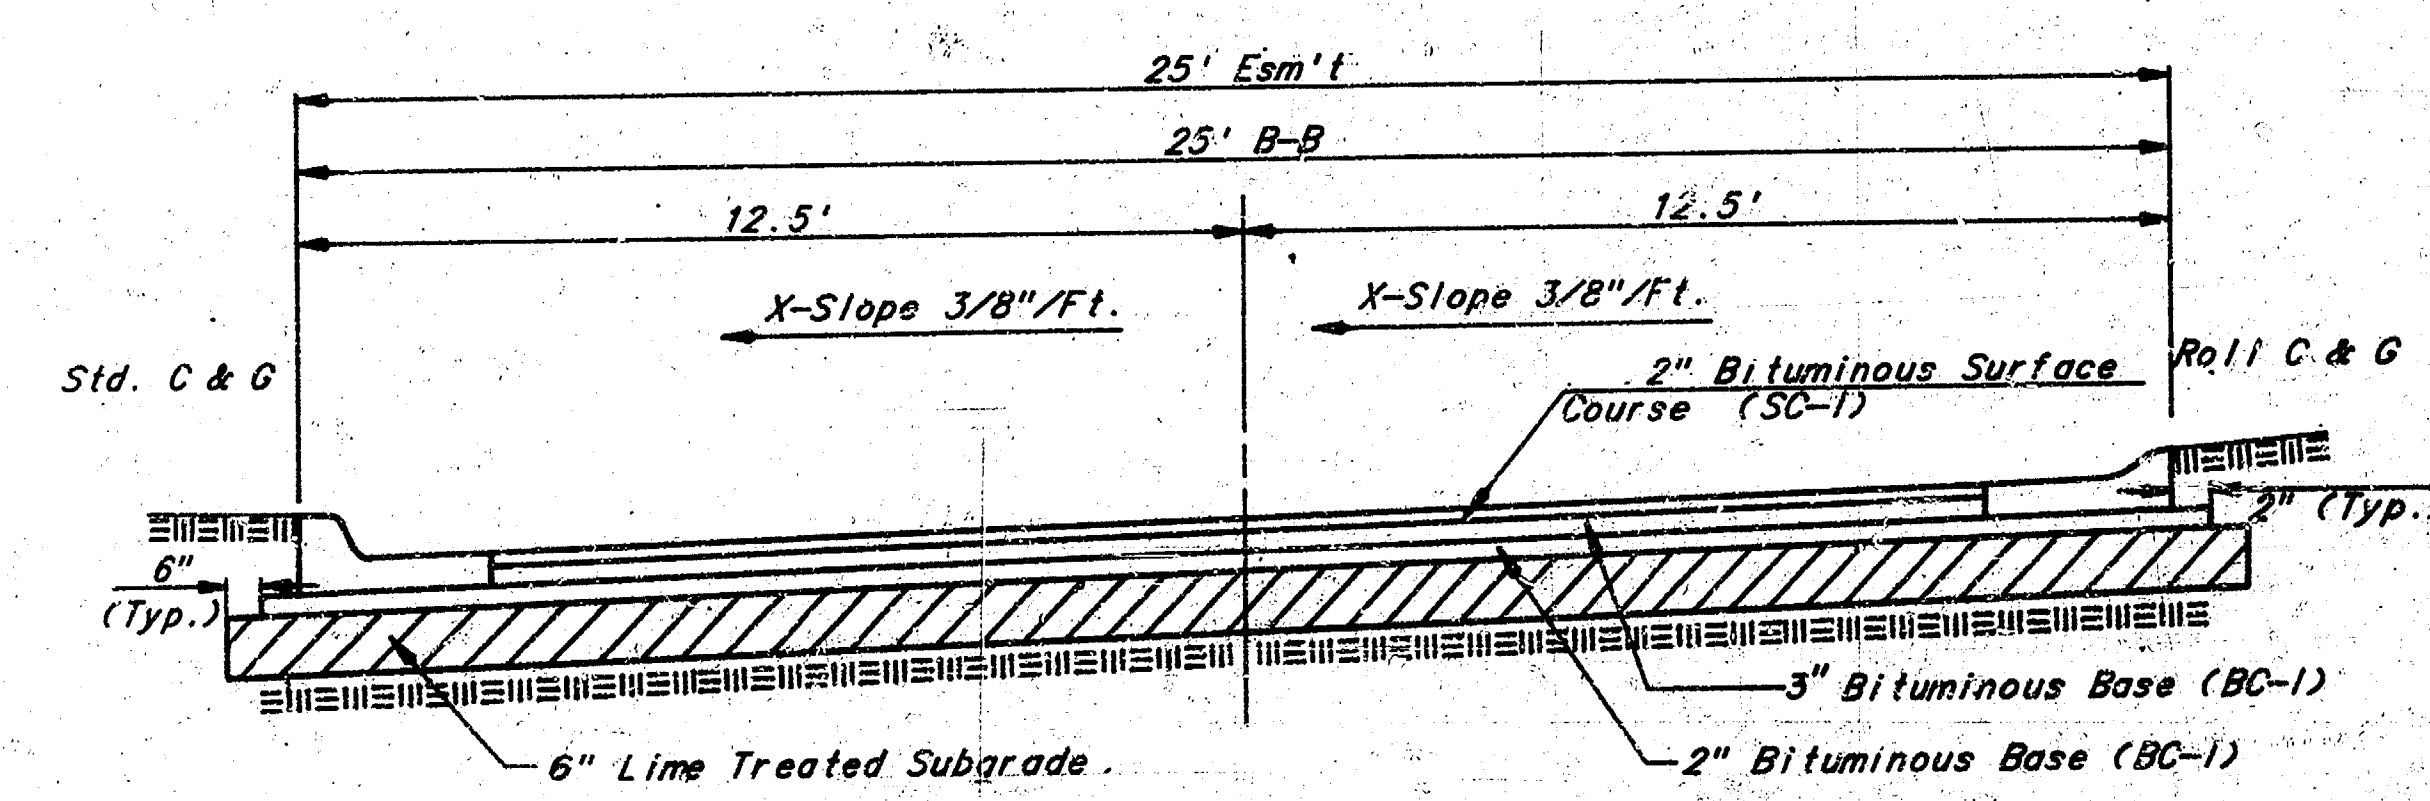


Sta. 13+46.94 to Sta. 22+07.05

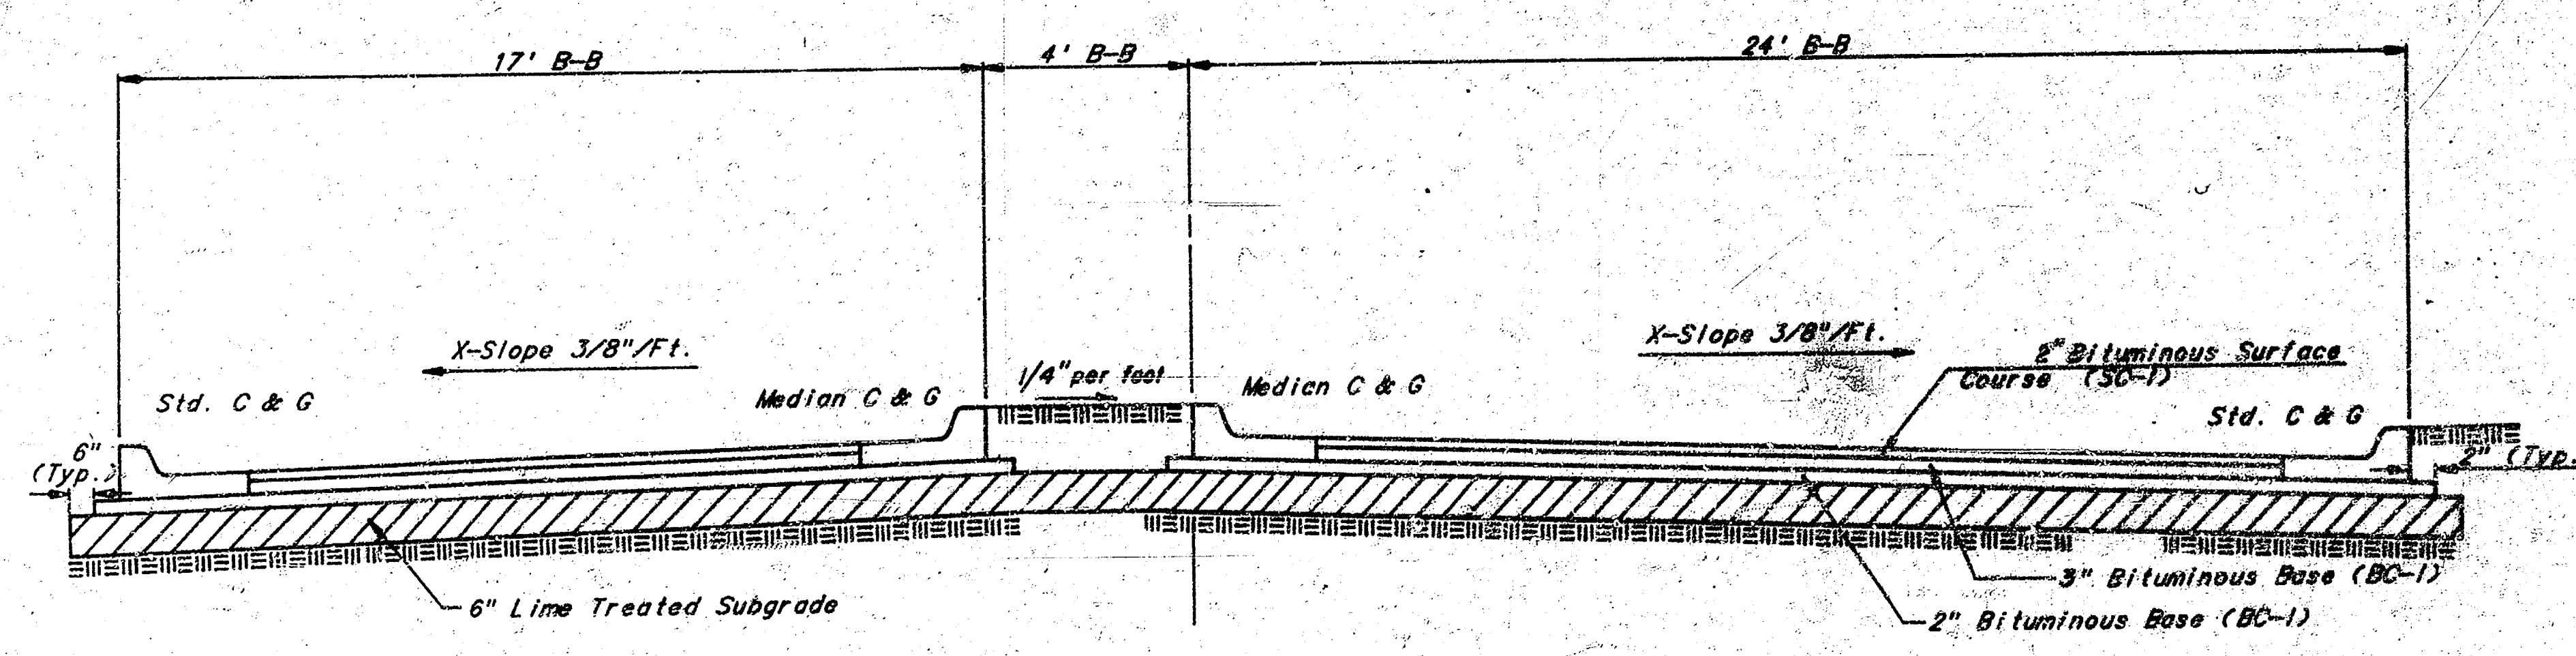


Sta. 27+47.04 to Sta. 28+24.54

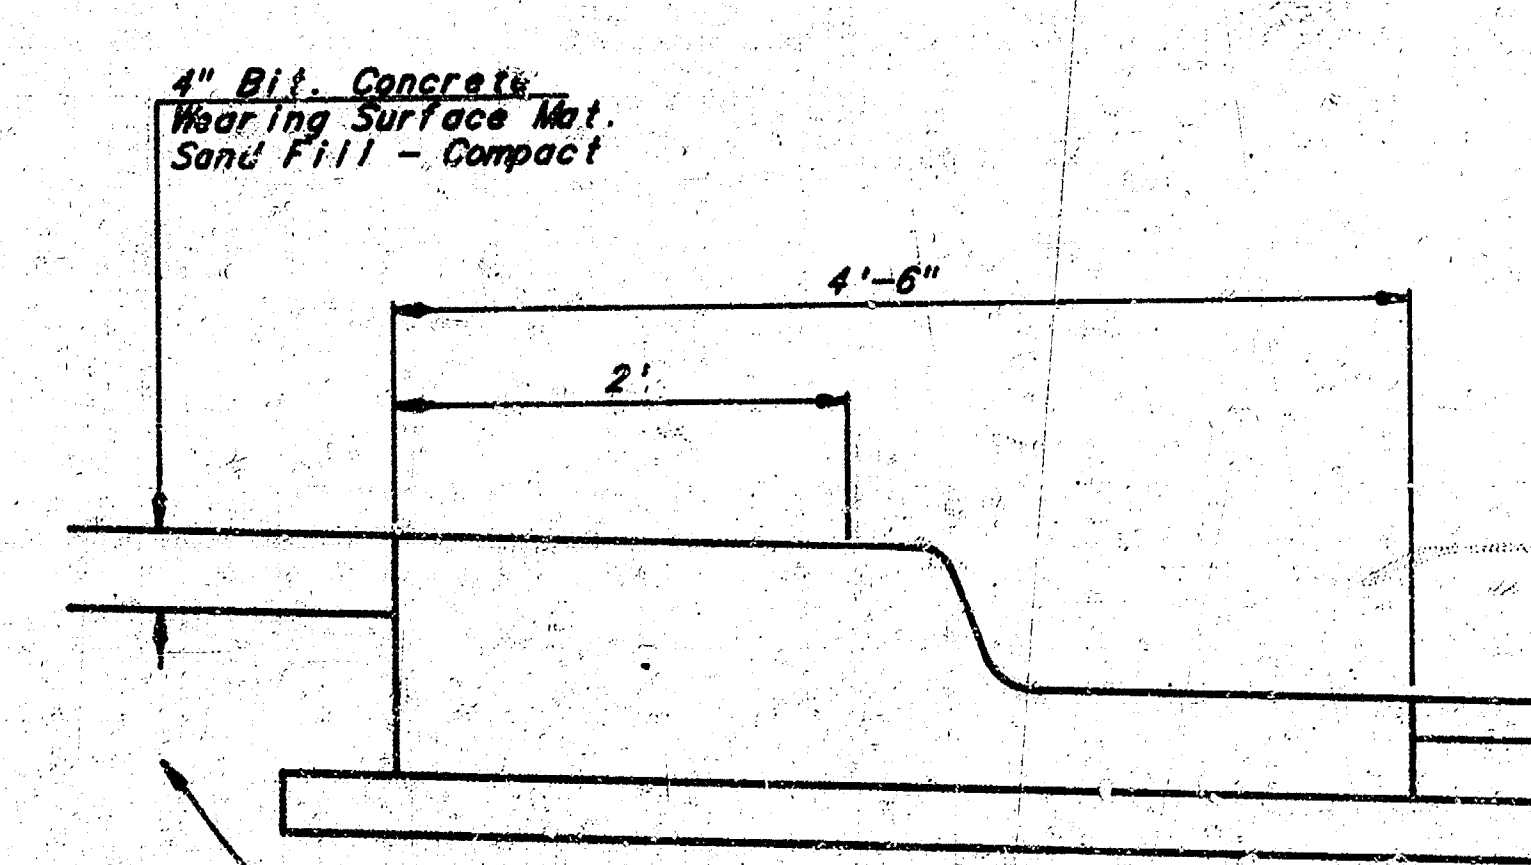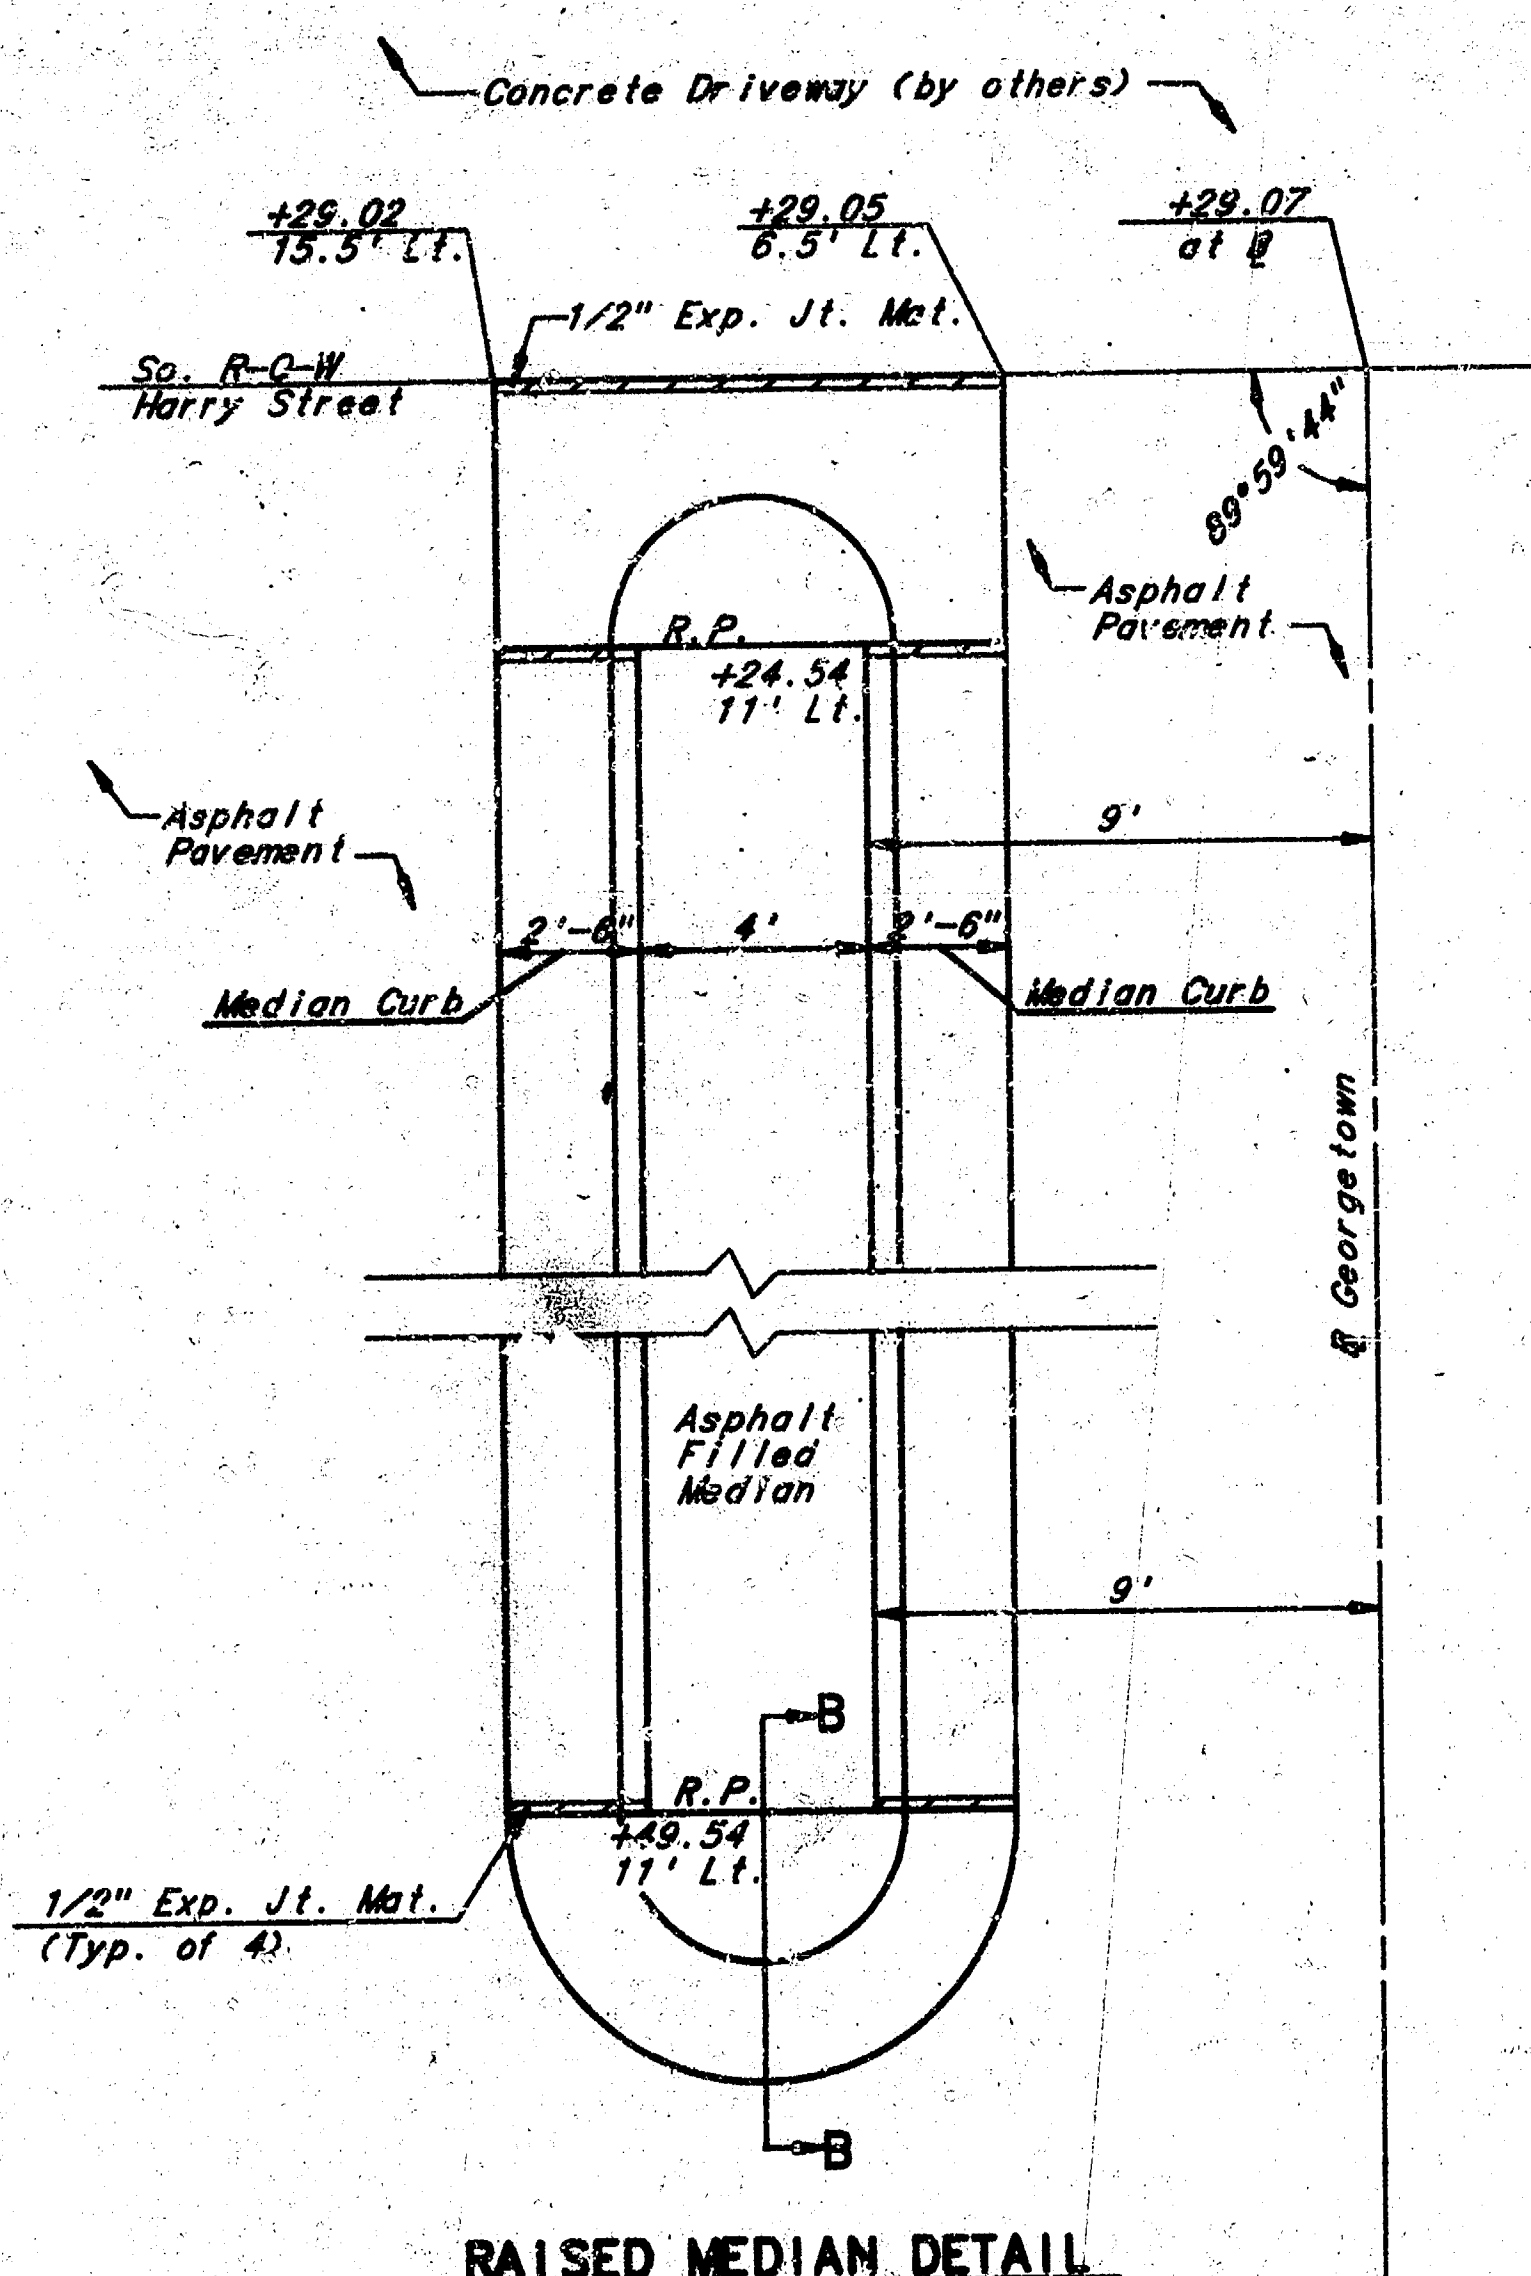


SECTION B-B

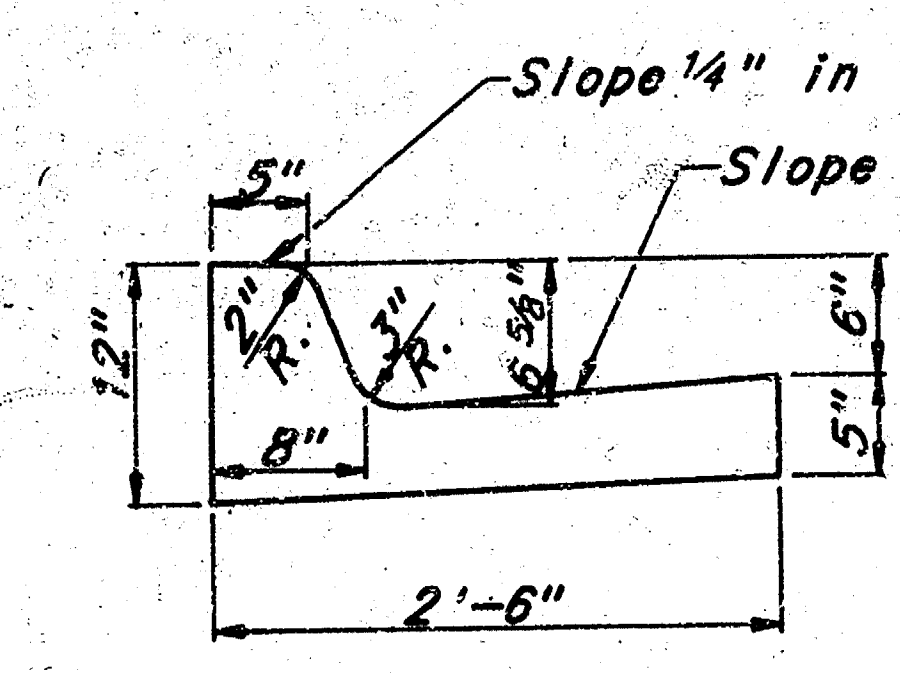


STANDARD COMBINED CURB & GUTTER

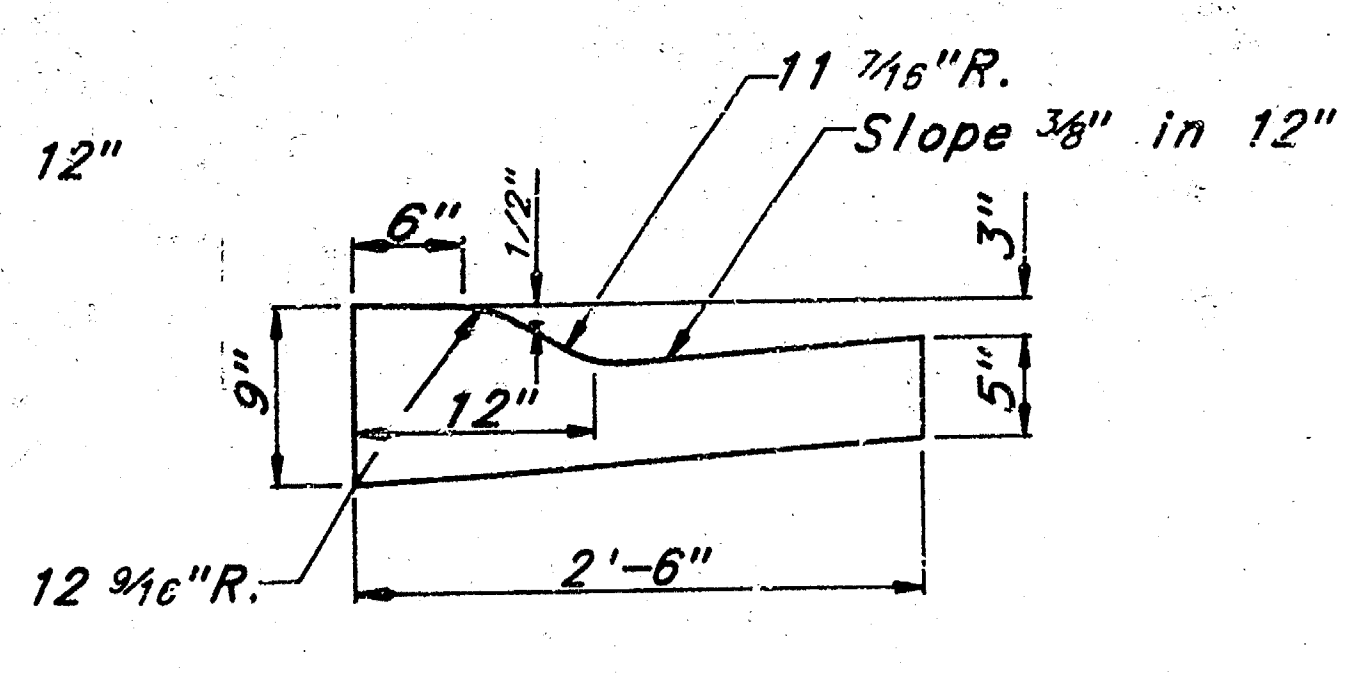


ROLL TYPE COMBINED CURB & GUTTER

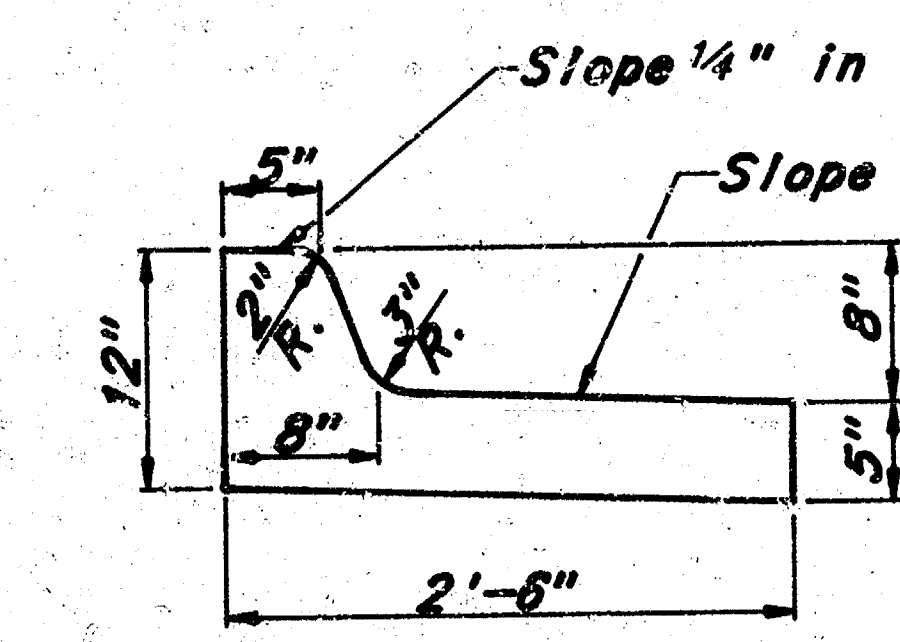


MEDIAN CURB & GUTTER DETAIL

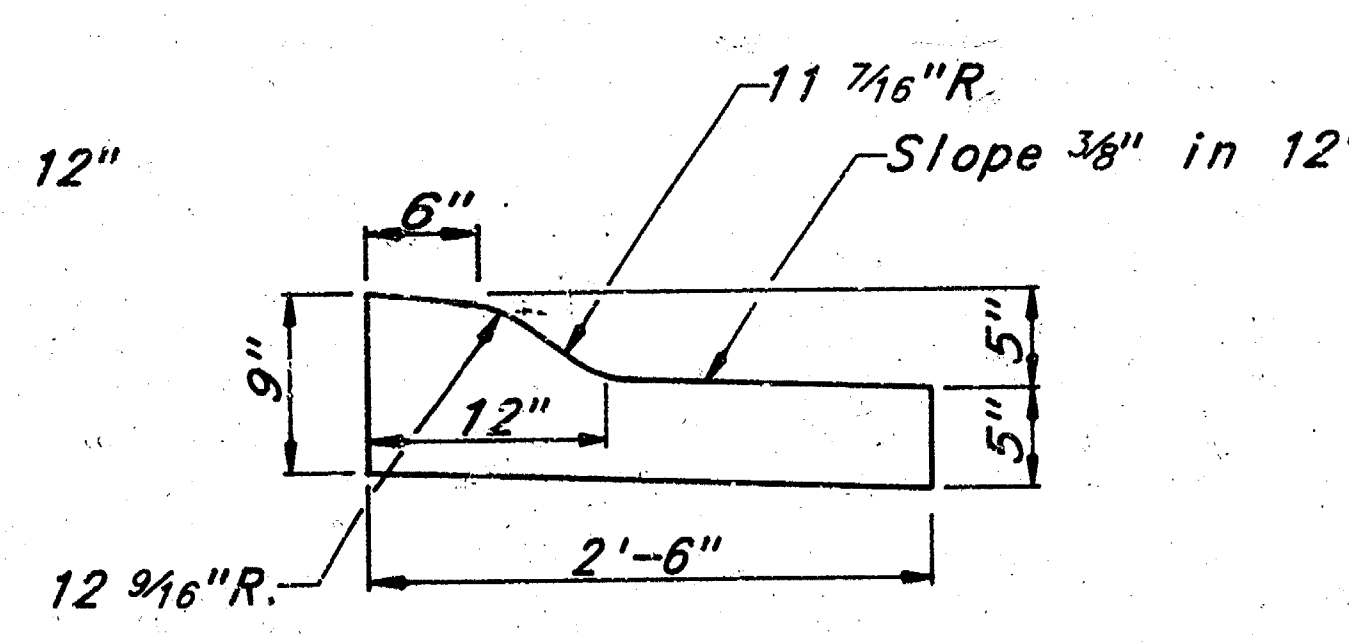

SPECIAL ROLL TYPE COMBINED CURB & GUTTER

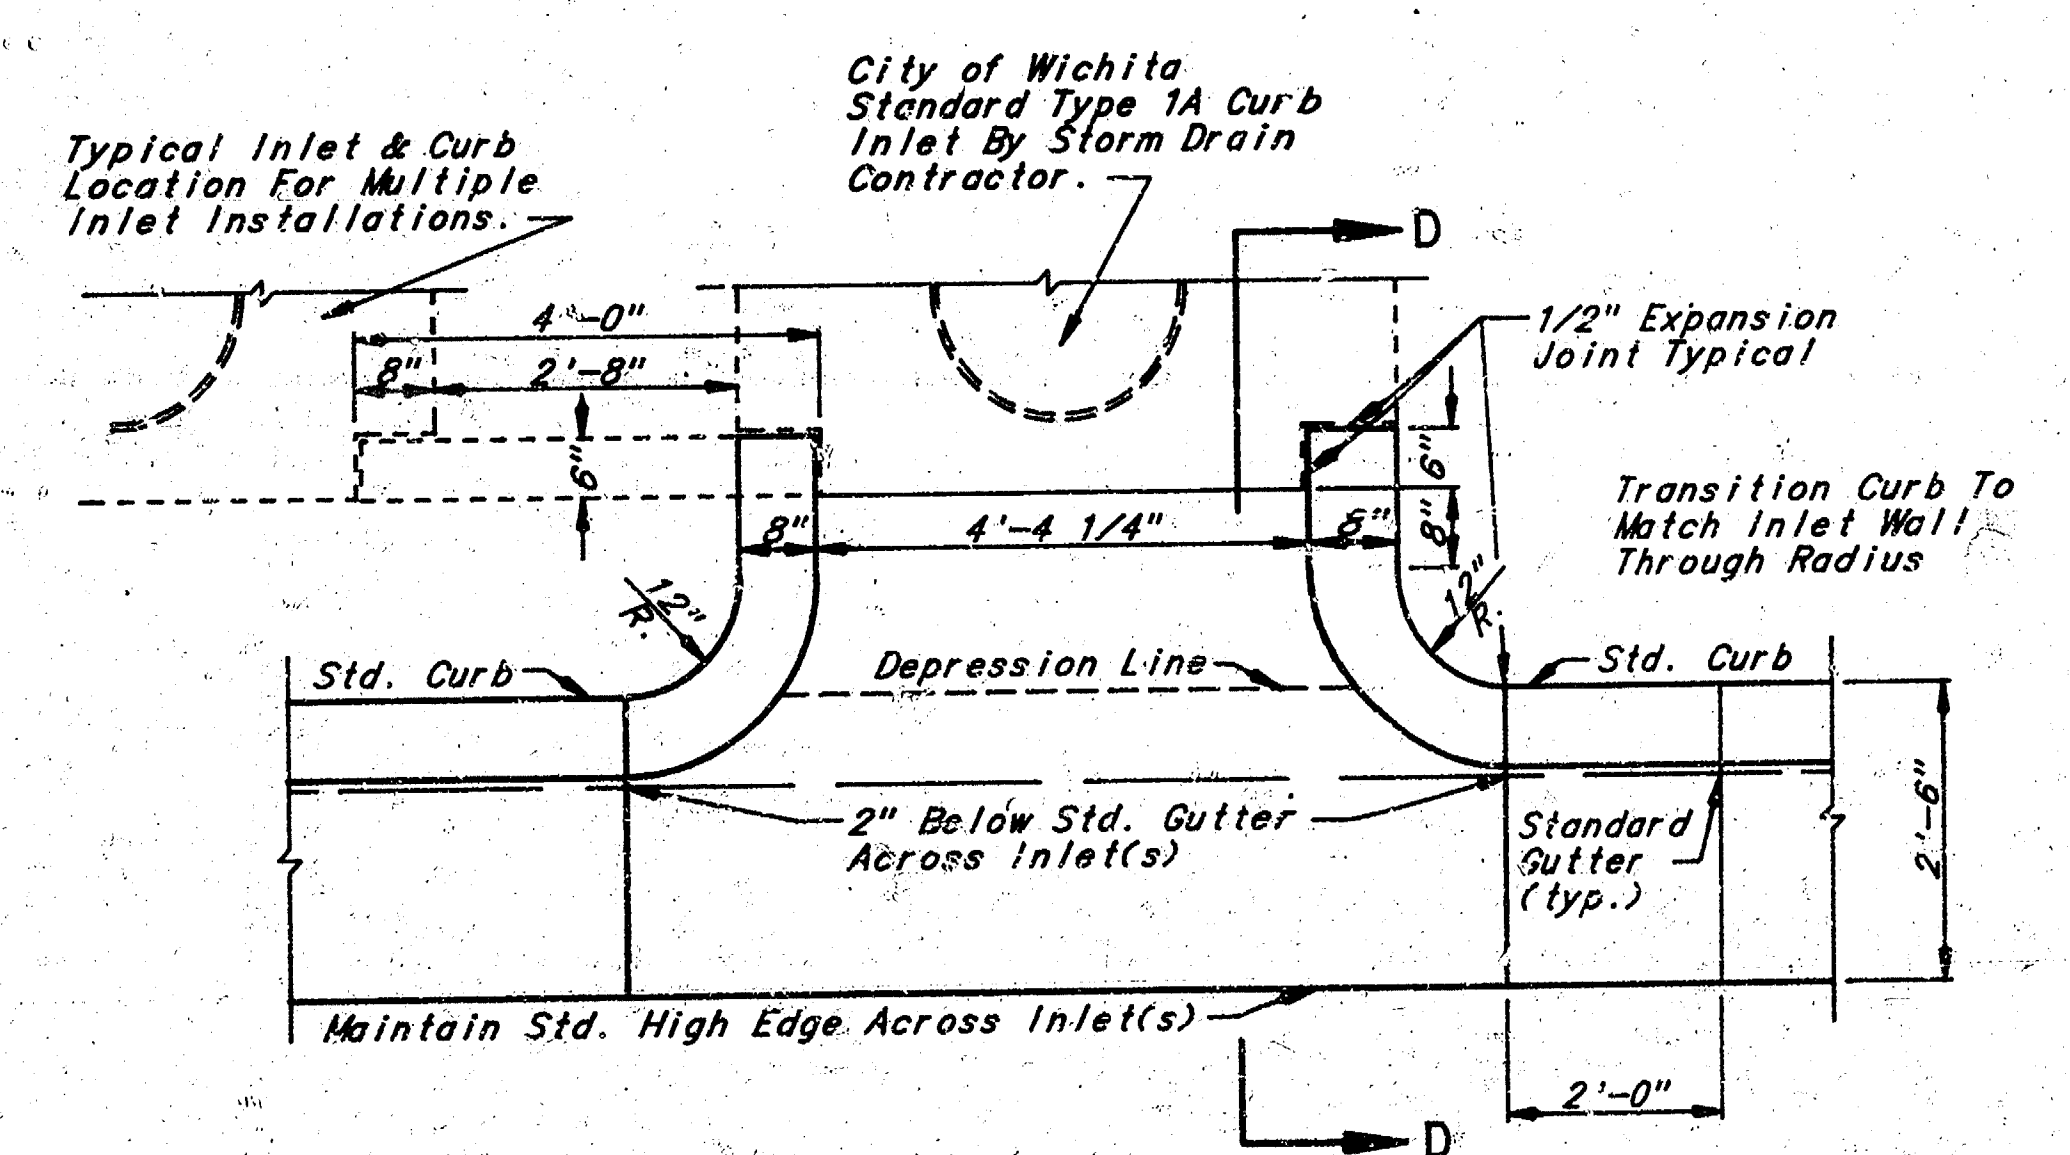


INLET CONNECTION DETAIL

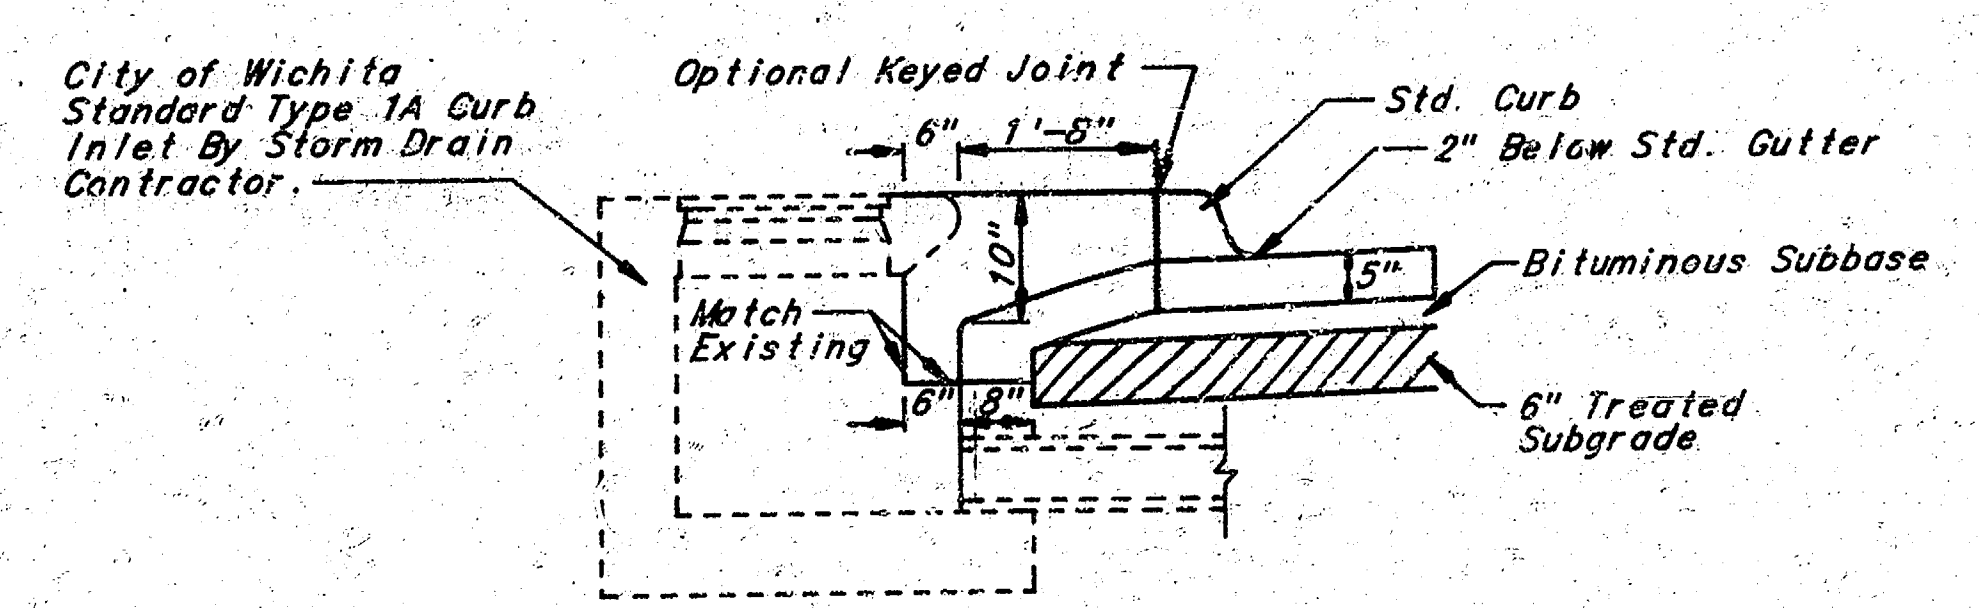

SECTION D-D


GENERAL NOTES

- 1) A TACK COAT OF EMULSIFIED ASPHALT (SC-1H OR CSS-1H) SHALL BE APPLIED AT AN APPROXIMATE RATE OF 0.05 GALLONS PER SQUARE YARD BETWEEN EACH LIFT OF ASPHALTIC MATERIAL.
- 2) BITUMINOUS BASE AND ASPHALTIC CONCRETE WEARING SURFACE SHALL BE PLACED WITH A LAYDOWN MACHINE HAVING AUTOMATIC CONTROLS FOR LINE AND GRADE.
- 3) CONSTRUCTION JOINTS IN EACH LIFT SHALL BE STAGGERED A MINIMUM DISTANCE OF ONE (1) FOOT FROM JOINTS IN PRECEDING LIFTS AND PLACED SO THAT A JOINT WILL BE CONSTRUCTED ON THE CENTERLINE OF THE TOP LIFT.
- 4) SUBGRADE SHALL BE TREATED WITH 2% (BY WEIGHT) HYDRATED LIME AND COMPACTED TO A DEPTH OF 6" TO A MINIMUM 95% ASTM D-1557.

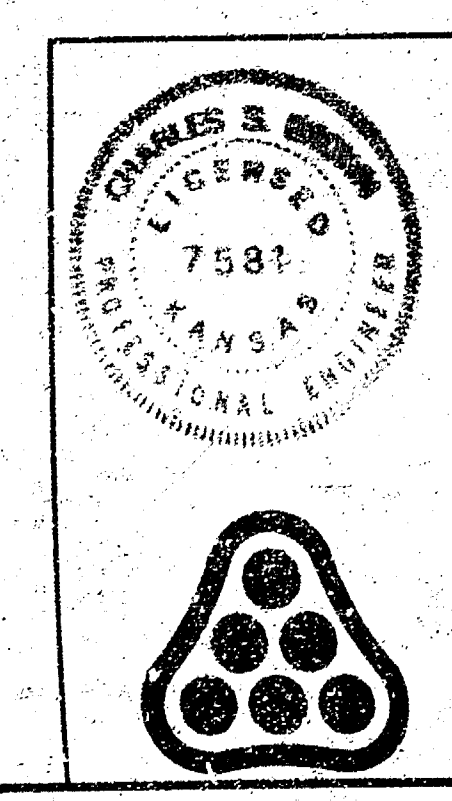

1 Revised Surface Thickness per City		25 Feb 10, 84
Revision	By	Date
GEORGETOWN II STREET IMPROVEMENTS		
TYPICAL SECTIONS & PAVING DETAILS		
KANSAS GENERAL PROPERTIES, INC.		
PROFESSIONAL ENGINEERING CONSULTANTS, P.A.		
ENGINEERS		
WICHITA, KANSAS		
Designed by CSB	Job No.	Sh. 3 of 16
Drawn by CR, RM	Date DECEMBER 1983	


FILMED FROM THE BEST AVAILABLE COPY....

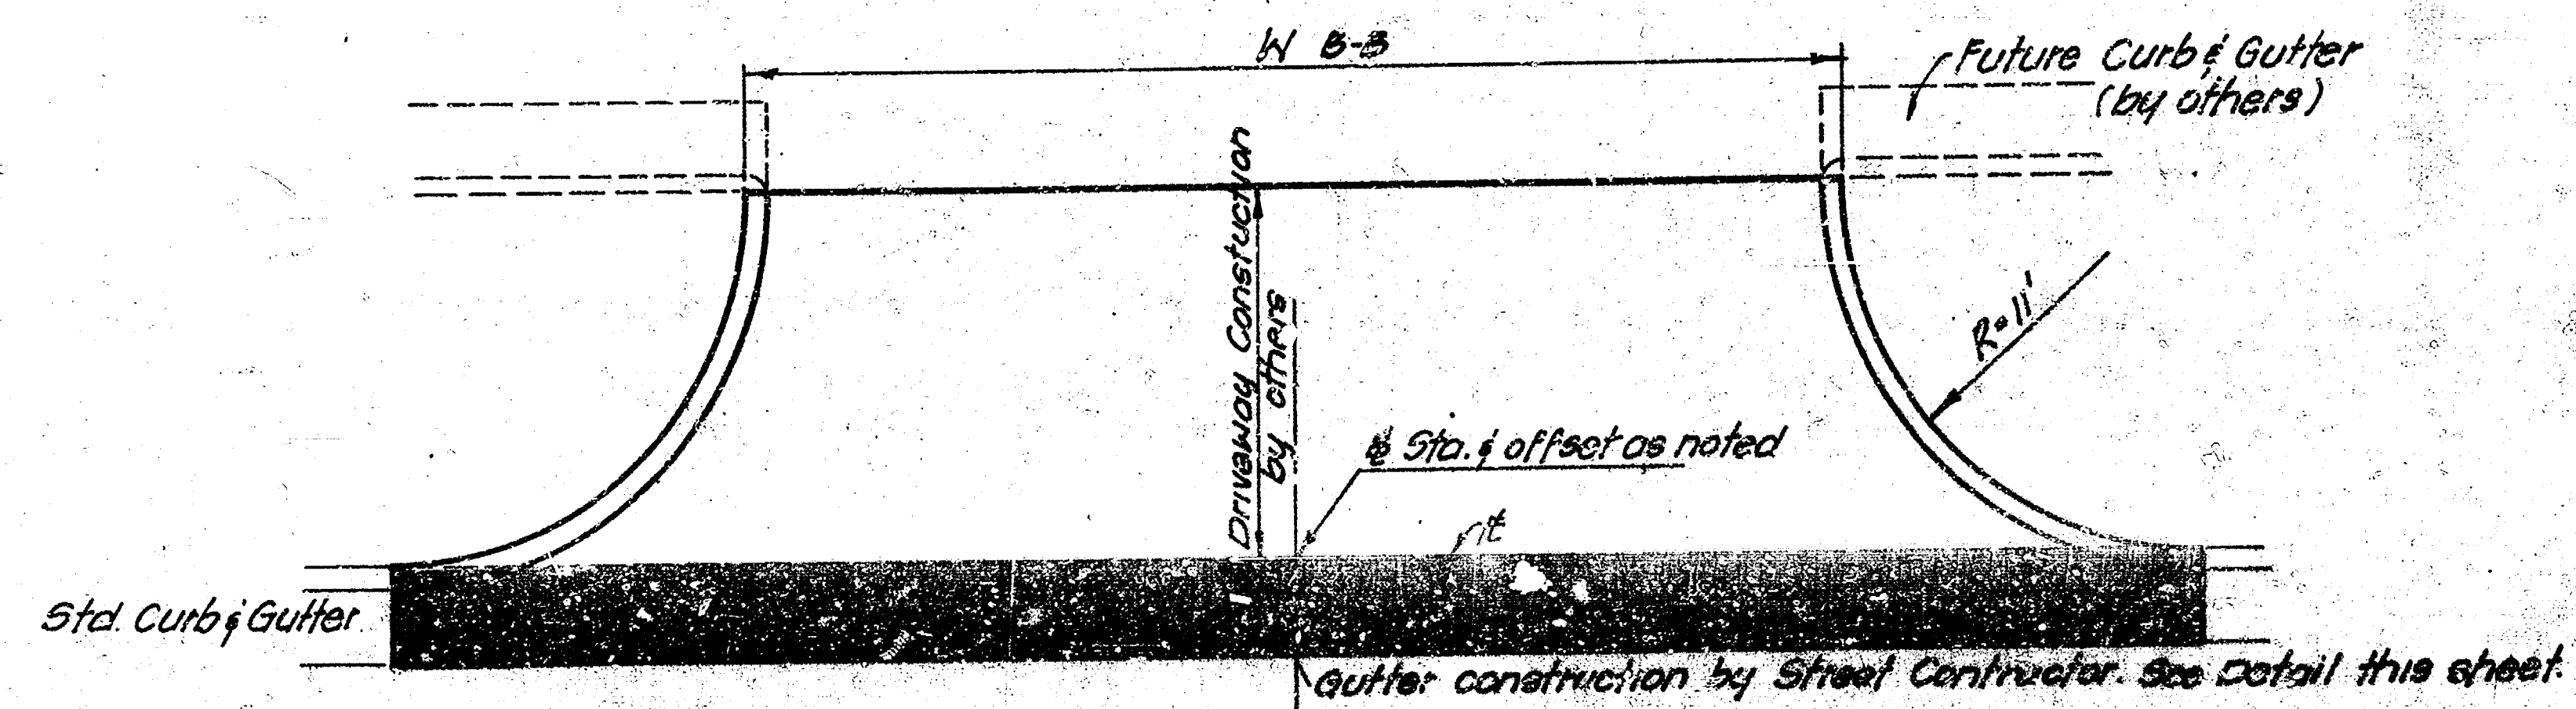

STANDARD DRIVEWAY DETAIL 1"=5'

@ Sta. 2+10.70 10.5' Lt. W=31', R=11'
 @ Sta. 3+01.70 10.5' Lt. W=31', R=11'
 @ Sta. 5+10.20 10.5' Lt. W=30', R=11'
 @ Sta. 25+49.61 14' Lt. W=30', R=11'


Gutter construction by Street Contractor. See Detail this sheet.

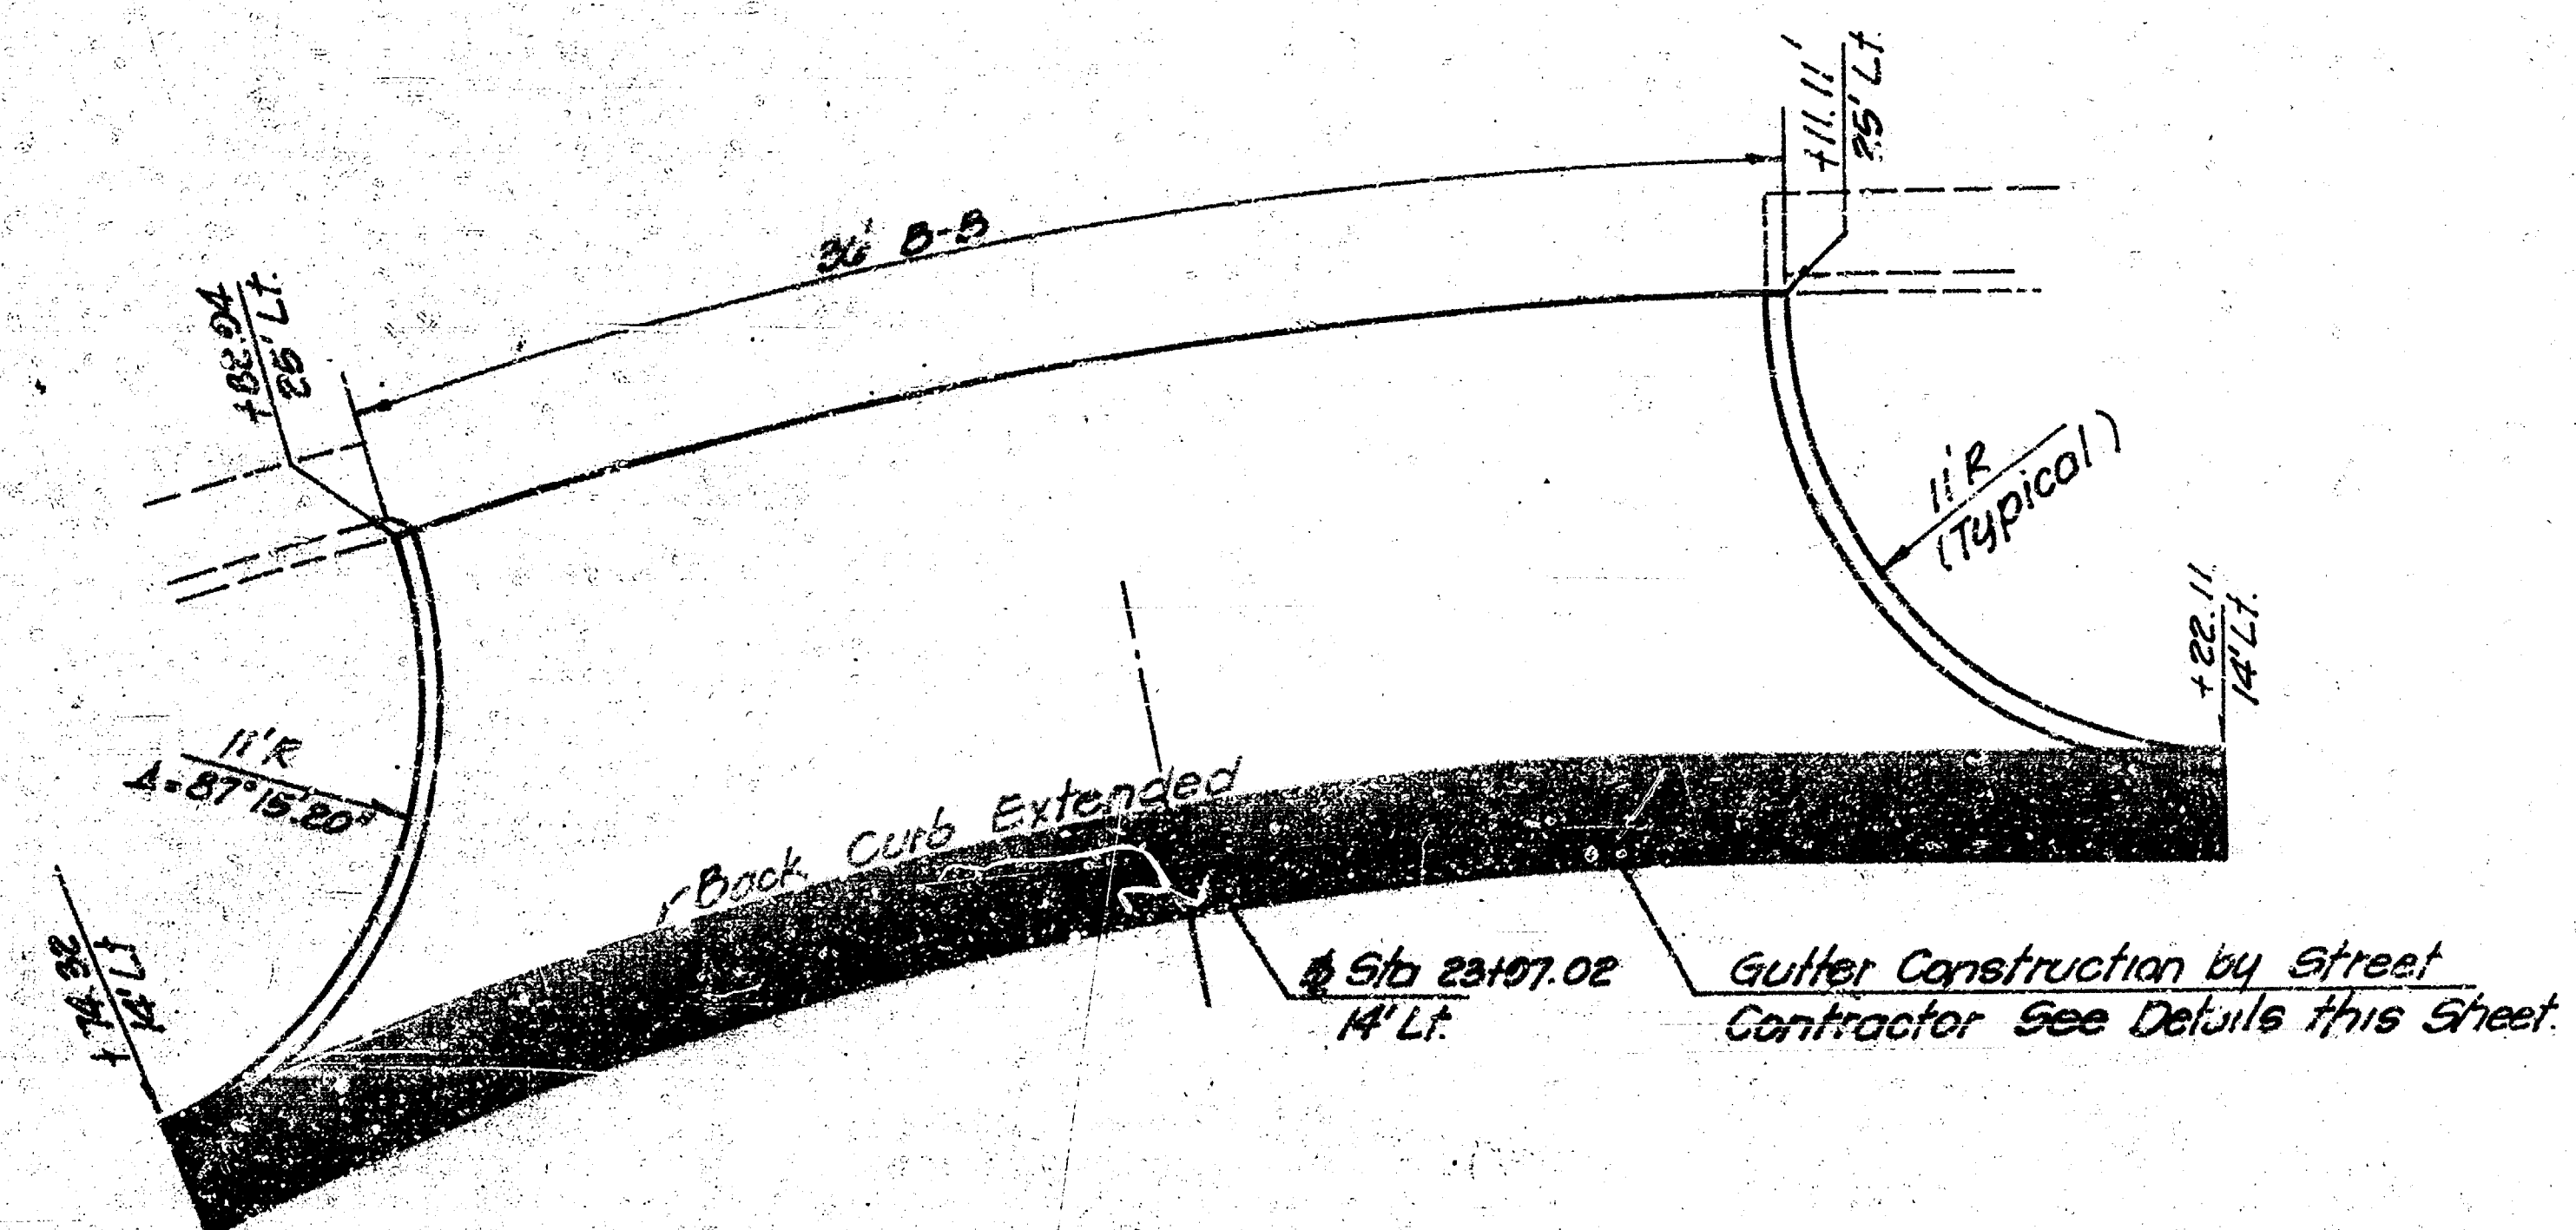


DRIVEWAY DETAIL 1"=5'

@ Sta. 23+97.02 14' Lt.

Gutter Construction by Street Contractor See Details this Sheet.

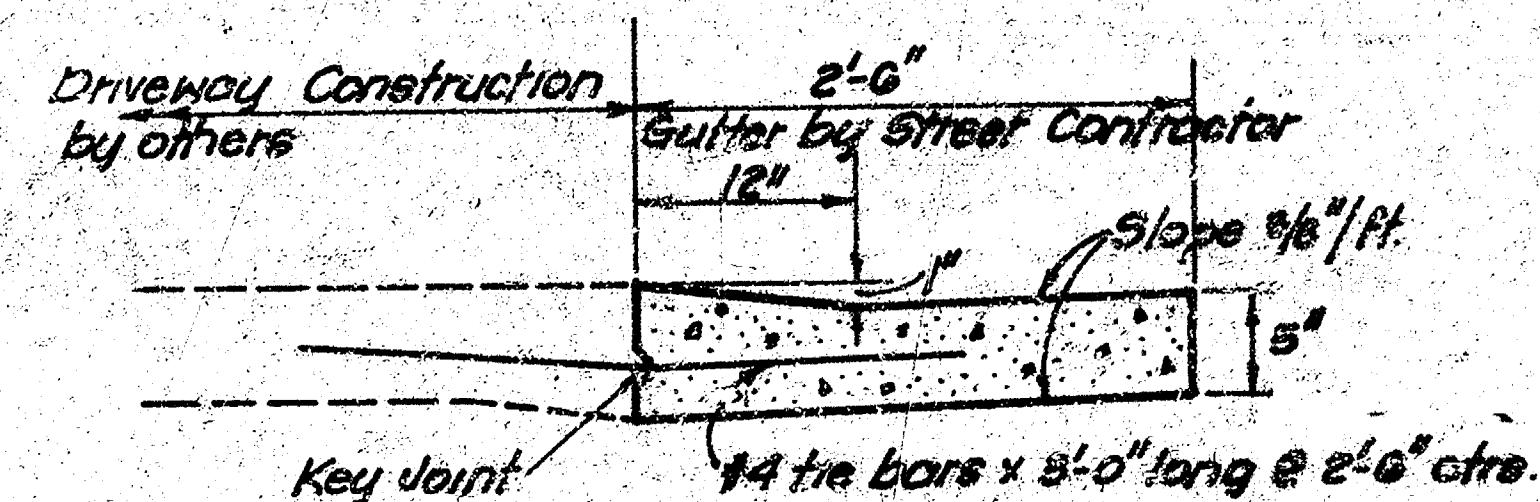

GUTTER DETAIL at FUTURE DRIVEWAY LOCATIONS

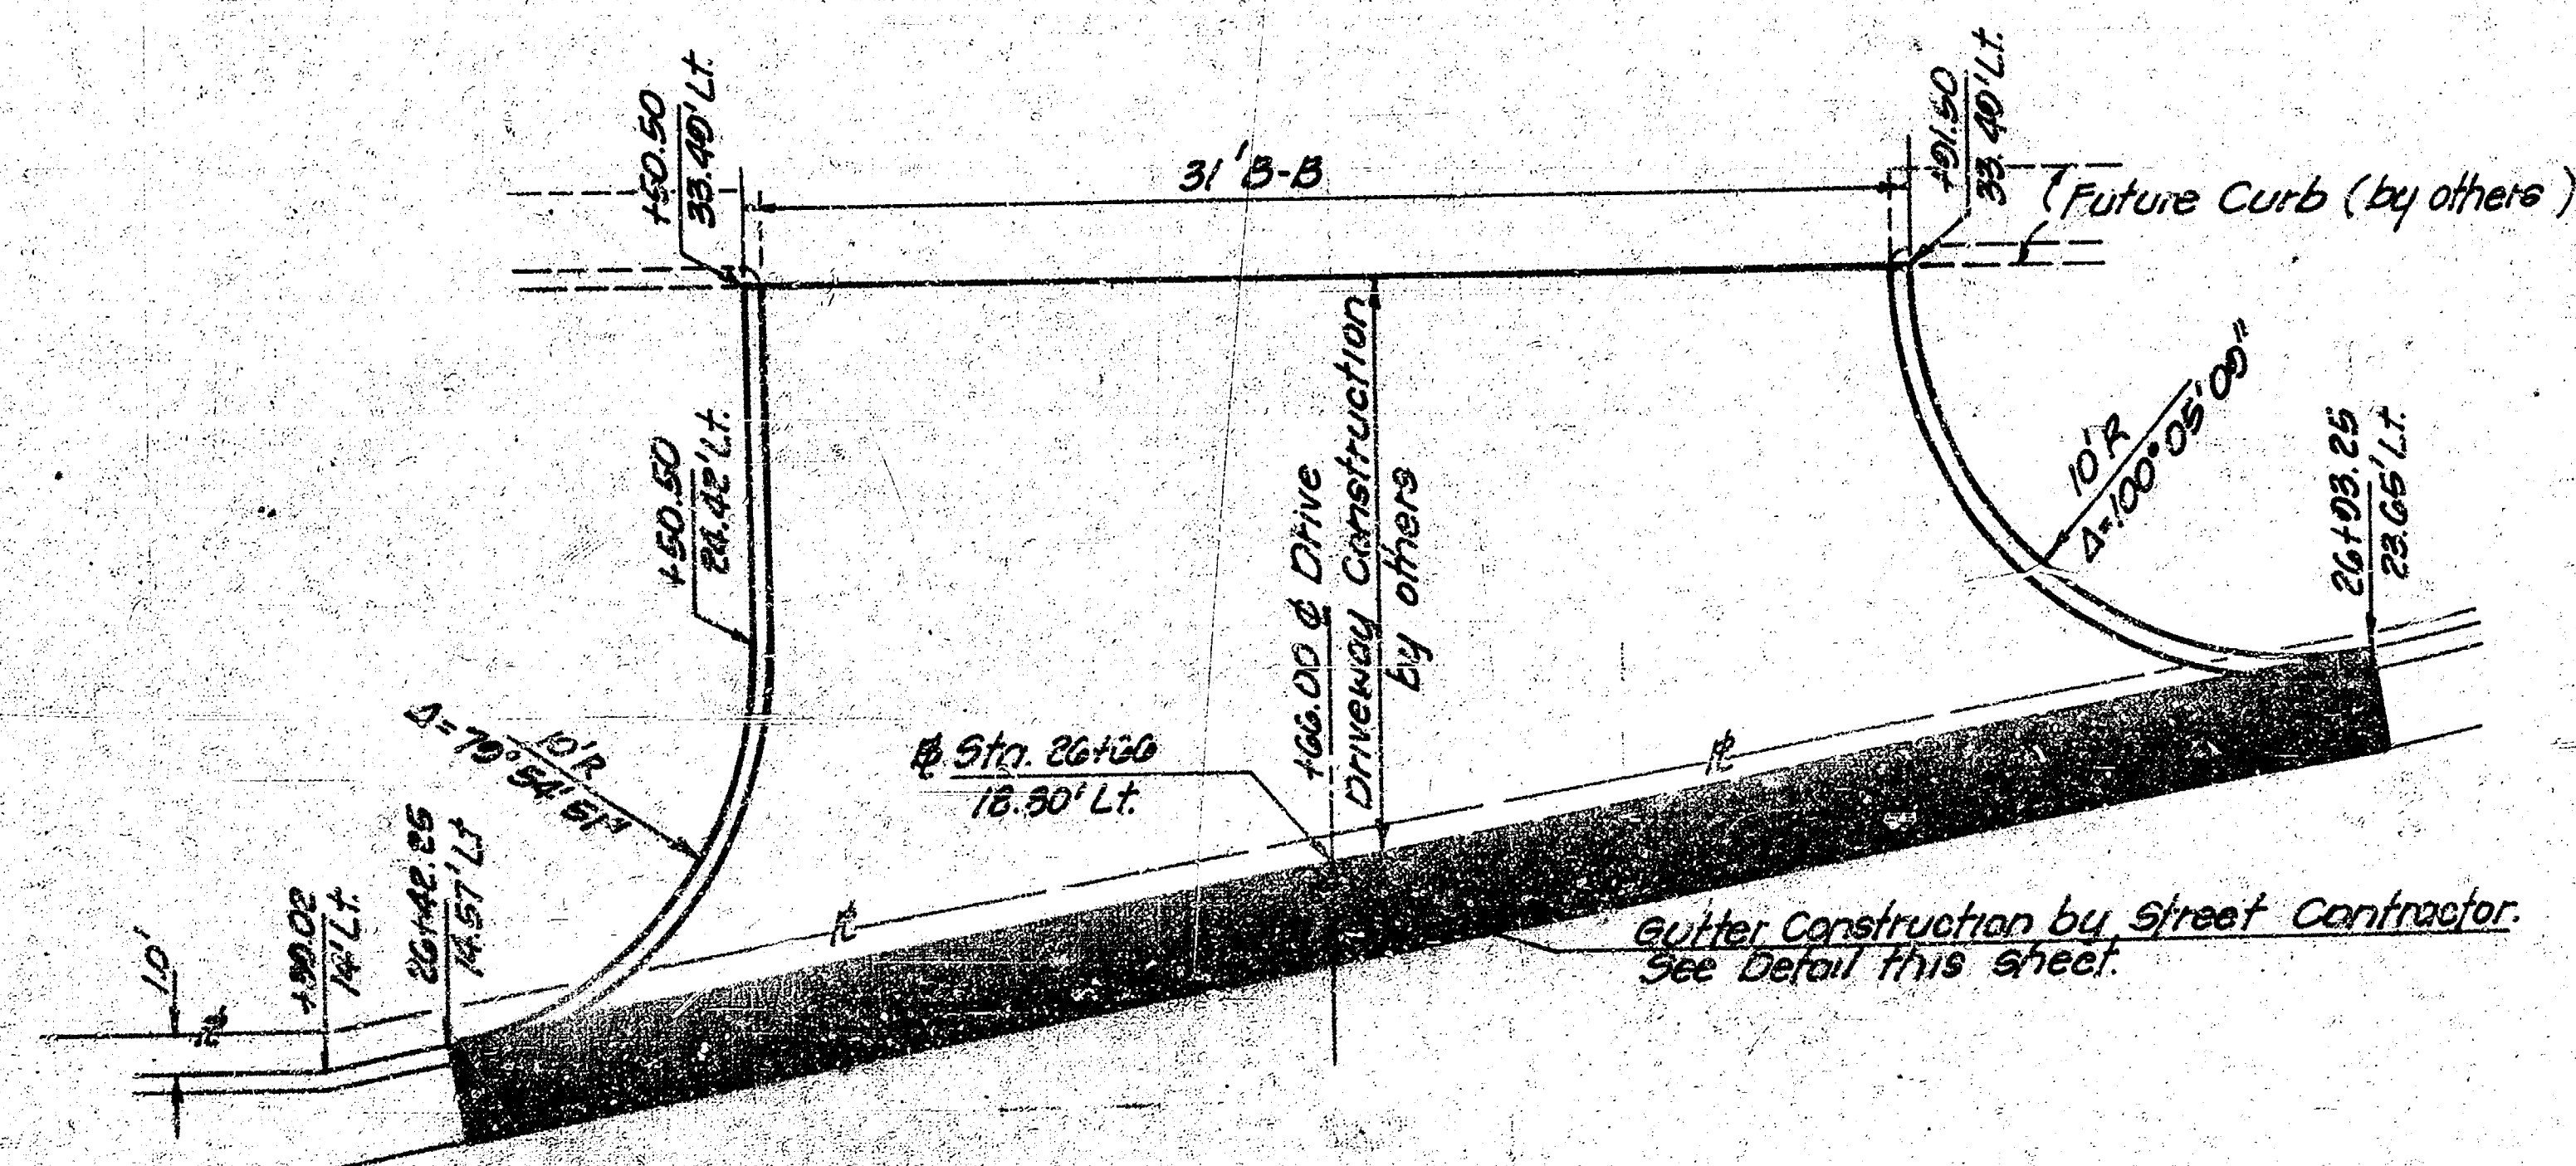


DRIVEWAY DETAIL 1"=5'

@ Sta. 26+66, 18.60' Lt.

Gutter Construction by Street Contractor. See Detail this sheet.


Note: All driveways shown on Plan Sheets 518 and detailed on this sheet shall be constructed by others. Street Contractor shall construct gutter with blocker out curb in these areas to facilitate the future driveway construction. See Details this sheet.

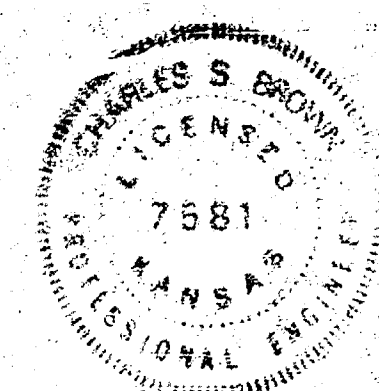

No.	Revision	By	Date
GEORGETOWN II STREET IMPROVEMENTS DRIVEWAY DETAILS KANSAS GENERAL PROPERTIES INC. PROFESSIONAL ENGINEERING CONSULTANTS, P.A. ENGINEERS WICHITA, KANSAS			
Designed by	C.S.B.	Job No.	30-02622-2
Drawn by	C.S.	Date	5/4 of 10

Scale 1"=20'


BLOCK 1

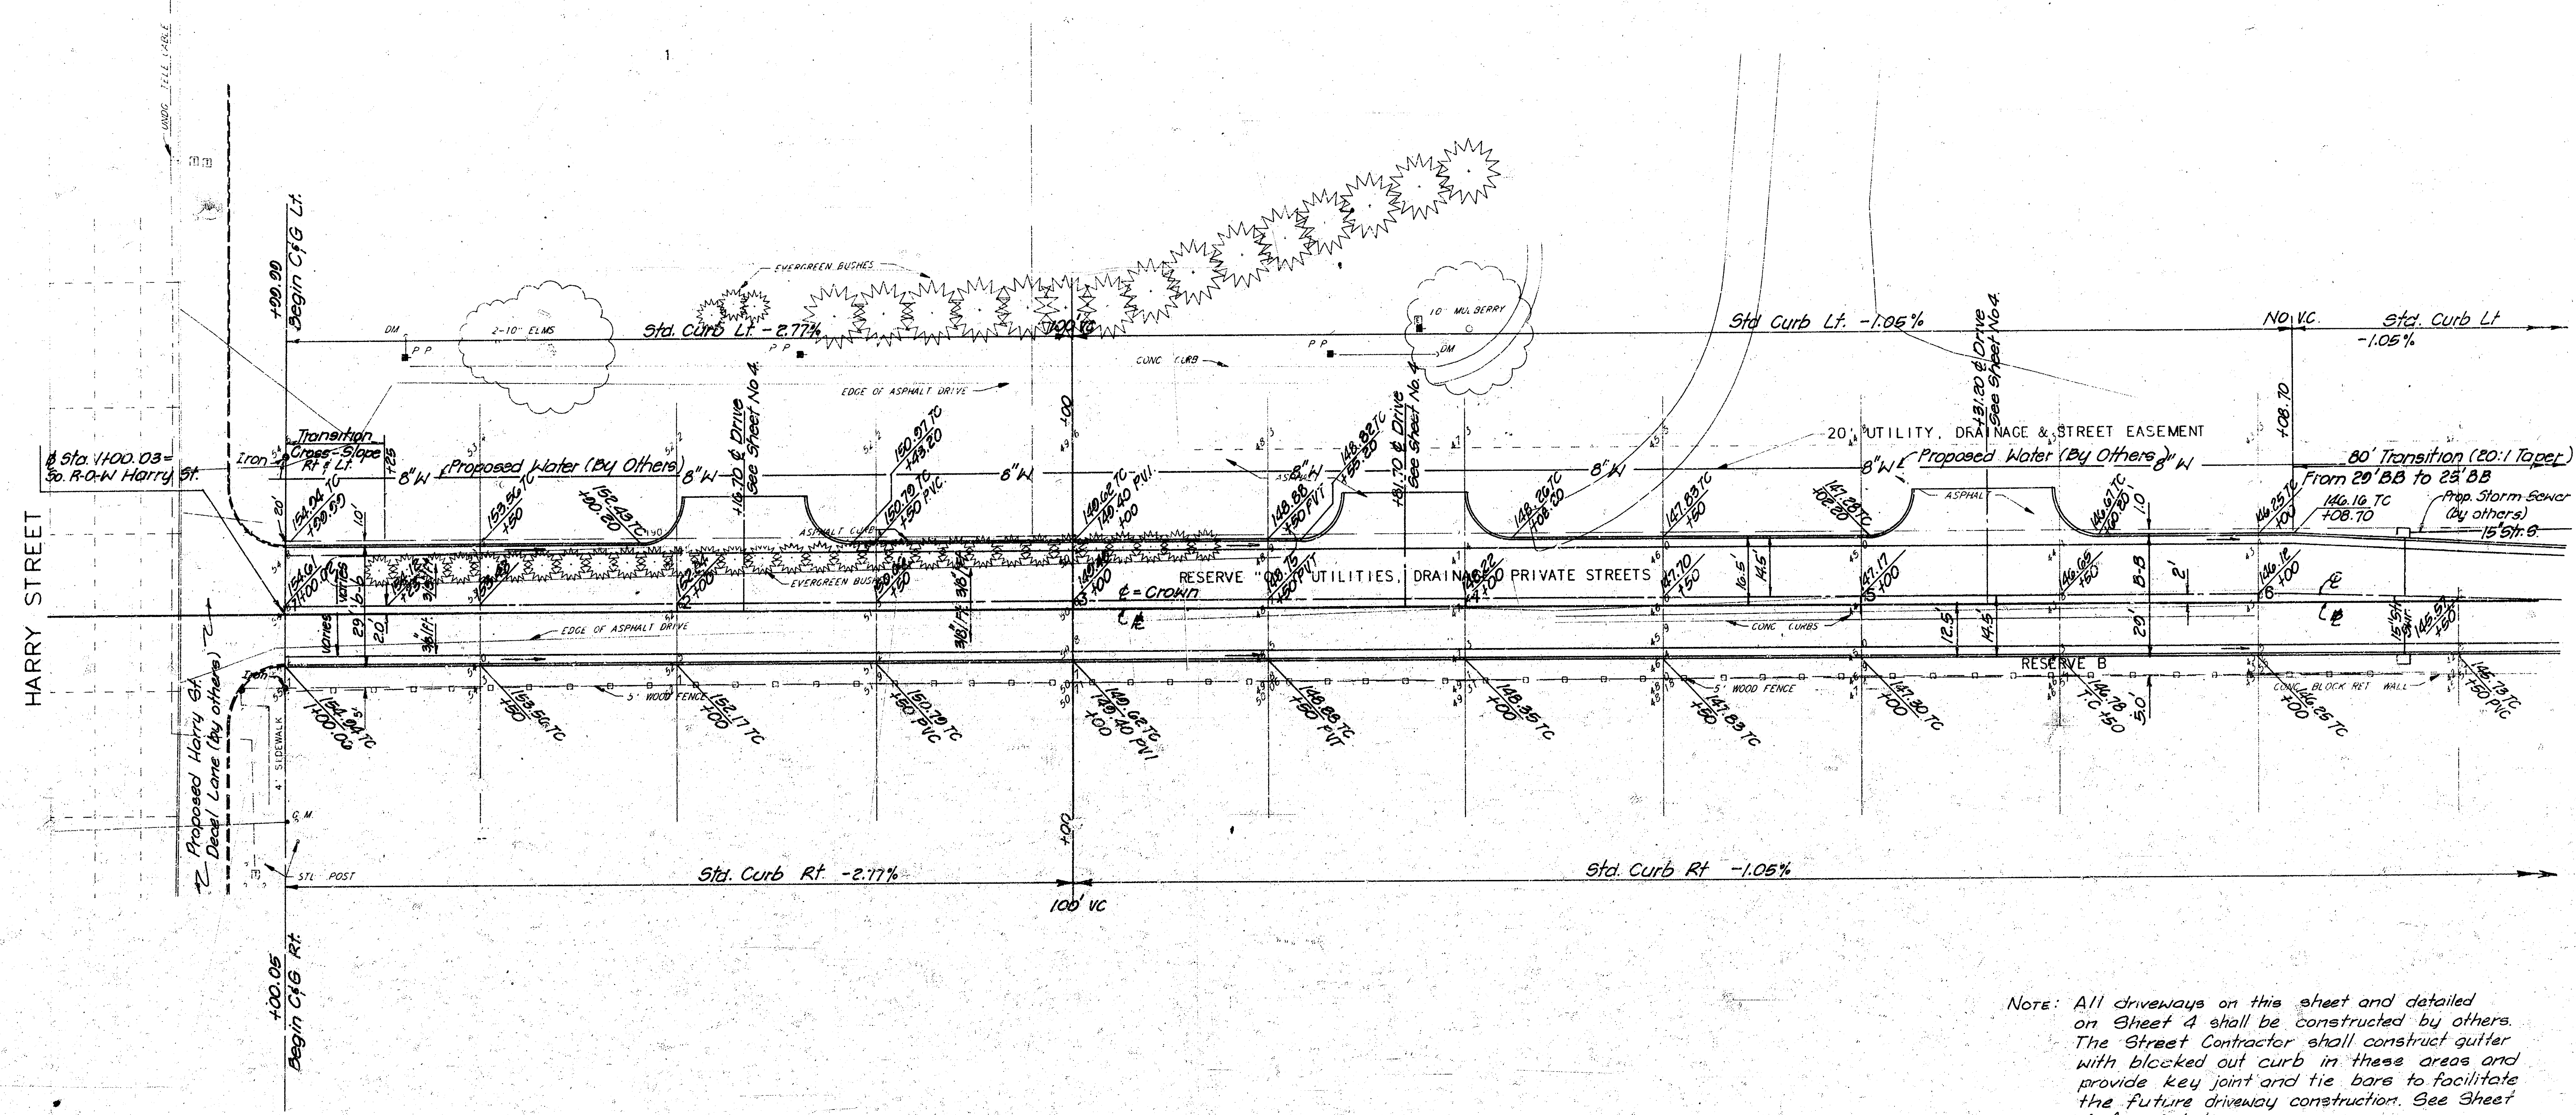

NOTE: All driveways on this sheet and detailed on Sheet 4 shall be constructed by others. The Street Contractor shall construct gutter with blocked out curb in these areas and provide key joint and tie bars to facilitate the future driveway construction. See Sheet 4 for details.

1 Revised Crown Grade @ Sta 100.00 per City ES. 2-10-84	
Revision	Date
GEORGETOWN II STREET IMPROVEMENTS	
STA. 0+99.99 to STA. 6+50	
KANSAS GENERAL PROPERTIES INC.	
PROFESSIONAL ENGINEERING CONSULTANTS, P.A.	
ENGINEERS	
WICHITA, KANSAS	
Designed by C.S.B.	Job No. 80-02622-2
Drawn by Y.G. E.S.	Sheet 5 of 10


FILED FROM THE BEST AVAILABLE COPY....

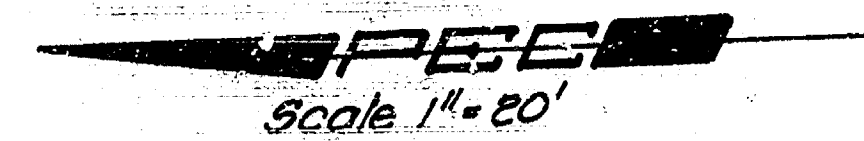

B-C Curve Data (Arc)
 $\Delta = 45^\circ 00' 00''$
 $D = 61' 56' 20''$
 $R = 92.50'$
 $T = 38.31'$
 $L = 72.65'$


B-C Curve Data (Arc)
 $\Delta = 45^\circ 13' 42''$
 $D = 53' 17' 54''$
 $R = 107.50'$
 $T = 44.78'$
 $L = 84.86'$


BLOCK 1

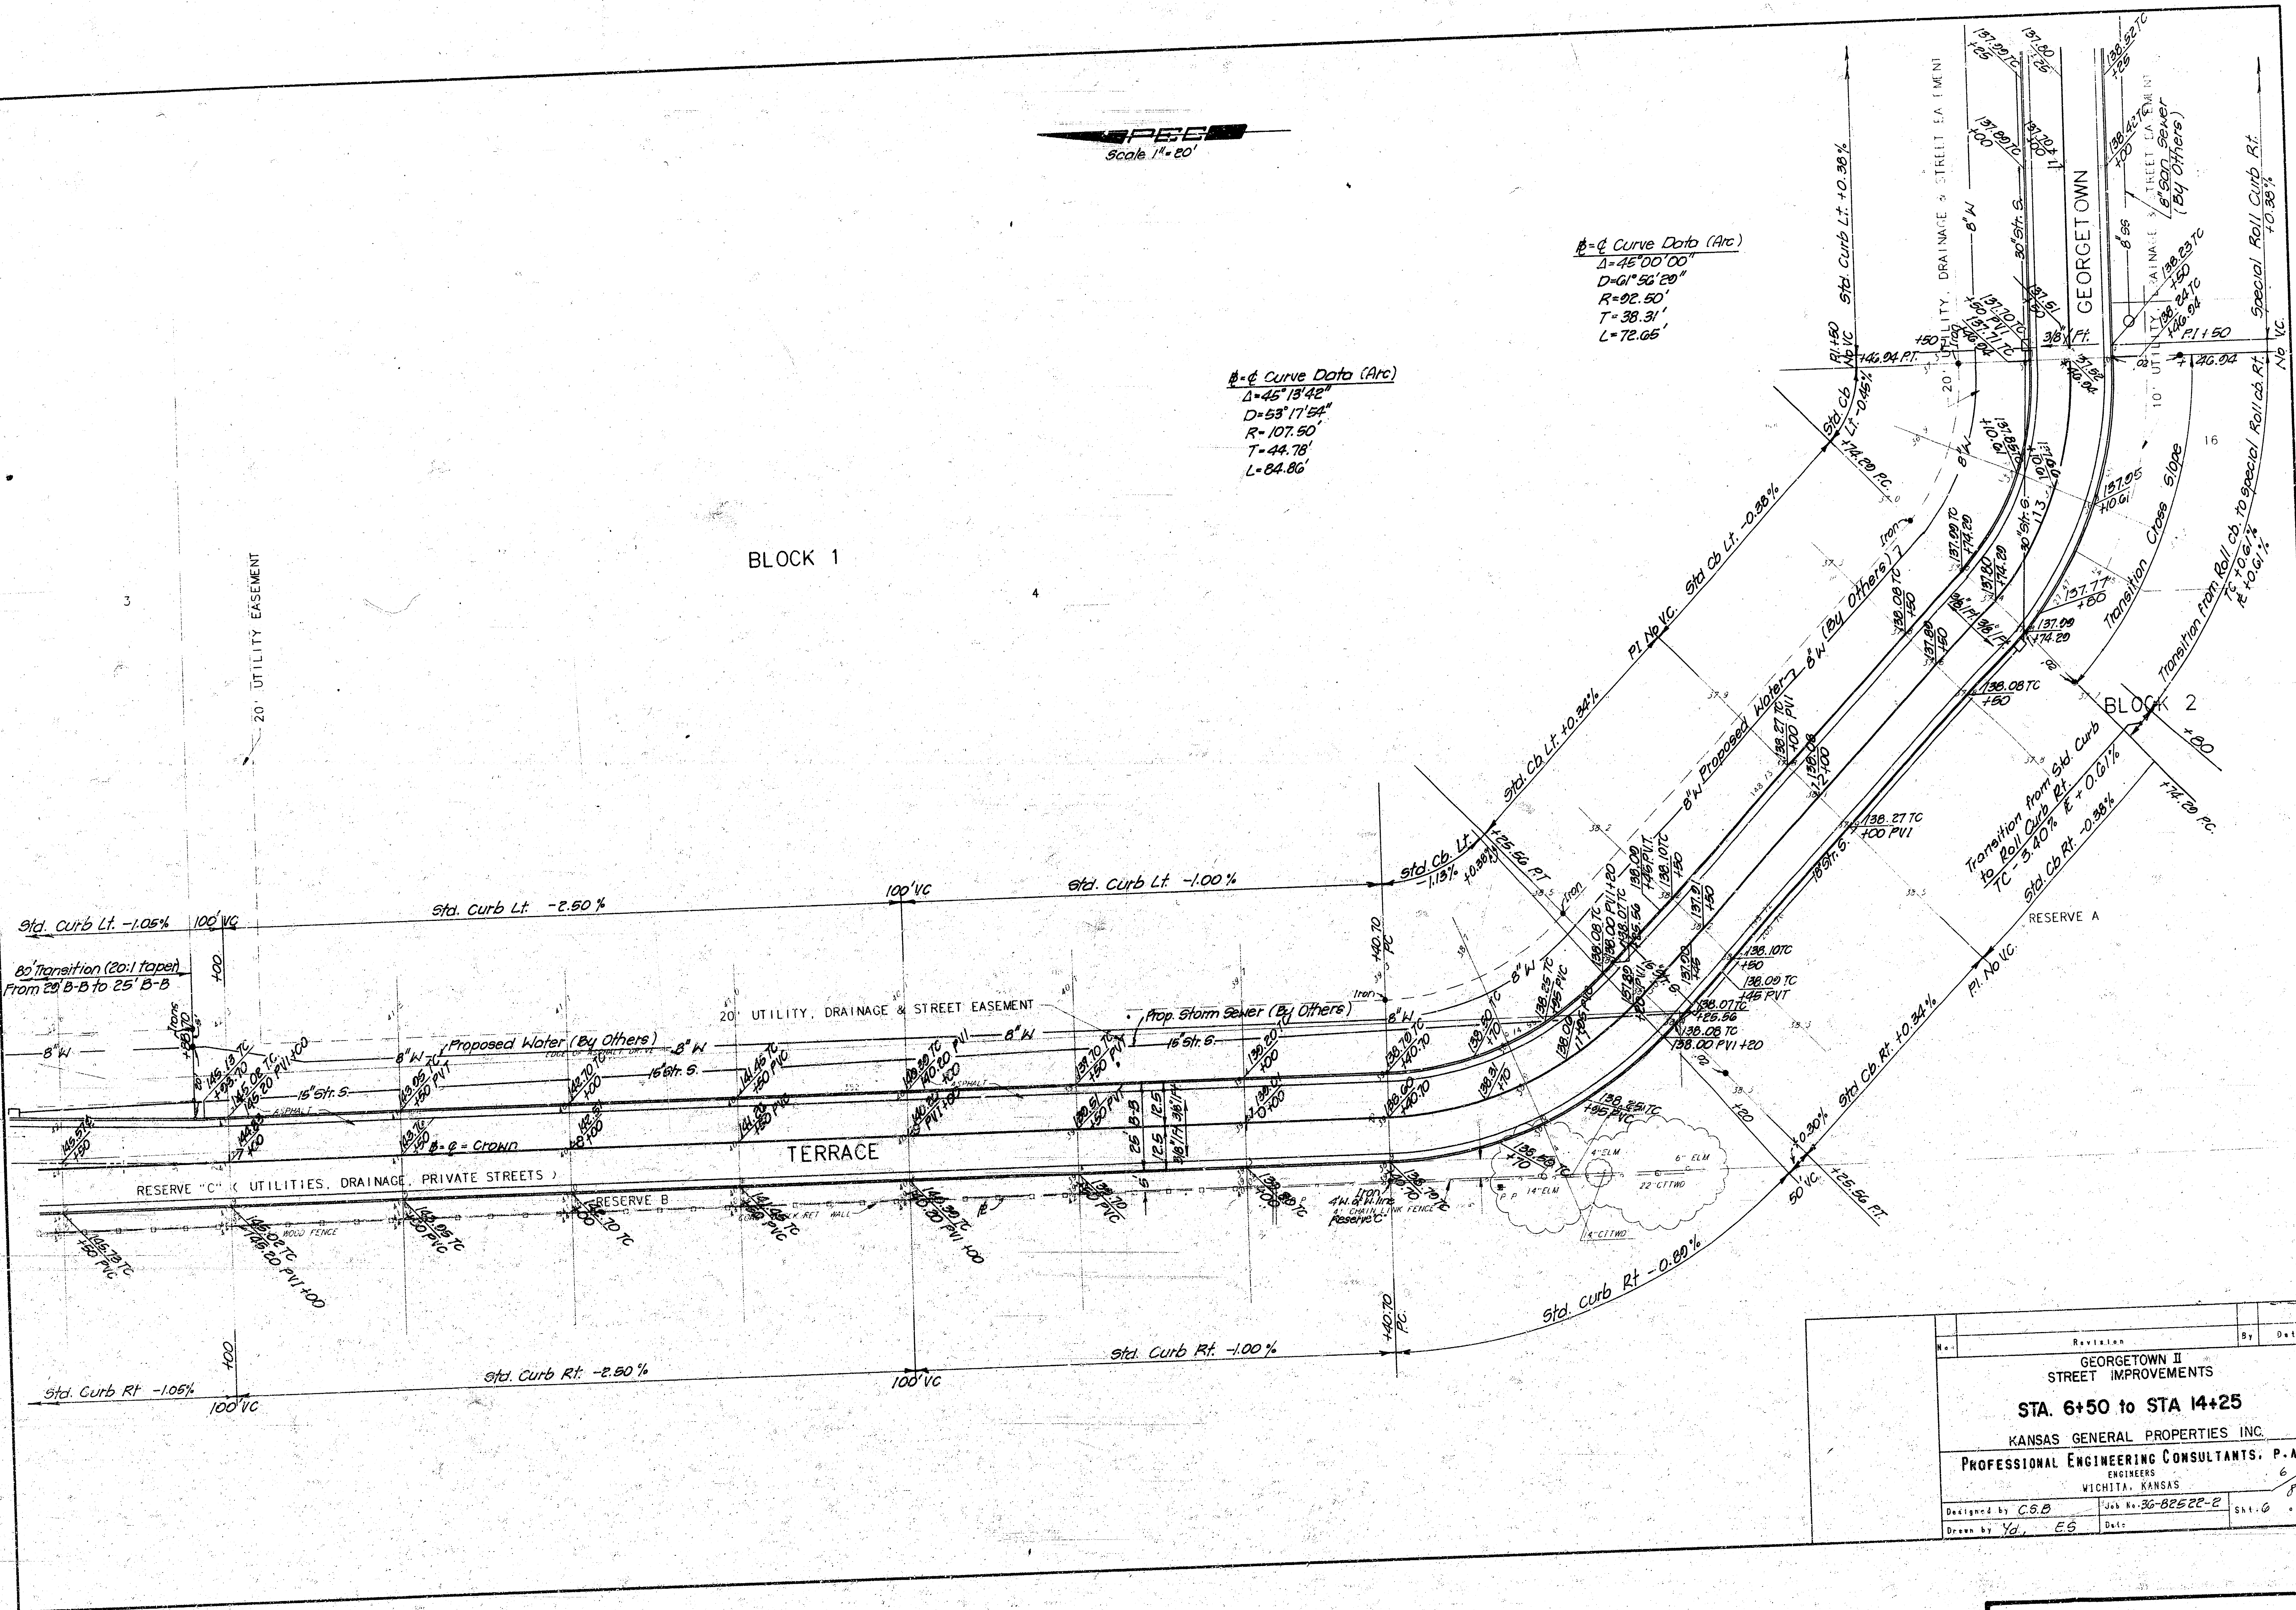

Revision		By	Date
GEORGETOWN II STREET IMPROVEMENTS			
STA. 6+50 to STA 14+25			
KANSAS GENERAL PROPERTIES INC.			
PROFESSIONAL ENGINEERING CONSULTANTS, P.A.			
ENGINEERS WICHITA, KANSAS			
Designed by C.S.B.	Job No. 36-82522-2	Sheet 6	of 16
Drawn by Yd. E.S.	Date		

FILMED FROM THE BEST
AVAILABLE COPY....

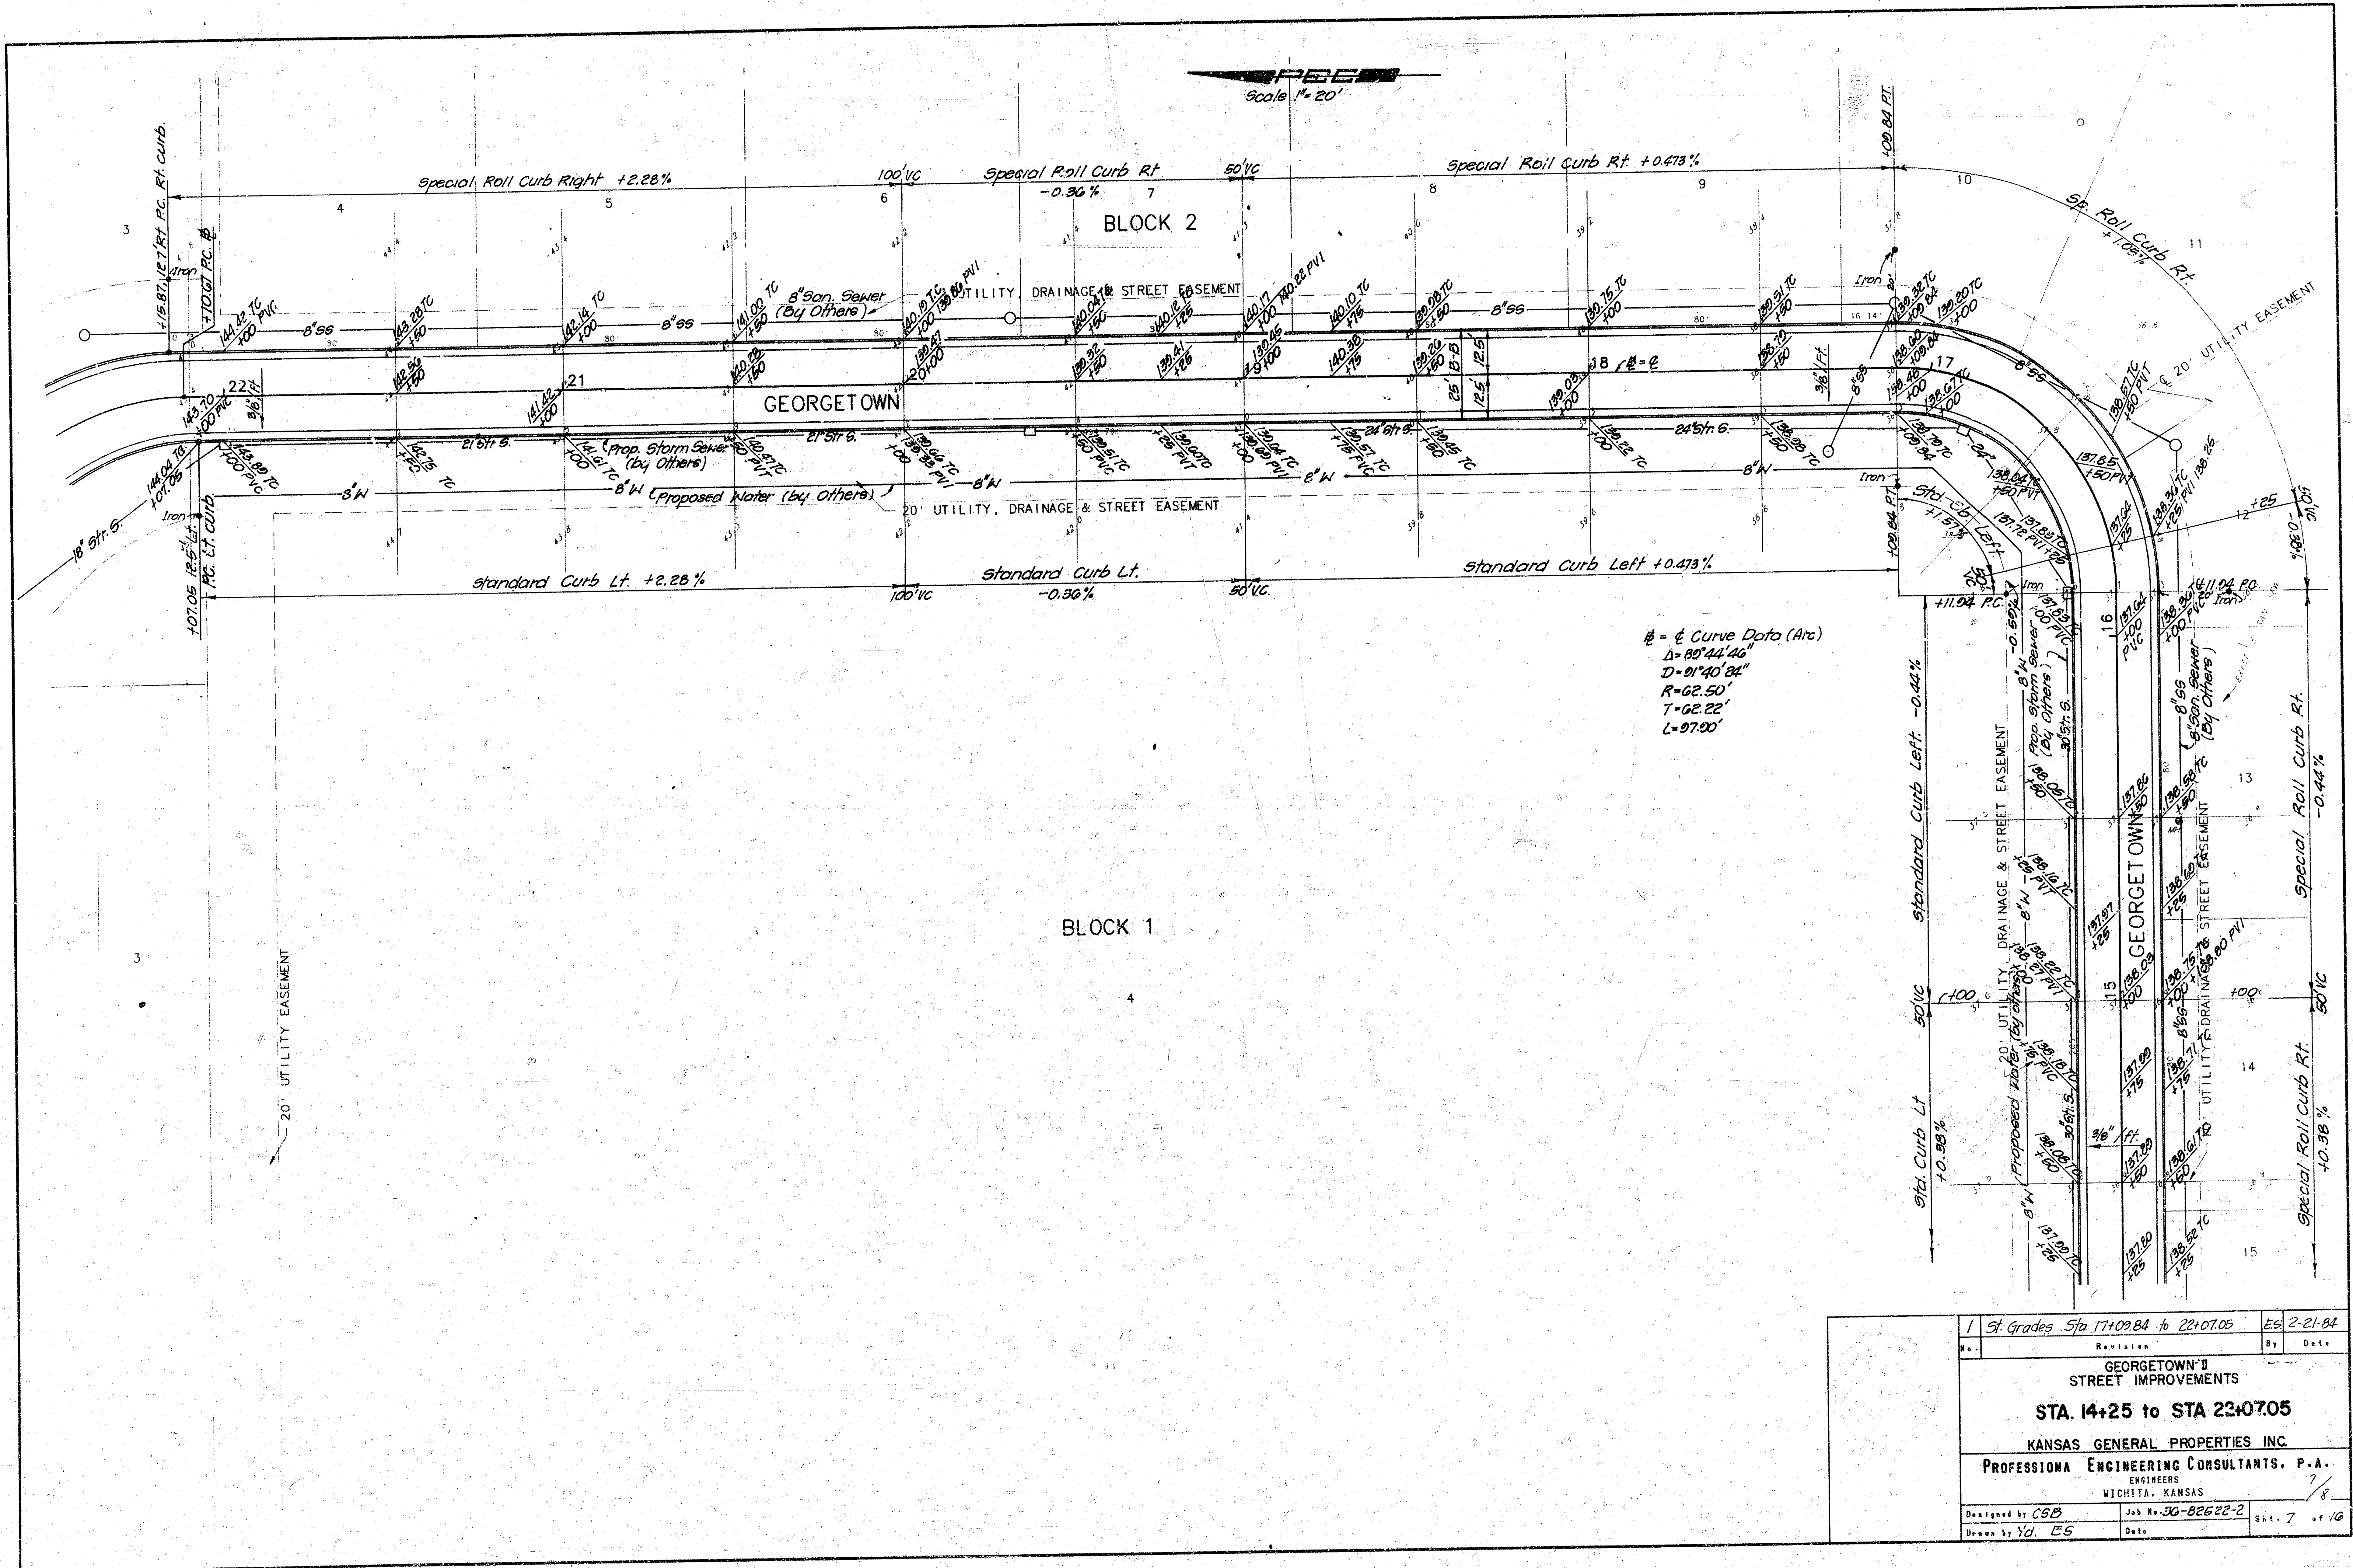

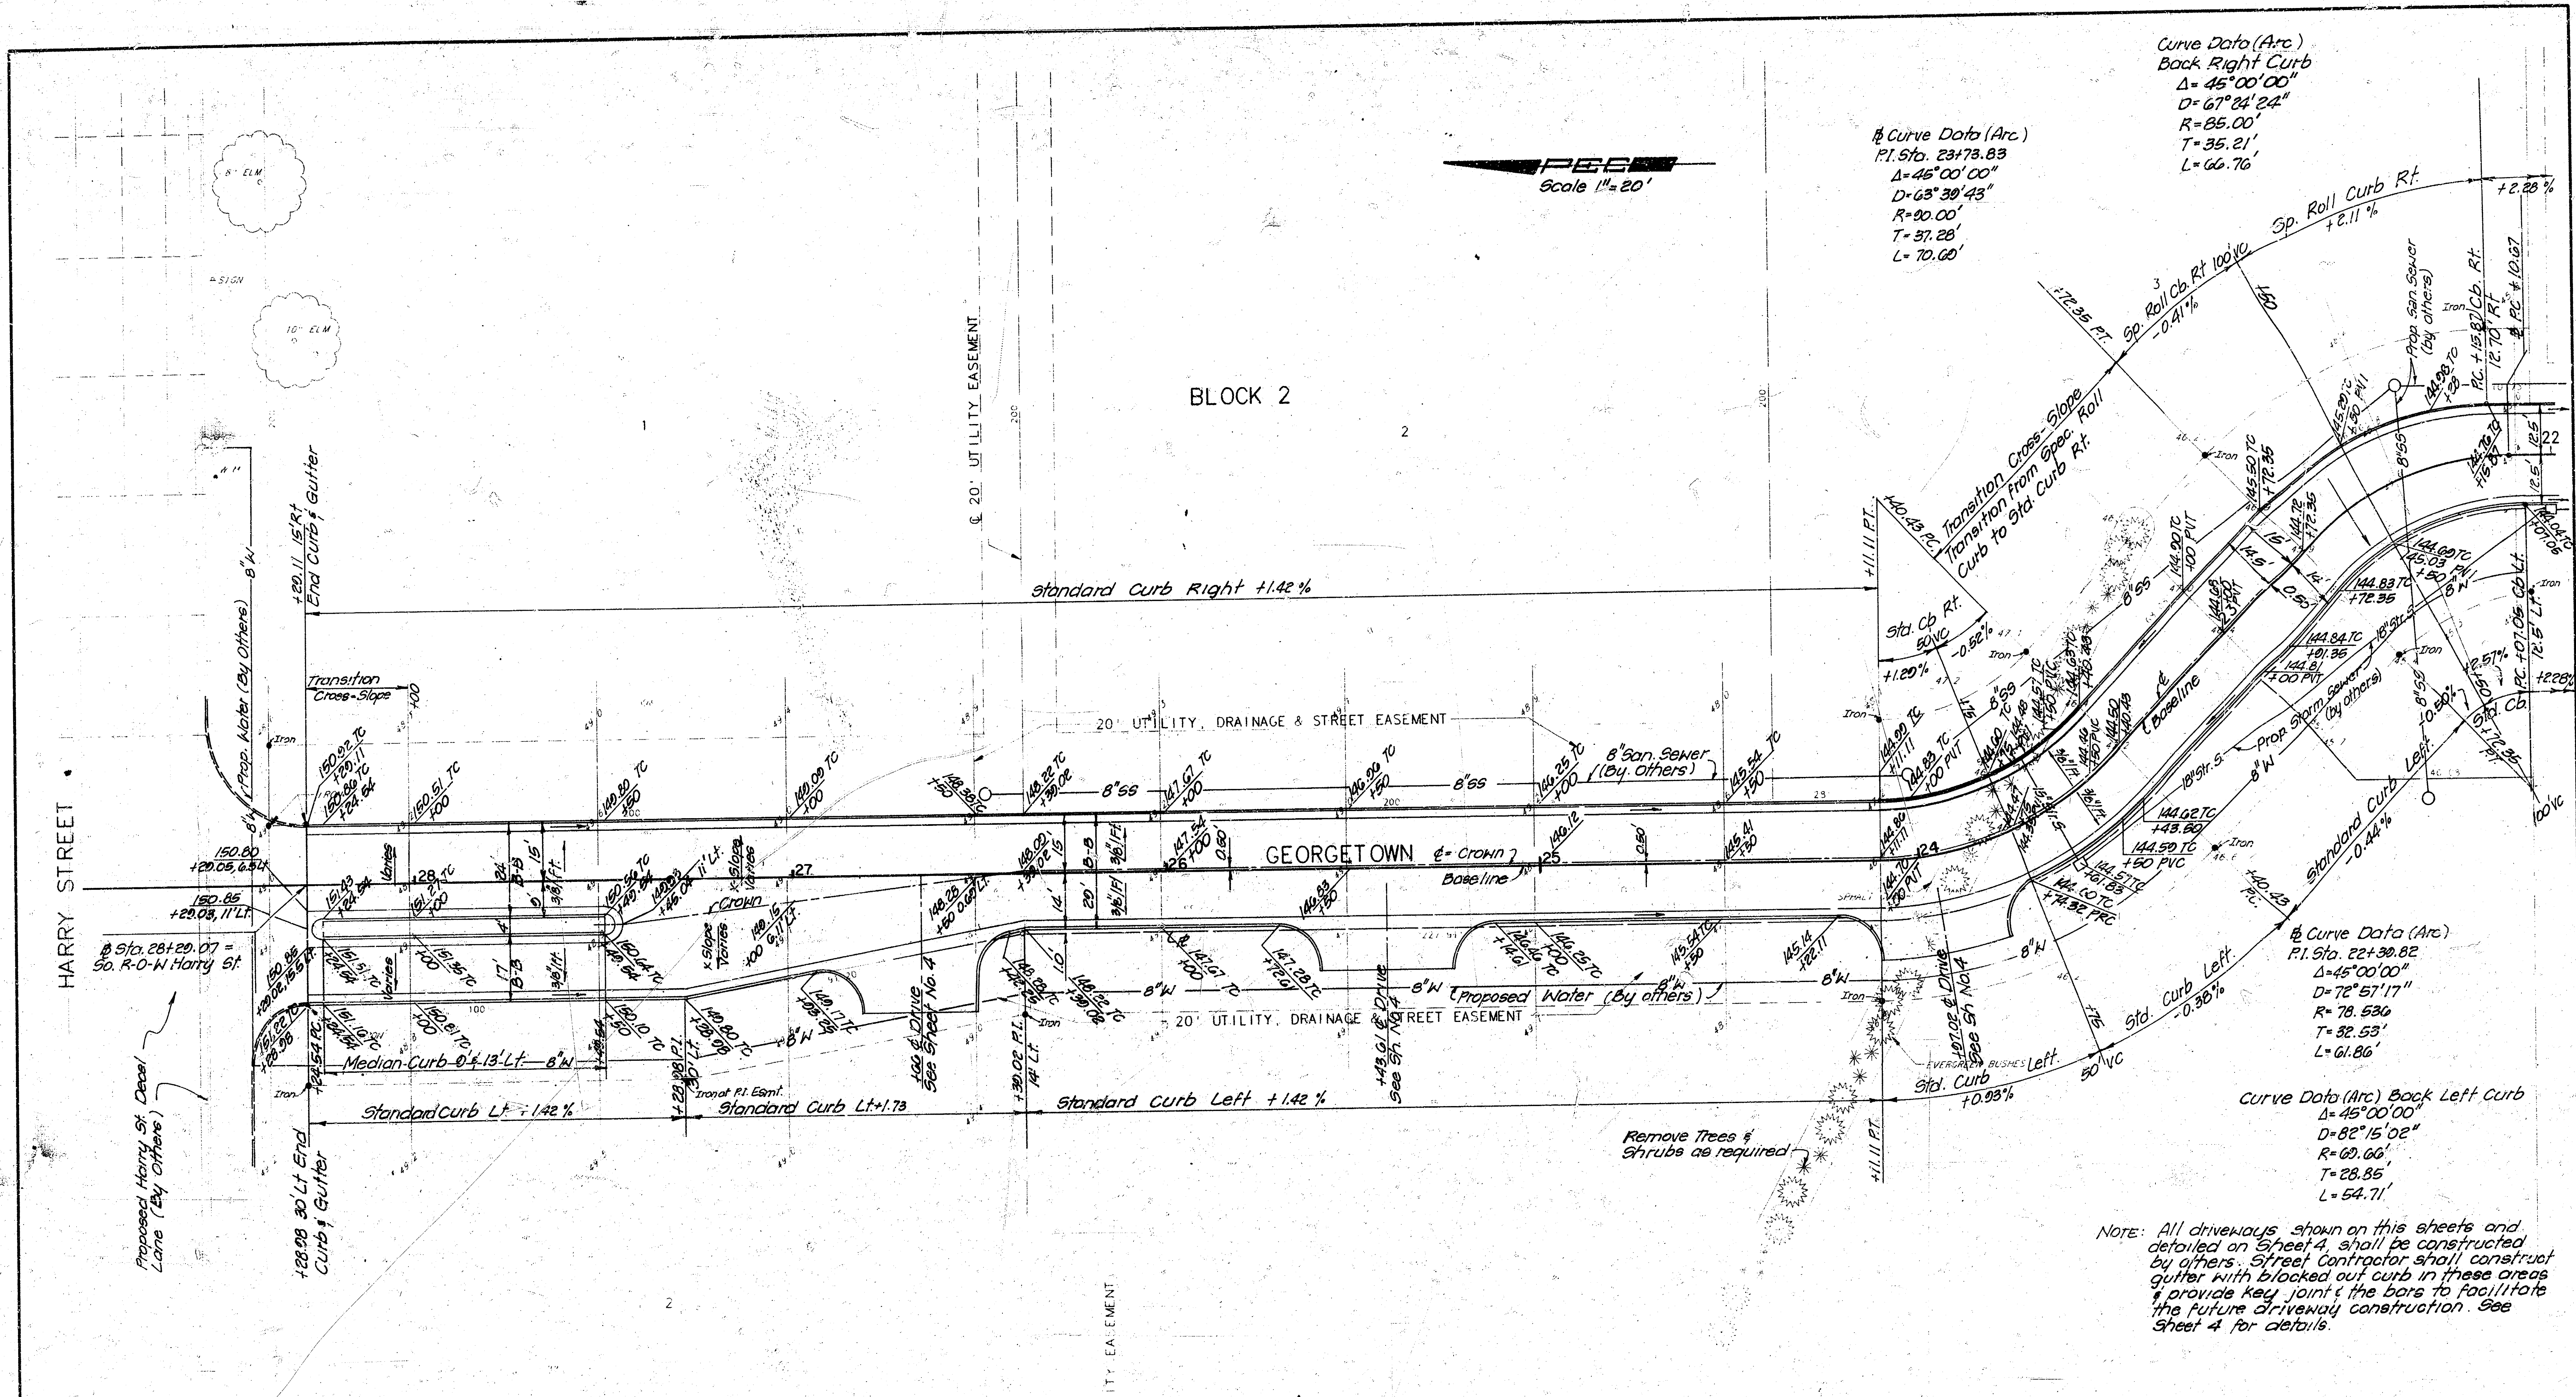

Curve Data (Arc)
 Back Right Curb
 $\Delta = 45^{\circ}00'00''$
 $D = 67^{\circ}24'24''$
 $R = 85.00'$
 $T = 35.21'$
 $L = 66.76'$

Curve Data (Arc)
 P.I. Sta. 23+73.83
 $\Delta = 45^{\circ}00'00''$
 $D = 65^{\circ}30'43''$
 $R = 90.00'$
 $T = 37.28'$
 $L = 70.60'$

Curve Data (Arc)
 Back Left Curb
 $\Delta = 45^{\circ}00'00''$
 $D = 72^{\circ}57'17''$
 $R = 78.53'$
 $T = 32.53'$
 $L = 61.86'$

Curve Data (Arc)
 P.I. Sta. 22+30.82
 $\Delta = 45^{\circ}00'00''$
 $D = 72^{\circ}57'17''$
 $R = 78.53'$
 $T = 32.53'$
 $L = 61.86'$

NOTE: All driveways shown on this sheet and detailed on Sheet 4, shall be constructed by others. Street Contractor shall construct gutter with blocked out curb in these areas & provide key joint & the bars to facilitate the future driveway construction. See Sheet 4 for details.

Grades (Sta 22+07.05 to 28+29.11)	2/2/04
Revised Median Grades per City Review	2/2/04
GEORGETOWN II STREET IMPROVEMENTS STA 22+07.05 to STA 28+29.11 KANSAS GENERAL PROPERTIES INC. PROFESSIONAL ENGINEERING CONSULTANTS, P.A. ENGINEERS WICHITA, KANSAS	
Designed by CGB	8/8
Drawn by Yd. E.S.	8/8

FILMED FROM THE BEST AVAILABLE COPY....