

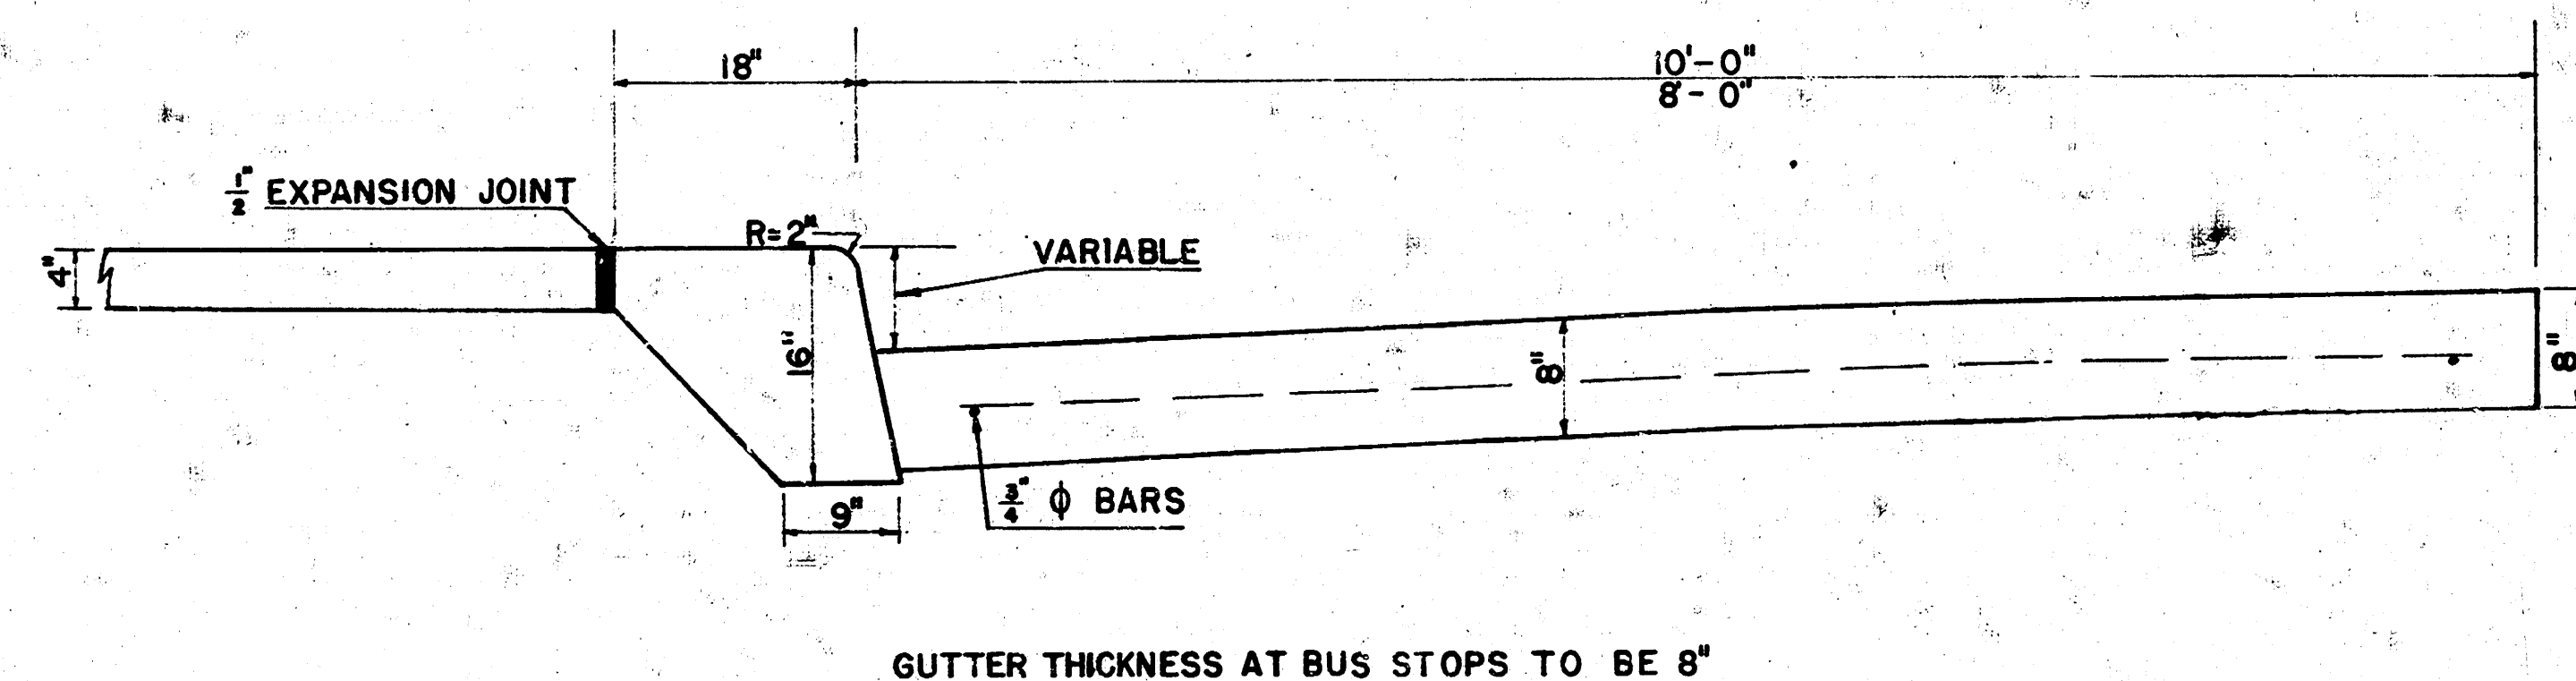


PLANS FOR REPAVING TOPEKA AVENUE N.L. DOUGLAS TO S.L. FIRST

NOTE:
- Topeka -
First to 2nd
attached
to this
plan

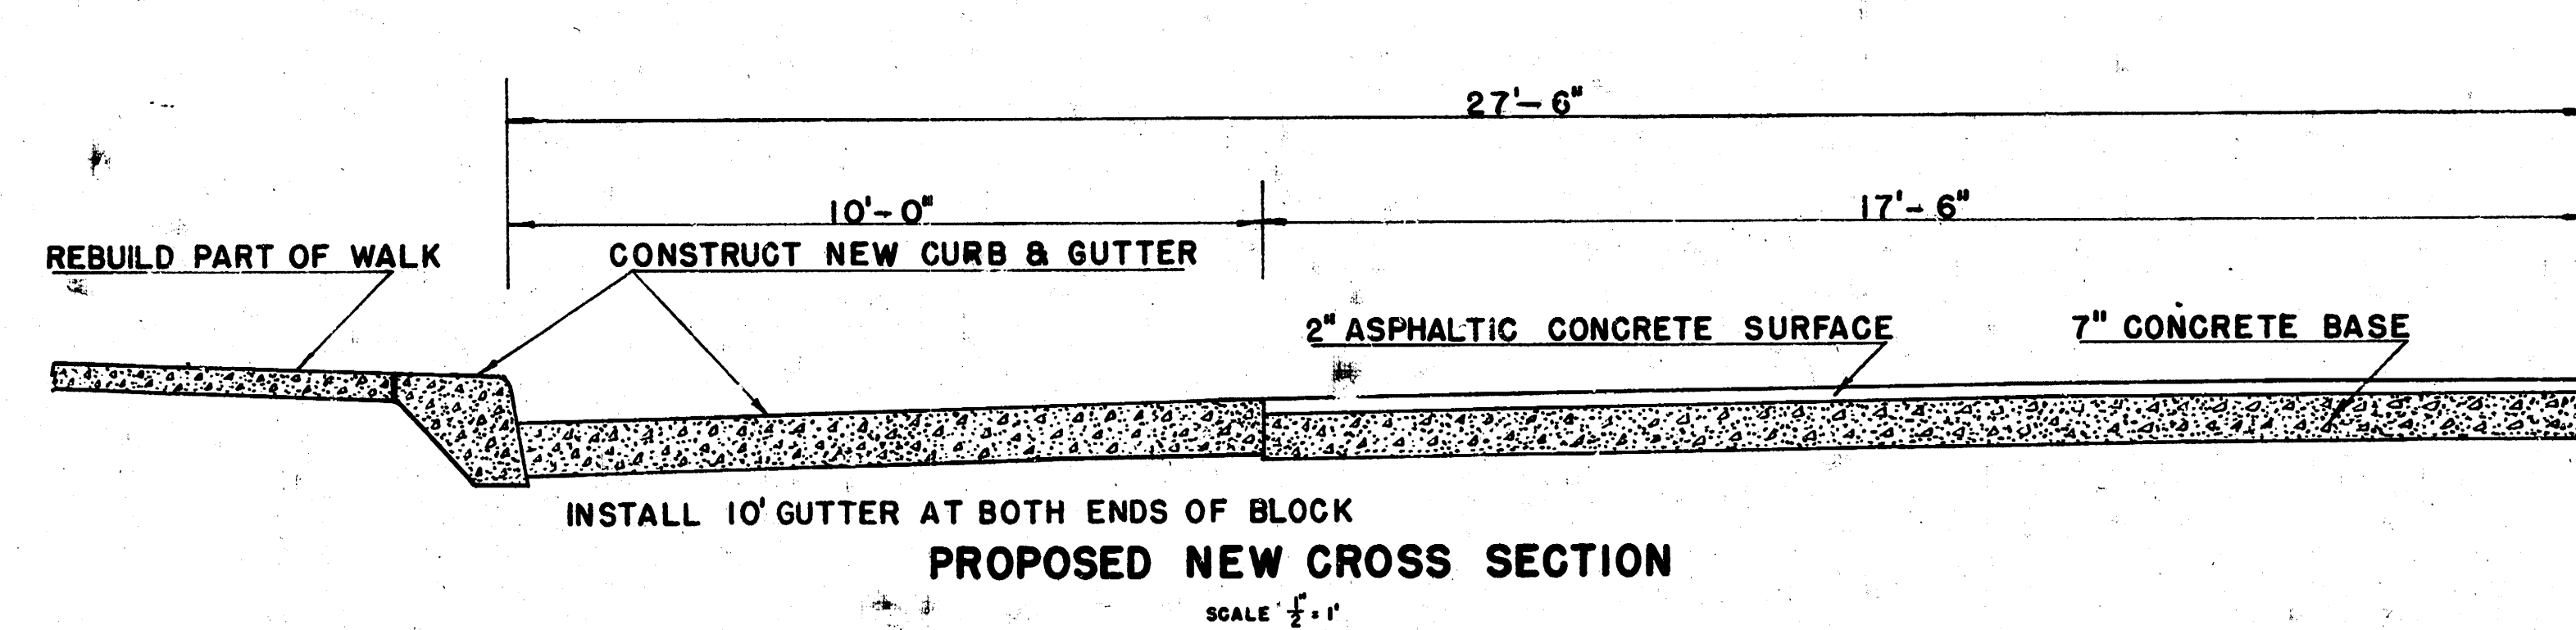

DETAIL OF CURB & GUTTER
SCALE 1" = 1'

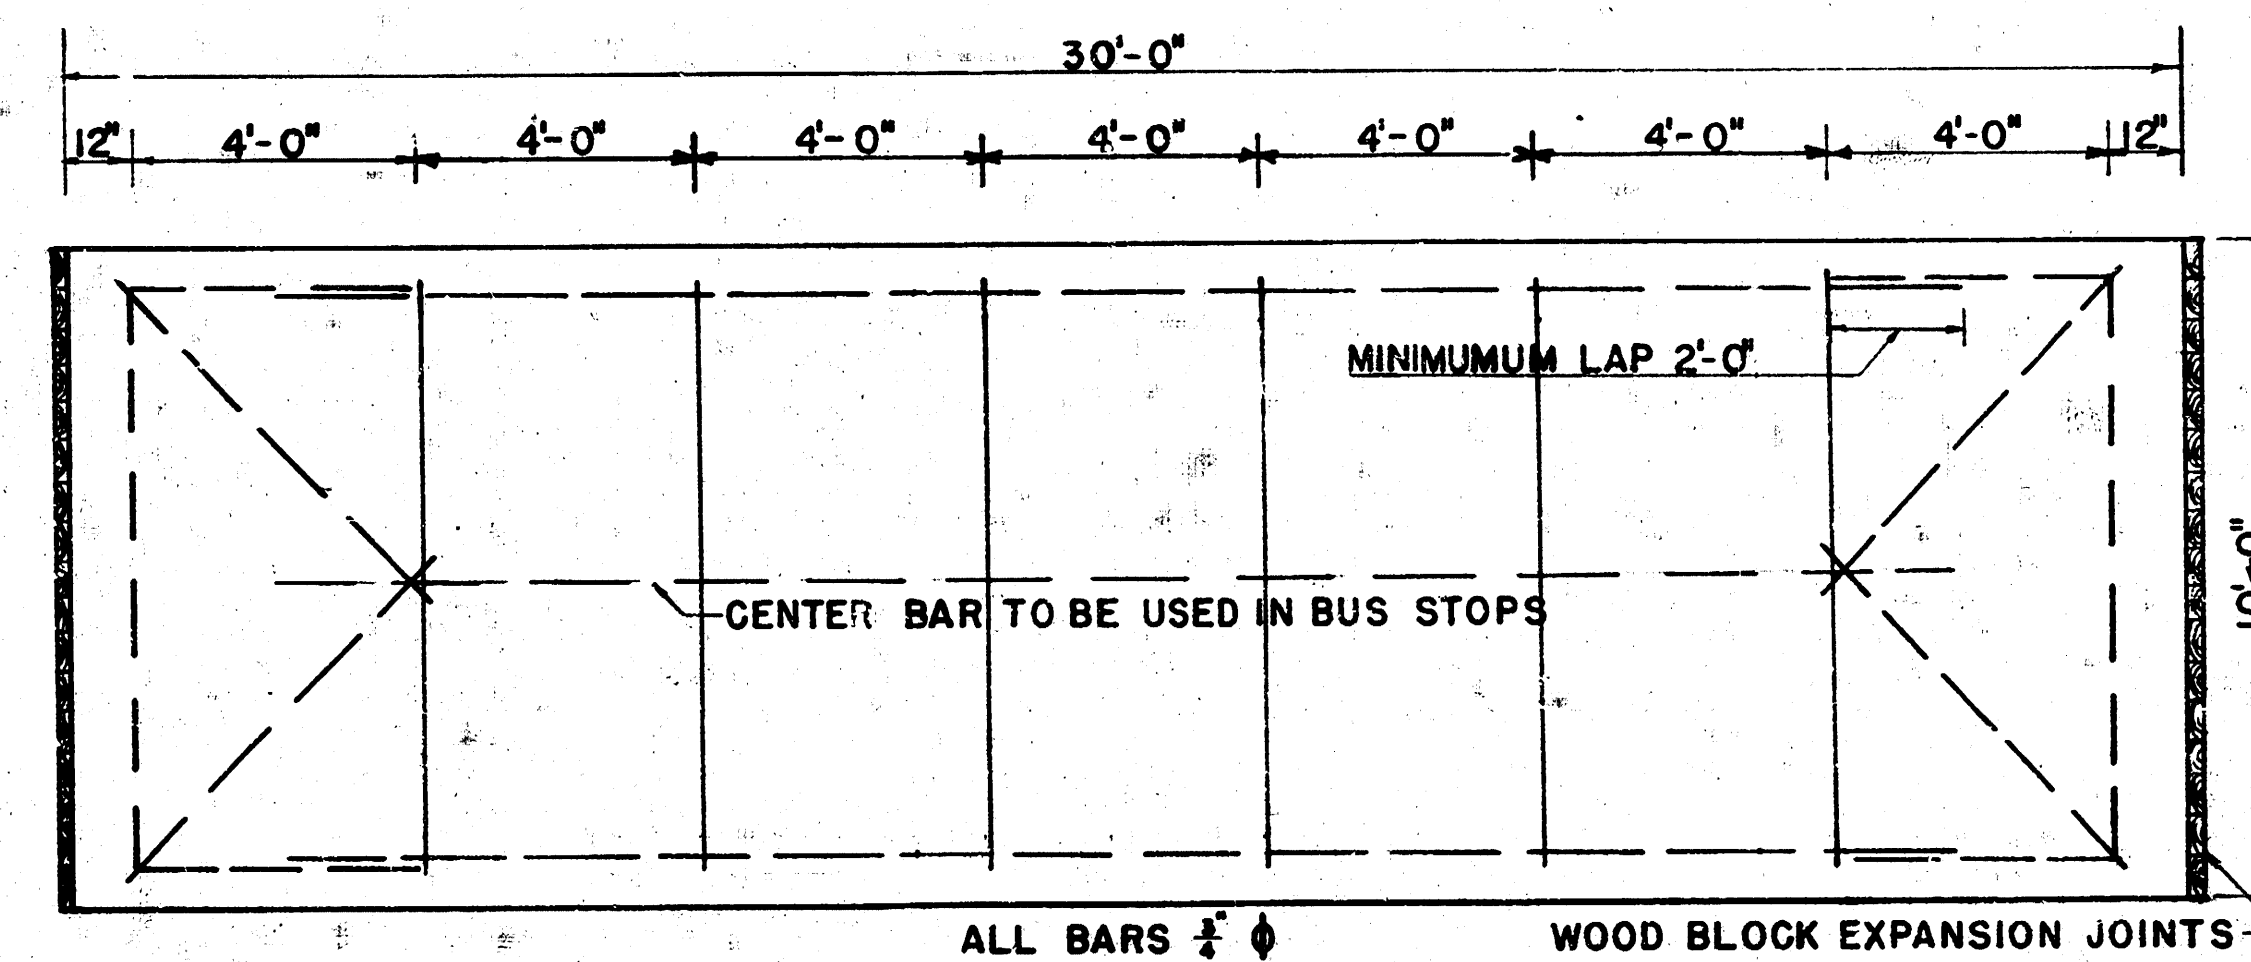


DETAIL OF REINFORCING STEEL
SCALE 1" = 1'

TOPEKA
Douglas to FIRST


PLAN	DATE	BY	CHKD.
100	4/15/46	L.K.W.	L.K.W.
101			
102			
103			
104			
105			
106			
107			
108			
109			
110			

PROFILE	DATE	BY	CHKD.
100	4/15/46	L.K.W.	L.K.W.
101			
102			
103			
104			
105			
106			
107			
108			
109			
110			

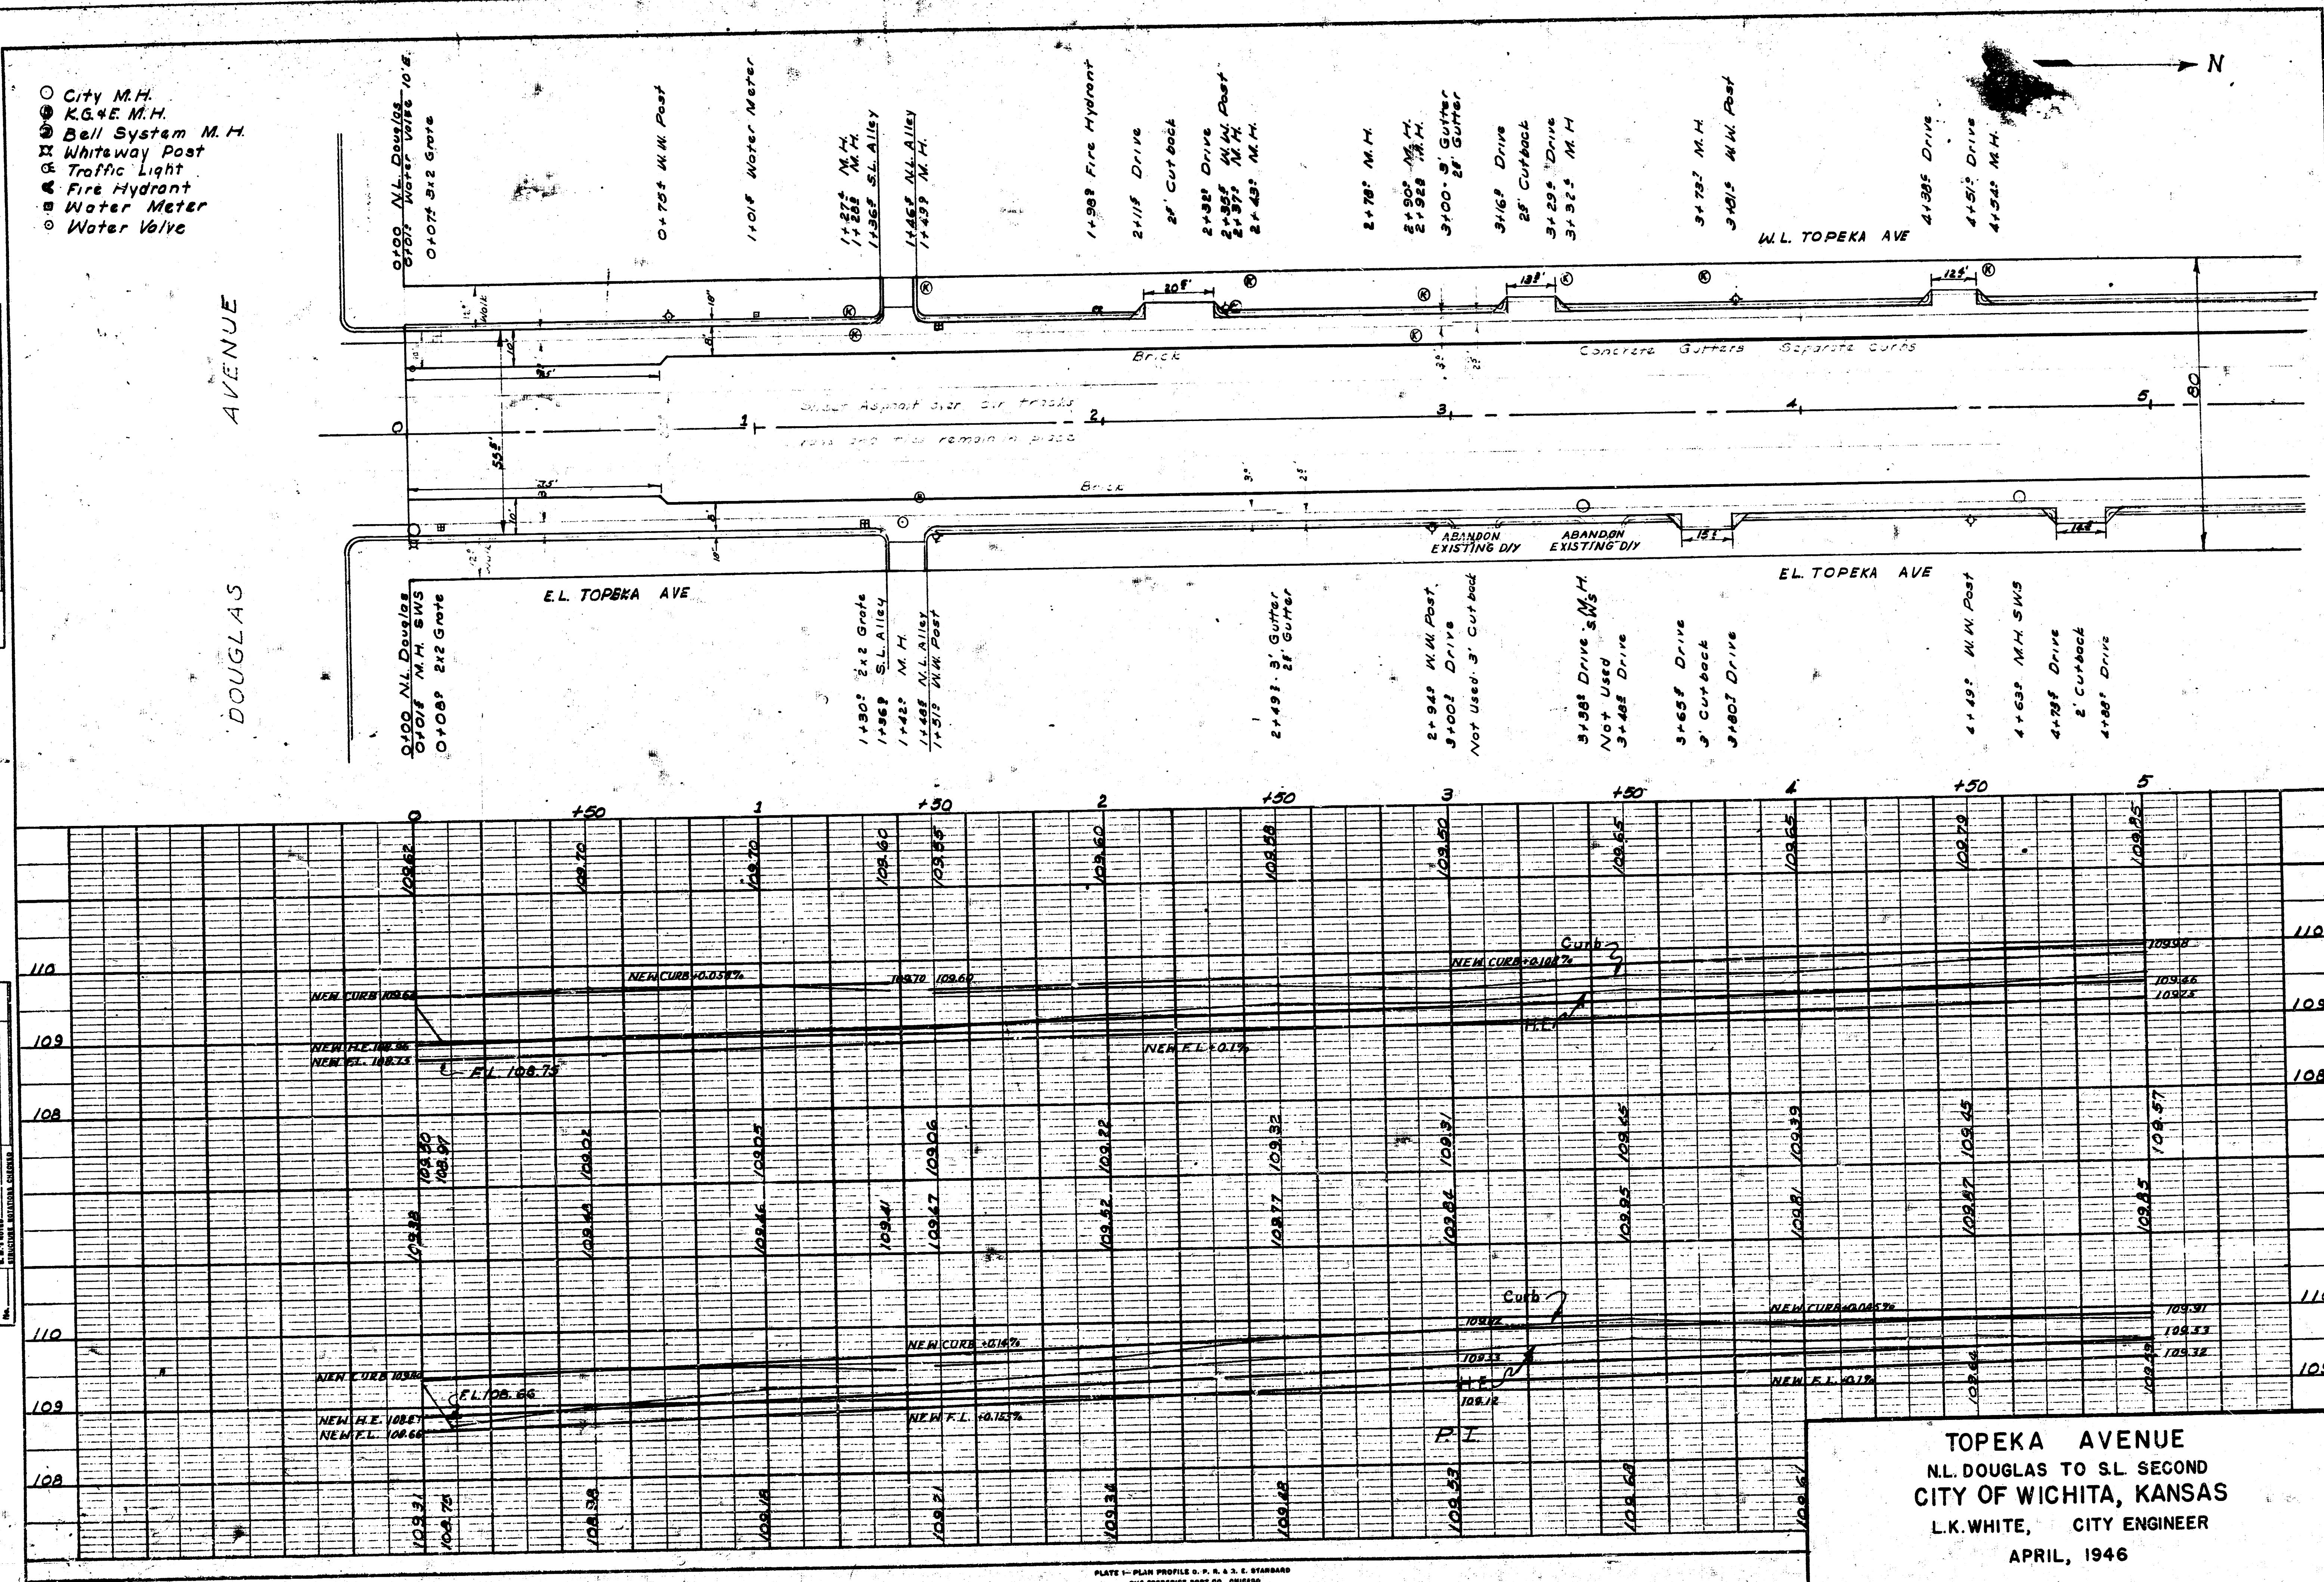

- City M.H.
- ⊙ K.G.E. M.H.
- ⊙ Bell System M.H.
- ⊙ Whitway Post
- ⊙ Traffic Light
- ⊙ Fire Hydrant
- ⊙ Water Meter
- ⊙ Water Valve

DOUGLAS AVENUE

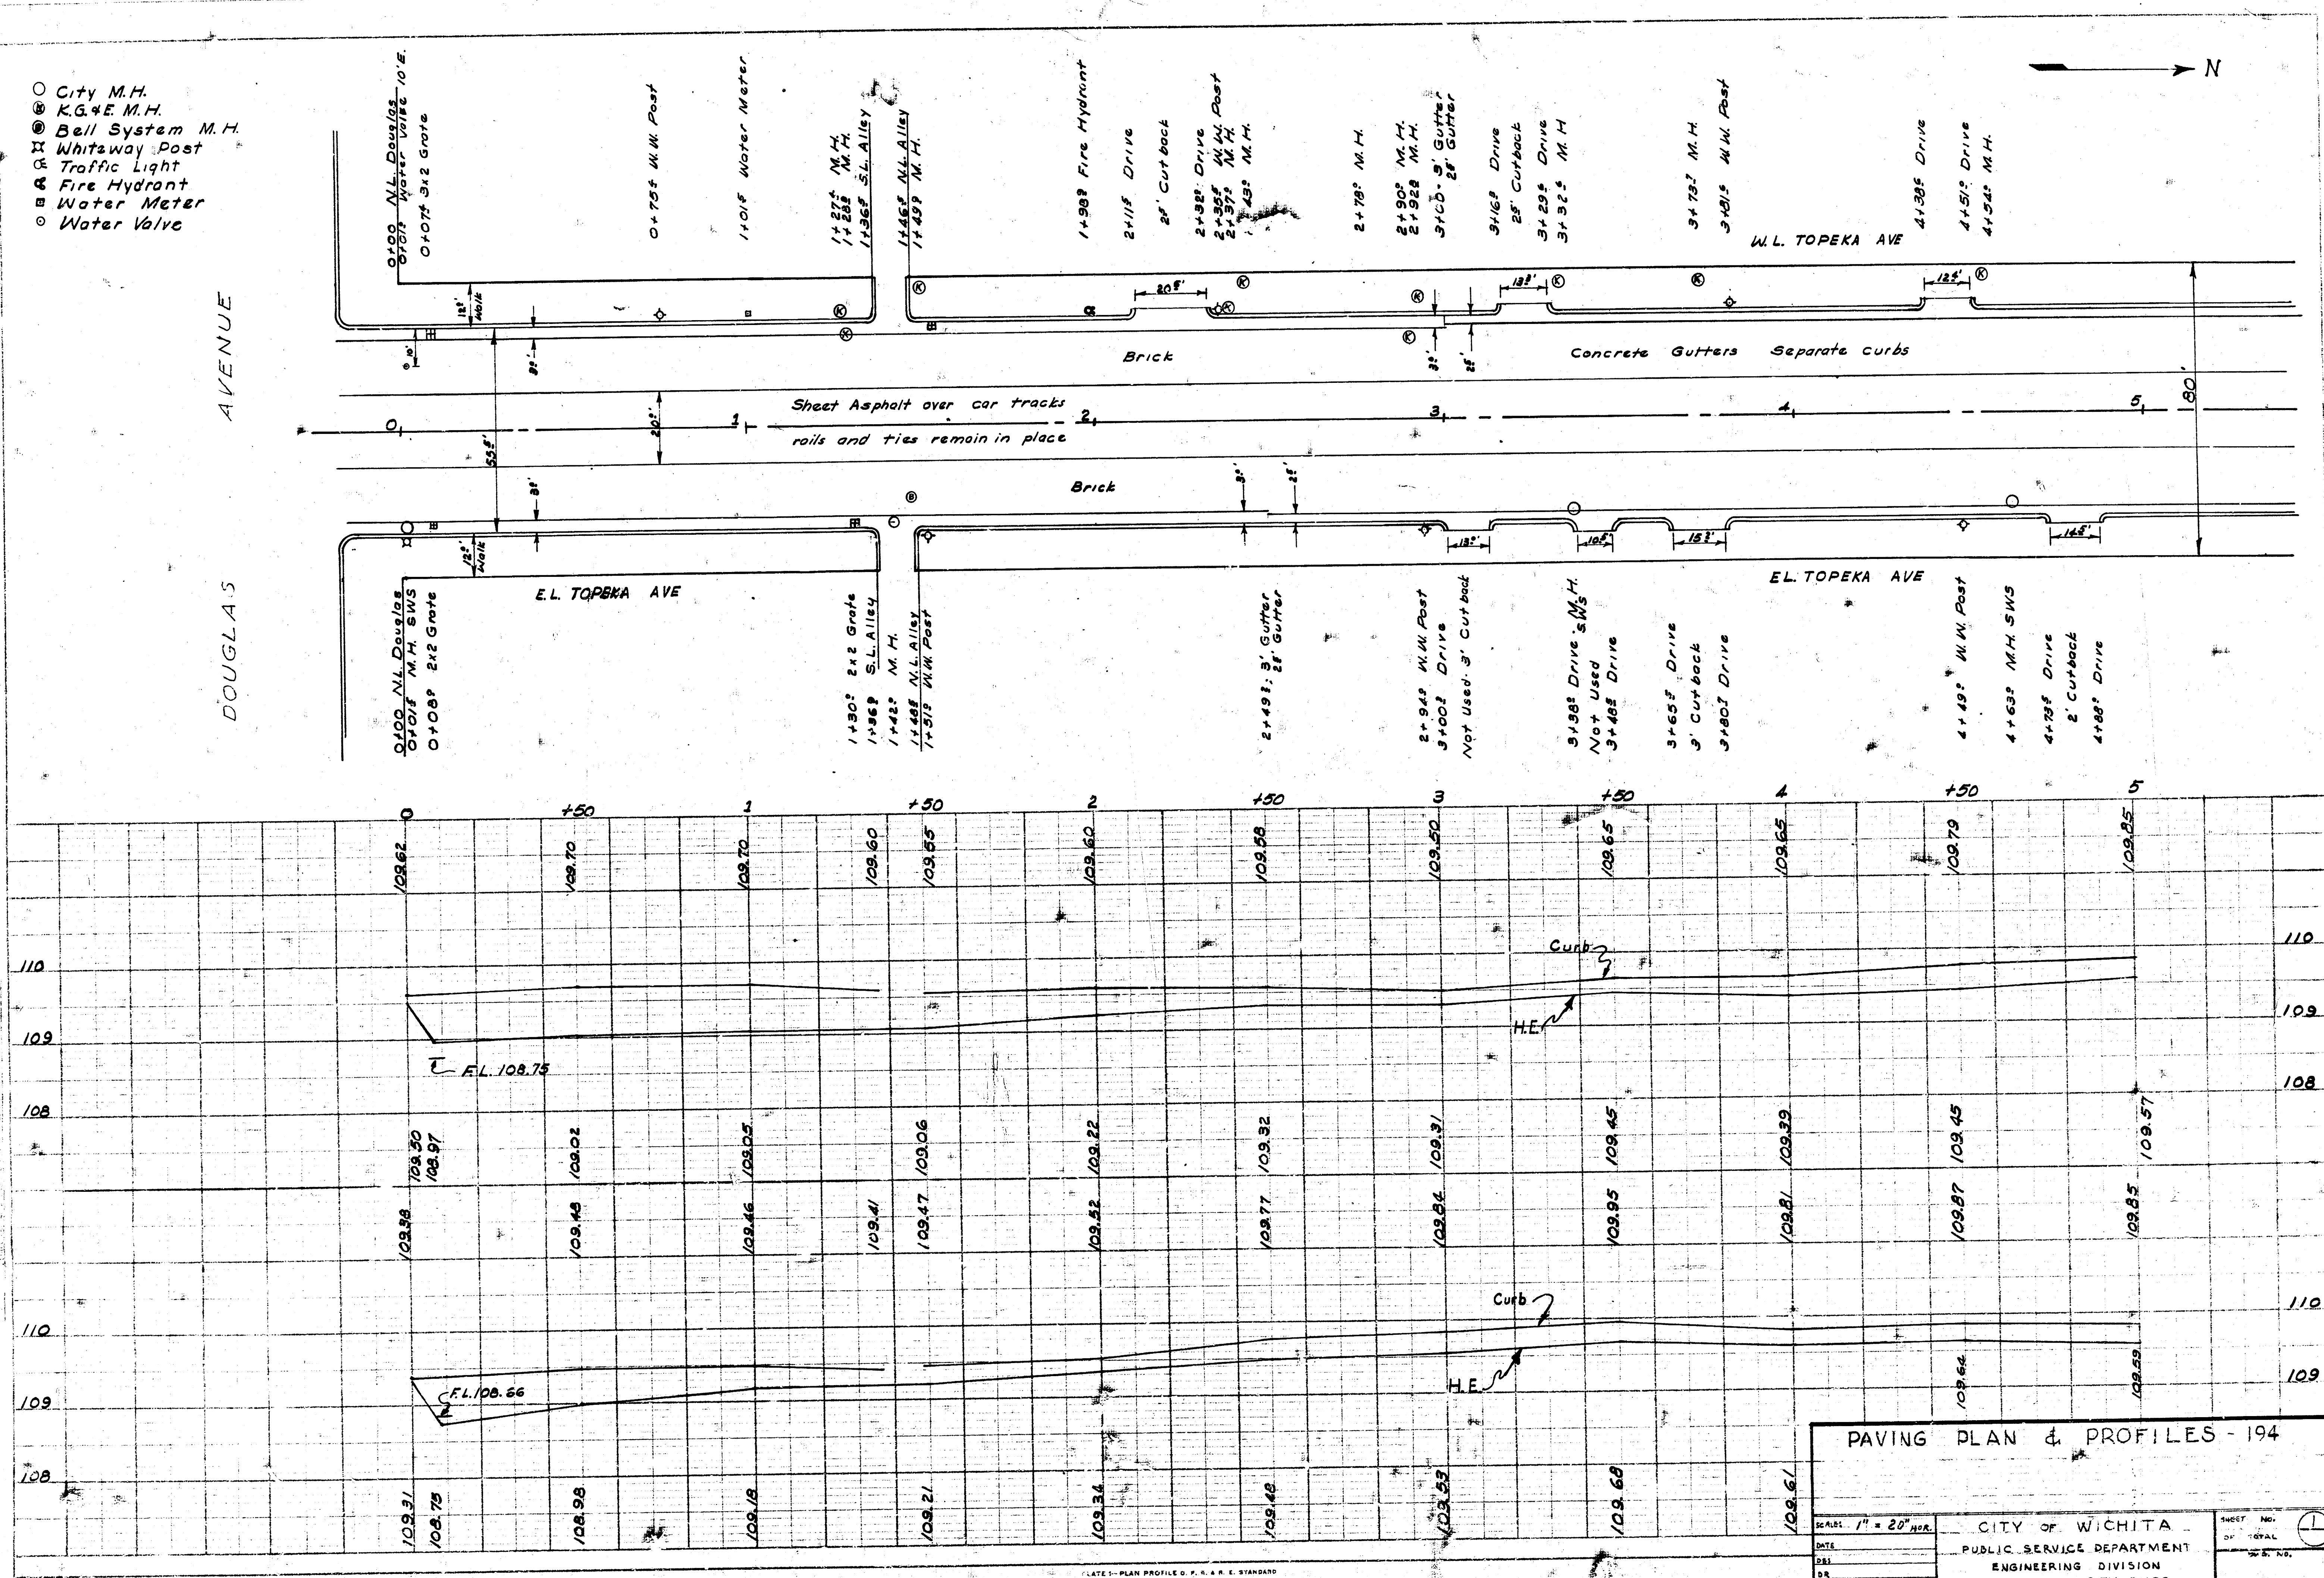


PAVING PLAN & PROFILES - 194






SCALE: 1" = 20' HORIZ.
DATE: _____
BY: _____
APP: _____

CITY OF WICHITA
PUBLIC SERVICE DEPARTMENT
ENGINEERING DIVISION
L.K. WHITE, CITY ENGR.

SHEET NO. 1
OF 1
TOTAL

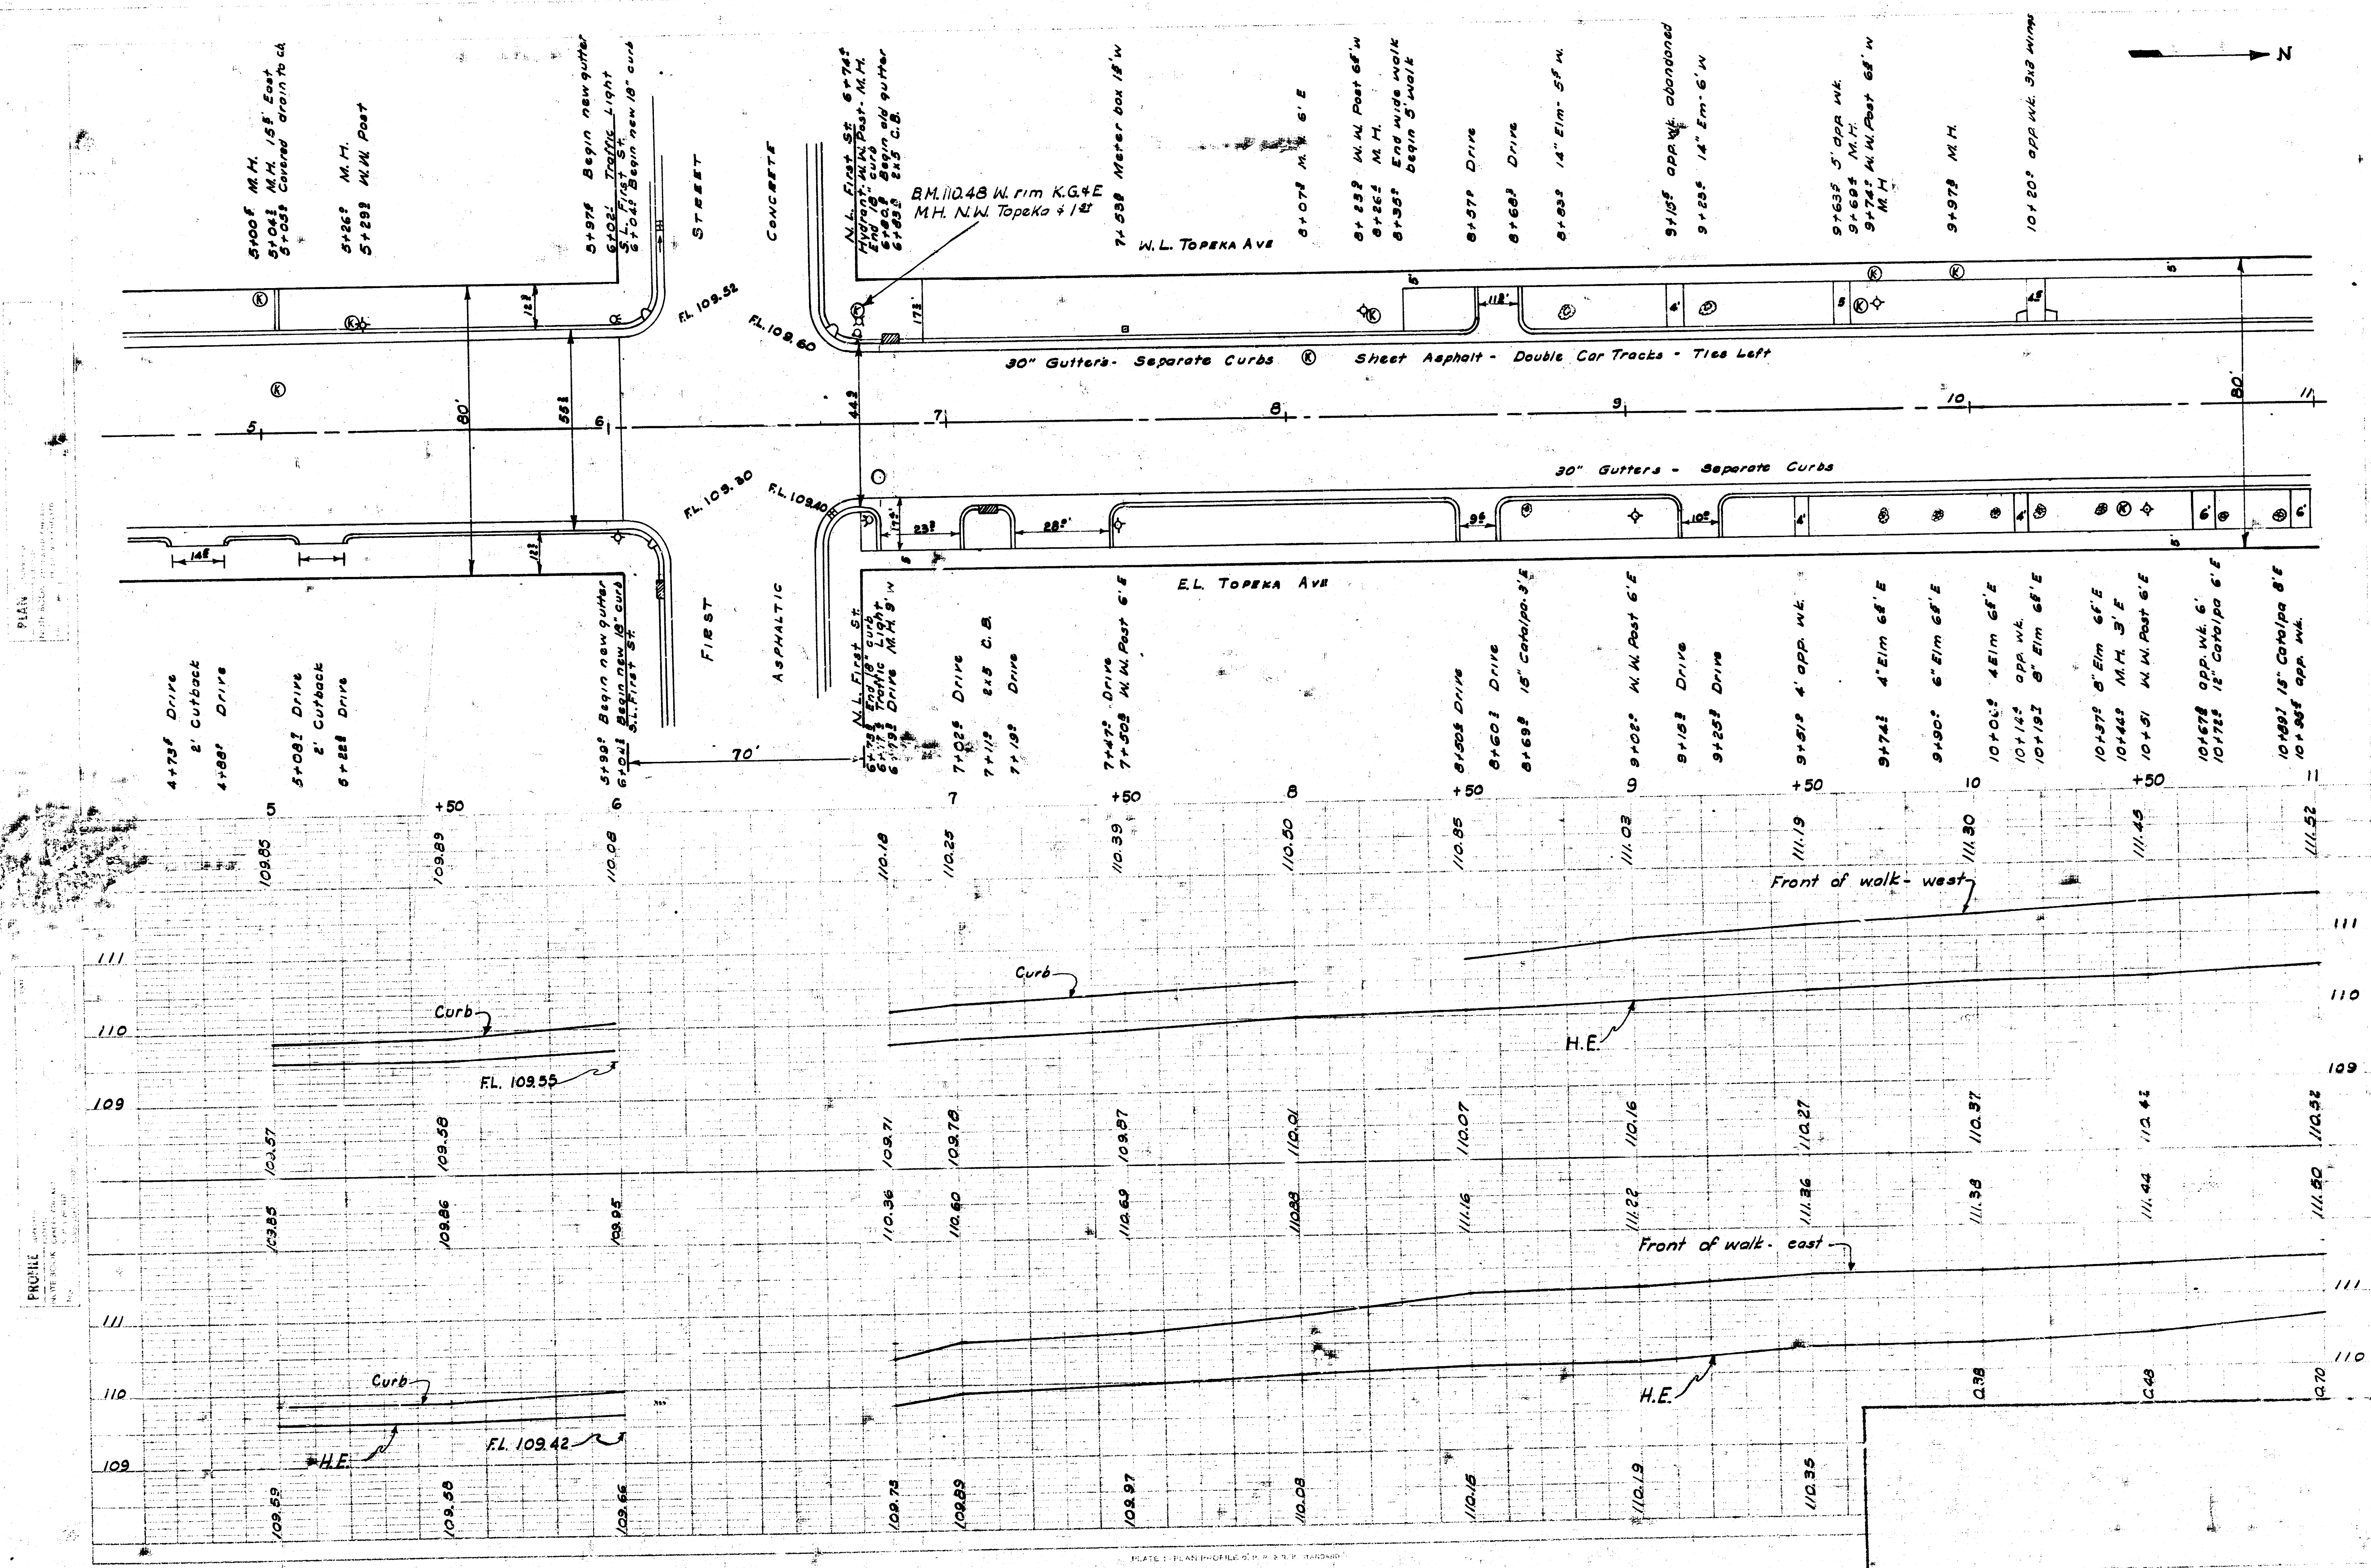

PLANS FOR REPAVING TOPEKA AVENUE N.L. FIRST TO S.L. SECOND

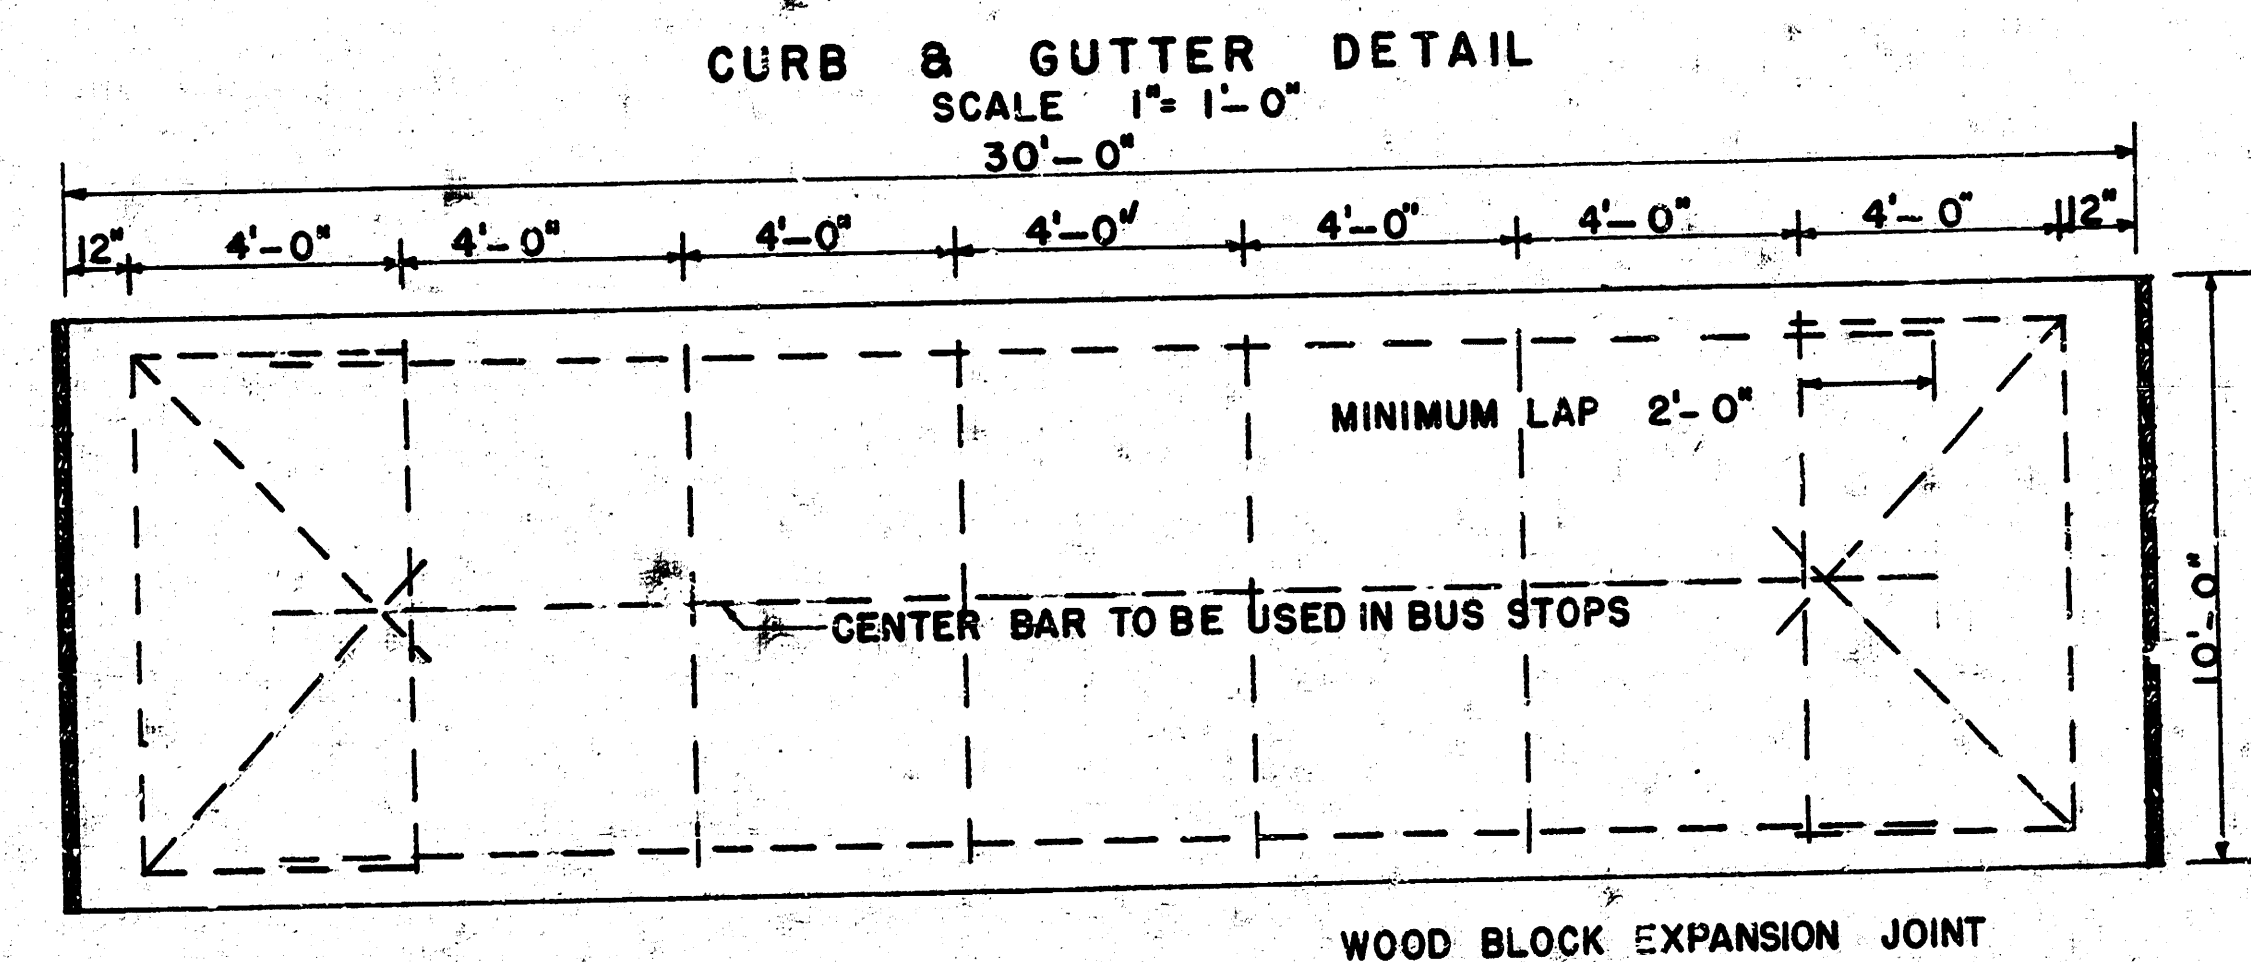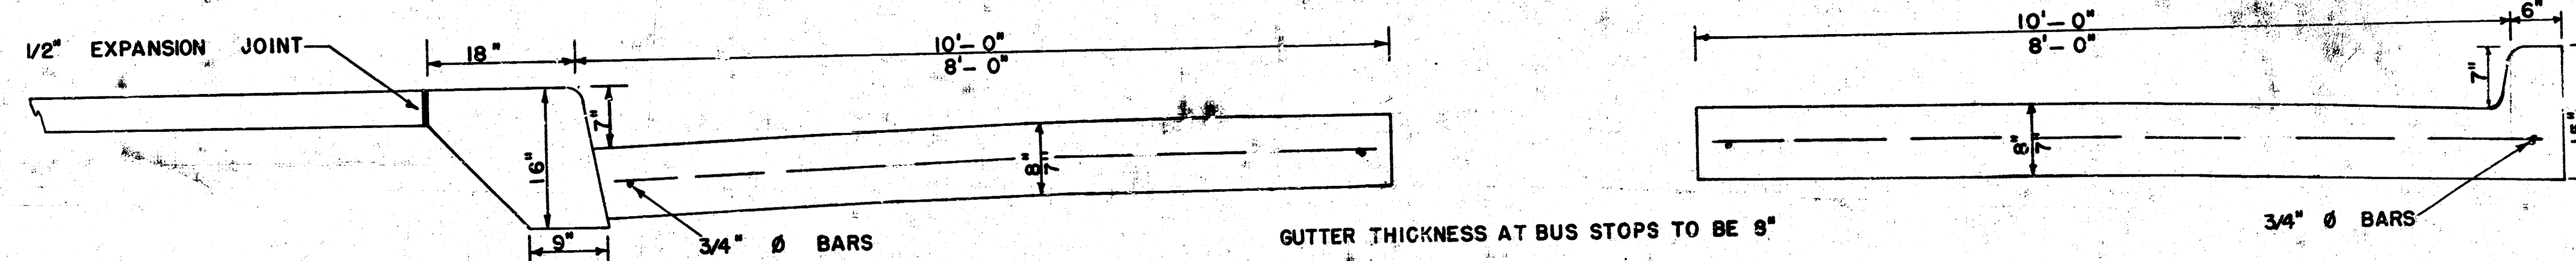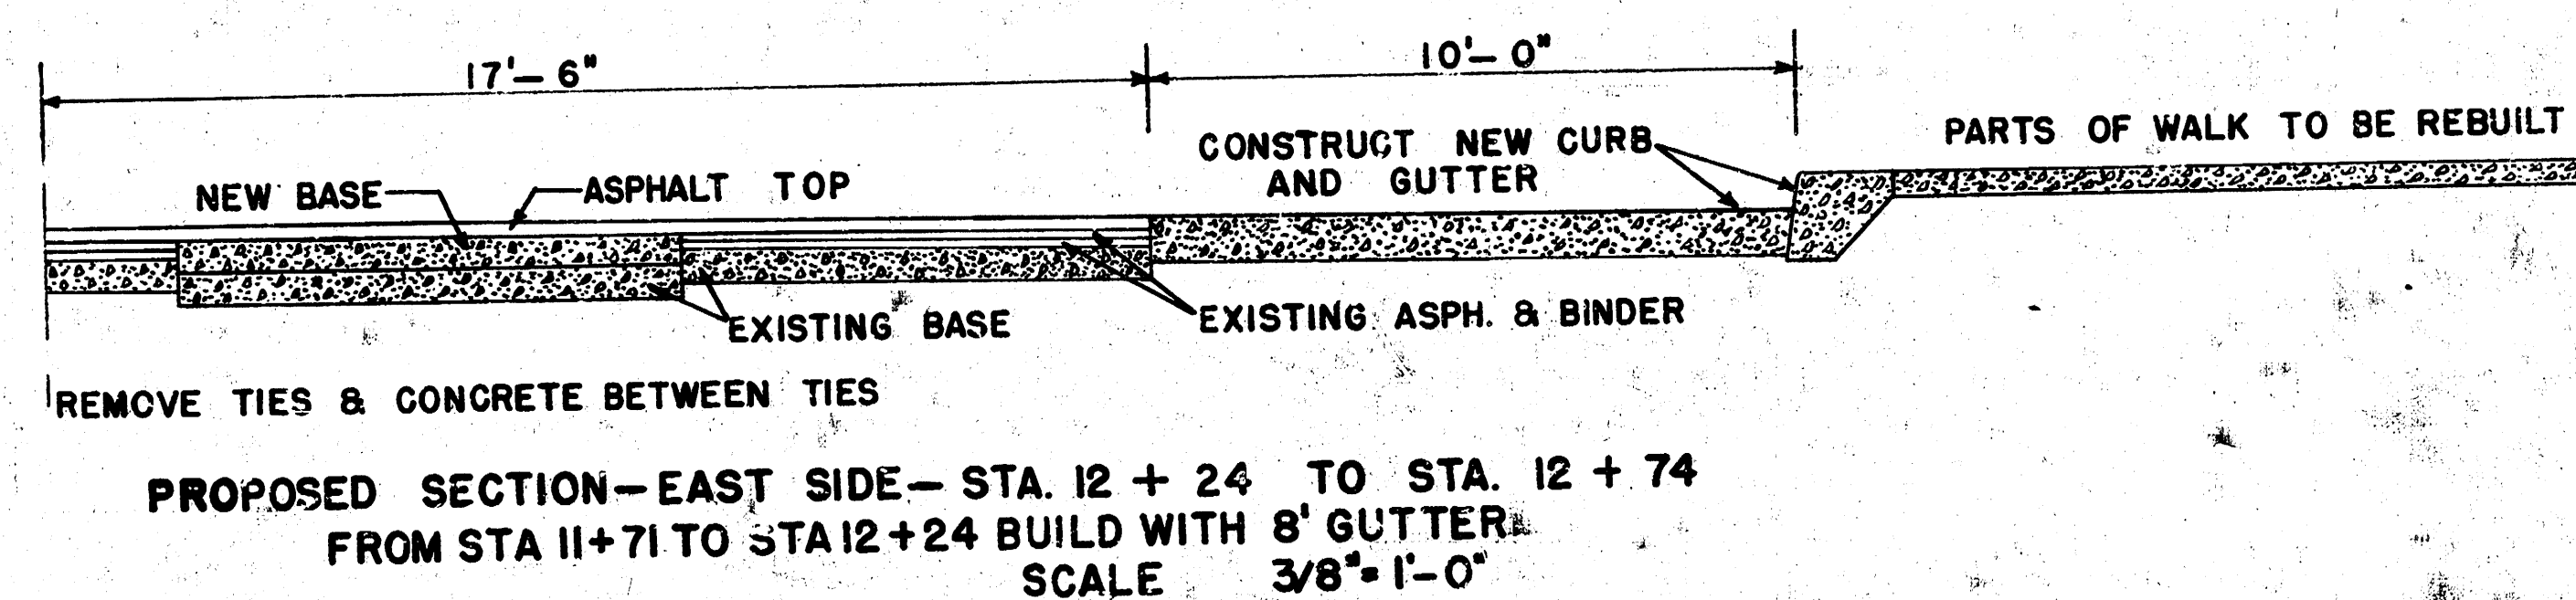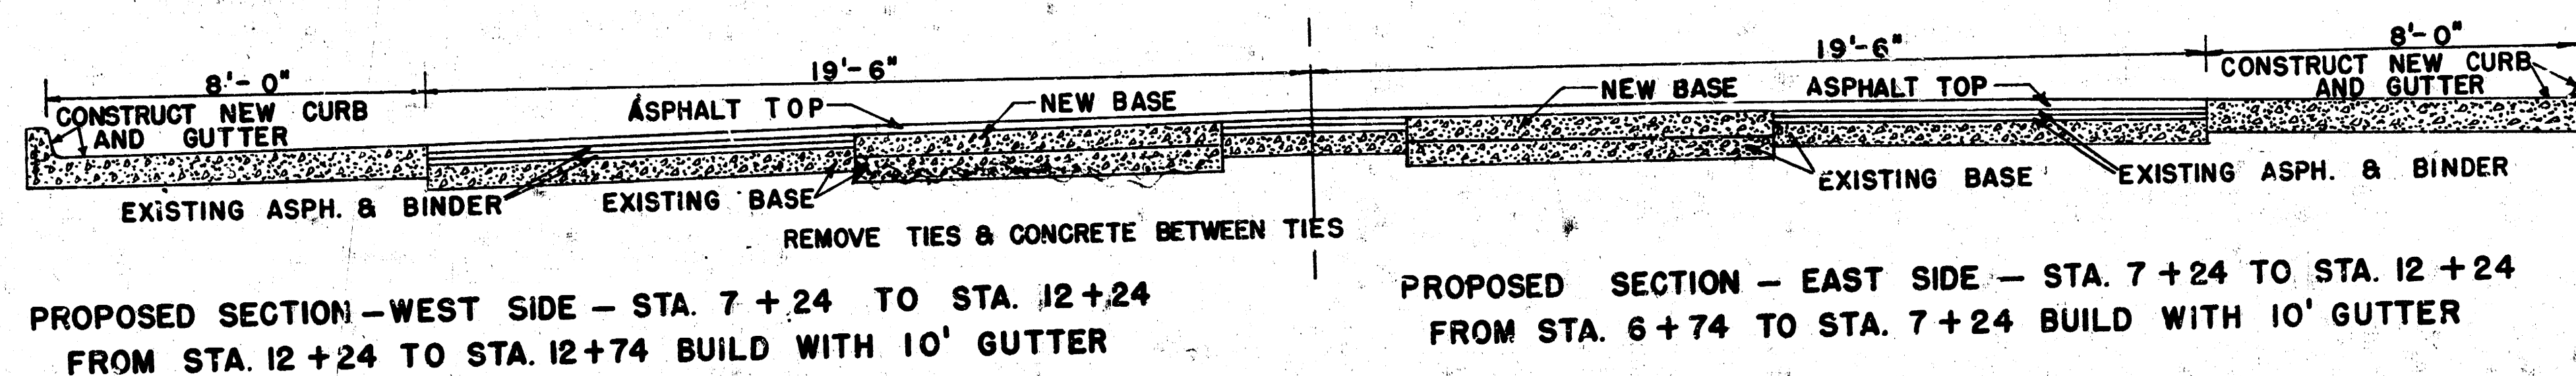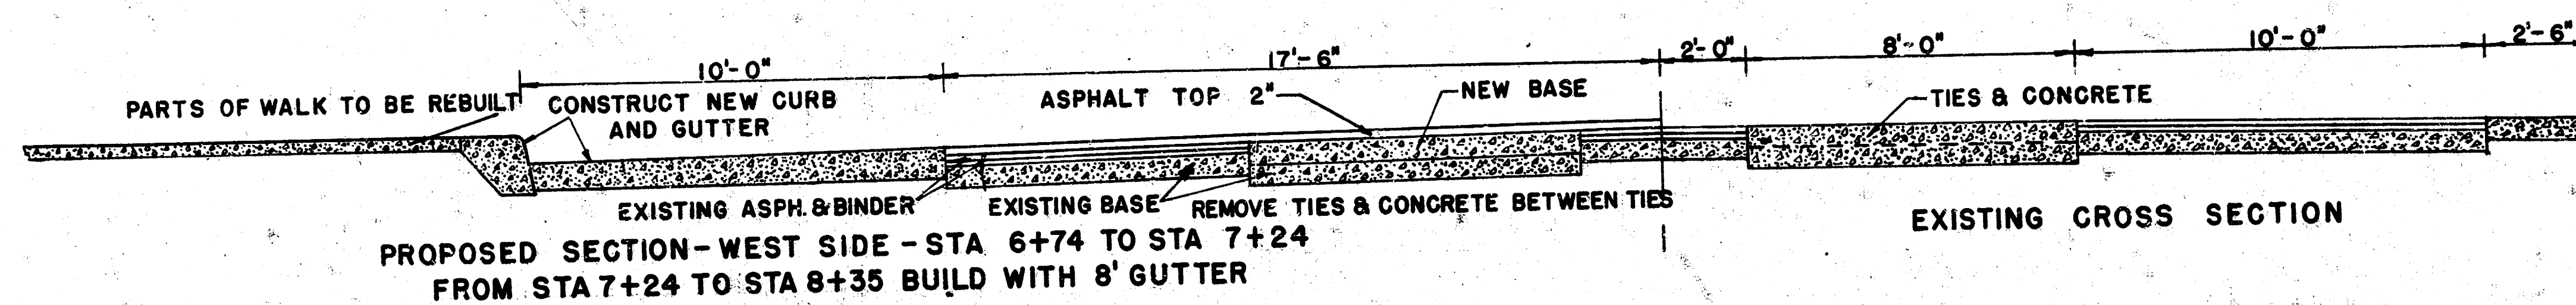

TOPEKA 482 2
FIRST to Second

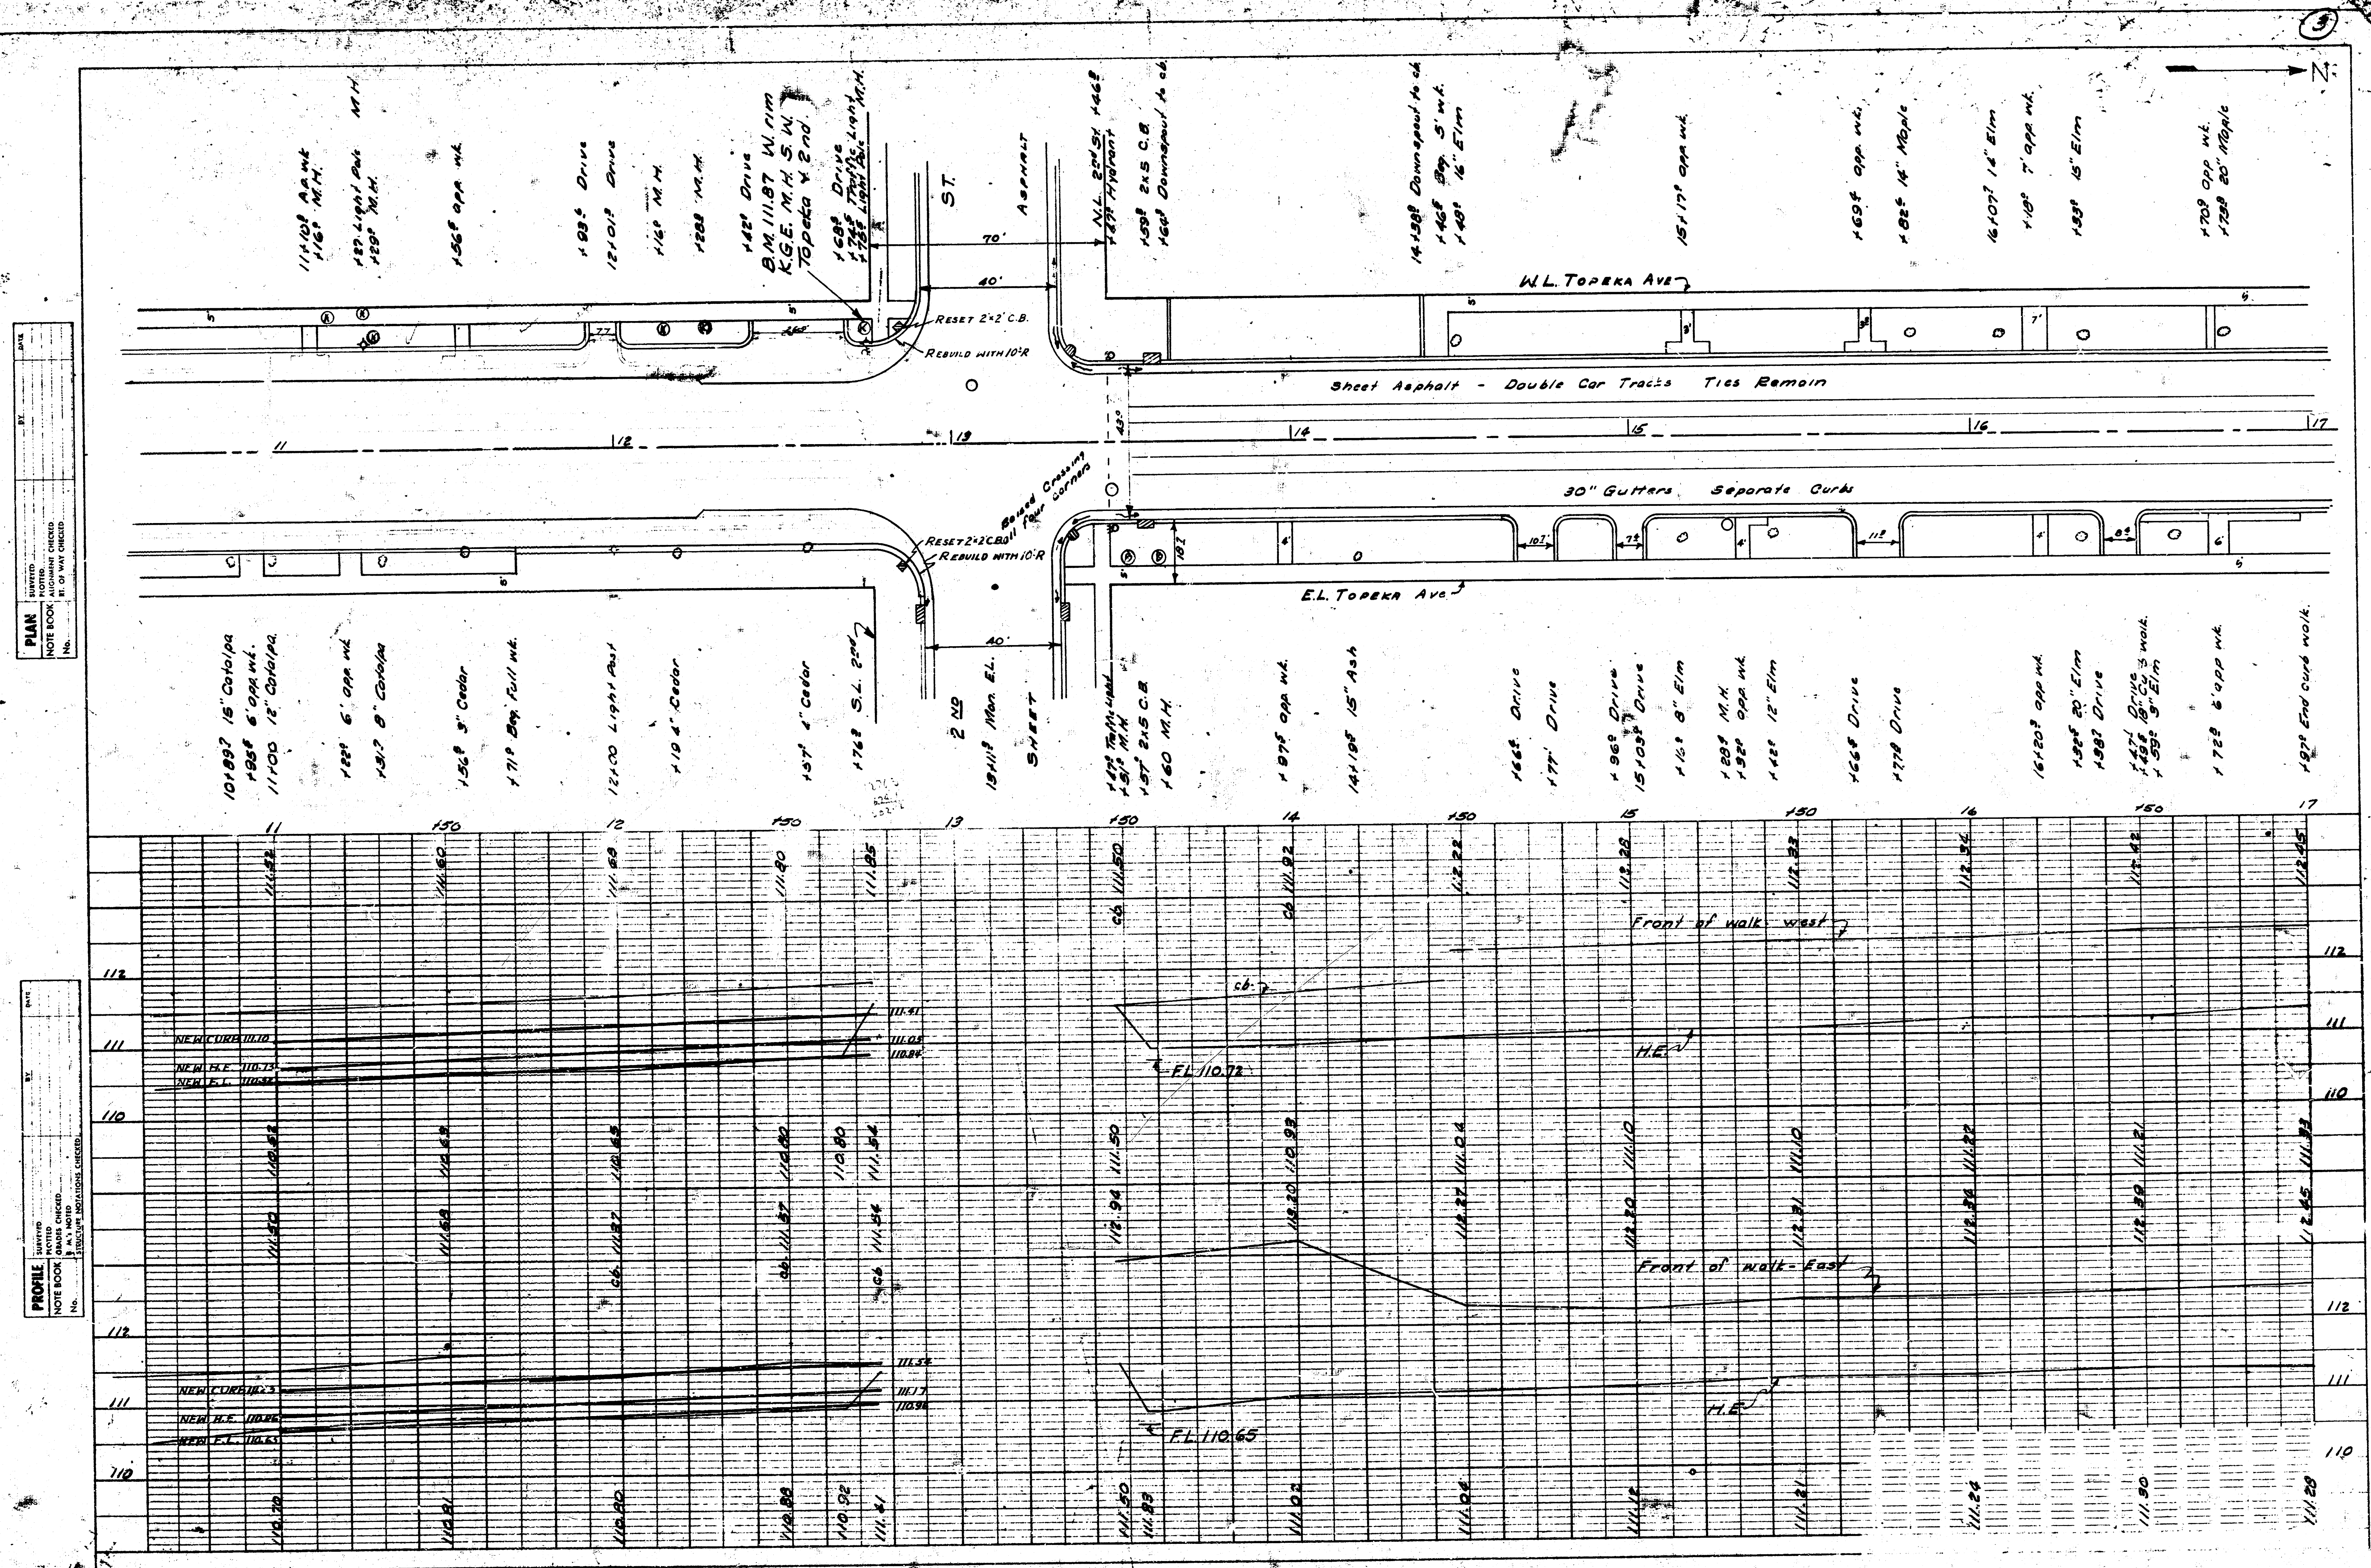


PLATE 1. PLAN-PROFILE O. P. R. & R. E. STANDARD
THE FREDERICK POST CO., CHICAGO