


PLANS

STREET IMPROVEMENTS

PROJECT NO. STR-376
CITY OF WICHITA PROJECT NO. DAKW 706043

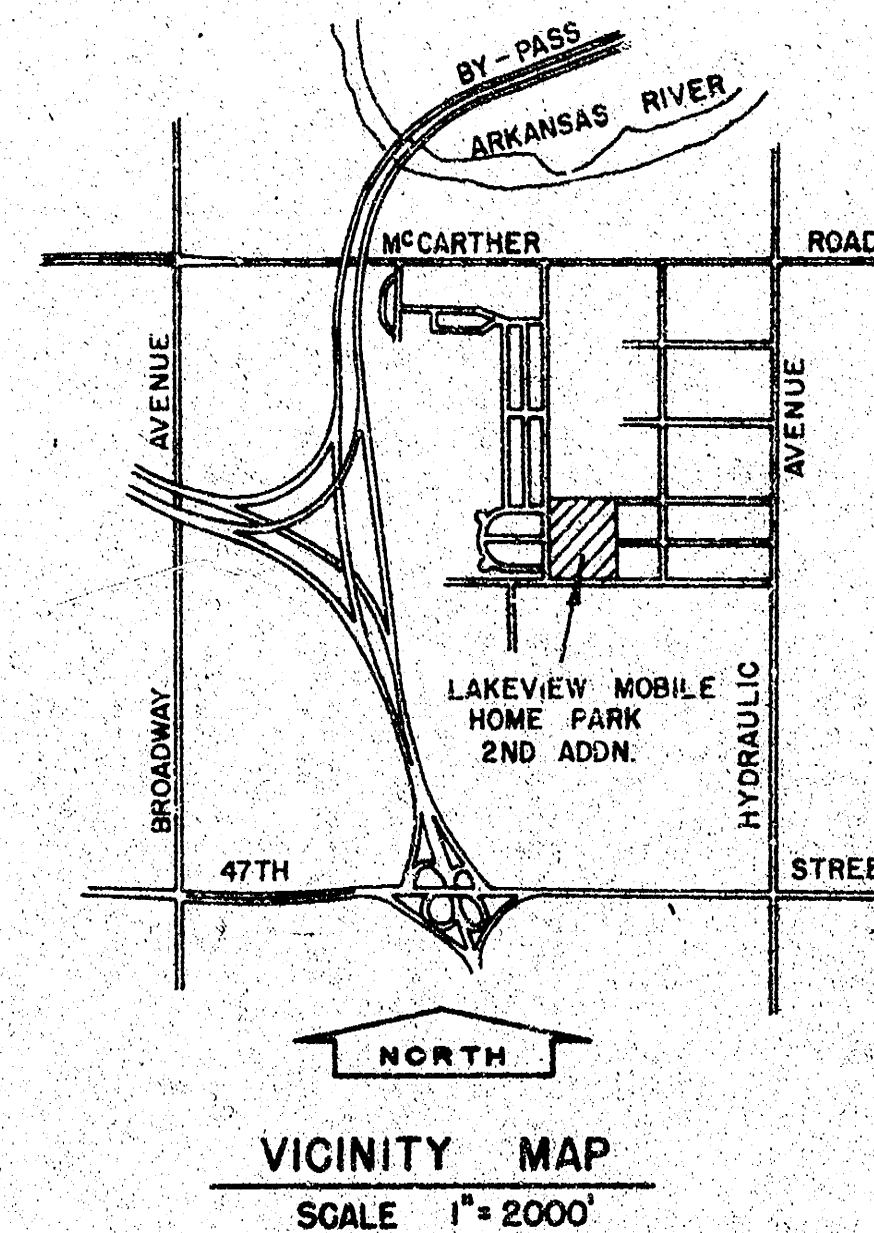

LAKEVIEW MOBILE HOME PARK


REISS AND GOODNESS ENGINEERS
2160 W. 21ST. STREET NORTH
WICHITA, KANSAS
1976

NOTE TO CONTRACTOR
This project will be constructed under the supervision of the CITY ENGINEER and conforming to the SPECIFICATIONS of the CITY OF WICHITA. The CONTRACTOR will reimburse the City of Wichita for all cost of Engineering, Plans, and Inspection.

APPROVED AND NOTED
By CITY ENGINEER - WICHITA
Sanitary Sewers
Storm Sewers
Driveway Approaches


7-9-76 bcl
4 Signing of Contract

DESIGNED	DATE	3-23-76
DRAWN	REVISIONS	6-2-76
CHECKED	SHEET NO	1 OF 9 SHEETS

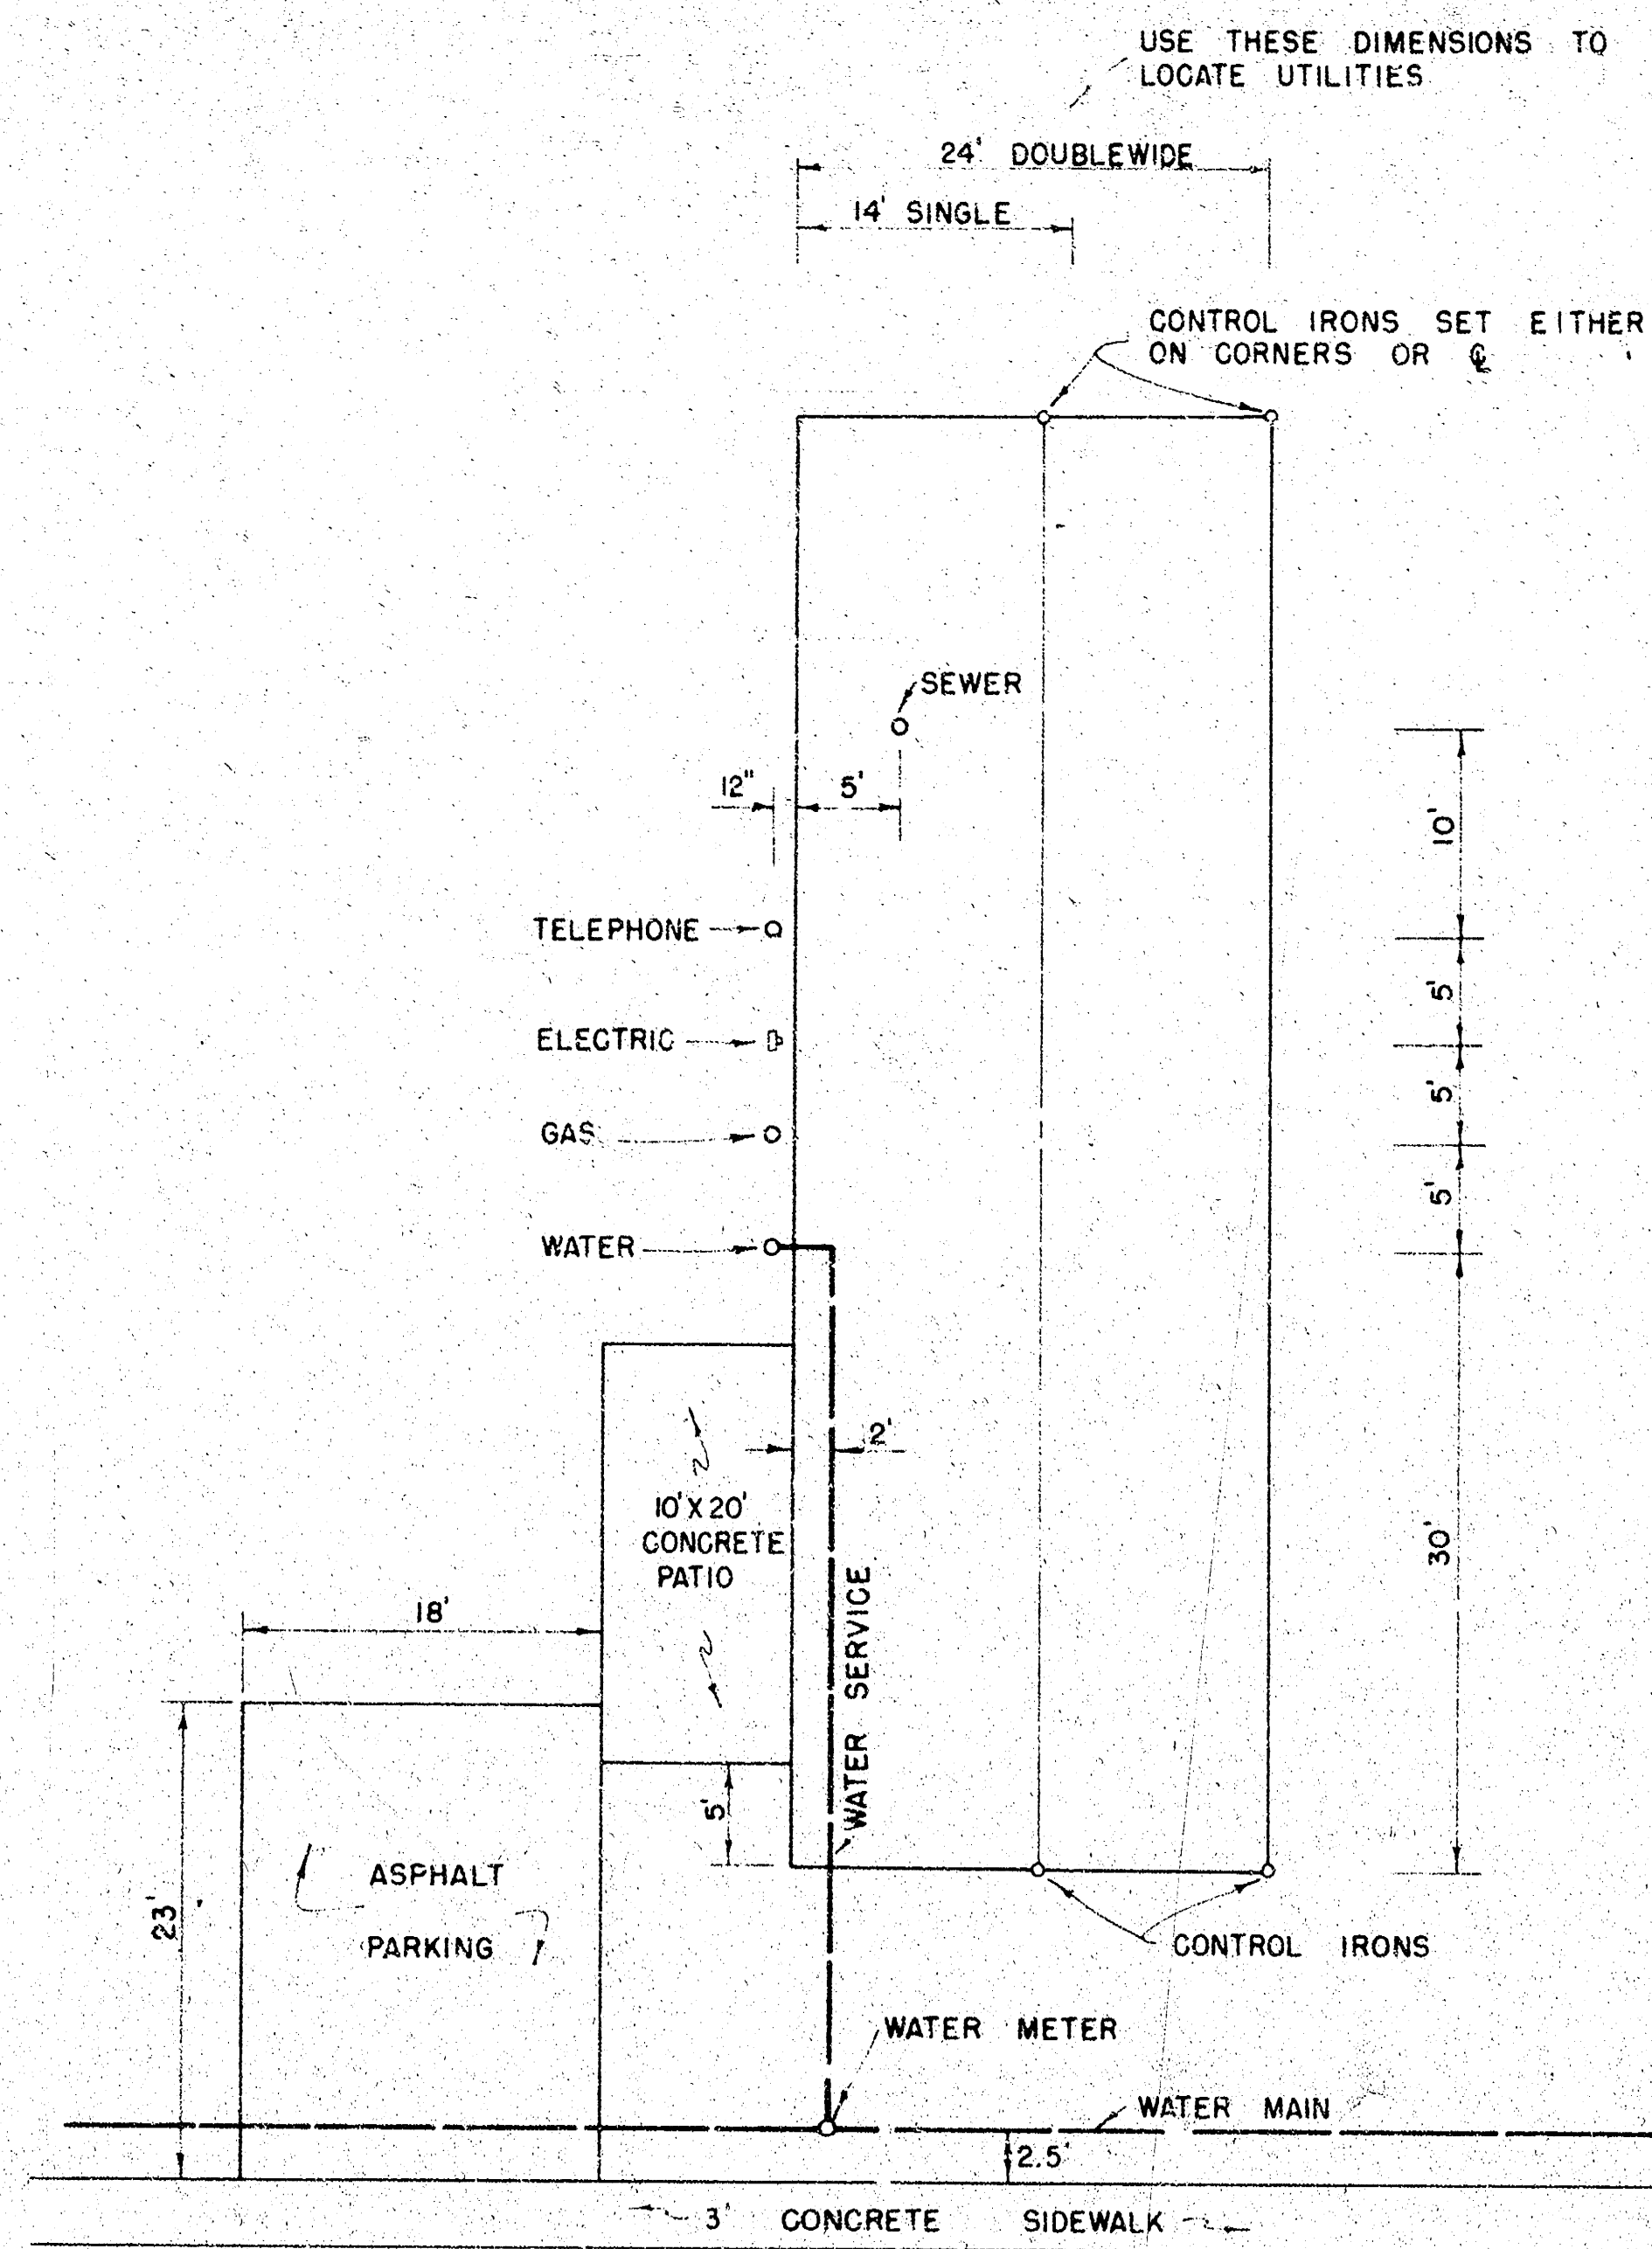

TYPICAL MOBILE HOME SPACE
SCALE 1" = 10'

CENTER LINE CURVE INFORMATION			
Station	Defl. Angle	Total Defl.	Chord
93+11 P.C.			
3+02	0° 01' 10"	9° 01' 10"	74.64
4+49	0° 21' 21"	17° 11' 20"	56.84
4+74	0° 11' 20"	20° 26' 40"	24.99
4+89	1° 57' 12"	22° 23' 52"	15.0
5+17	0° 38' 46"	26° 02' 38"	27.98
5+41	0° 07' 31"	29° 10' 09"	23.99
5+64	0° 15' 41"	32° 00' 51"	22.99
5+91	0° 46' 35"	35° 56' 26"	28.98
6+24	0° 02' 12"	39° 58' 38"	30.97
6+62.57	0° 01' 22"	45° 00' 00"	38.52
6+62.57			
7+25	0° 07' 46"	8° 07' 46"	62.22
7+67	0° 28' 09"	13° 35' 55"	41.94
7+88	0° 44' 04"	16° 19' 59"	20.99
8+17	0° 46' 35"	20° 06' 34"	28.98
8+71	0° 01' 54"	27° 08' 28"	53.86
8+99	0° 38' 46"	30° 47' 14"	27.98
9+29	0° 54' 24"	36° 41' 38"	29.98
9+51	0° 51' 53"	37° 33' 31"	21.99
10+08.14 P.T.	0° 26' 29"	45° 00' 00"	56.98

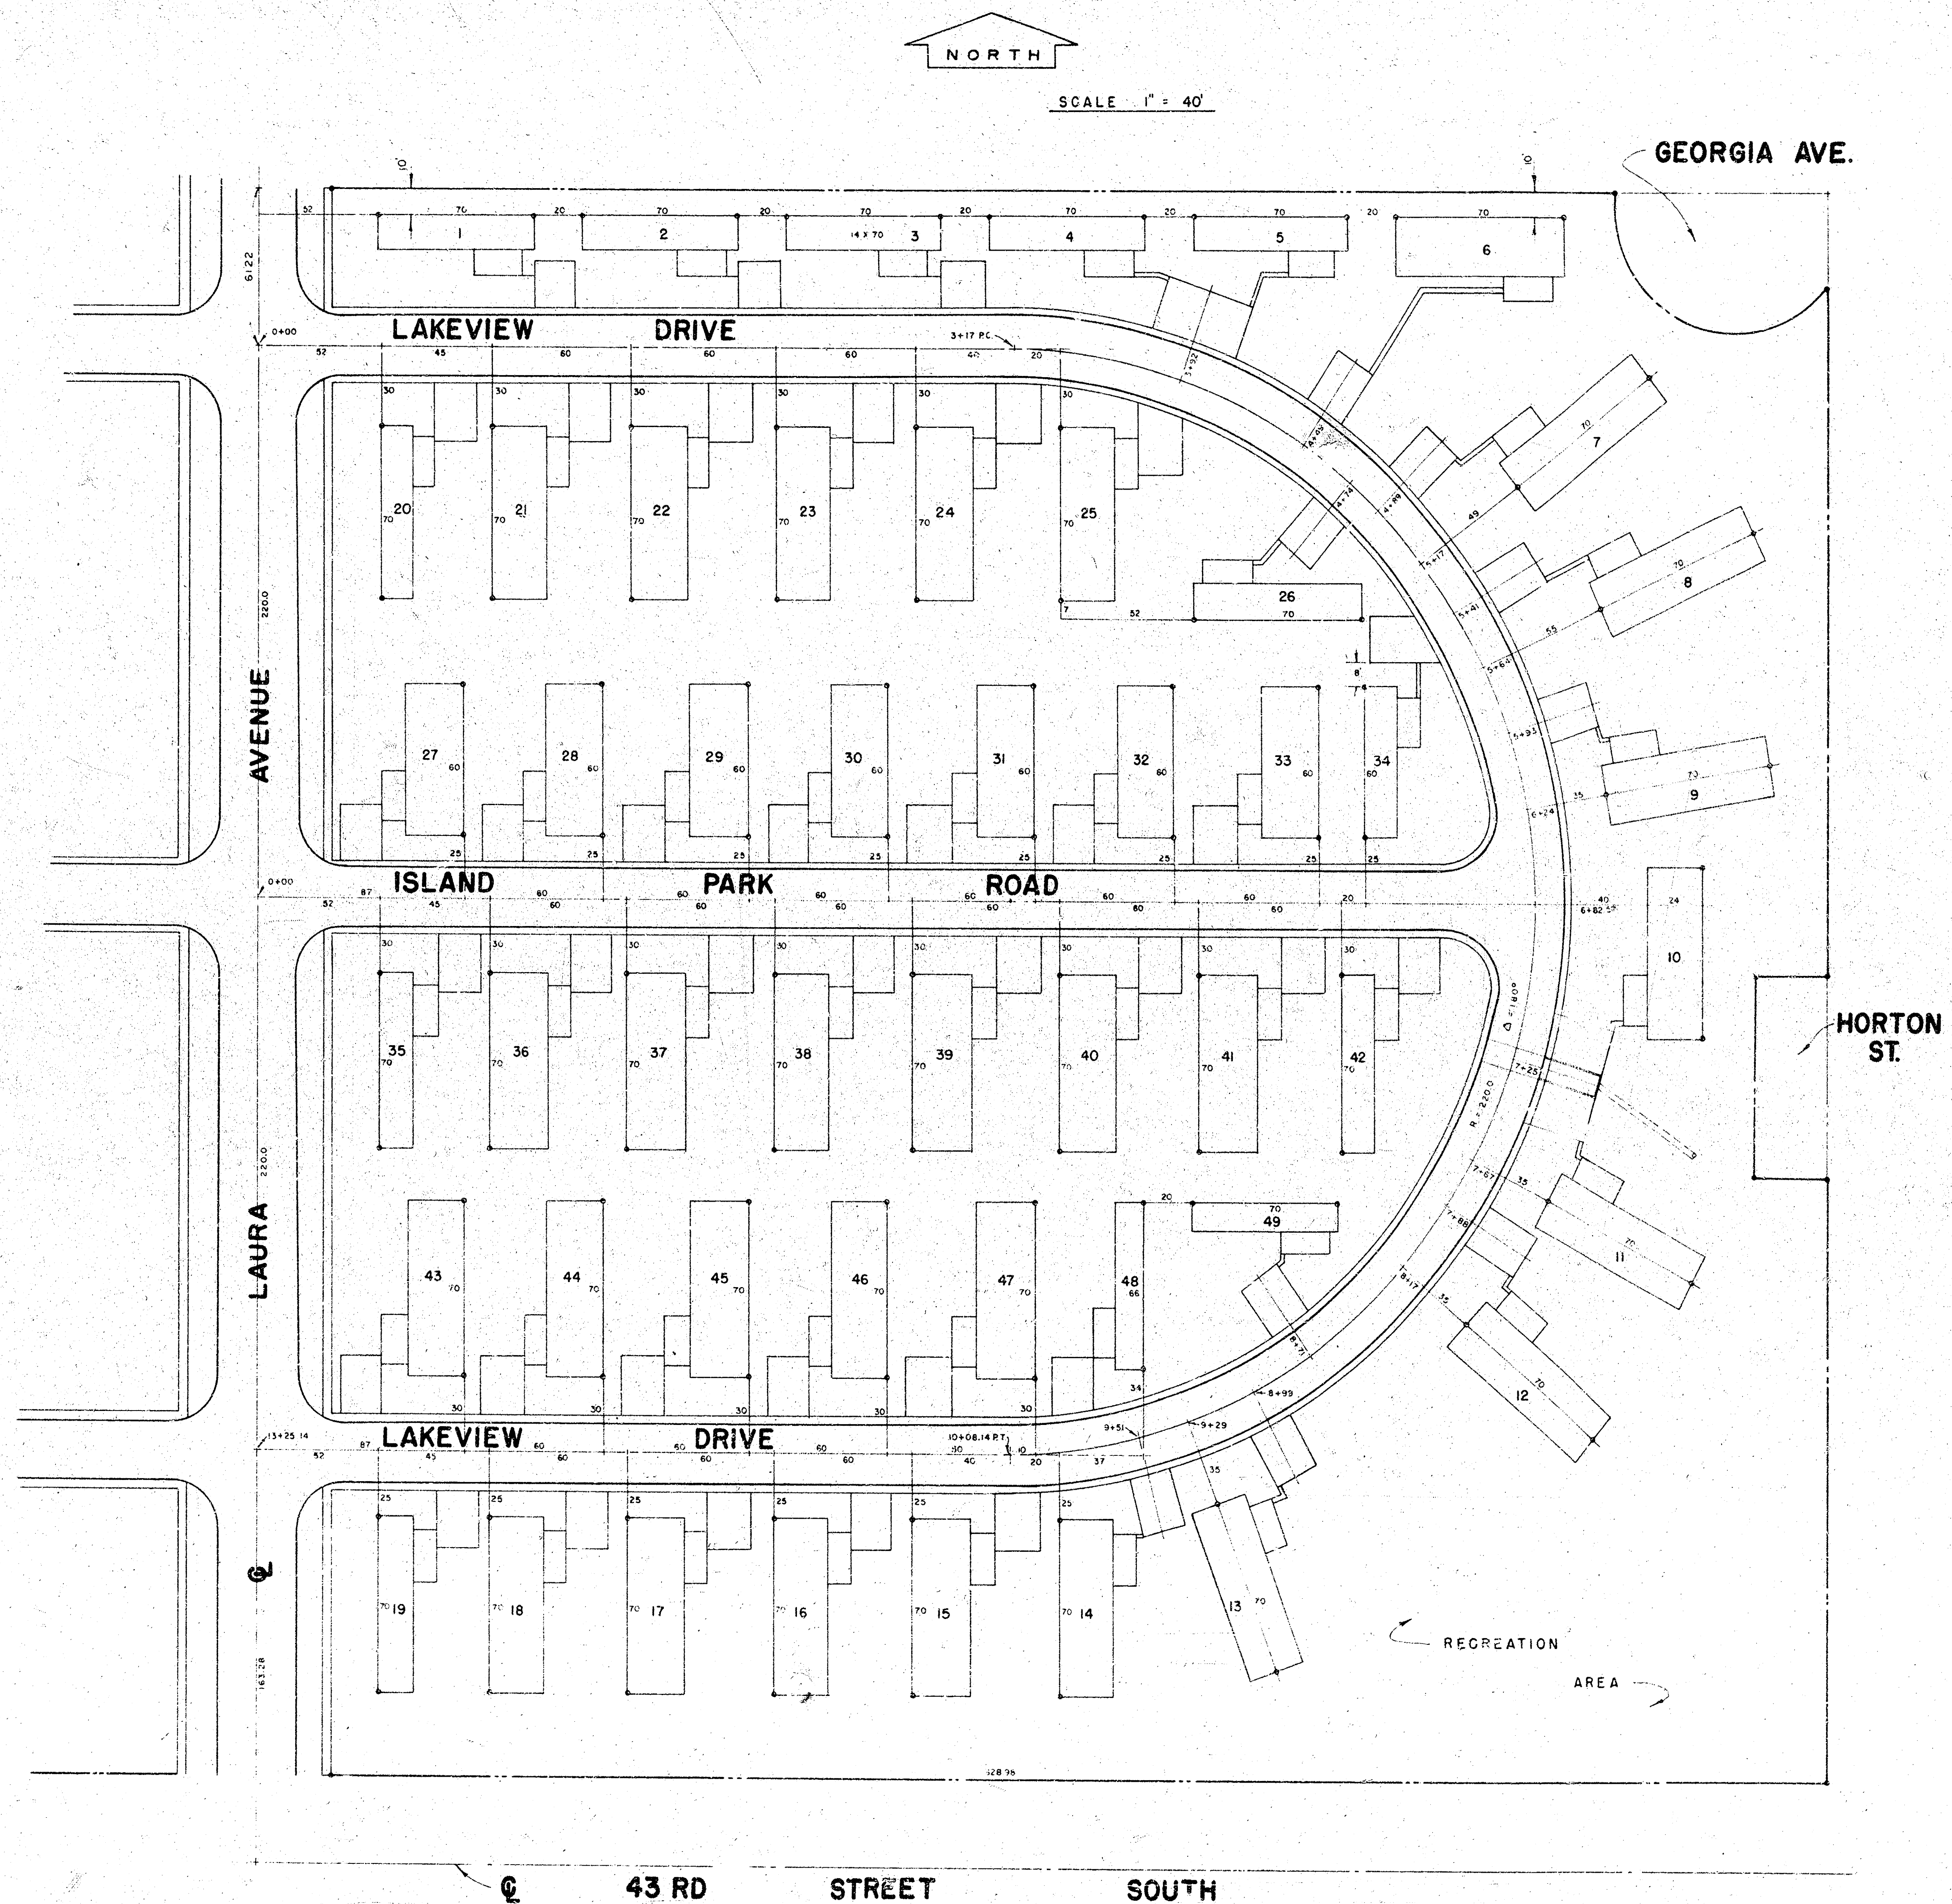


NOTE:
ALL MOBILE HOMES ARE AT RIGHT ANGLES TO C
OF STRAIGHT STREETS OR ARE RADIAL TO CURVED
STREETS, UNLESS OTHERWISE SHOWN.
DIMENSION LINES THRU PARKING AREAS ARE ON C
AND ARE RADIAL TO CURVED STREETS.


LEGEND:
IRON PIN

REISS & GOODNESS ENGINEERS
Consulting Engineers
308 S. KANSAS ST.
WICHITA, KANSAS 67214


LOCATION AND CONTROL PLAN
MOBILE HOME PARK 2ND ADDITION
LAKEVIEW
DATE: 3-19-76
REVISIONS:
6-2-76
SHEET NO. 1-A

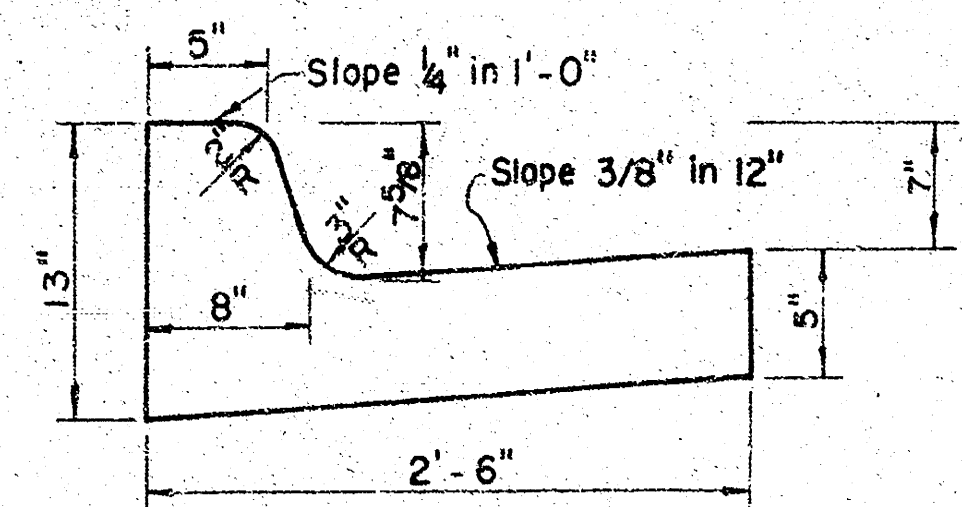


Combined Curb and Gutter

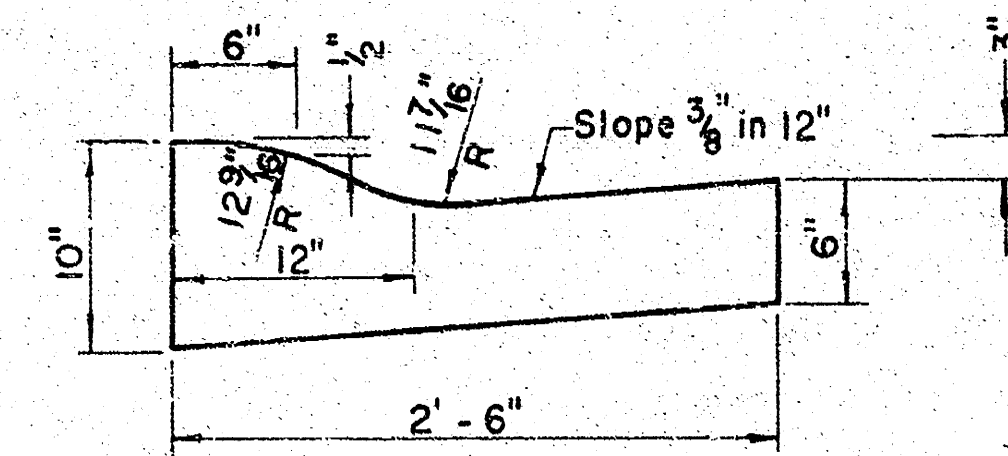


Roll Type Curb and Gutter

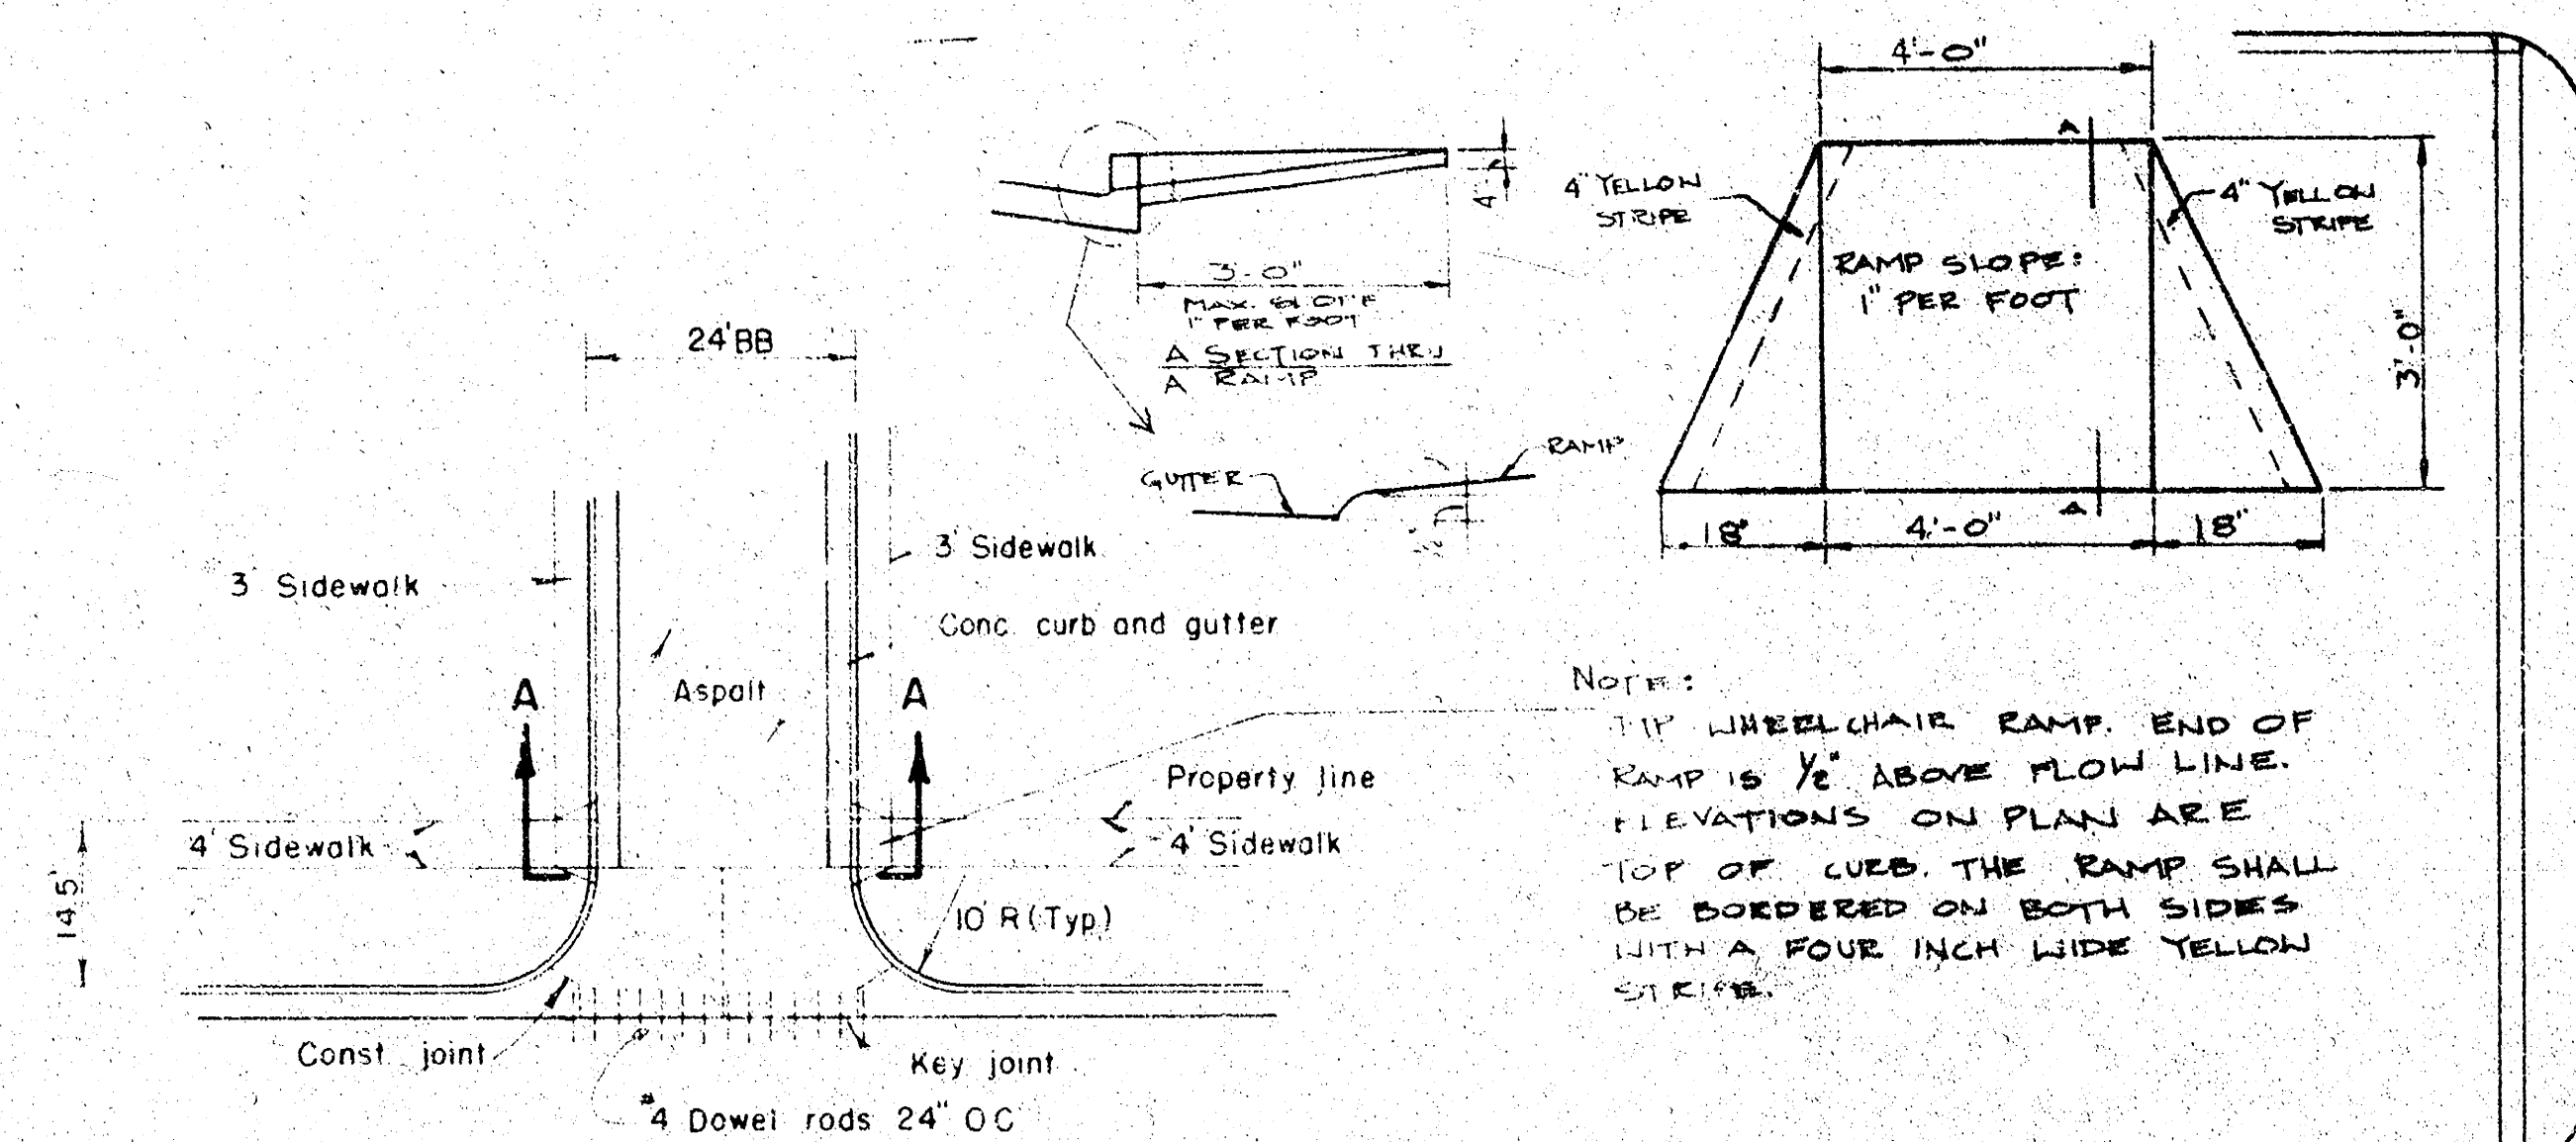


Section A-A
DRIVE APPROACH
SCALE 1" = 20'

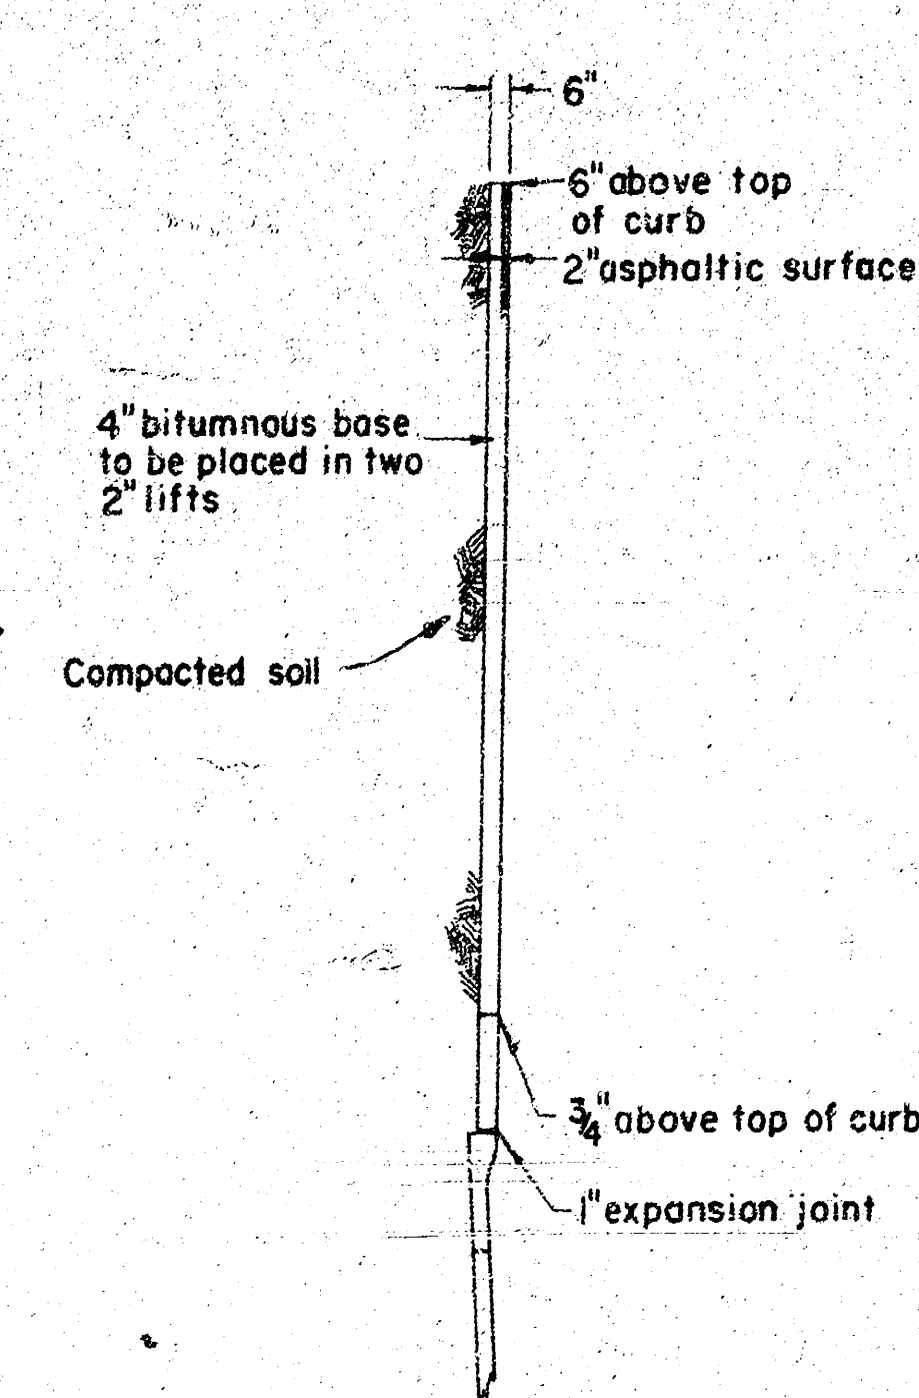

Asphalt Parking Details

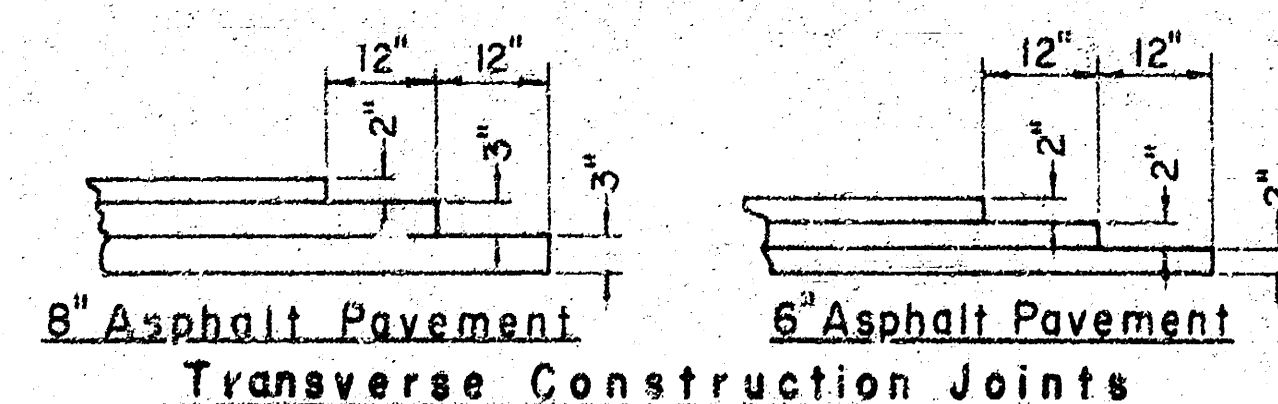

Transverse construction joints shall be constructed in flexible base pavements at locations where pavement temporarily ends to facilitate future pavement construction as shown by details above. The cost of constructing the transverse construction joints shall not be measured or paid for directly but shall be included in the bid price for square yards of asphaltic concrete pavement.

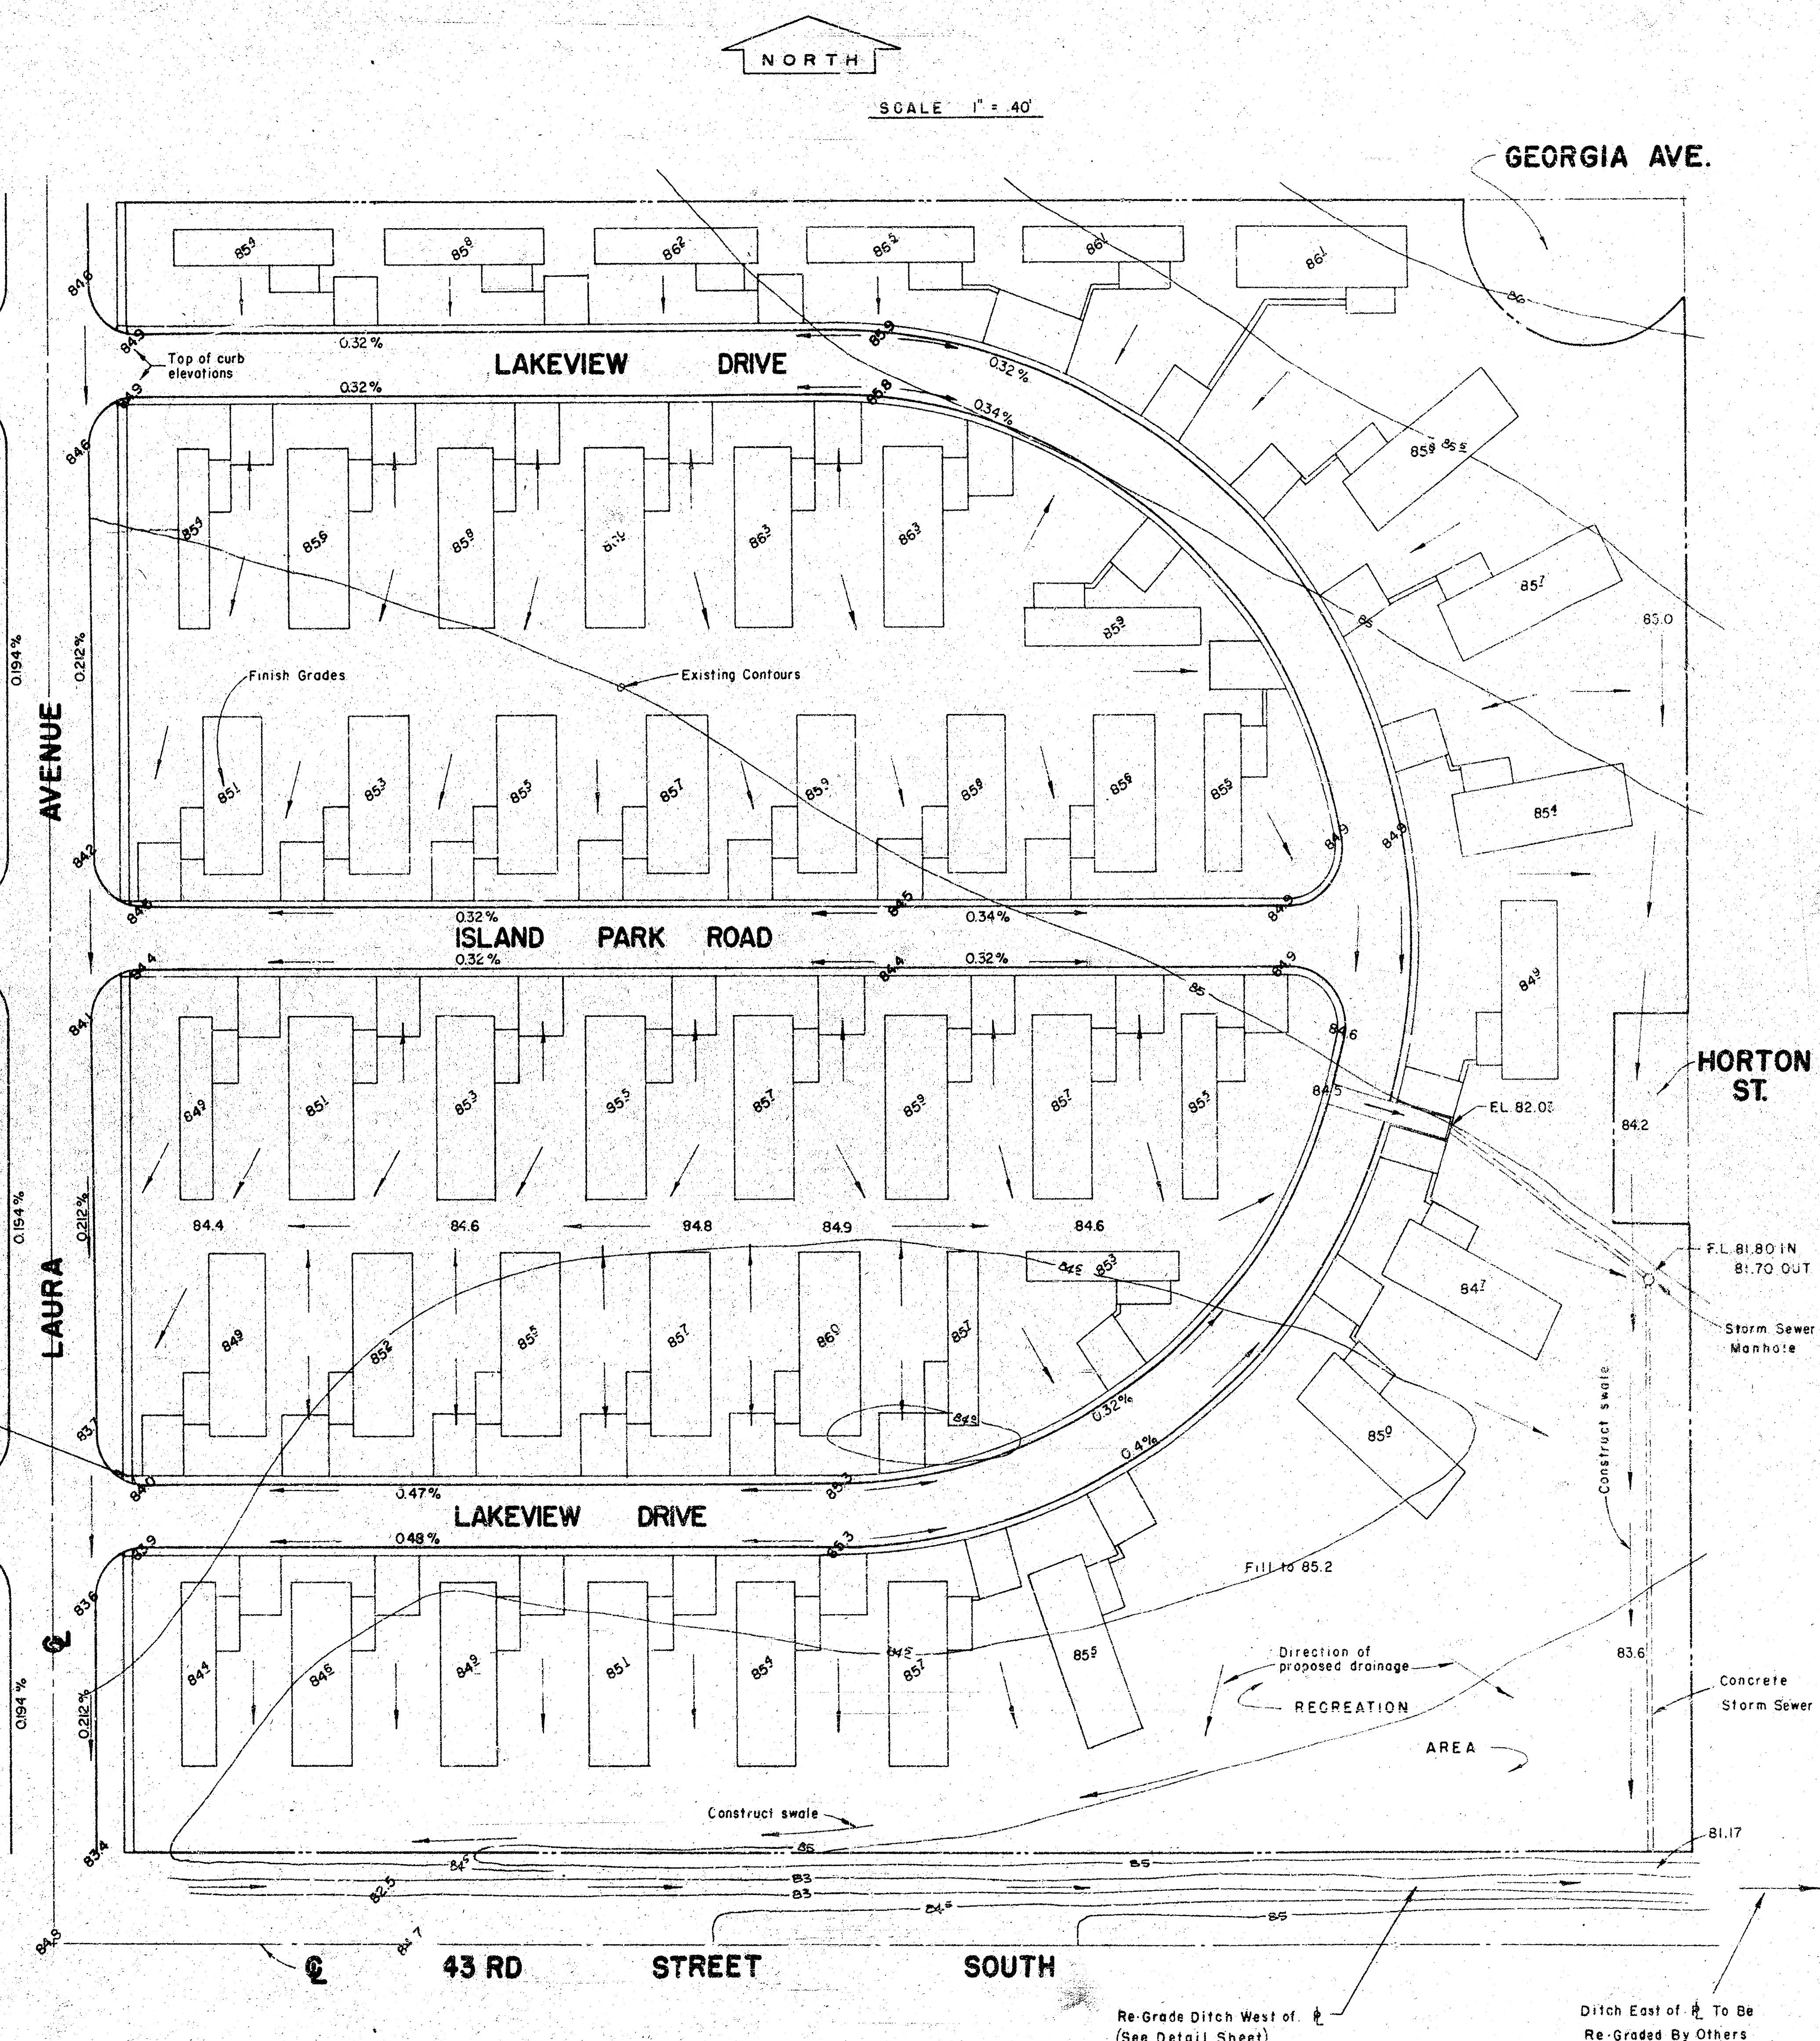


Grading Plan

REISS & GOODNESS ENGINEERS
Consulting Engineers
2405 S. DUNLAP AVE.
WICHITA, KANSAS 67214

STREET IMPROVEMENTS
LAKEVIEW MOBILE HOME PARK 2ND ADDITION

DATE: 3-24-76
REVISIONS
4-27-76
6-2-76
6-17-76
7-1-76
SHEET NO. 2
OF 9 SHEETS

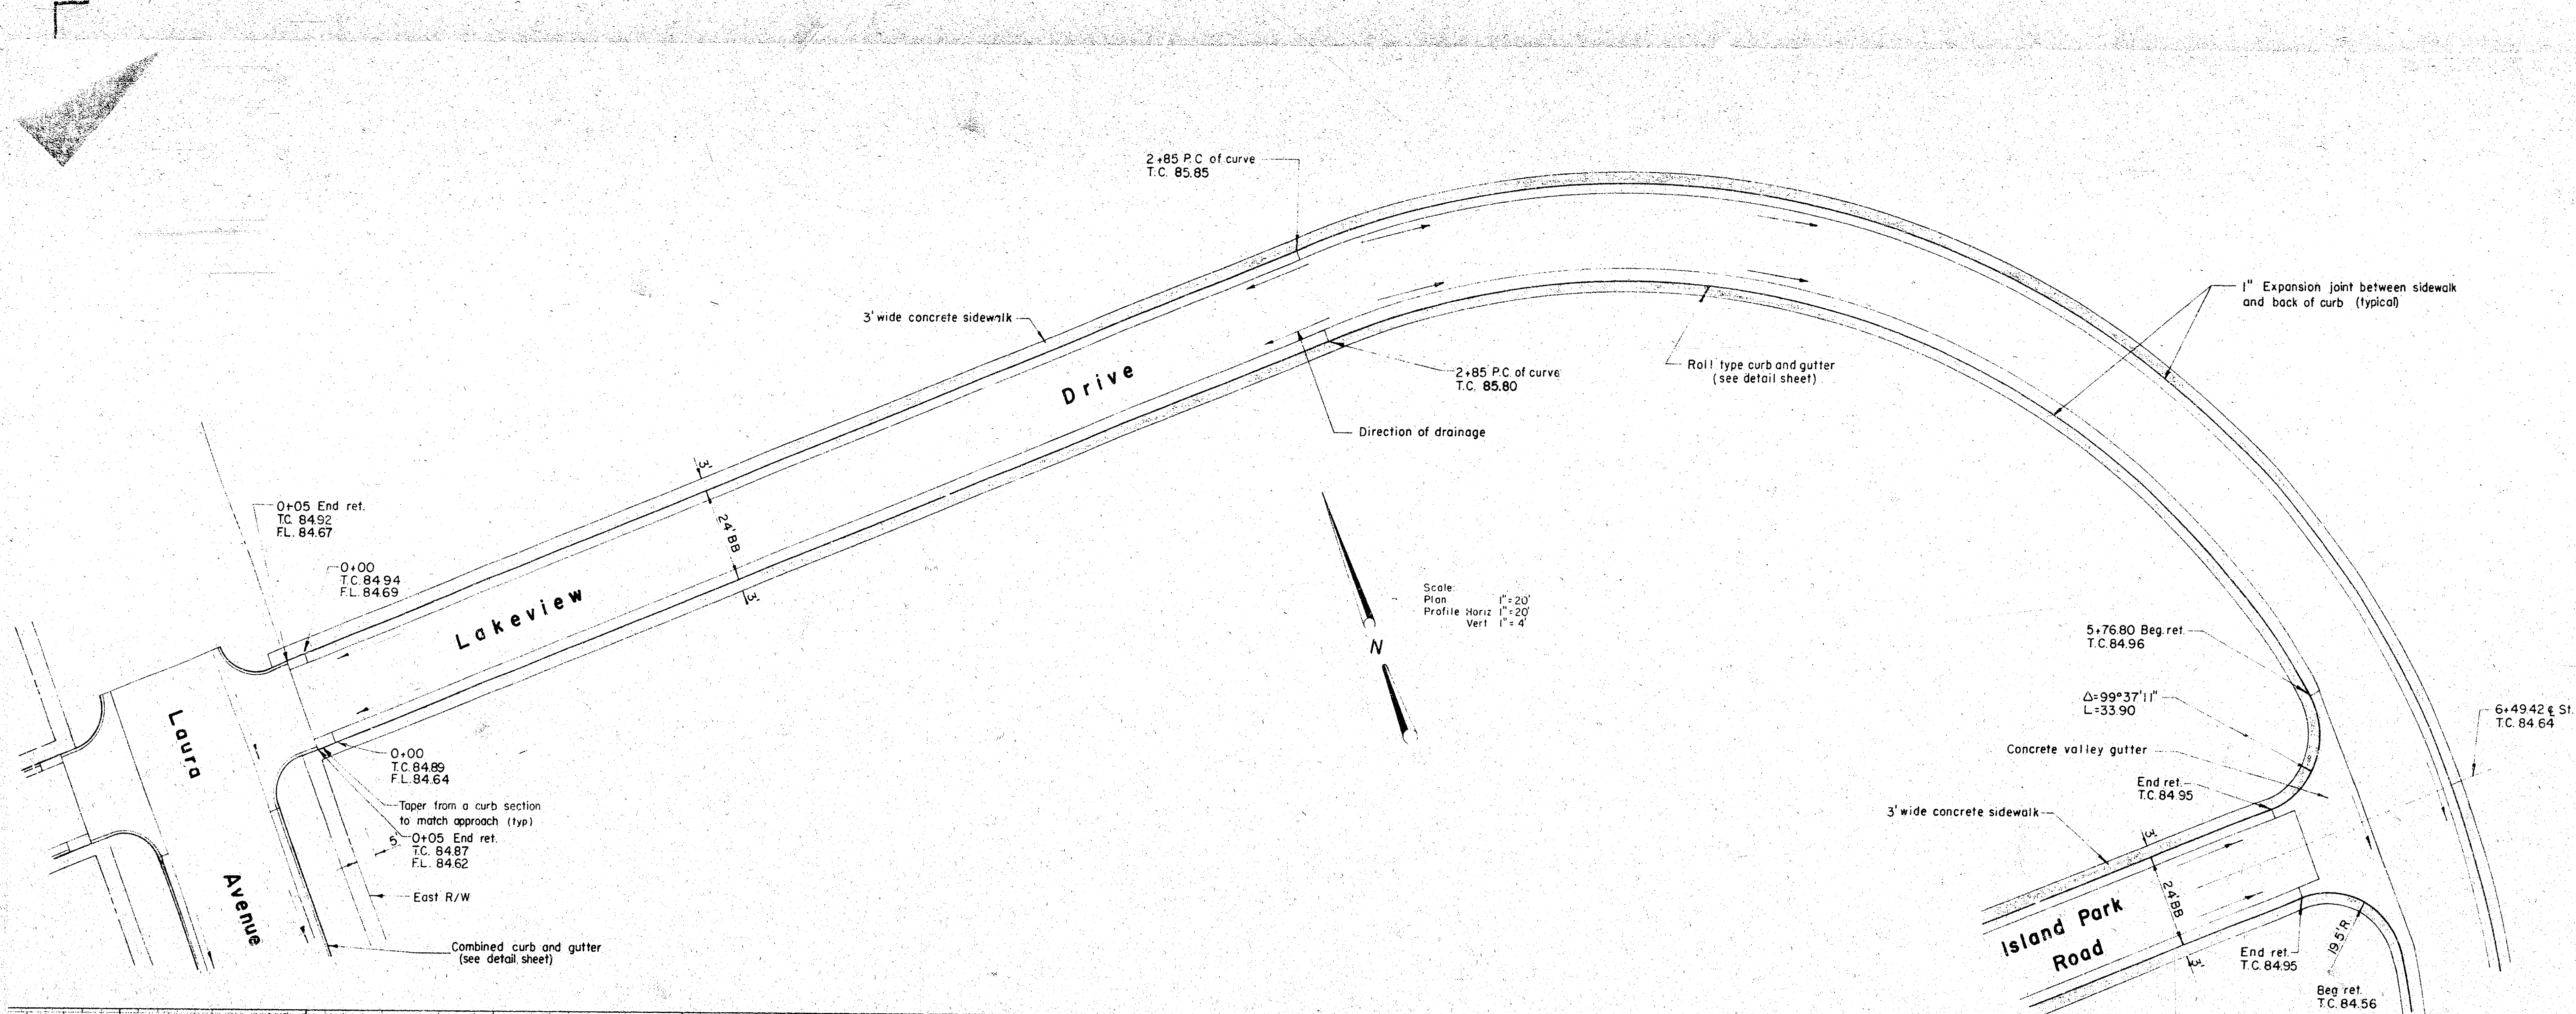


RYAN & GOODNESS ENGINEERS
 Consulting Engineers
 2500 N. LINCOLN AVE.
 WICHITA, KANSAS 67214


PROJECT: STREET IMPROVEMENTS
CUSTOMER: LAKEVIEW MOBILE HOME PARK 2nd ADD.

DATE: 3-23-76
REVISIONS:
 6-2-76
 6-17-76
 7-1-76

SHEET NO. 4
OF 9 SHEETS

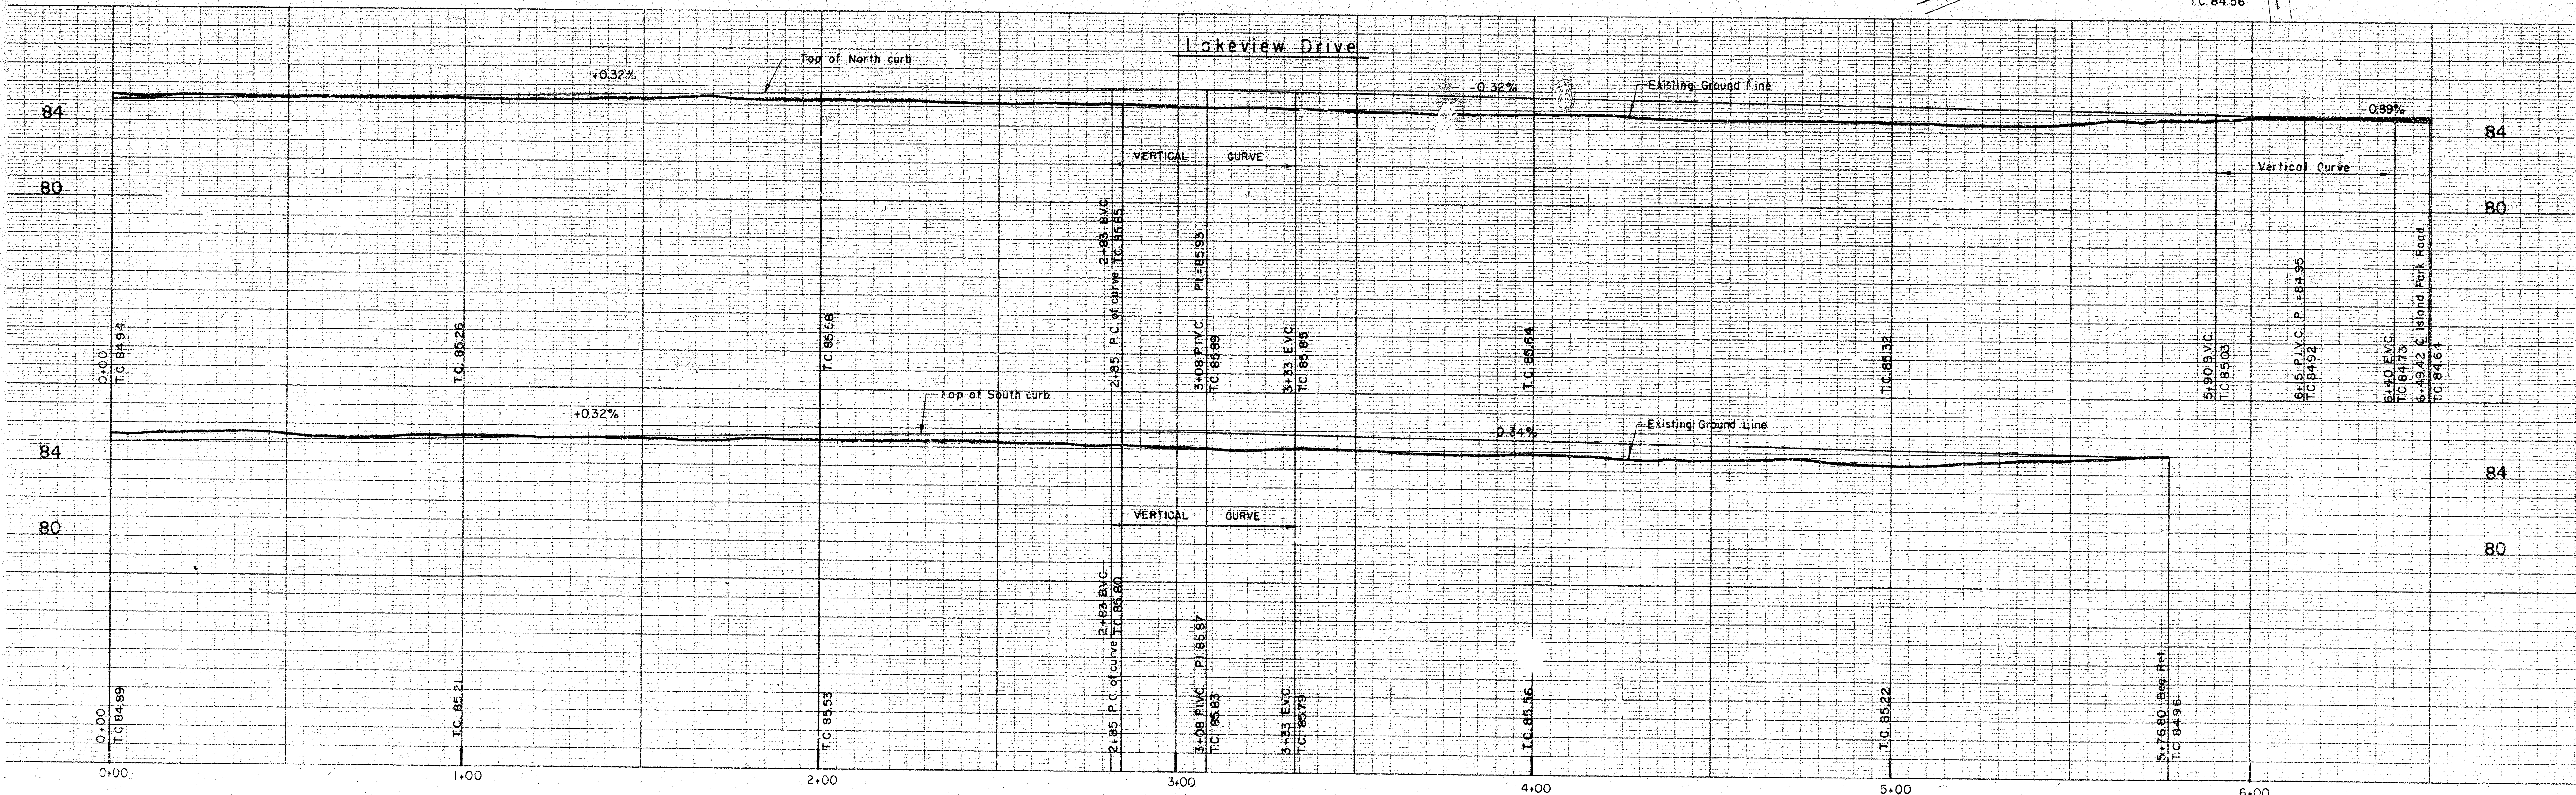

KILL 2-25-76
 2-27-76
 Lakeview Drive
 (north part)

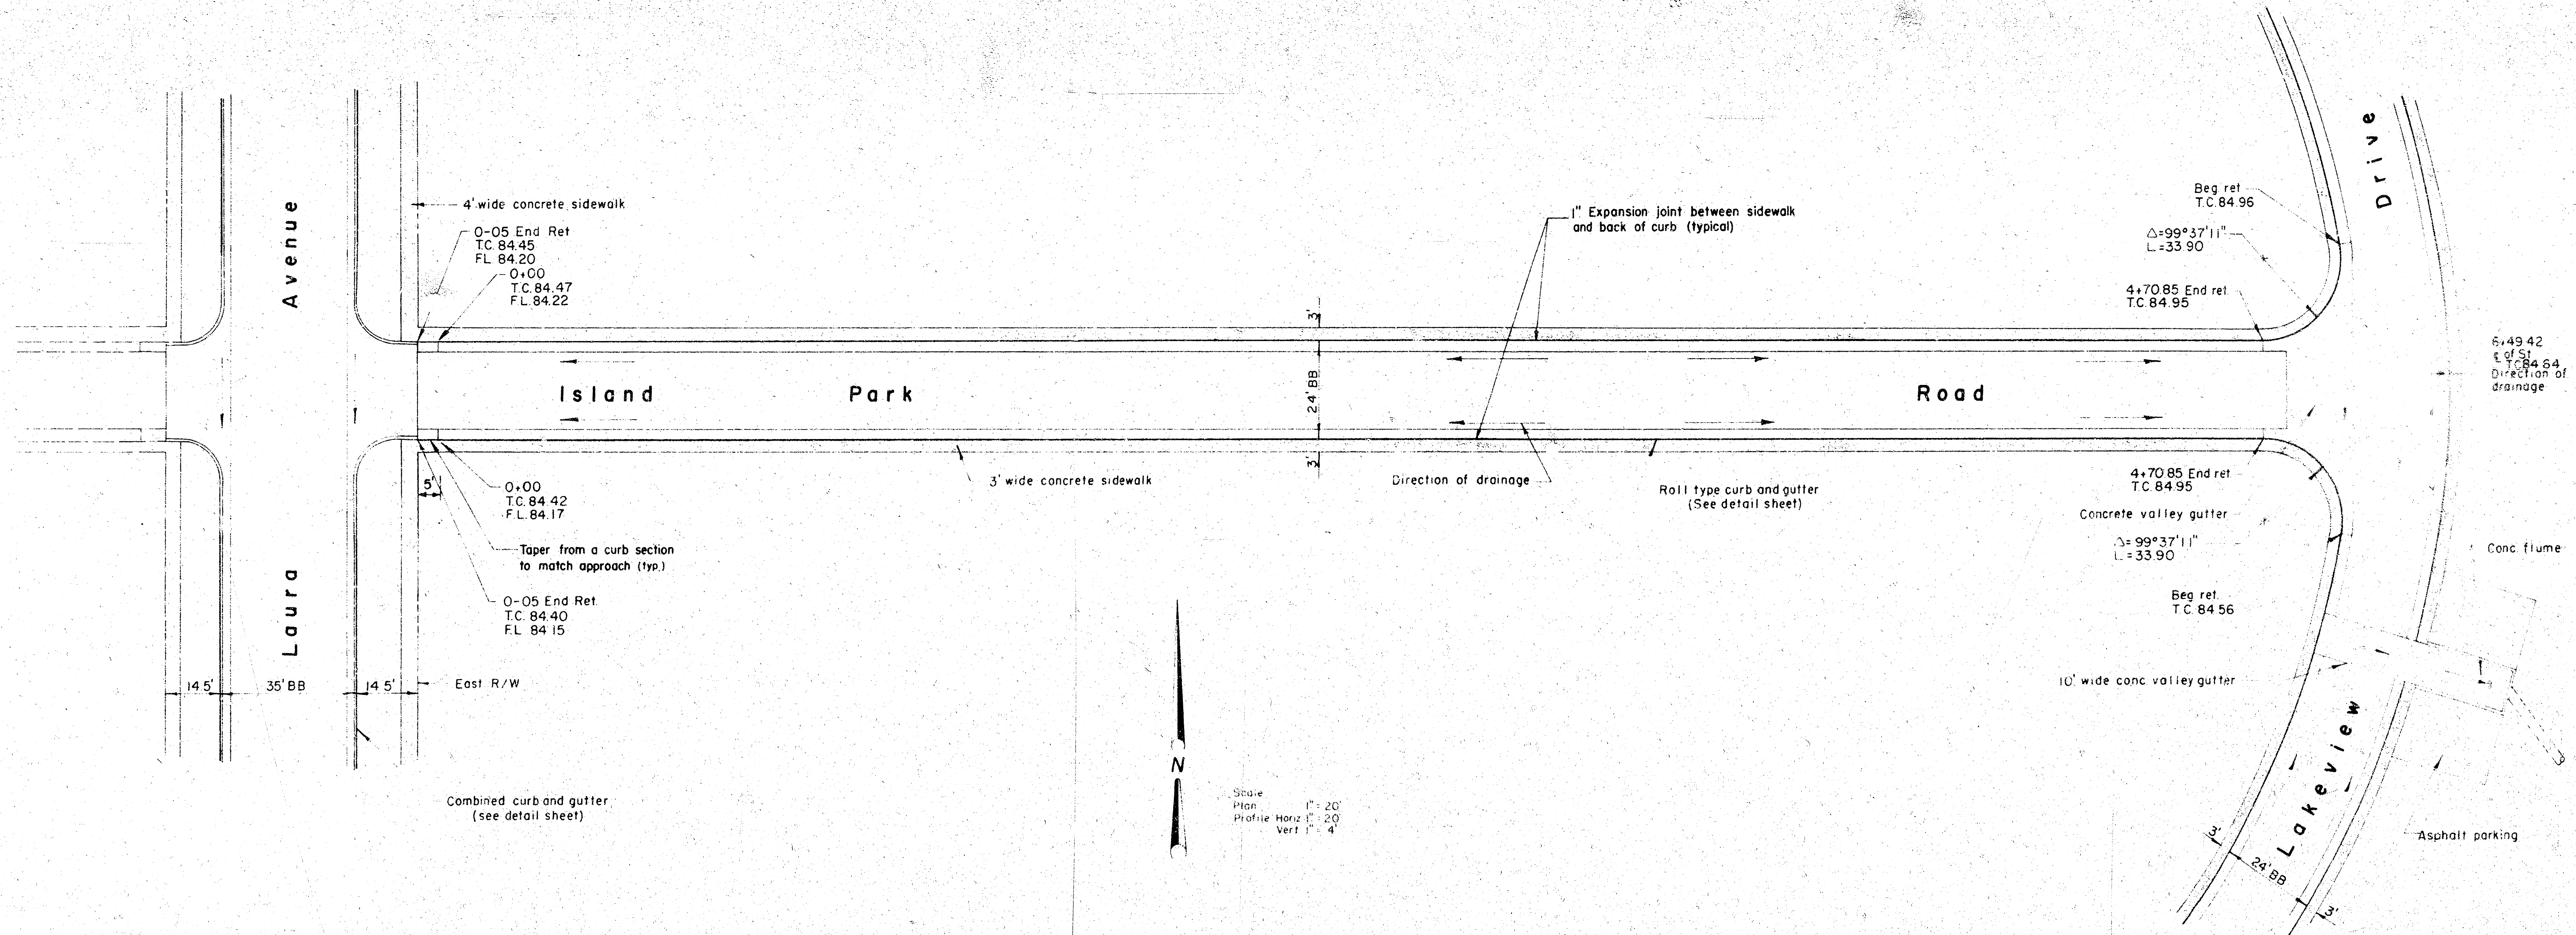

REISS & GOODNESS ENGINEERS
 Consulting Engineers
 1001 N. 1st St.
 WICHITA, KANSAS 67214


PROJECT: STREET IMPROVEMENTS
SUBPROJECT: LAKEVIEW MOBILE HOME PARK 2nd ADD.

DATE: 3-23-76


REVISIONS:

6-2-76	
6-2-76	
1-1-76	

SHEET NO. 5
 OF 9 SHEETS

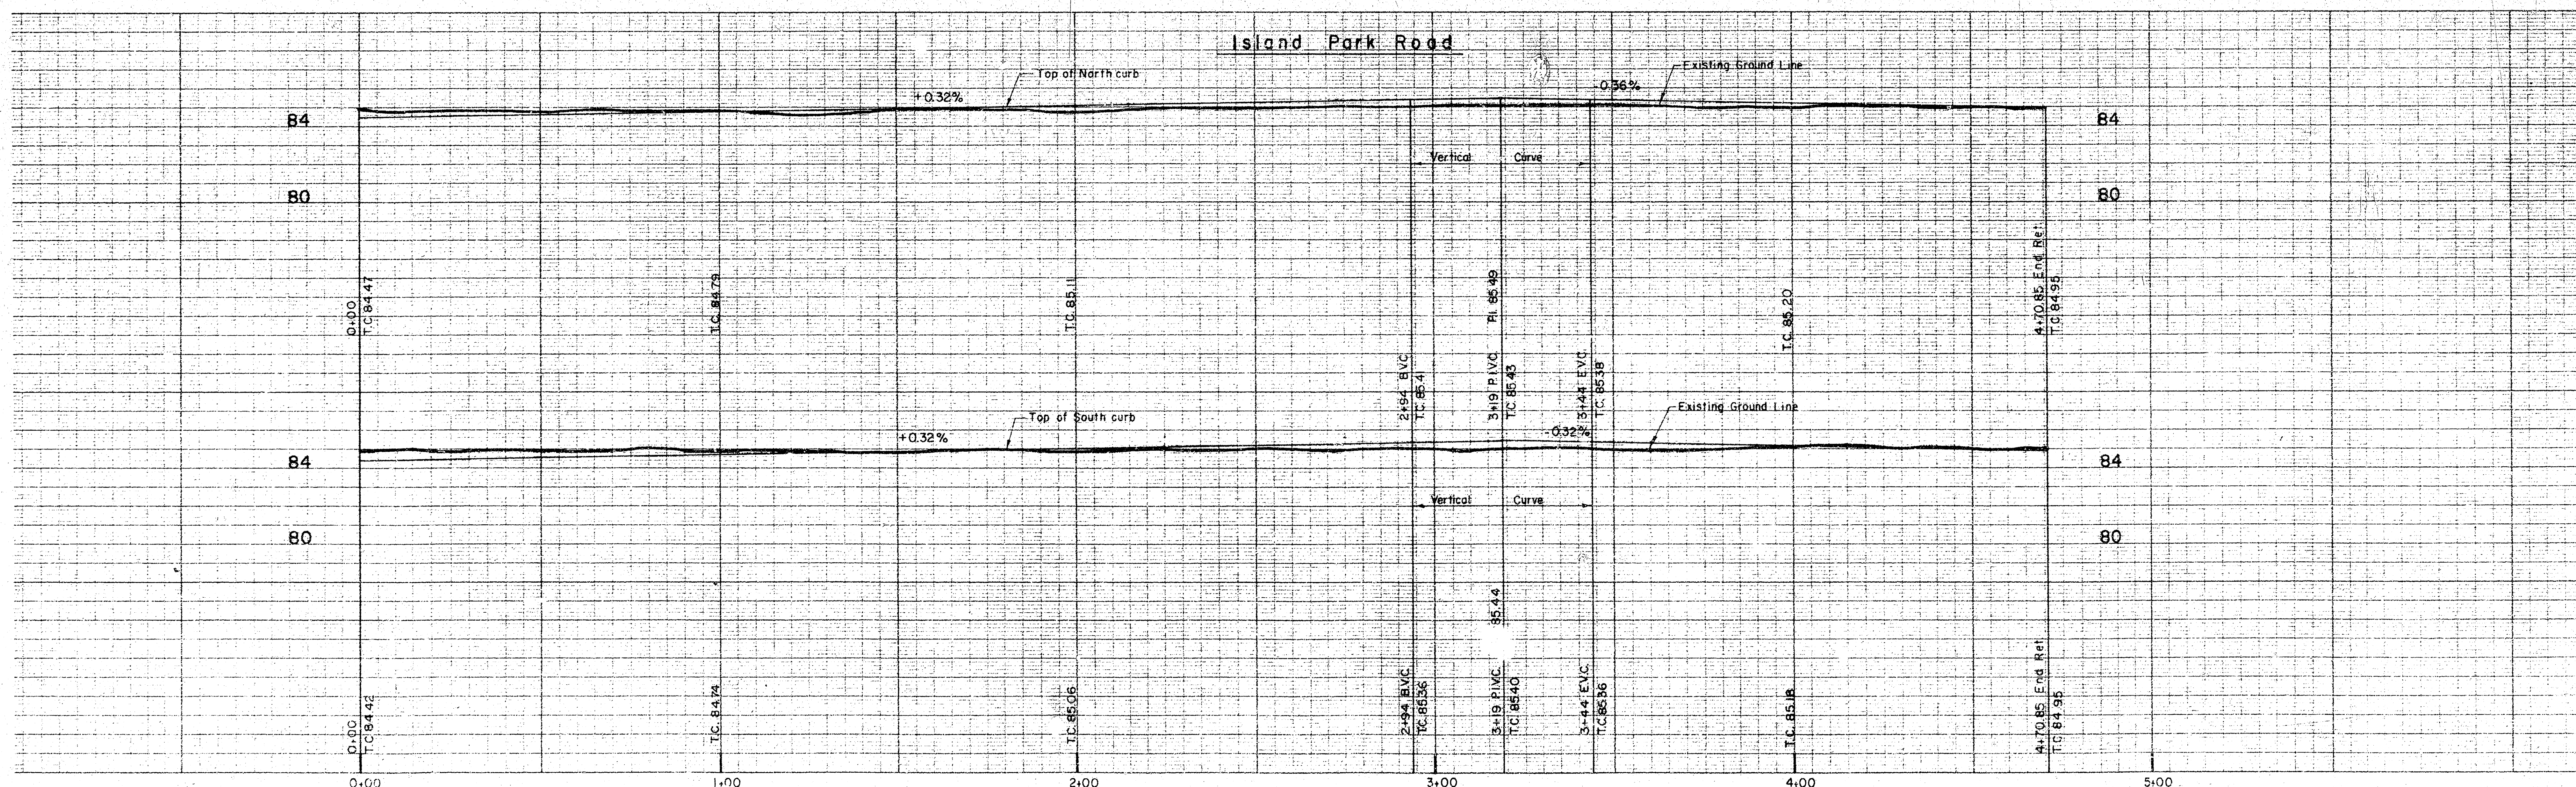

KL 2-25-76
 MRC 2-27-76

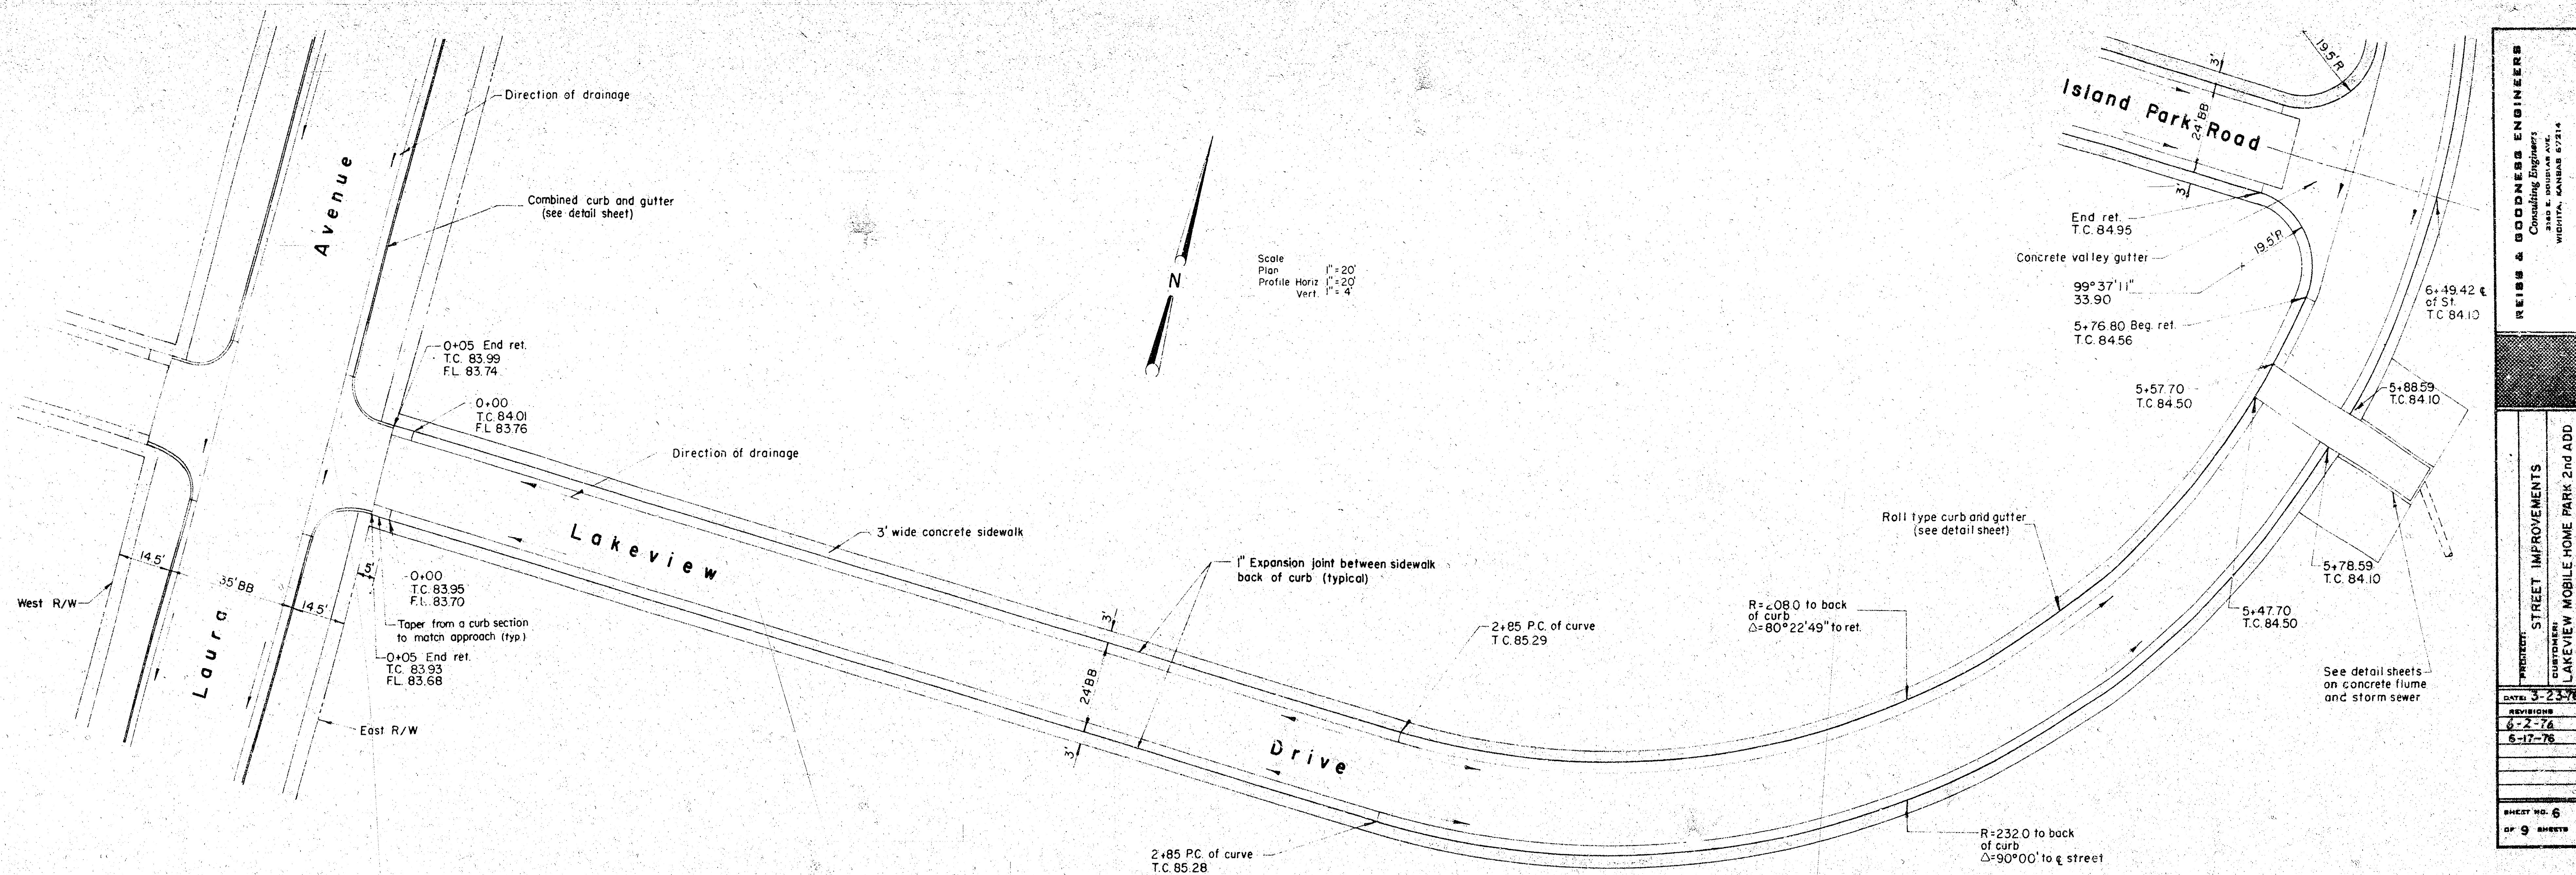


REISS & GOODNESS ENGINEERS
Consulting Engineers
2500 E. 10th Ave.
Wichita, Kansas 67214

PROJECT:
STREET IMPROVEMENTS
LAKEVIEW MOBILE HOME PARK 2nd ADD

DATE: 3-23-76


REVISIONS:
6-2-76
6-17-76

SHEET NO. 6
OF 9 SHEETS

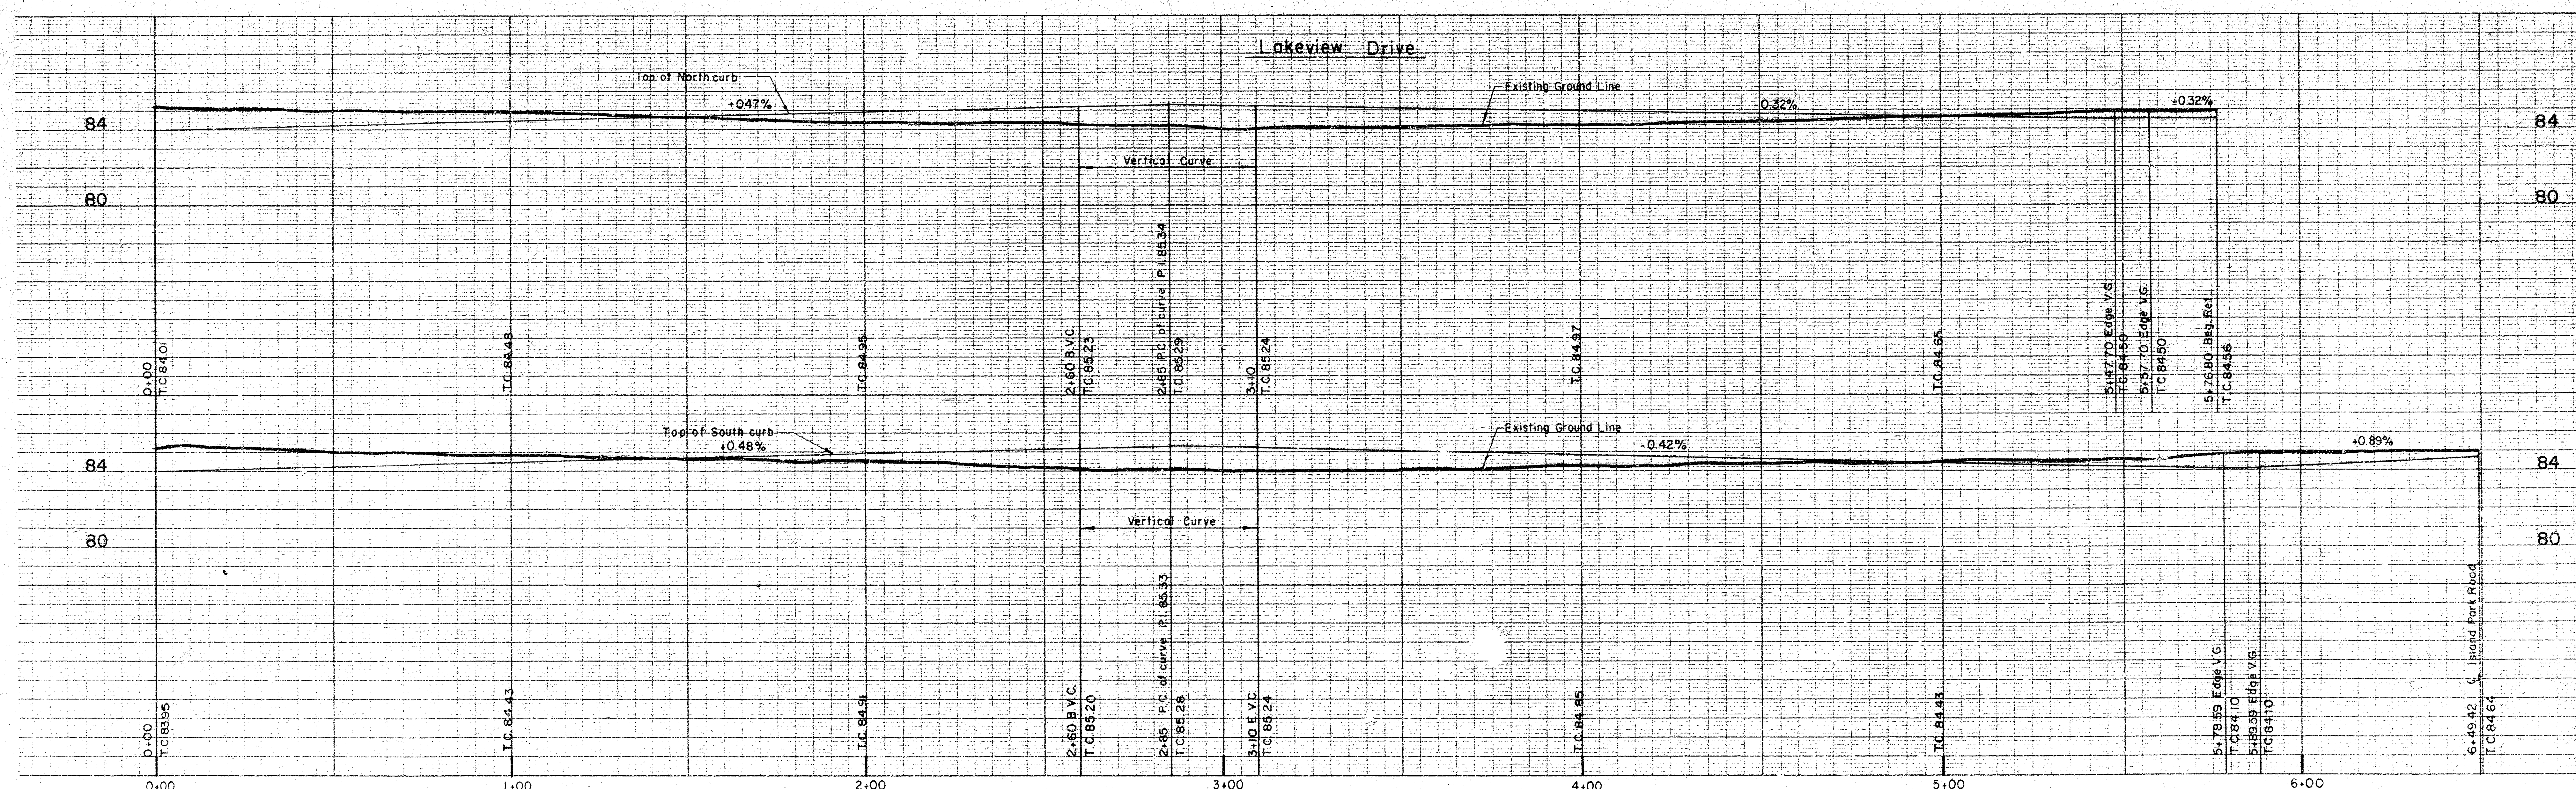

K.H.W. 2-25-76
M.H. 2-27-76

Lakeview Drive
(south part)

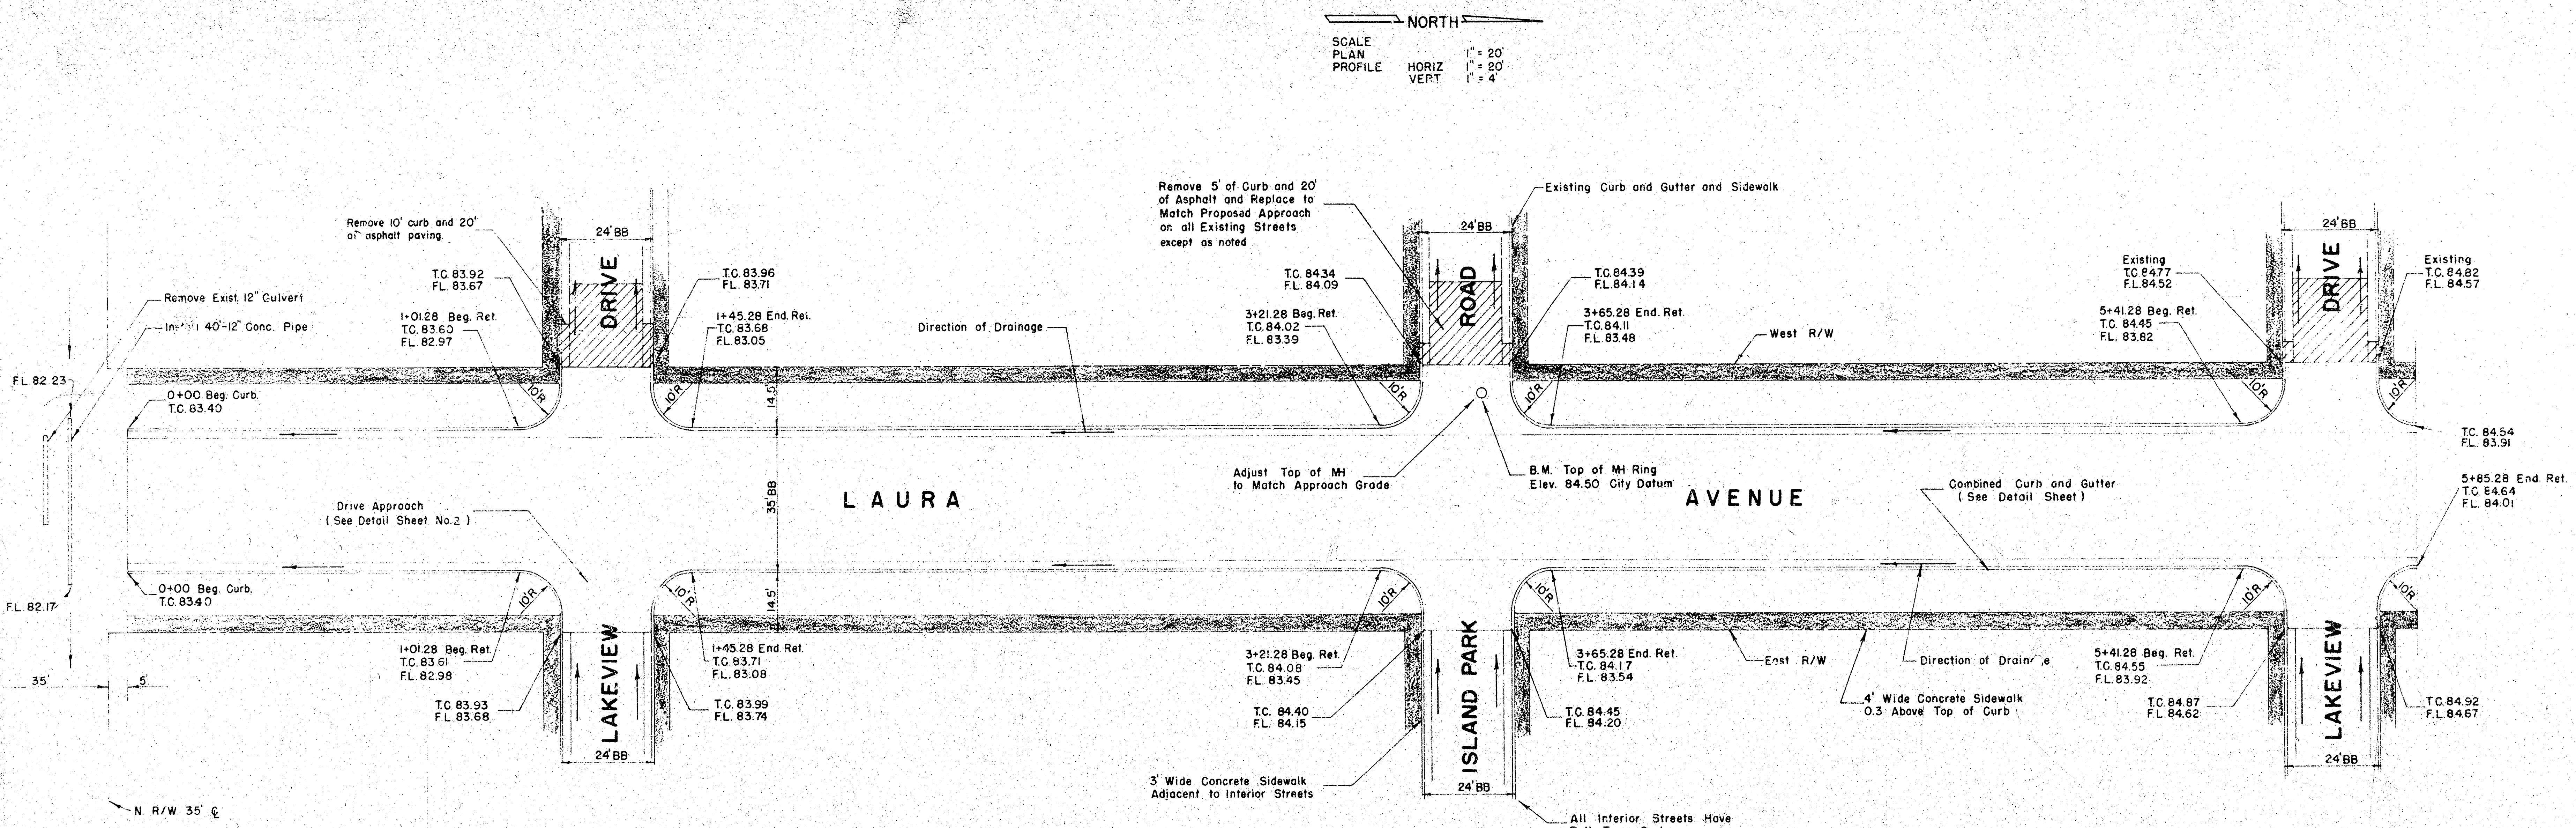




REISS & GOODNESS ENGINEERS
 Consulting Engineers
 3100 E. CHANDLER AVE.
 WICHITA, KANSAS 67214

PROJECT: STREET IMPROVEMENTS
CUSTOMER: LAKEVIEW MOBILE HOME PARK 2ND ADD.

DATE: 6-2-76
REVISIONS:
 6-2-76
 7-1-76

SHEET NO. 7
 OF 9 SHEETS

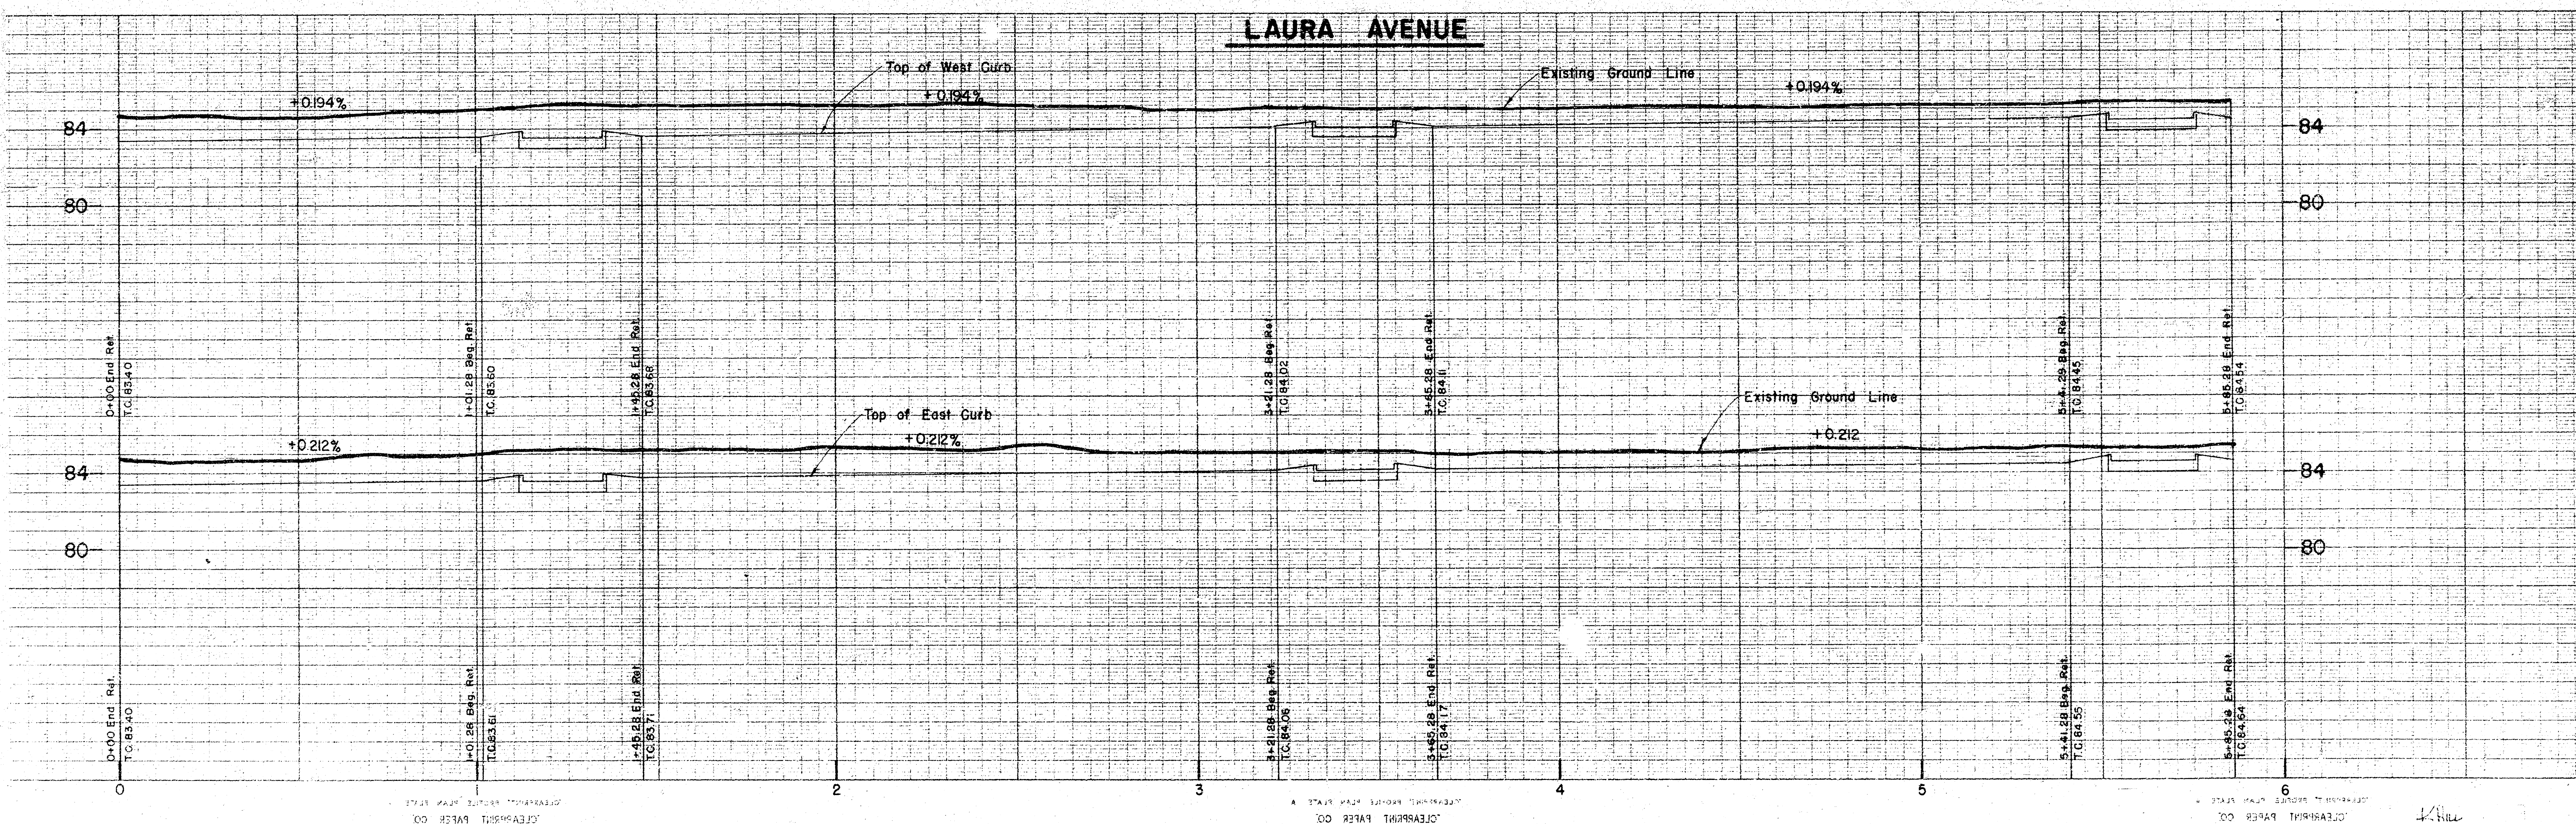

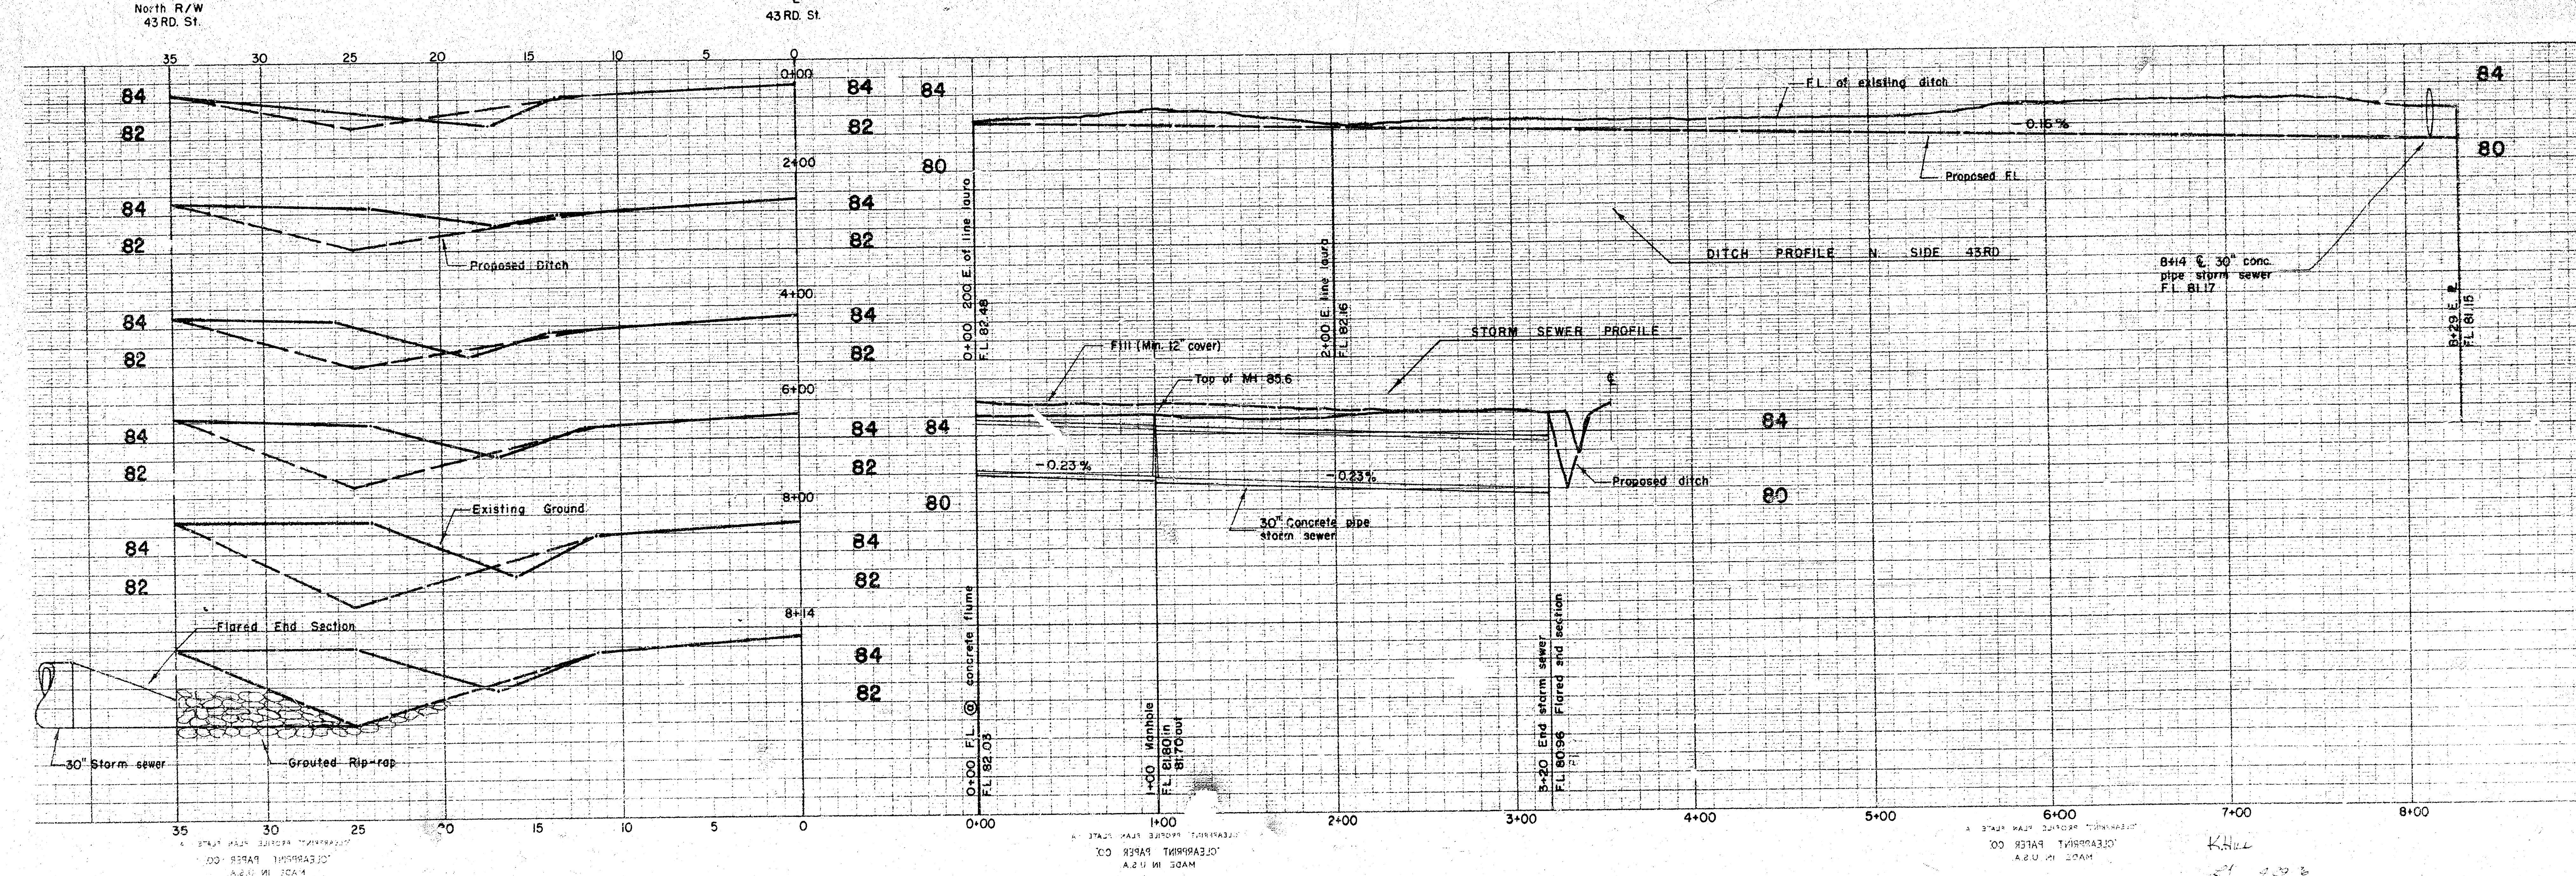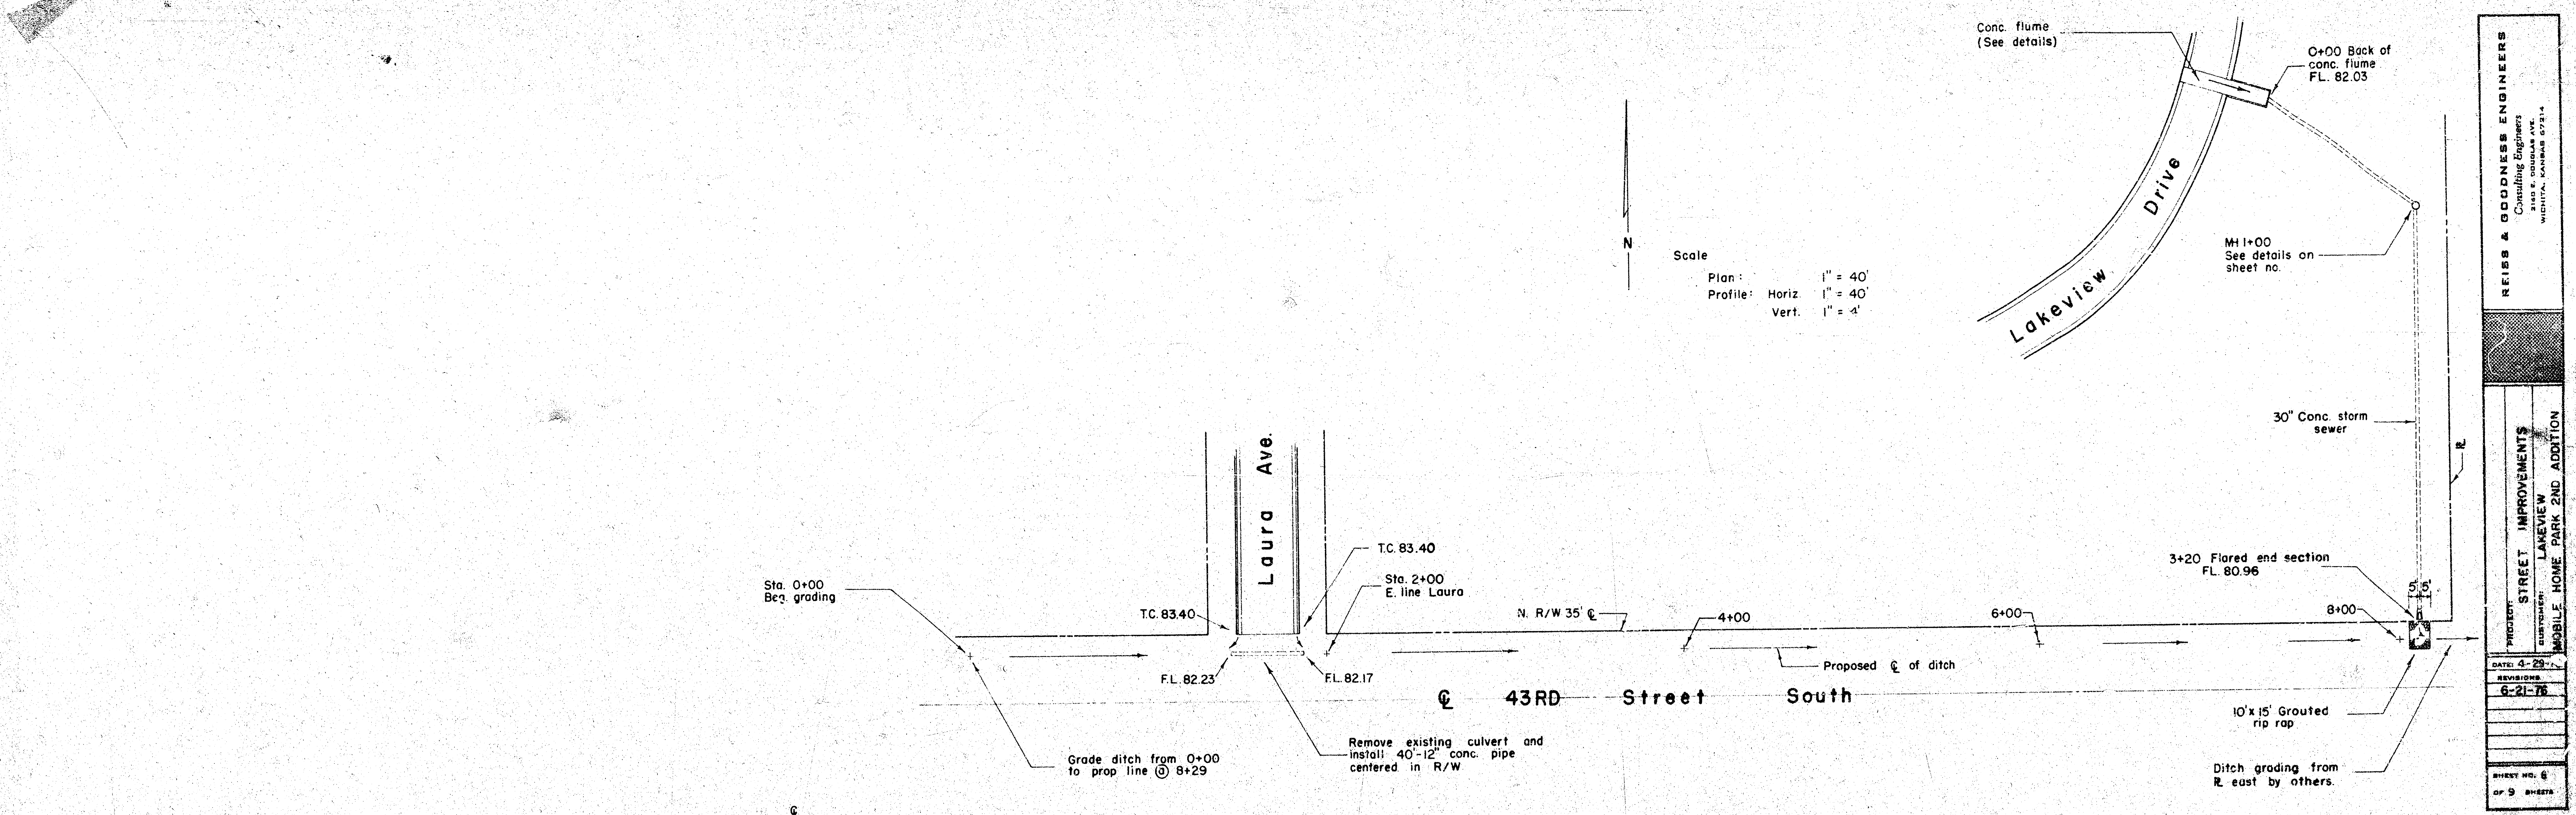

REISS & GOODNESS ENGINEERS
 Consulting Engineers
 1000 N. 10th St.
 WICHITA, KANSAS 67214

PROJECT: STREET IMPROVEMENTS
 CUSTOMER: MOBILE HOME PARK 2ND ADDITION
 DATE: 4-29-76
 REVISIONS: 6-21-76
 SHEET NO. 6
 OF 9 SHEETS