
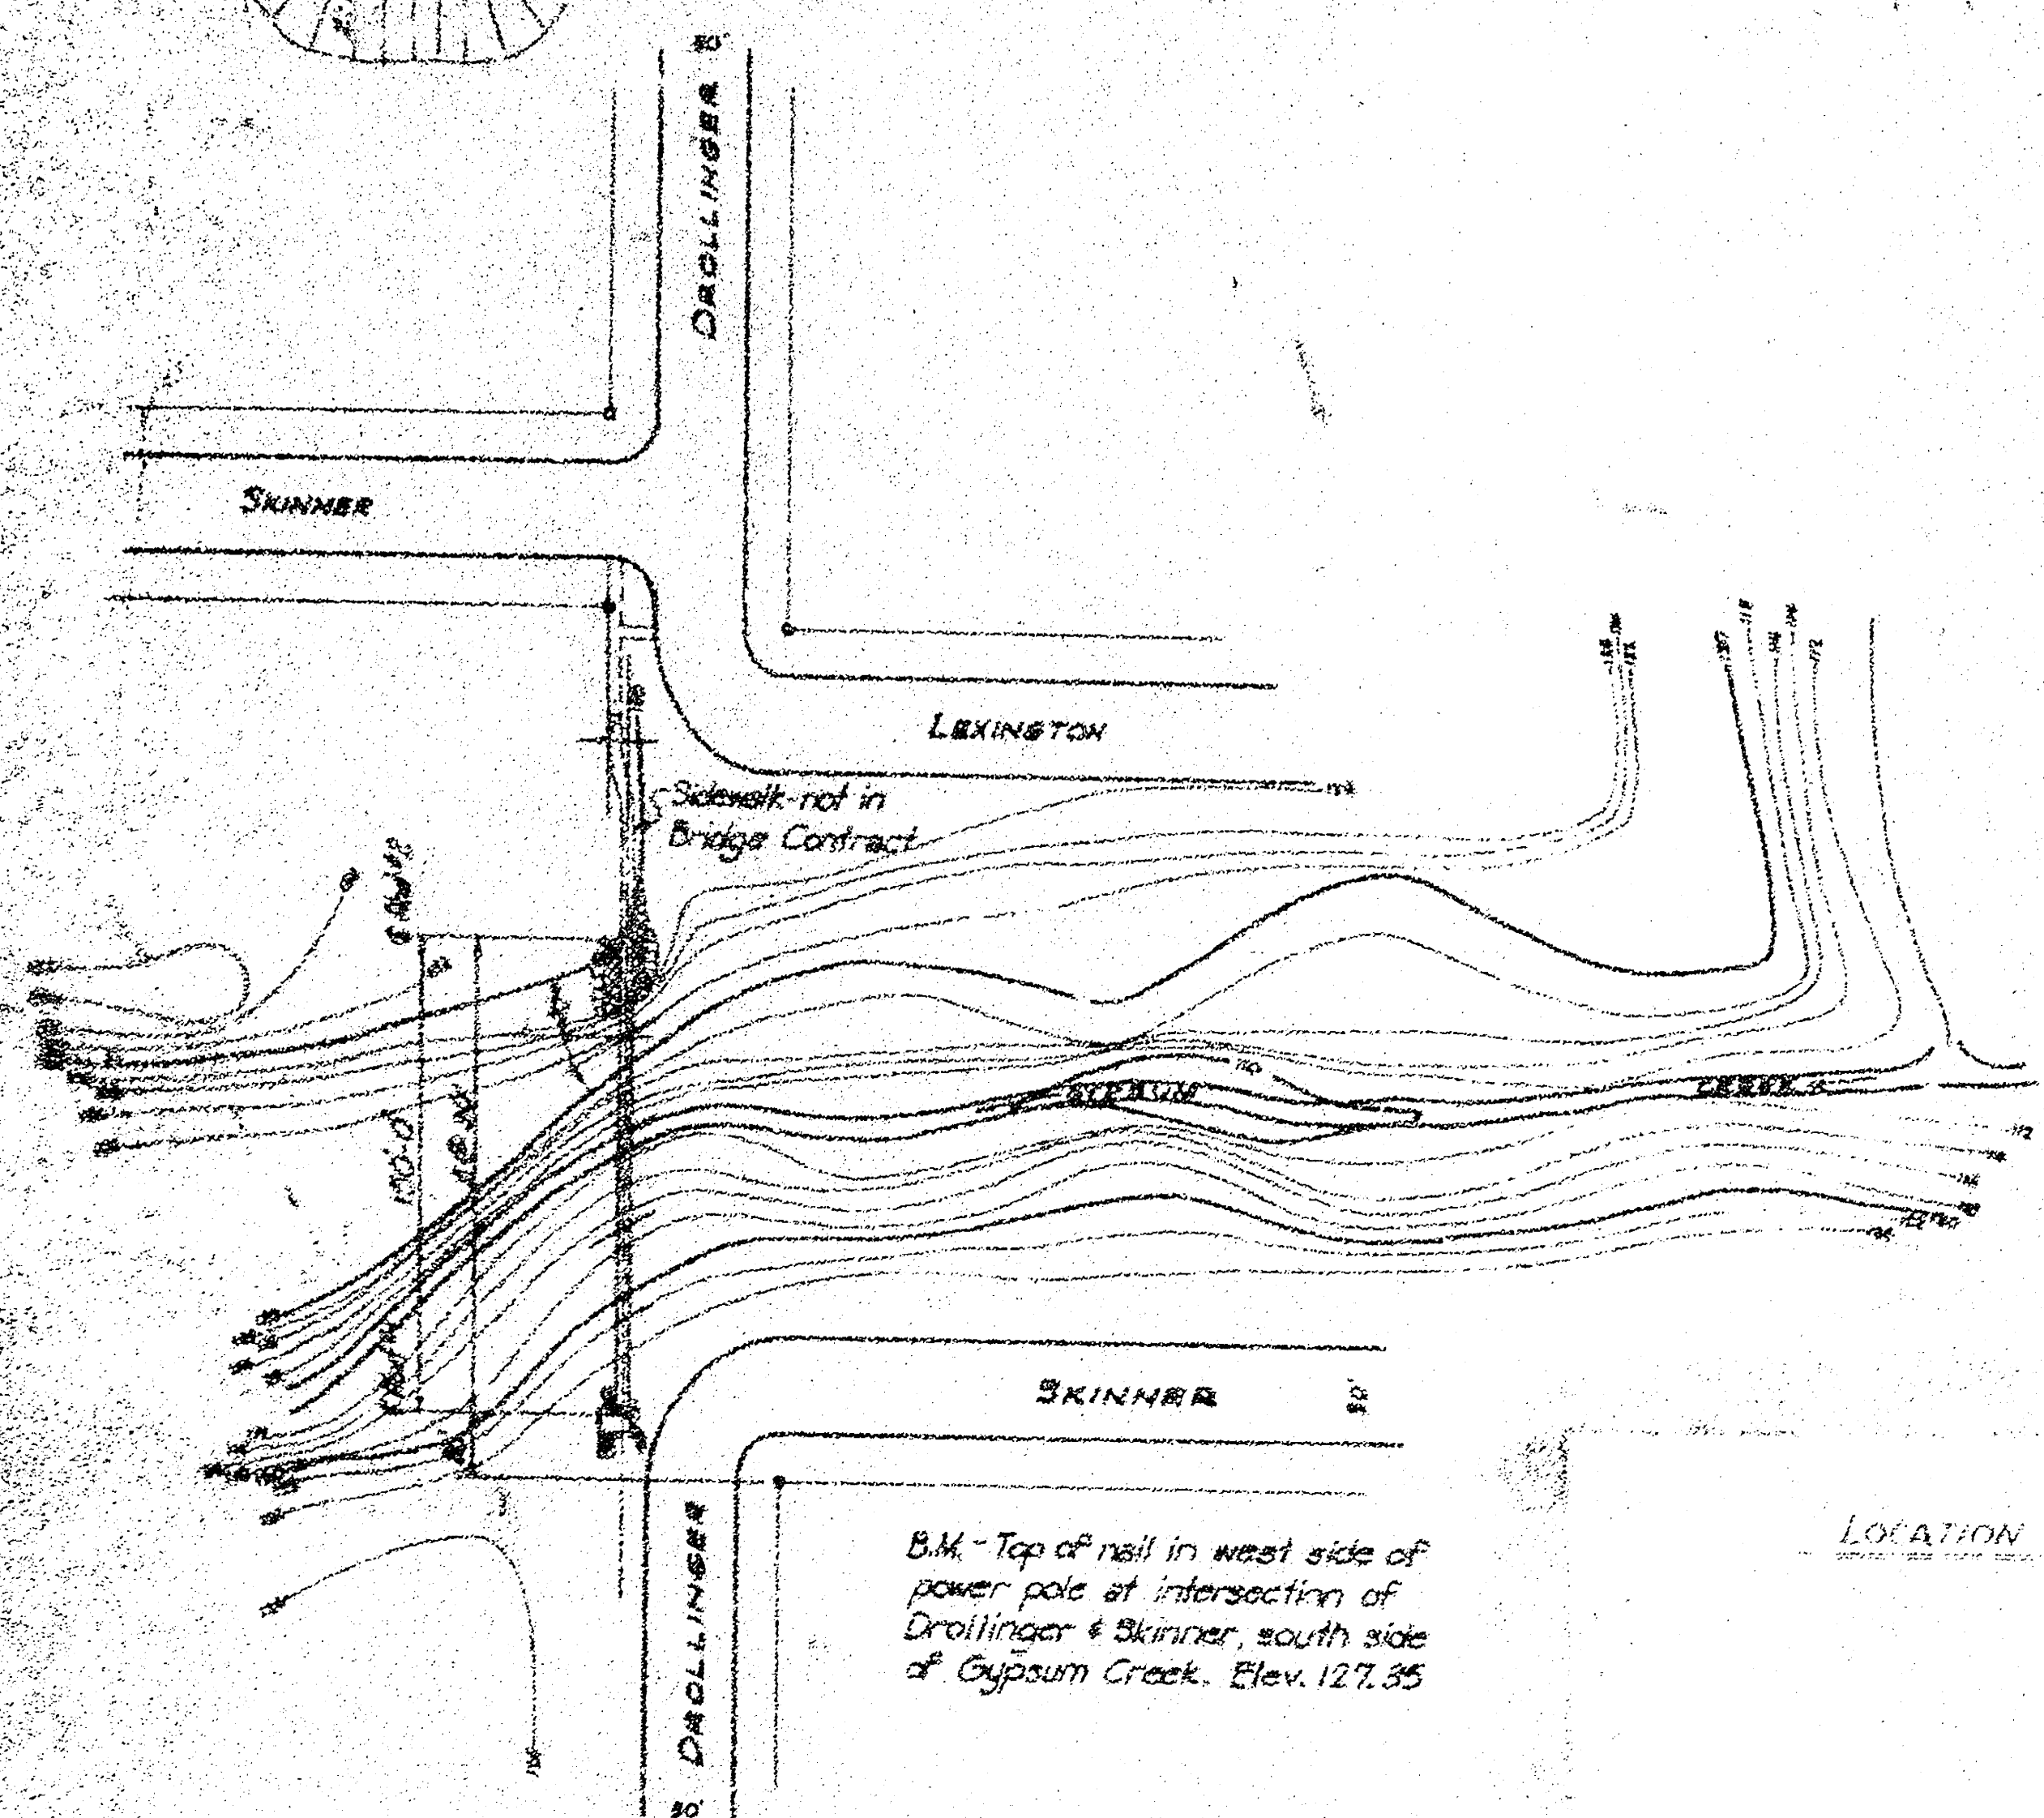


SHEET No. 1
OF 3 SHEETS

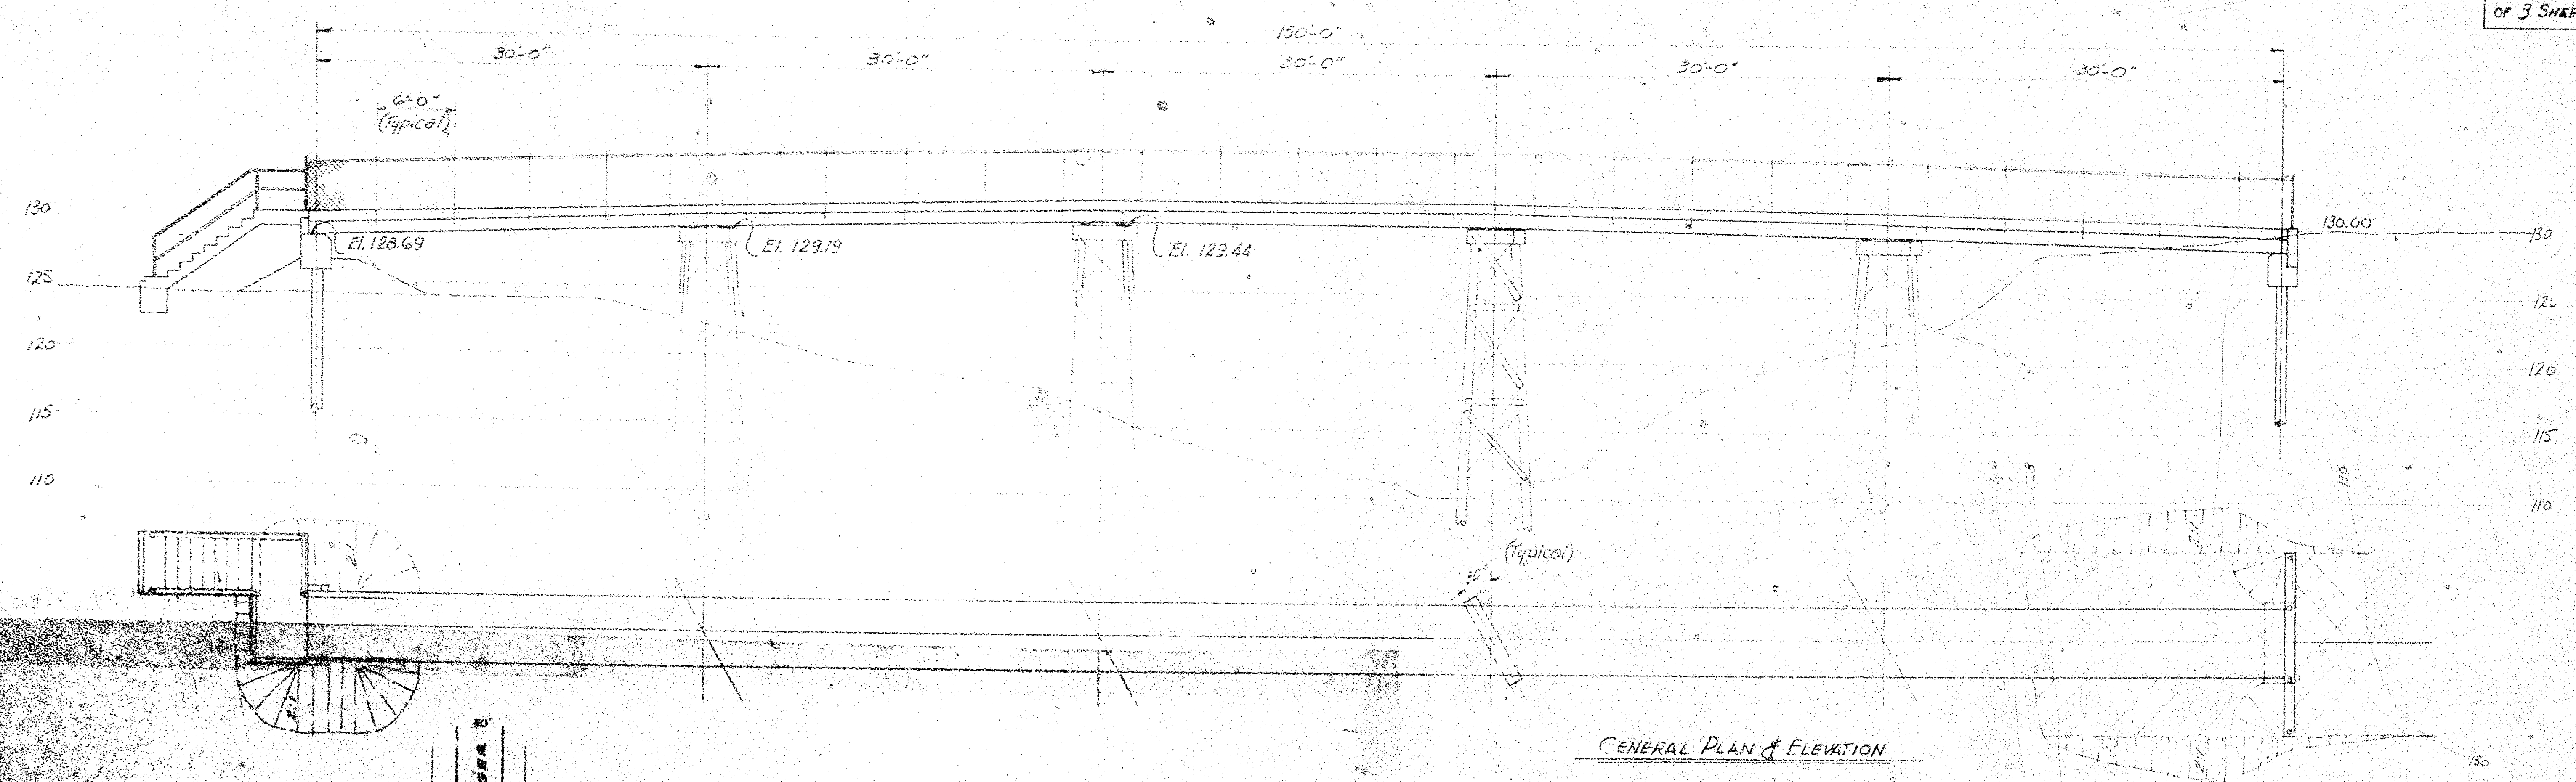

Scale: 1"=30'







LOCATION MAP

FOOTBRIDGE
OVER
GYPSUM CREEK
AT
DROLLINGER ROAD

CITY OF WICHITA, KANSAS
B. E. SMITH, CITY ENGINEER

PLANS PREPARED BY
R. S. JELANATEP
CONSULTING ENGINEER
WICHITA, KANSAS
AUGUST, 1955

79-G-1

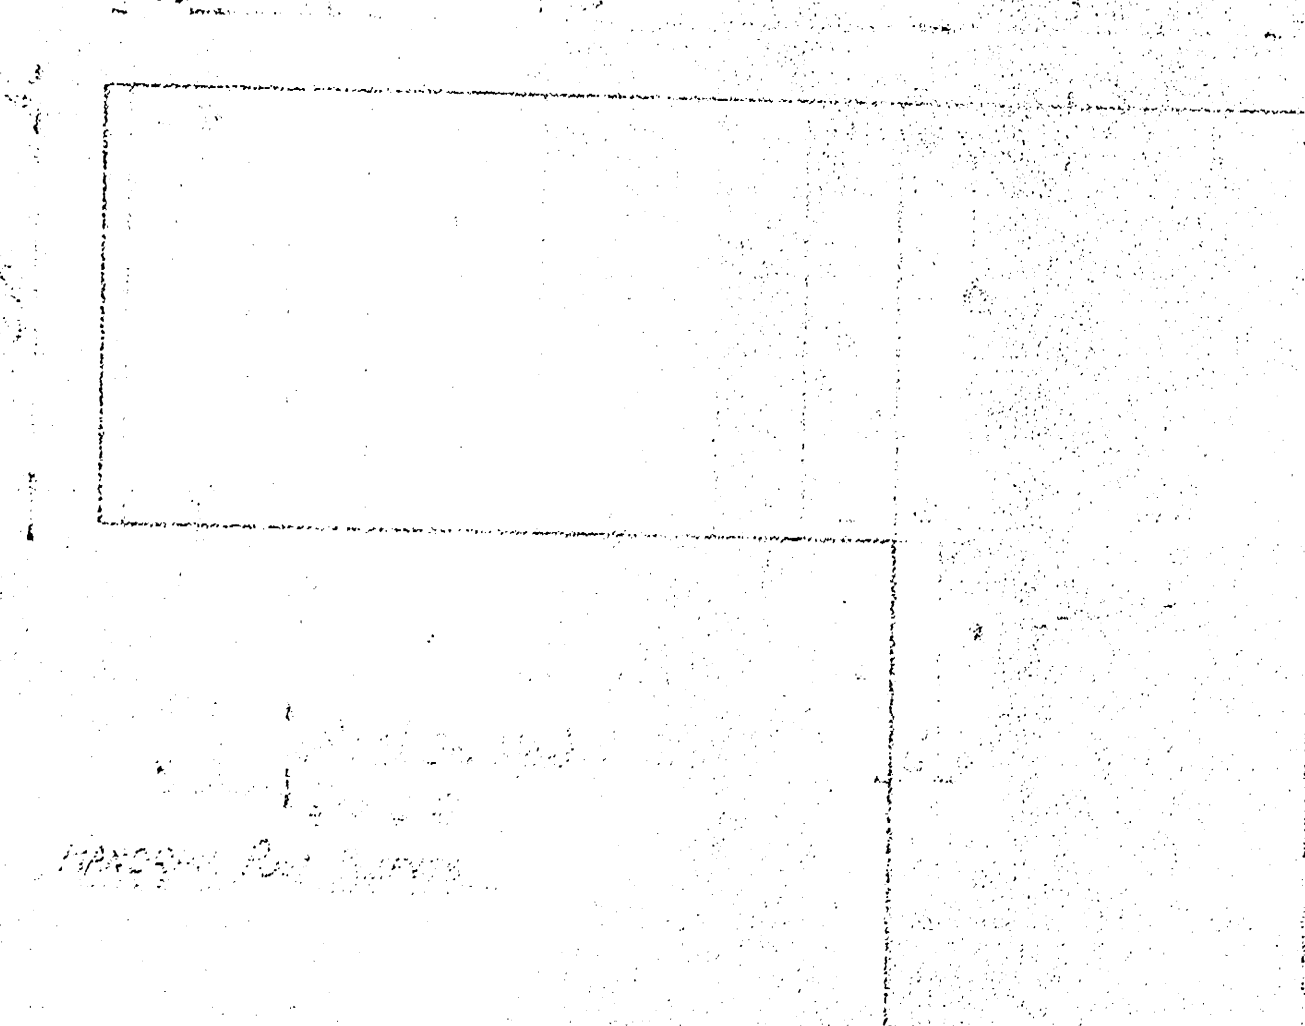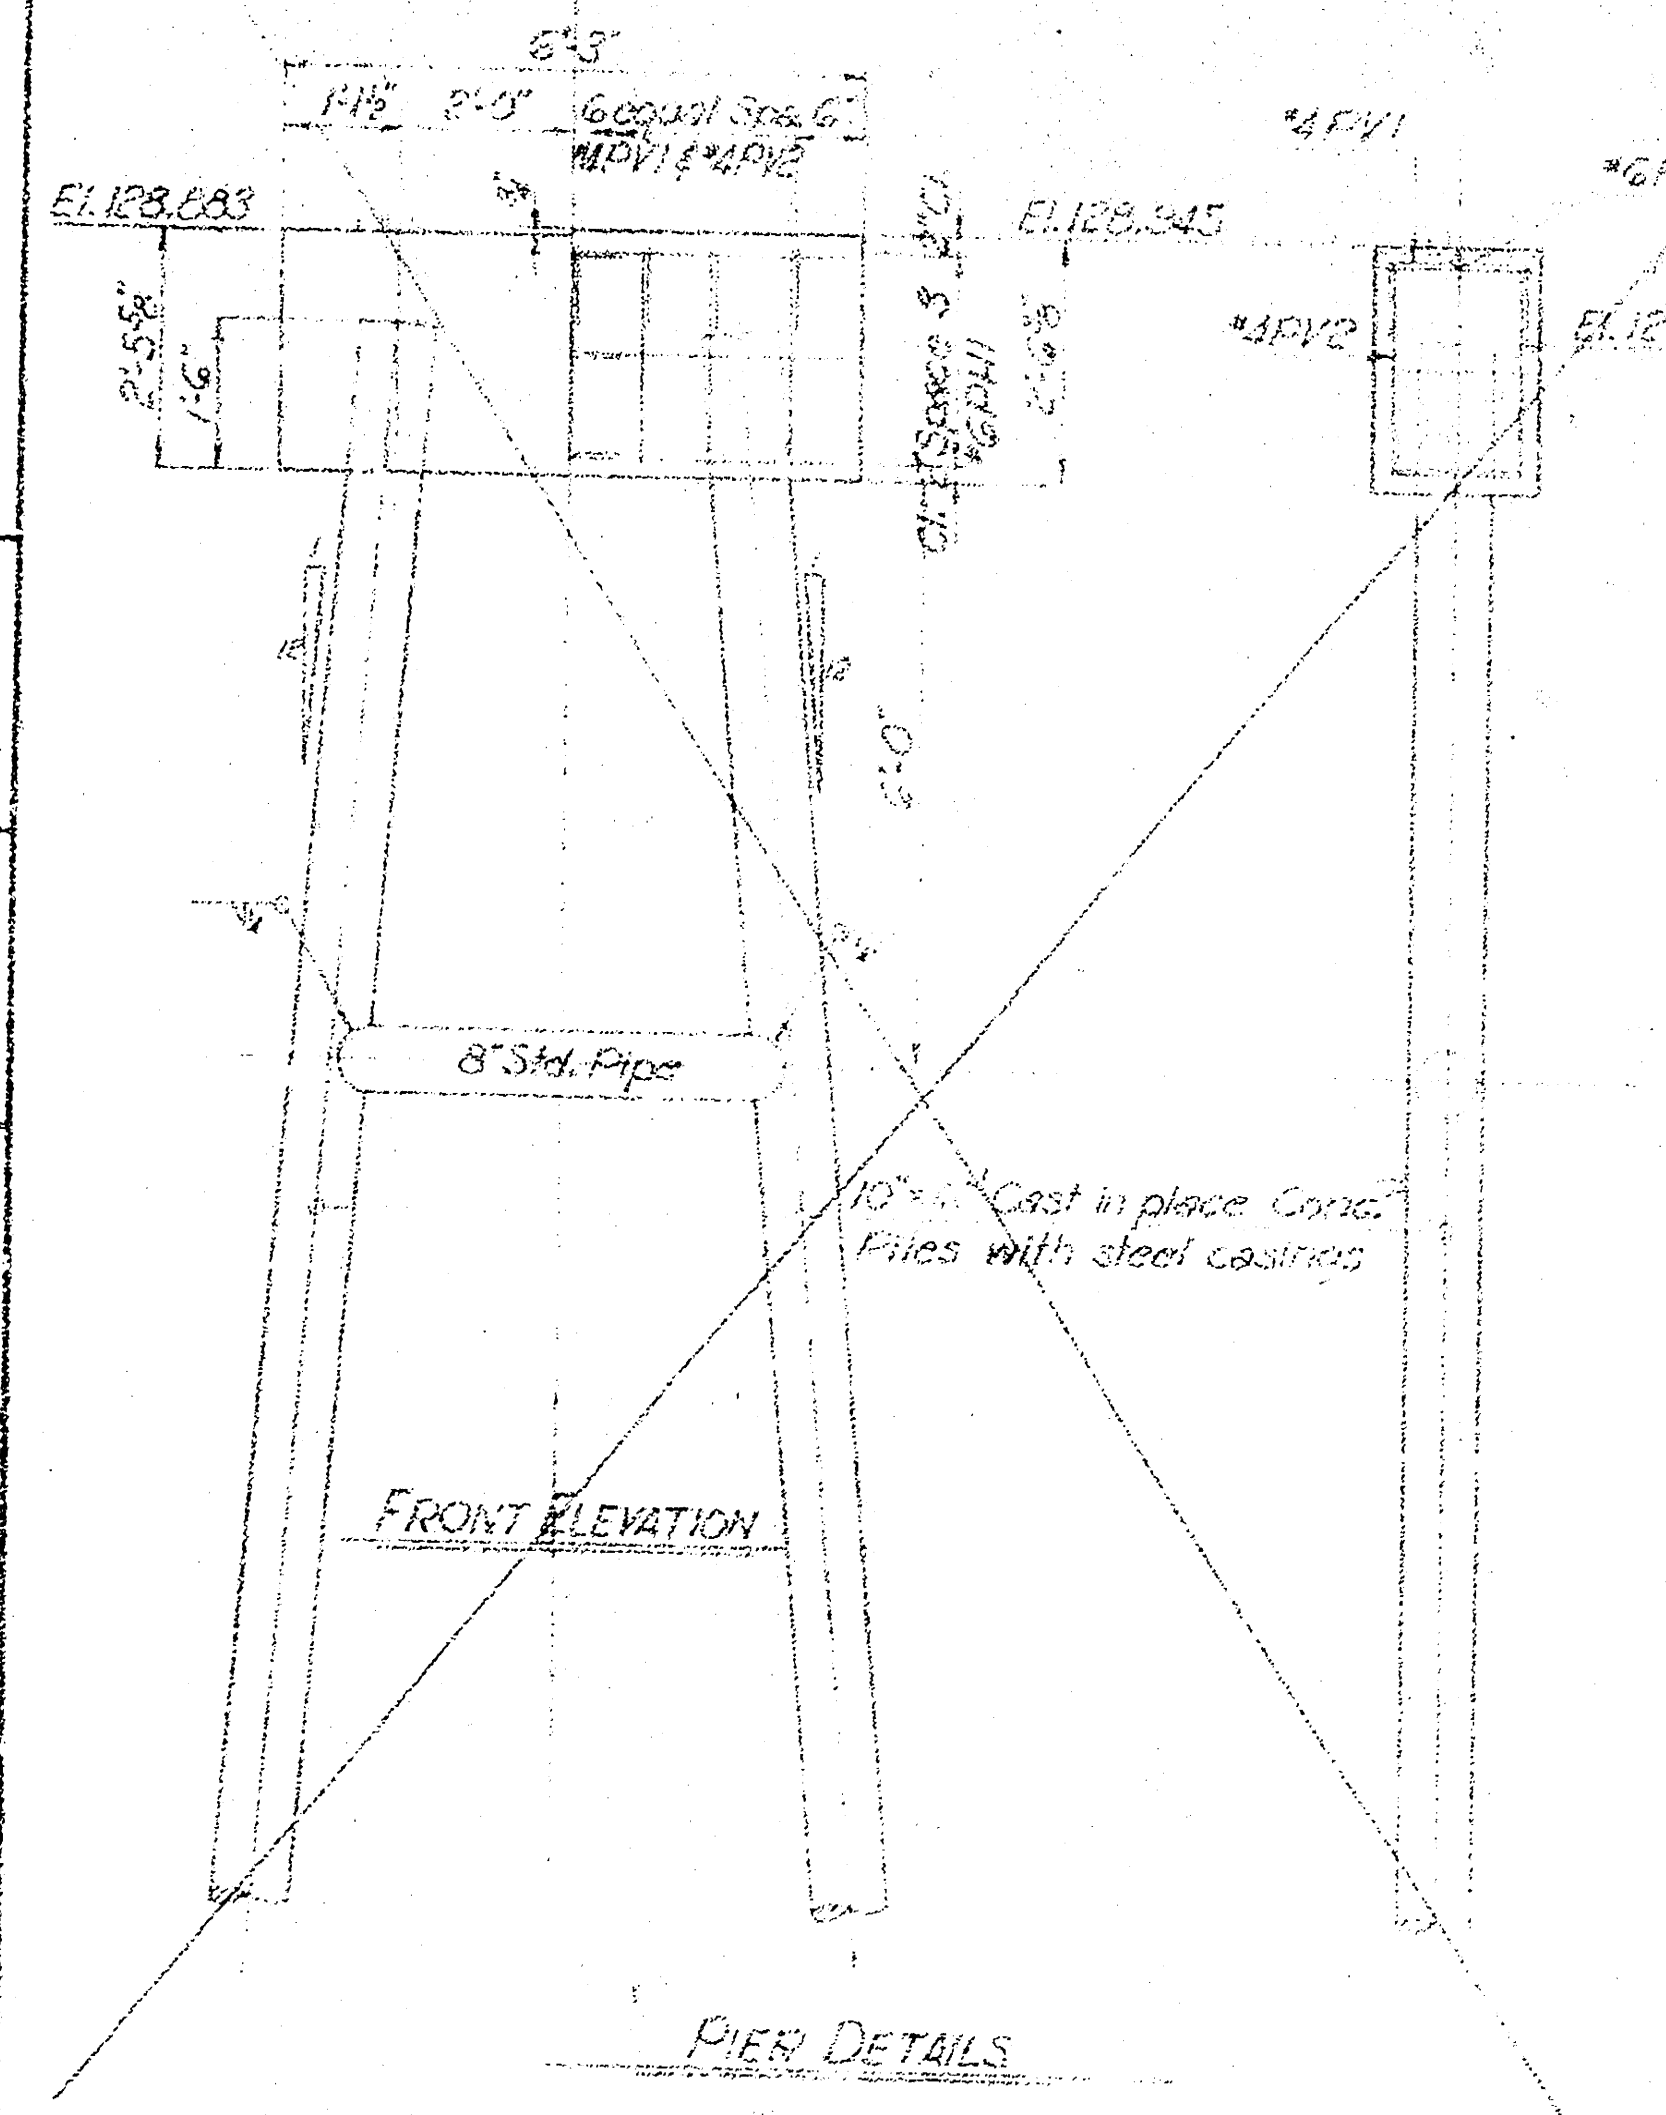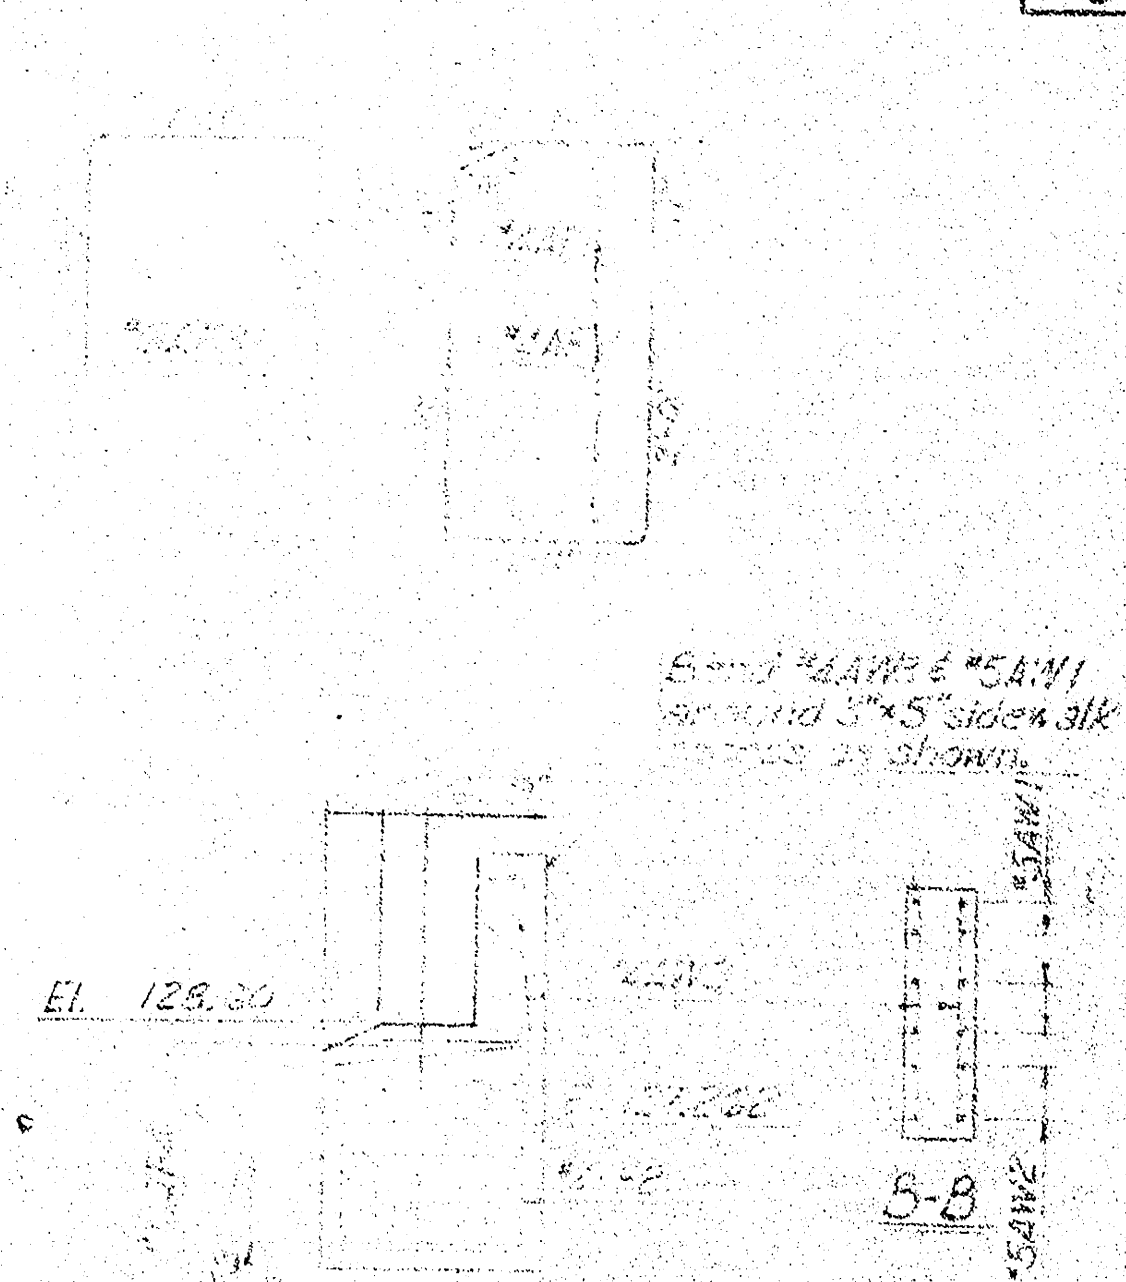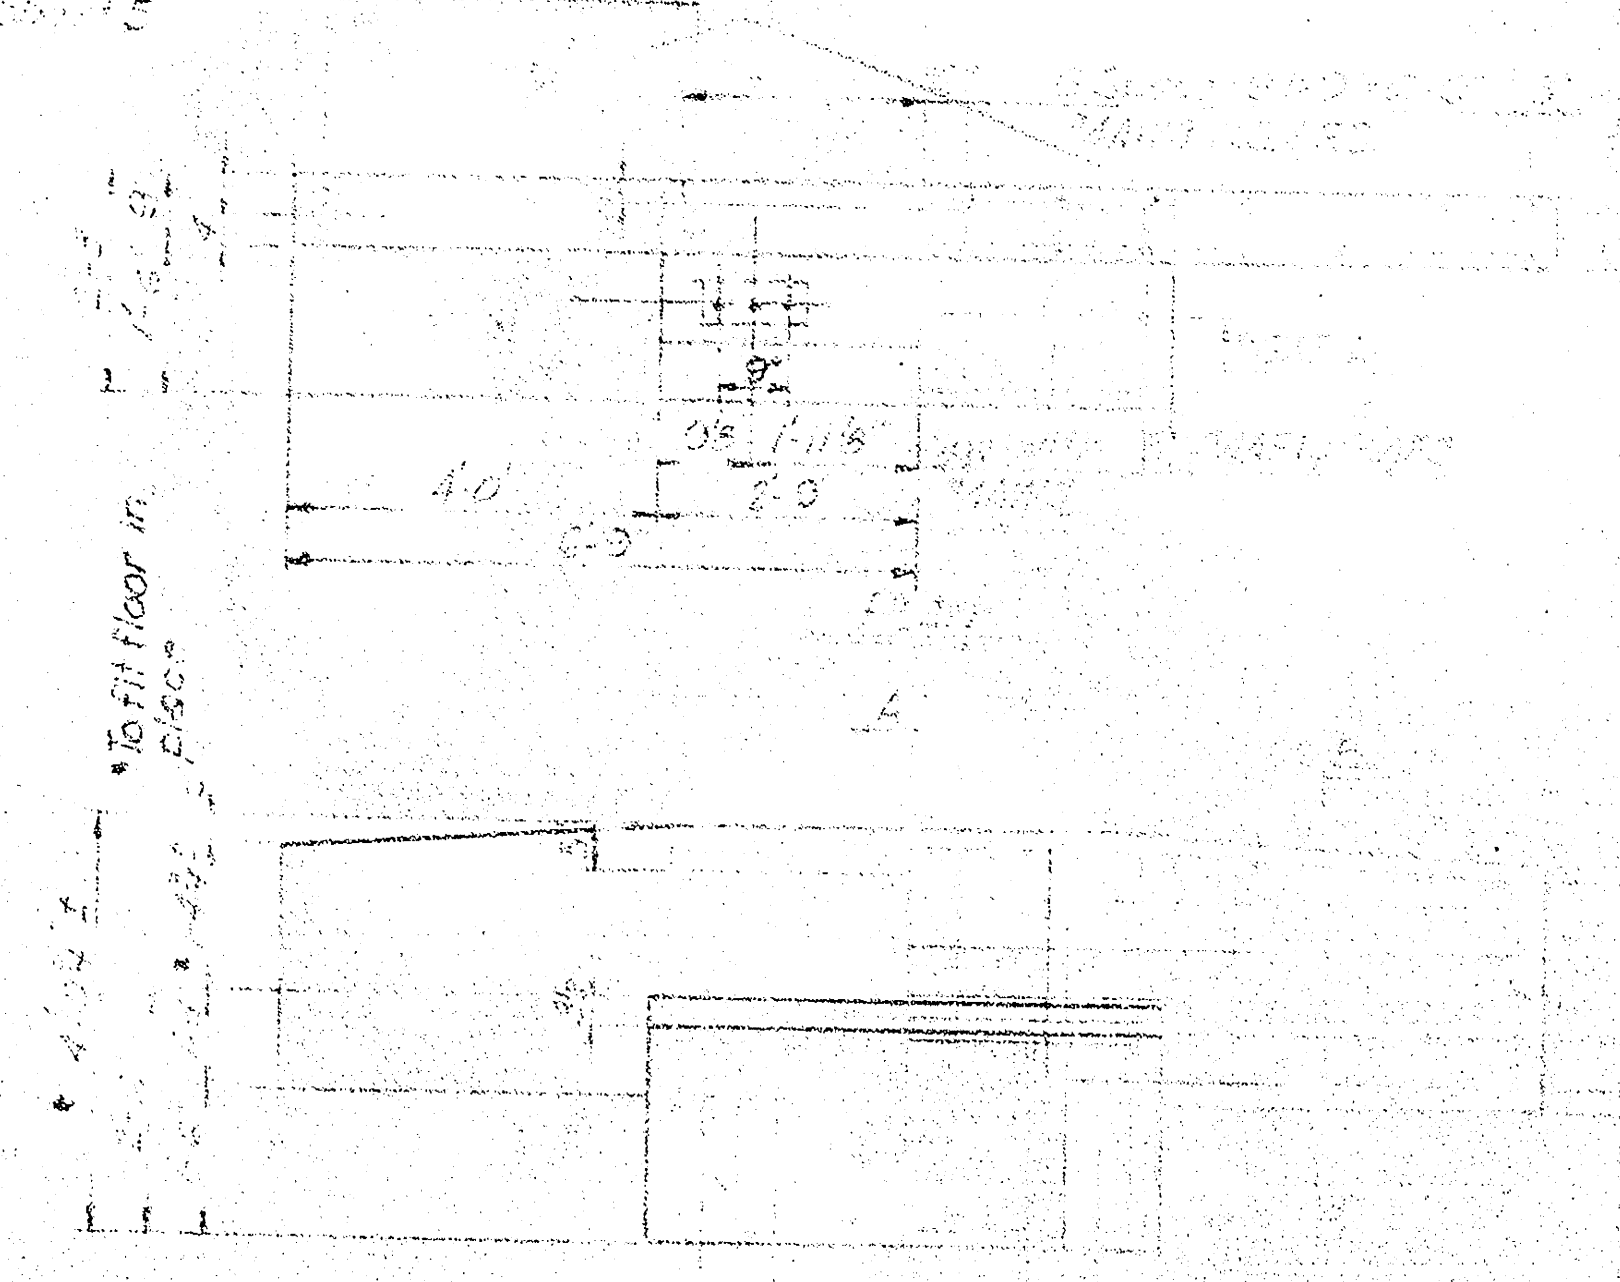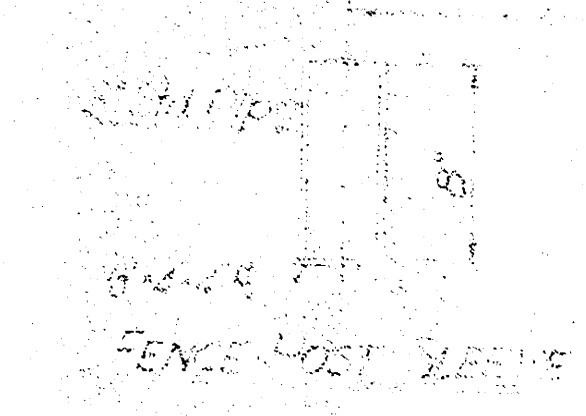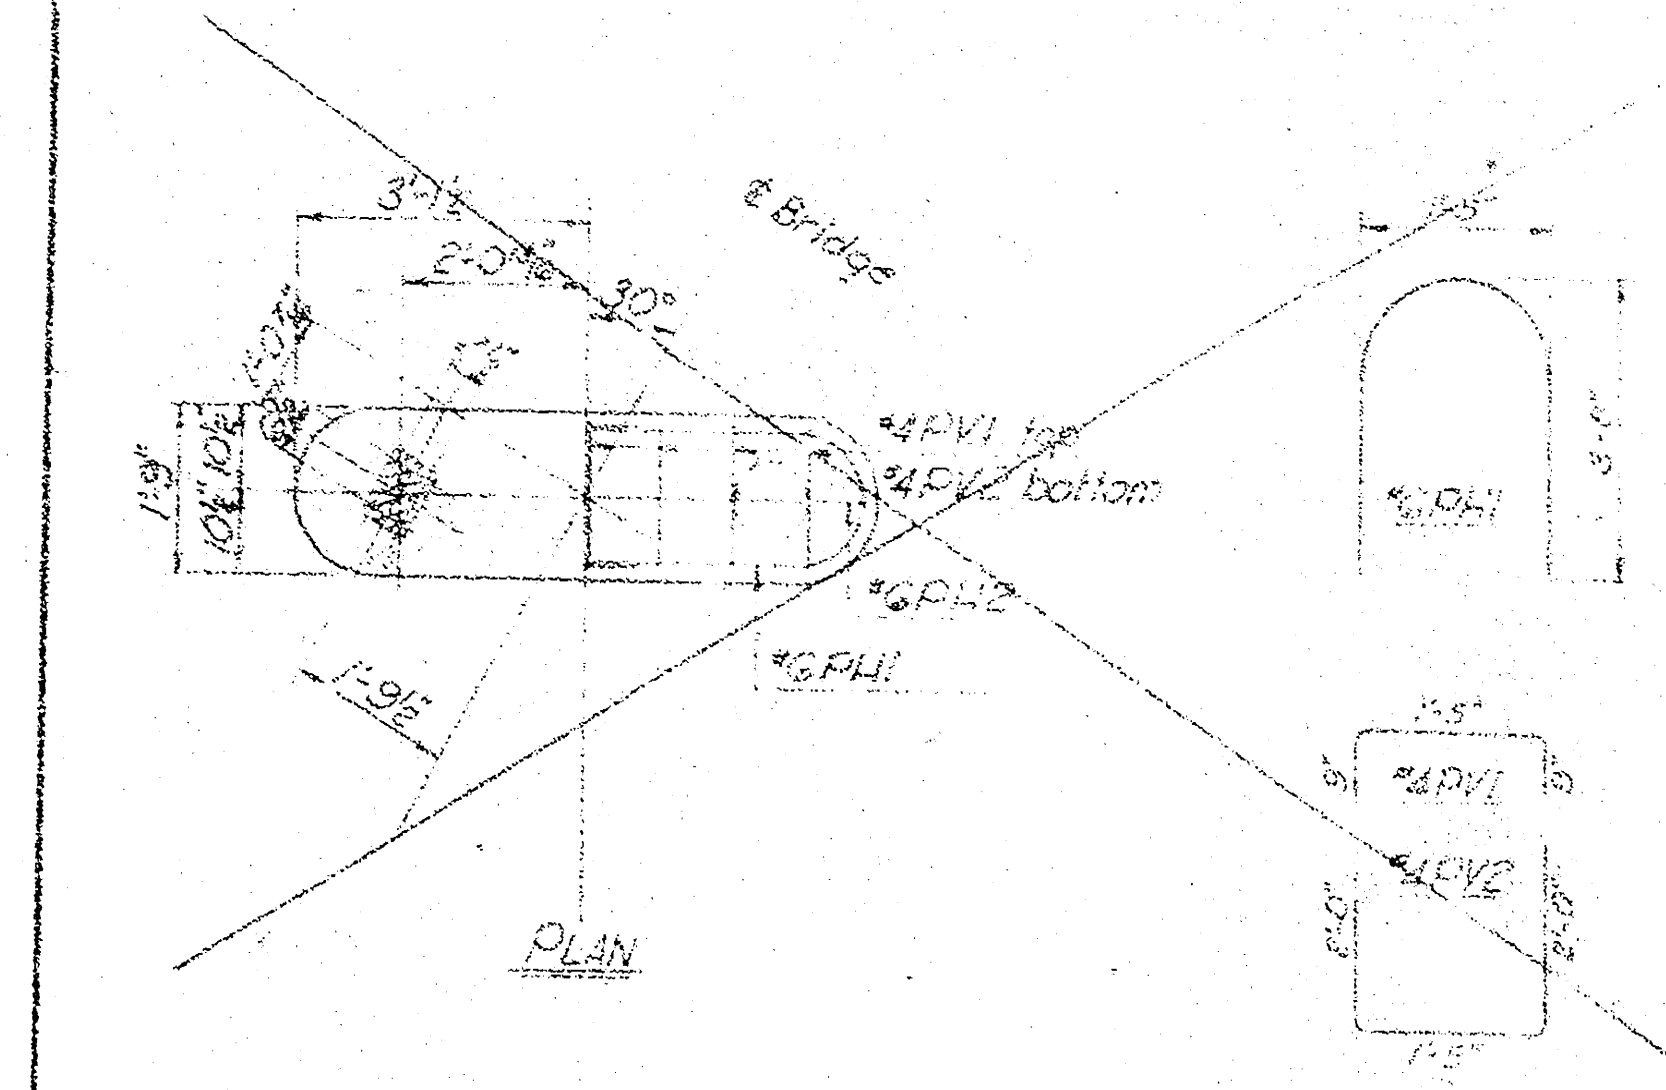






FRONT ELEVATION

Notes:
1. All dimensions are in feet and inches.
2. All reinforcement is to be Class B Treated Timber Piles.
3. All dimensions are to be as shown unless otherwise noted.
4. All dimensions are to be as shown unless otherwise noted.
5. All dimensions are to be as shown unless otherwise noted.
6. All dimensions are to be as shown unless otherwise noted.
7. All dimensions are to be as shown unless otherwise noted.
8. All dimensions are to be as shown unless otherwise noted.
9. All dimensions are to be as shown unless otherwise noted.
10. All dimensions are to be as shown unless otherwise noted.

Notes:
1. All dimensions are in feet and inches.
2. All reinforcement is to be Class B Treated Timber Piles.
3. All dimensions are to be as shown unless otherwise noted.
4. All dimensions are to be as shown unless otherwise noted.
5. All dimensions are to be as shown unless otherwise noted.
6. All dimensions are to be as shown unless otherwise noted.
7. All dimensions are to be as shown unless otherwise noted.
8. All dimensions are to be as shown unless otherwise noted.
9. All dimensions are to be as shown unless otherwise noted.
10. All dimensions are to be as shown unless otherwise noted.

All piles shall be Class B Treated Timber Piles.

REVISIONS		DESCRIPTION
1	1	Revised for Timber Construction
CITY OF WICHITA, KANSAS B. E. SMITH, CITY ENGINEER		
FOOTBRIDGE SUBSTRUCTURE DETAILS		
R. S. DELAMATER CONSULTING ENGINEER WICHITA, KANSAS	DATE: June 1955 SCALE: 1" = 10'	DWG. NO. 79-6-2

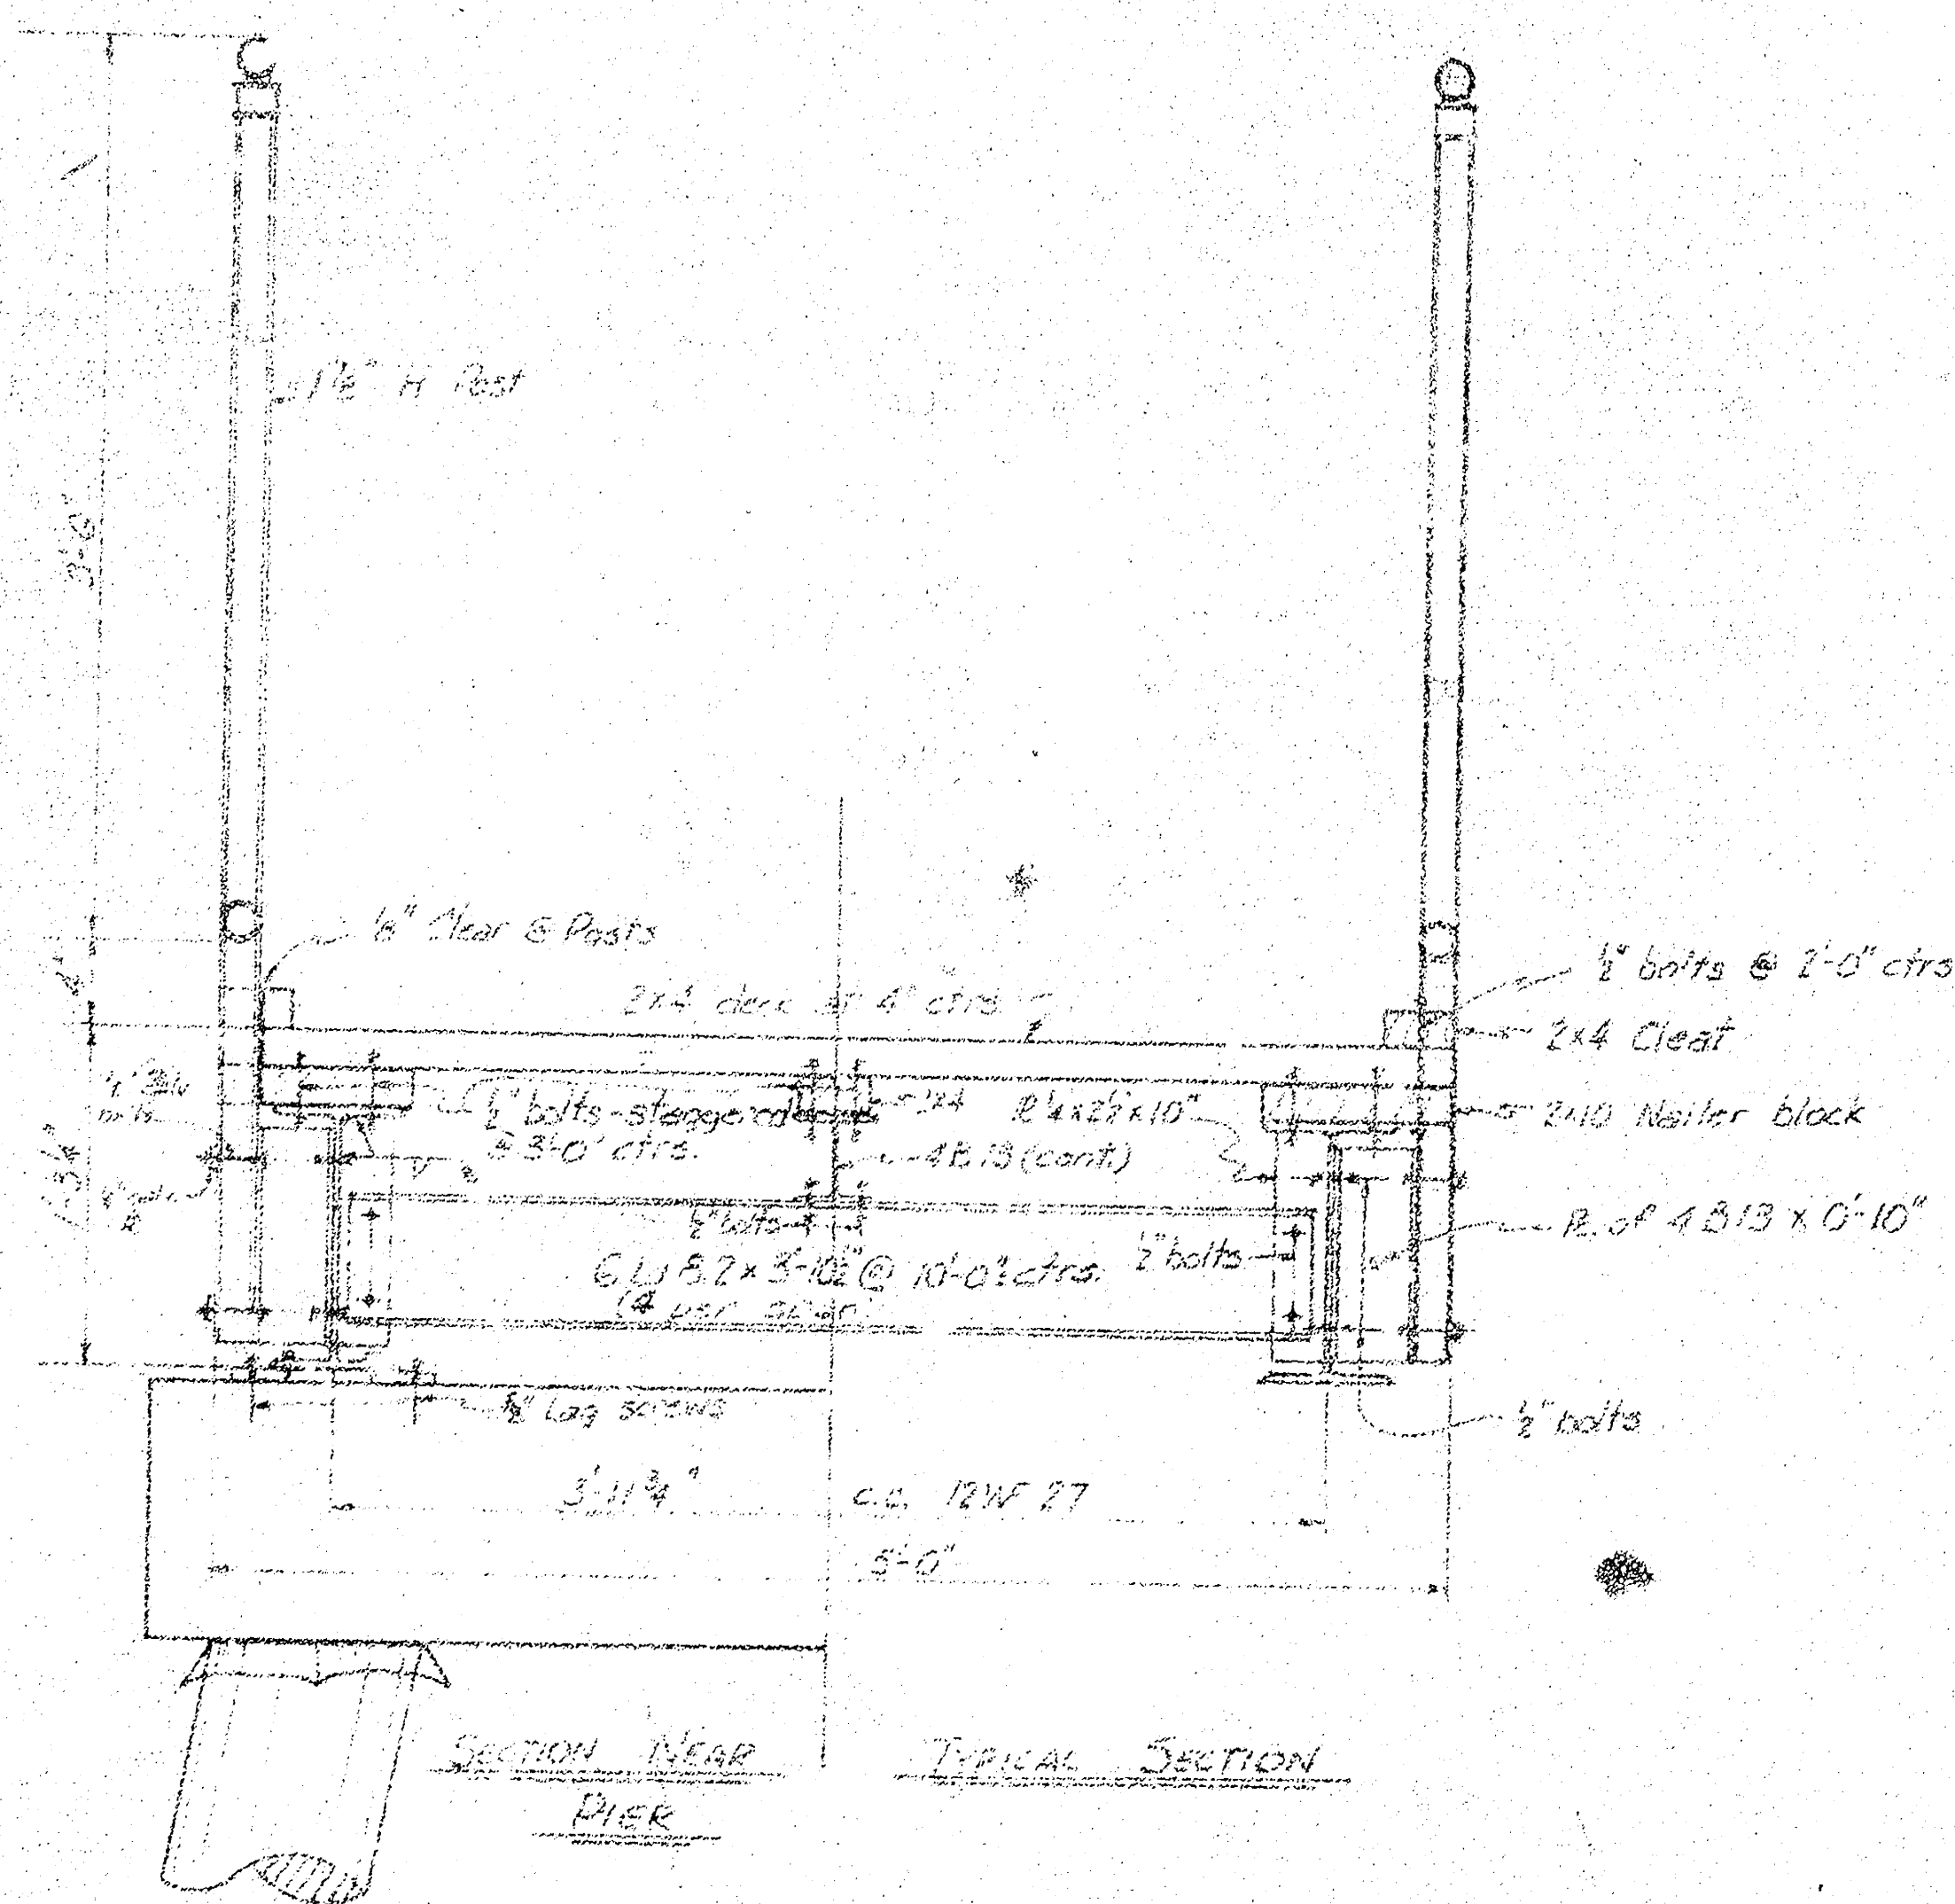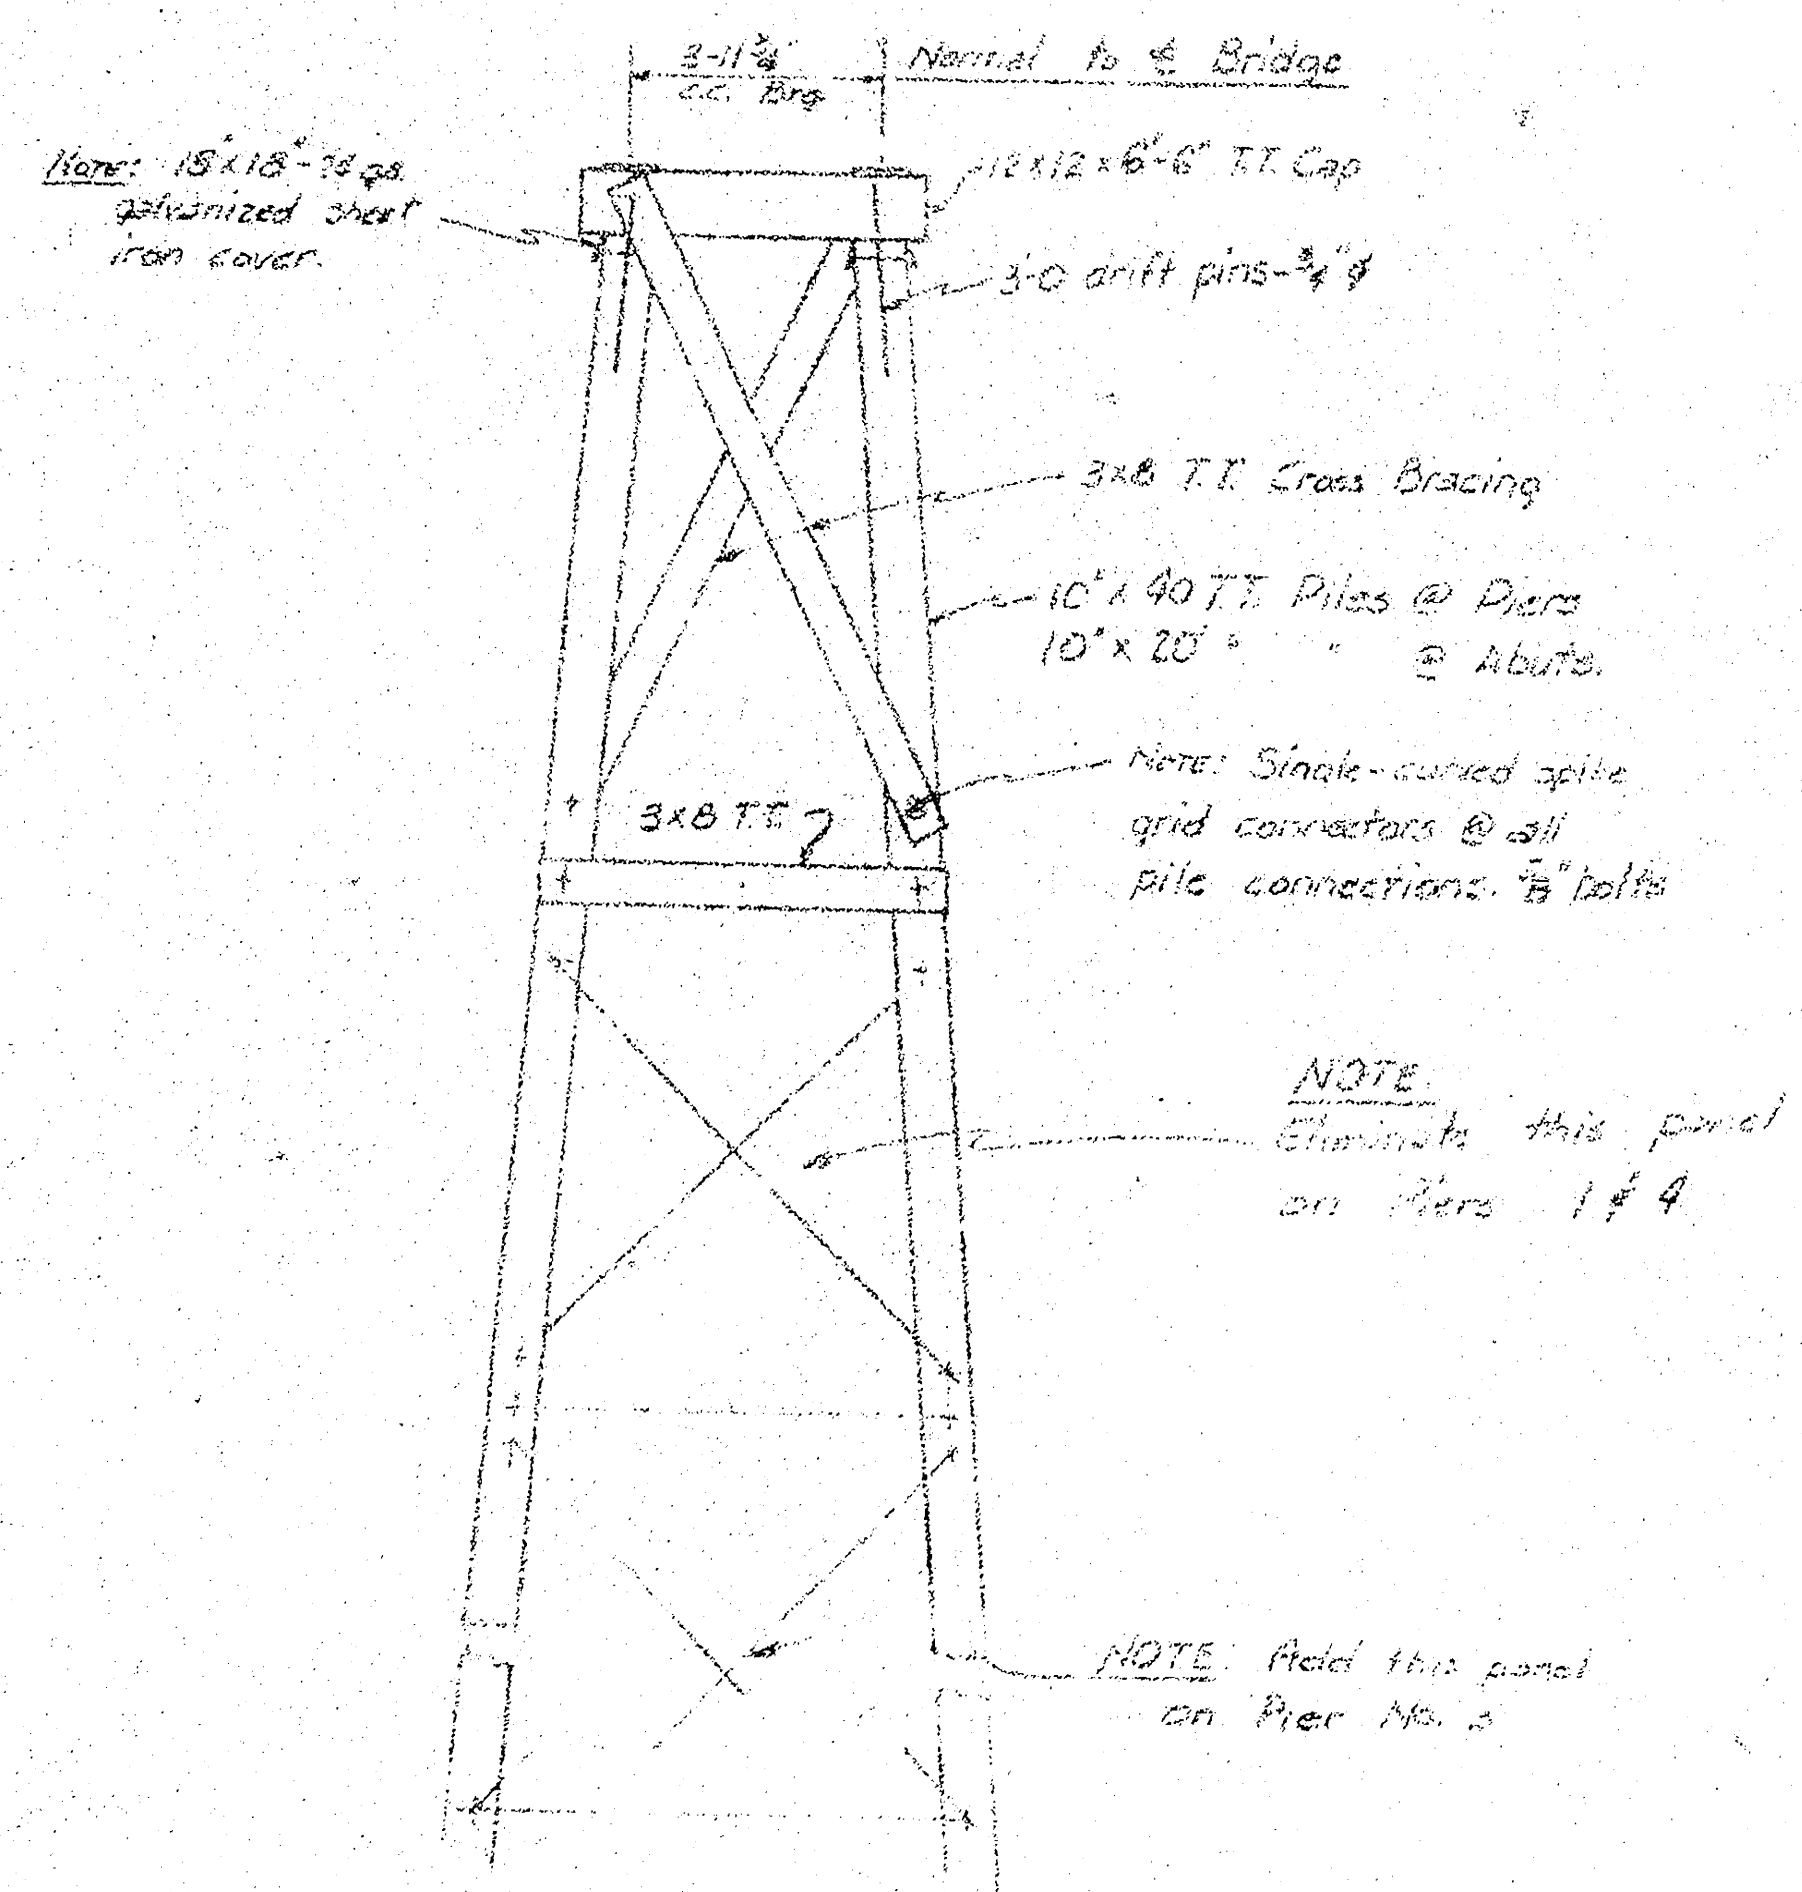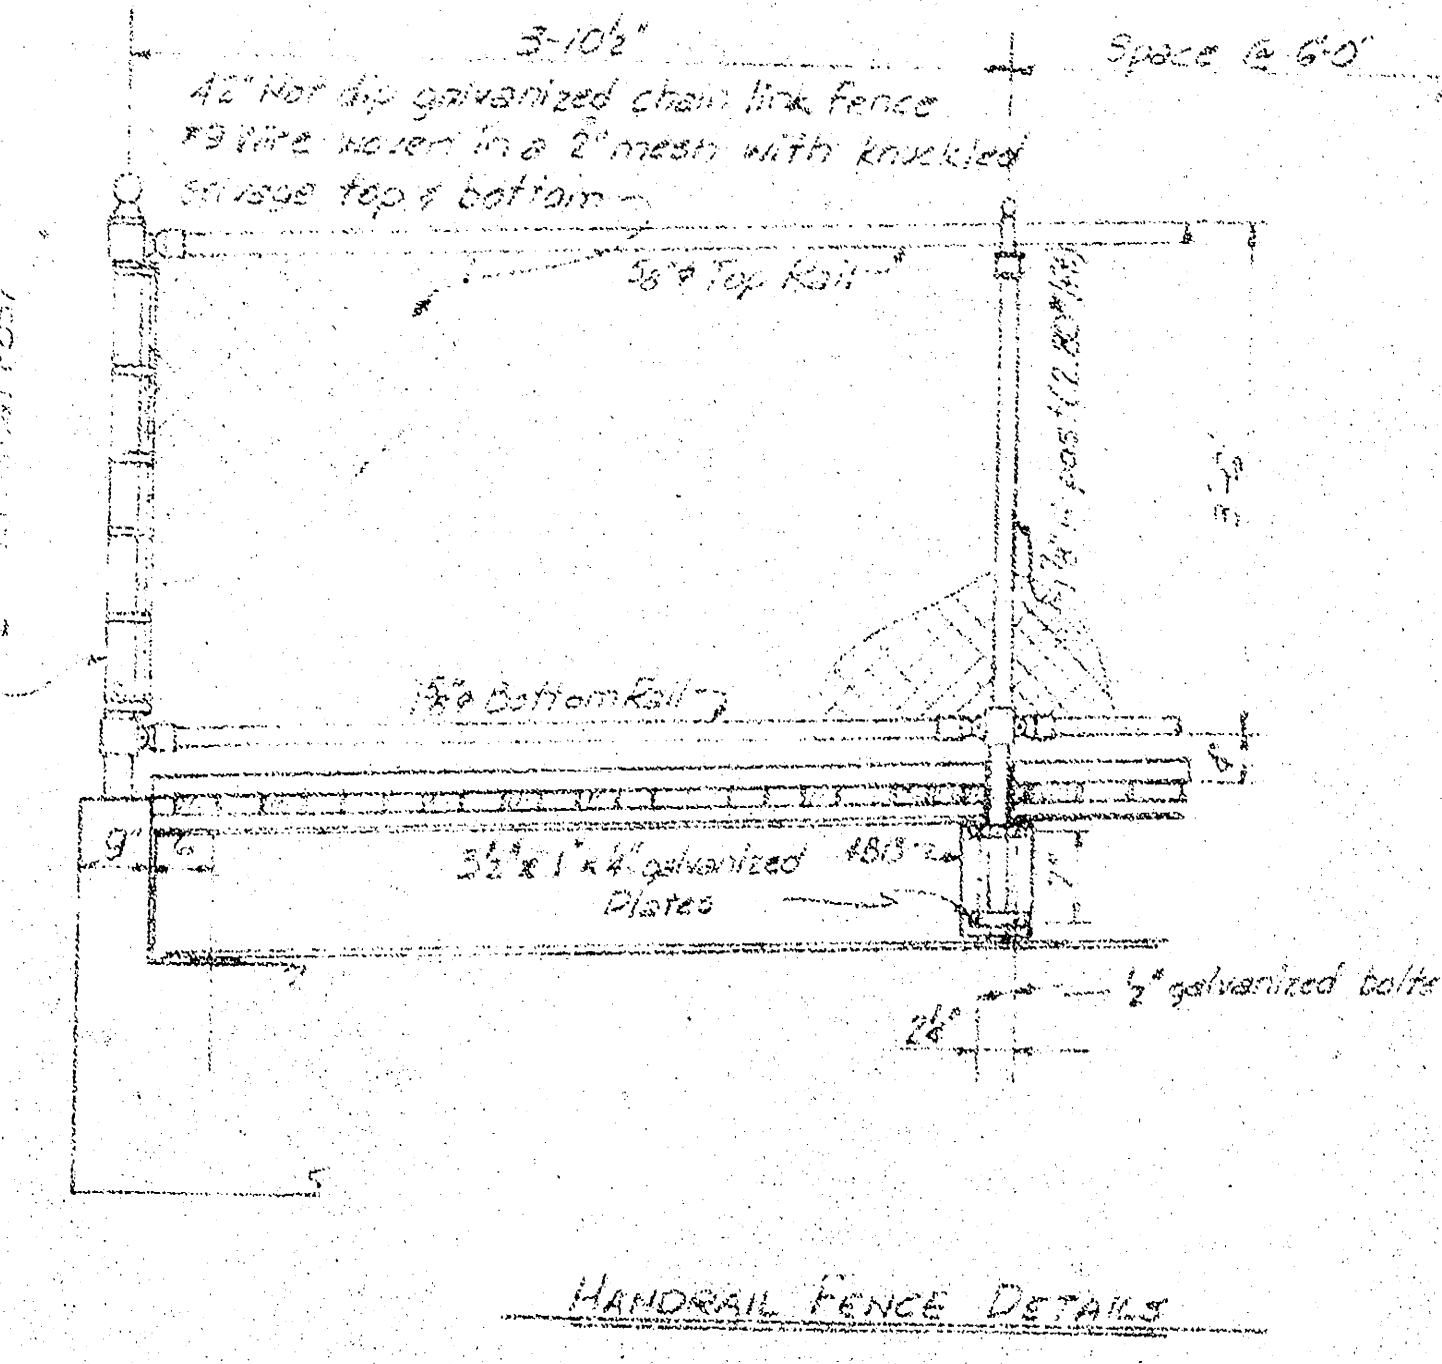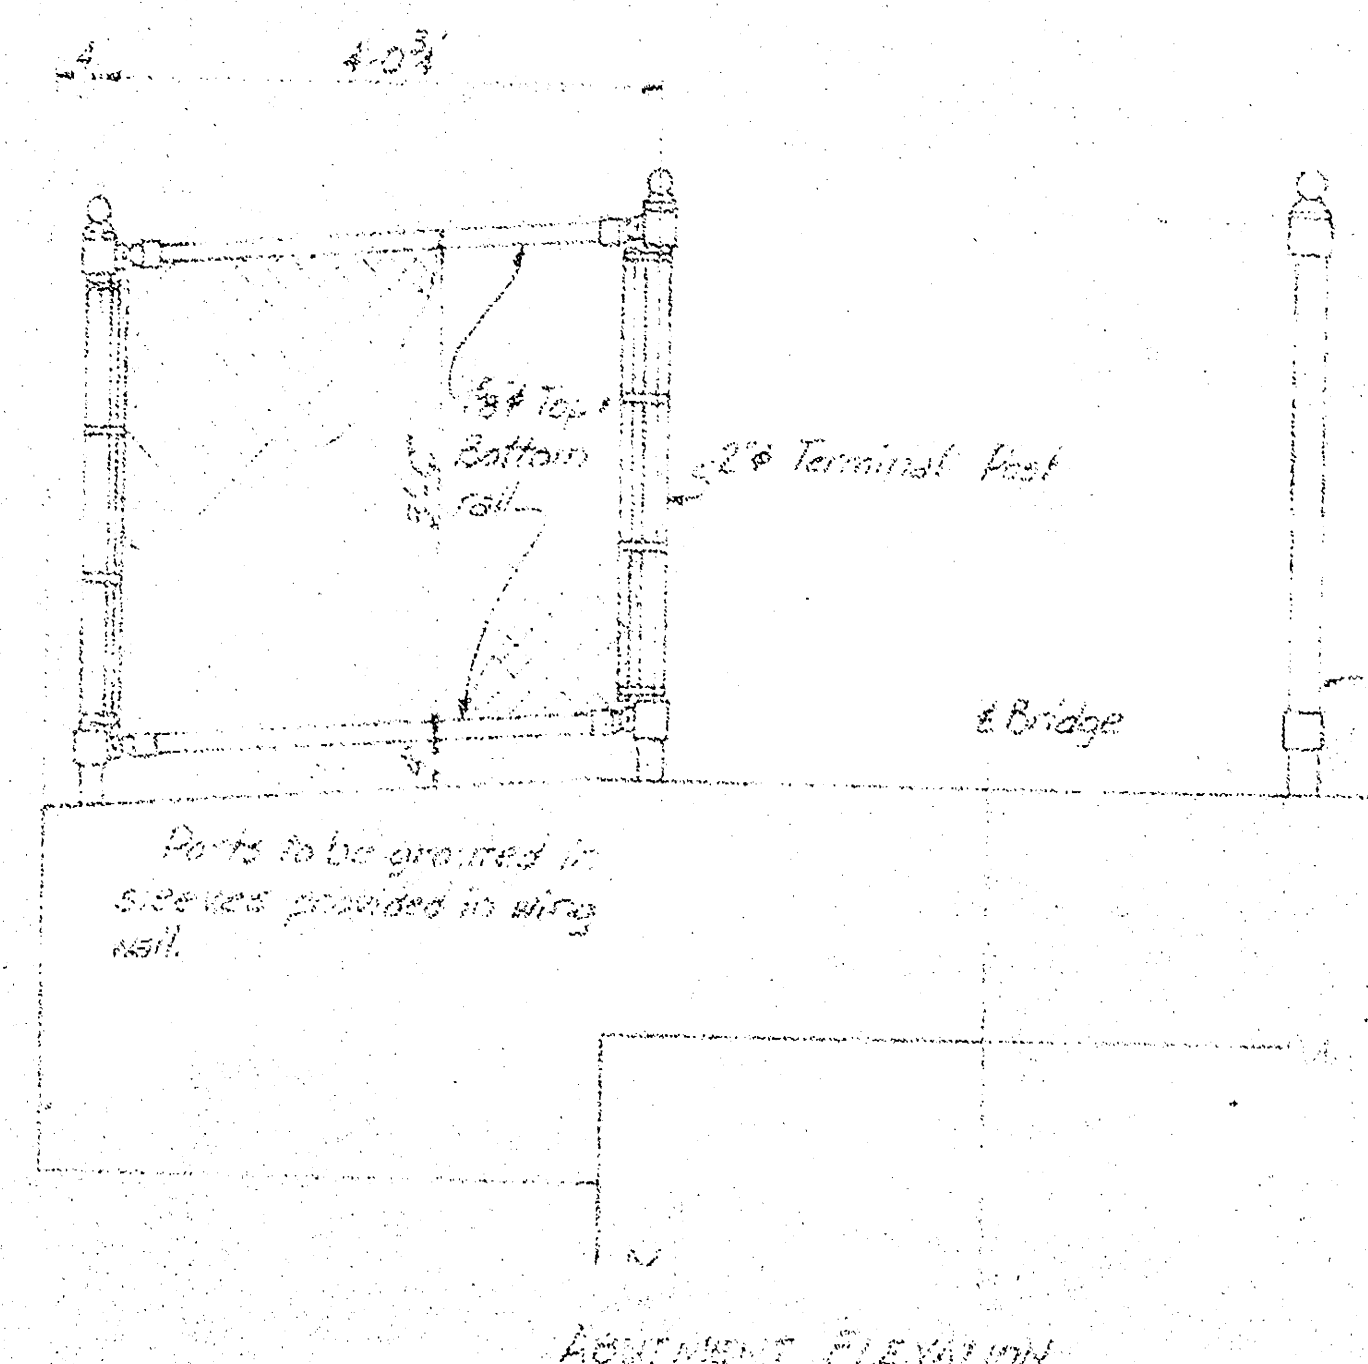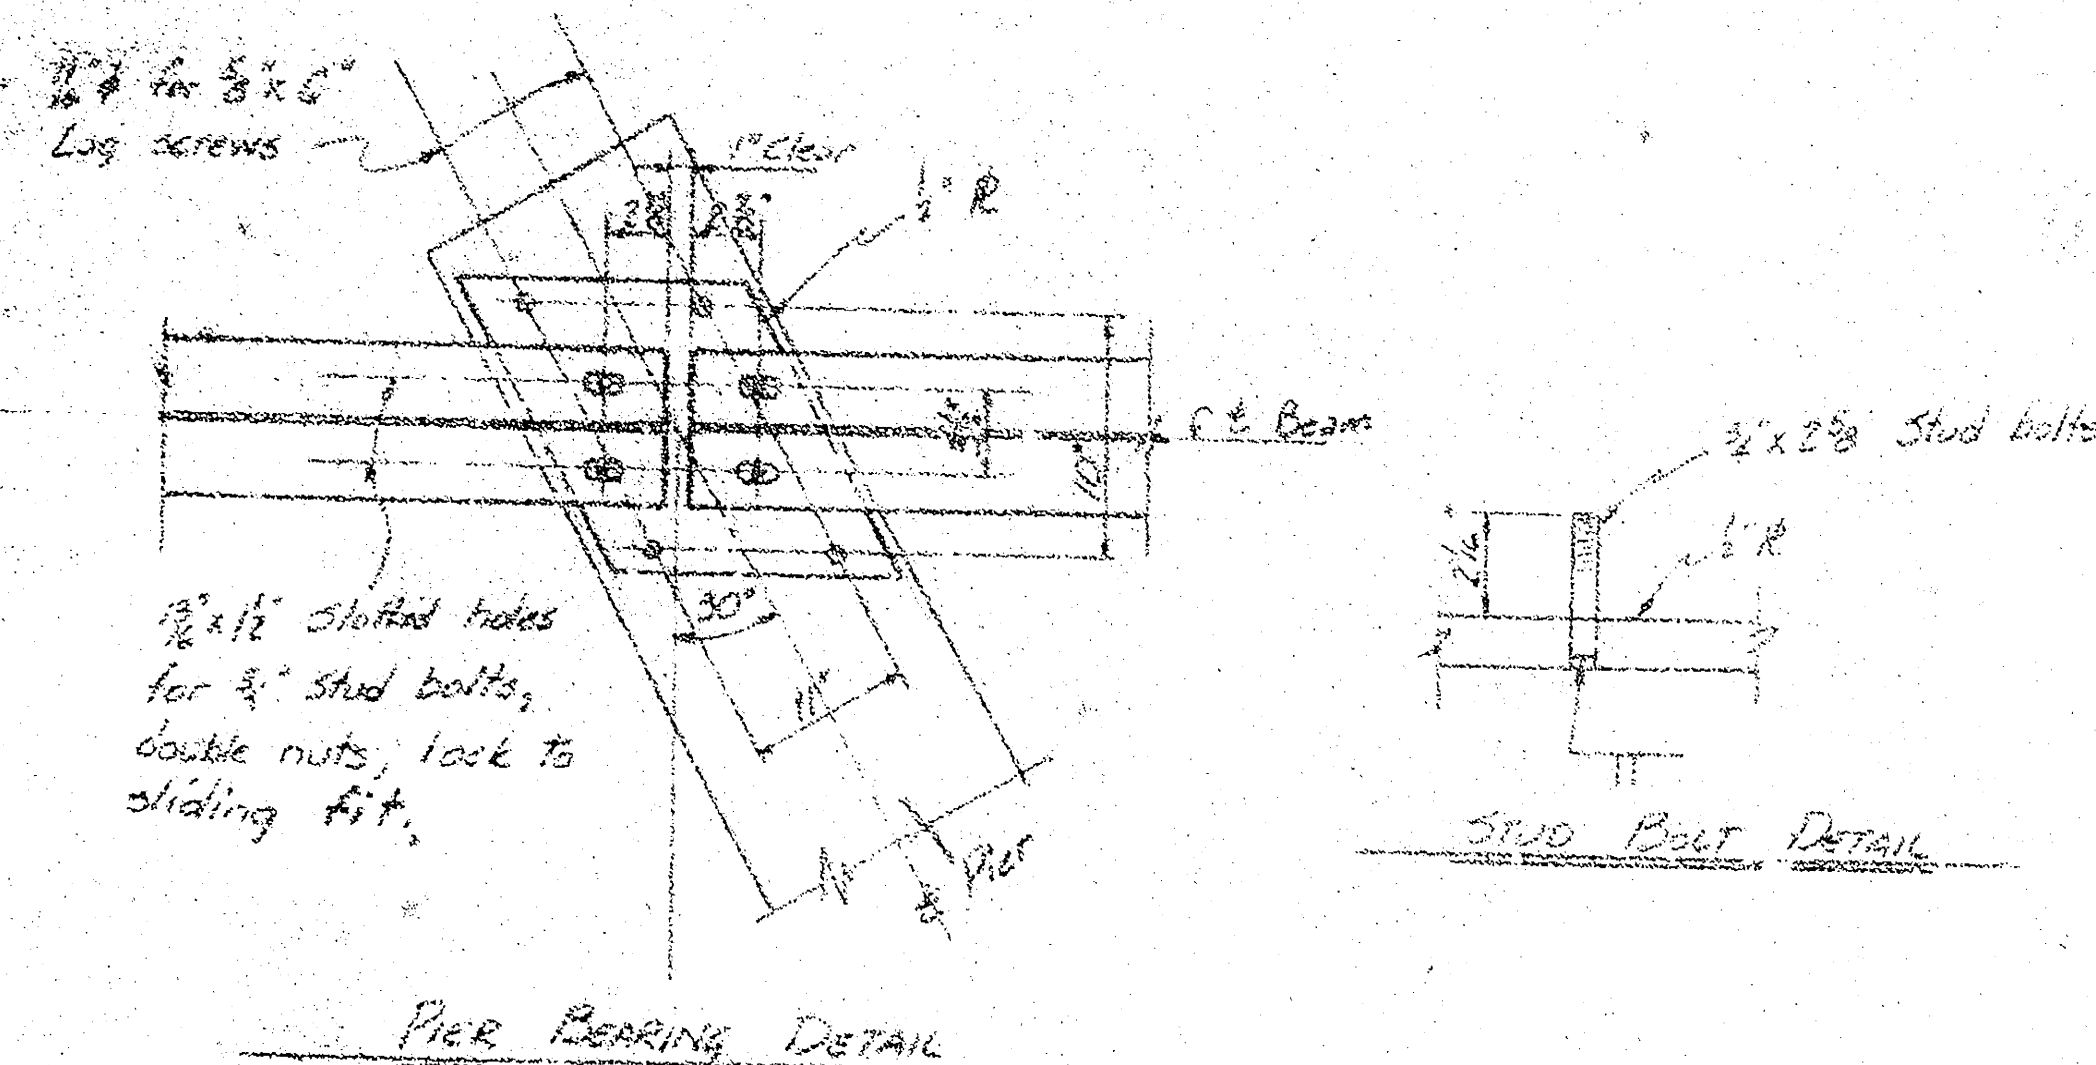

CITY OF WICHITA, KANSAS	
D.E. SMITH, CITY ENGINEER	
FOOTBRIDGE	
SUPERSTRUCTURE AND	
PIER DETAILS	
R. S. DELAMATER	DATE: August, 1962
CONSULTING ENGINEER	SHEET: 3
WICHITA, KANSAS	1962