


NEIGHBORHOOD DEVELOPMENT PLAN BICYCLE PATH IMPROVEMENT PROJECT FOR

URBAN RENEWAL AGENCY
OF THE WICHITA, KANSAS METROPOLITAN AREA

PROJECT NO. KANS. A-5-2

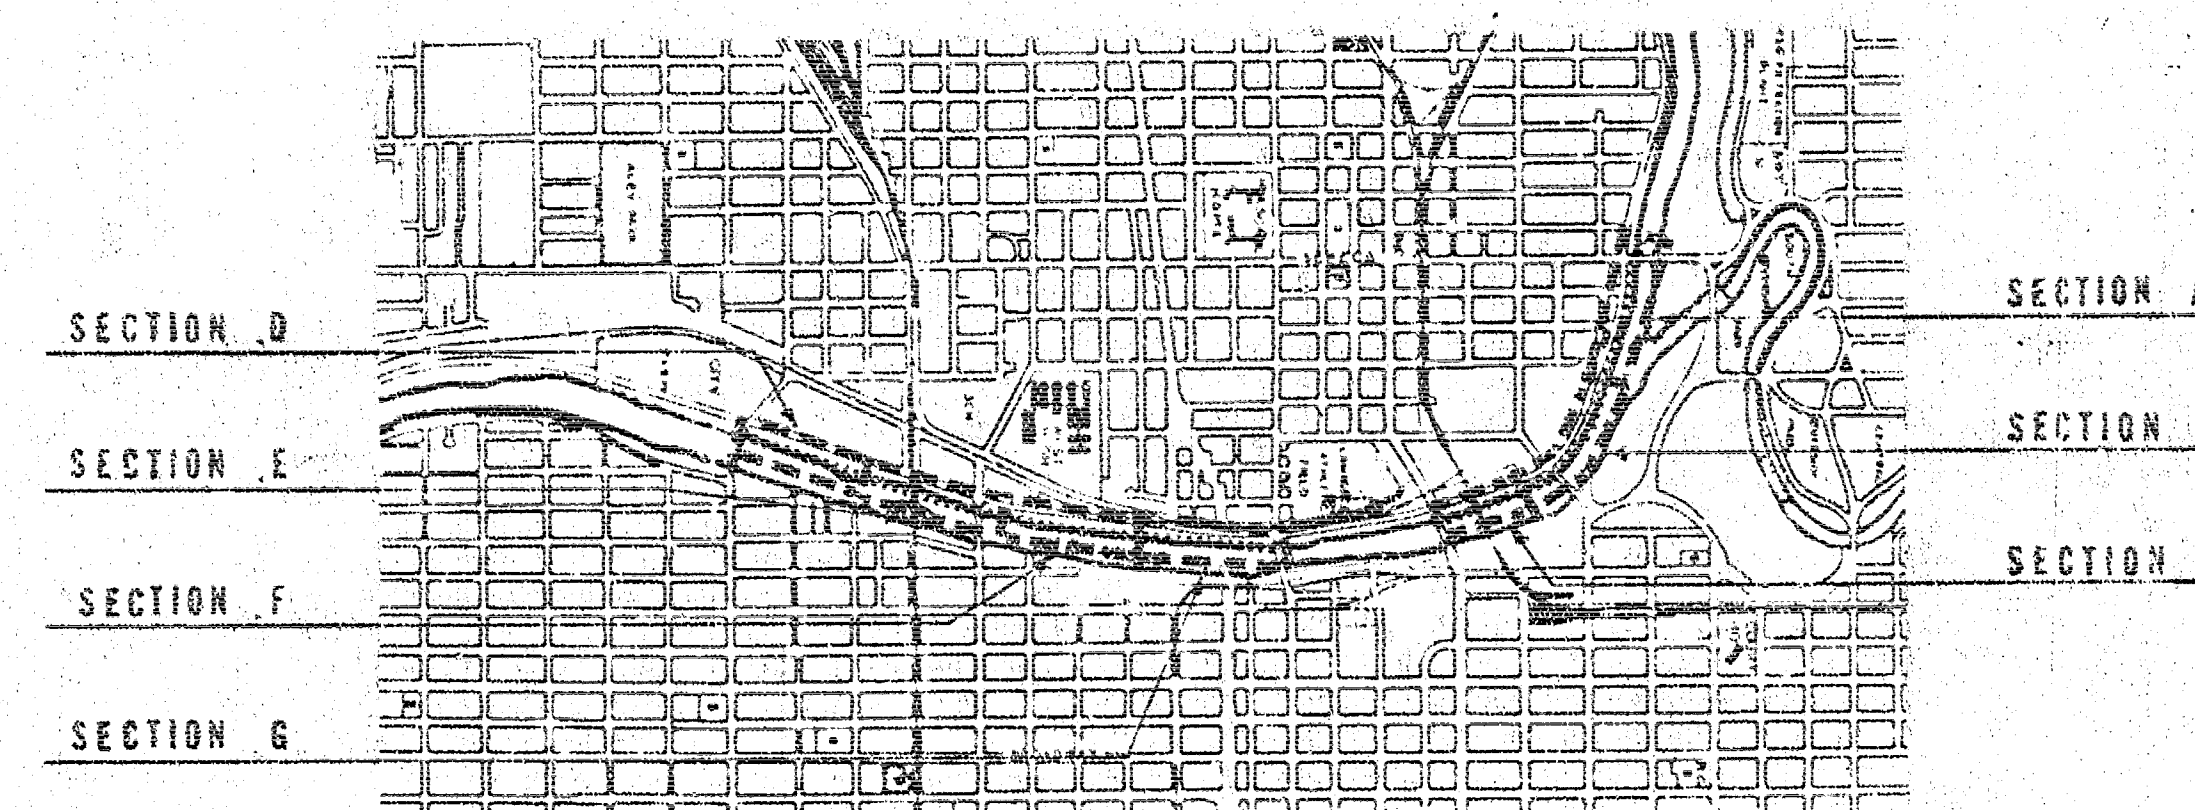

FLOOD CONTROL
OFFICE COPY
BOARD OF COMMISSIONERS

DR. O. H. CURRY
CHAIRMAN

DONALD H. ALLDRITT
COMMISSIONER

WILLIAM D. ANDERSON
COMMISSIONER

JAMES L. GARDNER
COMMISSIONER

ALBERT L. KAMAS
COMMISSIONER

KENNETH H. KITCHEN
EXECUTIVE DIRECTOR


Revised Plans.
(This plan sent to Cof's for Approval.)
2-10-71


JOHN GATES
Architect
805 East National Blvd.
Wichita, Kansas 67203

oblinger-smith
Planning Consultants /
Landscape Architects
1000 East Main Building
Wichita, Kansas

REVISIONS
SHEET TITLE
TITLE SHEET
DATE

PROJECT
BICYCLE PATH
URBAN RENEWAL
KANS A-5-2
SHEET
NUMBER 1 OF 8

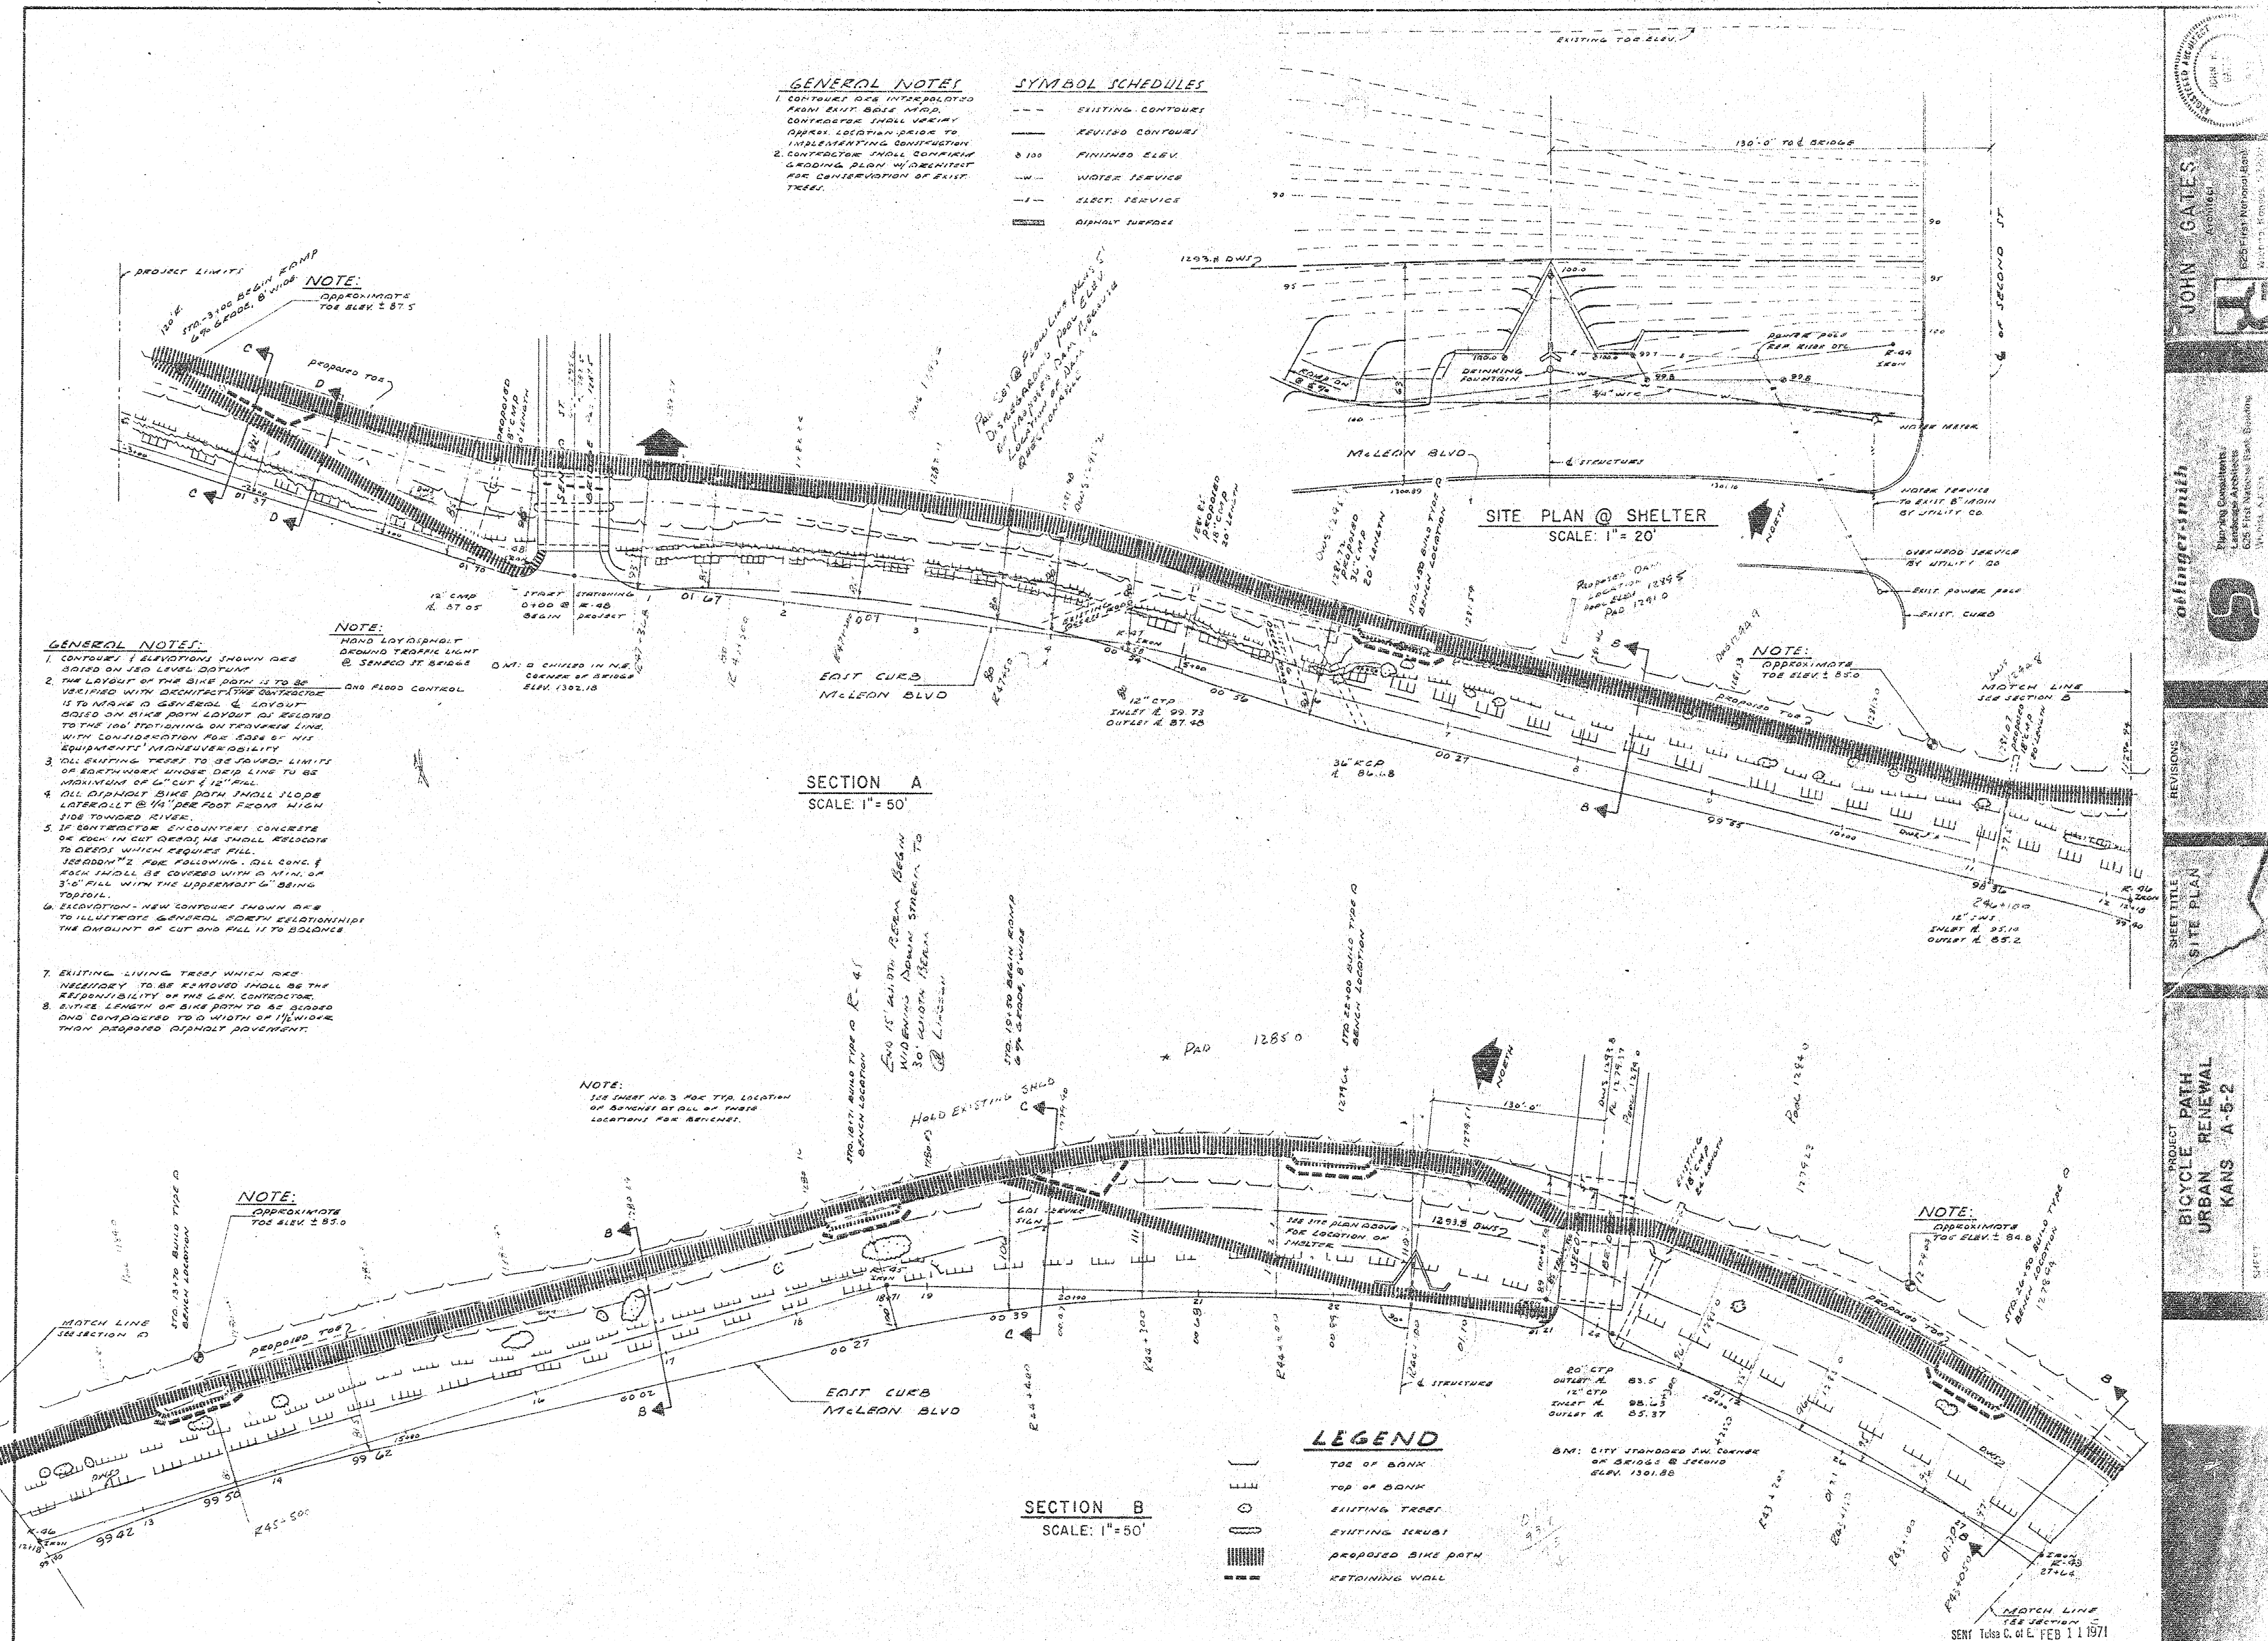

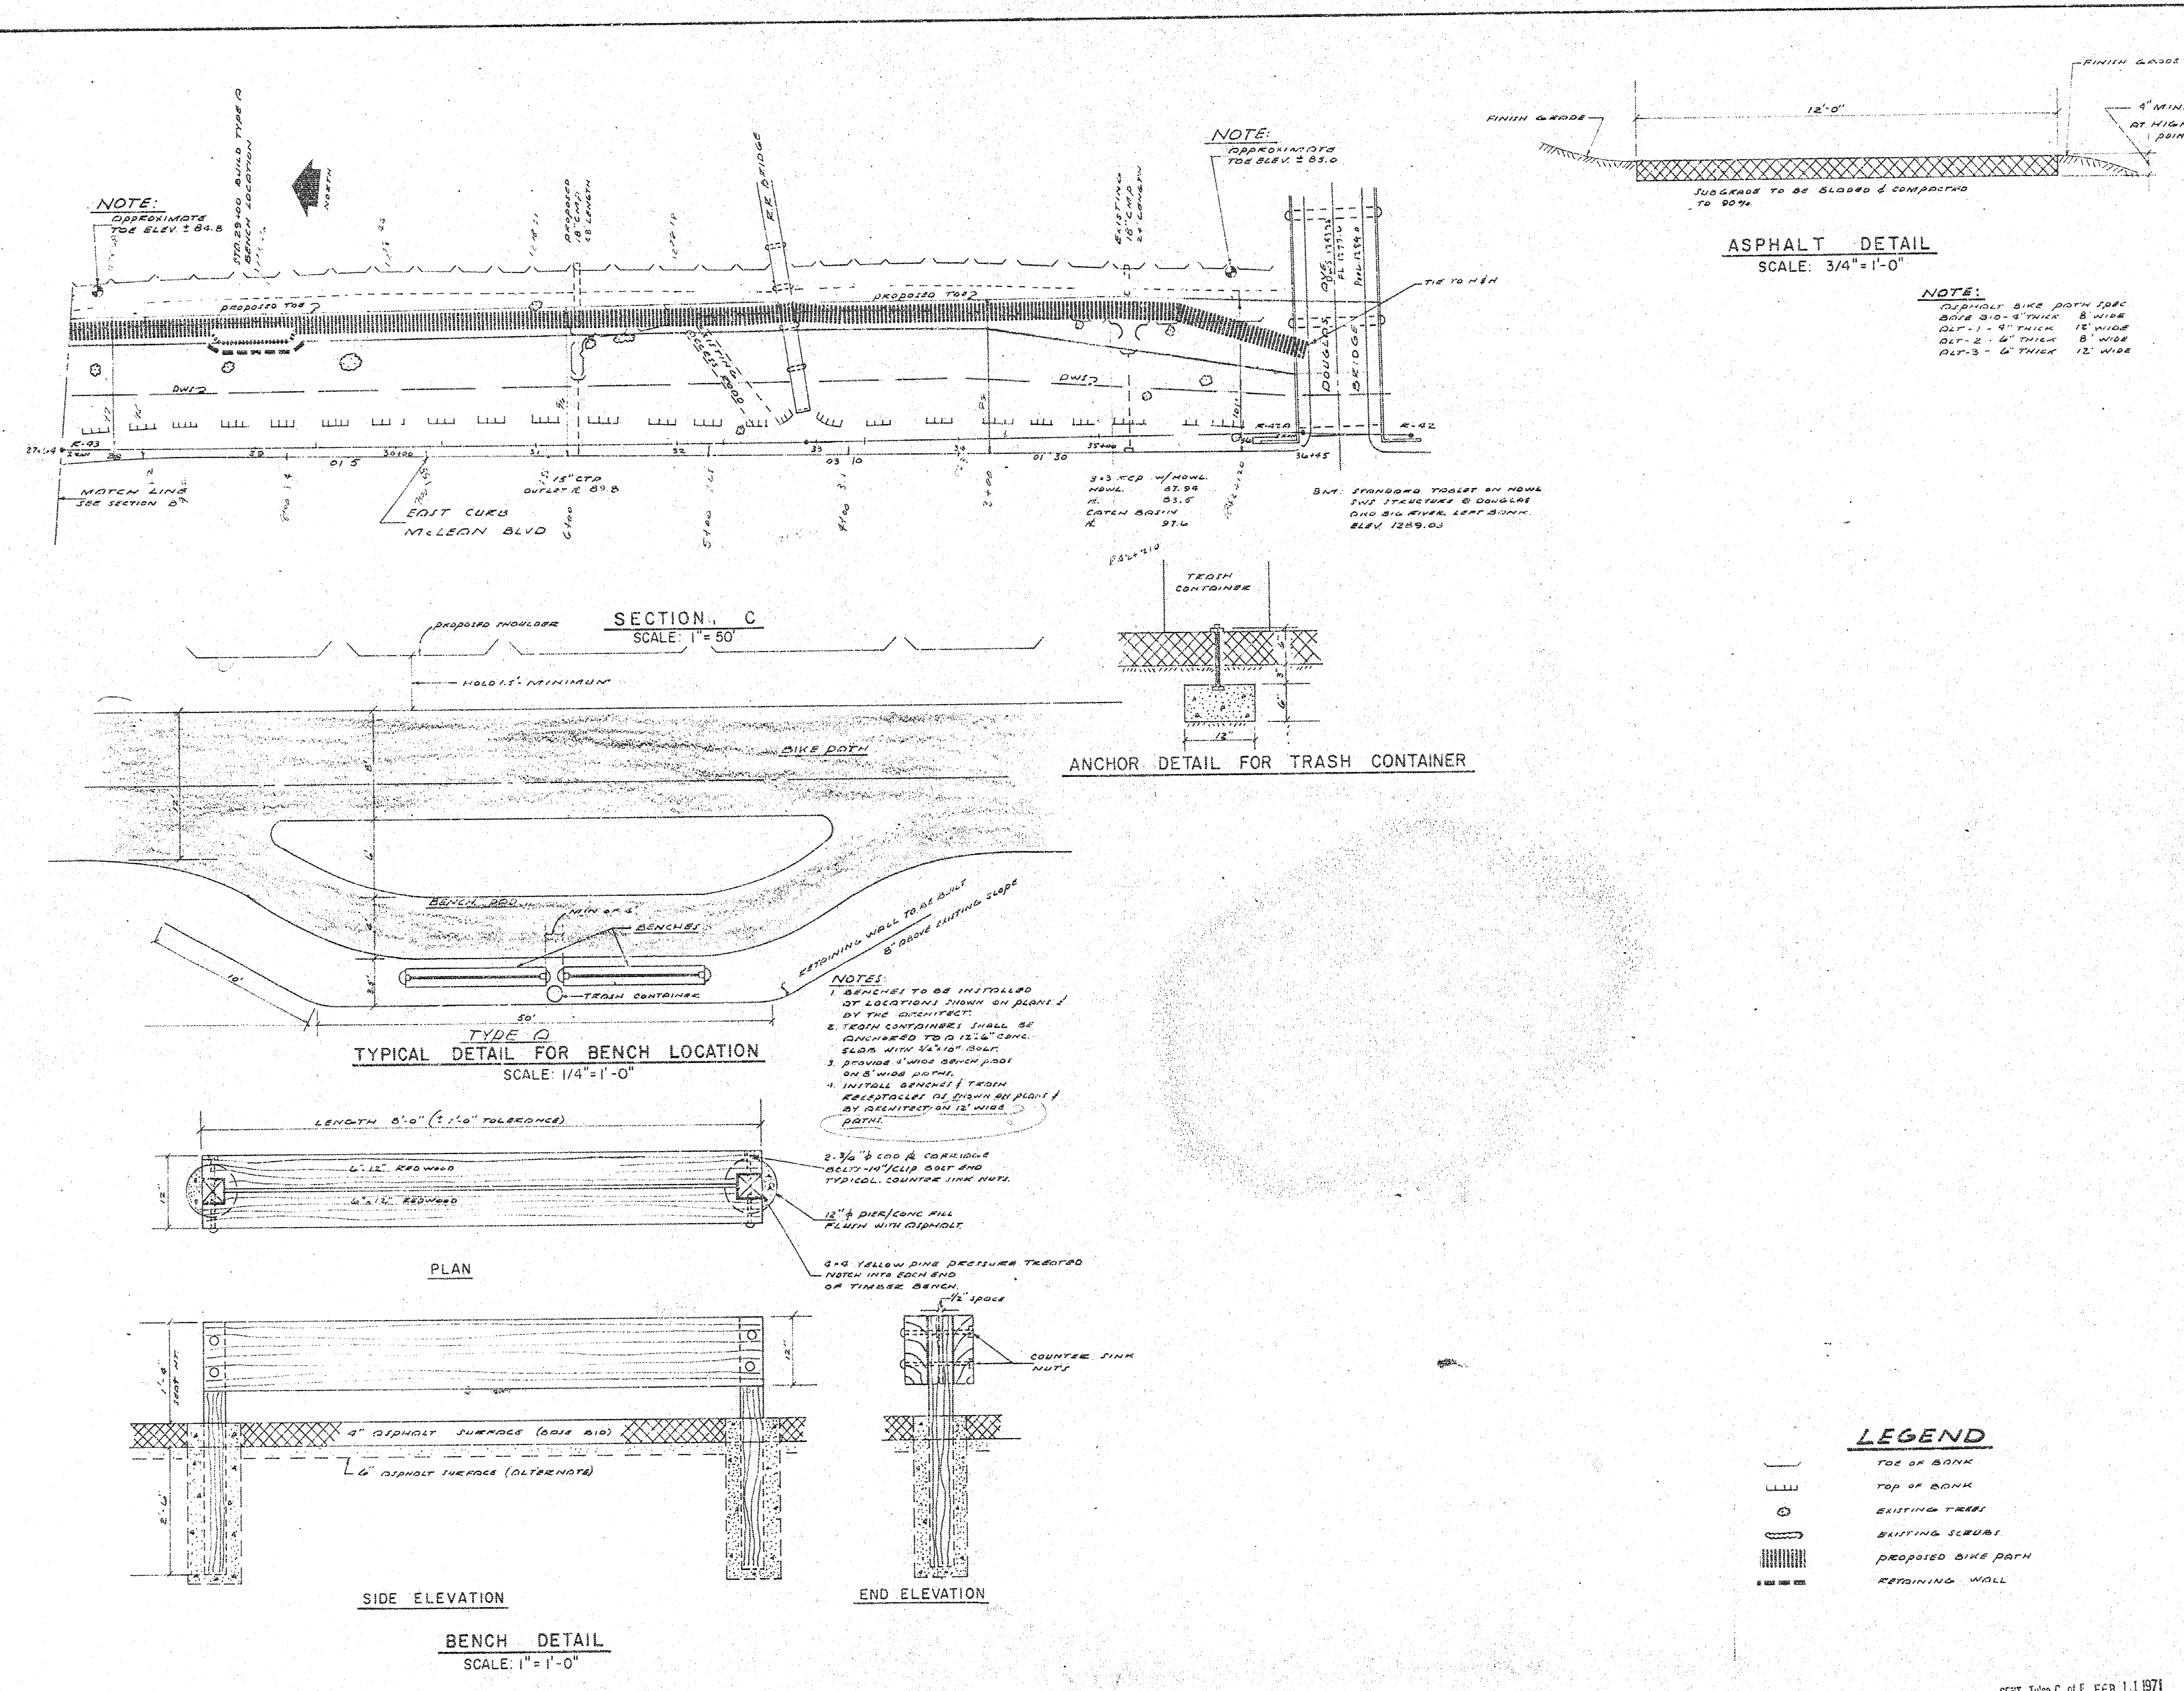

JOHN GATES
Architect

oblinger-smith
Planning Consultants /
Landscape Architects
225 F. J. Ballou Bank
Building
Wichita, Kansas 67202


REVISIONS

SHEET TITLE
BICYCLE PATH
SITE PLAN
AND DETAILS
URBAN RENEWAL
KANSAS A-5-2

DATE
1-5-71

SHEETS
3 OF 3

SENT Table C. of E. FEB 11 1971

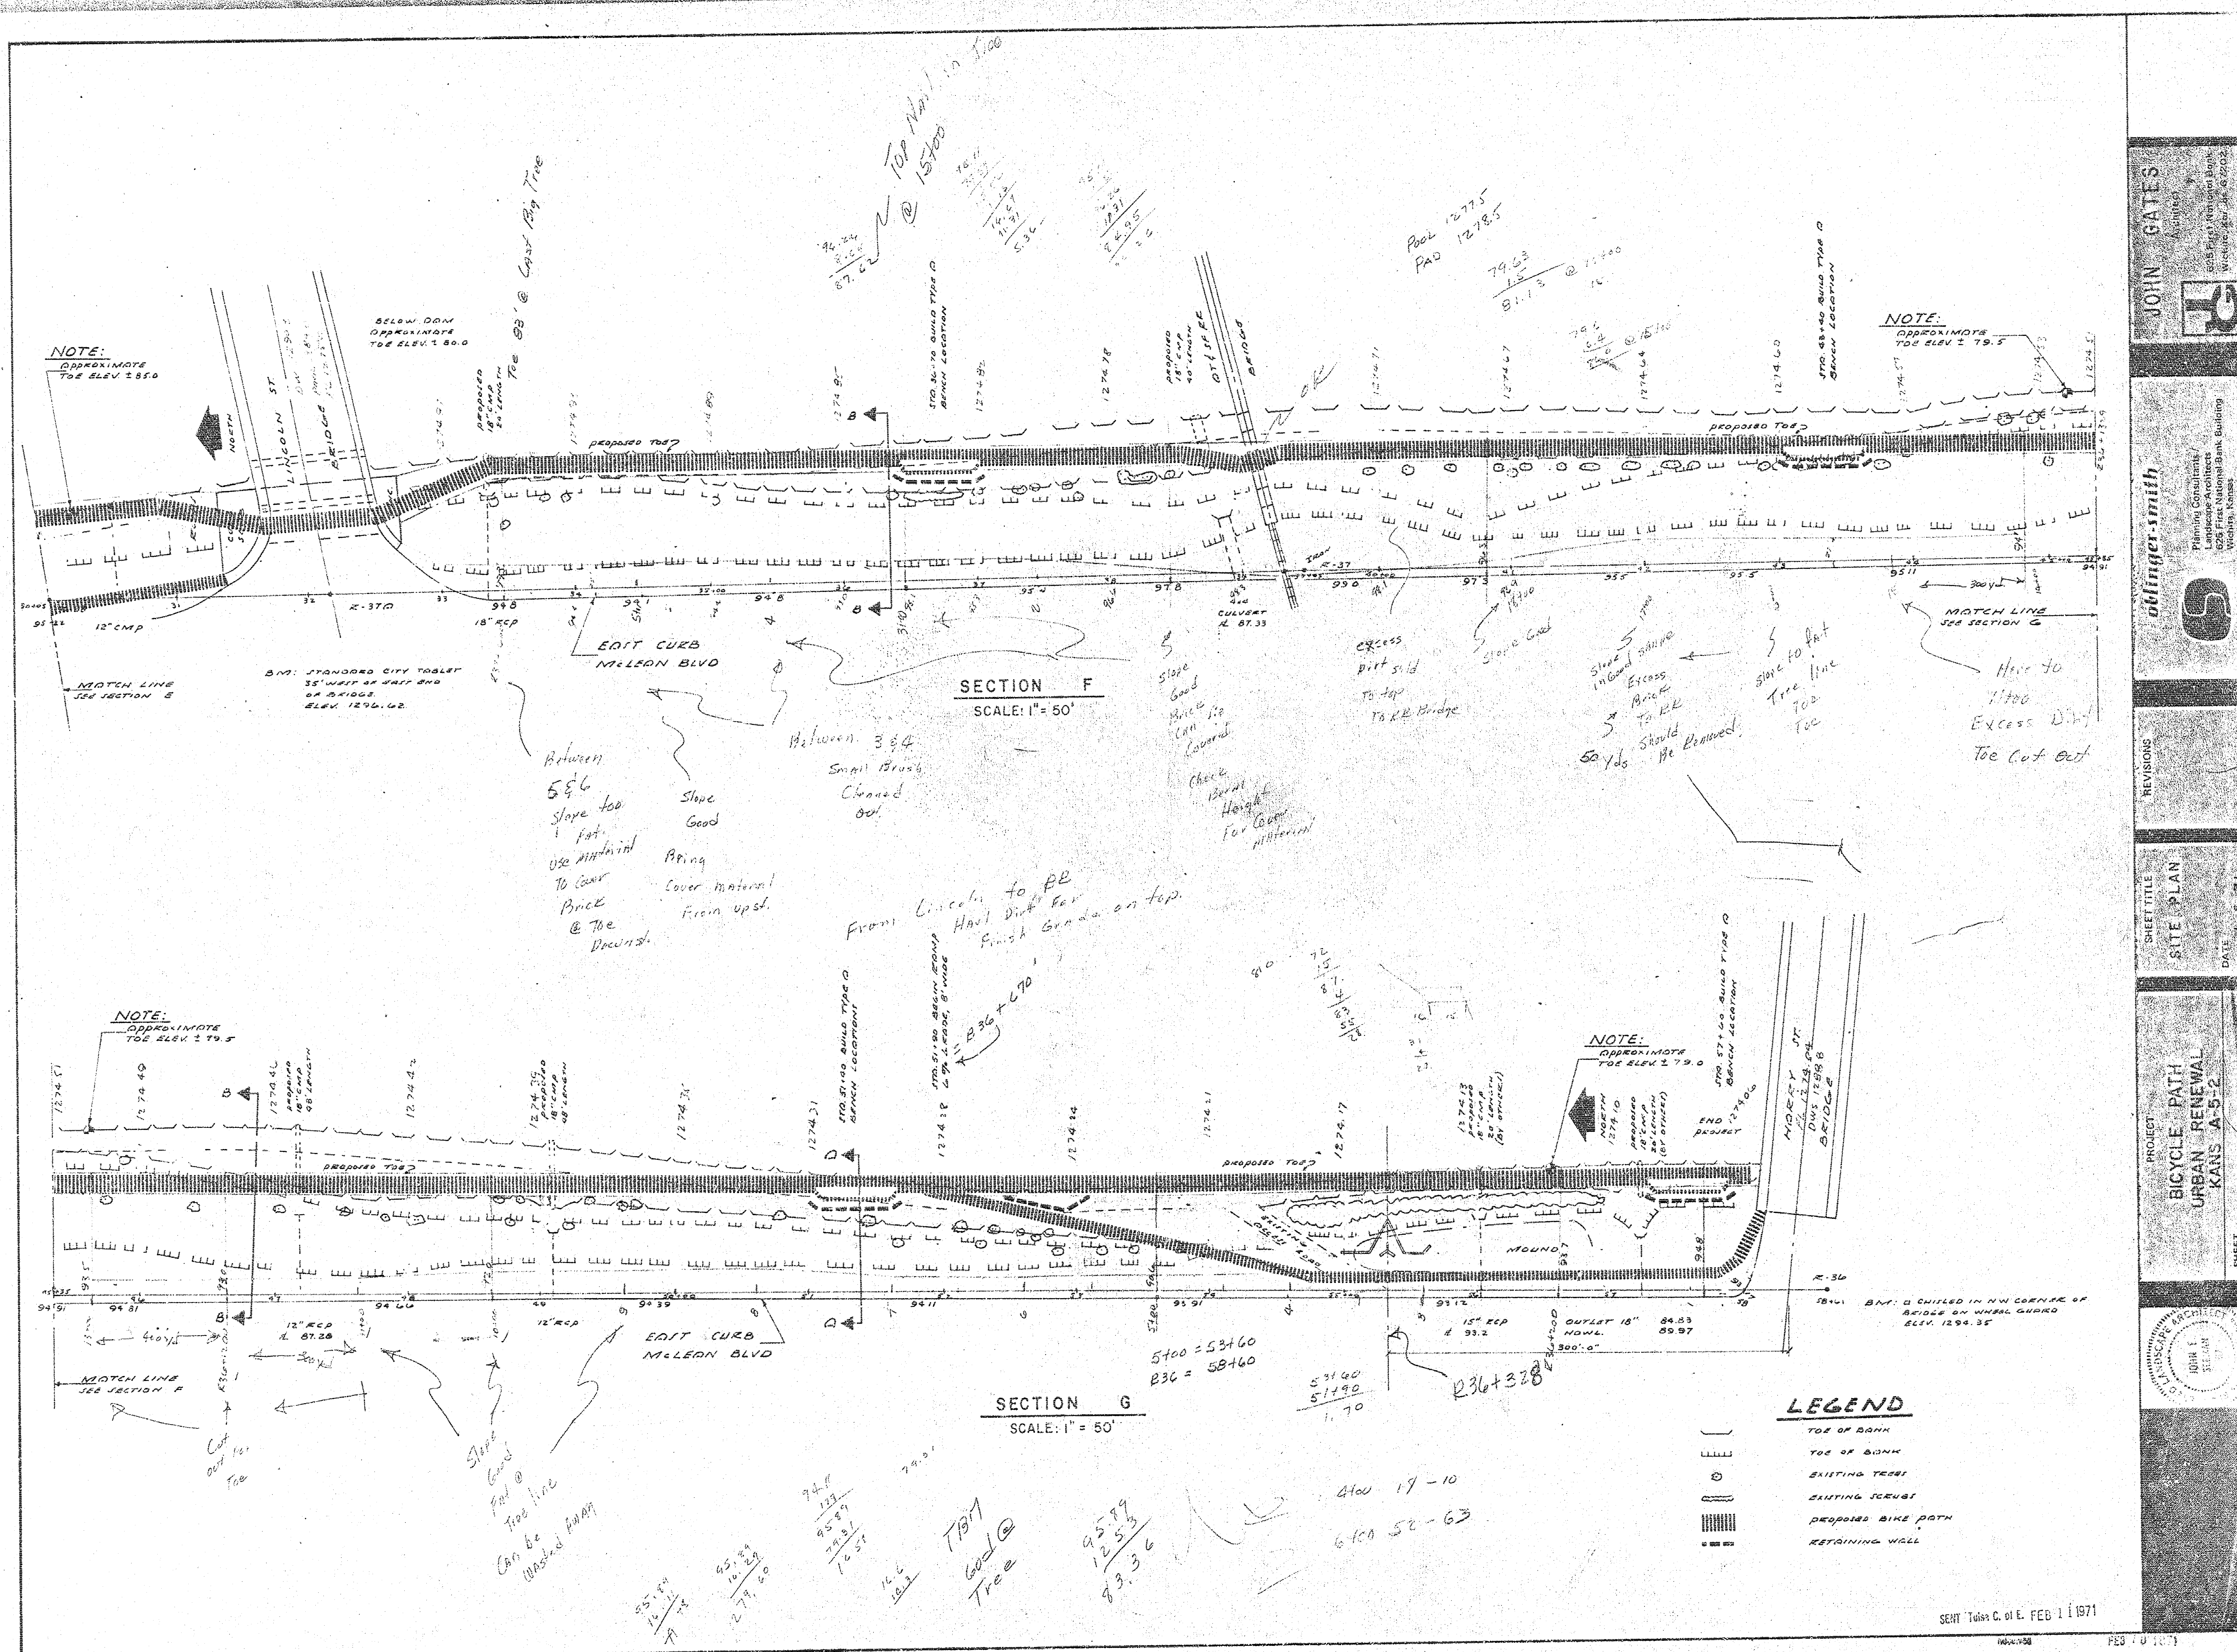

JOHN GATES
Architect
205 First National Bank
Building
Wichita, Kan. 67202

S oblinger-smith
Planning Consultants
Landscape Architects
625 First National Bldg.
Wichita, Kansas

REVISIONS

SHEET TITLE
SITE PLAN

PROJECT
BICYCLE PATH
URBAN RENEWAL
KANSAS A-5-2

A circular professional seal for a landscape architect. The outer ring contains the text "LANDSCAPE ARCHITECT" at the top and "STATE OF NEW YORK" at the bottom. In the center, the name "JOHN F. SULLIVAN" is printed vertically.

SENT Tulsa C. of E. FEB 11 1971



GENERAL NOTES

1. CONTOURS ARE INTERPOLATED FROM EXIST DATA. CONTRACTOR SHALL VERIFY APPROX LOCATION PRIOR TO IMPLEMENTING CONSTRUCTION.
2. CONTRACTOR SHALL CONFIRM GRADING PLAN W/ADJACENT FOR CONSERVATION OF EXISTING TREES.

