






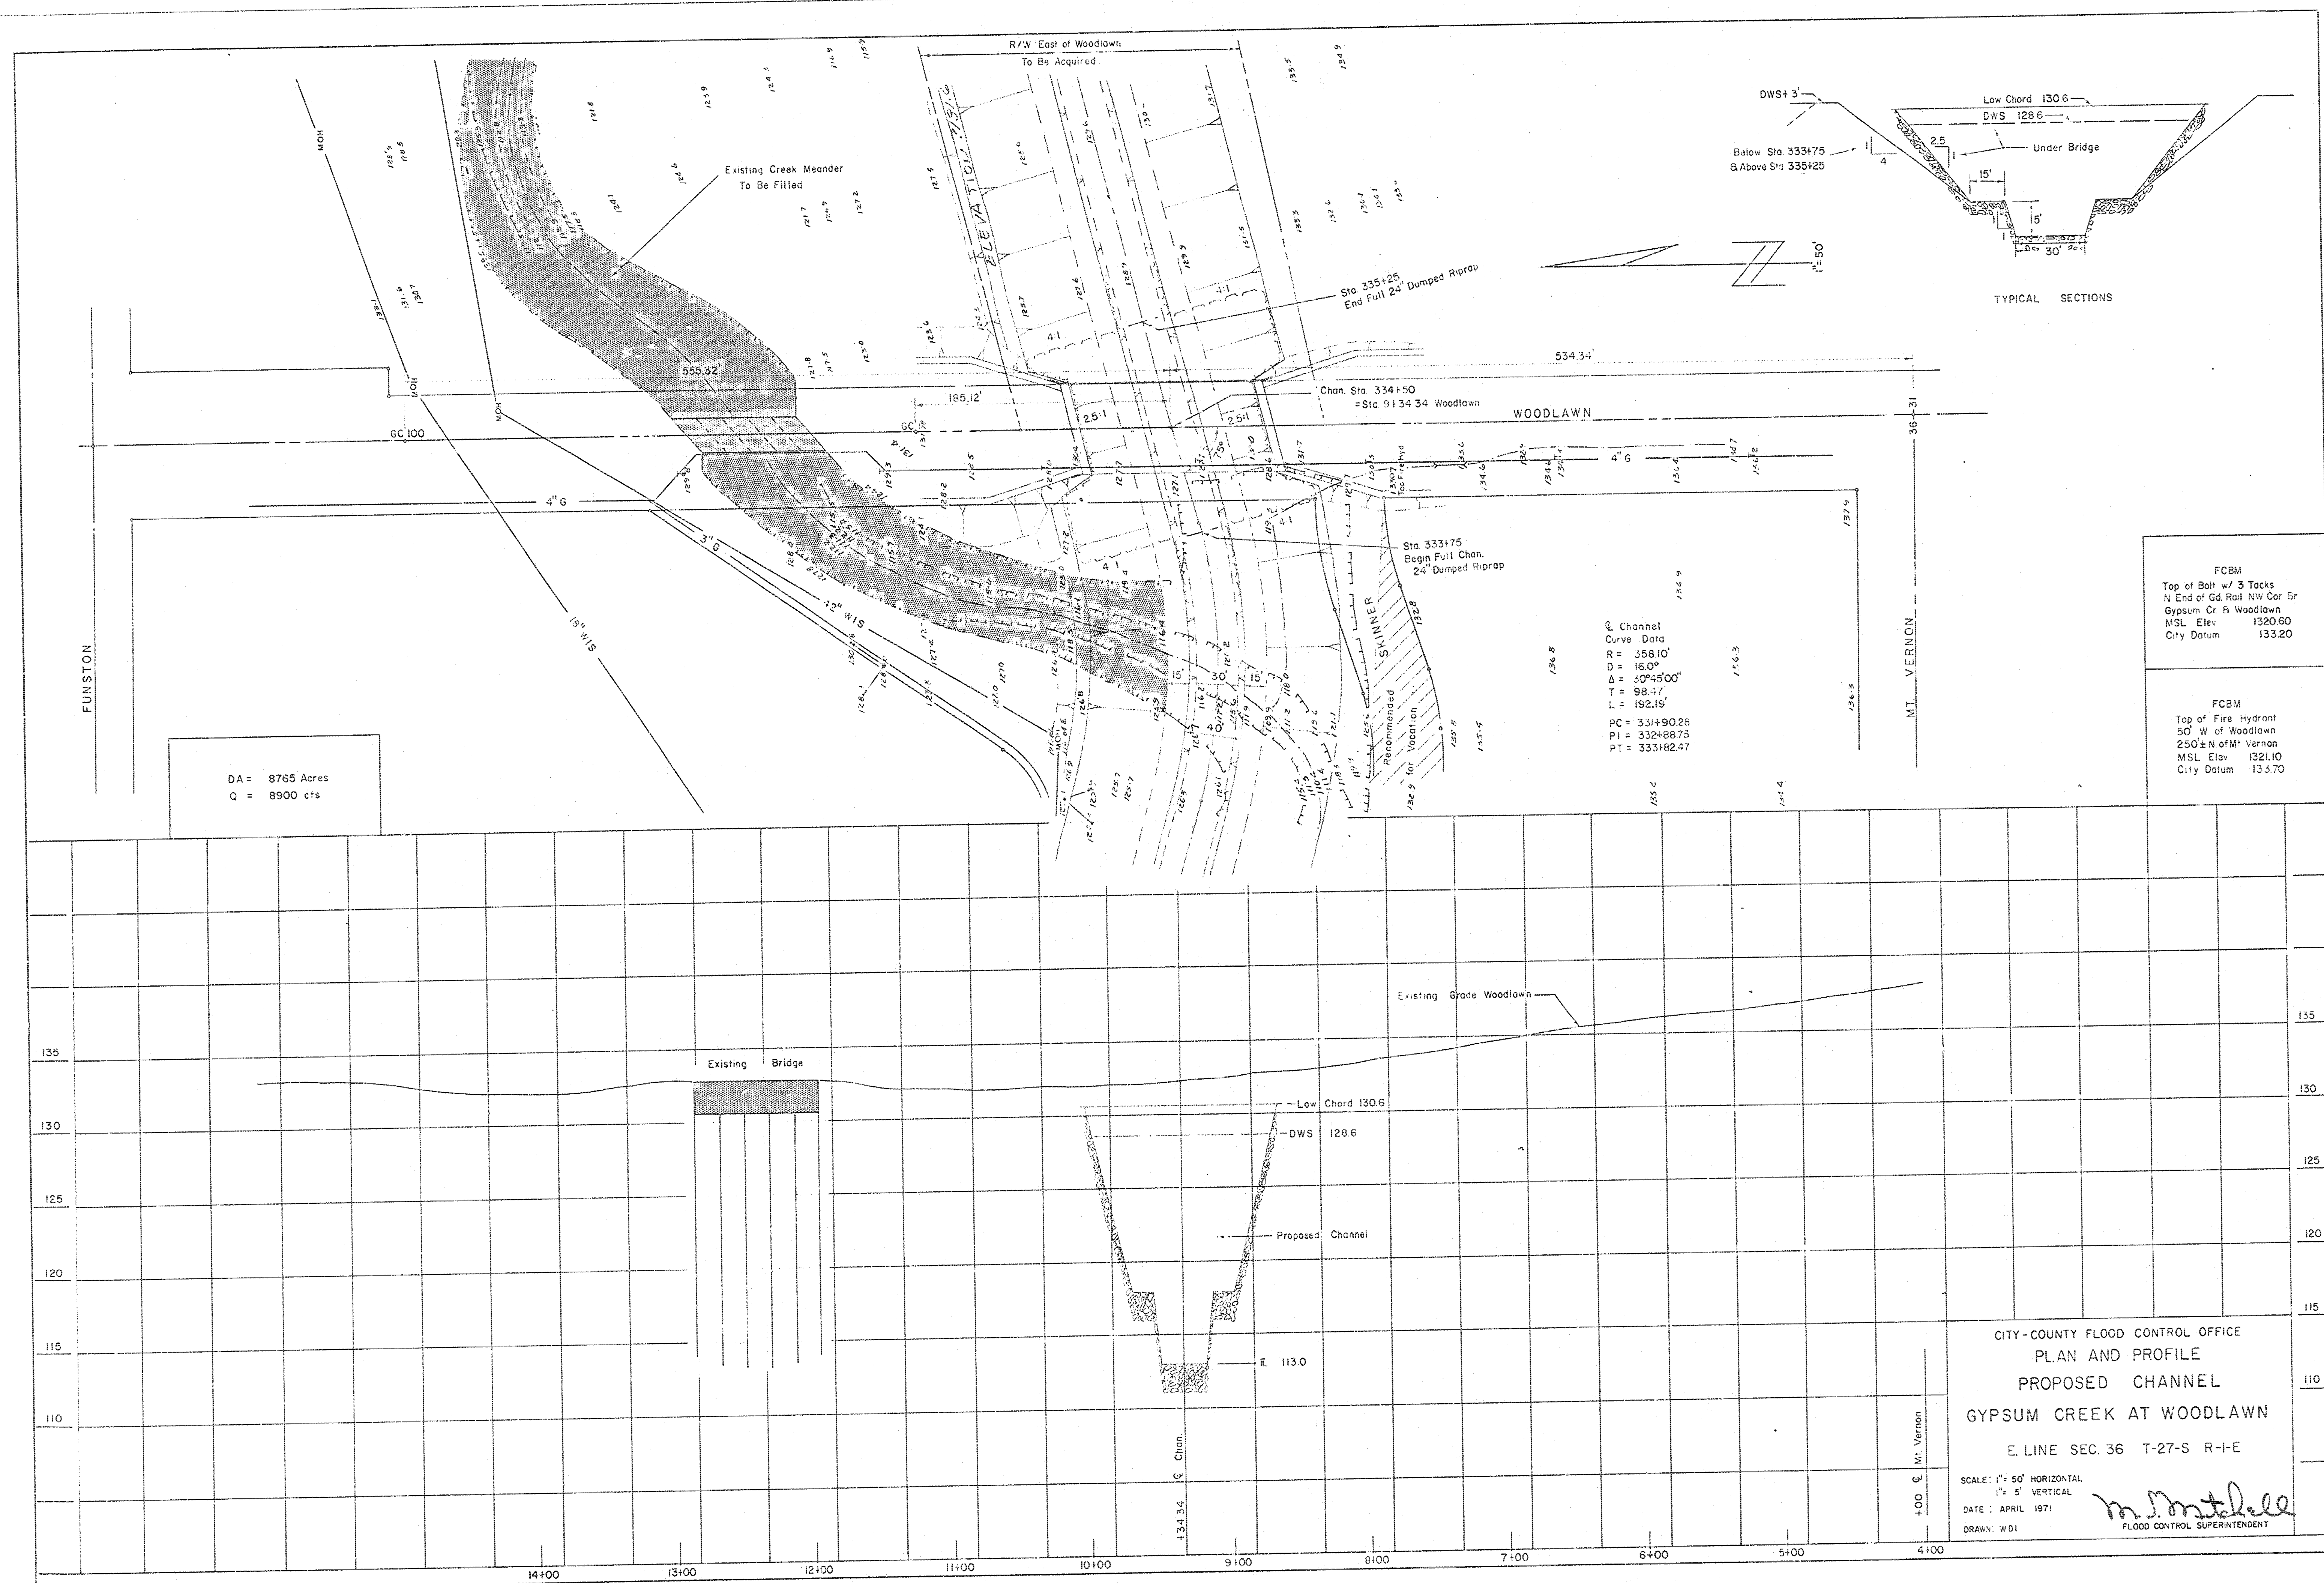

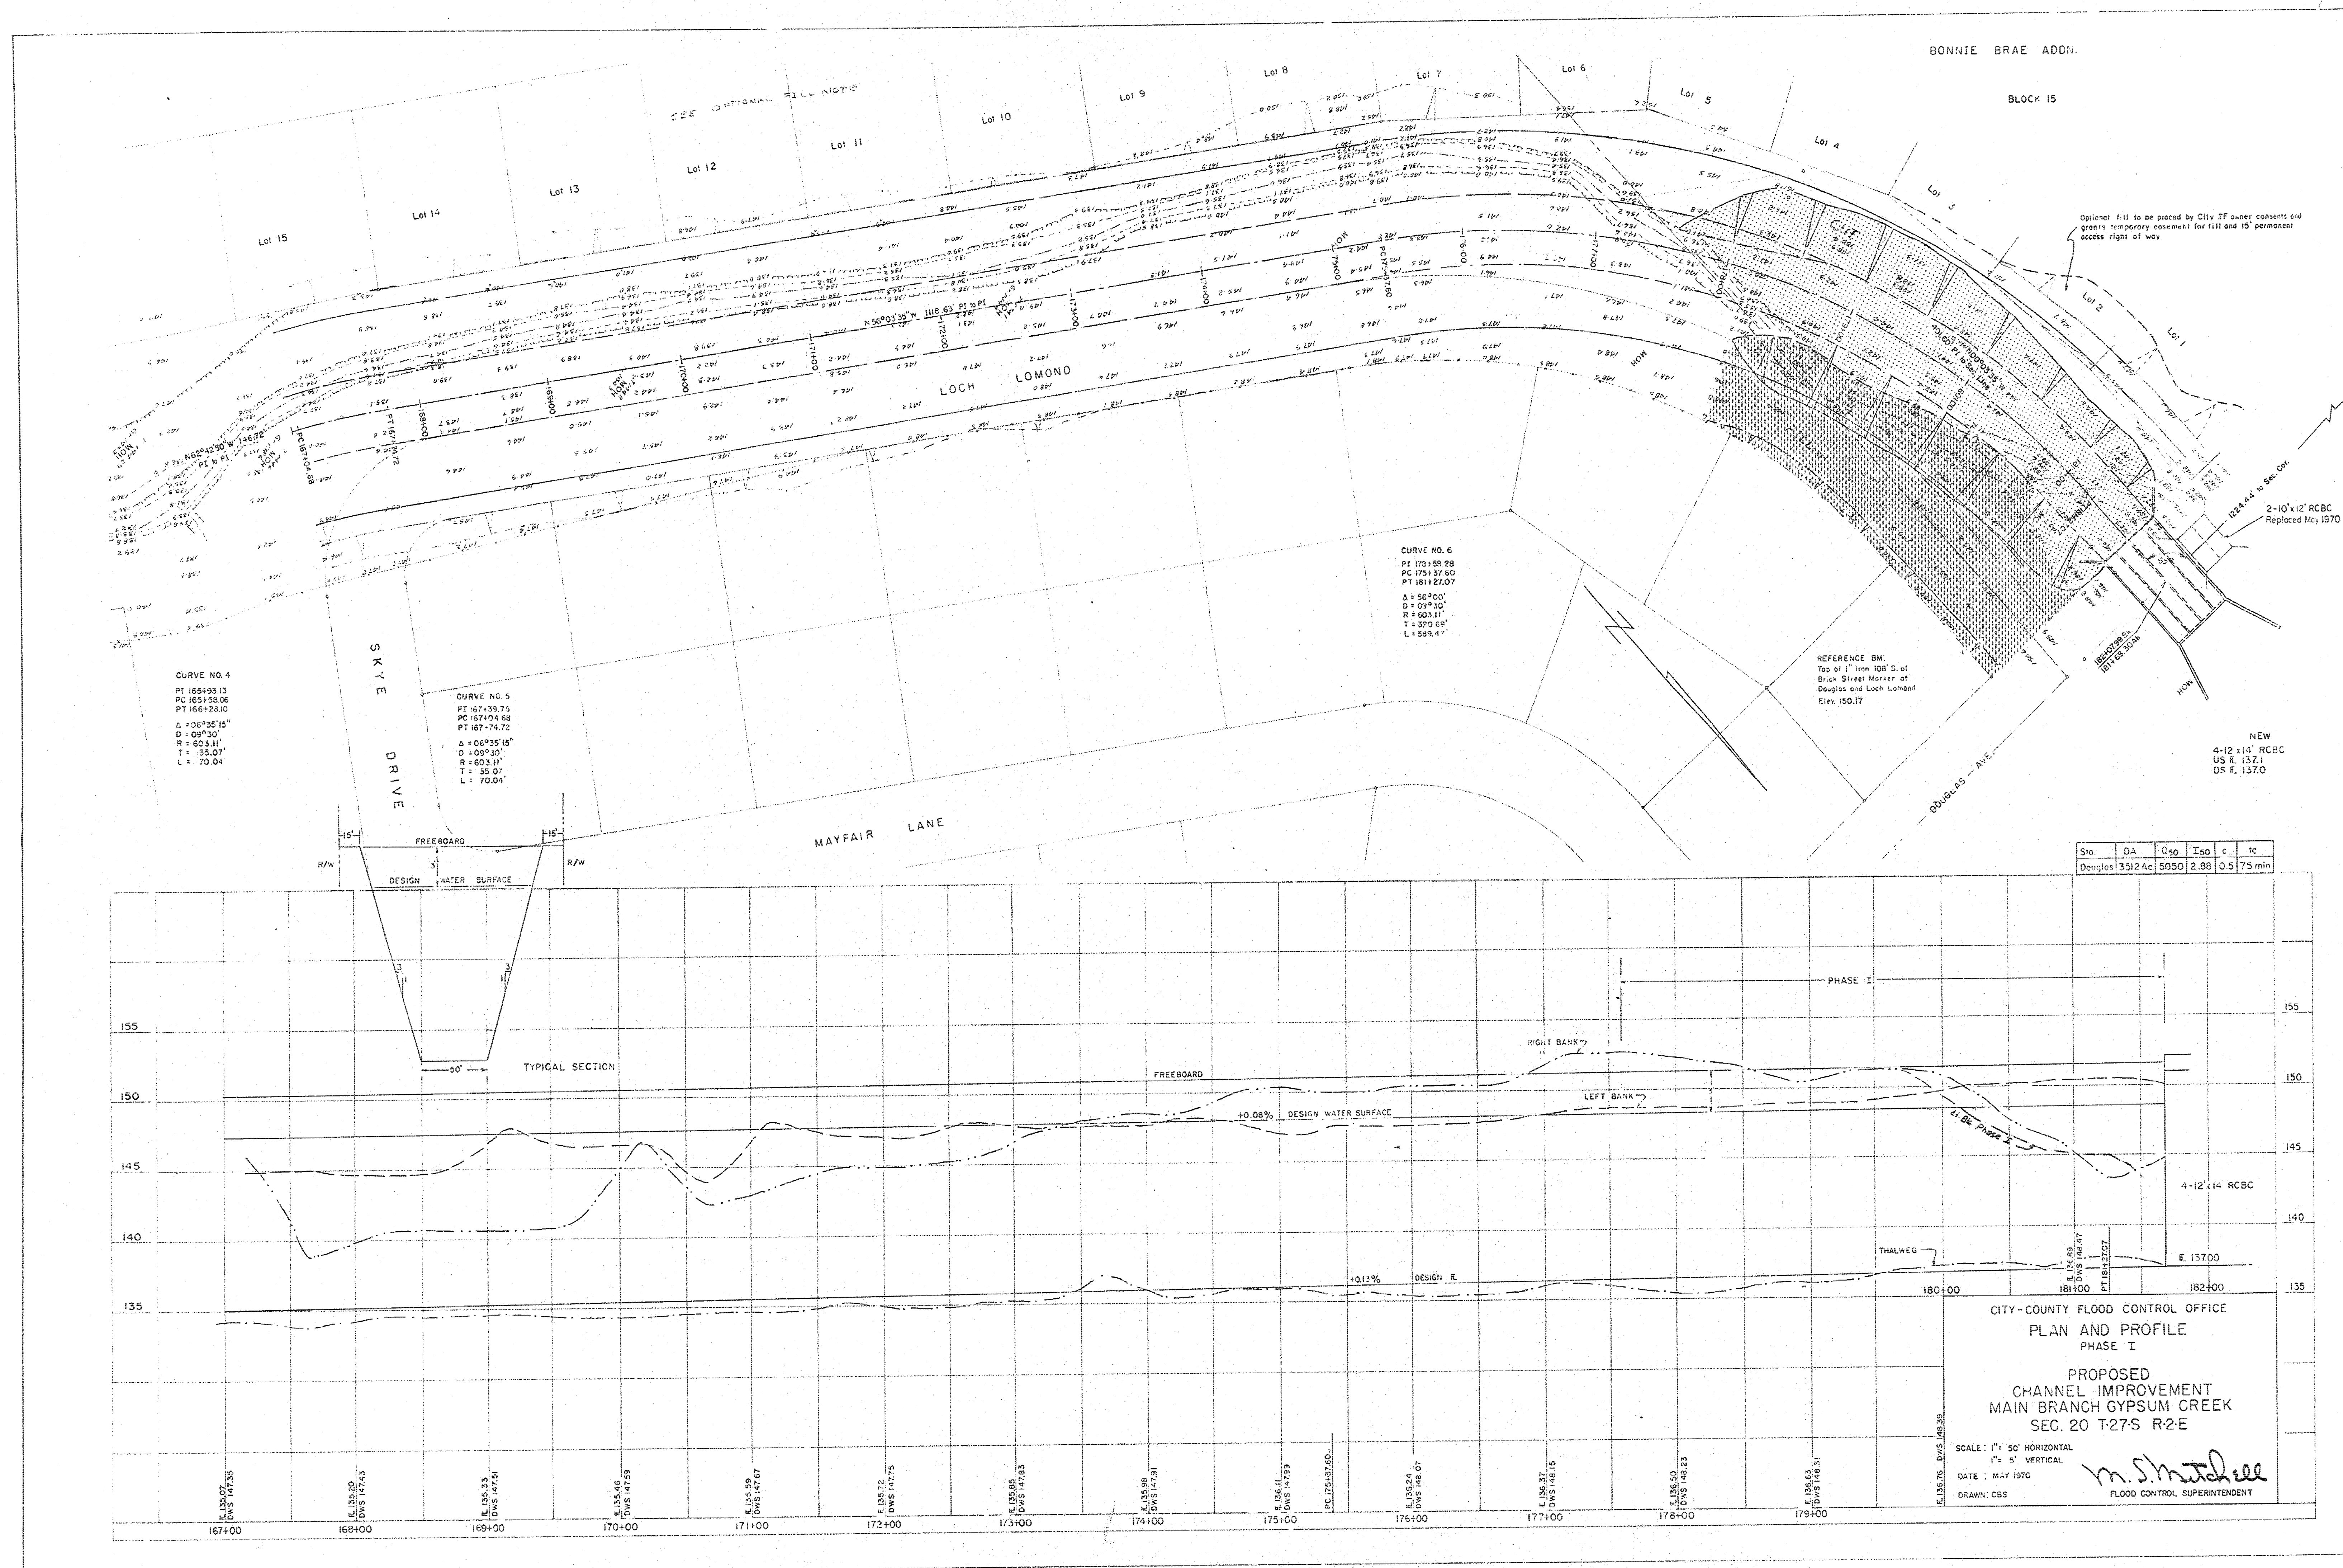

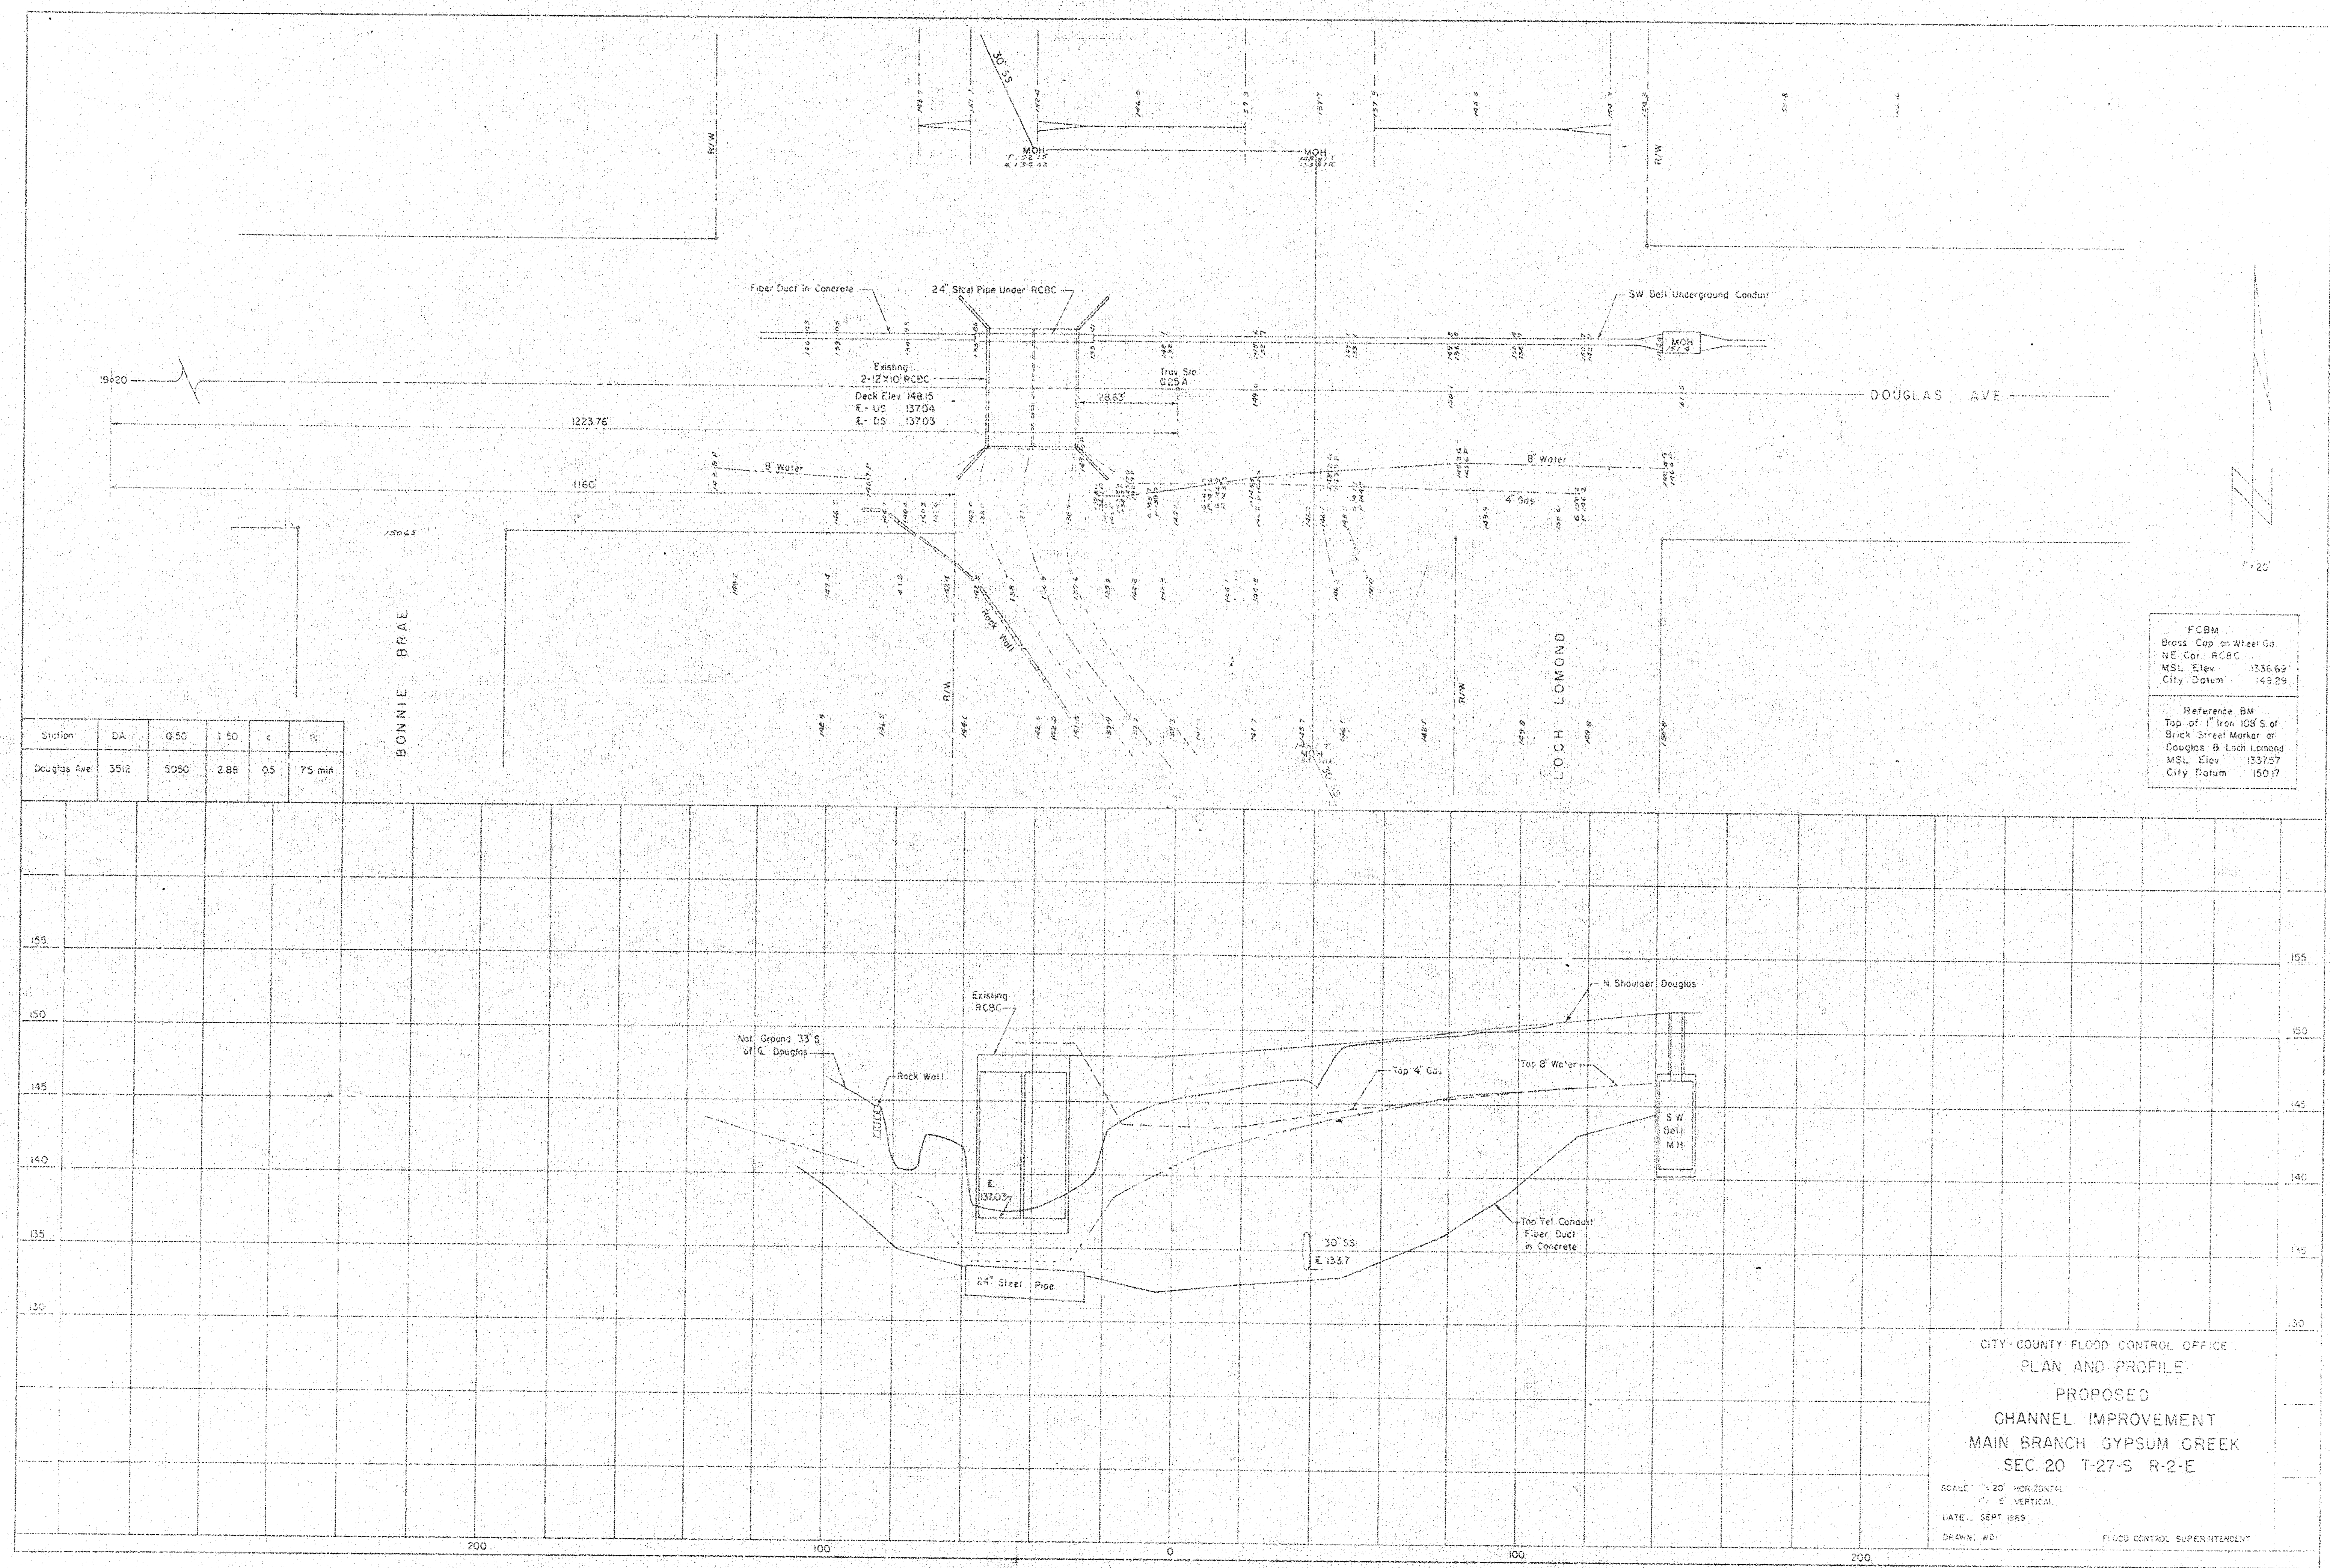


Station	D.A.	G.S.D.	1.50	c	%
Douglas Ave	35.0	5050	2.88	0.5	75 min


FCBM
 Brass Cap on Water Co
 NE Cor. ACBC
 MSL Elev. 1536.69
 City Datum 145.29

Reference BM
 Top of 1" Iron ICS S of
 Back Street Marker at
 Douglas & Loch Lomond
 MSL Elev. 1537.07
 City Datum 150.17

CITY-COUNTY FLOOD CONTROL OFFICE
 PLAN AND PROFILE
 PROPOSED
 CHANNEL IMPROVEMENT
 MAIN BRANCH GYPSUM CREEK
 SEC 20 T-27-S R-2-E

SCALE: 1"=20' HORIZONTAL
 1"=1' VERTICAL
 DATE: SEPT 1985
 DRAWN: WDI
 FLOOD CONTROL SUPERINTENDENT

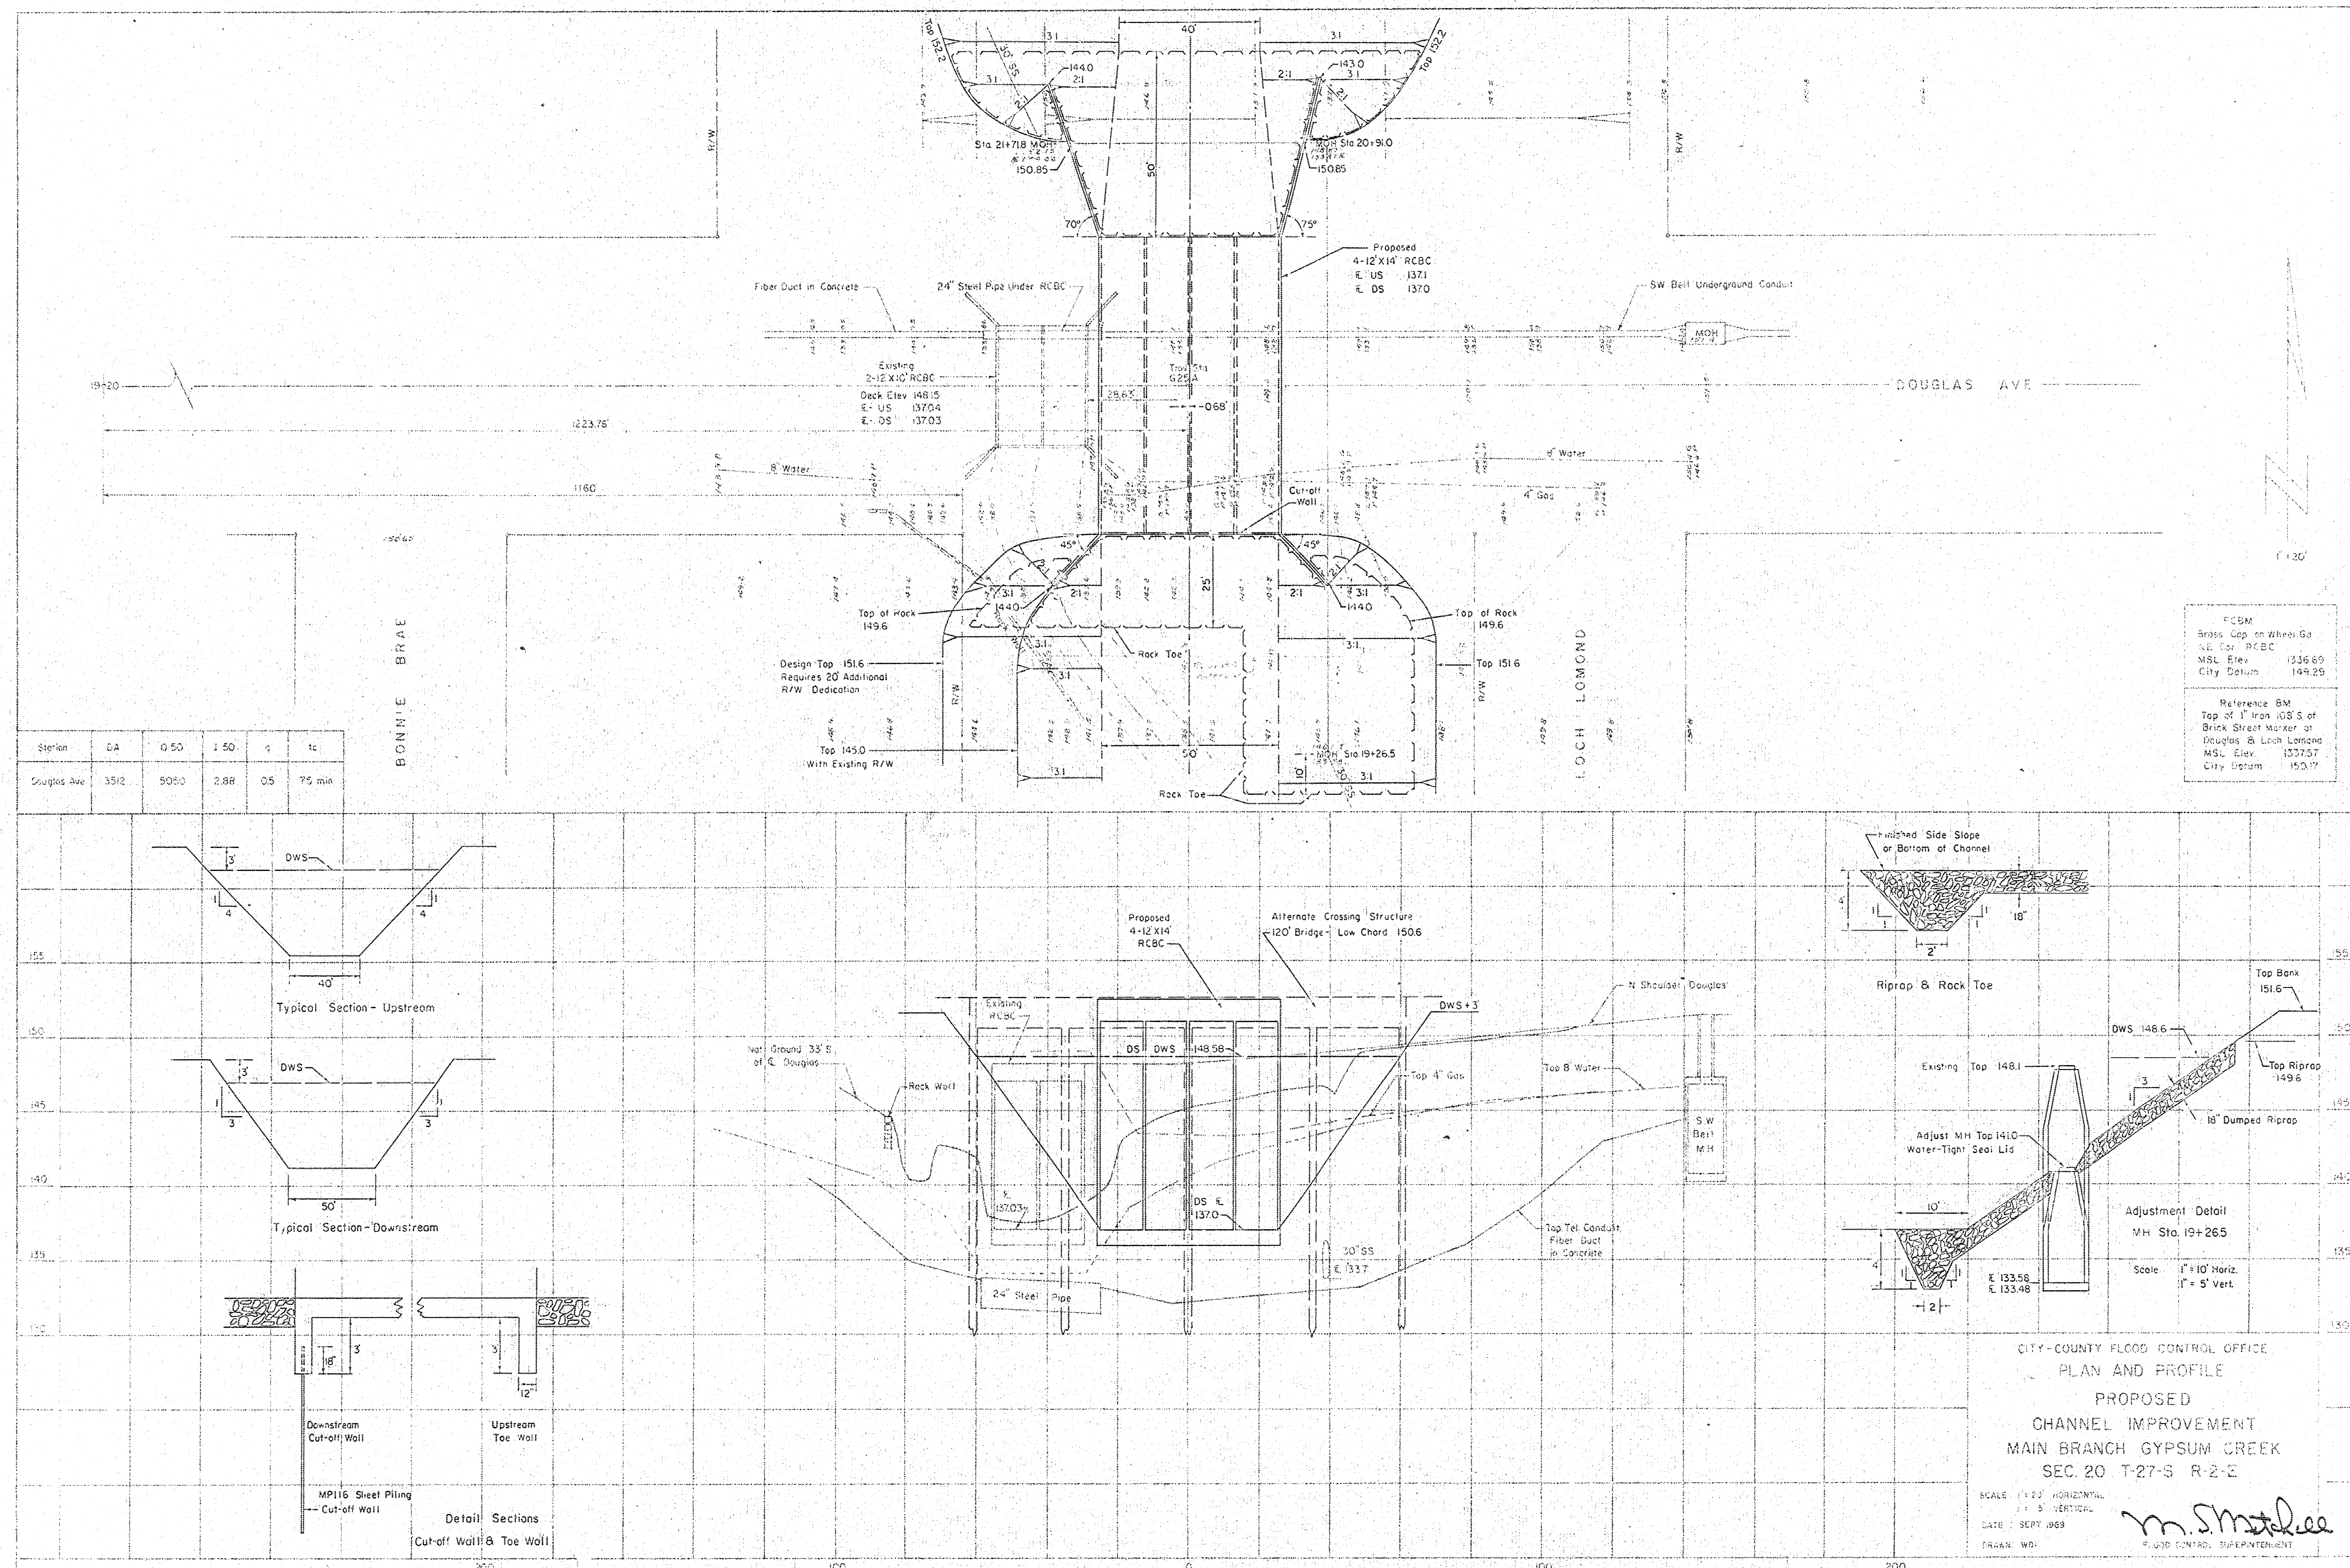

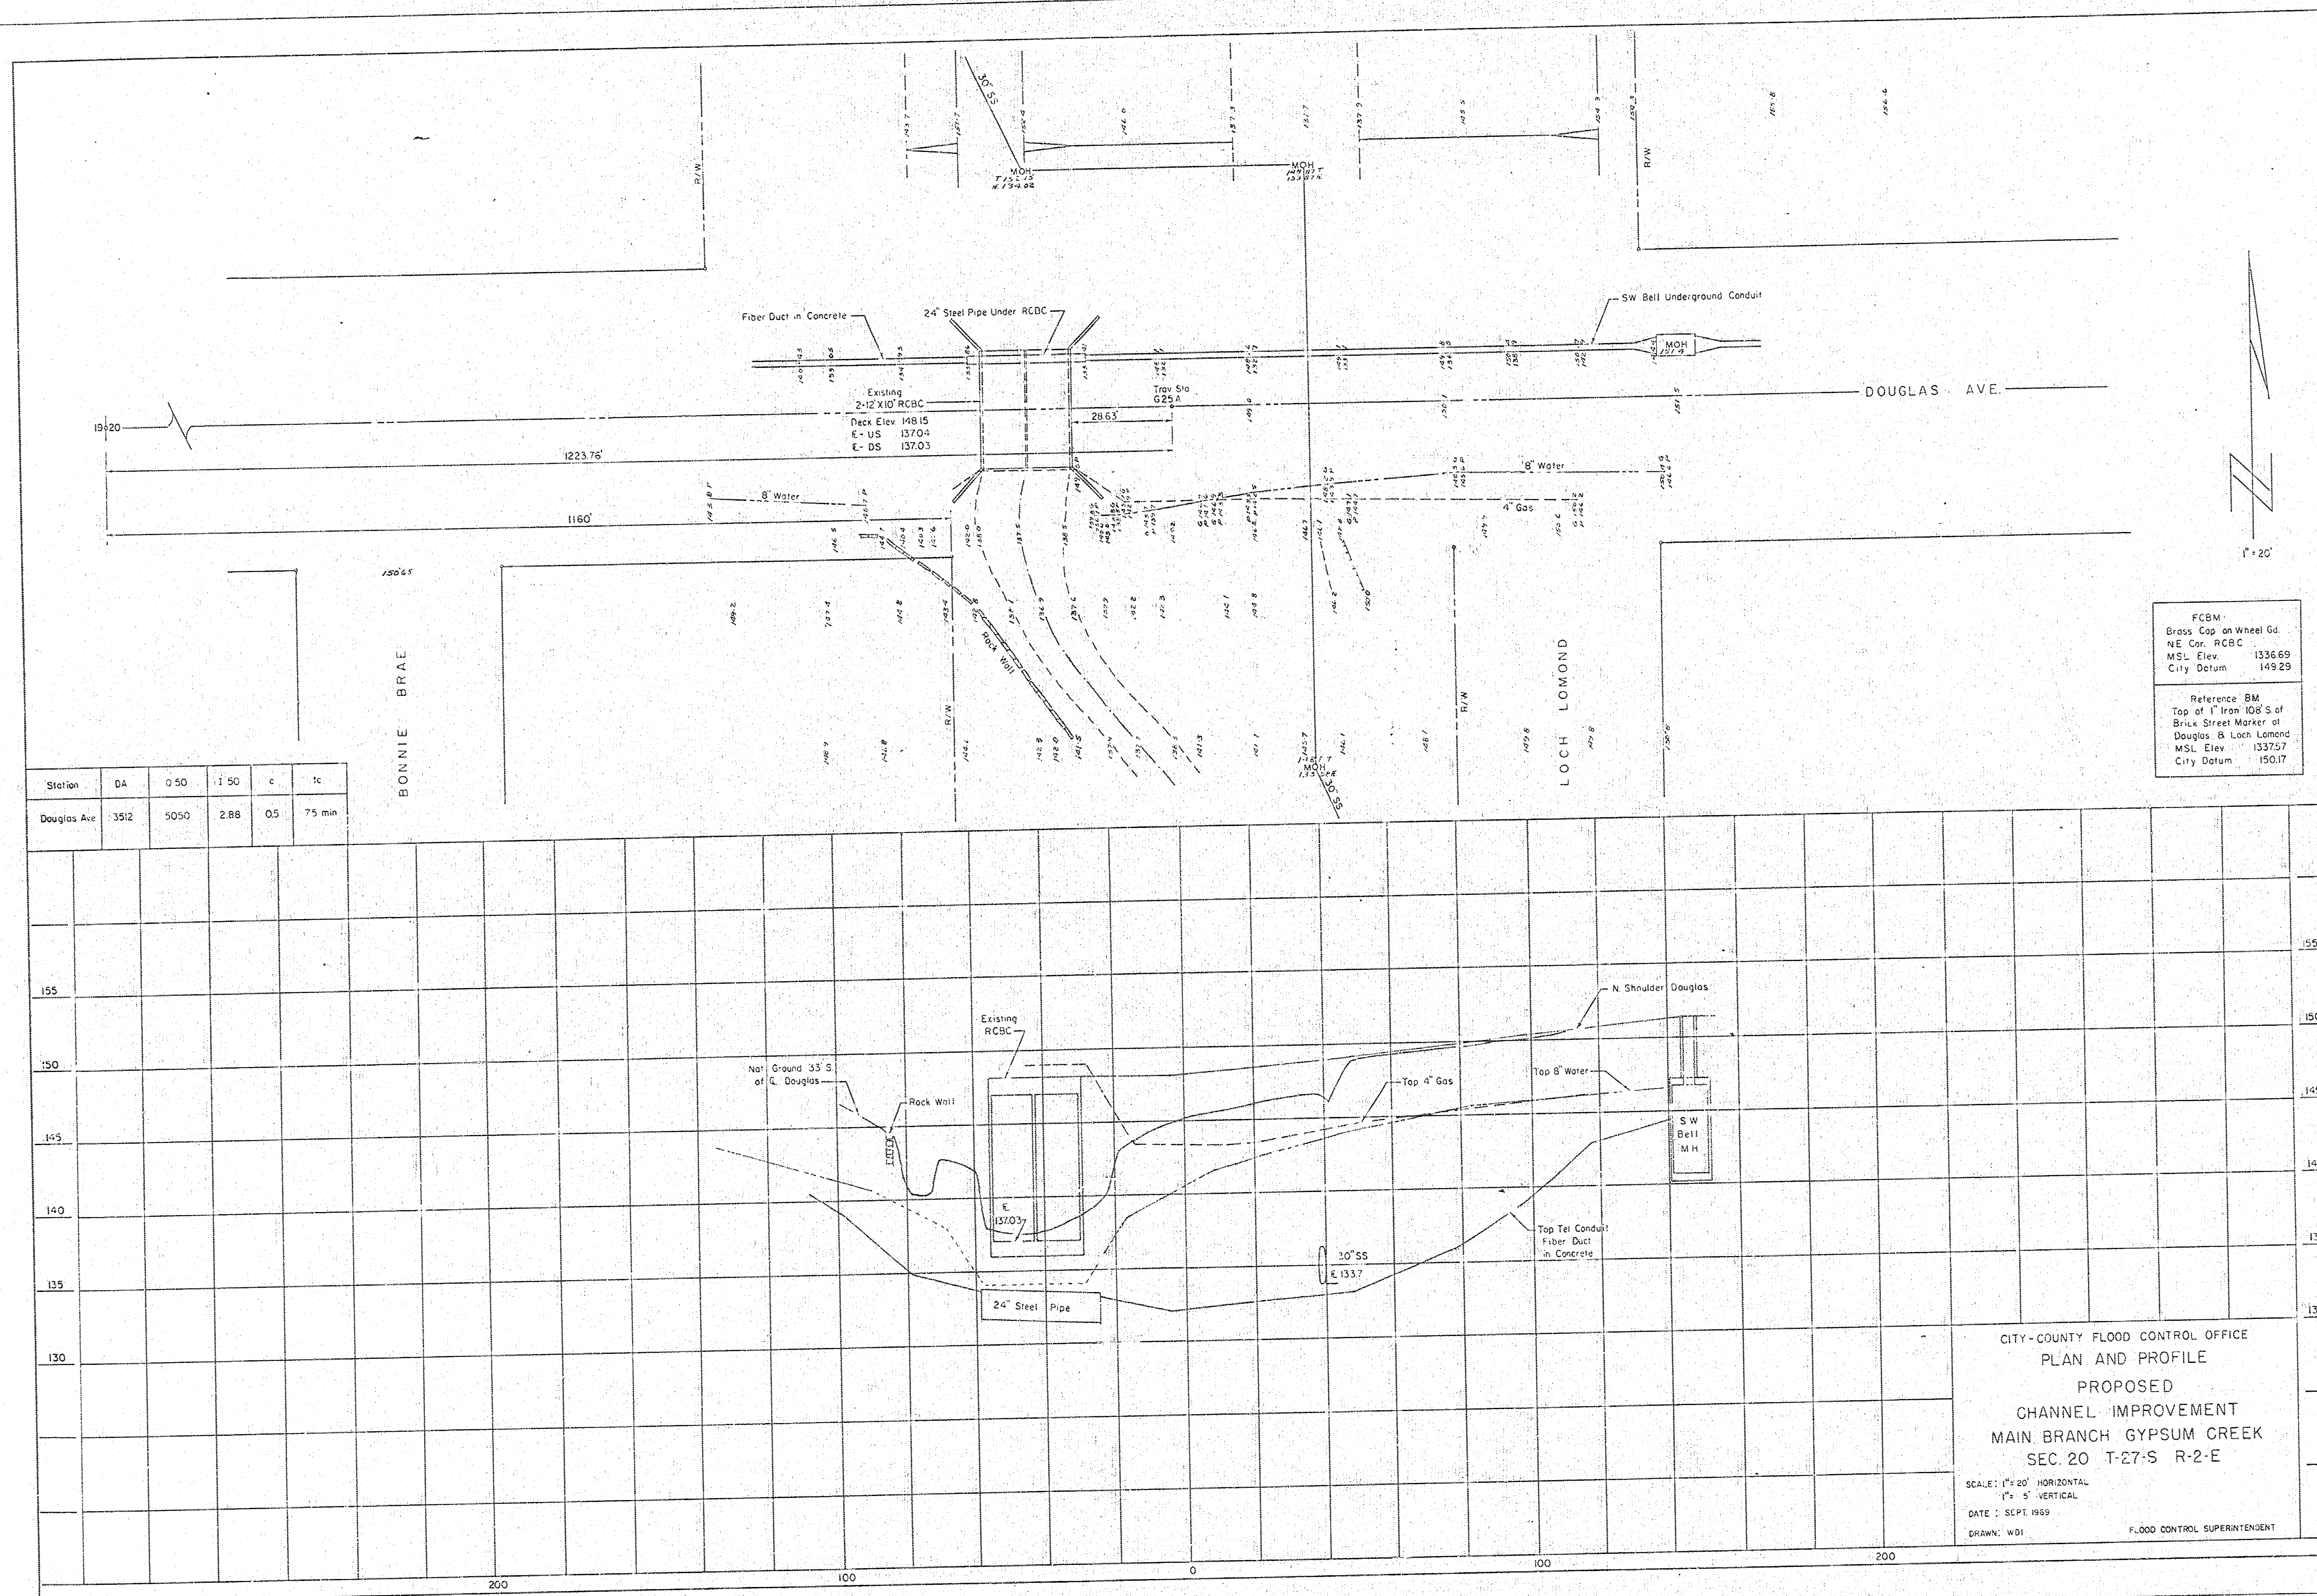


Station	DA	0.50	1.50	c	tc
Douglas Ave	3512	5050	2.88	05	75 min



FCBM
Brass Cap on Wheel Gd.
NE Cor. RCBC
MSL Elev. 1336.69
City Datum 149.29

Reference BM
Top of 1" Iron 108" S of
Brick Street Marker at
Douglas & Loch Lomond
MSL Elev. 1337.57
City Datum 150.17

CITY-COUNTY FLOOD CONTROL OFFICE
PLAN AND PROFILE
PROPOSED
CHANNEL IMPROVEMENT
MAIN BRANCH GYPSUM CREEK
SEC. 20 T-27-S R-2-E



SCALE: 1" = 20' HORIZONTAL
1" = 5' VERTICAL
DATE: SEPT. 1959
DRAWN: WDI
FLOOD CONTROL SUPERINTENDENT

 

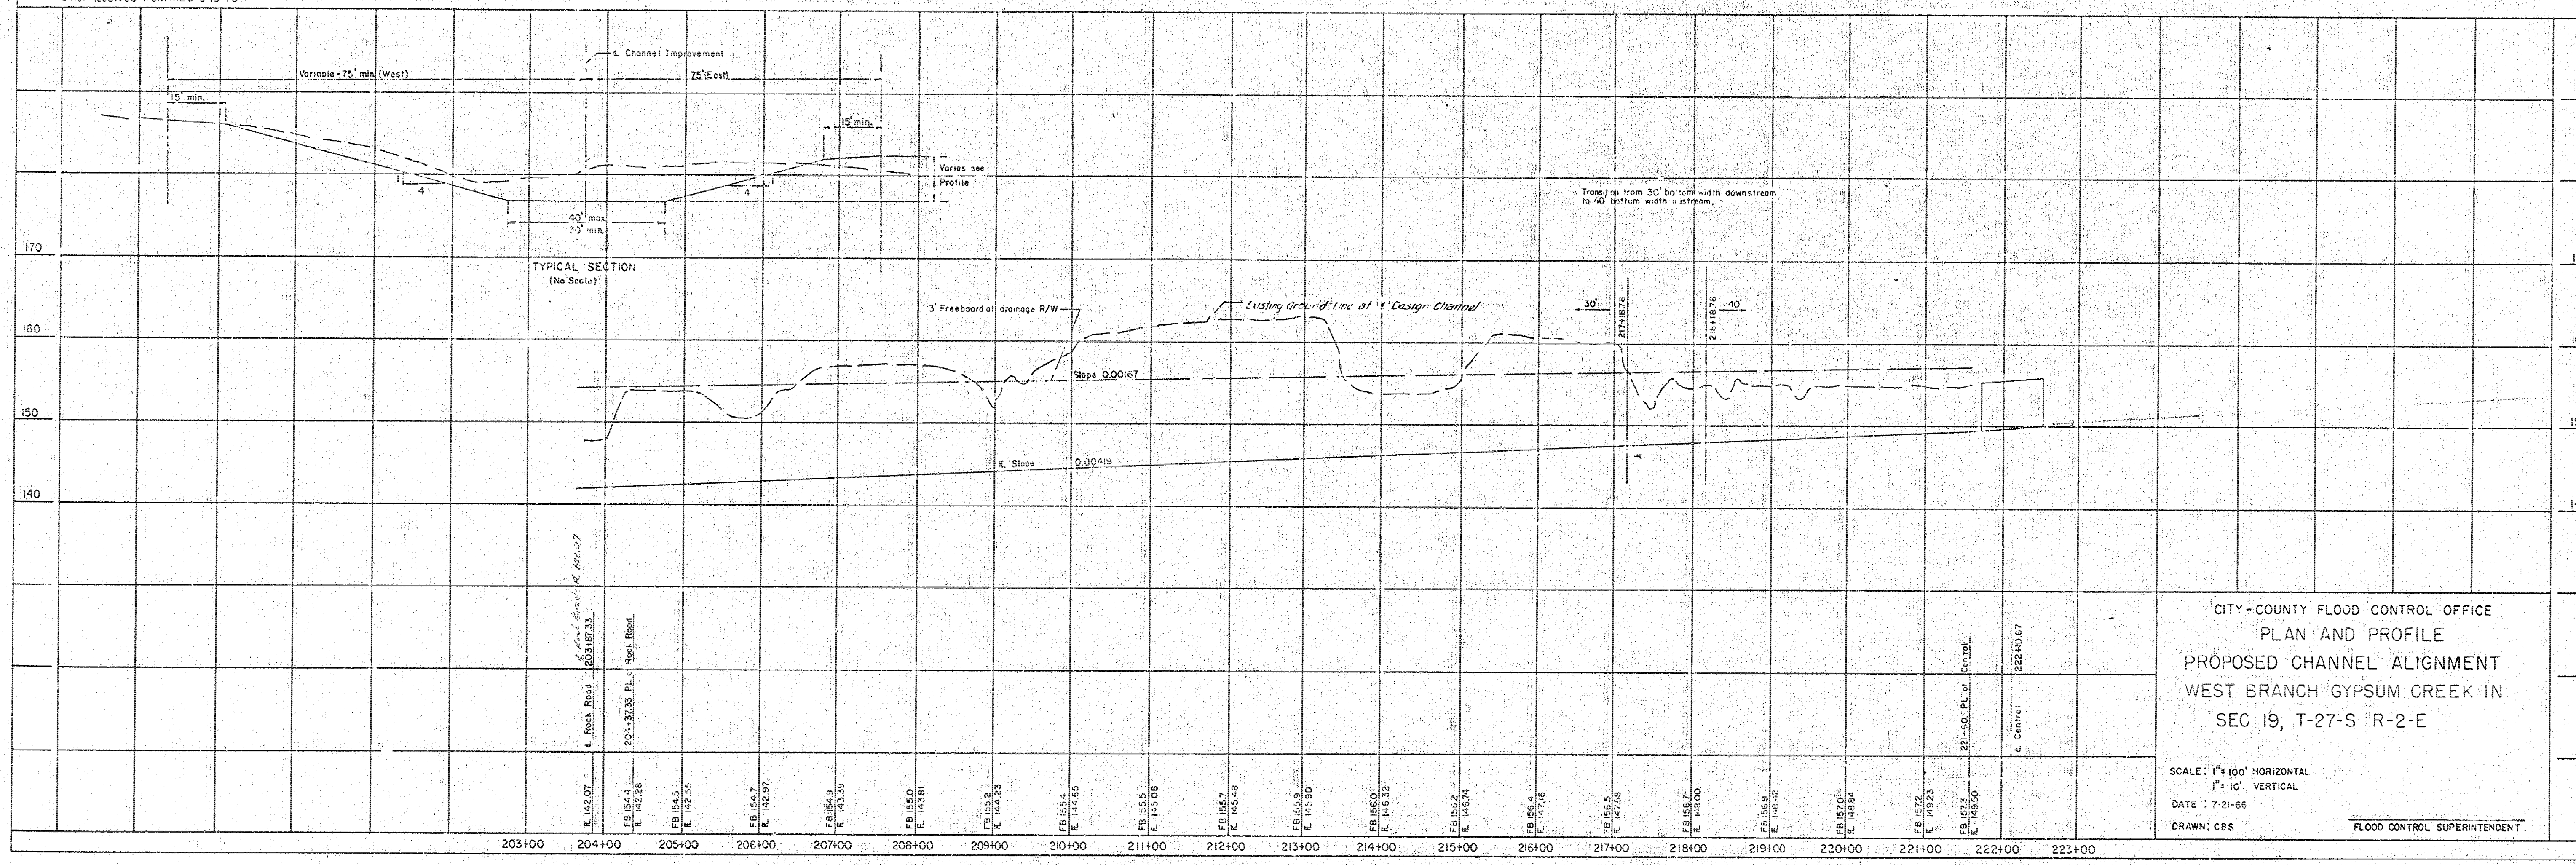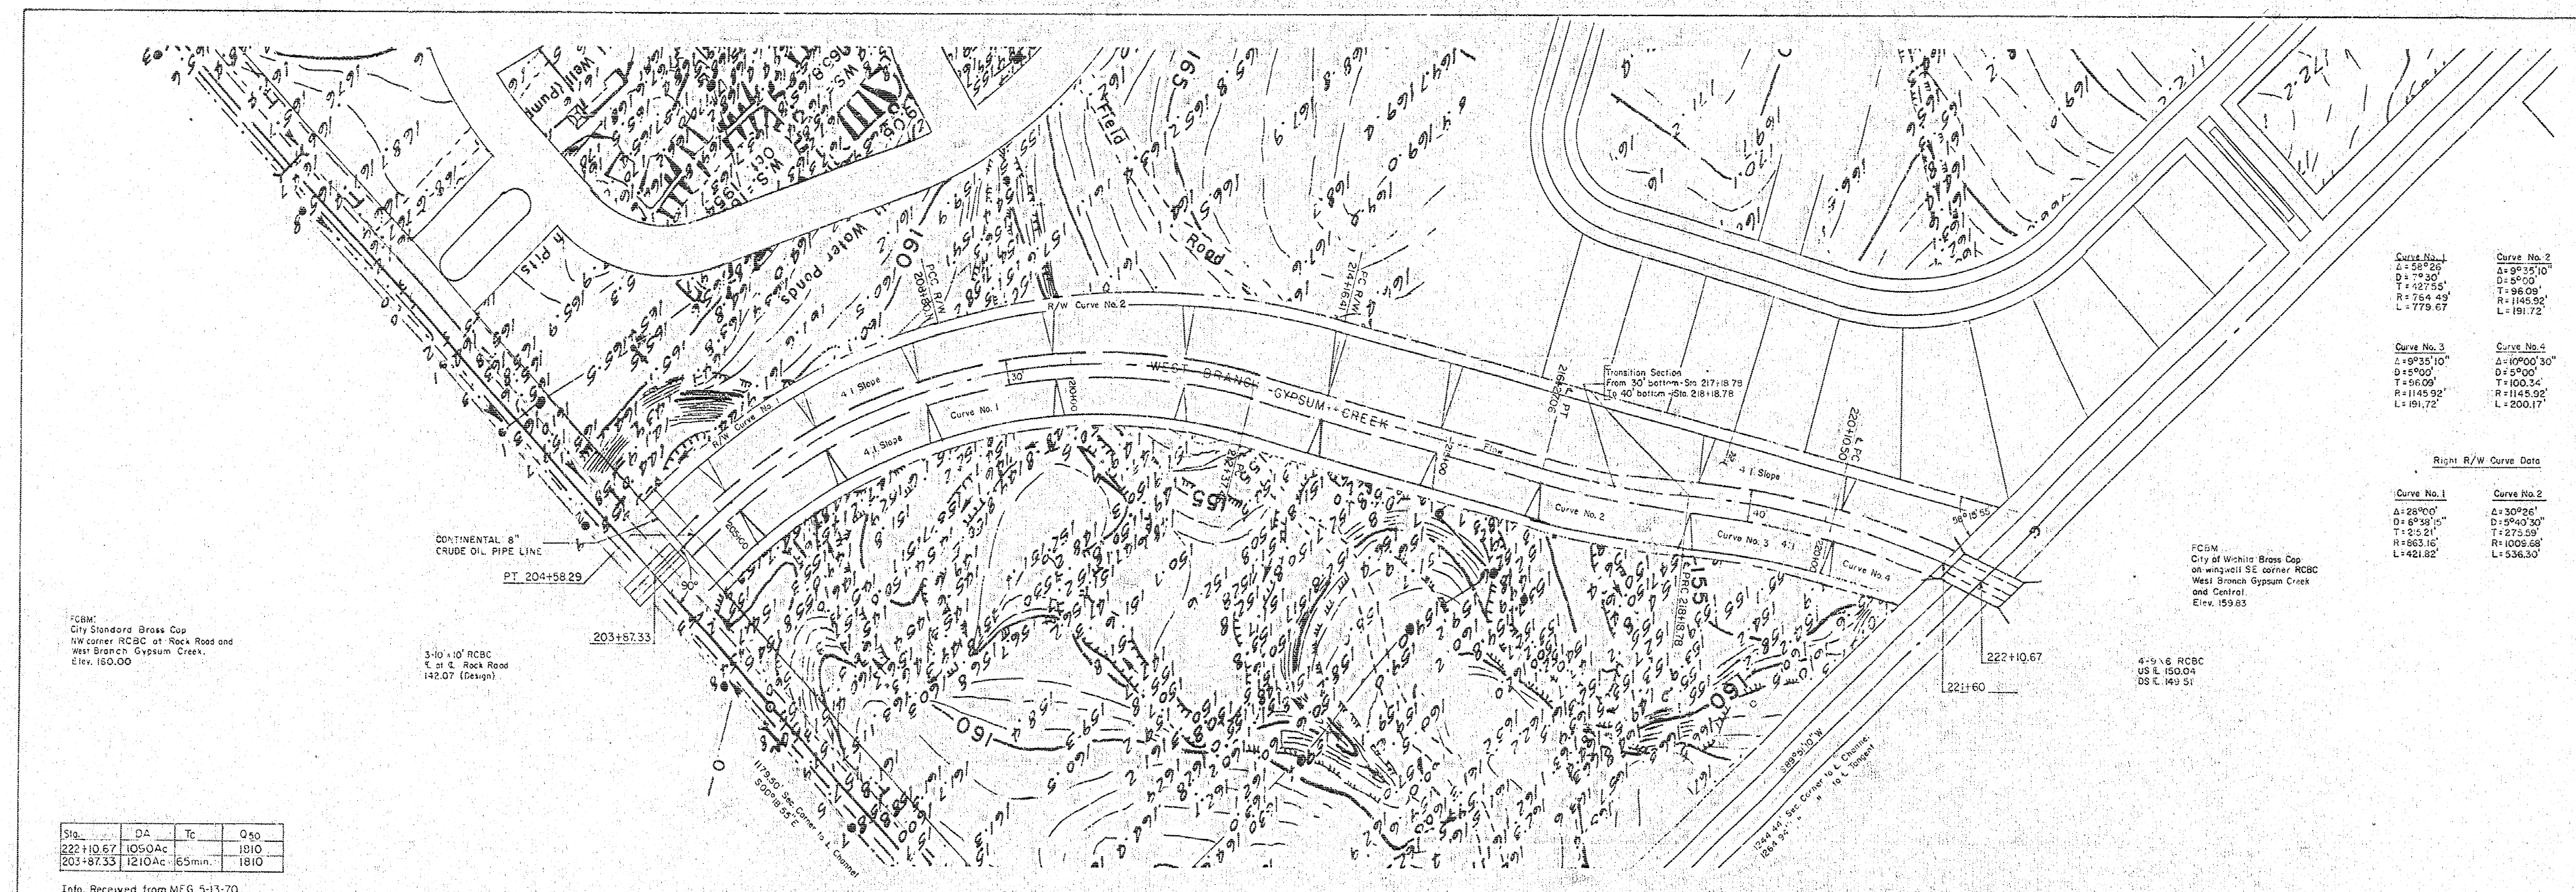


CITY-COUNTY FLOOD CONTROL OFFICE
 PLAN AND PROFILE
 PROPOSED CHANNEL ALIGNMENT
 WEST BRANCH GYPSUM CREEK IN
 SEC. 19, T-27-S R-2-E

SCALE: 1"=150' HORIZONTAL
 1"=10' VERTICAL
 DATE: 7-2-66
 DRAWN: CBS FLOOD CONTROL SUPERINTENDENT

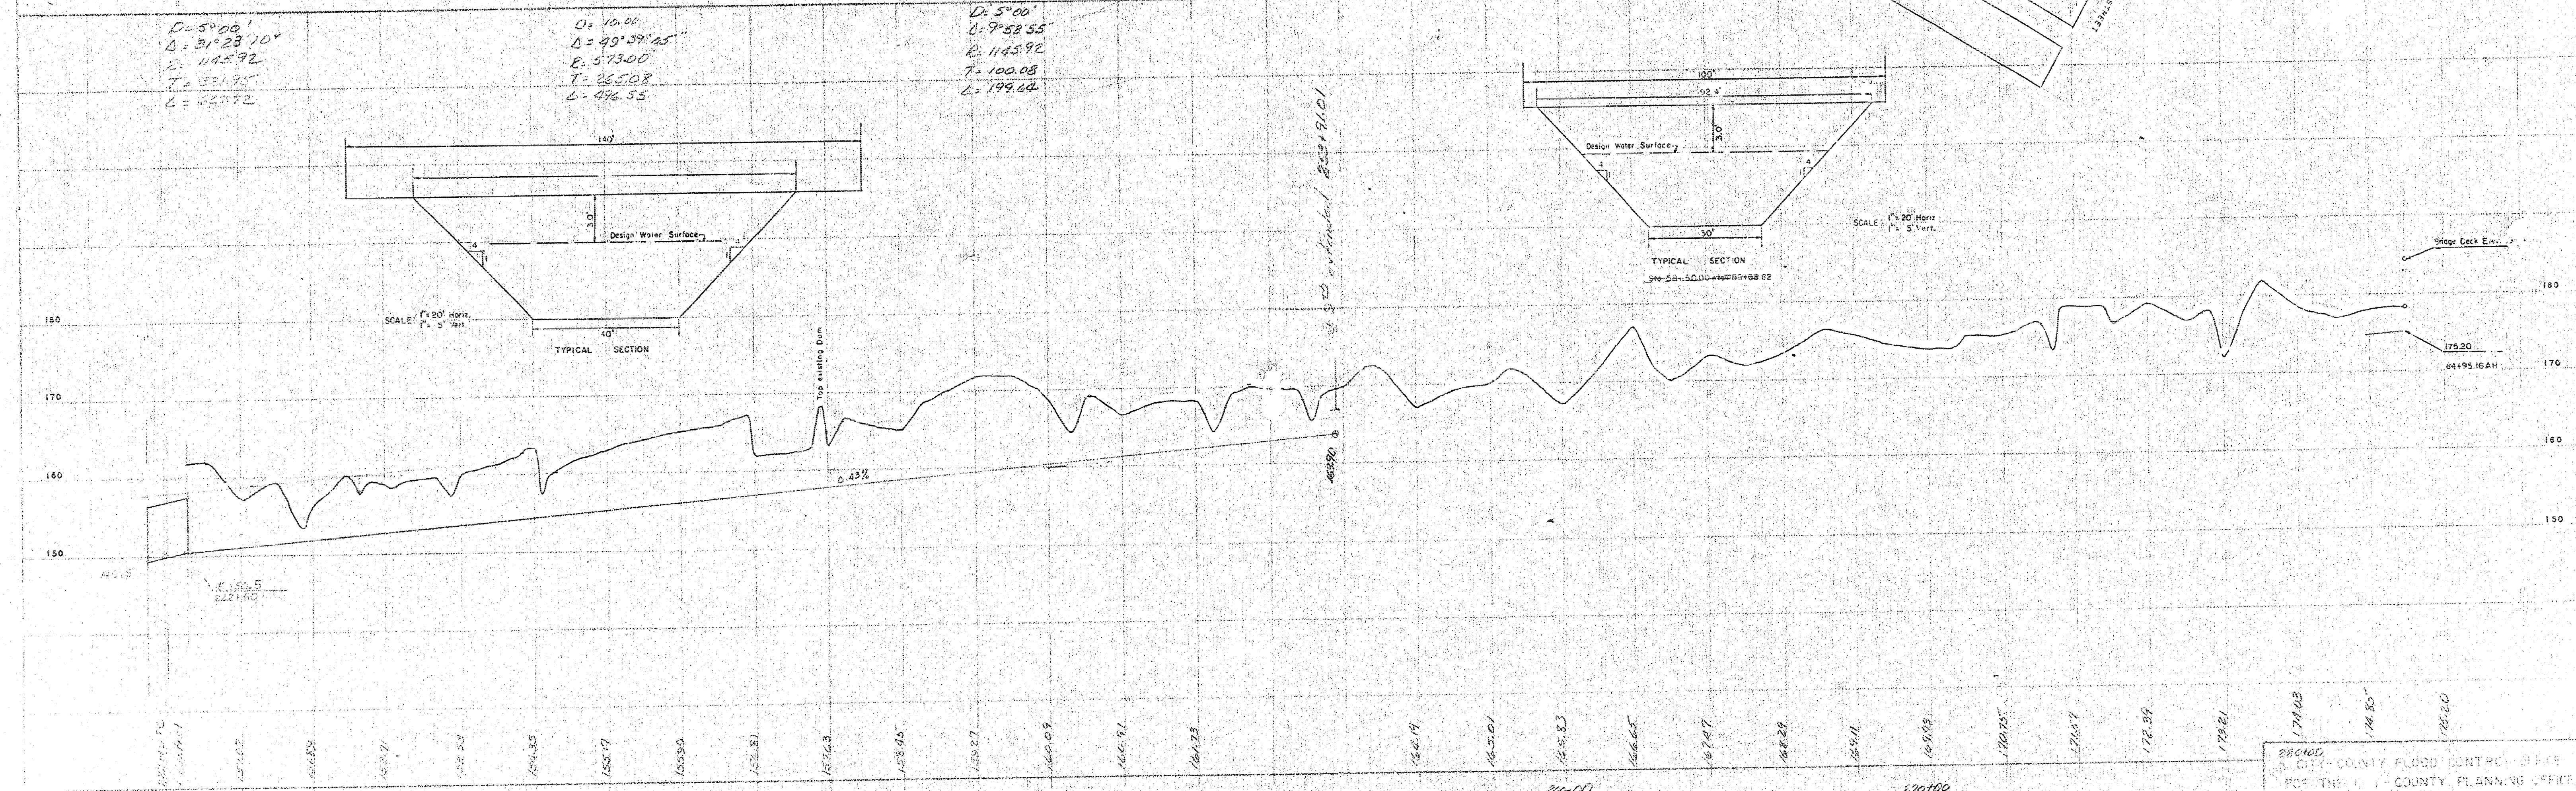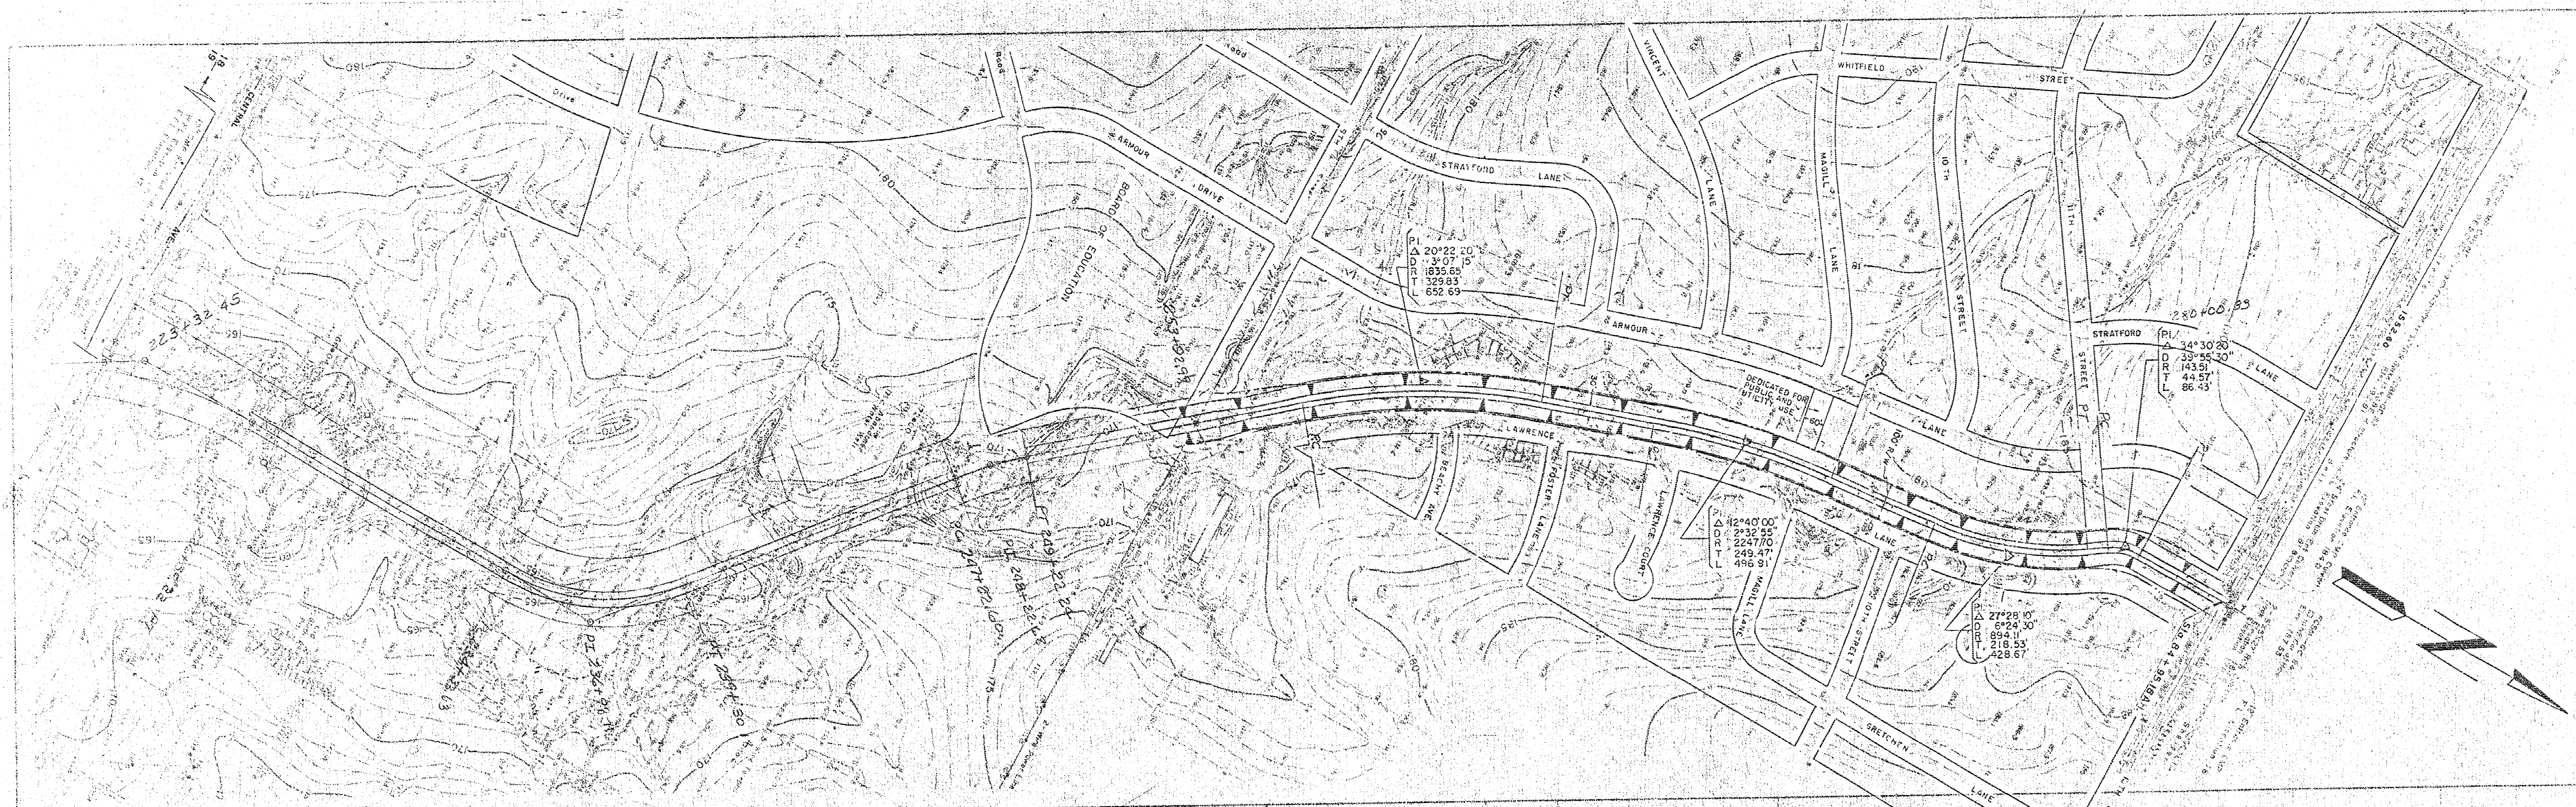

Sta.	D.A.	Tc	Q to
85+36.62	513	34	
561+50.00	738	40	
23176.10	1000	50	

PREPARED BY
 COUNTY FLOOD CONTROL DISTRICT
 FOR THE COUNTY PLANNING OFFICE
 PLAN AND PROFILE
 SEC. 18 T-27-S-R-2-E
 SCALE: 1" = 40' HORIZ. 1" = 10' VERT.
 DATE: 2 July 1999
 DRAWN: CBS
 SHEET 1 OF 3 SHEETS

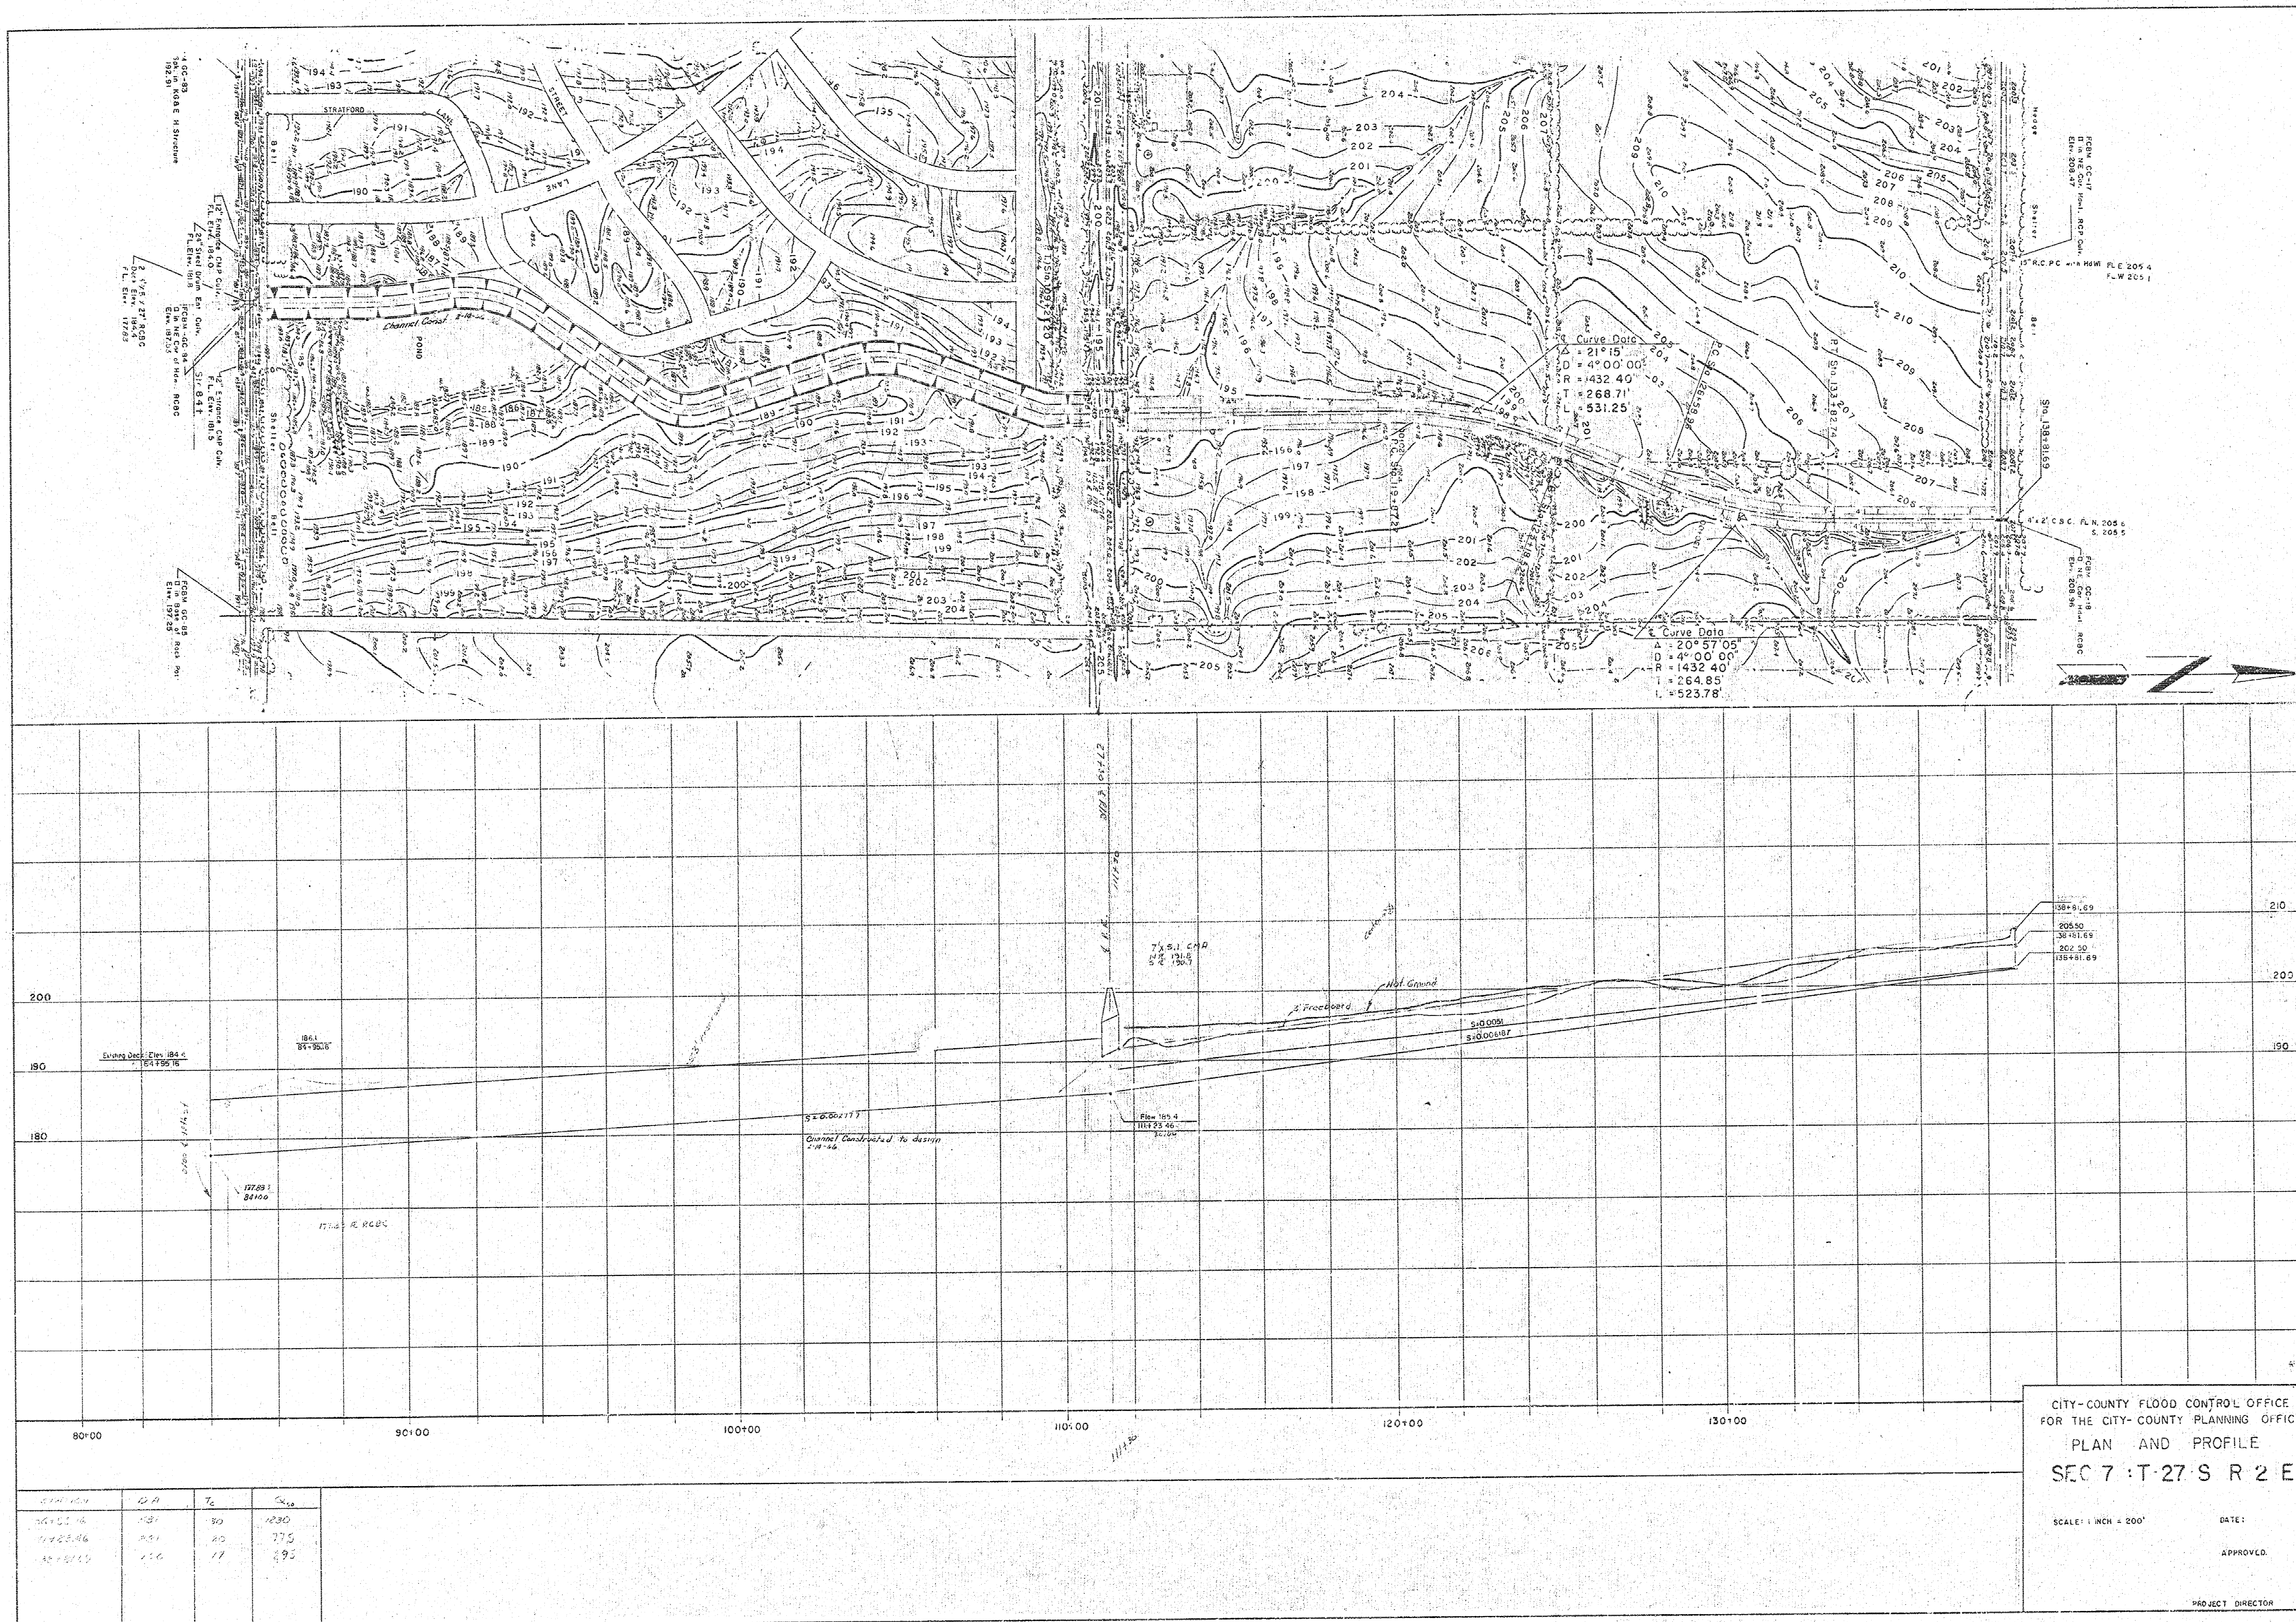

Station	Prop. Elev.	Grd. Elev.	Depth
80+00	177.89	178.00	0.11
90+00	177.89	178.00	0.11
100+00	177.89	178.00	0.11
110+00	177.89	178.00	0.11
120+00	177.89	178.00	0.11
130+00	177.89	178.00	0.11