







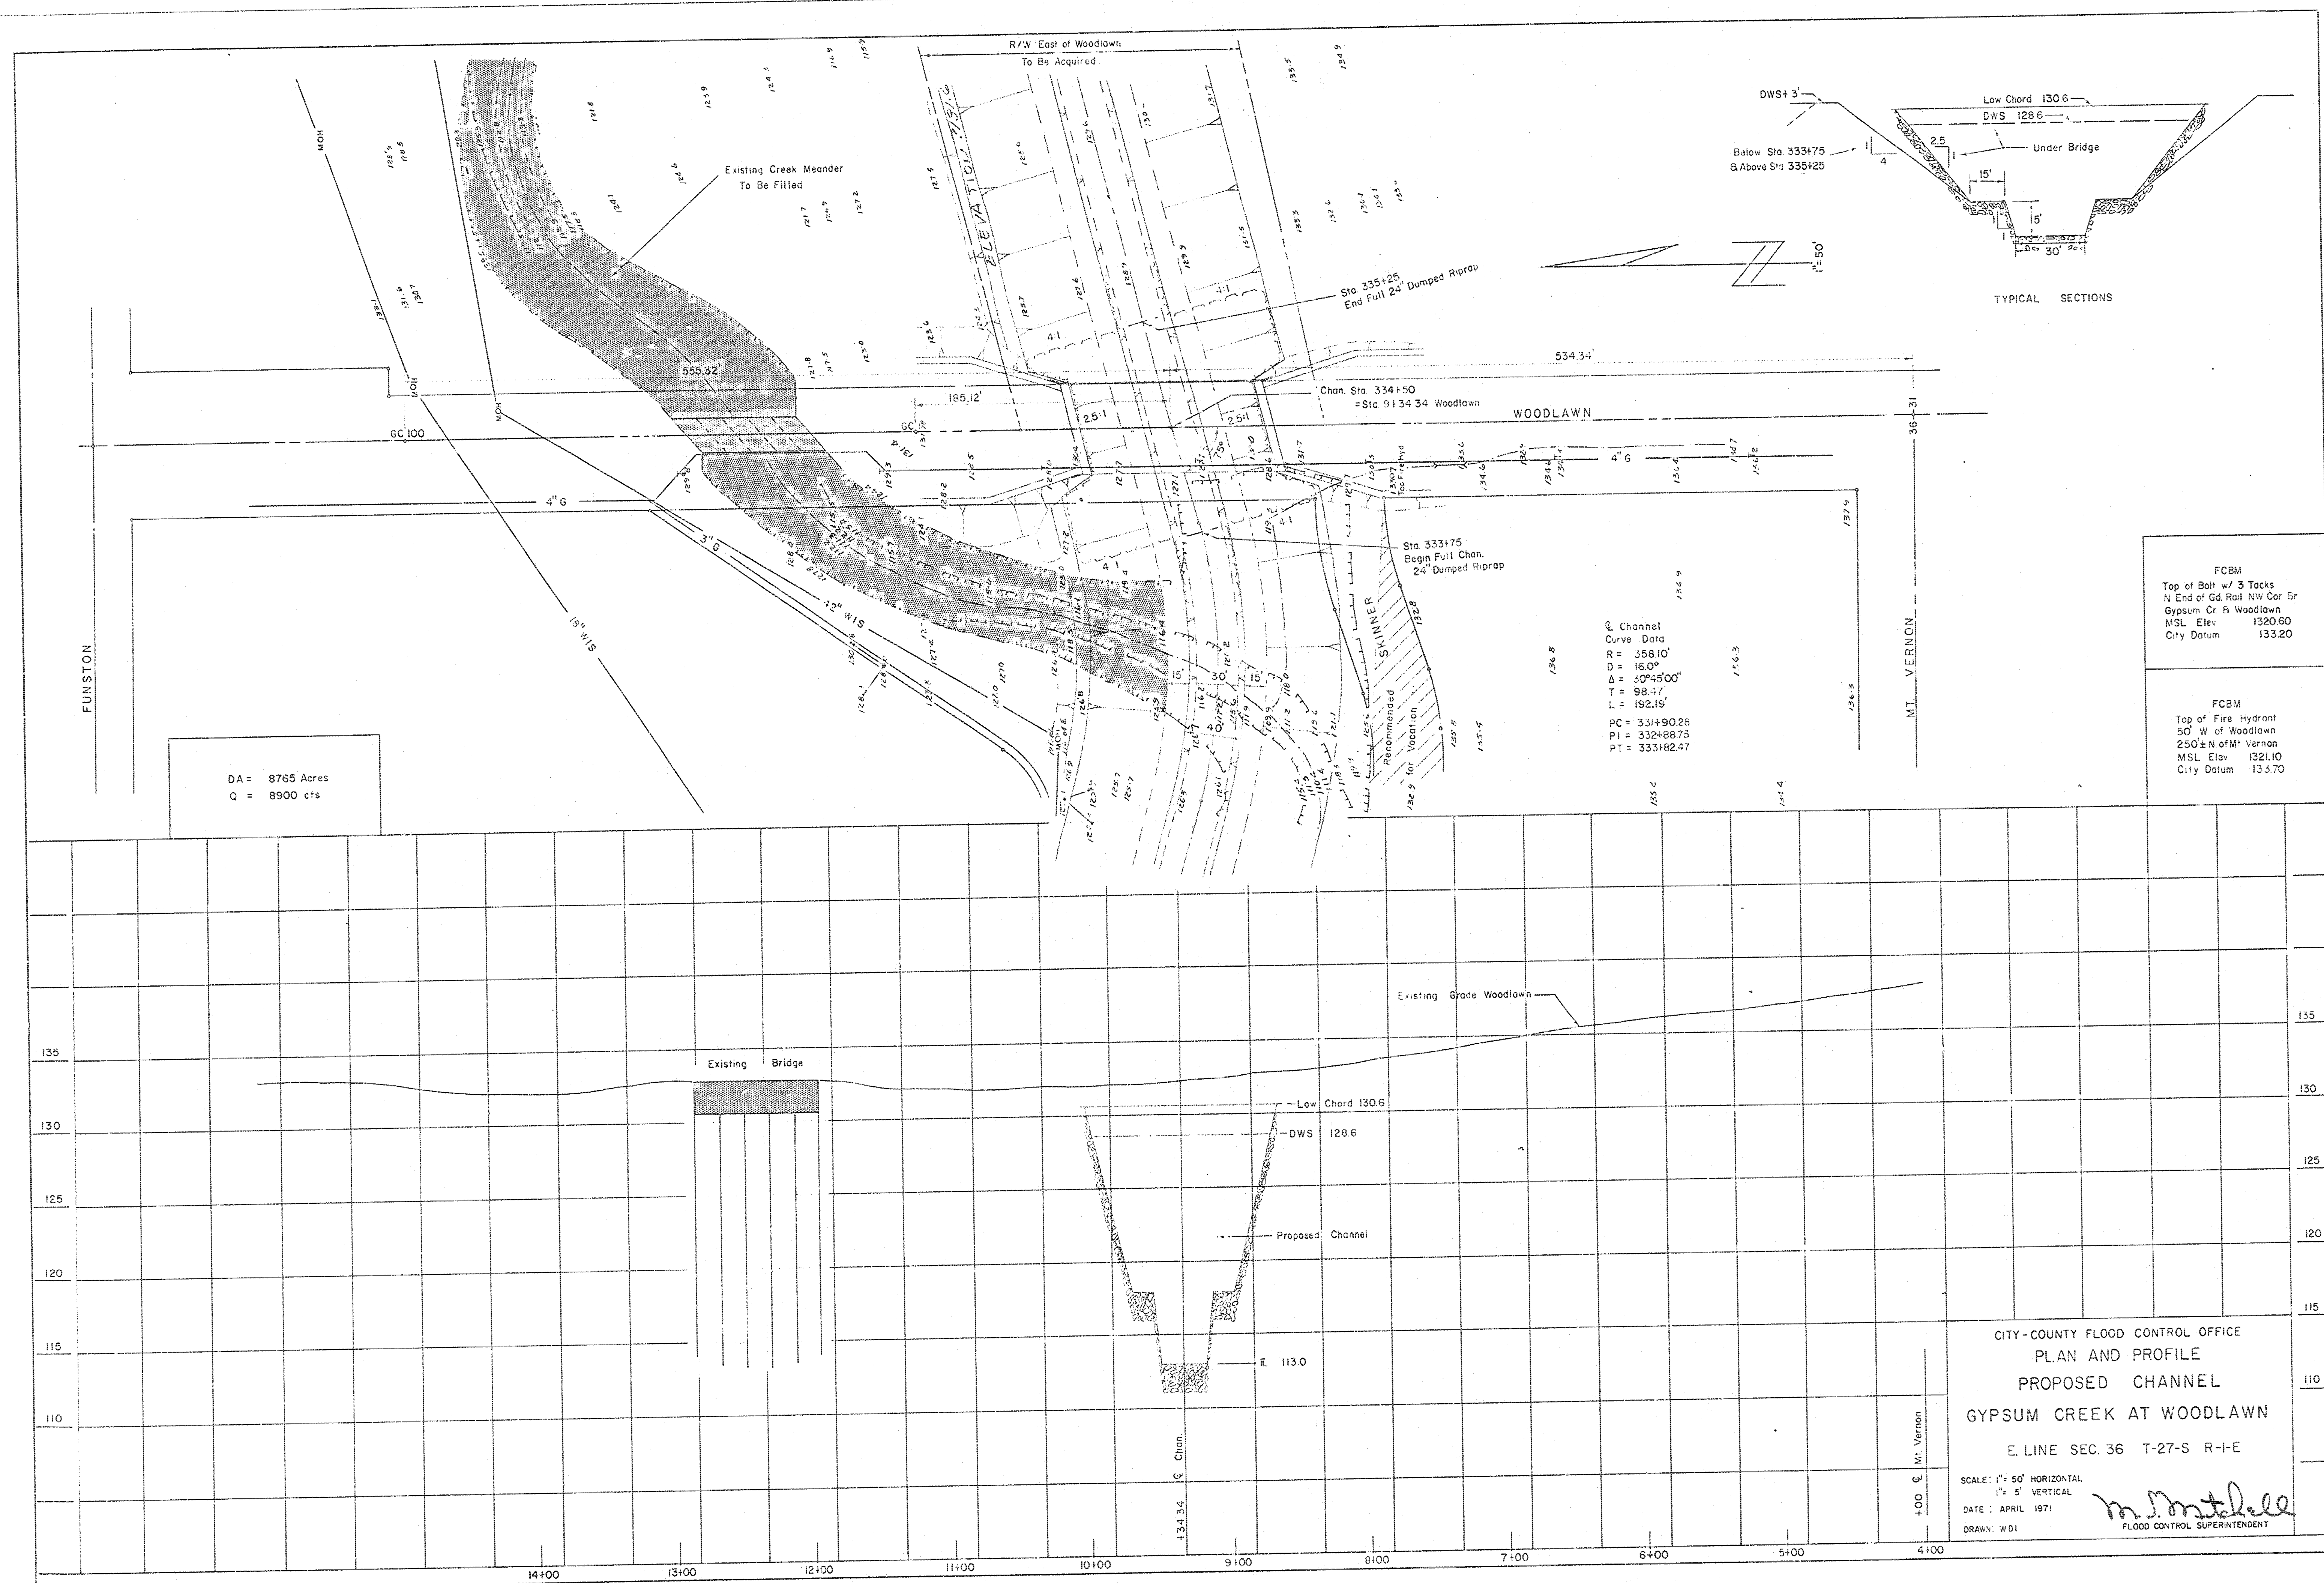

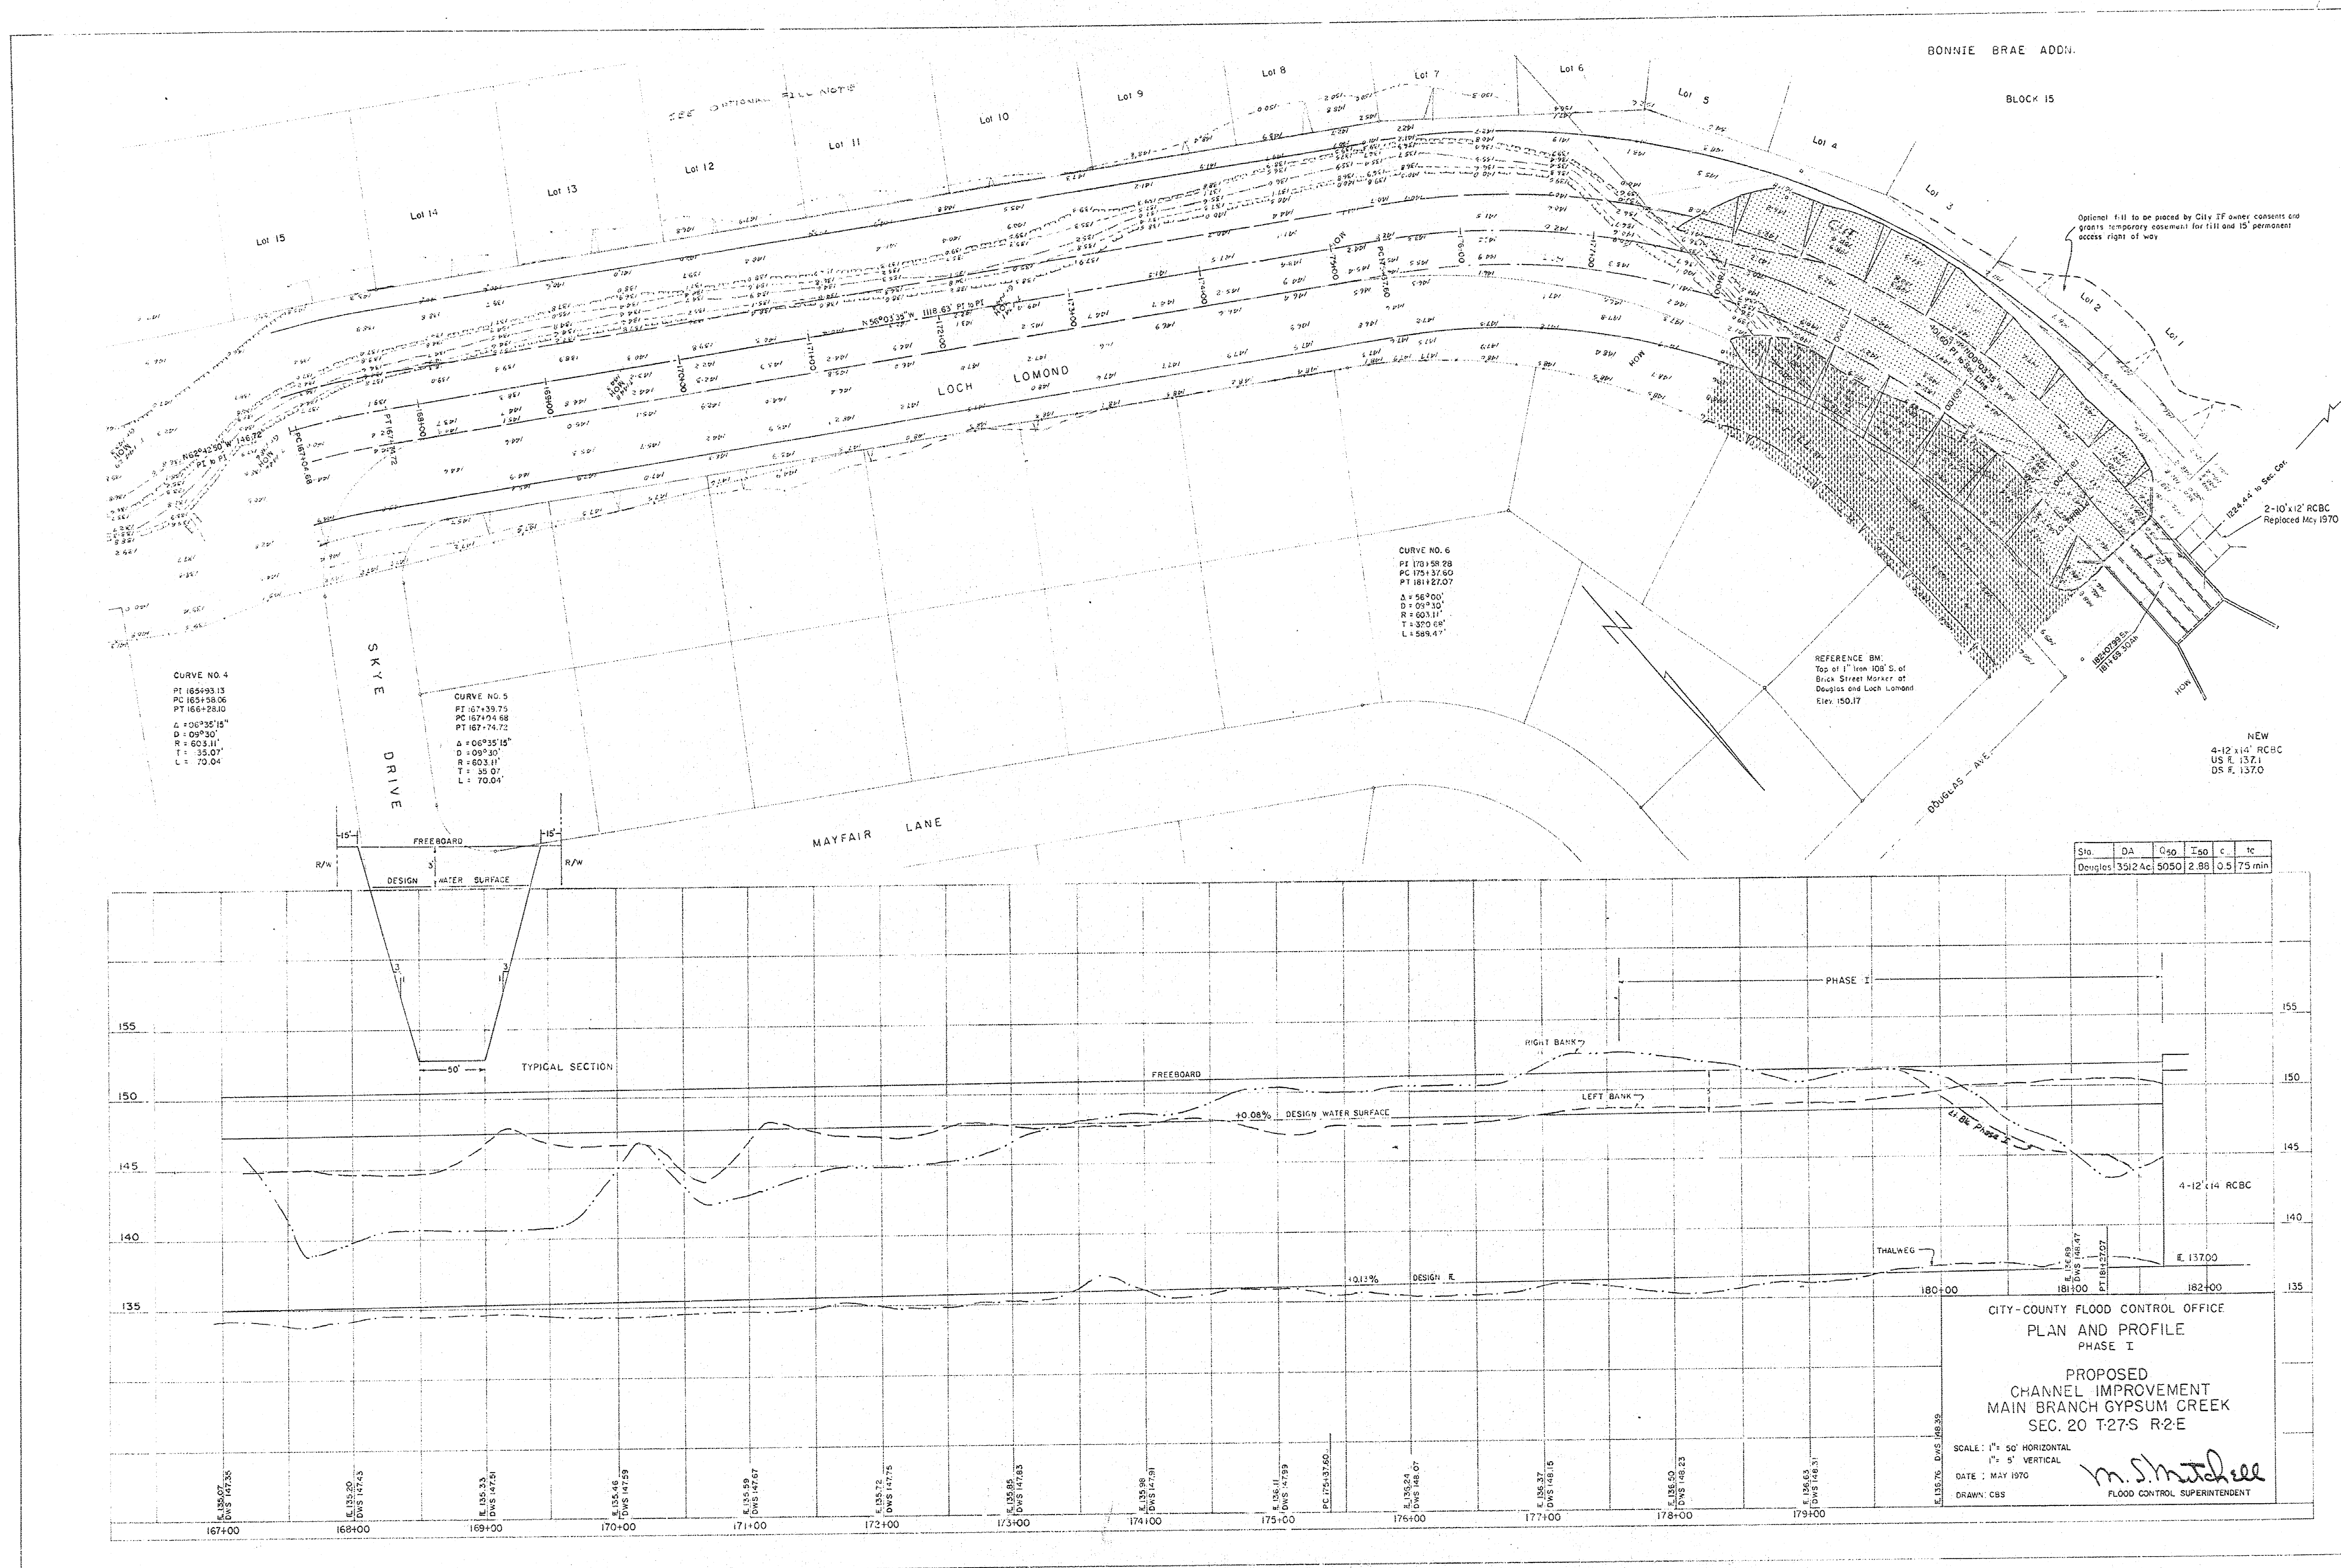

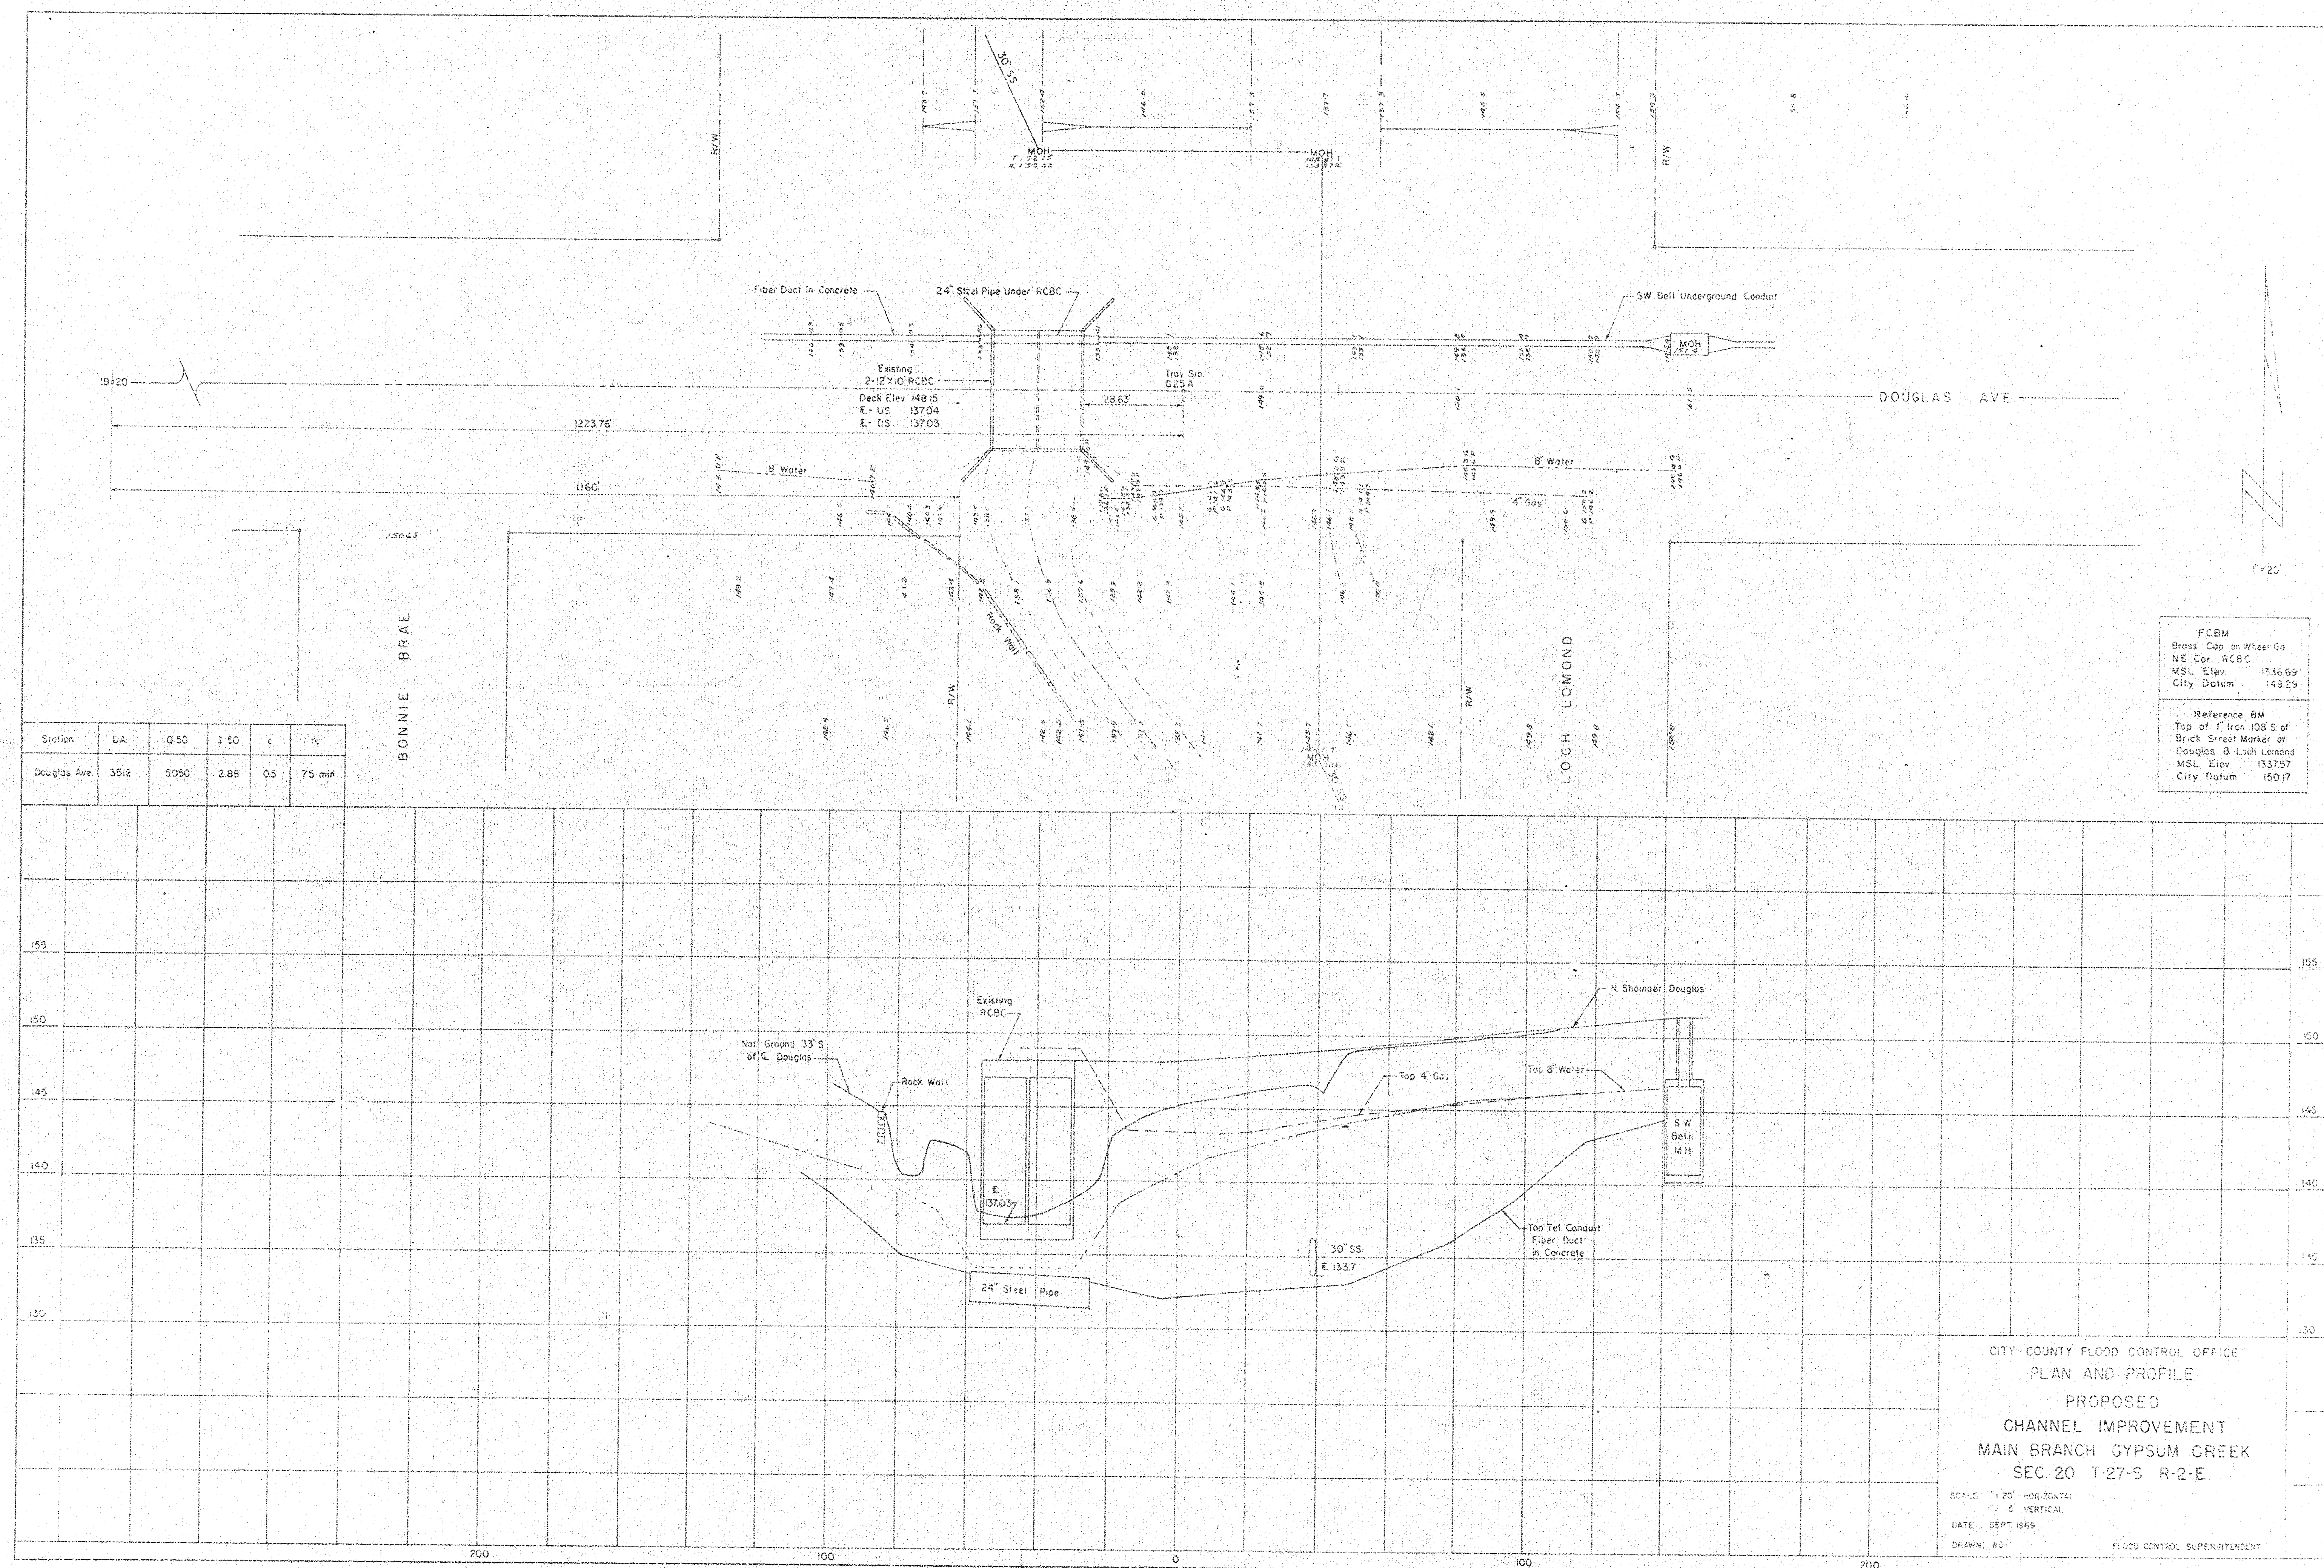


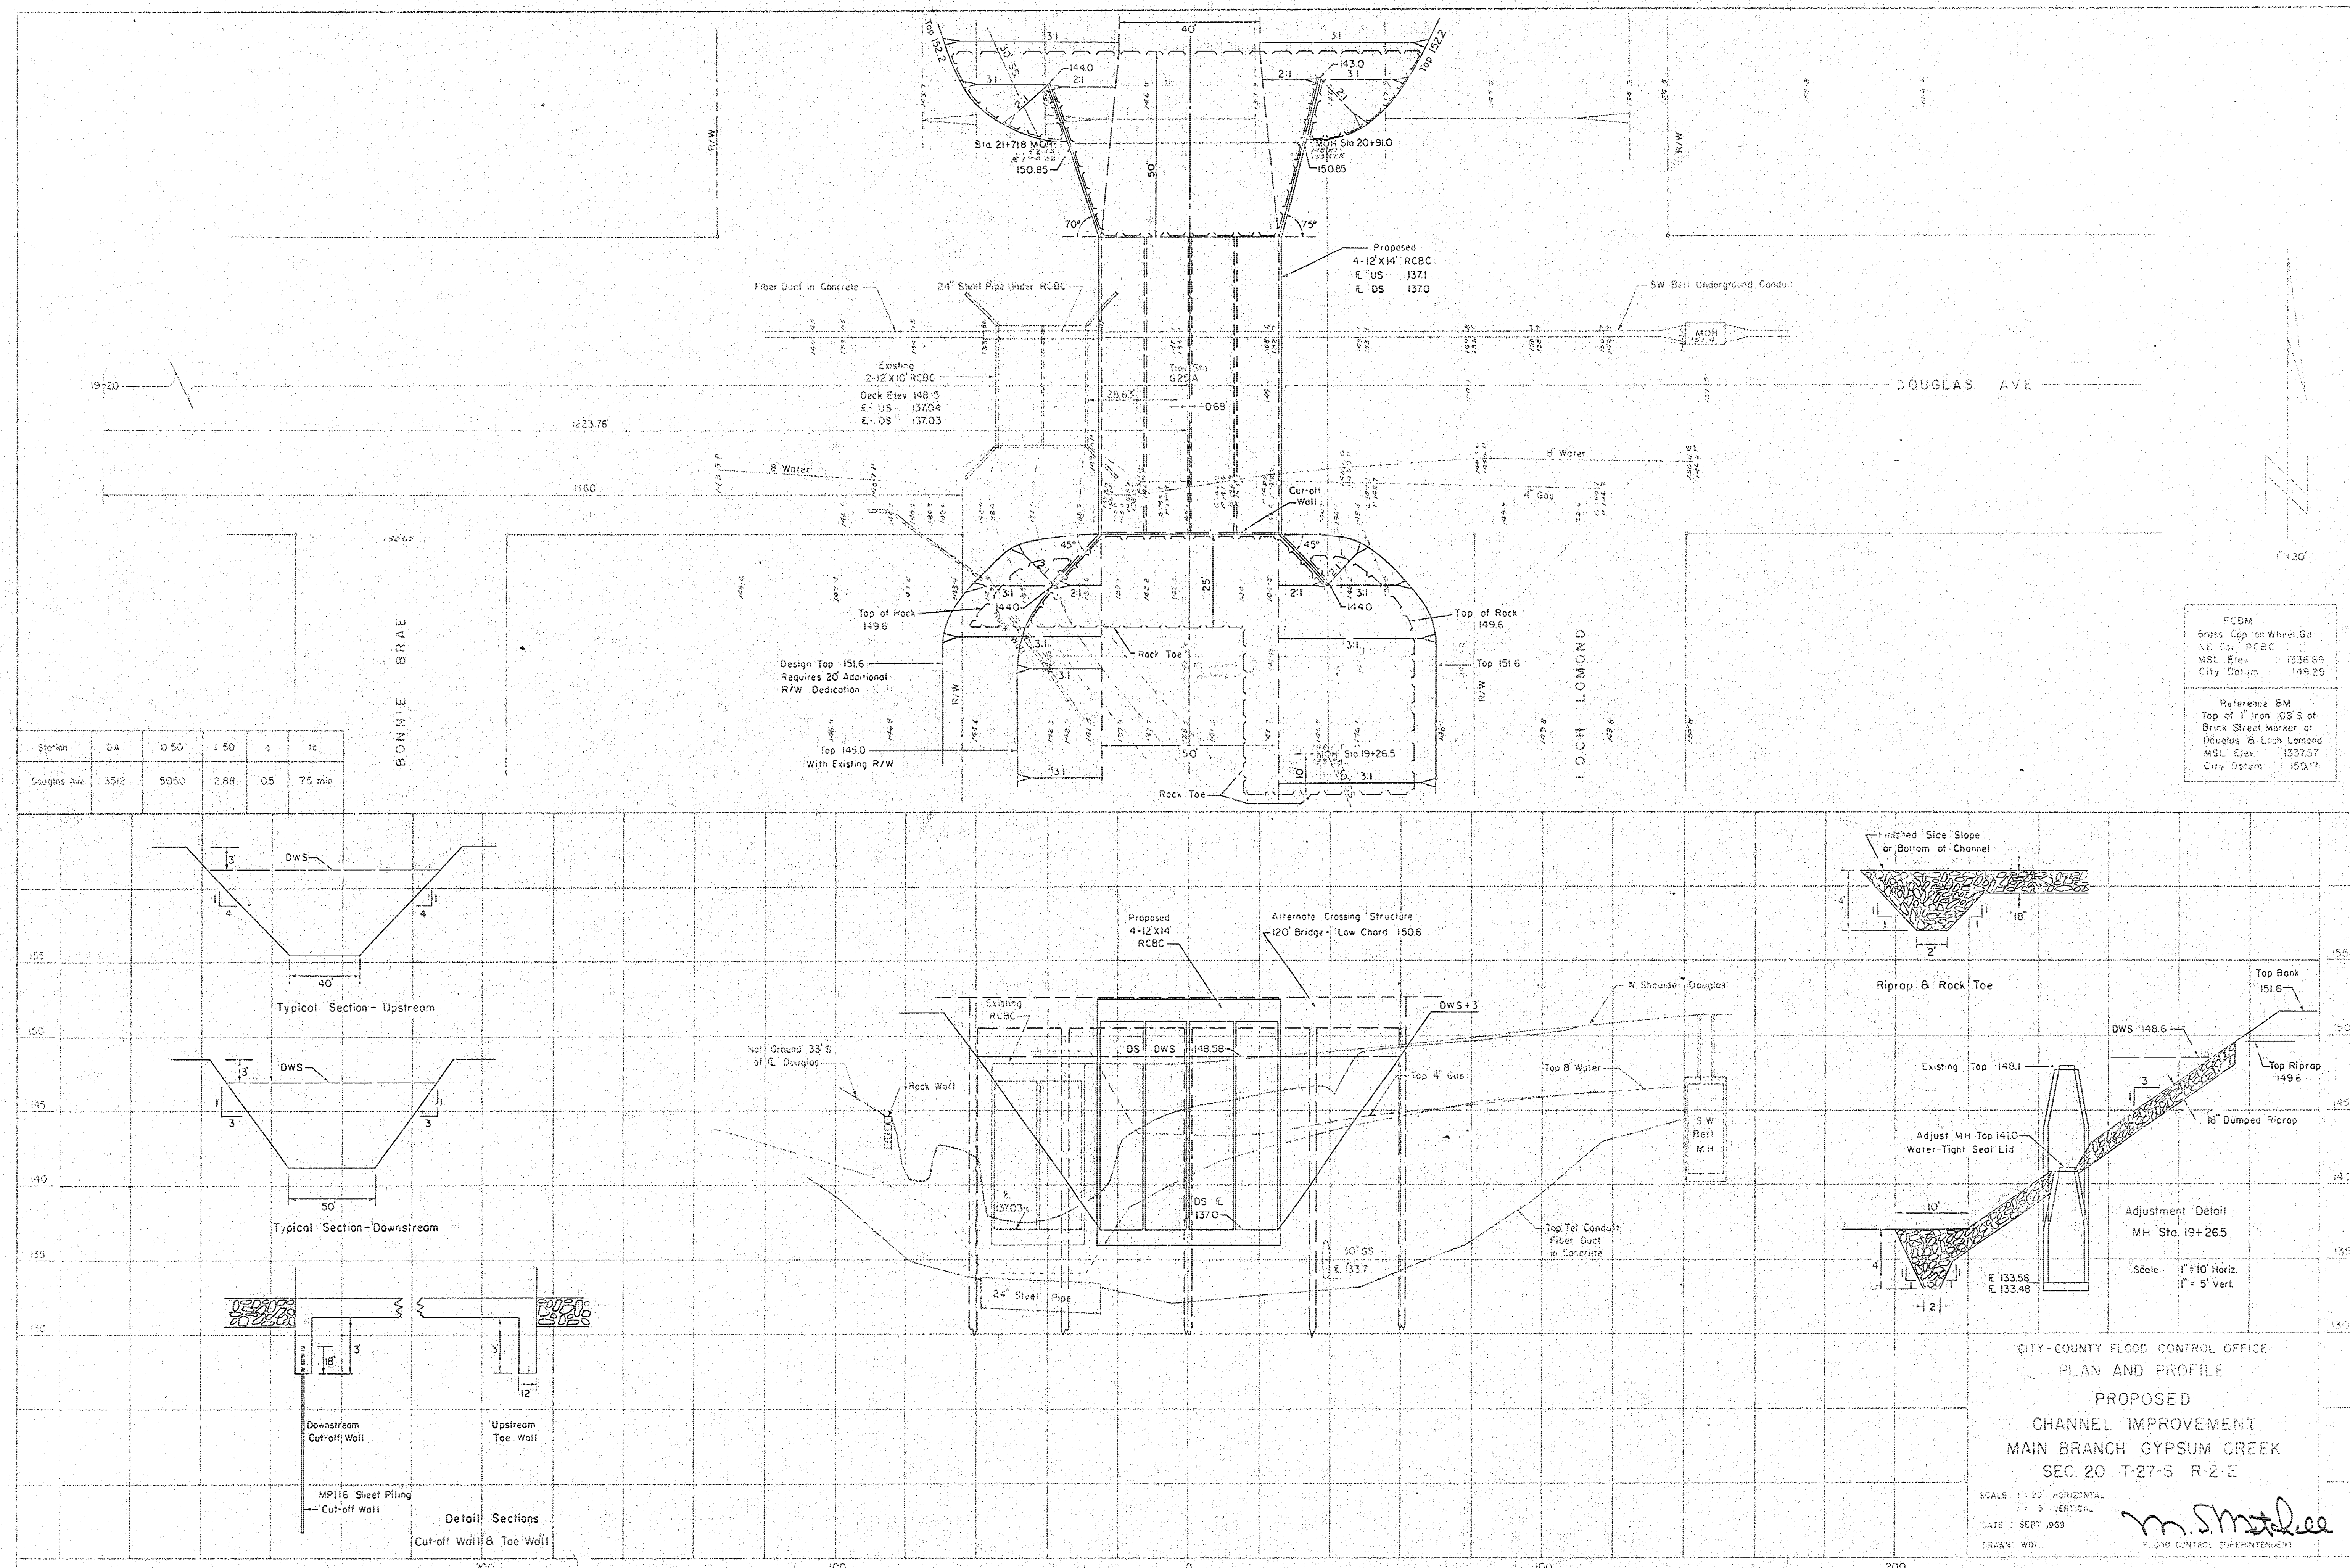

CITY-COUNTY FLOOD CONTROL OFFICE
PLAN AND PROFILE
PROPOSED
CHANNEL IMPROVEMENT
MAIN BRANCH GYPSUM CREEK
SEC. 20 T-27-S R-2-E

SCALE: 1" = 20' HORIZONTAL
1" = 5' VERTICAL
DATE: SEPT. 1969
DRAWN: WBI

m. smythee
FLOOD CONTROL SUPERINTENDENT

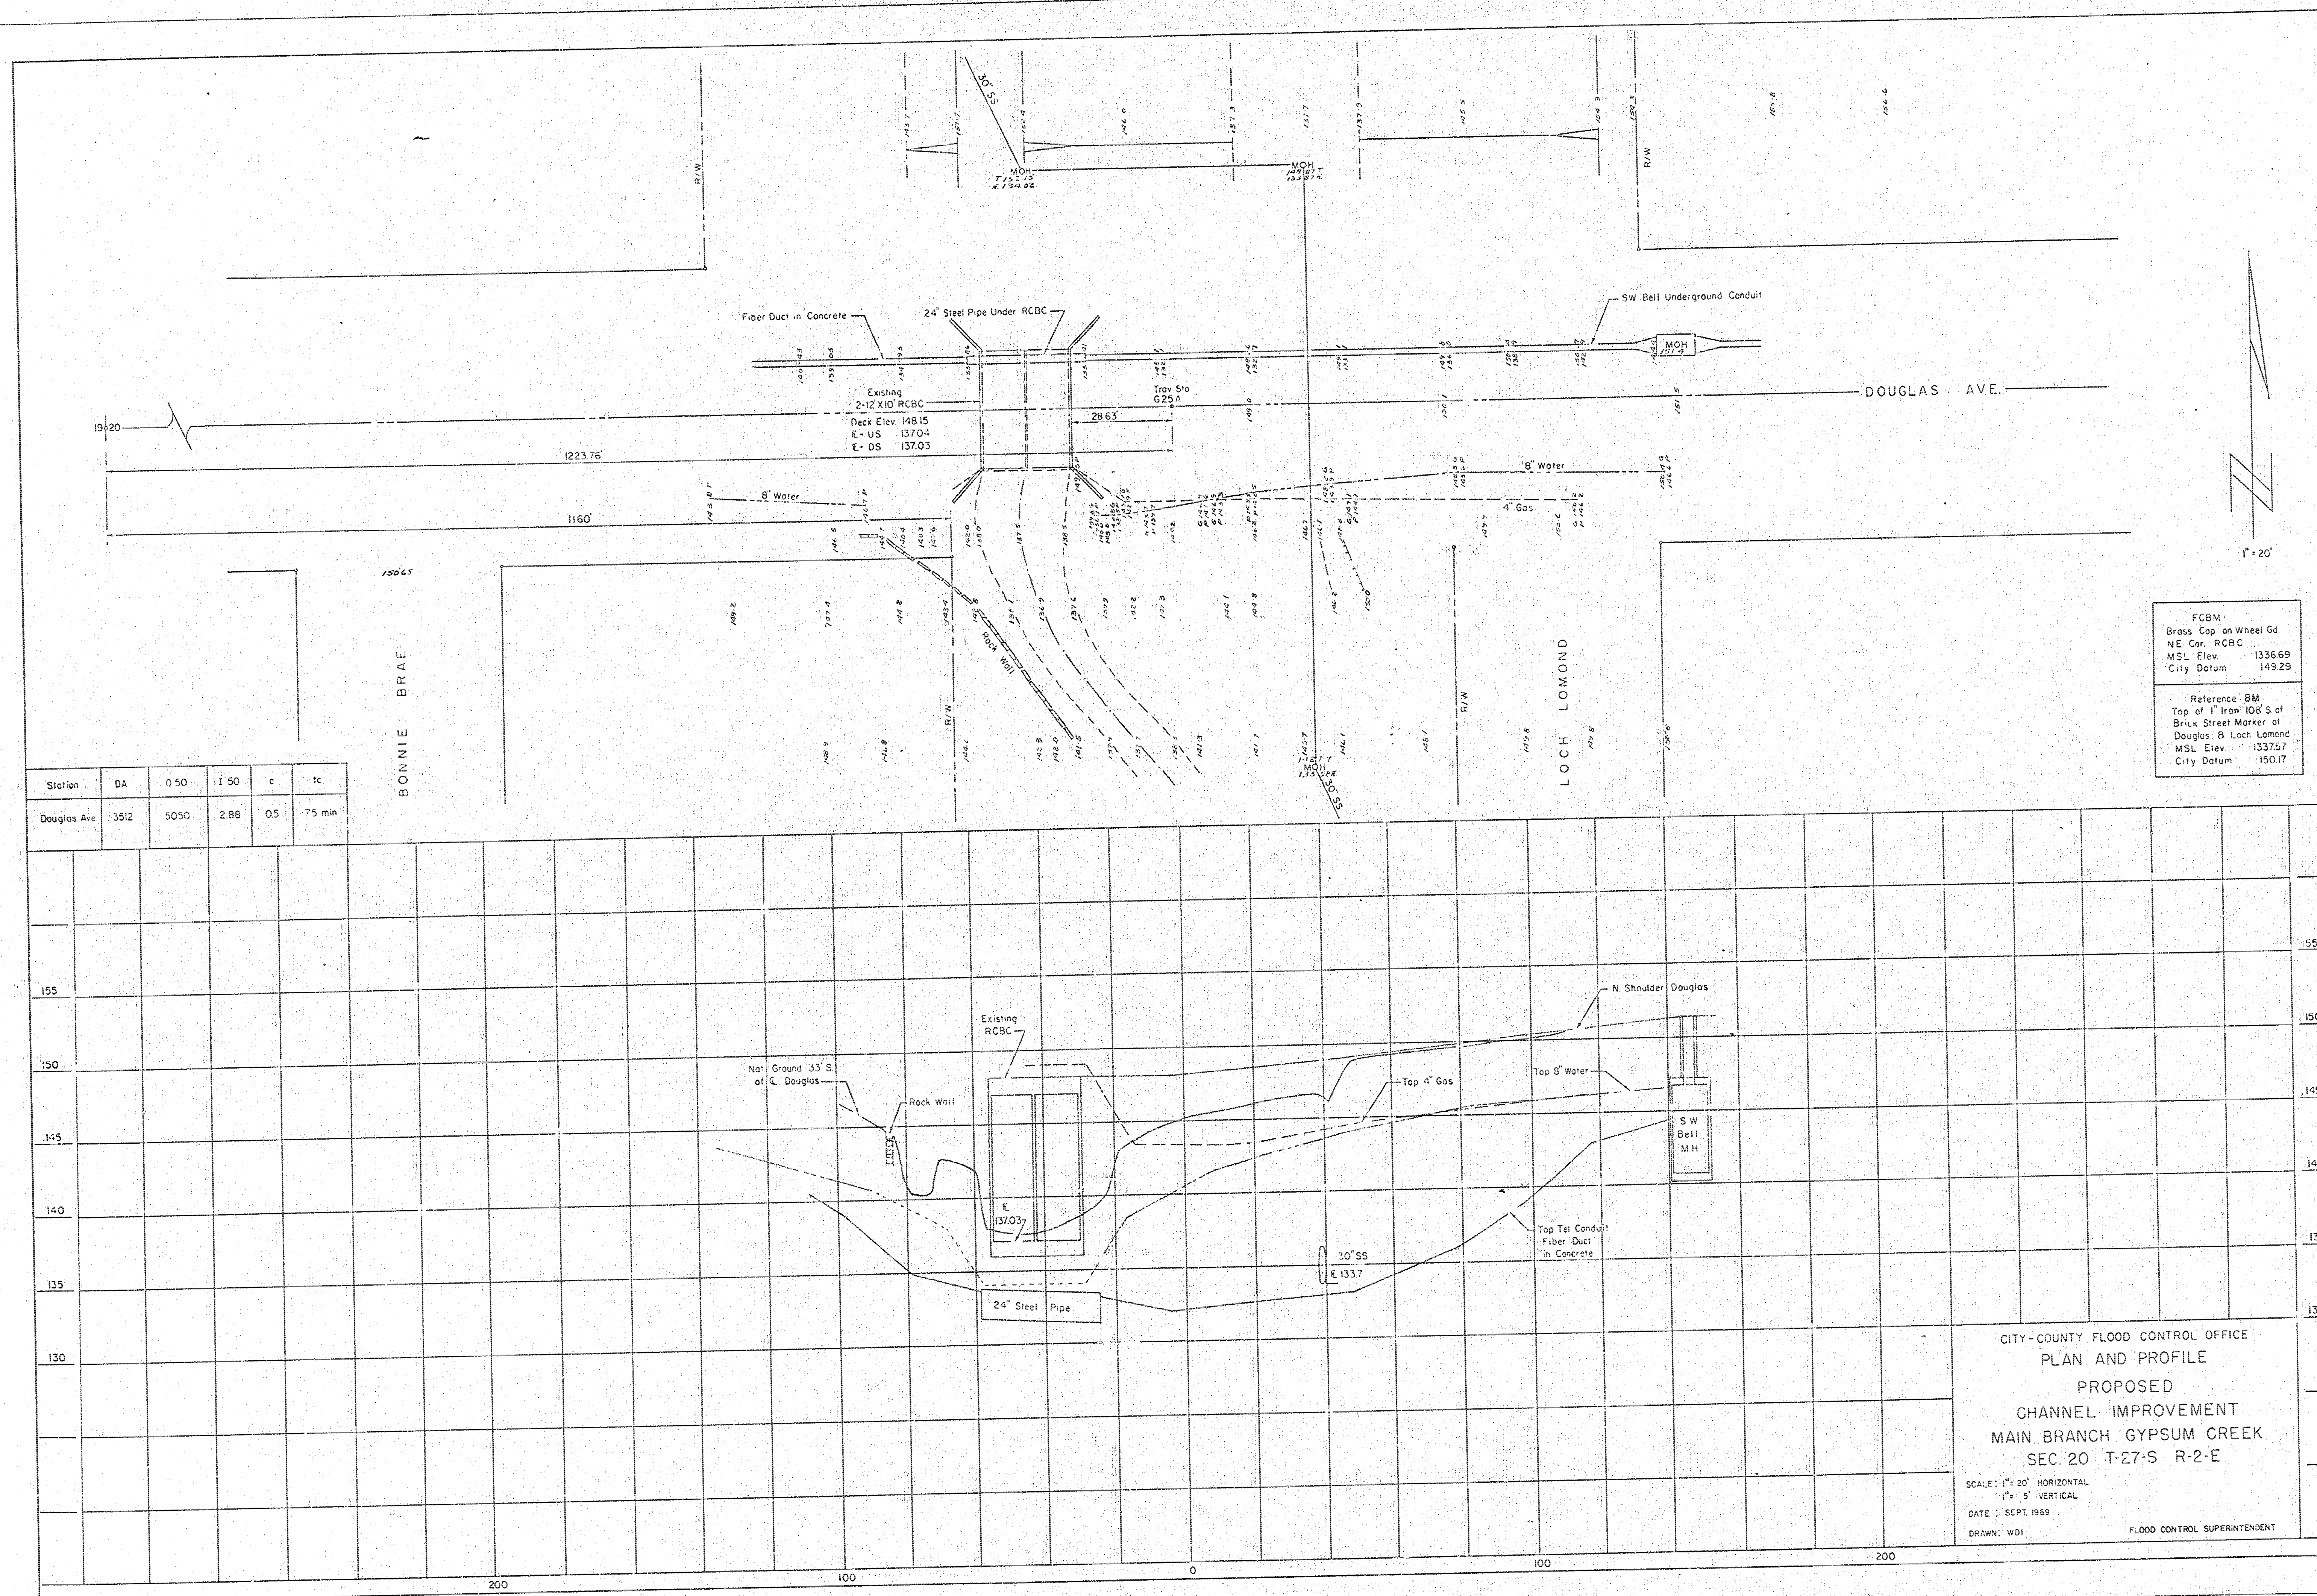


Station	DA	0.50	1.50	c	tc
Douglas Ave	3512	5050	2.88	05	75 min


FCBM
Brass Cap on Wheel Gd.
NE Cor. RCBC
MSL Elev. 1336.69
City Datum 149.29


Reference BM
Top of 1" Iron 108" S of
Brick Street Marker at
Douglas & Loch Lomond
MSL Elev. 1337.57
City Datum 150.17

CITY-COUNTY FLOOD CONTROL OFFICE
PLAN AND PROFILE
PROPOSED
CHANNEL IMPROVEMENT
MAIN BRANCH GYPSUM CREEK
SEC. 20 T-27-S R-2-E

SCALE: 1" = 20' HORIZONTAL
1" = 5' VERTICAL
DATE: SEPT. 1959
DRAWN: WDI
FLOOD CONTROL SUPERINTENDENT

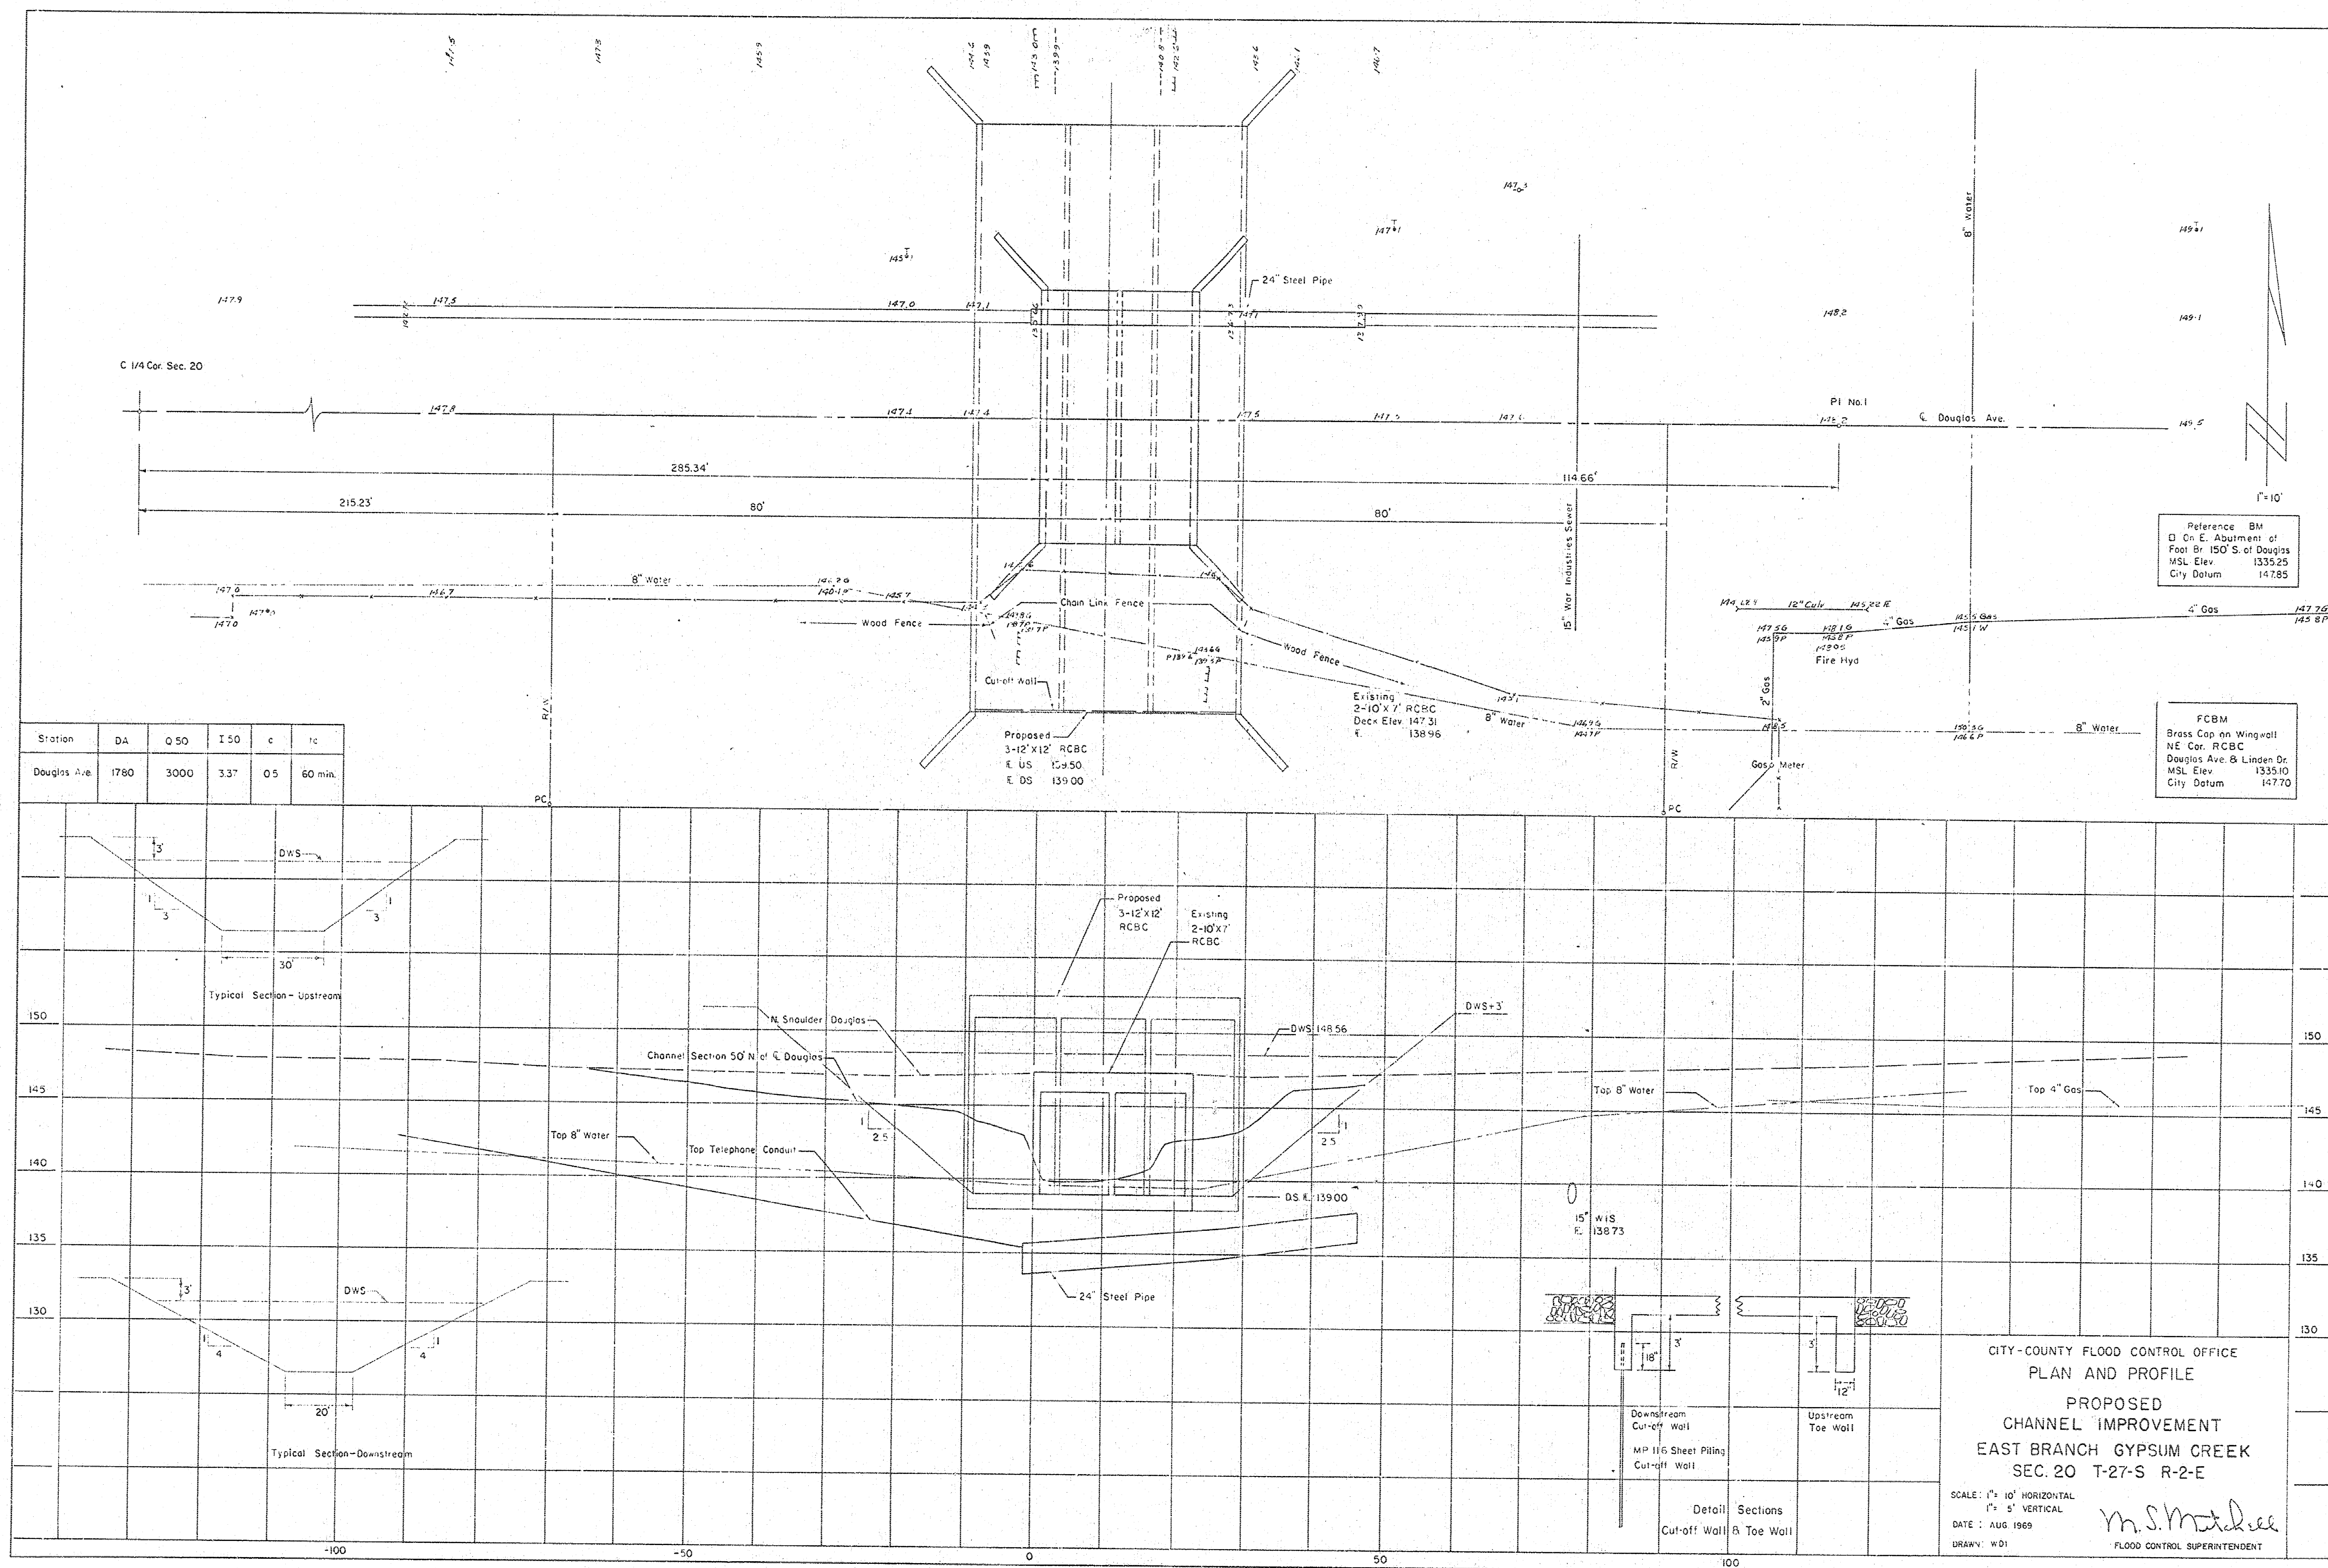

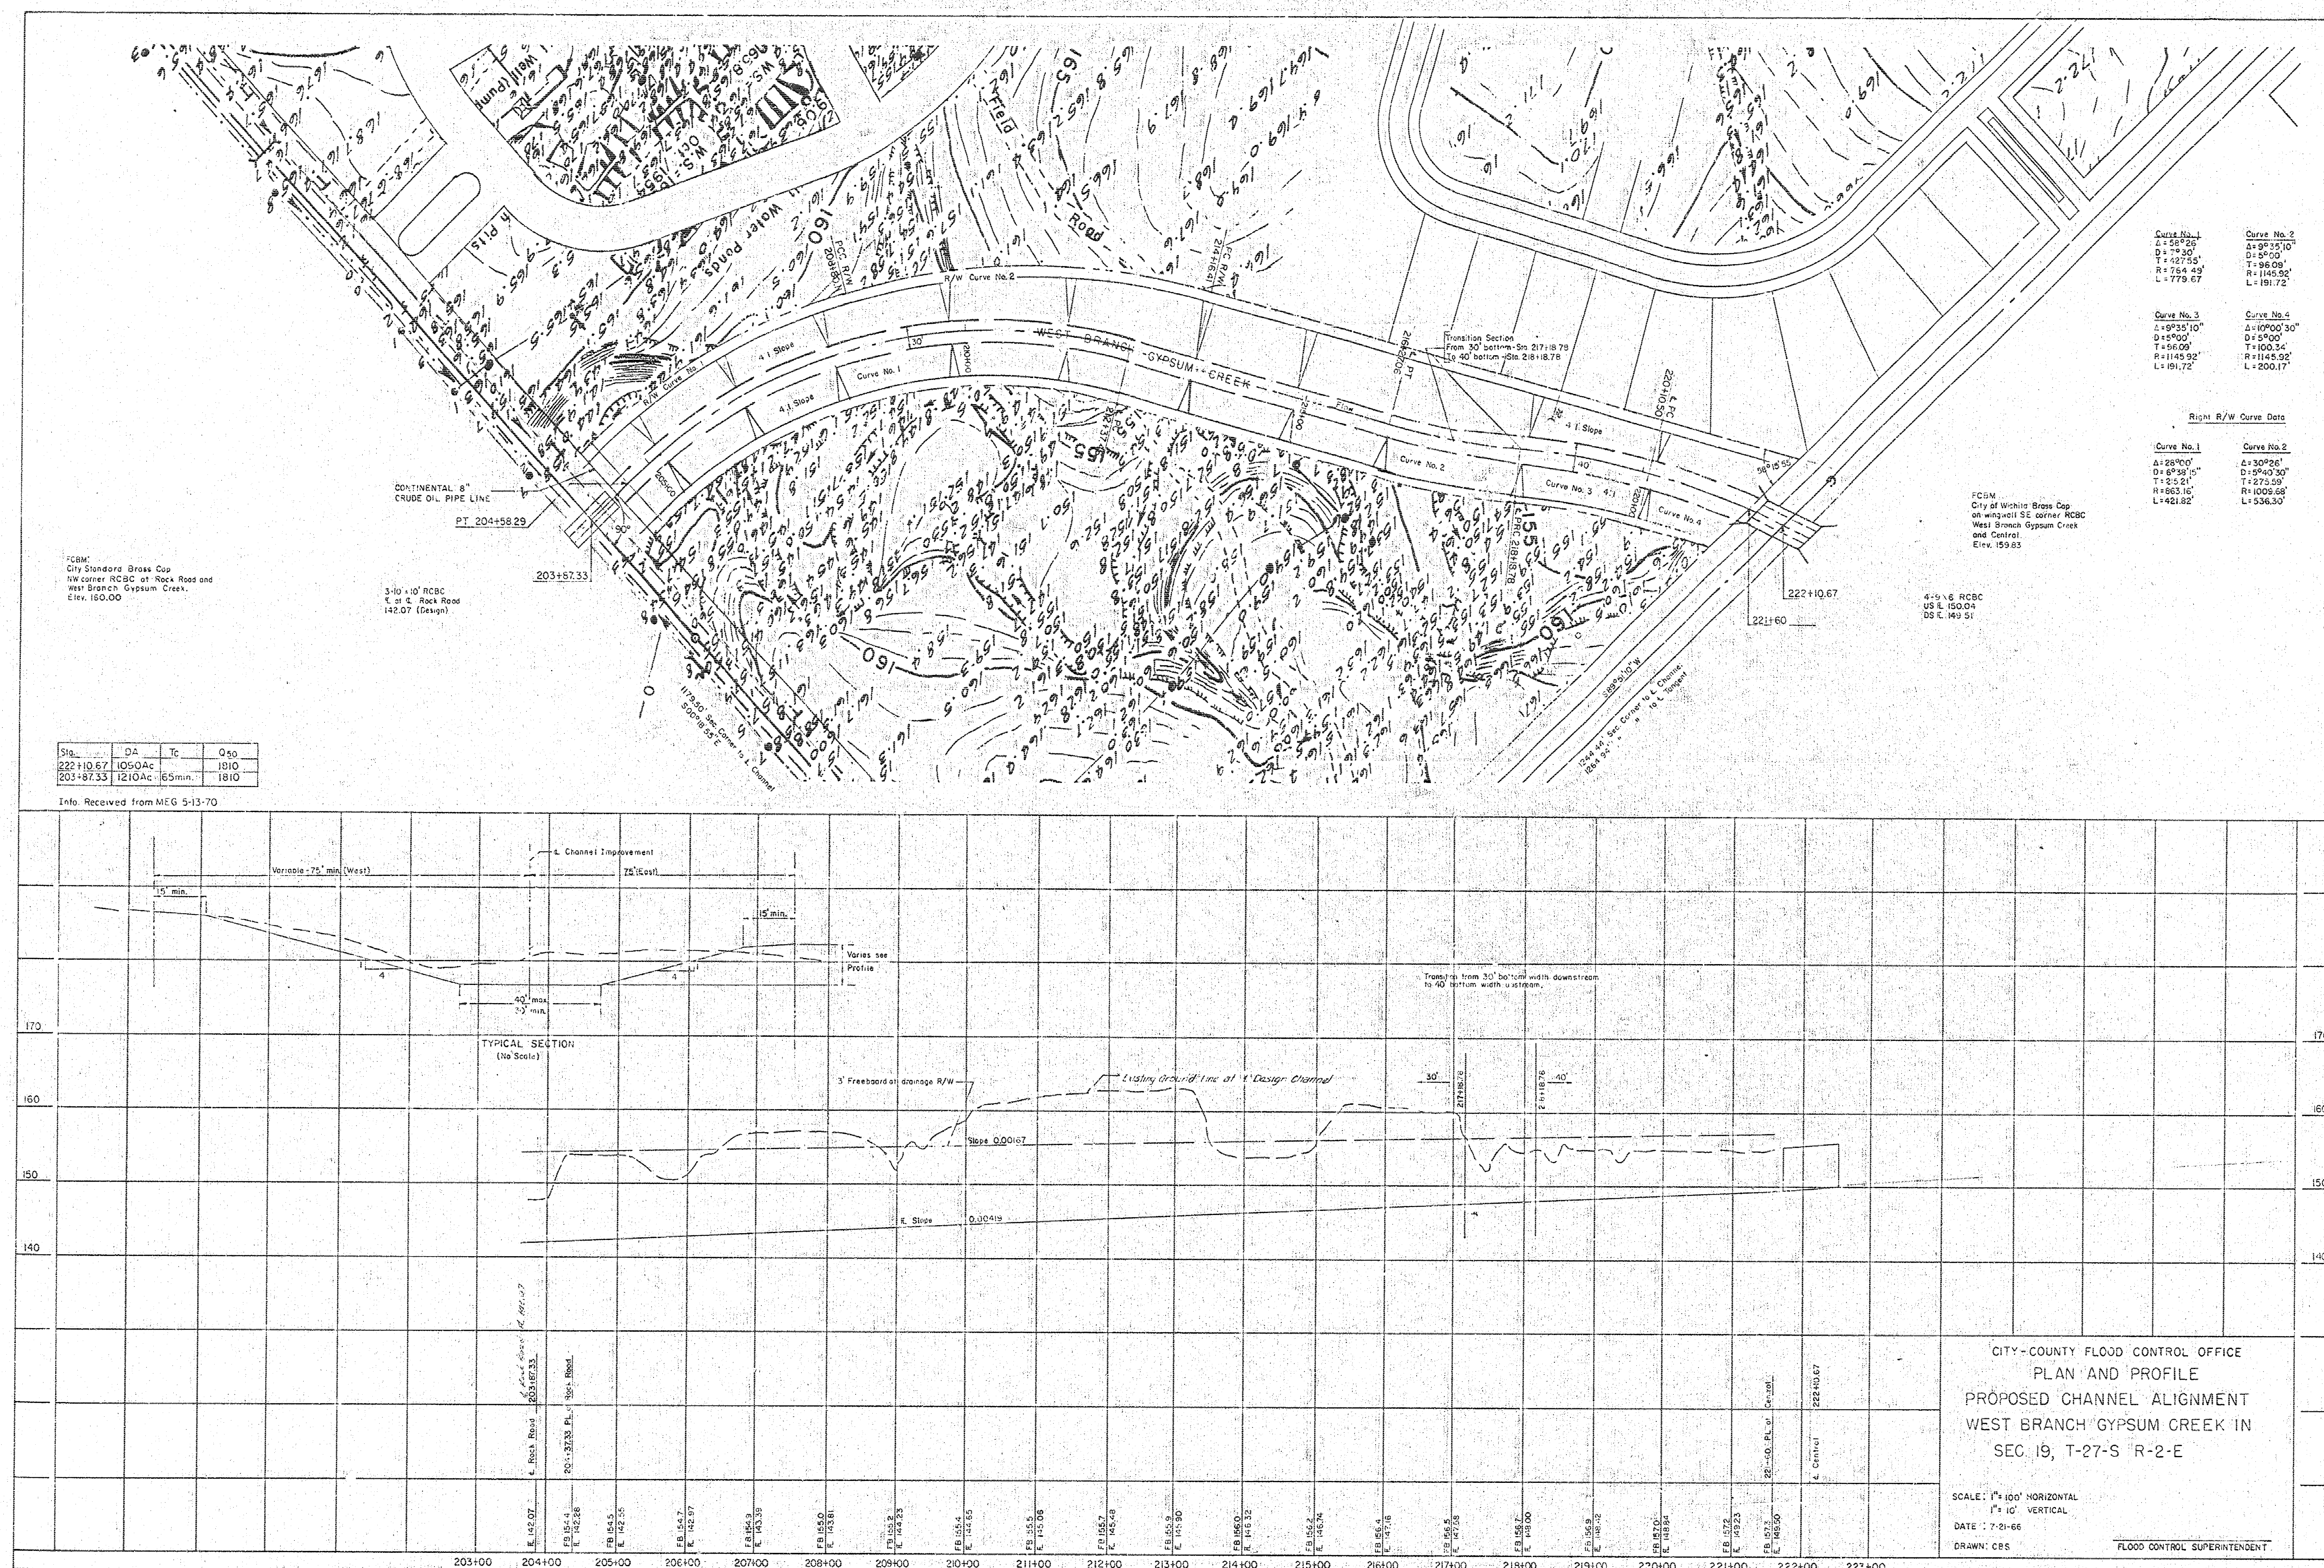

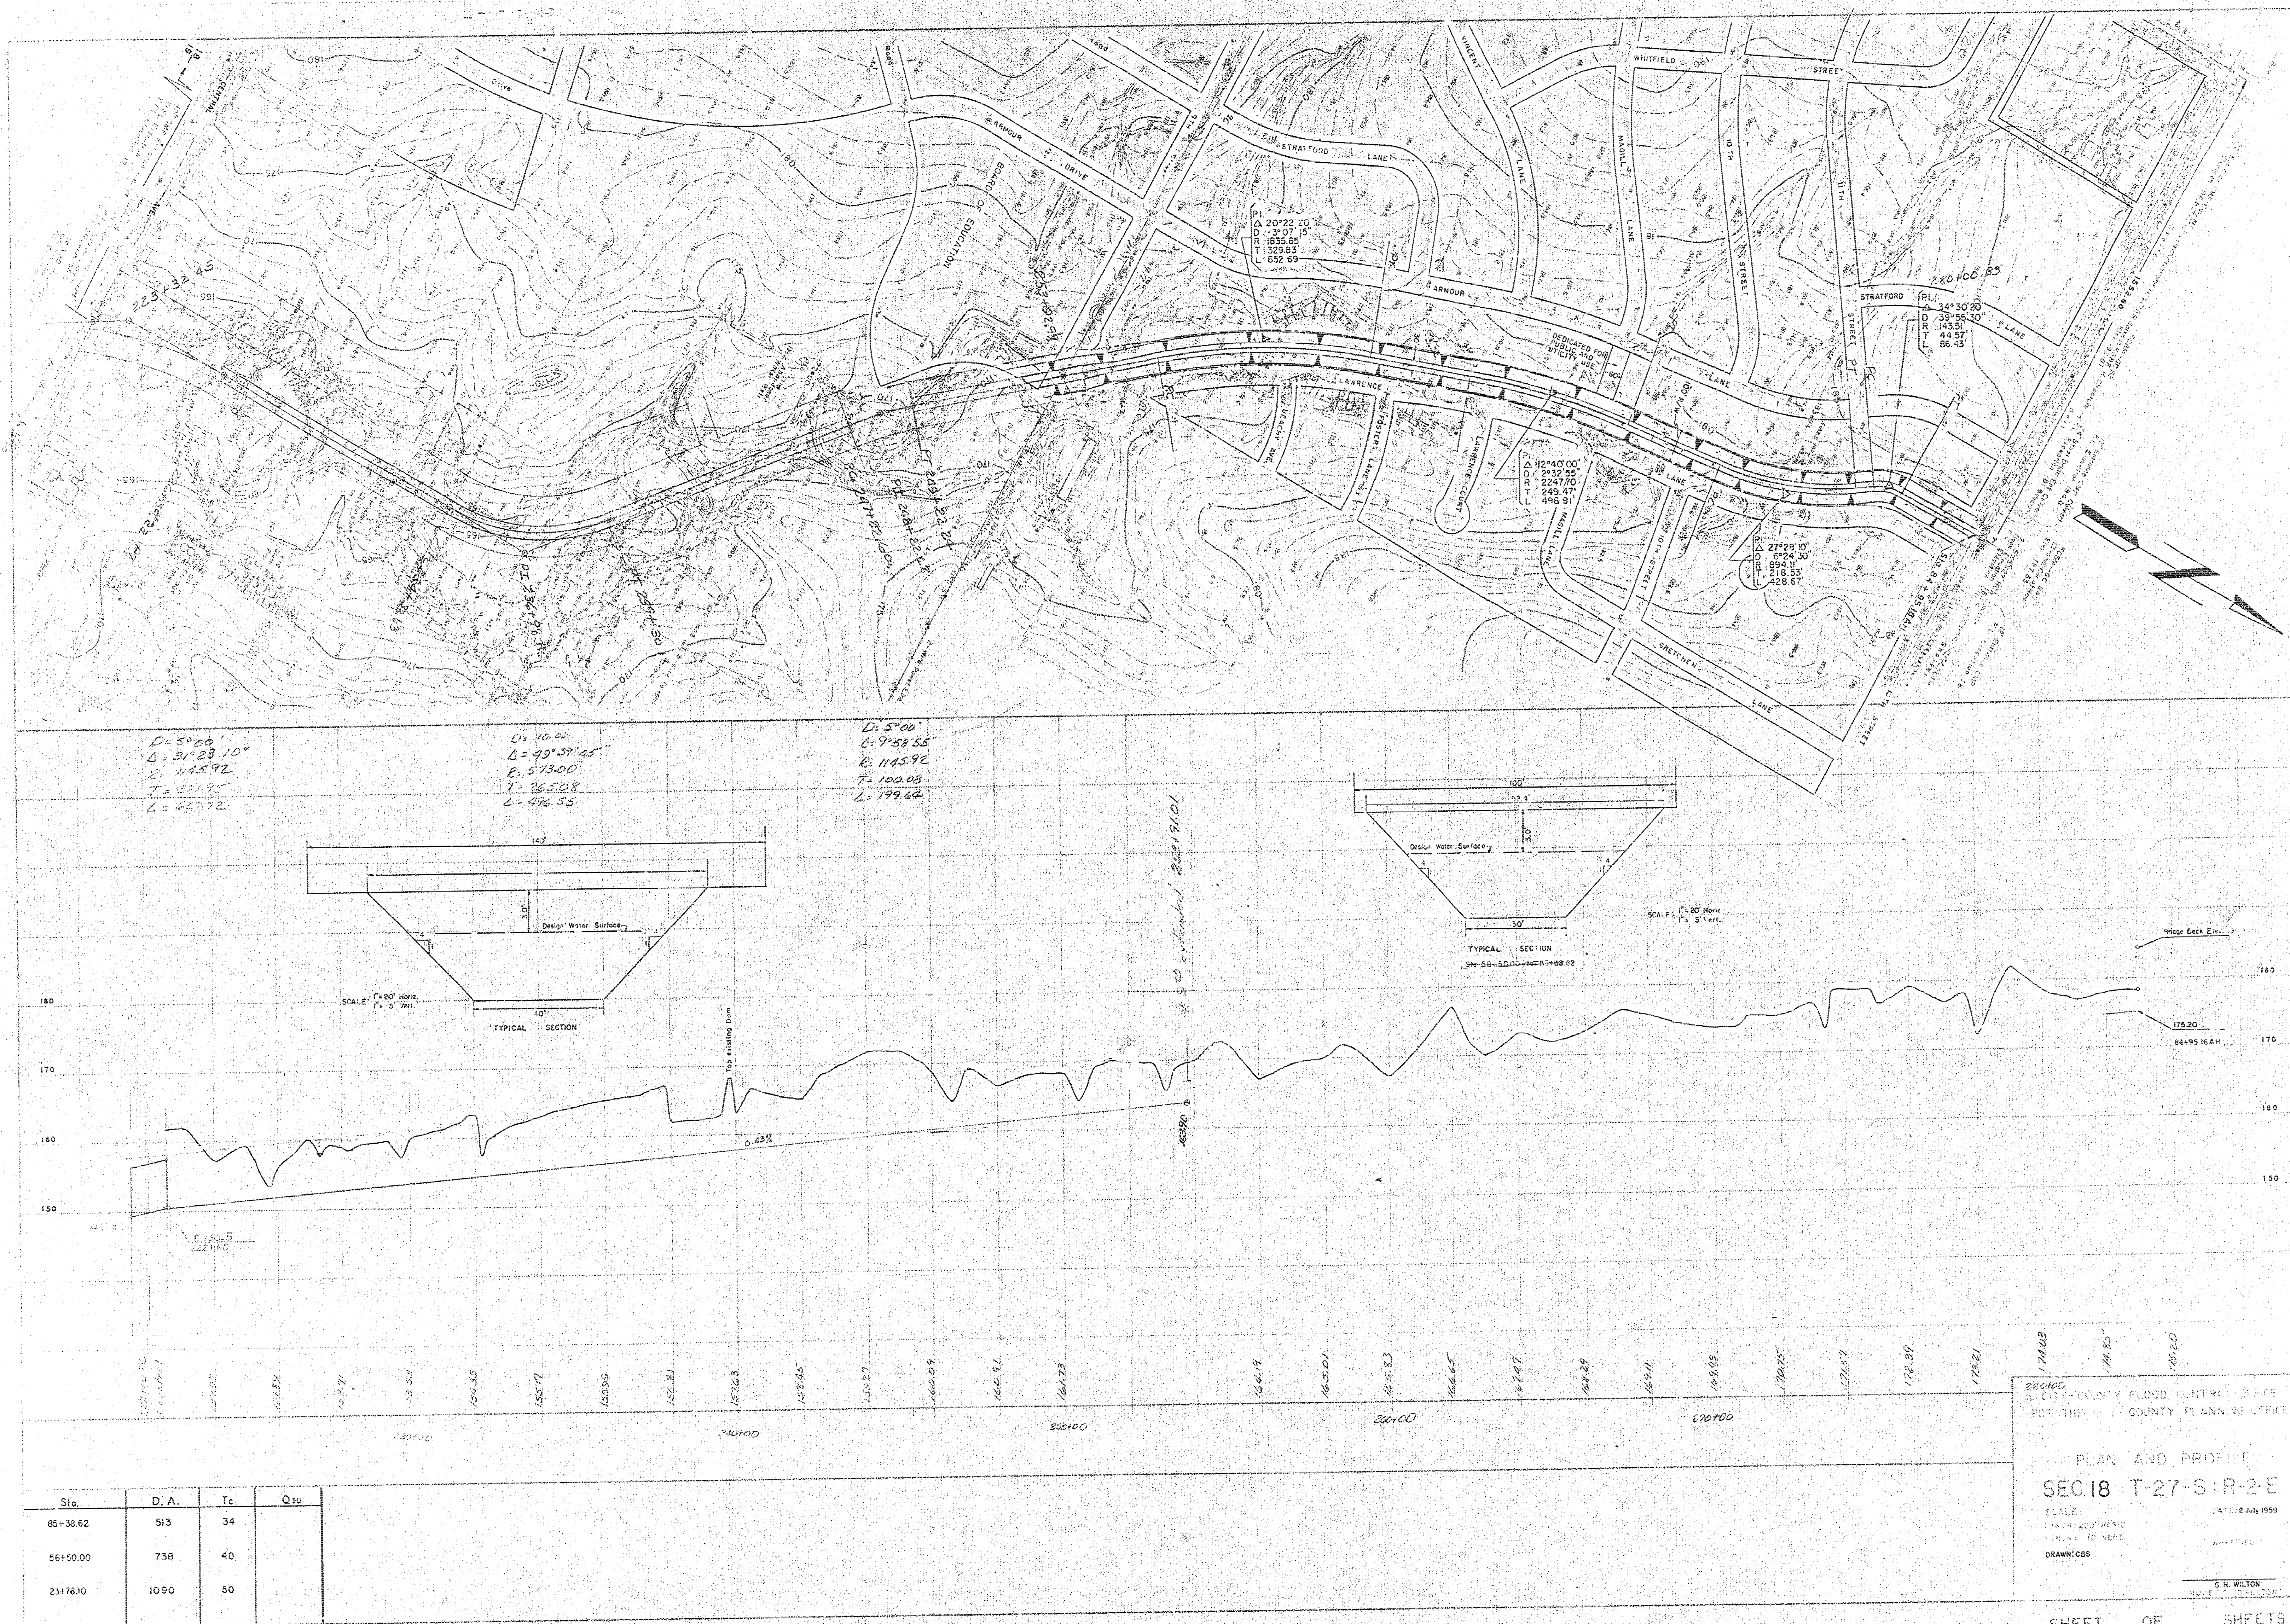

PREPARED BY
 COUNTY FLOOD CONTROL DISTRICT
 FOR THE COUNTY PLANNING OFFICE
 PLAN AND PROFILE
 SEC. 18 T-27 S-R-2-E
 SCALE: 1" = 40' HORIZ. 1" = 5' VERT.
 DATE: 2 July 1999
 DRAWN: CBS
 CHECKED: S.H. WILSON
 SHEET 1 OF 1 SHEETS

