






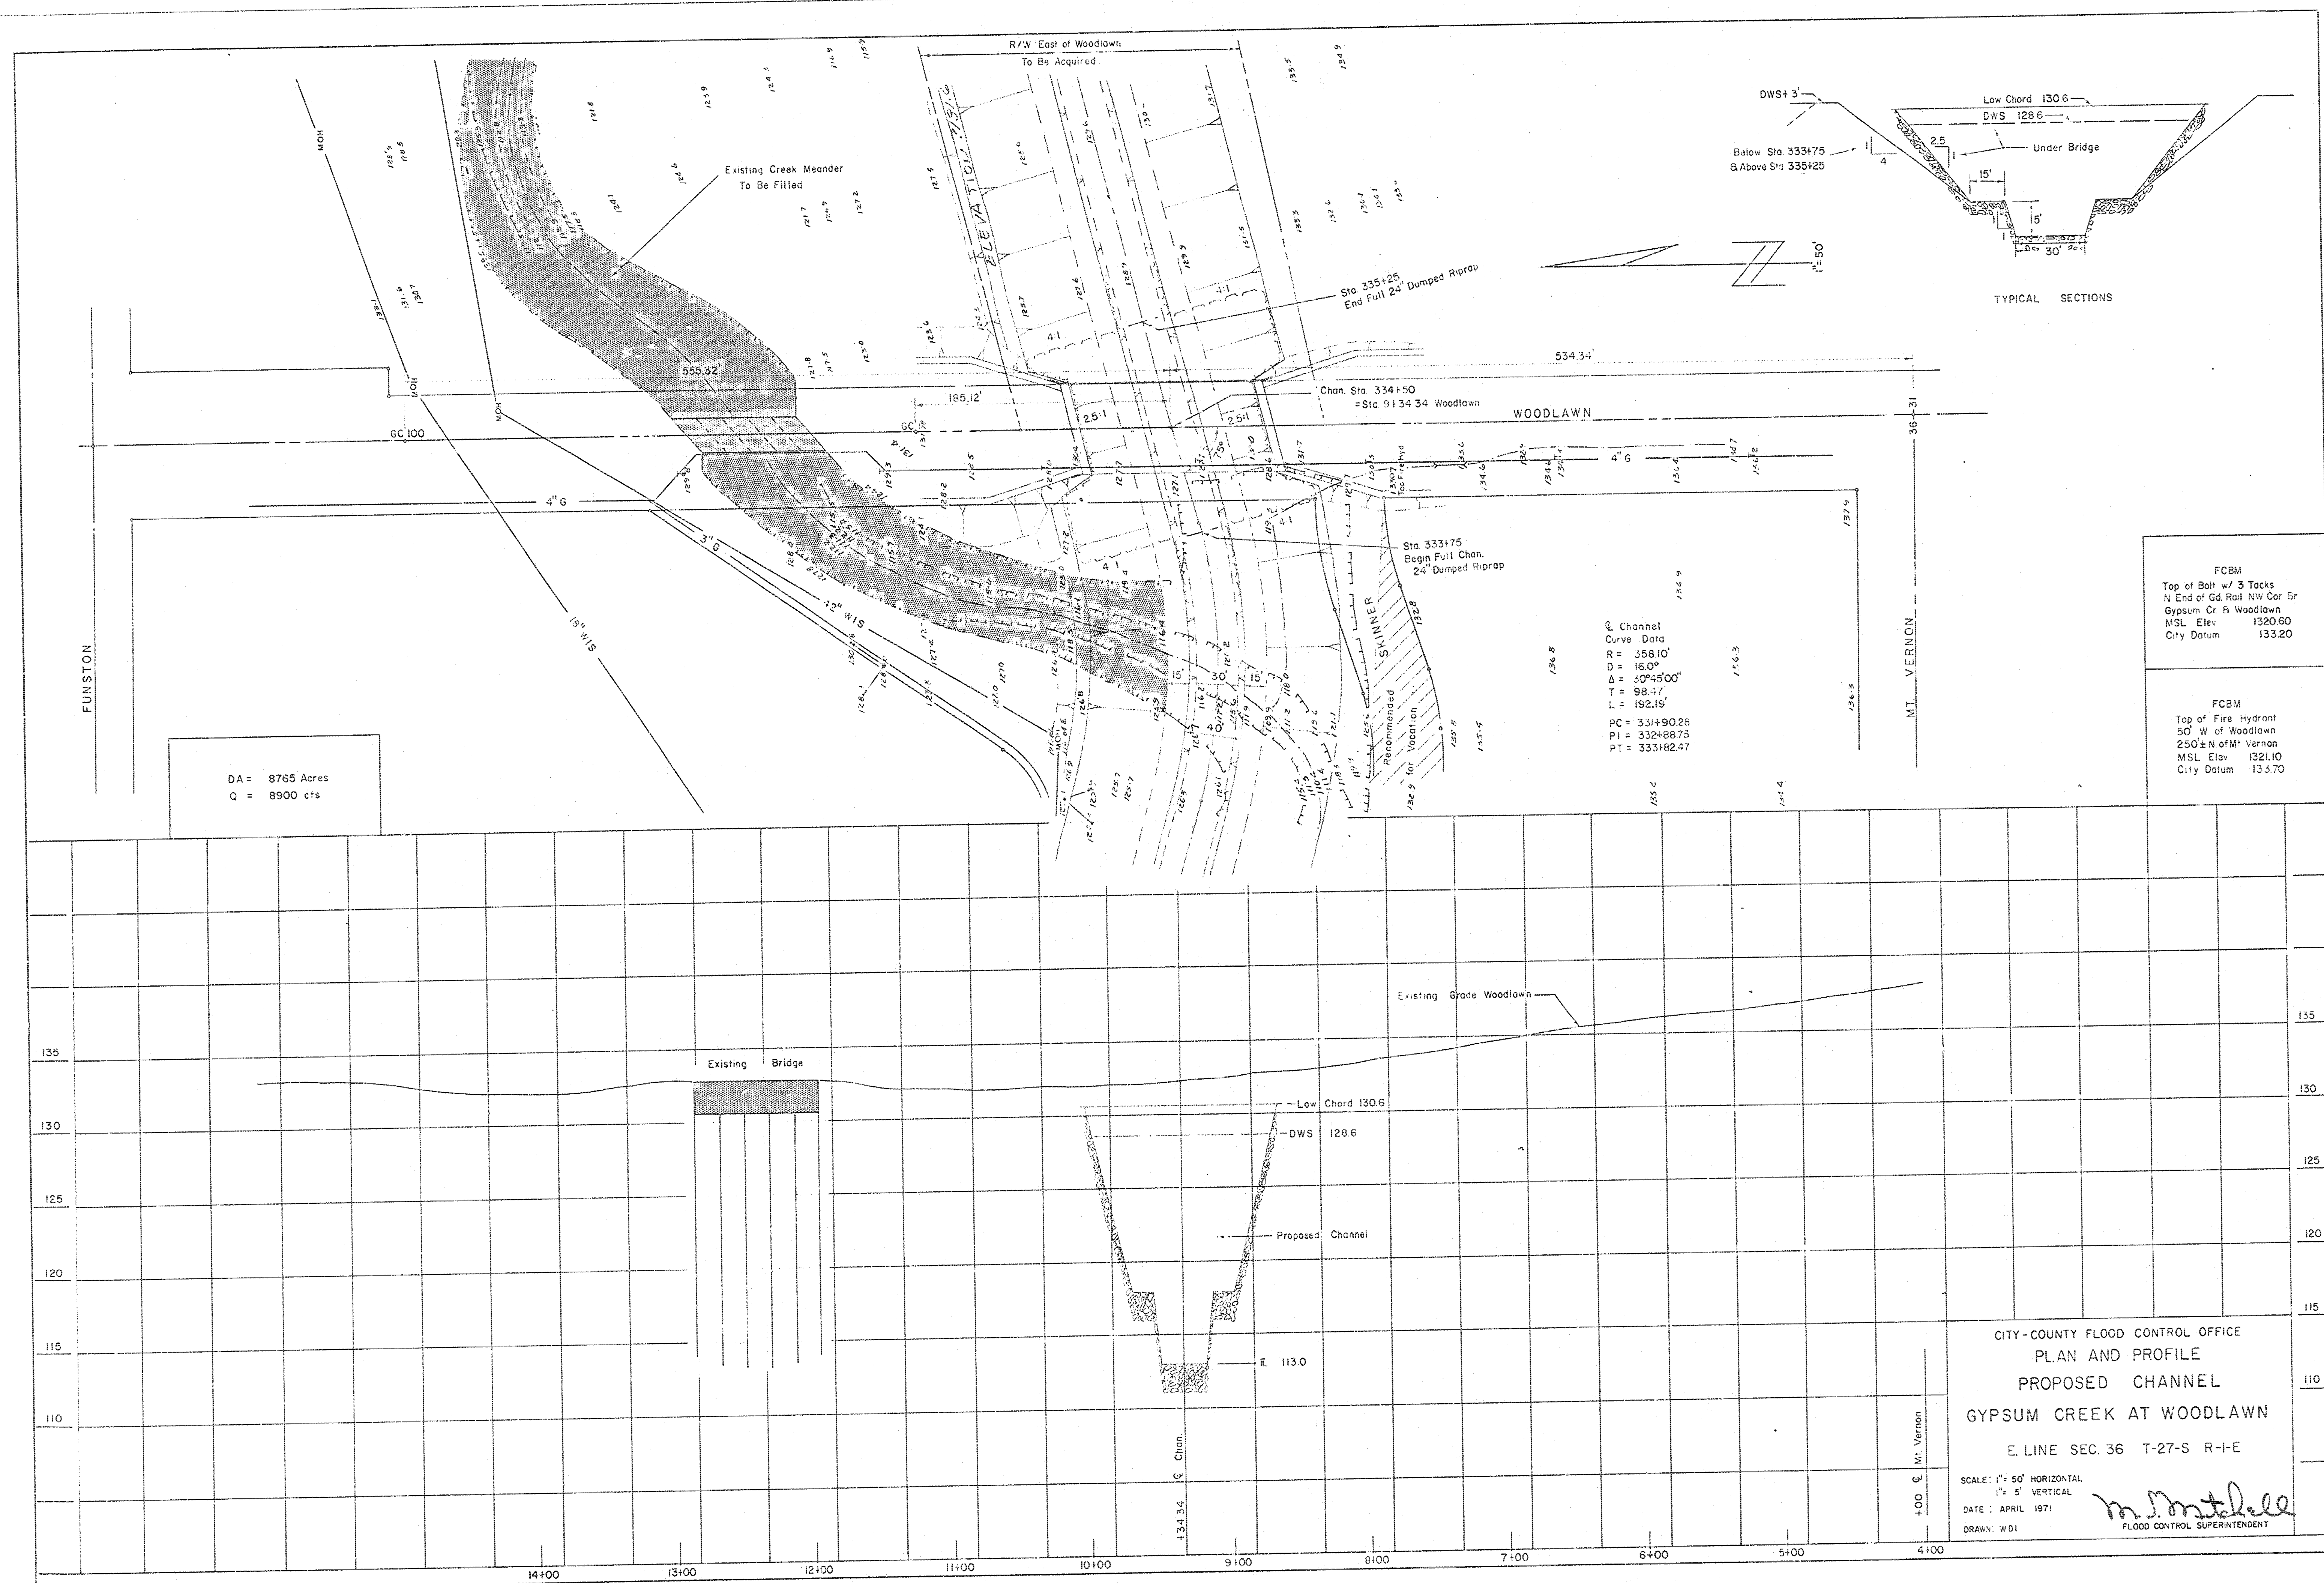

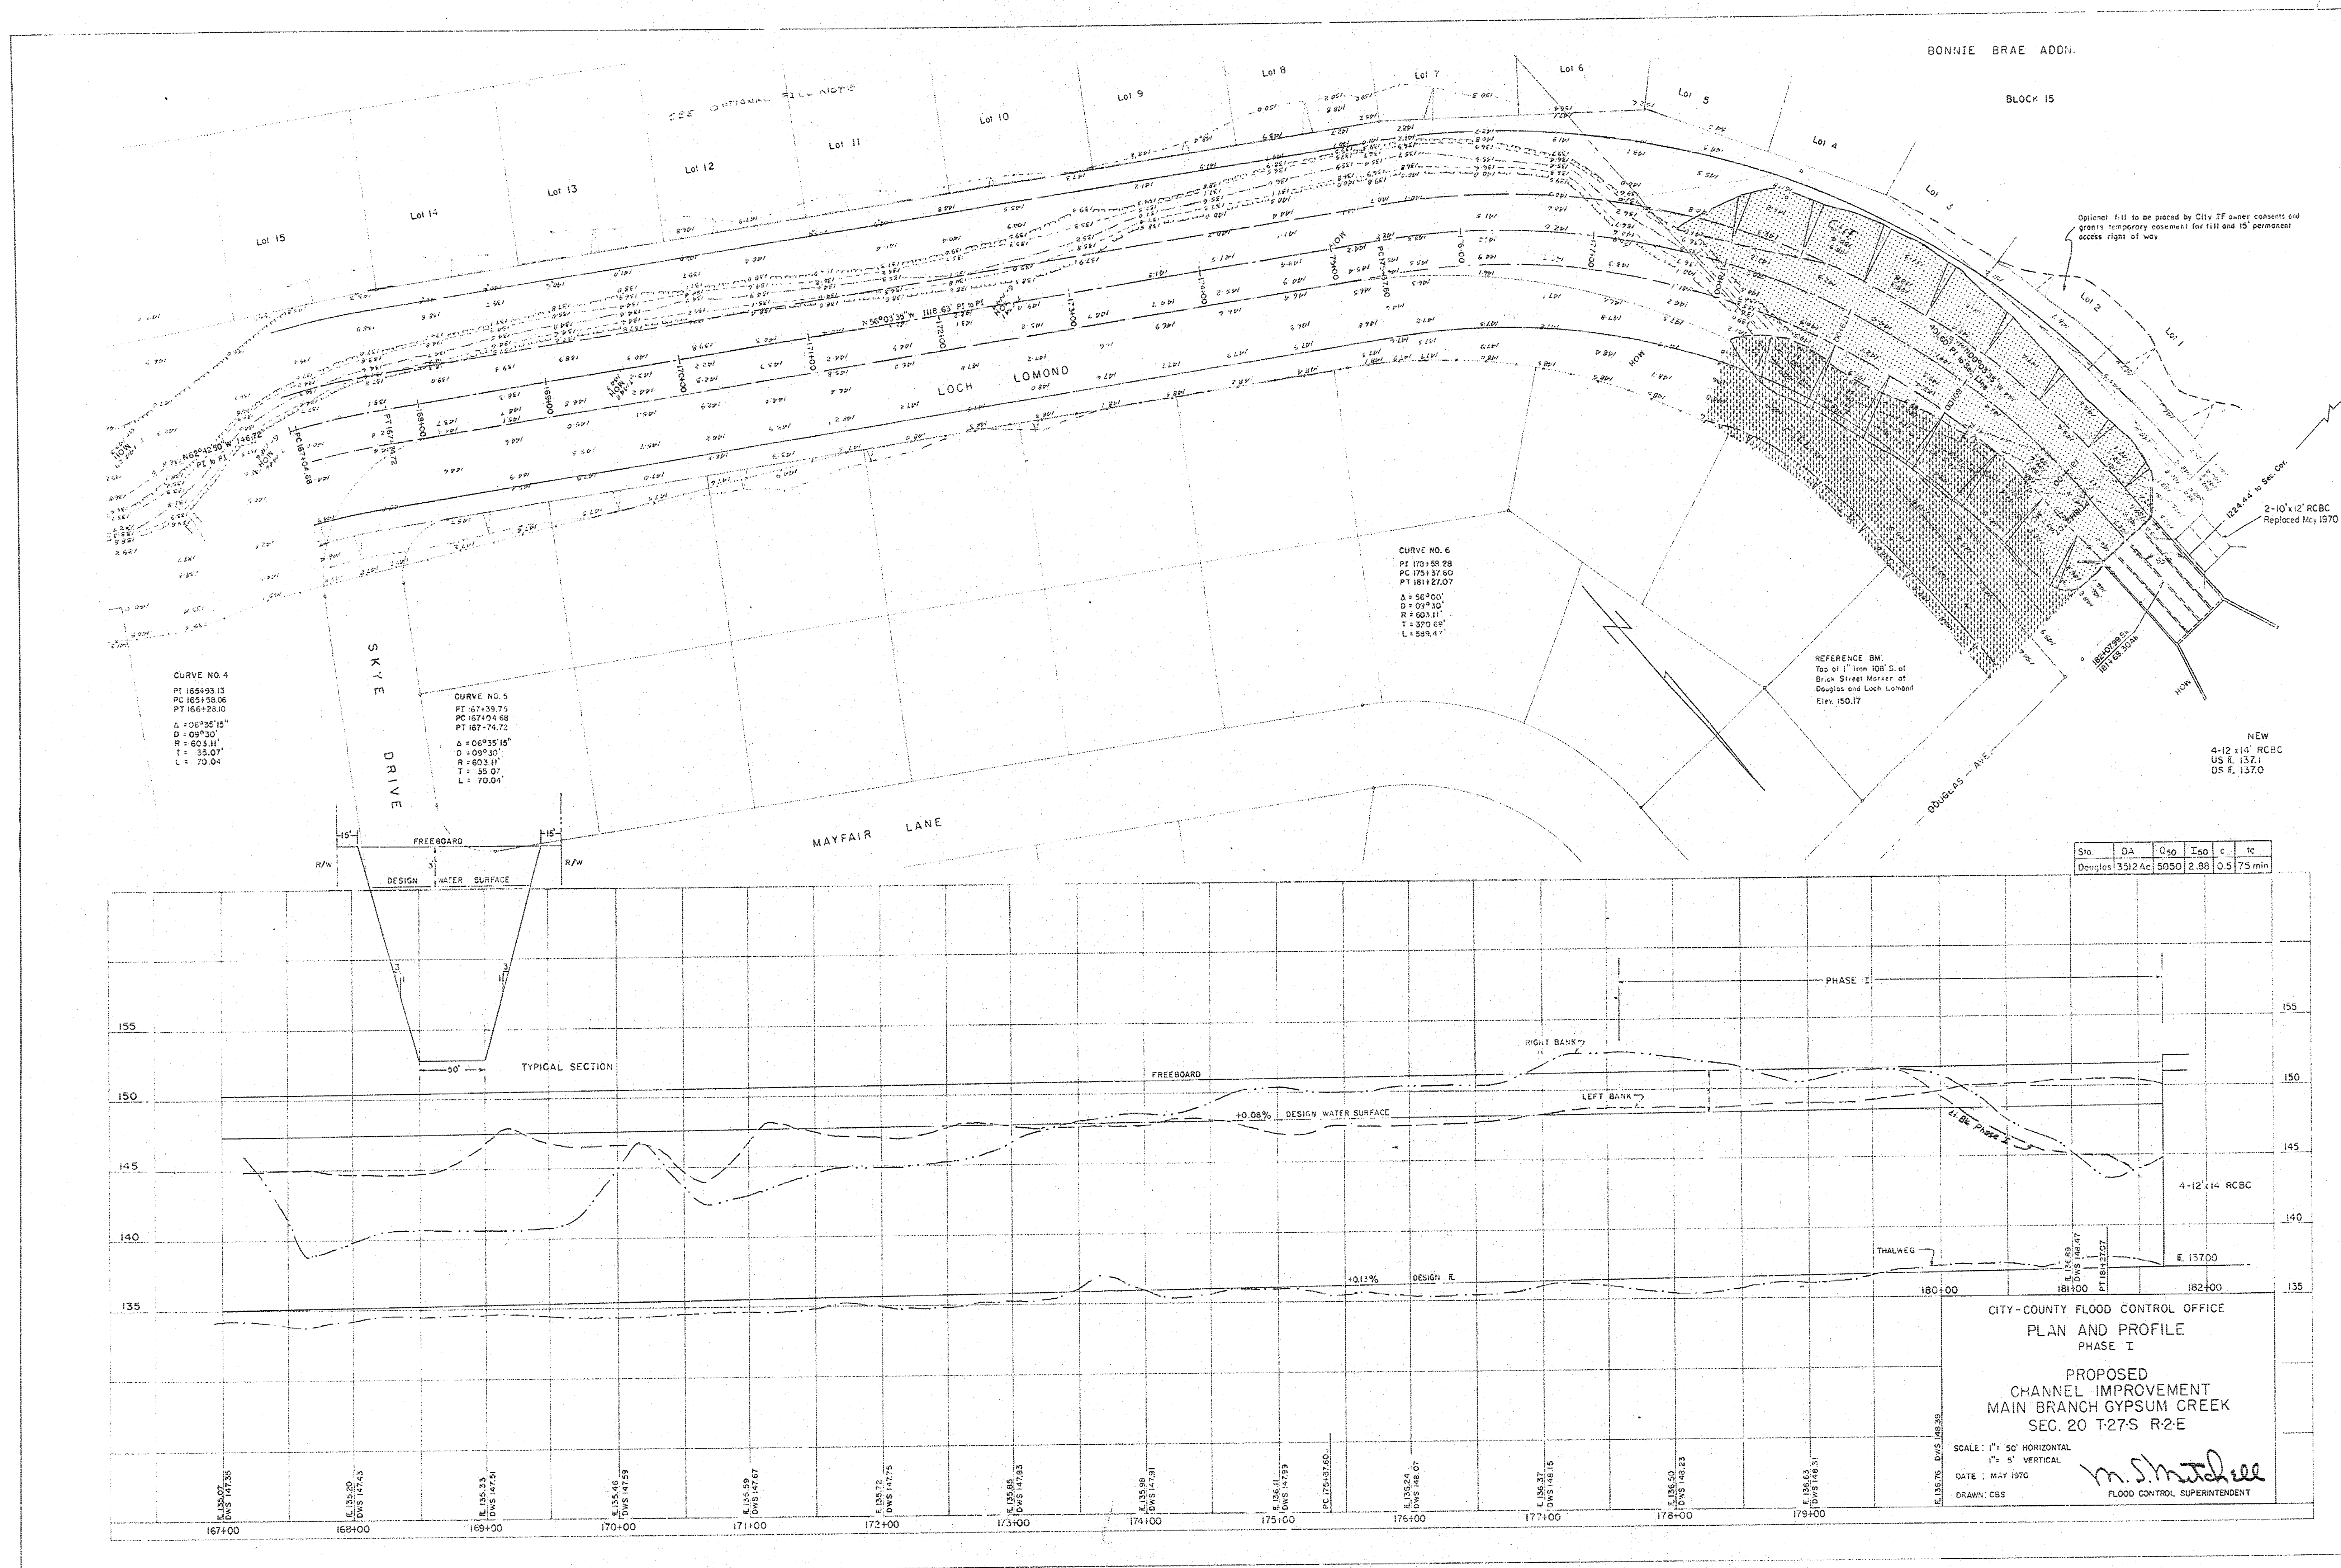

 

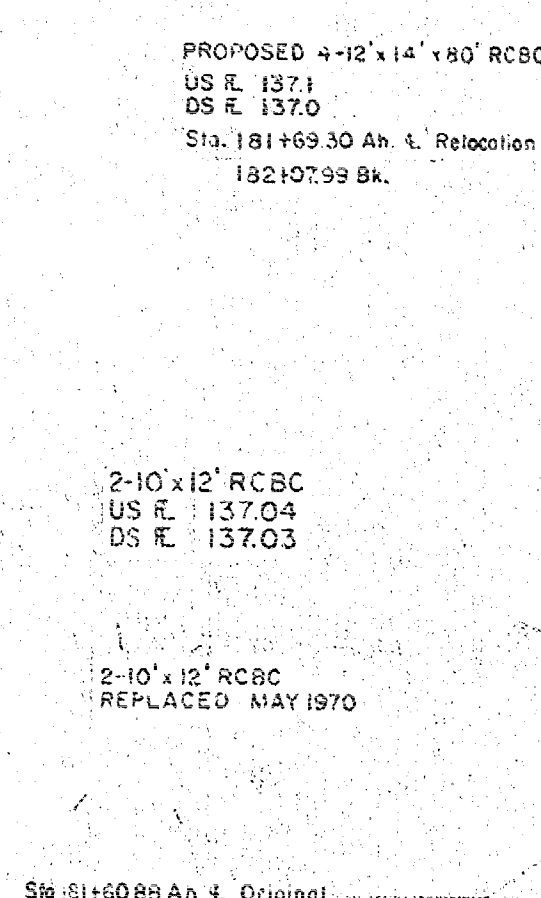

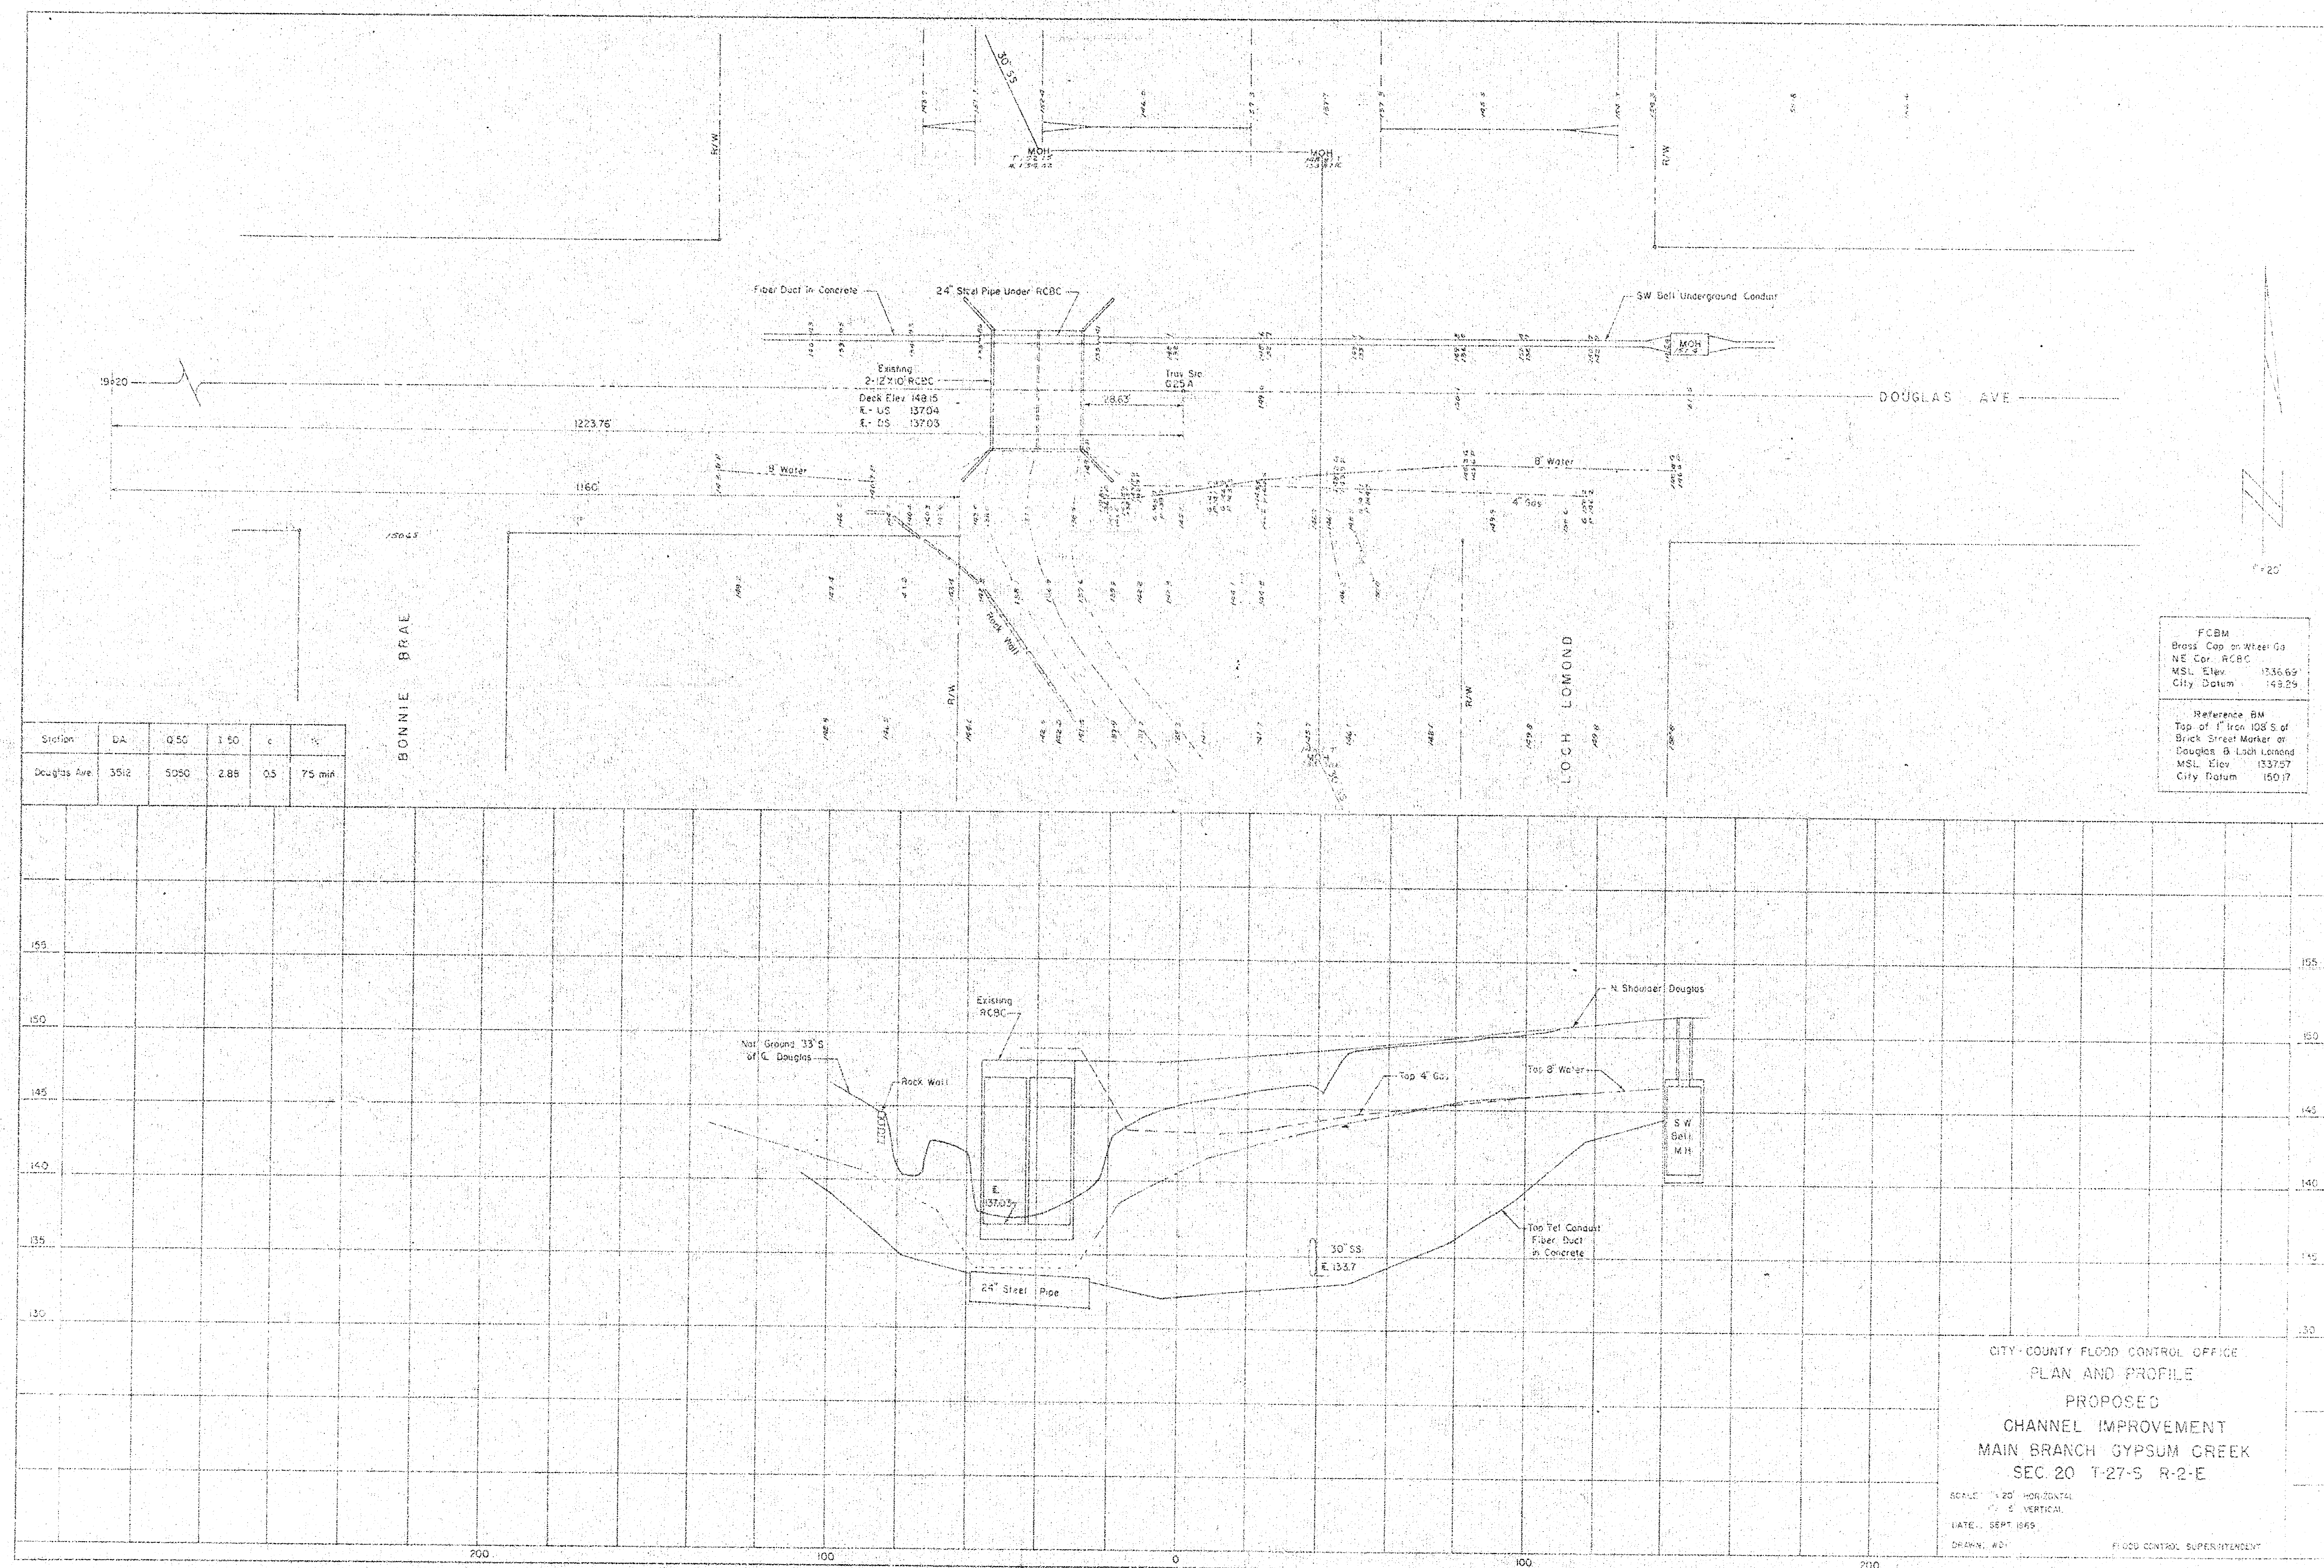


| Station     | D.A. | G.S.D. | S.D. | C   | %      |
|-------------|------|--------|------|-----|--------|
| Douglas Ave | 35.2 | 5250   | 2.88 | 0.5 | 75 min |

FCBM  
 Brass Cap on Water Co  
 NE Cor. ACBC  
 MSL Elev. 1536.69  
 City Datum 145.29

Reference BM  
 Top of 1" Iron ICS S of  
 Back Street Marker at  
 Douglas & Loch Lomond  
 MSL Elev. 1537.27  
 City Datum 150.17


CITY-COUNTY FLOOD CONTROL OFFICE  
 PLAN AND PROFILE  
 PROPOSED  
 CHANNEL IMPROVEMENT  
 MAIN BRANCH GYPSUM CREEK  
 SEC 20 T-27-S R-2-E


SCALE: 1"=20' HORIZONTAL  
 1"=1' VERTICAL  
 DATE: SEPT 1985  
 DRAWN: WDI  
 FLOOD CONTROL SUPERINTENDENT

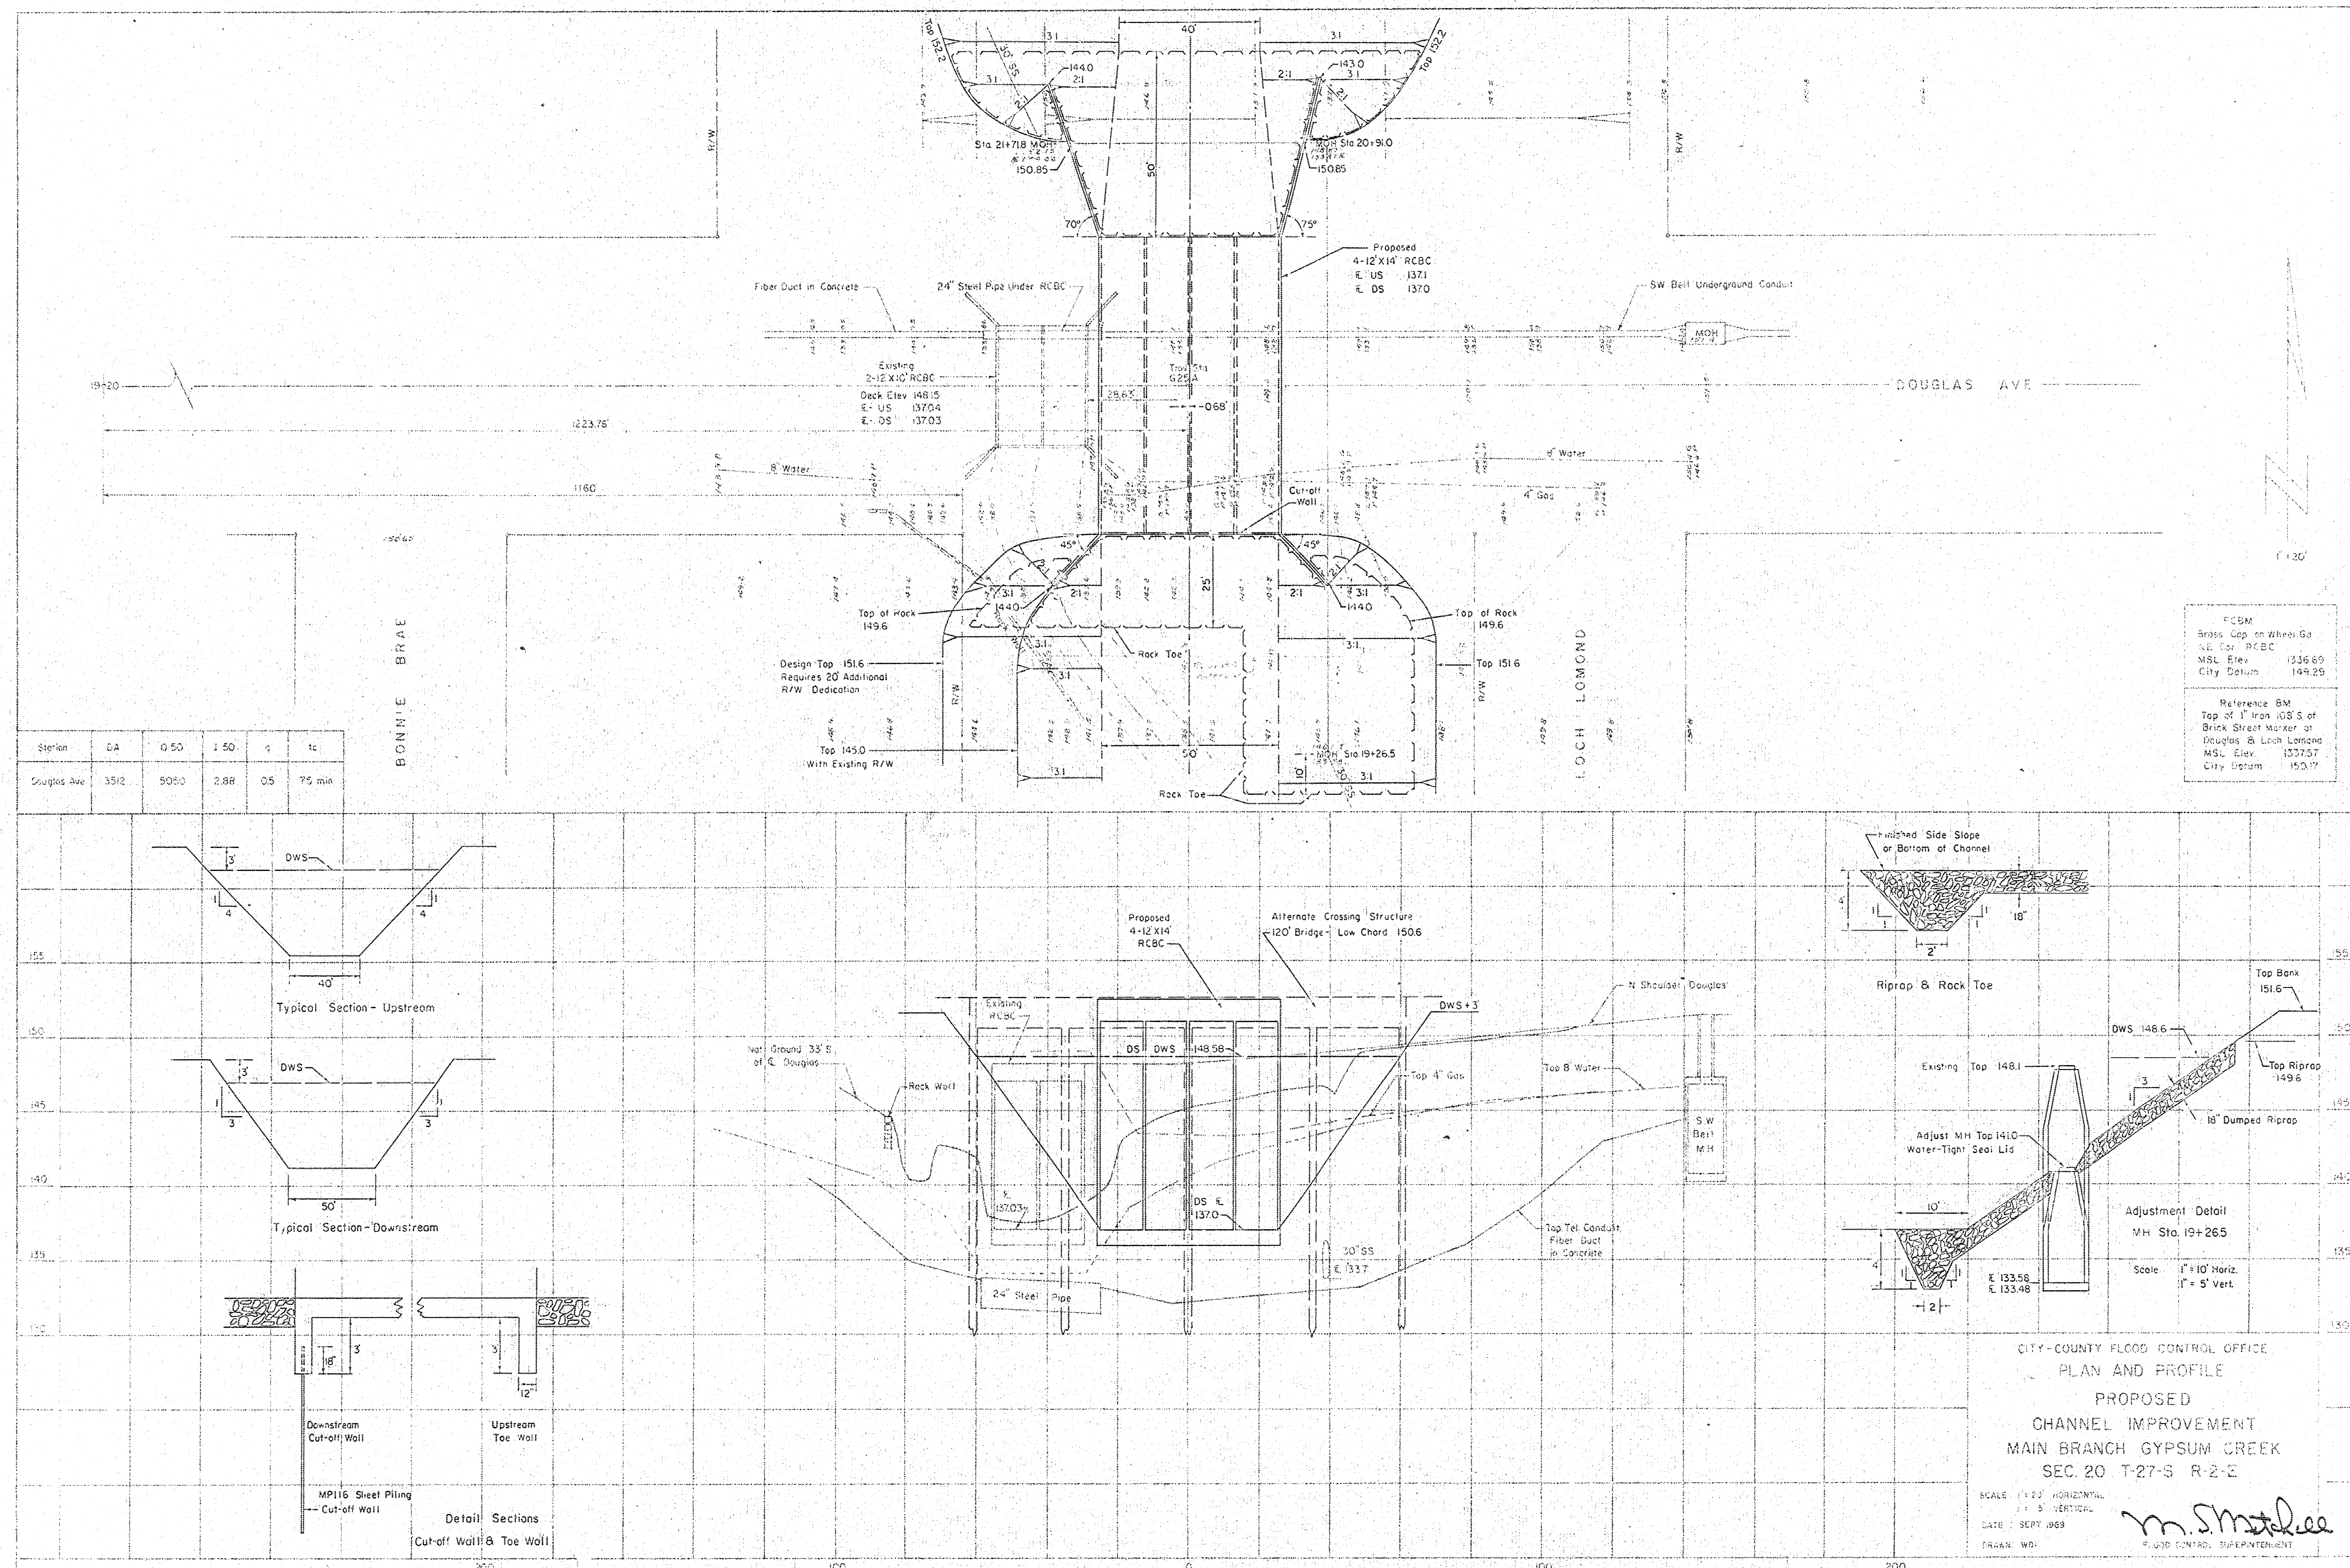





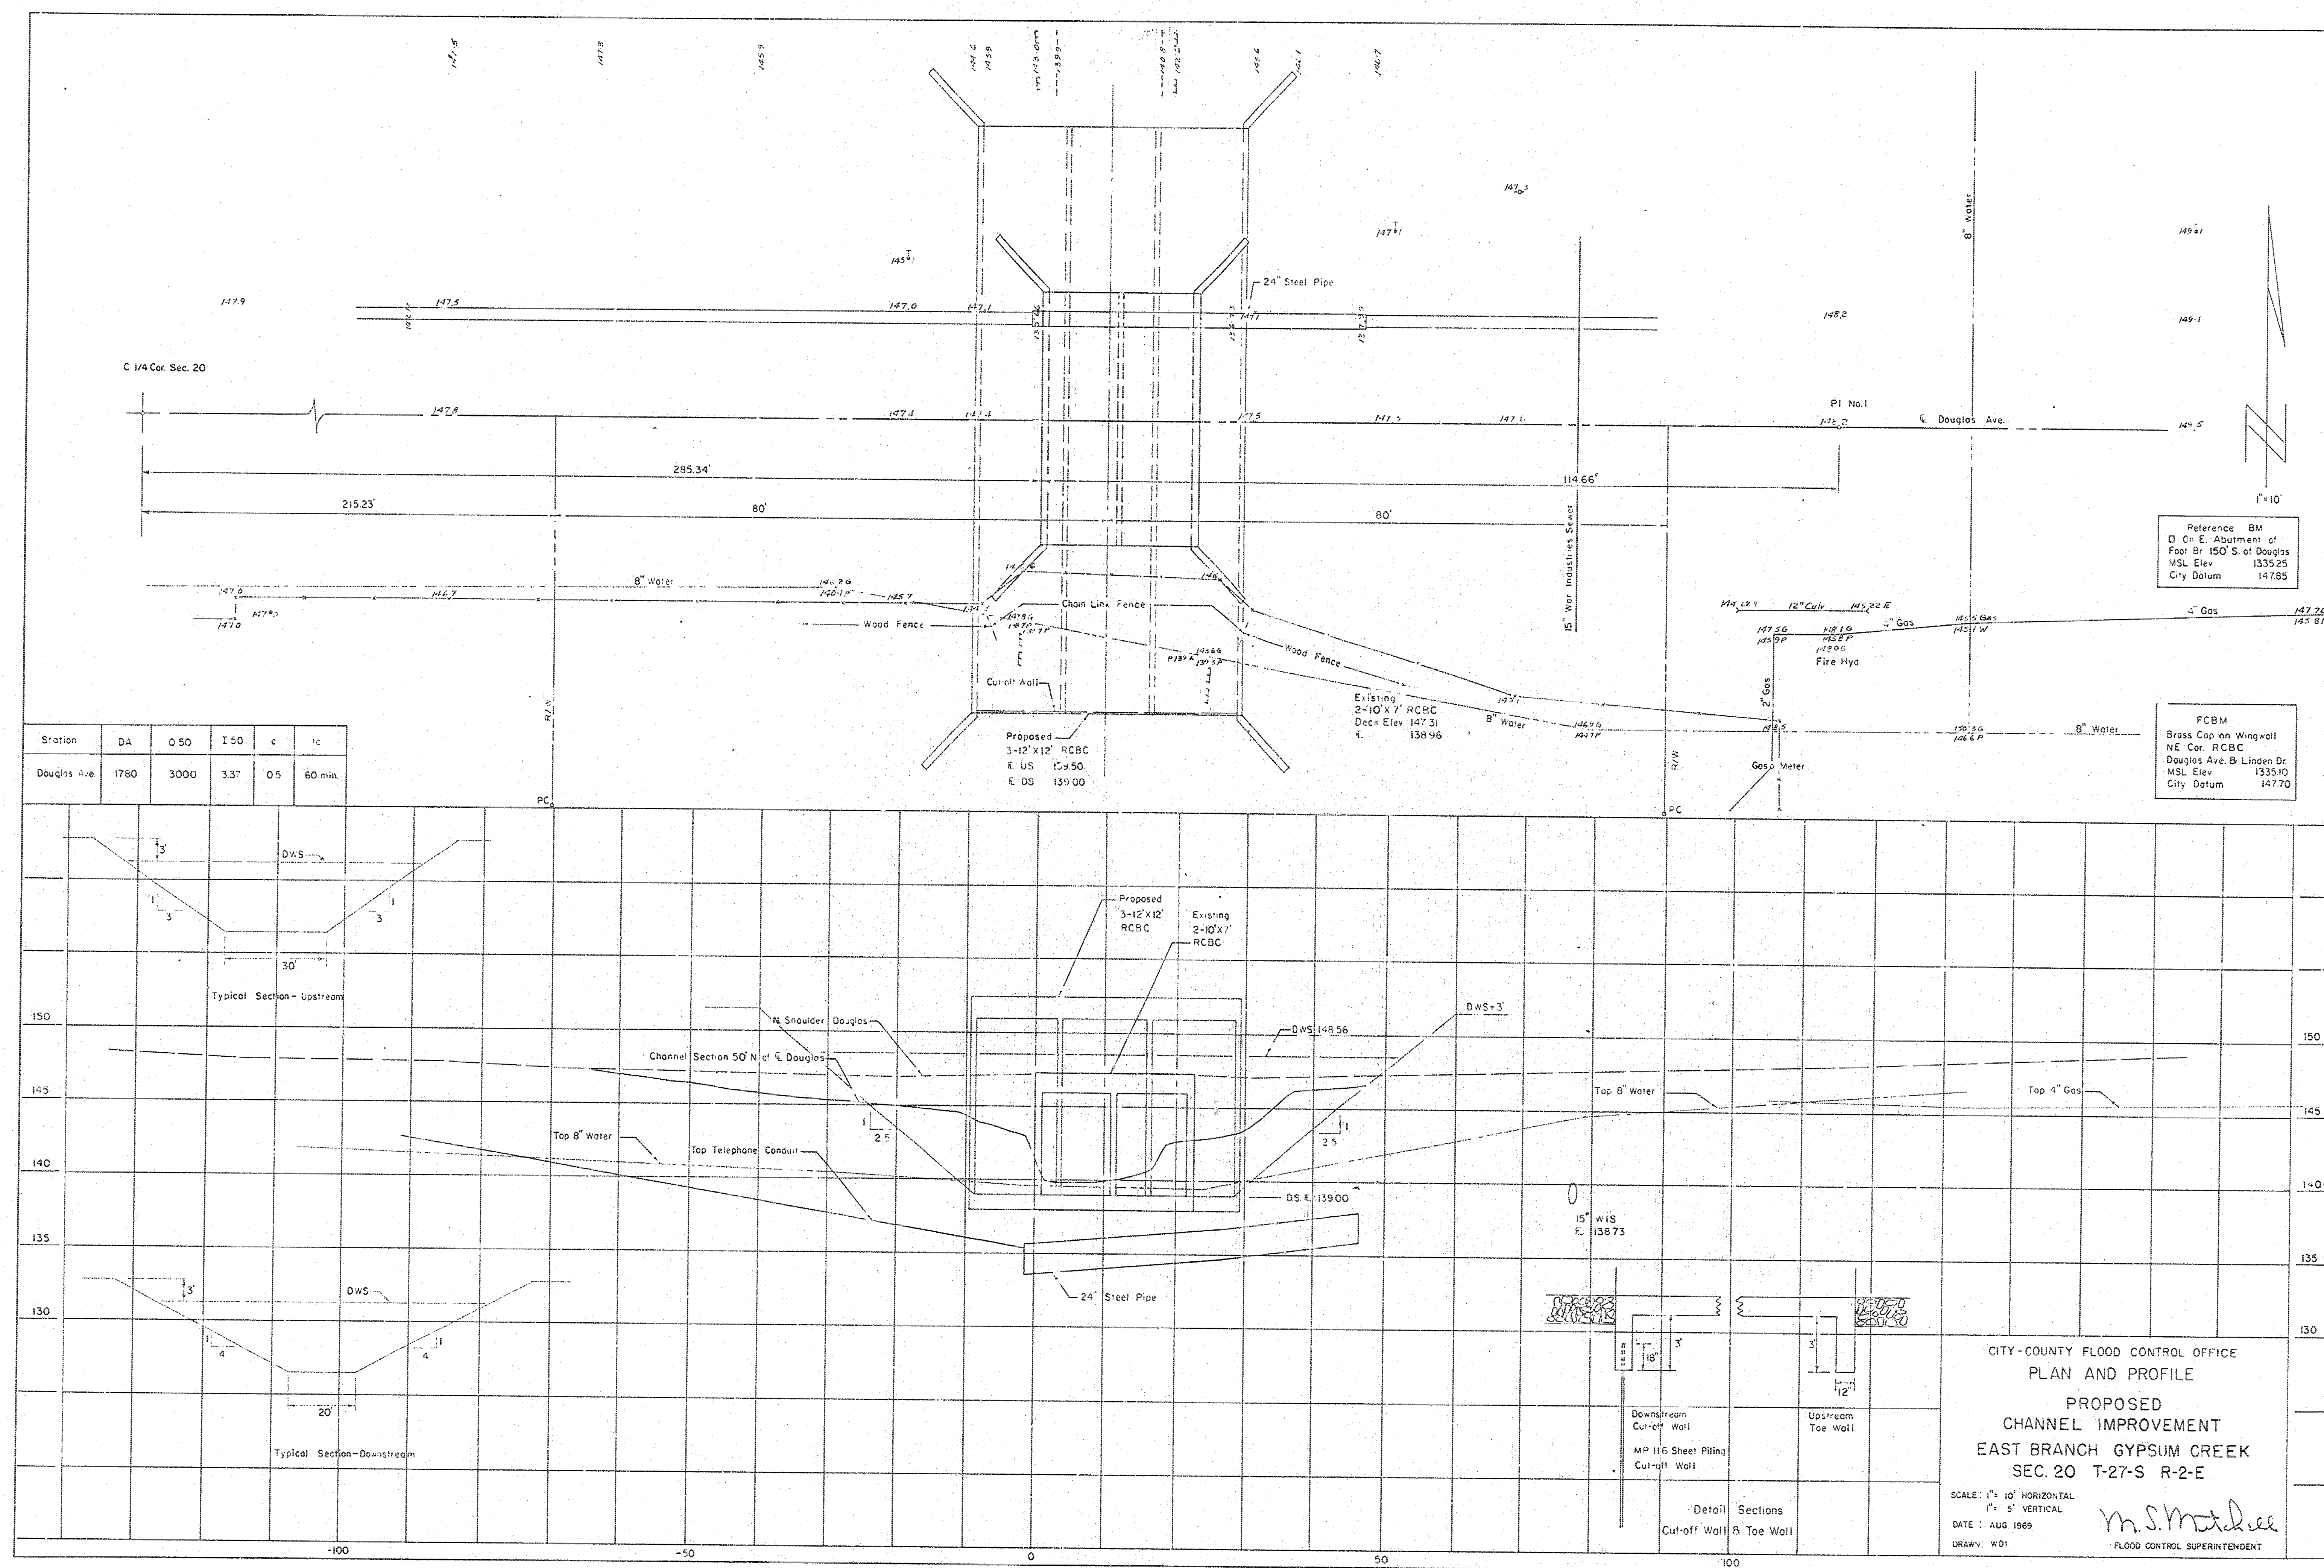

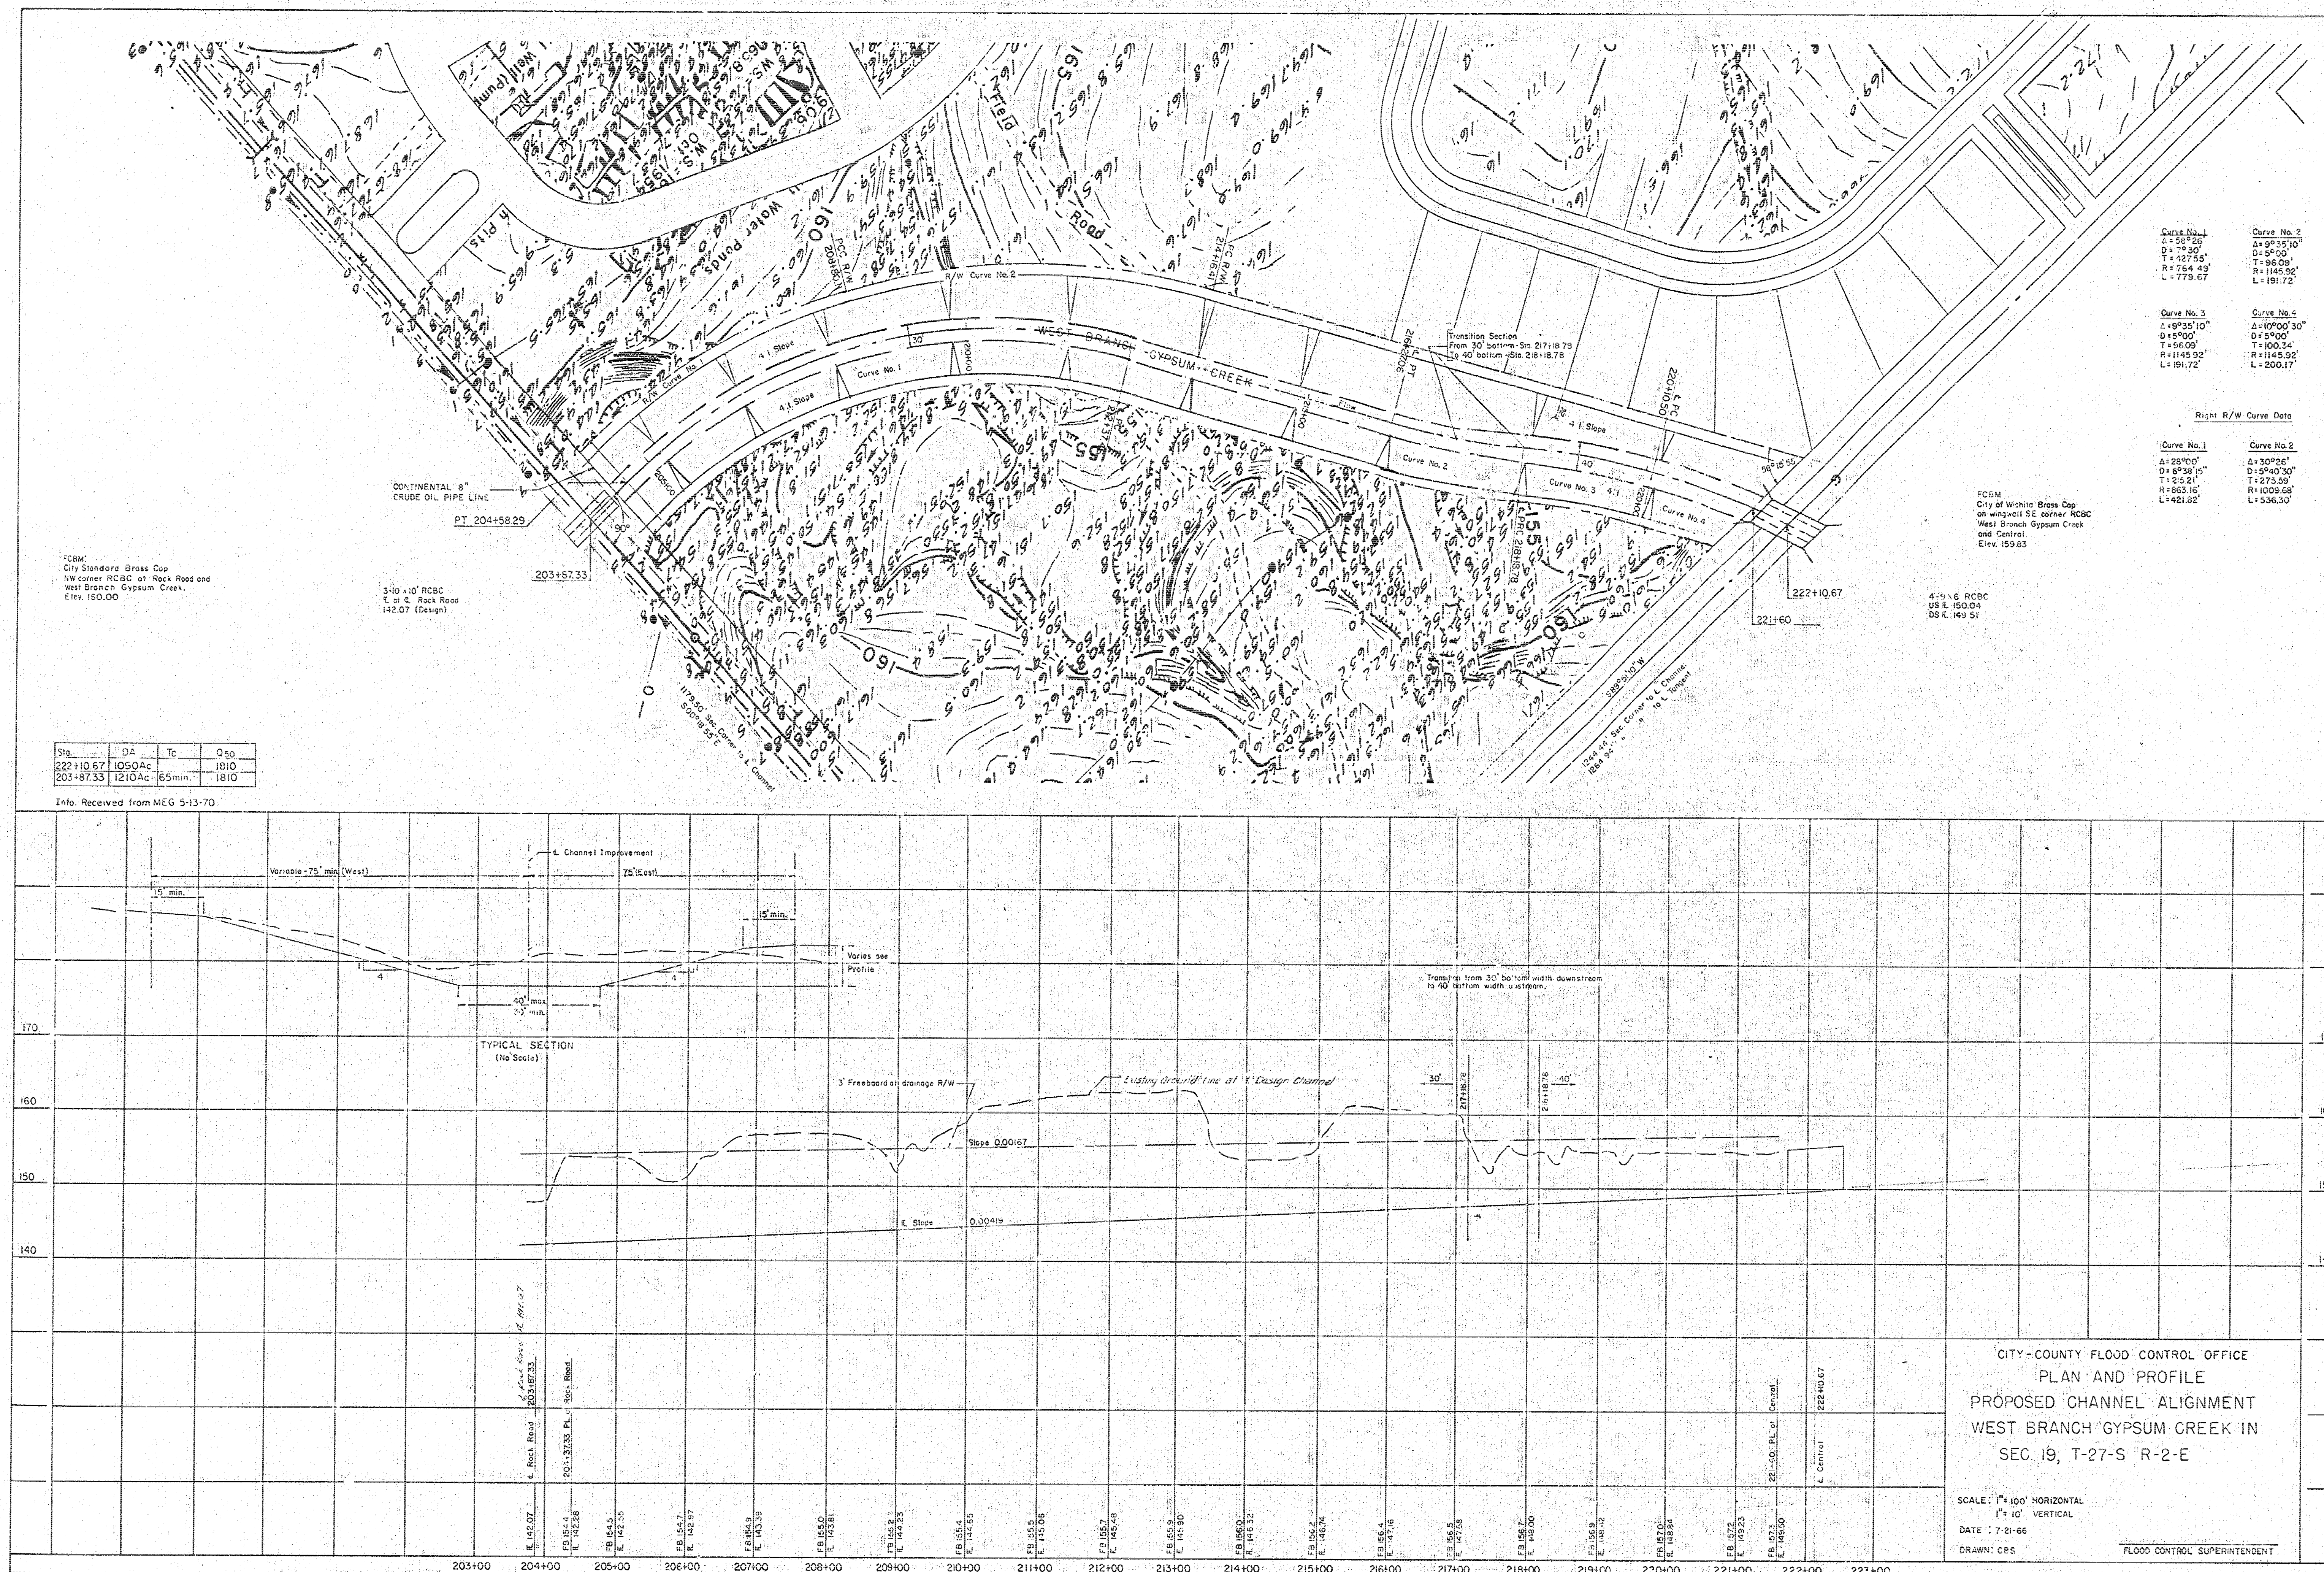

Curve No. 1  
L = 181.72  
D = 114.58  
T = 114.58  
R = 114.58  
Elev. 150.00

Curve No. 2  
L = 181.72  
D = 114.58  
T = 114.58  
R = 114.58  
Elev. 150.00

Curve No. 3  
L = 181.72  
D = 114.58  
T = 114.58  
R = 114.58  
Elev. 150.00

Curve No. 4  
L = 181.72  
D = 114.58  
T = 114.58  
R = 114.58  
Elev. 150.00

FCM  
City of Lincoln Branch  
on wingwall SE corner RCBC  
West Branch Gypsum Creek  
and Control  
Elev. 150.00

4-1/2" RCBC  
US L 100.04  
DS L 149.51

| Sta.      | DA     | To     | Q to |
|-----------|--------|--------|------|
| 222+10.67 | 105.04 | 1810   |      |
| 203+87.33 | 121.04 | 165min | 1810 |

Info. Received from MEG 5-13-70

CITY-COUNTY FLOOD CONTROL OFFICE  
PLAN AND PROFILE  
PROPOSED CHANNEL ALIGNMENT  
WEST BRANCH GYPSUM CREEK IN  
SEC. 19, T-27-S R-2-E

SCALE: 1" = 100' HORIZONTAL  
1" = 10' VERTICAL  
DATE: 7-2-66  
DRAWN: CBS  
FLOOD CONTROL SUPERINTENDENT

