

CONTINENTAL VILLAGE MARINA

LITTLE ARKANSAS RIVER
WICHITA, KANSAS


INDEX OF SHEETS
SHEET
1. TITLE SHEET
2. MARINA SITE PLAN
3. EROSION
4. DETAILS

FOR

JACK P. DE BOER ASSOCIATES, INC.
240 NORTH ROCK ROAD
P.O. BOX 18387
WICHITA, KANSAS 67218


McCALEB ENGINEERING

116 SOUTH BROADWAY
EDMOND, OKLAHOMA

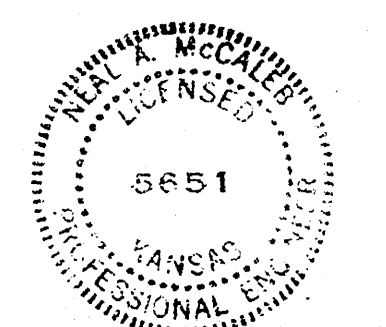

Neal A. McCaleb
NEAL A. McCALEB ENG. REG. NO. 5651


Revised

NOV 12 1970

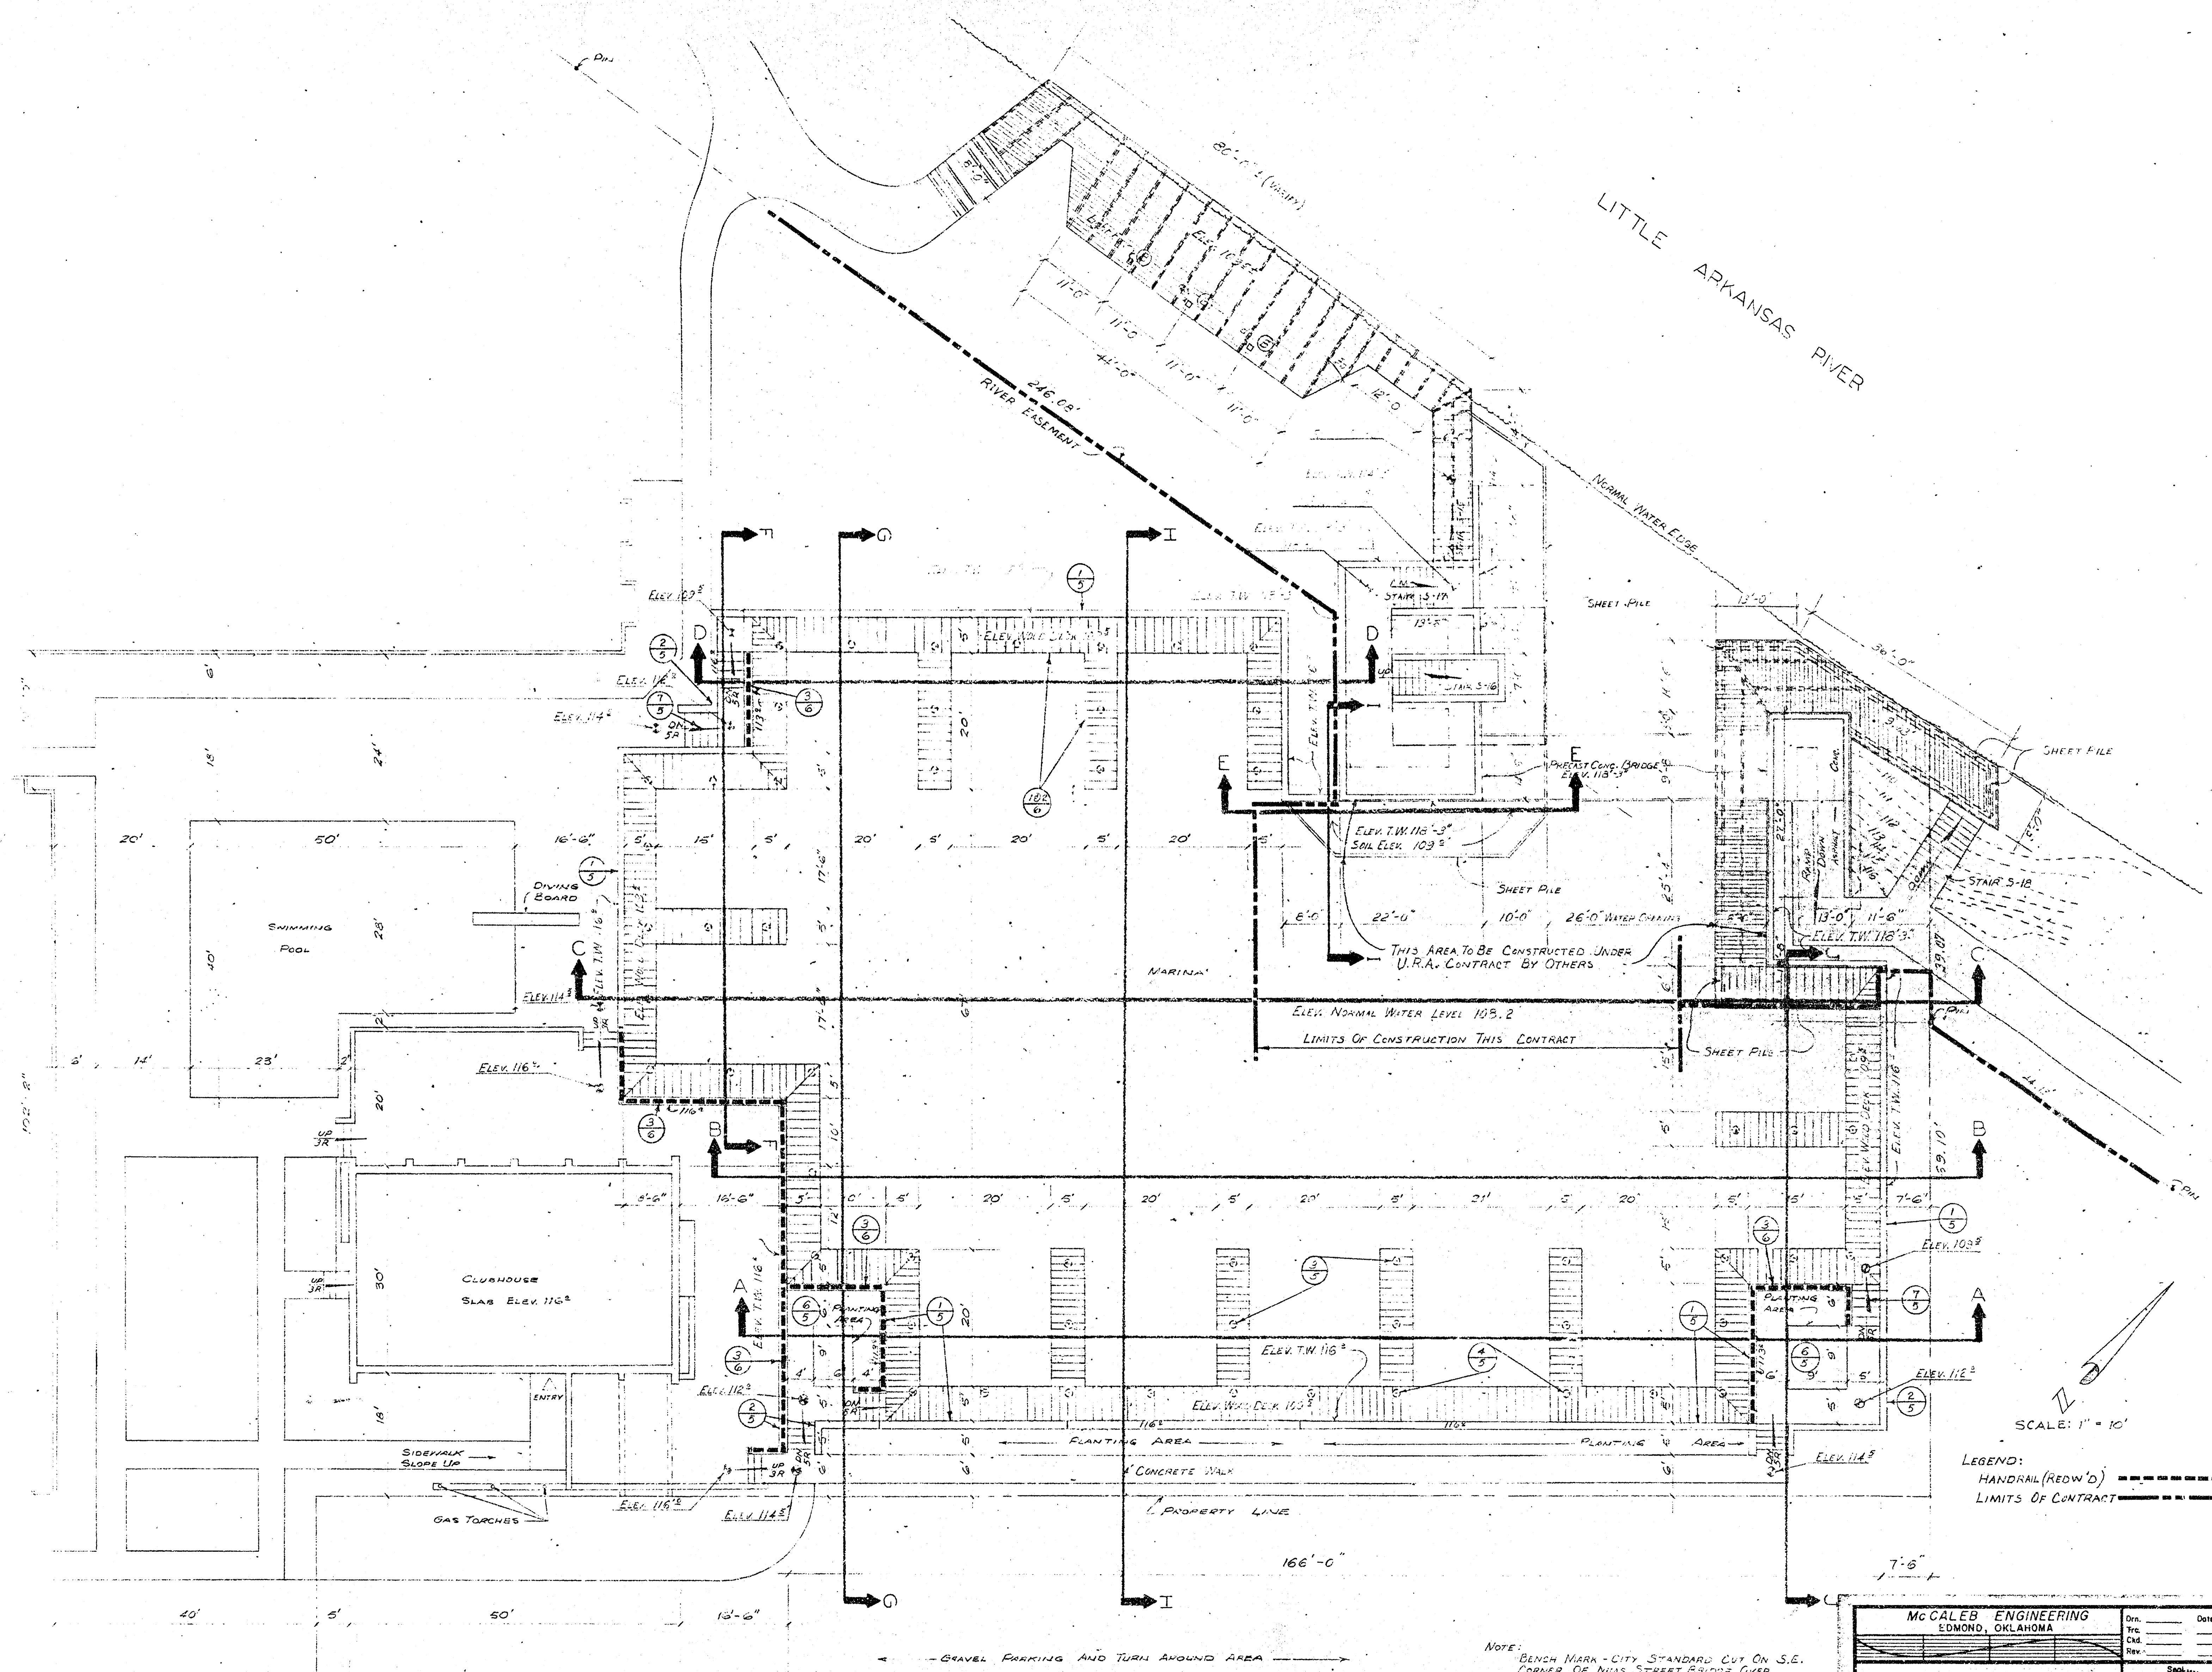


McCaleb Engineering Edmond, Oklahoma		Dwn. Tye CNA Rev.	Date
CONTINENTAL VILLAGE MARINA SITE PLAN		Sheet No. 2 of 6 NOV 12 1970	

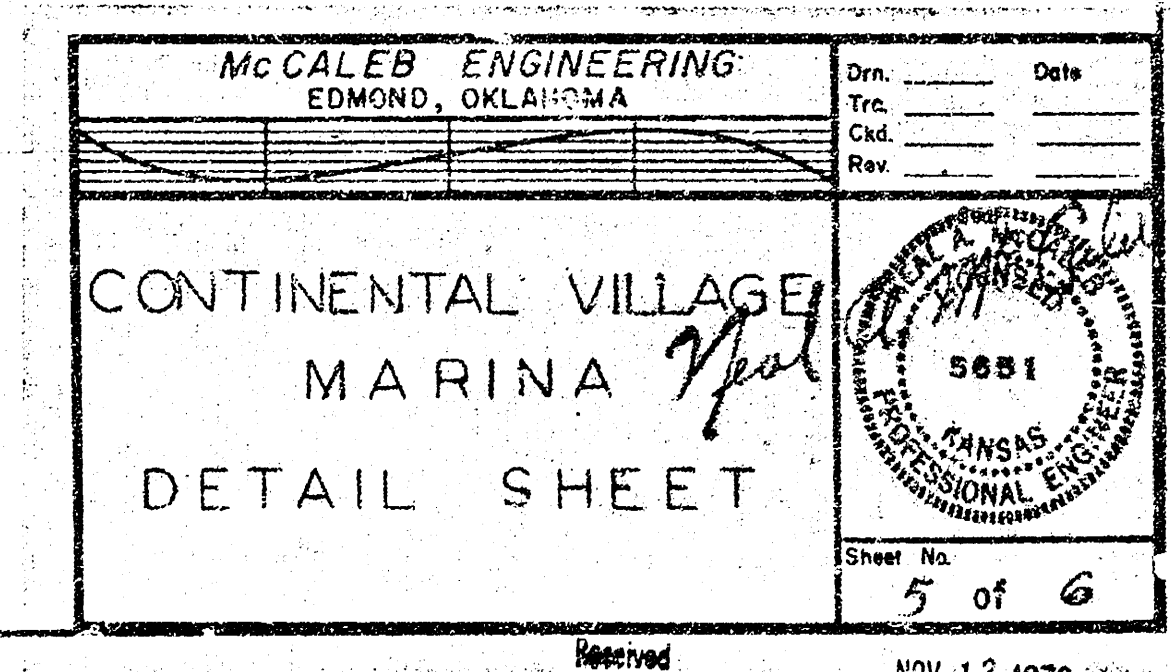


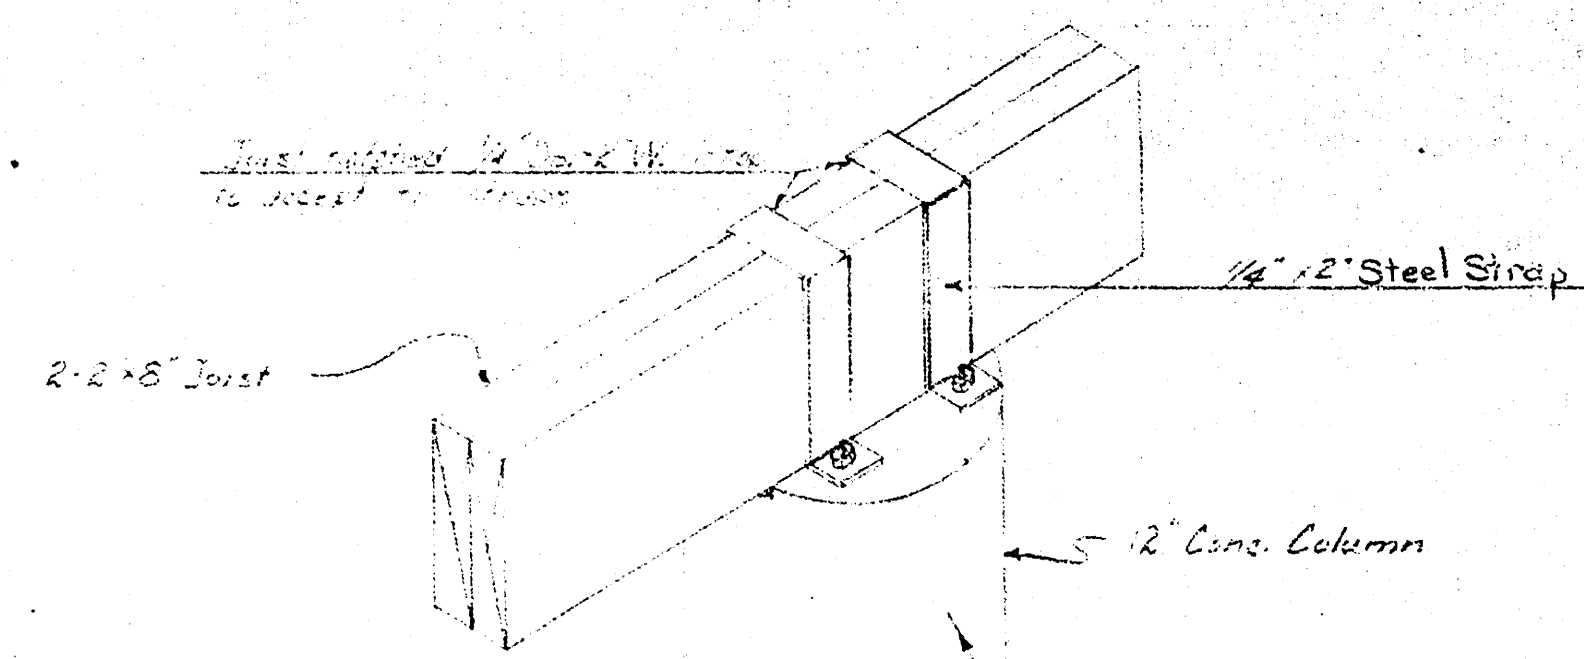

Joist to Column Detail
Scale 1/2" = 1'

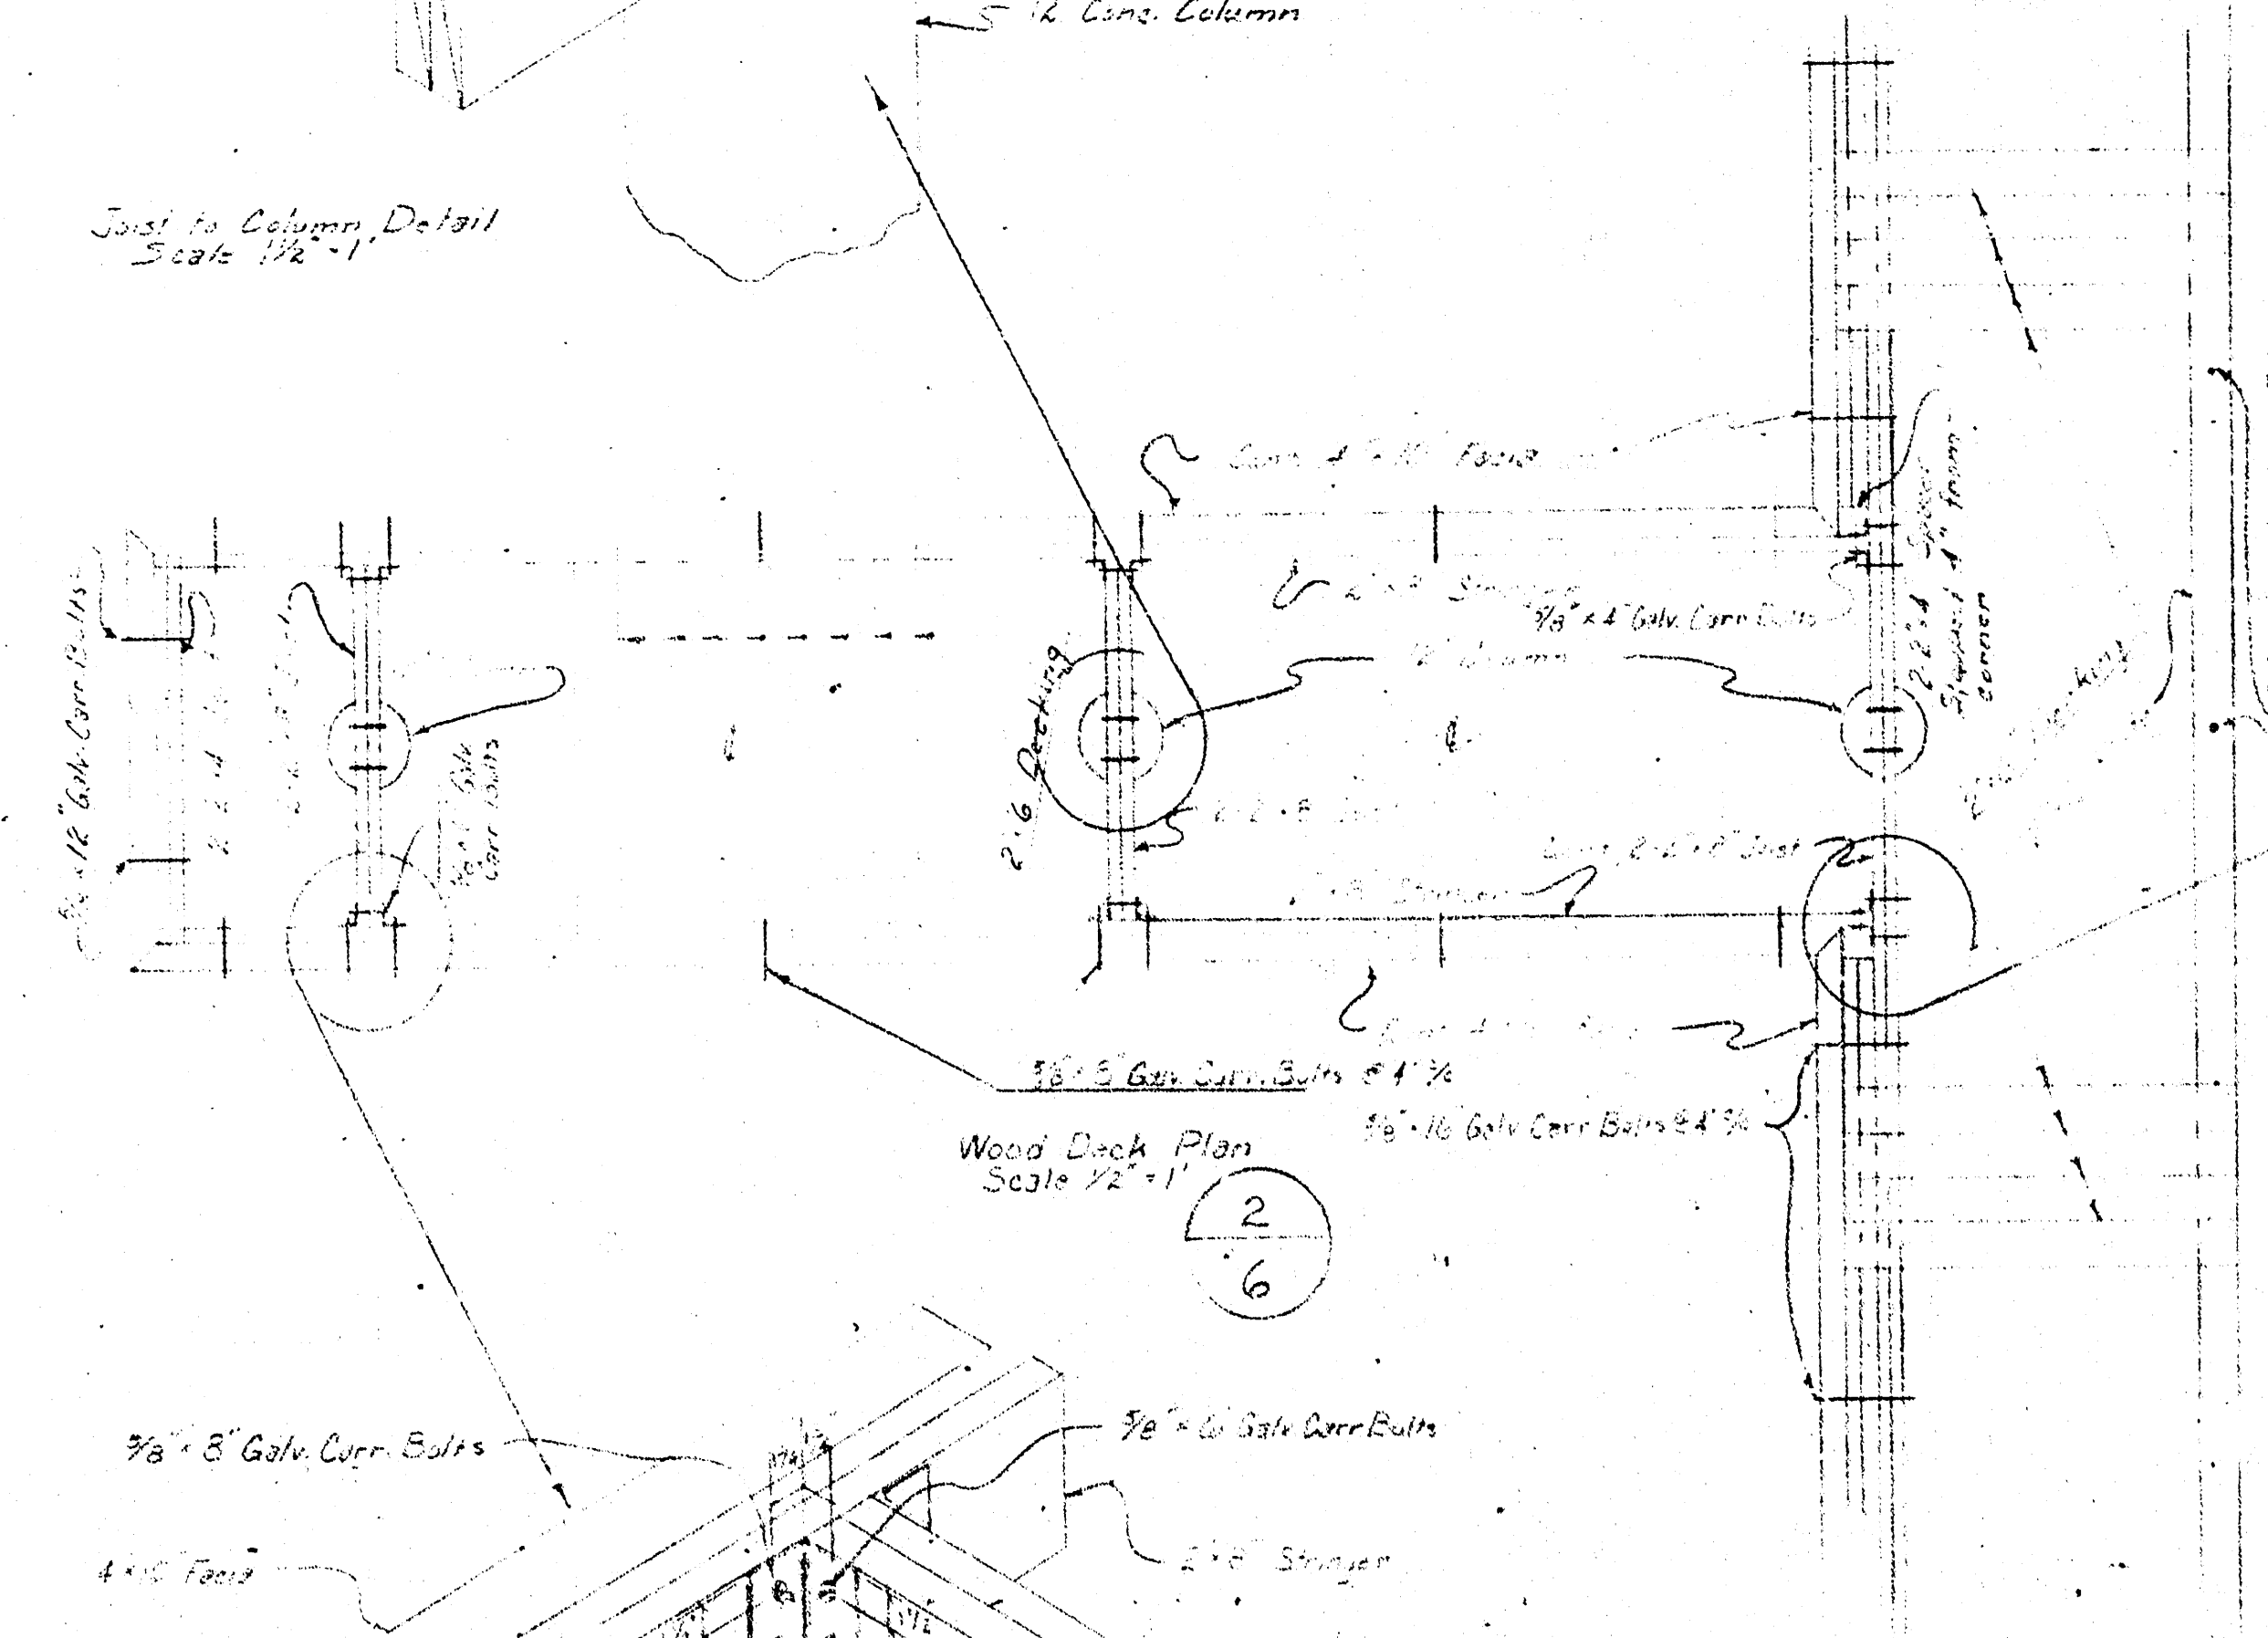


Wood Deck Plan
Scale 1/2" = 1'

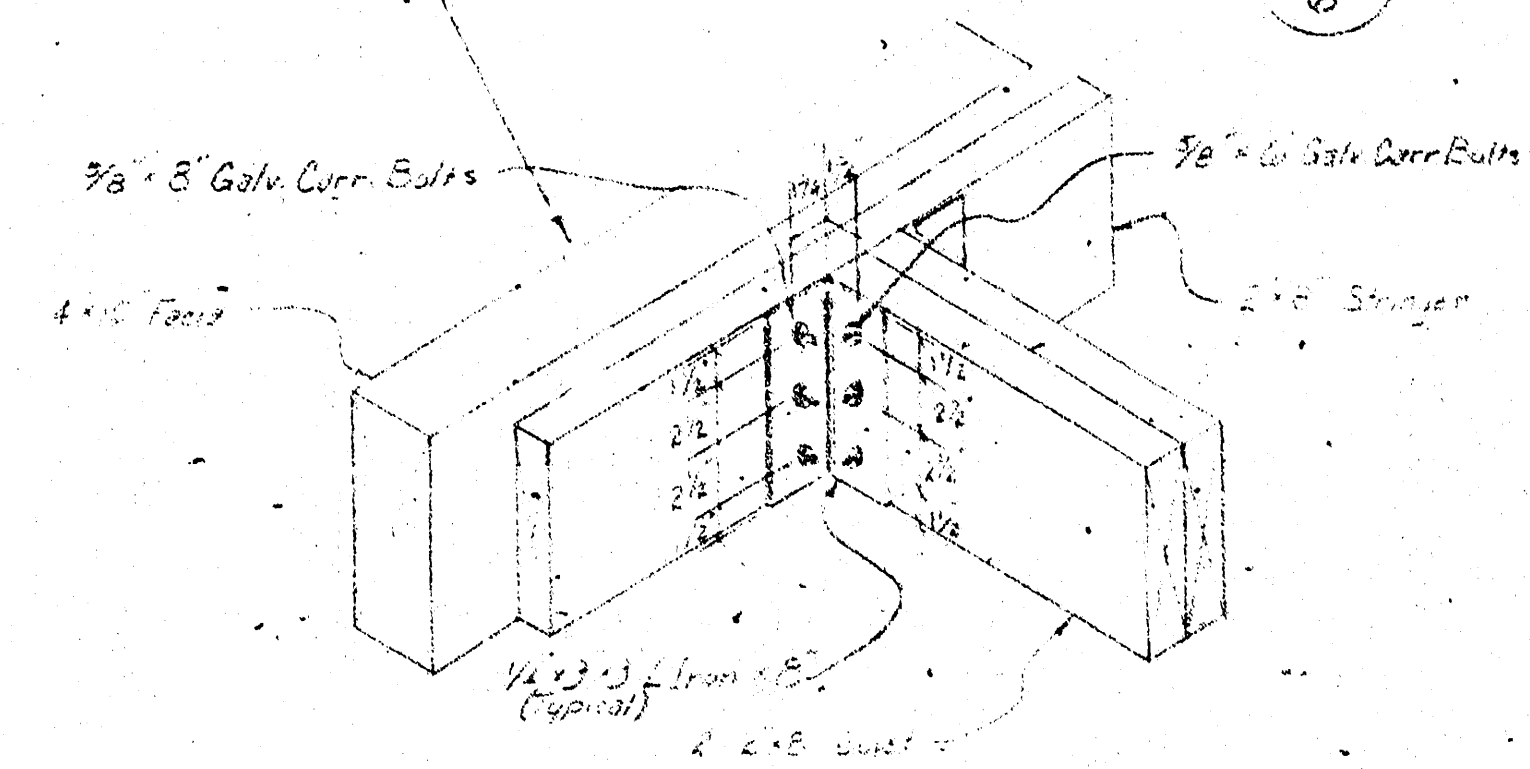


Joist to Stringer Detail
Scale 1/2" = 1'


Note: Pressure Treated Wood Decks:
a. Lumber shall be Douglas Fir of the Coast region only or Southern Yellow Pine.
b. Methods of grading and general requirements shall be in accordance with ASTM D-245.
c. All lumber shall be treated according to current ANPA Standard Specifications for Preservative Treatment by Pressure Processes.

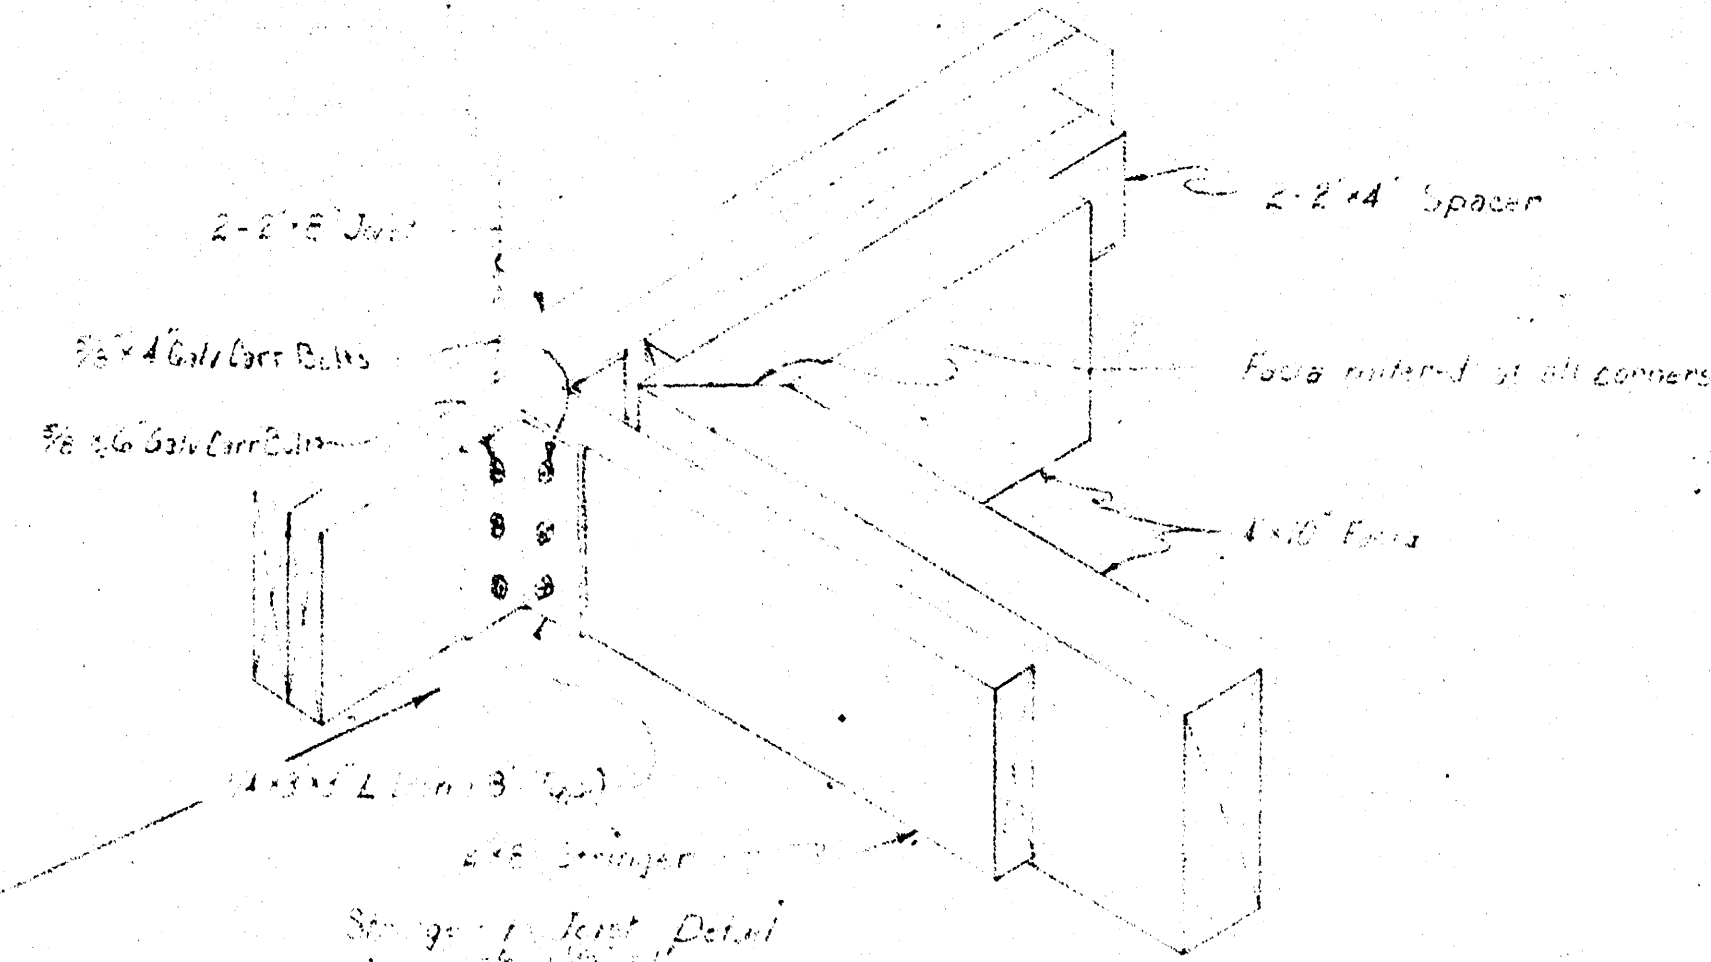

Joist to Stringer Detail
Scale 1/2" = 1'

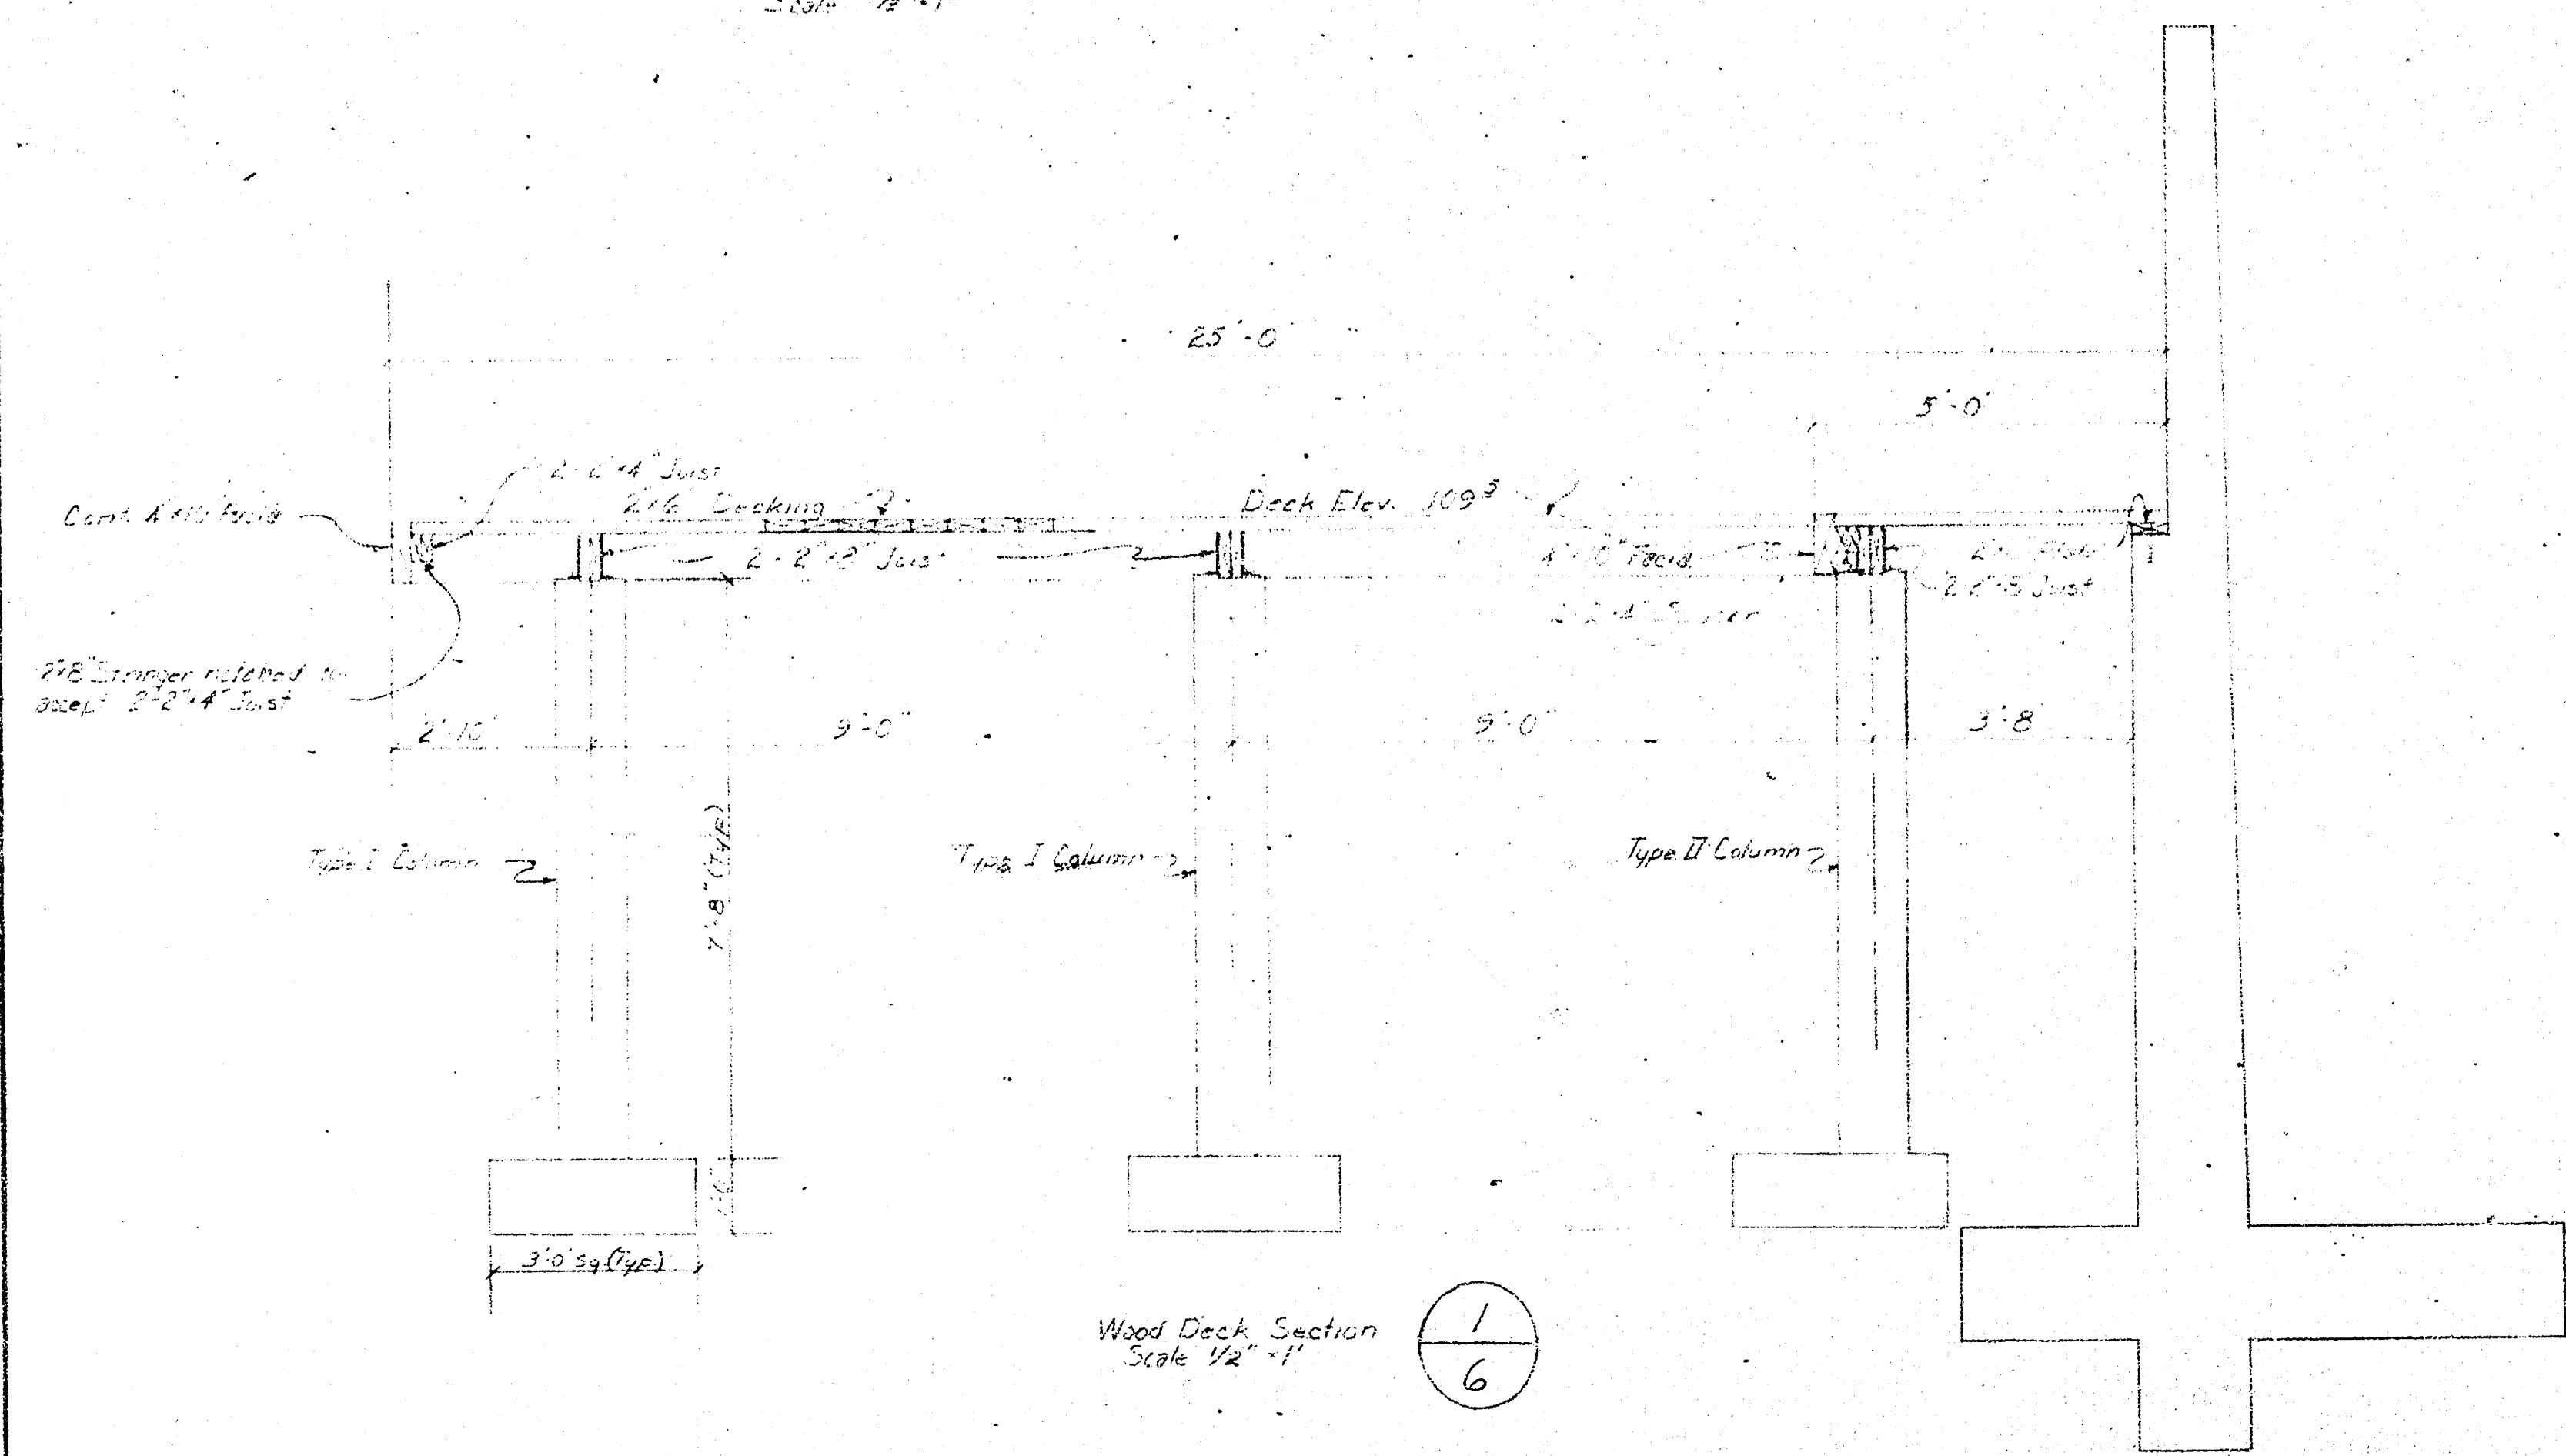

Wood Deck Section
Scale 1/2" = 1'

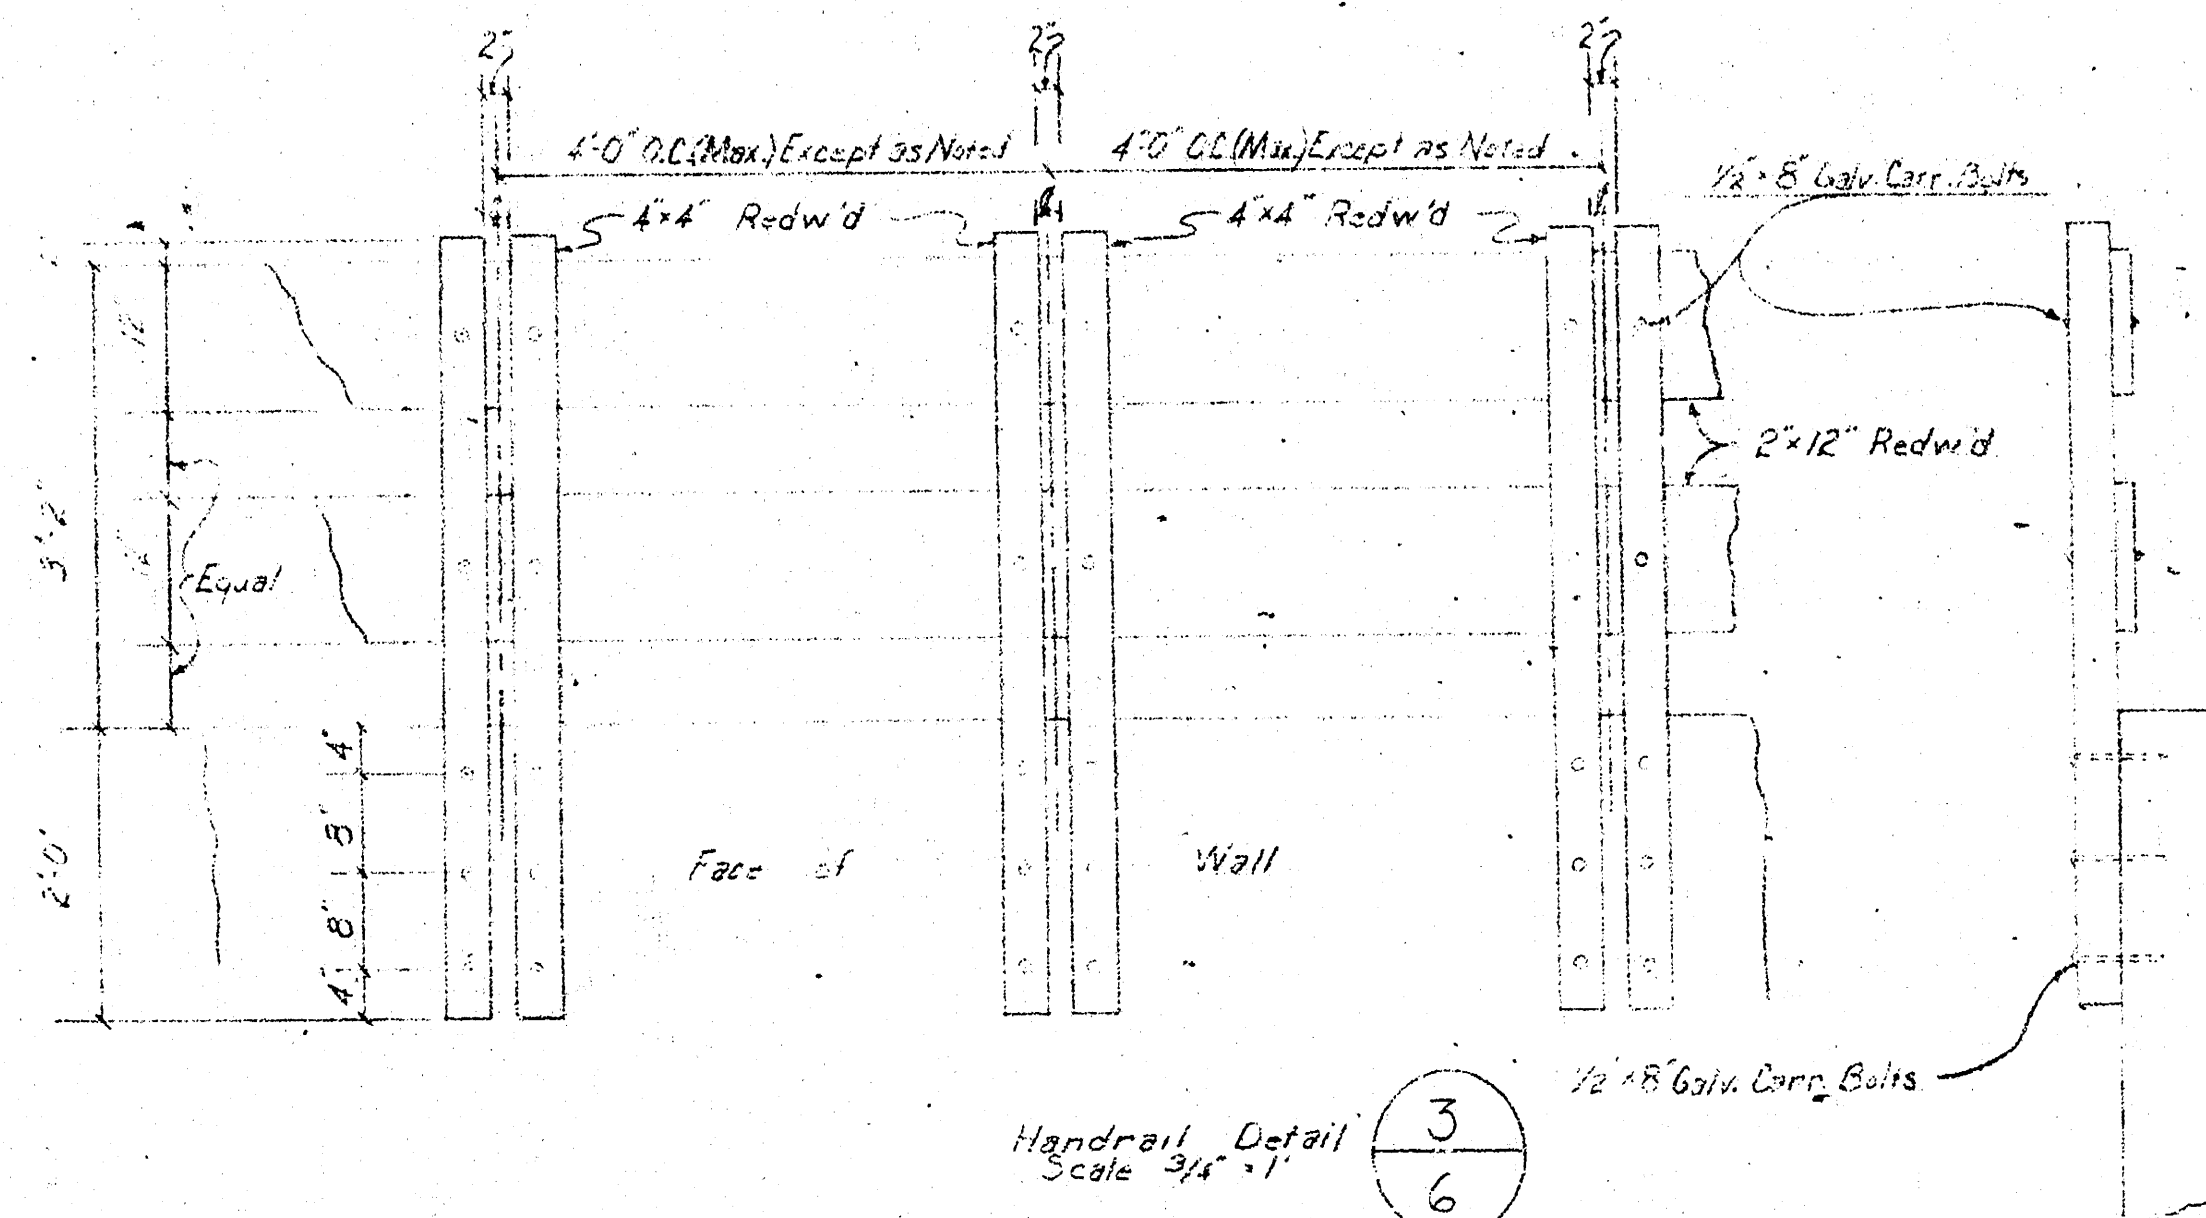

Handrail Detail
Scale 3/4" = 1'

McCALEB ENGINEERING EDMOND, OKLAHOMA		Dr. _____	Date _____
CONTINENTAL VILLAGE MARINA		Eng. _____	
DETAIL SHEET		Rev. _____	
Sheet No. 6 of 6		NOV-12-1970	