


INDEX OF SHEETS

STATE OF KANSAS
STATE HIGHWAY COMMISSION


PLAN AND PROFILE OF PROPOSED
STATE HIGHWAY

FEDERAL AID PROJECT
SEDGWICK COUNTY

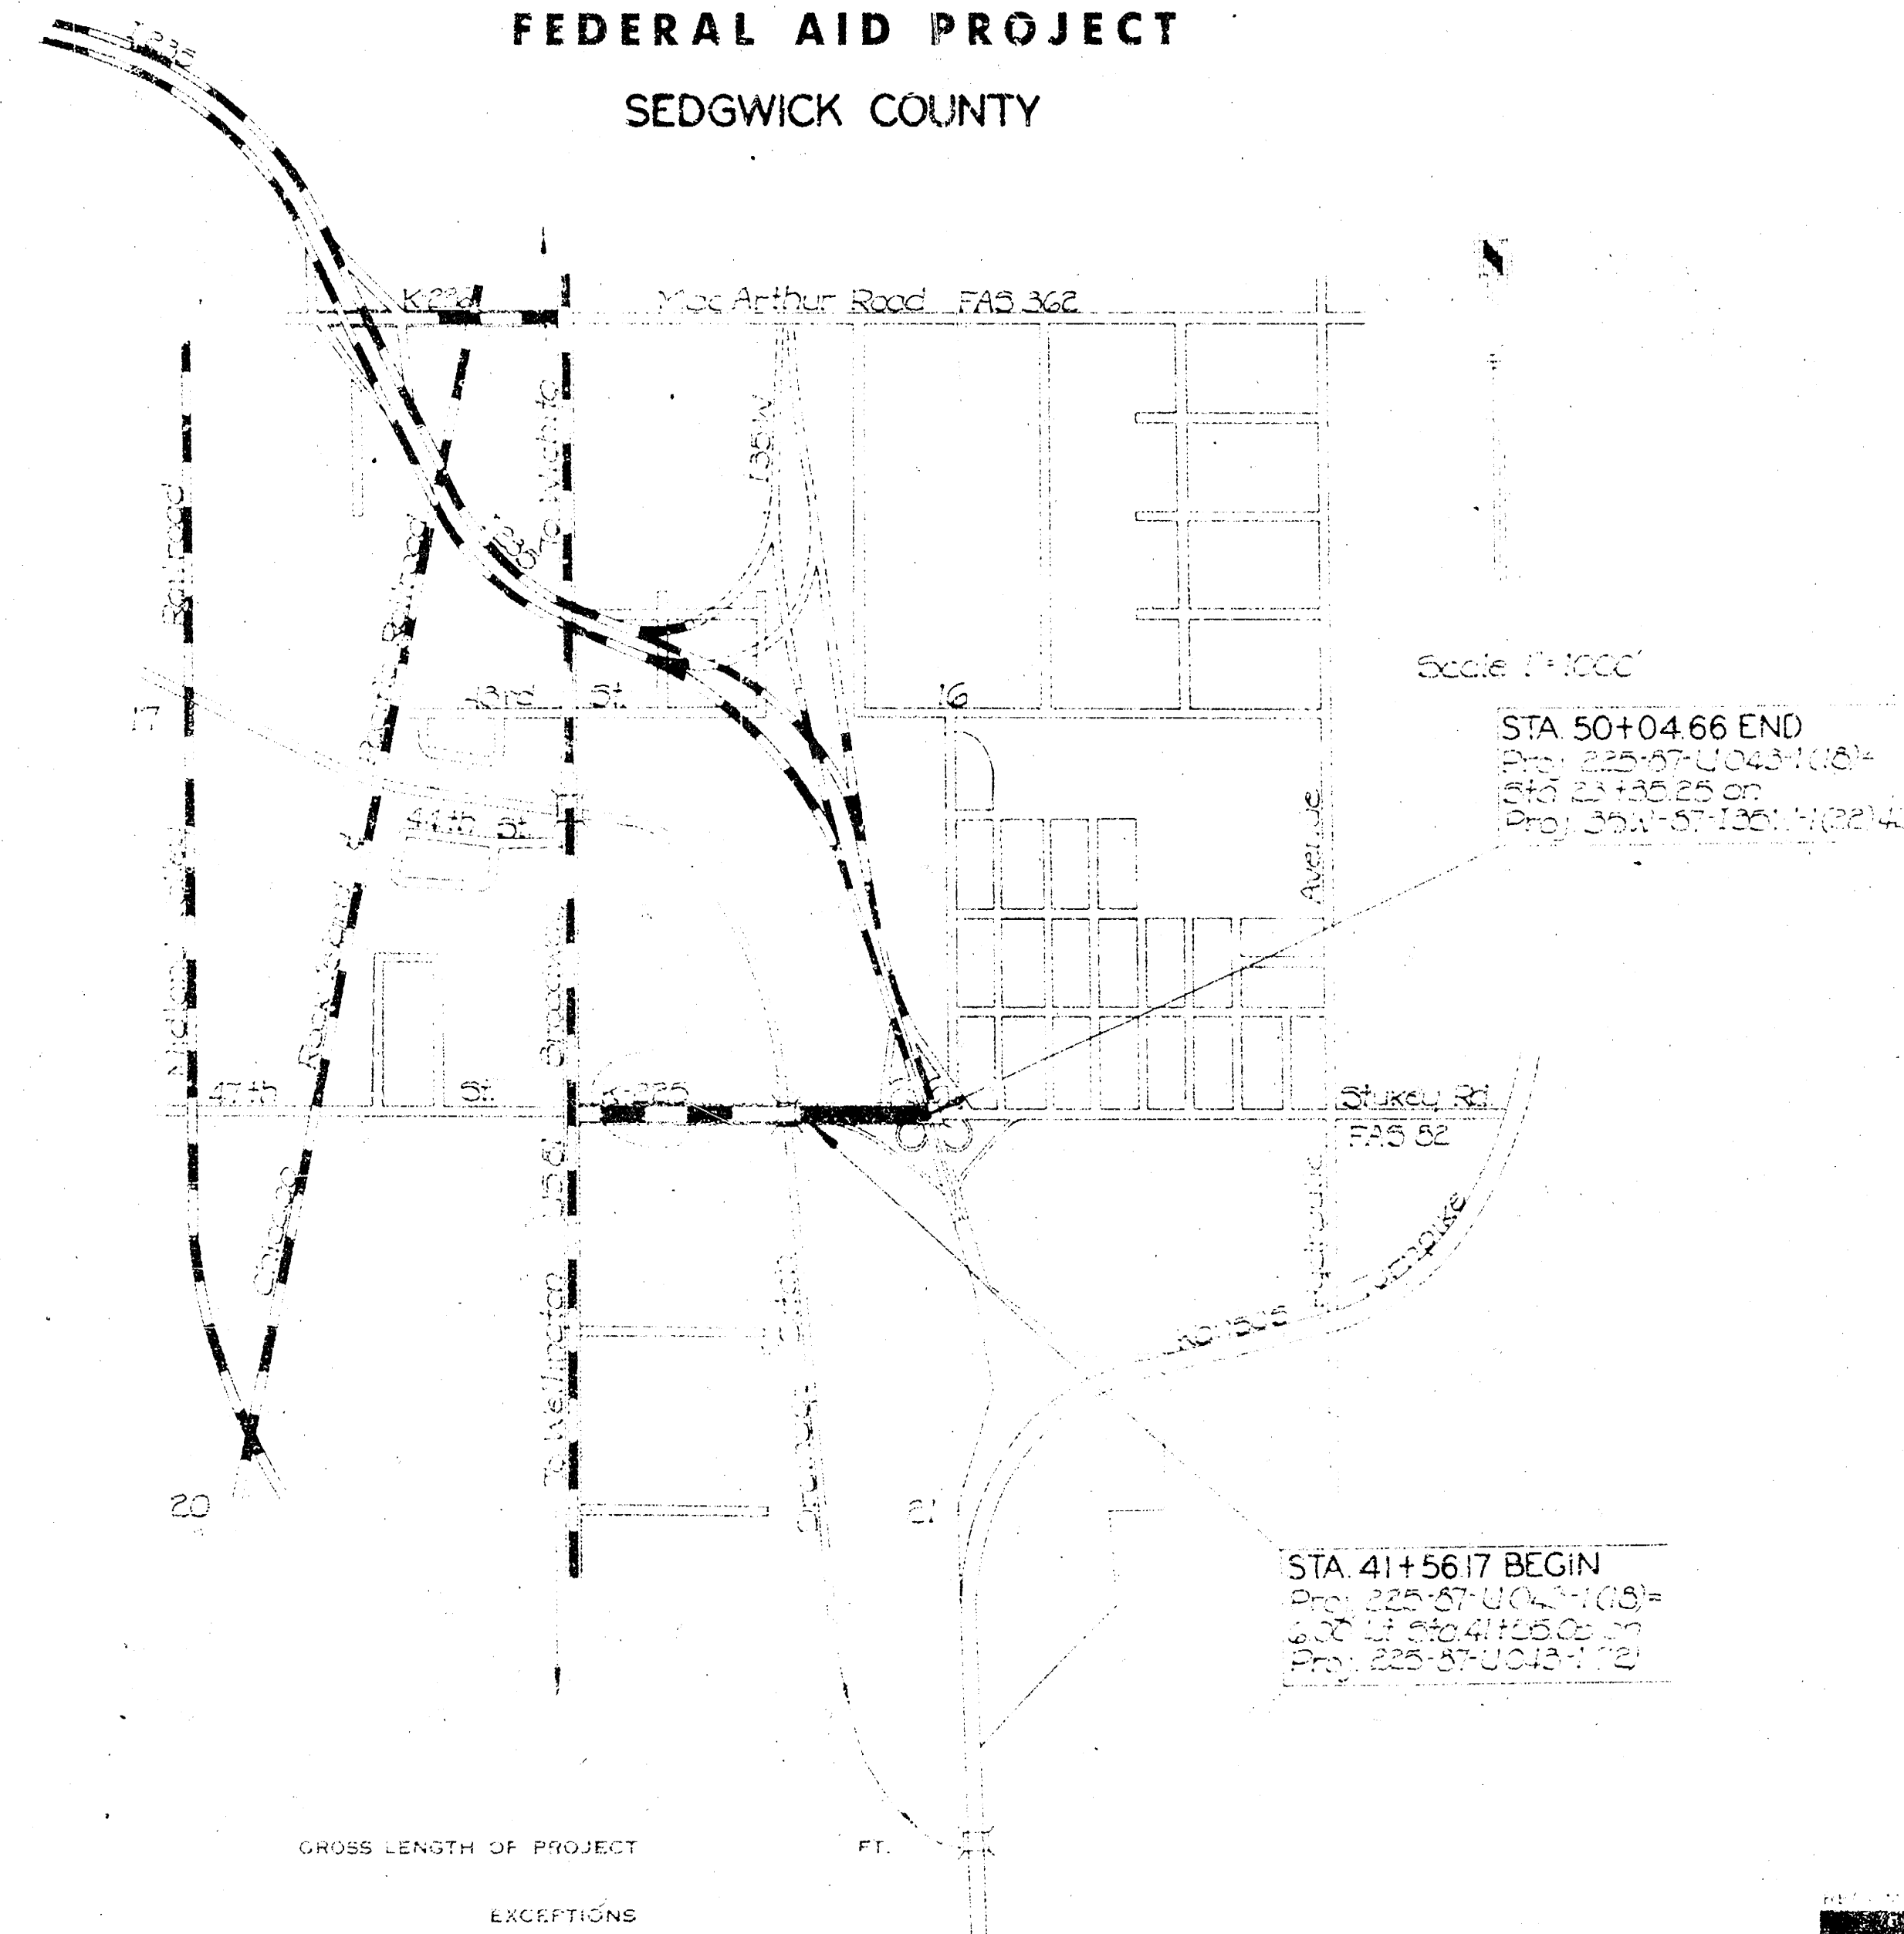

DESIGN DESIGNATION

CONVENTIONAL SIGNS

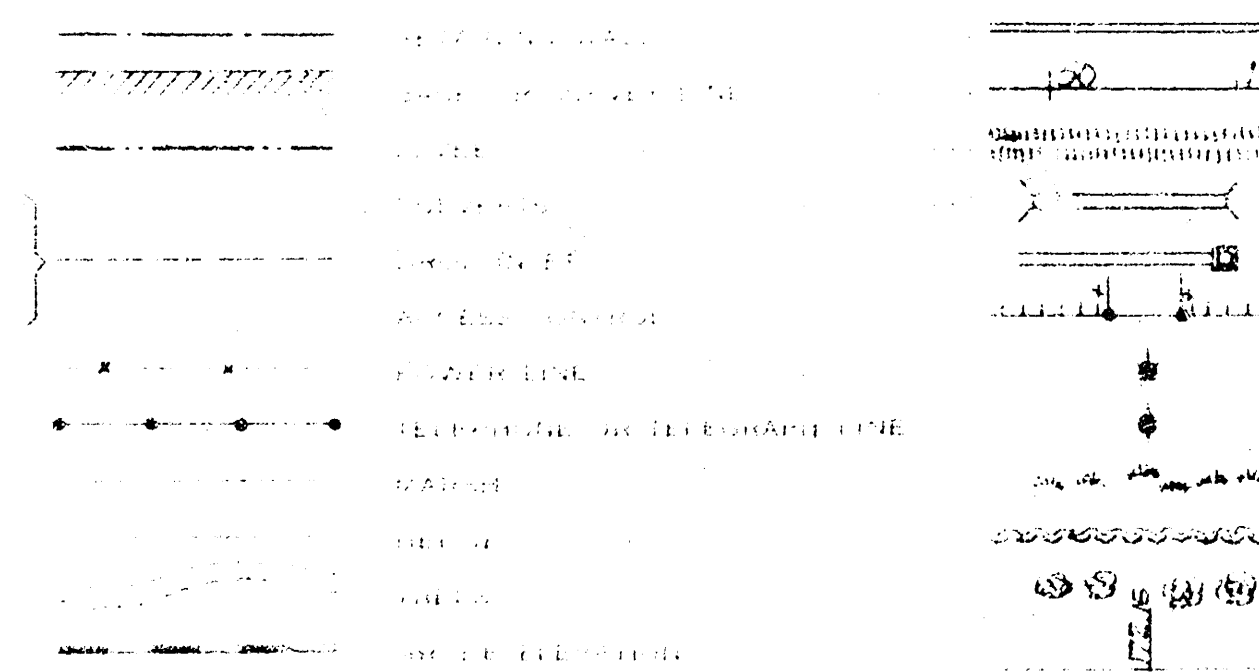

GROSS LENGTH OF PROJECT

EXCEPTIONS

ADDITIONS

NET LENGTH OF PROJECT


NET LENGTH OF BRIDGES


NET LENGTH OF ROAD


FT. MILES
FT. MILES
FT. MILES

ENGINEER OF DESIGN STATE HIGHWAY COMMISSION	ENGINEER BUREAU OF PUBLIC ROADS DEPARTMENT OF TRANSPORTATION
STATE HIGHWAY ENGINEER STATE HIGHWAY COMMISSION OF KANSAS	DESIGNED BY BUREAU OF PUBLIC ROADS DEPARTMENT OF TRANSPORTATION




DIVISION		PROJECT		DATE	
NO.	NAME	NO.	NAME	DATE	DATE
1		1			
2		2			
3		3			
100		100			

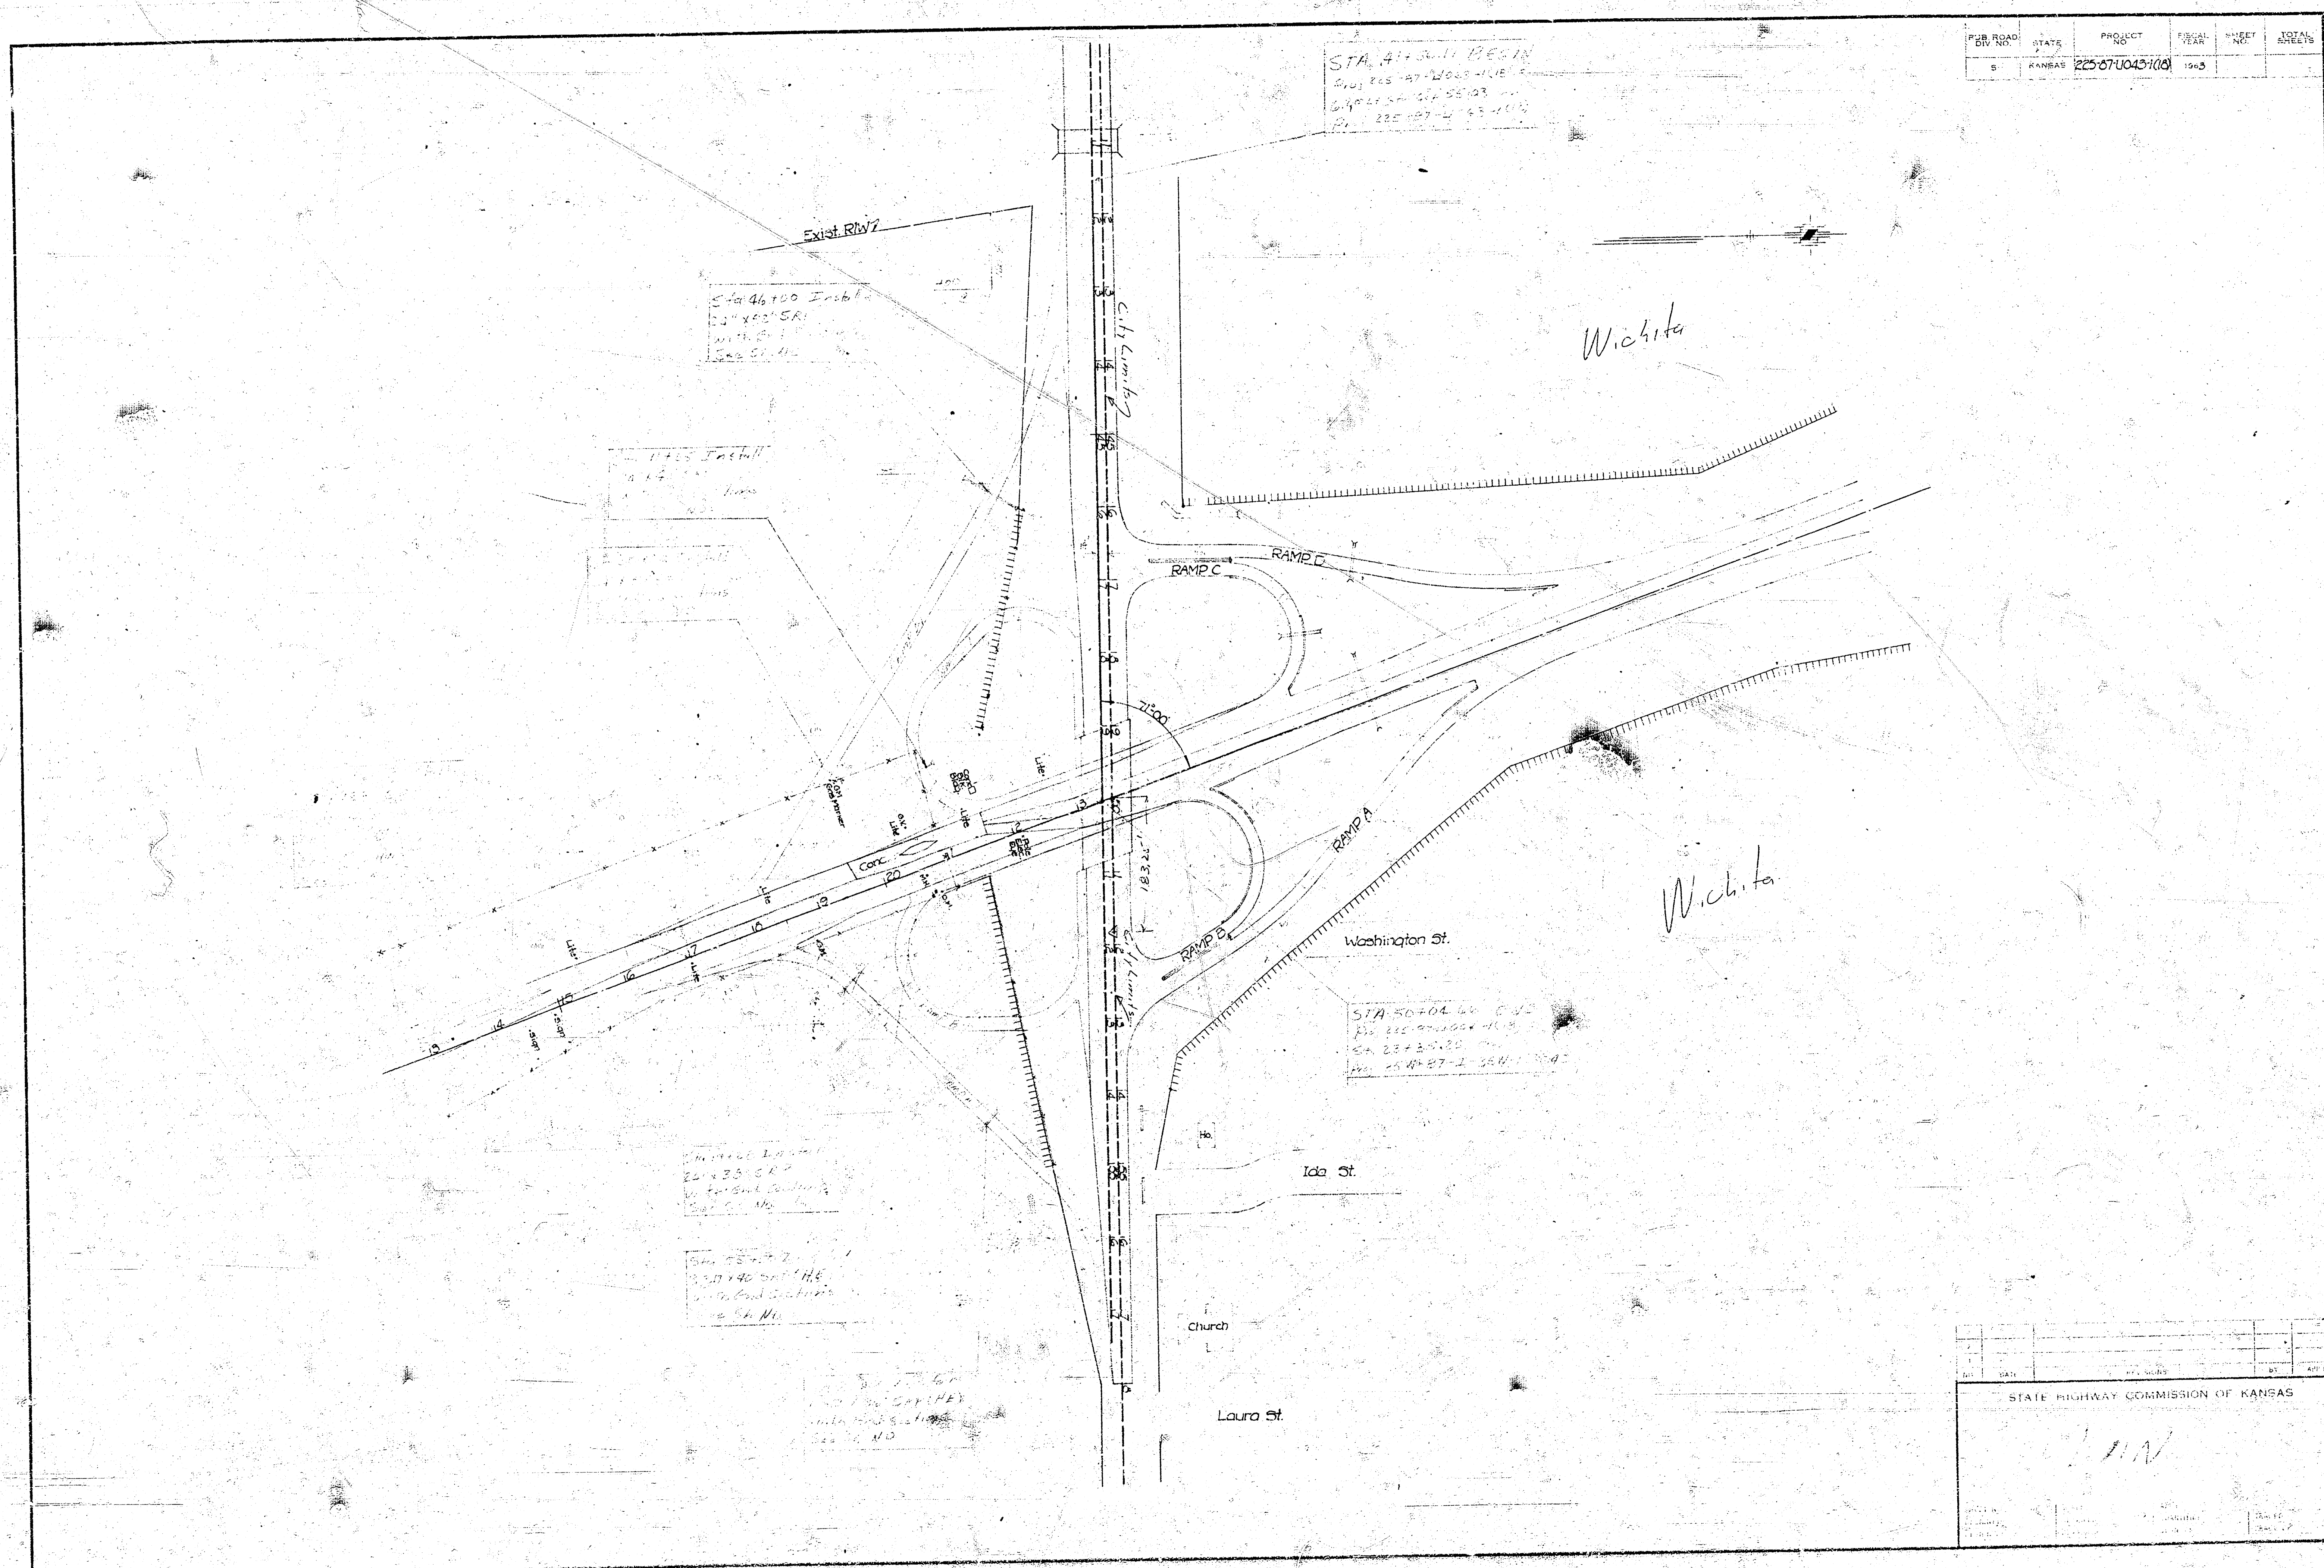

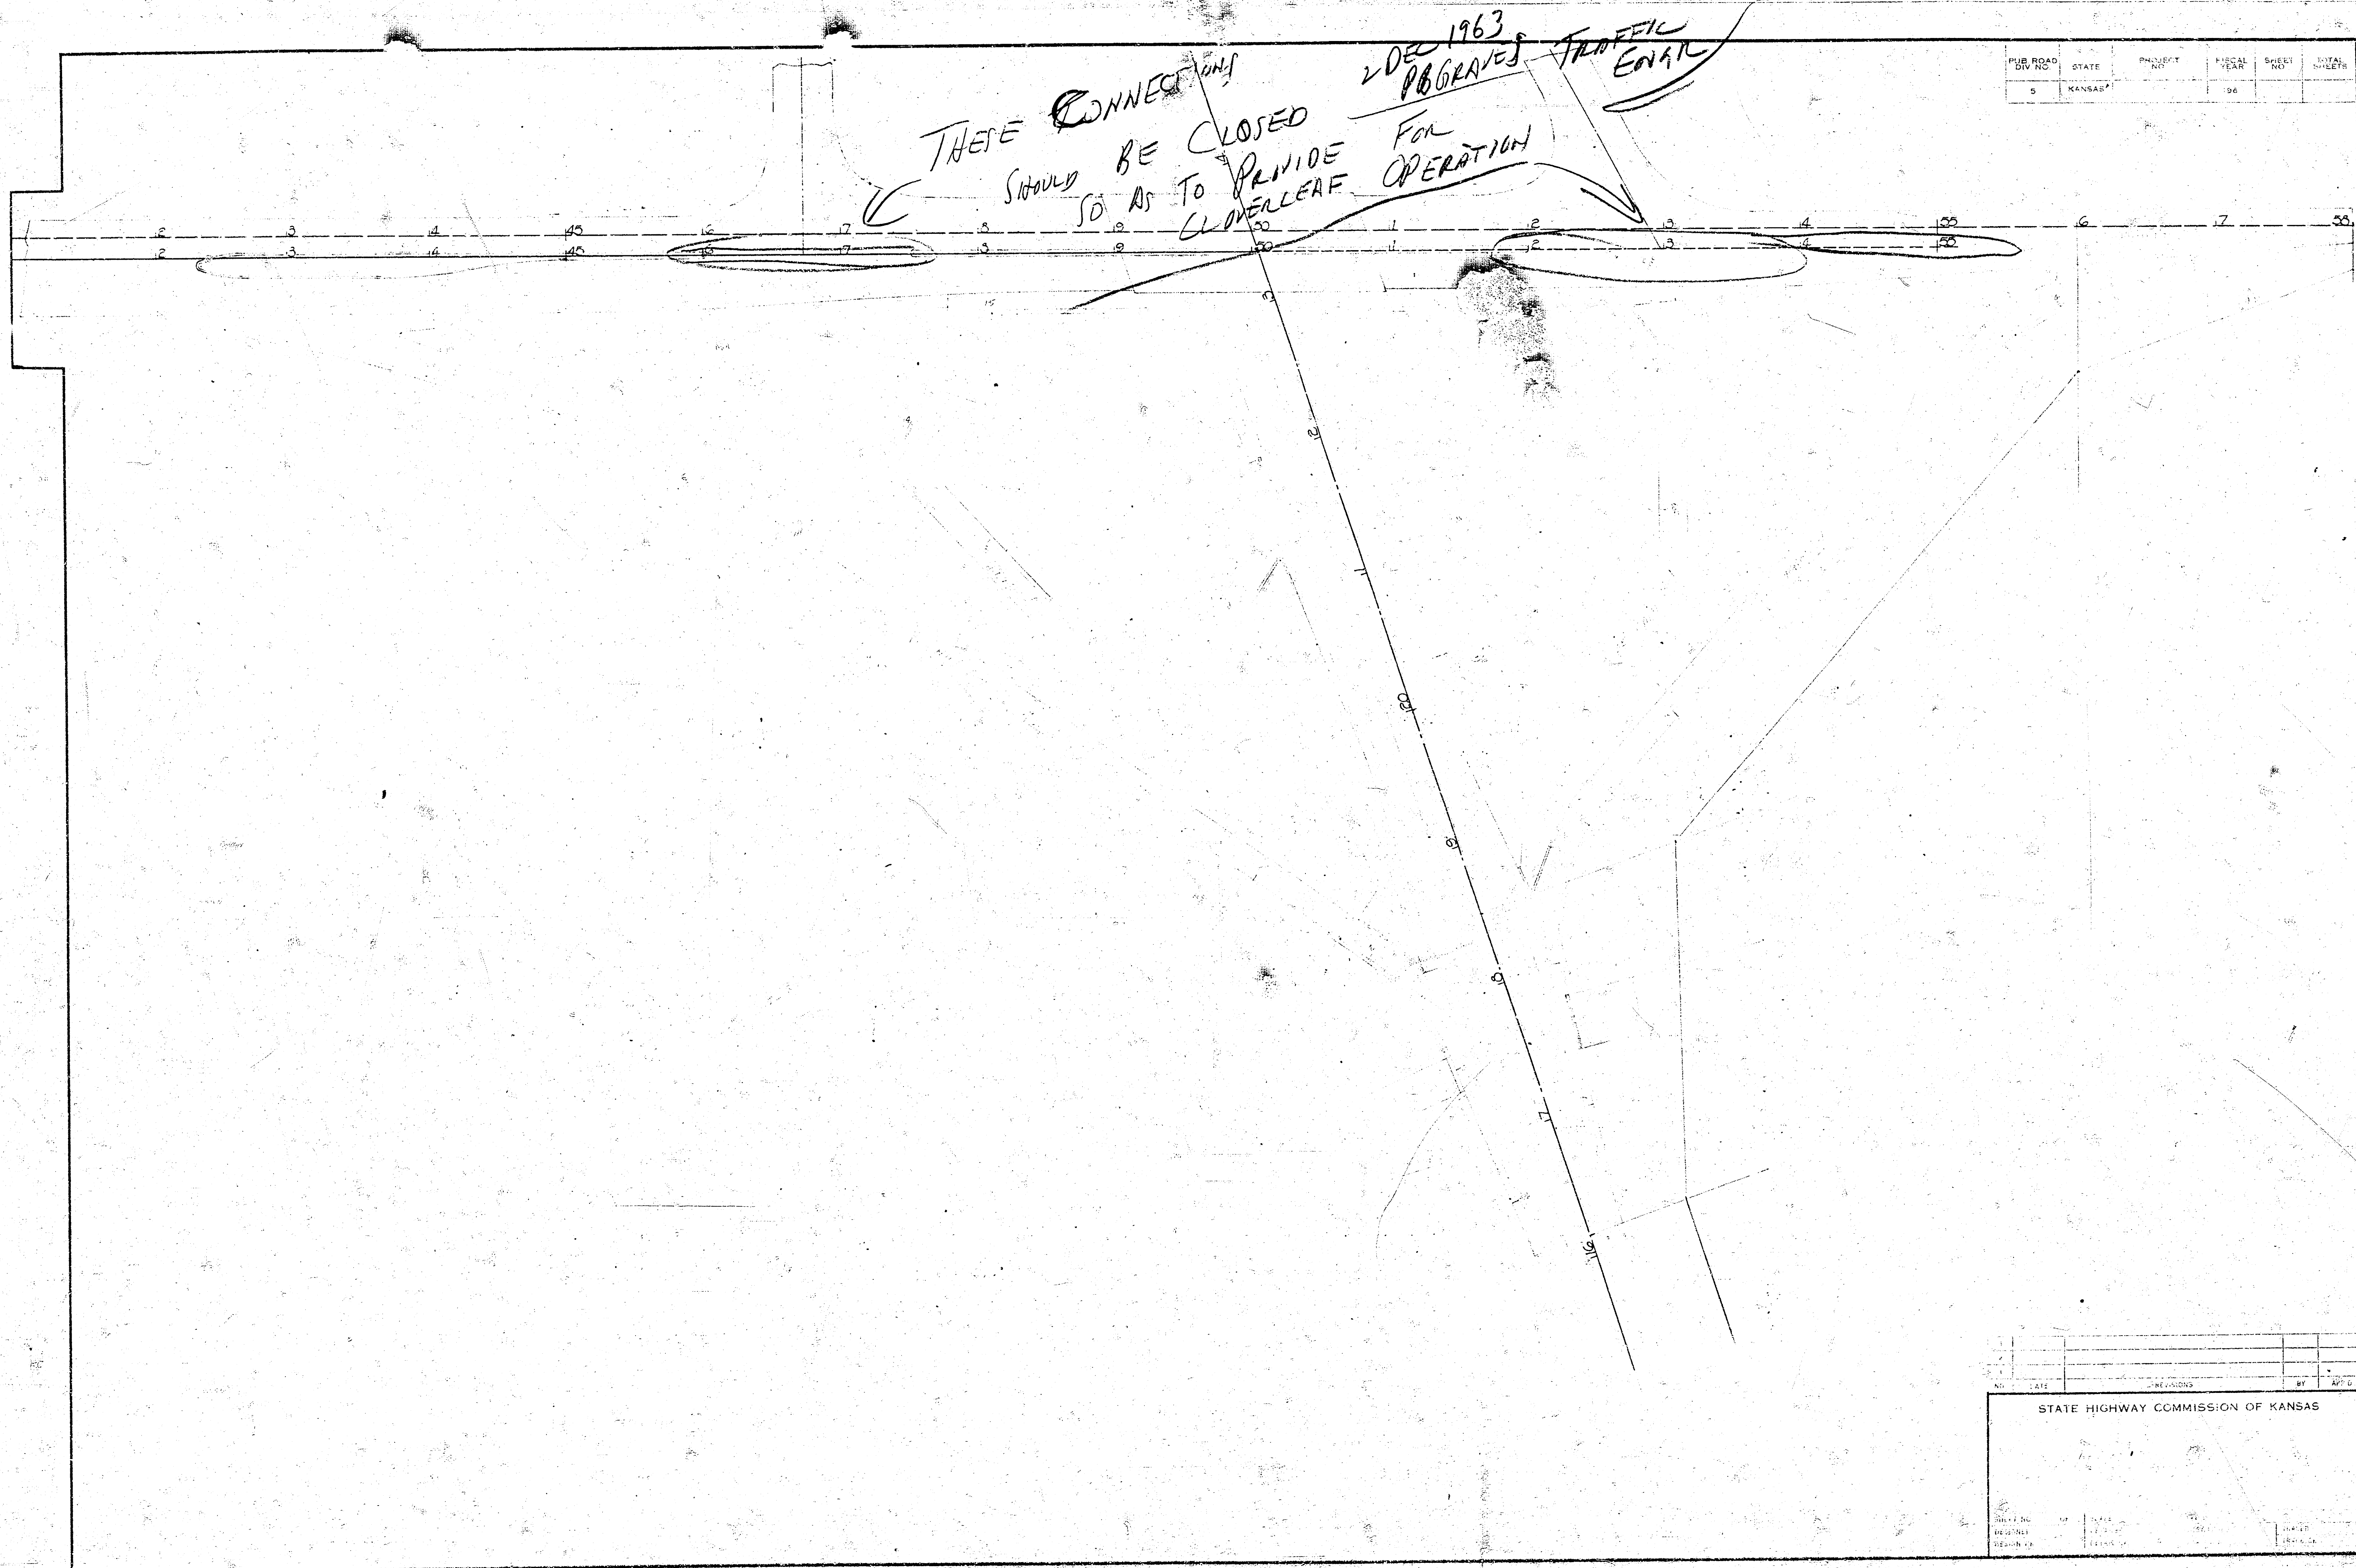


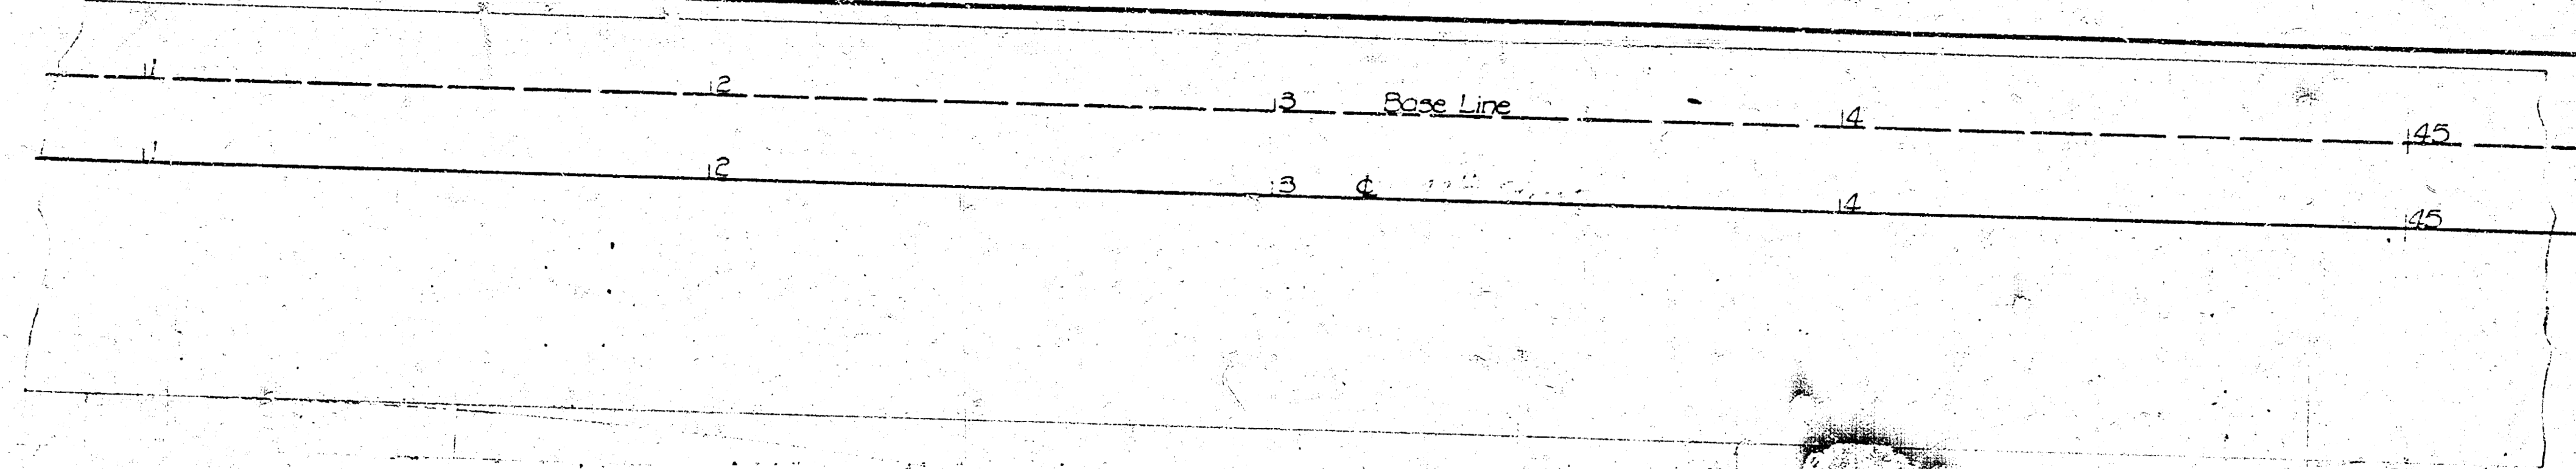

PUB. ROAD	STATE	PROJECT	FILE NO.	SHEET NO.	TOTAL
5	KANSAS		146		

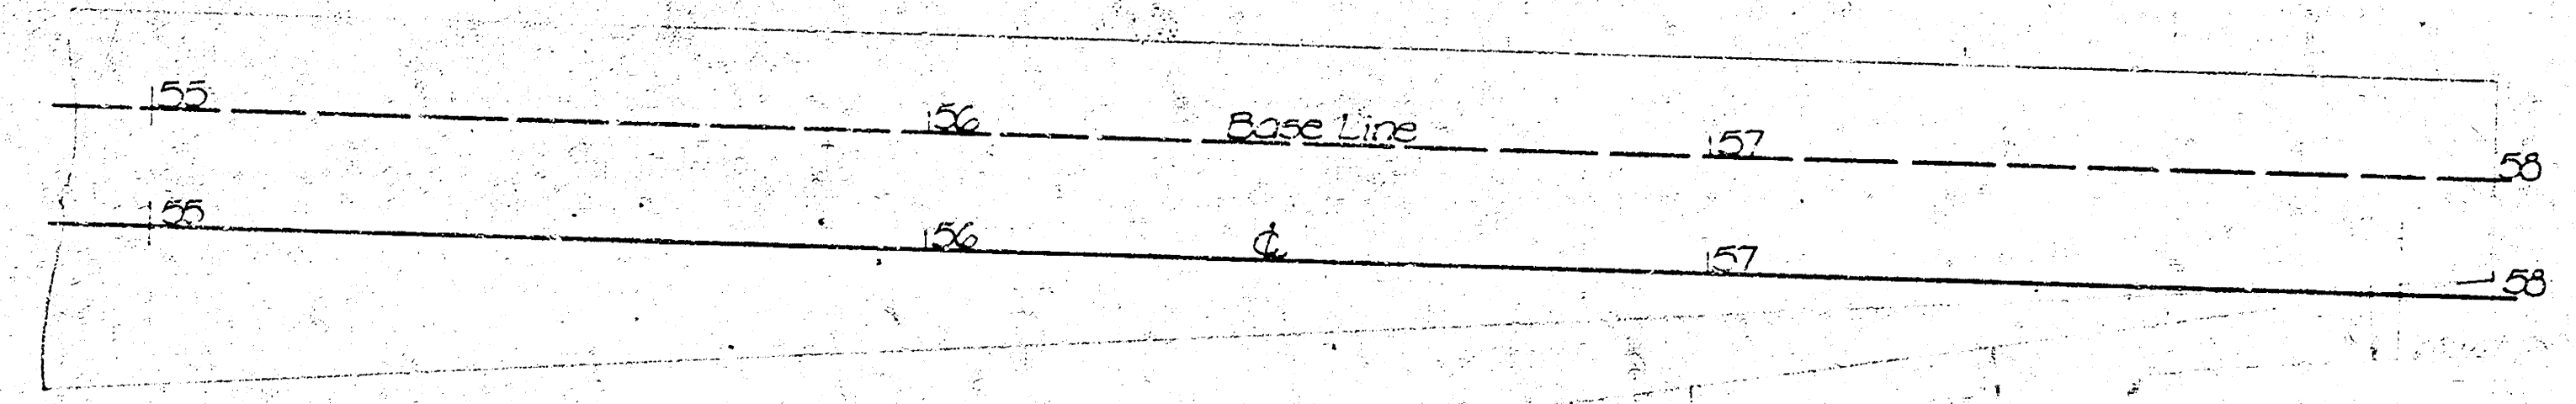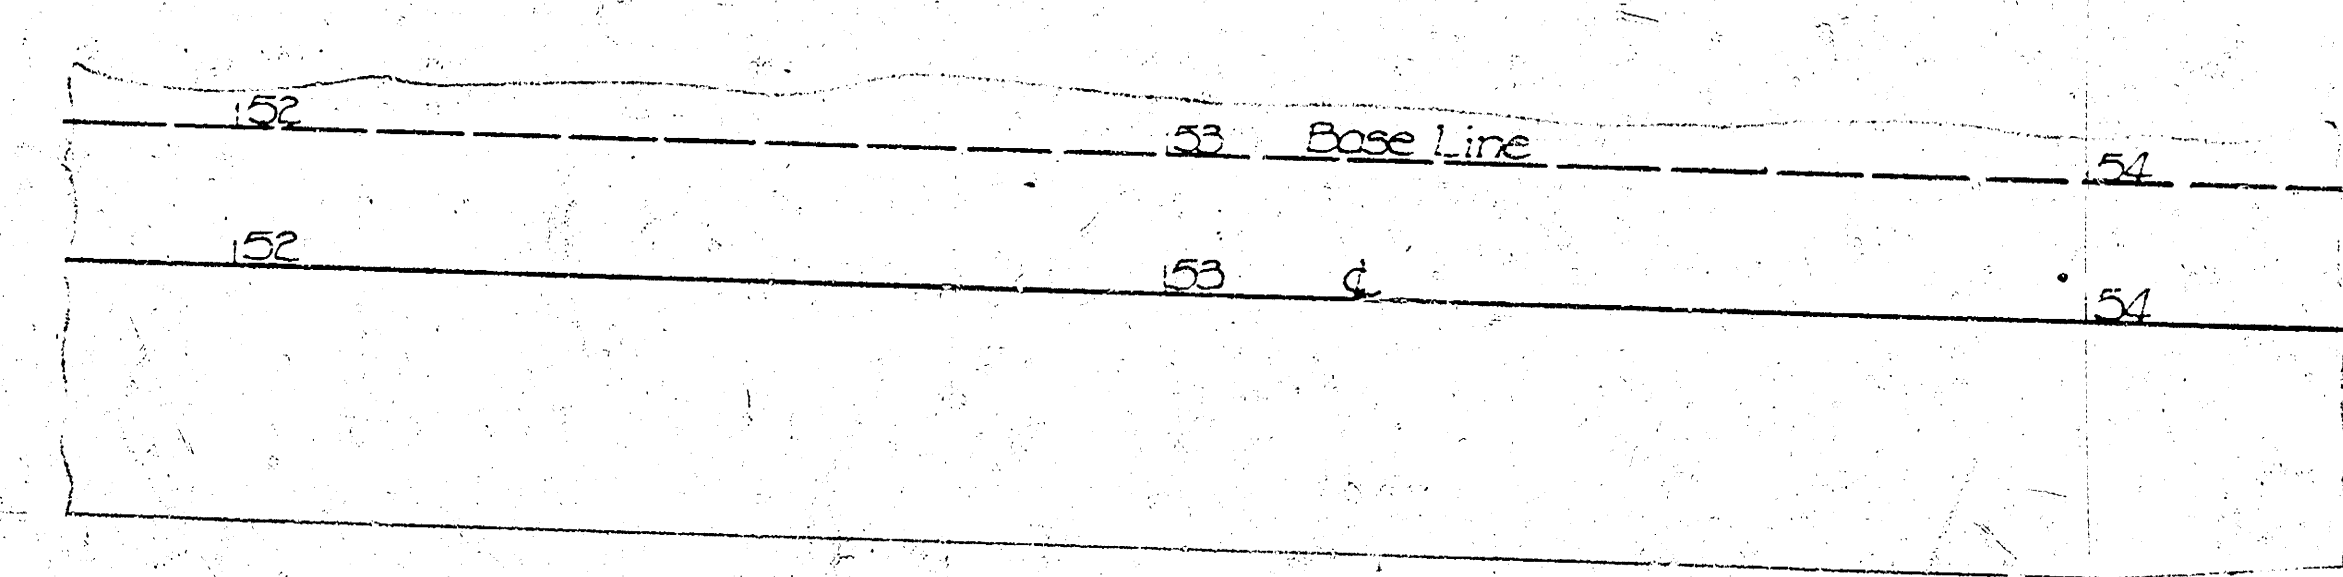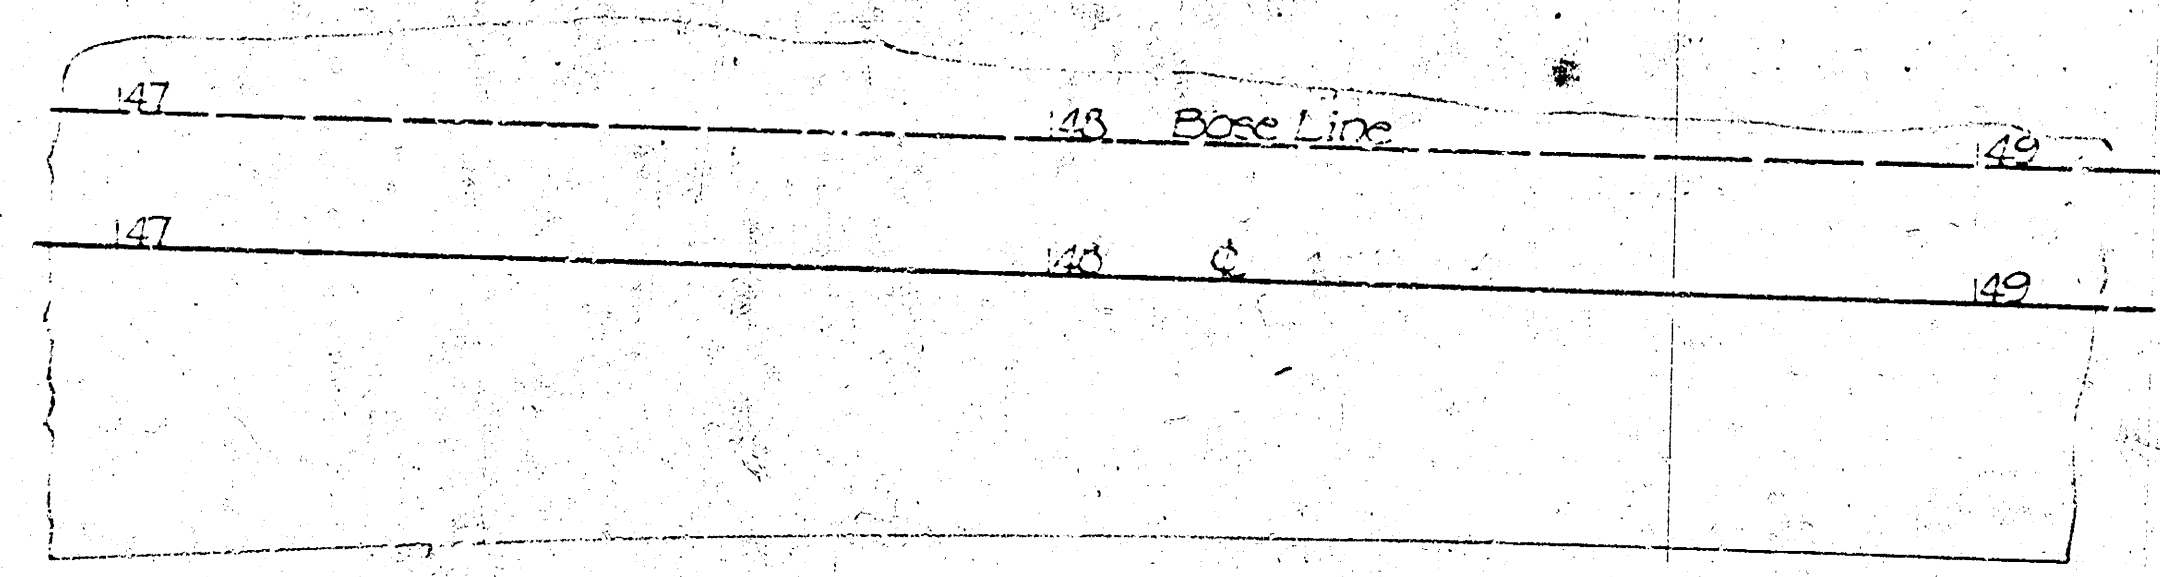

STATE HIGHWAY COMMISSION OF KANSAS	
DISTRICT DIVISION COUNTY	PROJECT SHEET NO. TOTAL

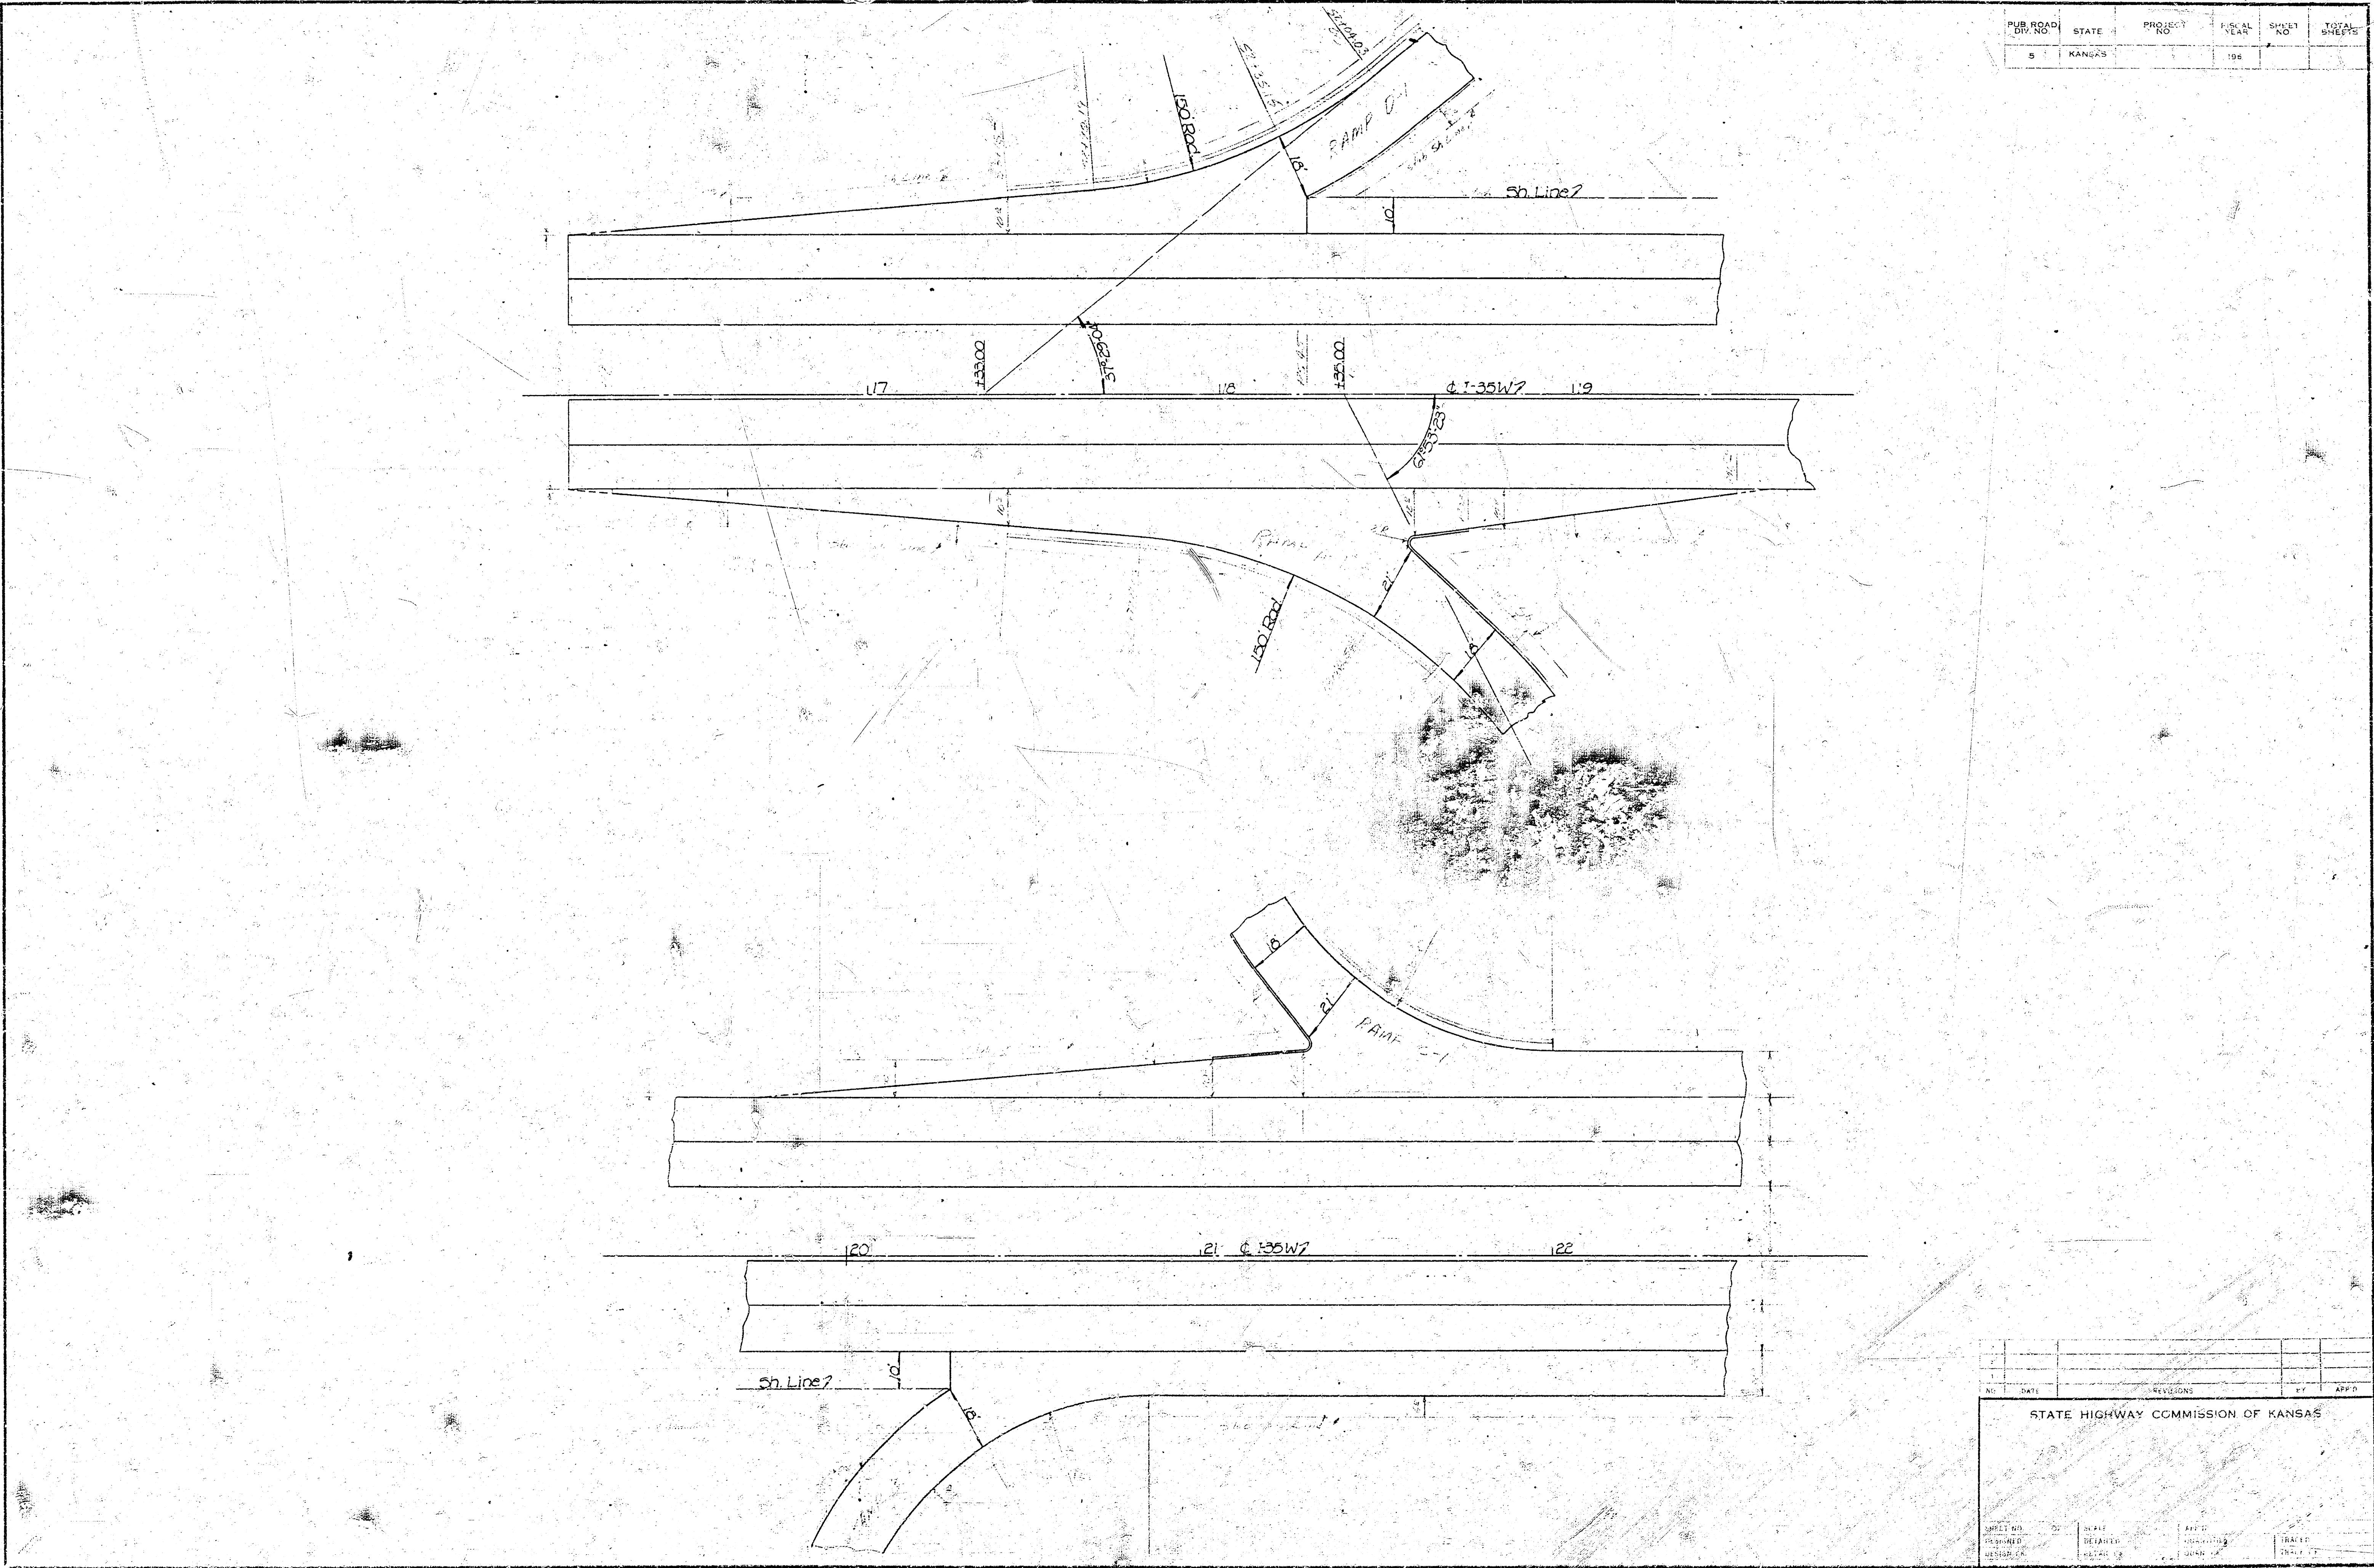

PROJECT NO.	STATE	PROJECT	FISCAL YEAR	SHEET	TOTAL SHEETS
8	KANSAS		196		

NO.	DATE	REVISIONS	BY	APP'D.

STATE HIGHWAY COMMISSION OF KANSAS

DESIGNED BY	SCALE	APP'D.	DATE
DRAWN BY	DETAILED	CHECKED	DATE
CHECKED BY	APPROVED	DATE	