



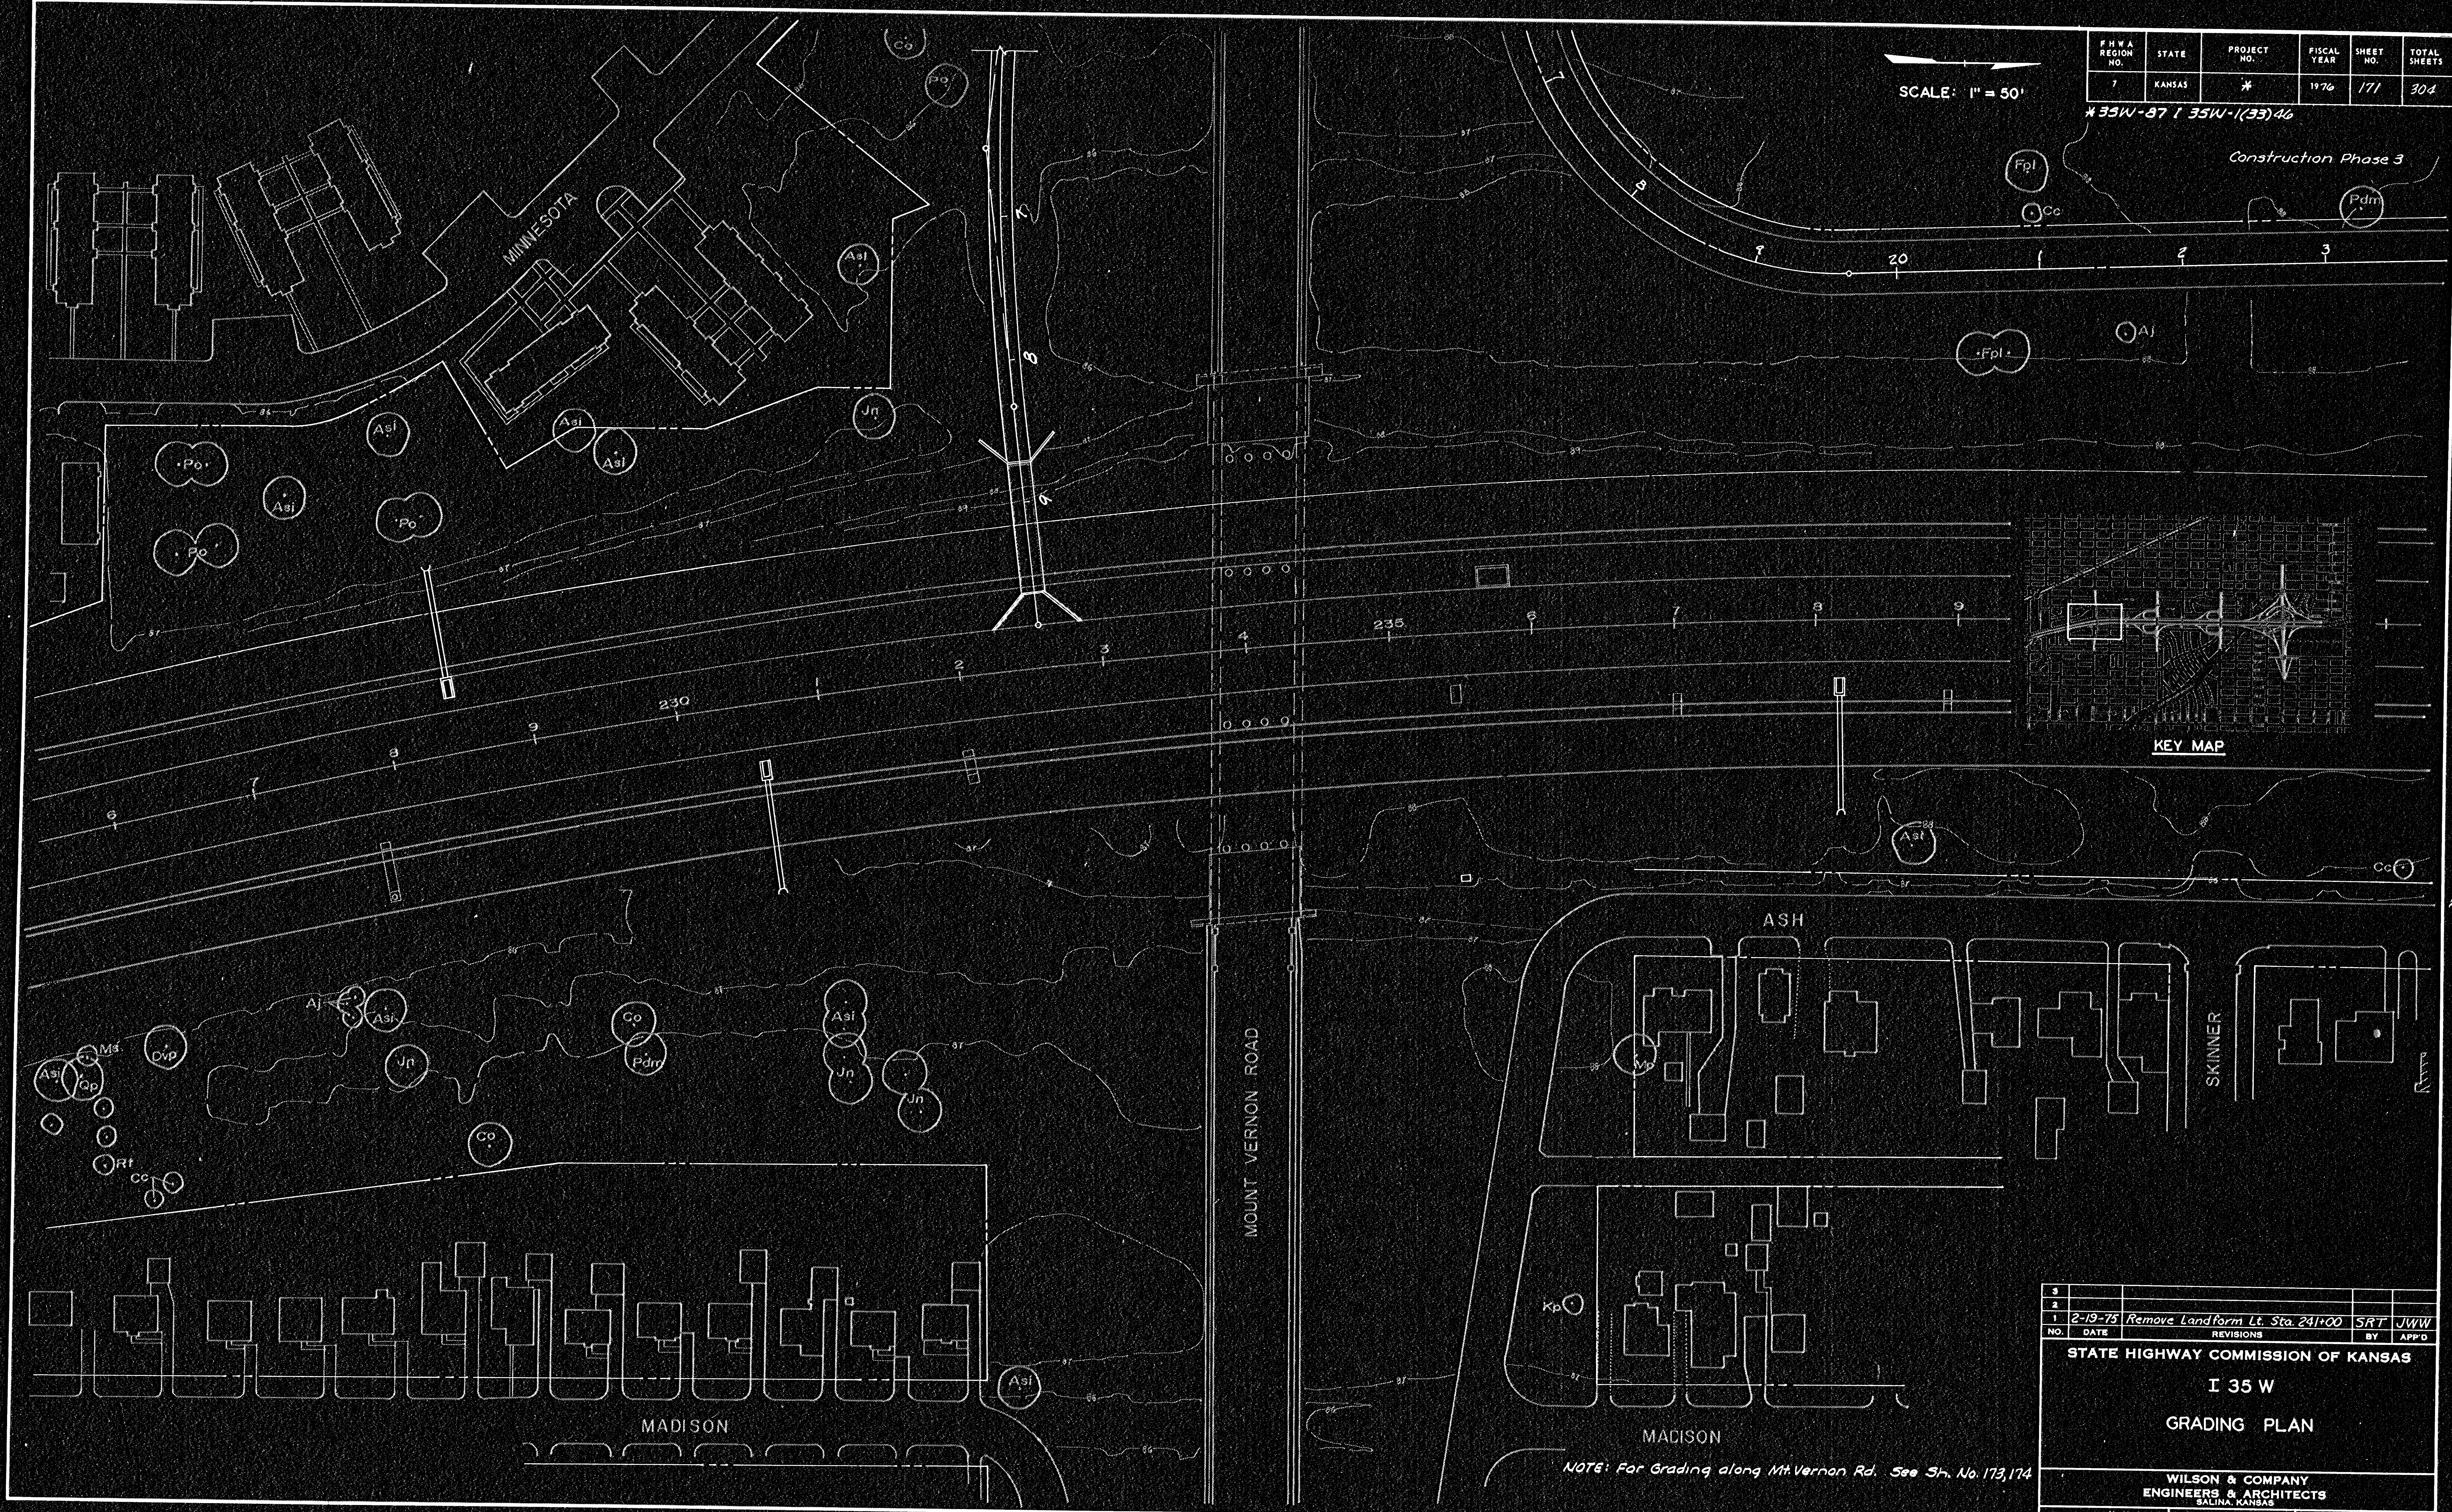

F H W A REGION NO.	STATE	PROJECT NO.	FISCAL YEAR	SHEET NO.	TOTAL SHEETS
7	KANSAS	*	1976	171	304

* 35W-27 I 35W-1(33) 46

Construction Phase 3

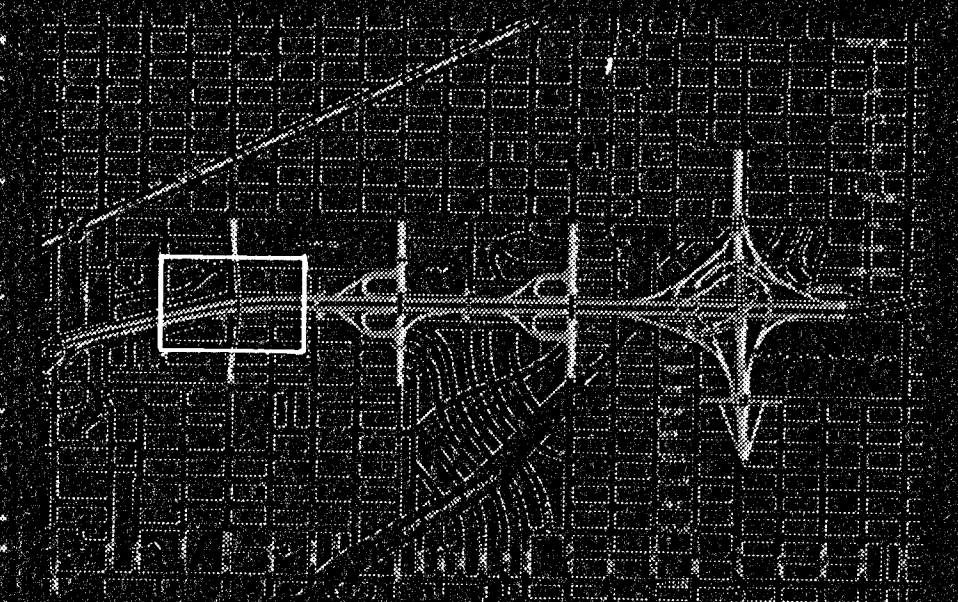

KEY MAP

3					
2					
1	2-19-75	Remove Landform Lt. Sta. 241+00	SRT	JWW	
NO.	DATE	REVISIONS	BY	APP'D	
STATE HIGHWAY COMMISSION OF KANSAS					
I 35 W					
GRADING PLAN					
WILSON & COMPANY ENGINEERS & ARCHITECTS SALINA, KANSAS					
DESIGNED	JK/W	TRACED	MJV	CHECKED	SRT

NOTE: For Grading along Mt. Vernon Rd. See Sh. No. 173, 174