

SITE IMPROVEMENTS
CHISHOLM TERRACE ADDITION
WICHITA, KANSAS

FOR

PRIMROSE PARK PLAZA APARTMENTS, A MULTI-HOUSING PROJECT
F.H.A. PROJECT NO.
FEBRUARY, 1968


SPONSOR: Wichita District of the Kansas Nebraska Annual
Conference of the A.M.E. Church, Inc.
1756 N. Platt, Wichita, Kansas
CONTRACTOR: R.D. Monroe Construction Co., Inc.
6005 Martway, Mission, Kansas
ARCHITECT: Edward W. Rigby, Shawnee Mission, Kansas
ENGINEER: Don C. Moehring, C.E., Wichita, Kansas


INDEX

- C-1 COVER SHEET
- C-2 TITLE SURVEY & TOPOGRAPHY
- C-3 SANITARY SEWER & STORM SEWER AREA PLAN
- C-4,5,6 SANITARY SEWER PROFILES
- C-7 ELECTRIC POWER & TELEPHONE DISTRIBUTION PLAN
- C-8 WATER & GAS DISTRIBUTION PLAN
- C-9 SANITARY SEWER DETAILS
- C-10 STORM SEWER DETAILS
- C-11 INTERIOR STREET ALIGNMENT & GRADE PLAN
- C-12 EAST-HALF SITE GRADING & DRAINAGE PLAN
- C-13 WEST-HALF SITE GRADING & DRAINAGE PLAN
- C-14 TWENTY-SEVENTH STREET PLAN & PROFILE
- C-15 STORM SEWER PROFILES
- C-16 INTERIOR STREET PAVING DETAILS


CITY OF WICHITA
APPROVED FOR THE CITY OF WICHITA
BY THE CITY ENGINEER
DATE: 2/28/68
BY: [Signature]

NOTE TO CONTRACTOR
This project will be constructed under
the supervision of the City Engineer
and conforming to the SPECIFICATIONS
of the City of Wichita, Kan. 600-
At your expense the City of
Wichita will provide the following:

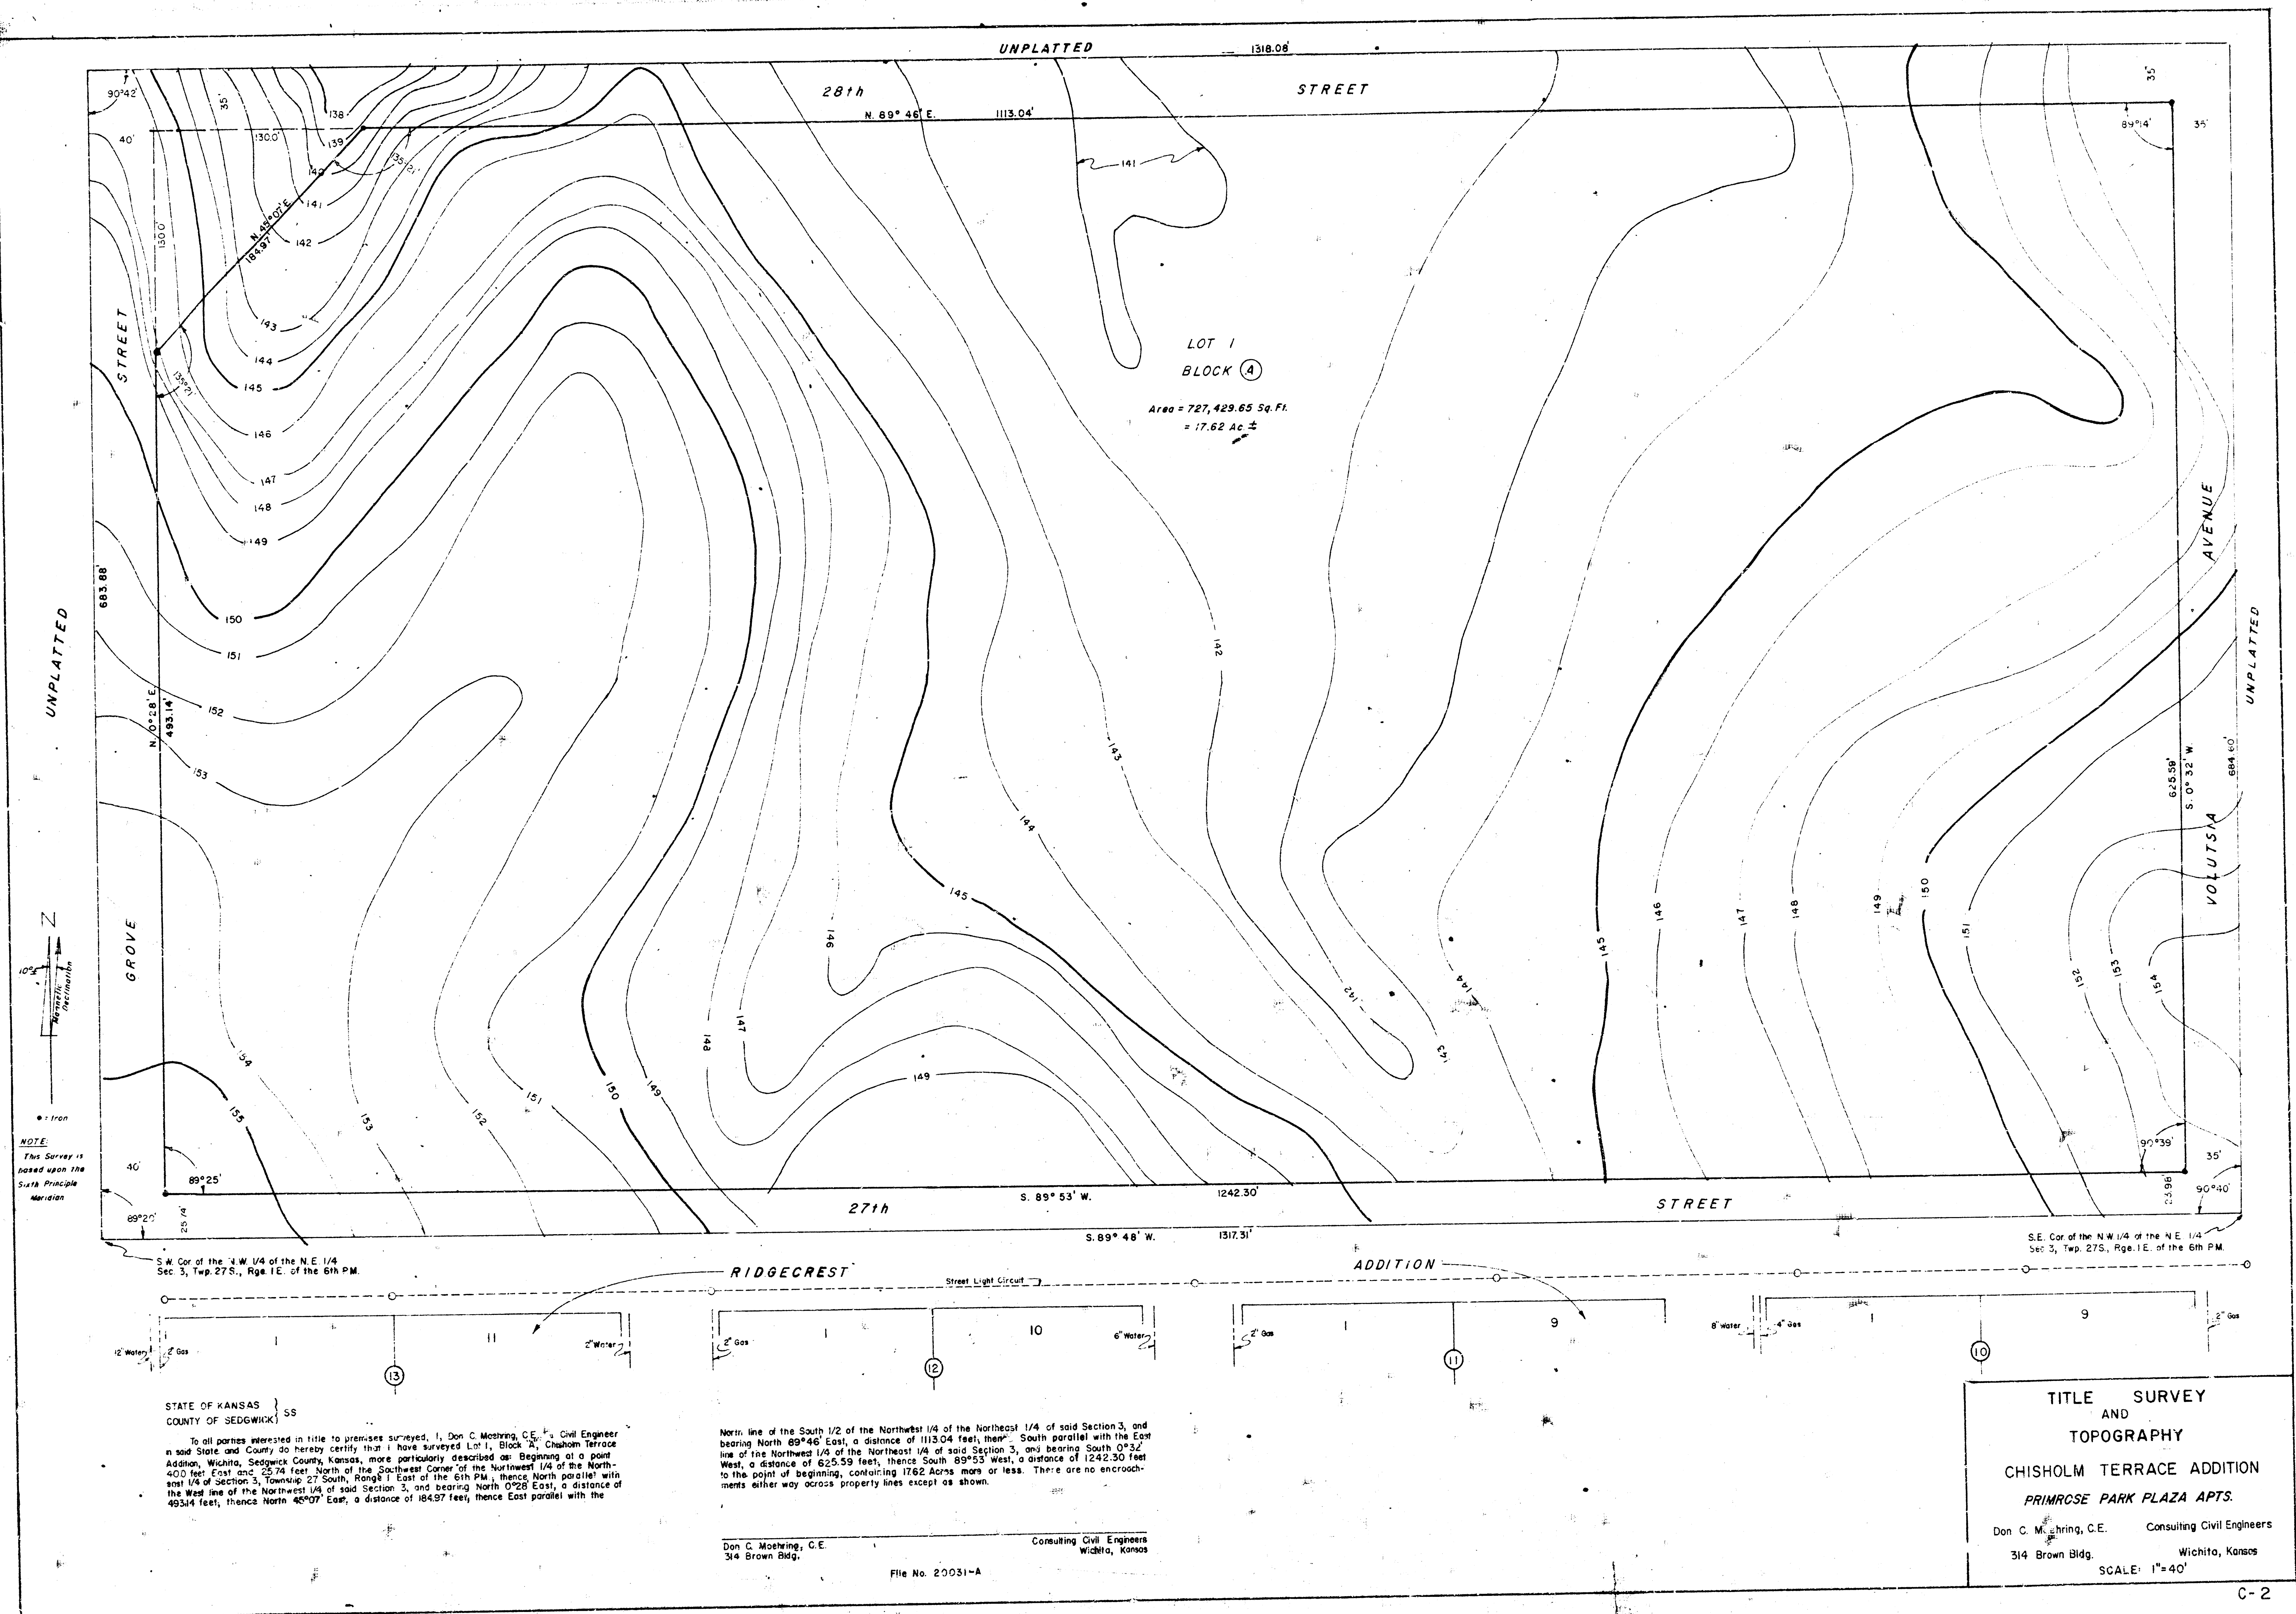


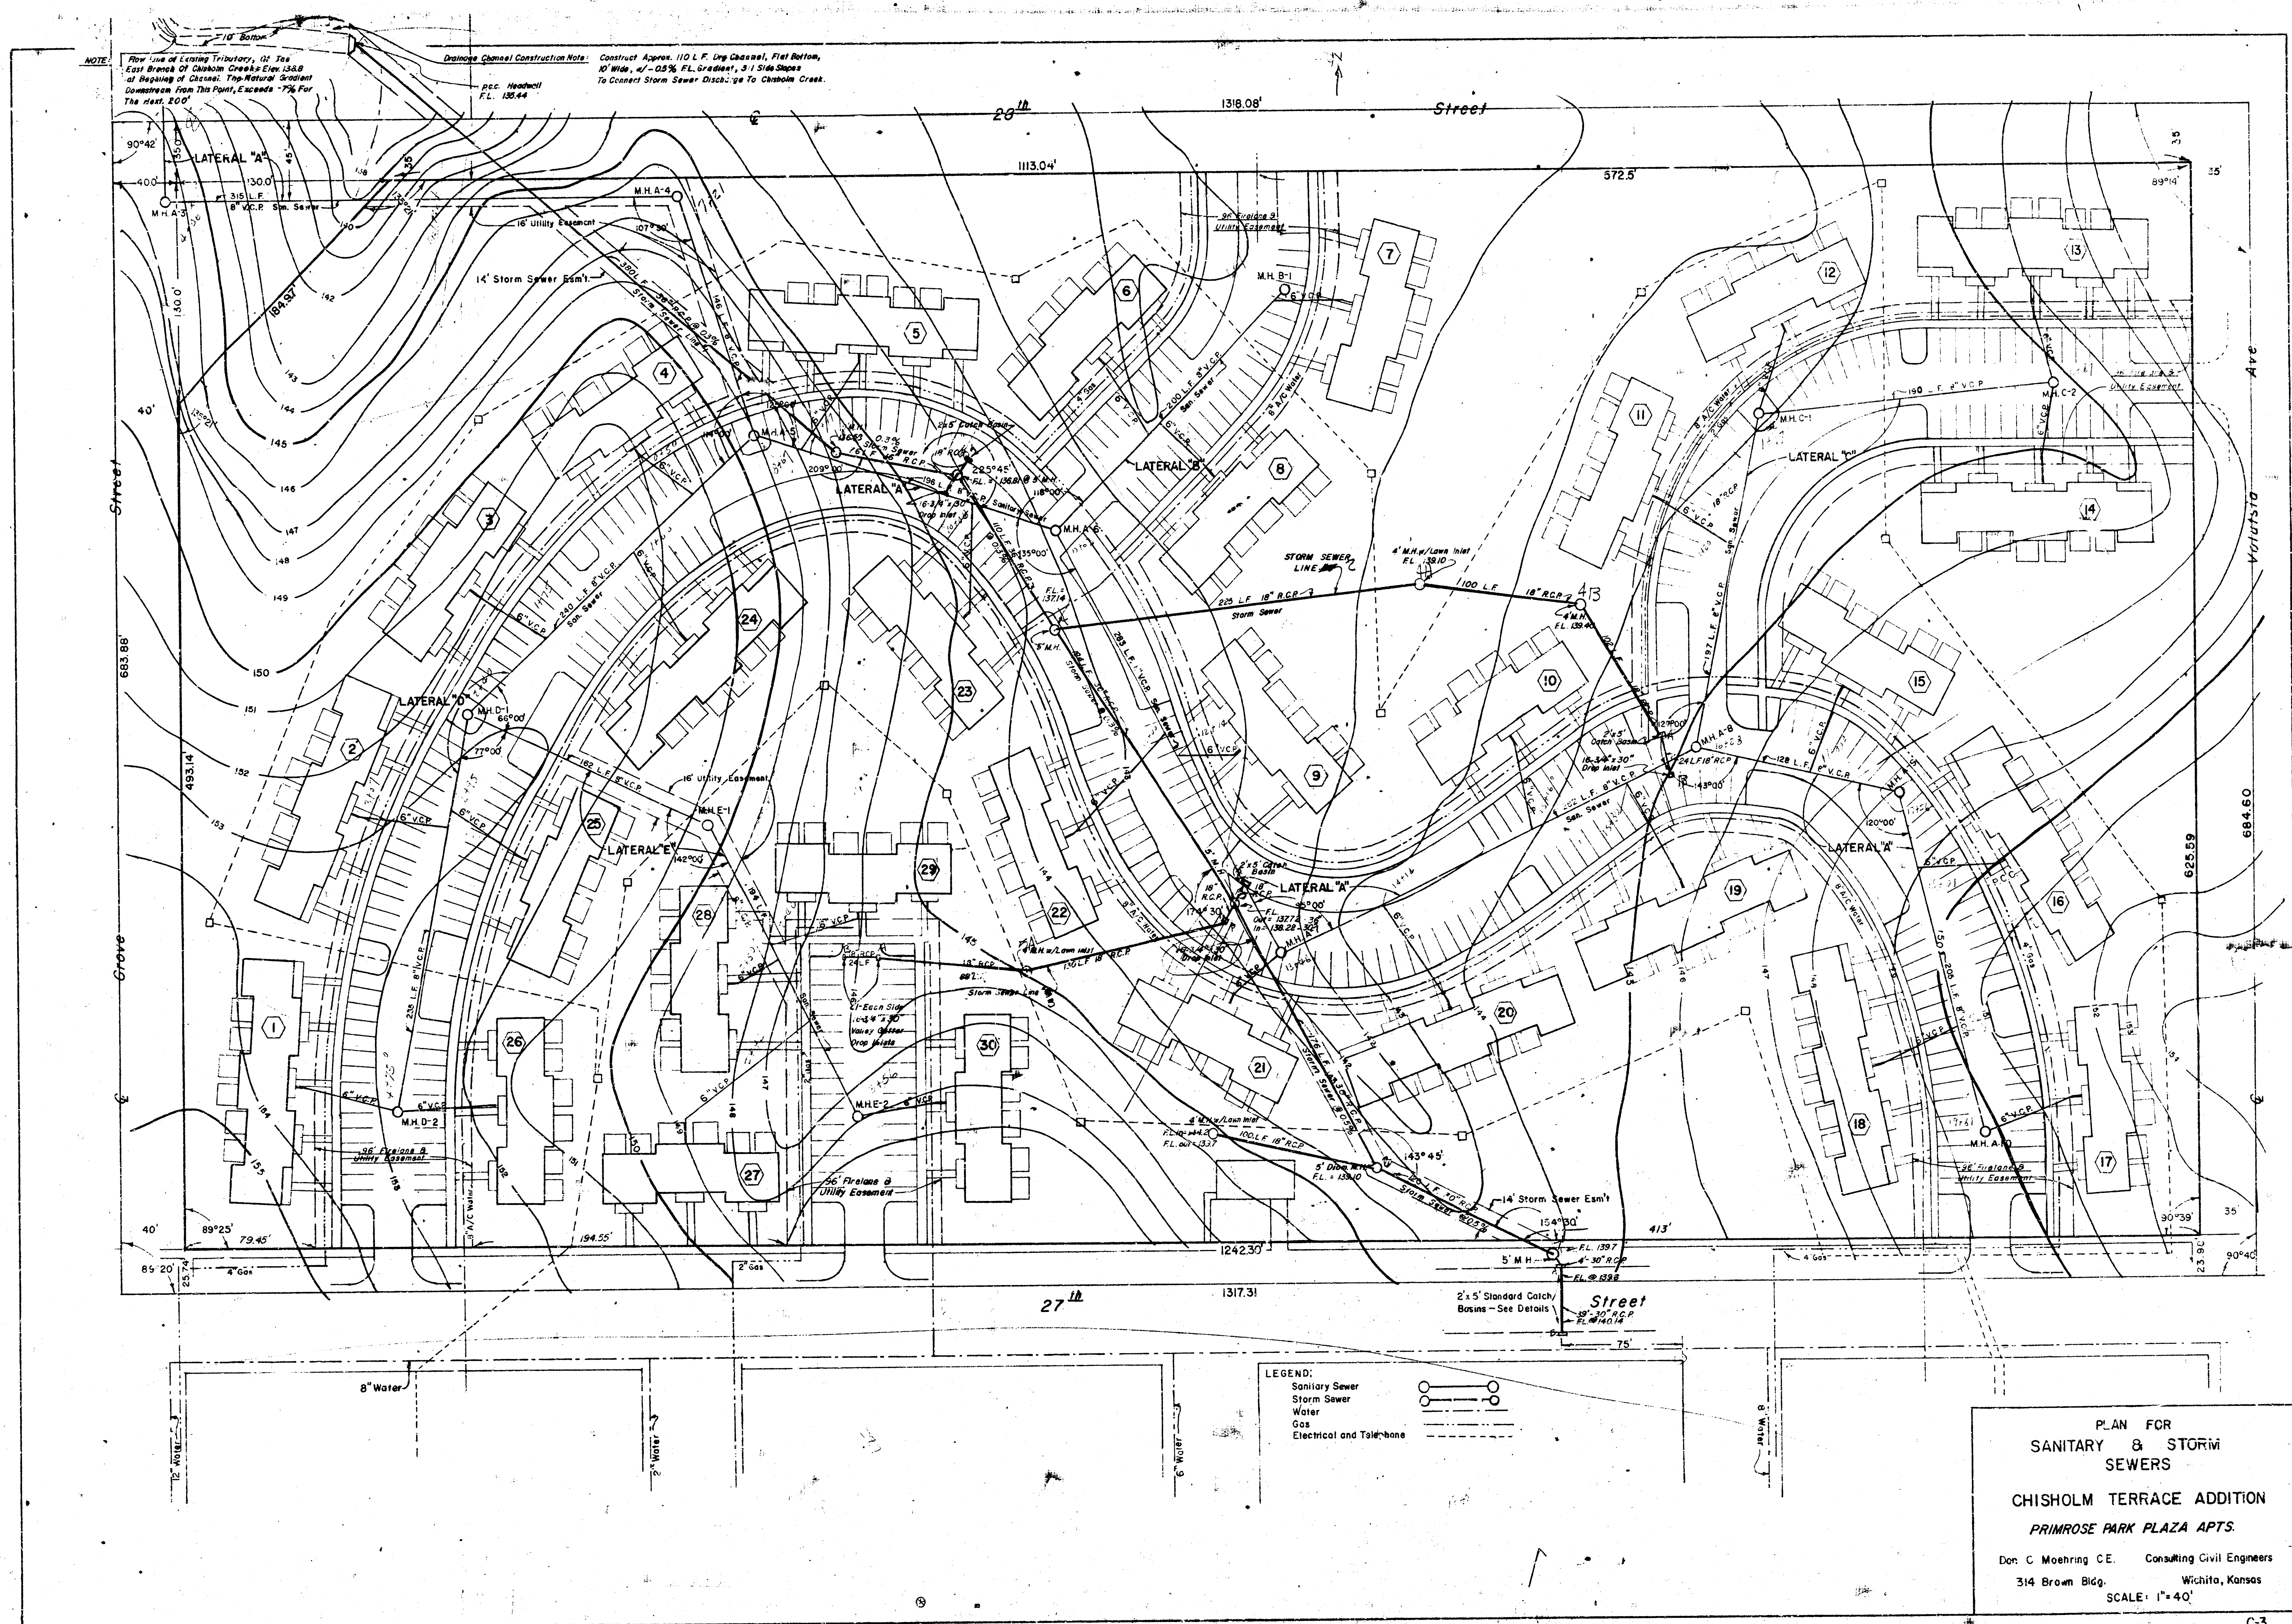


PLAN
 SHEET NO. 1
 DATE 10-1-46
 BY J. C. ROHRING
 CHECKED J. C. ROHRING
 NO. 1

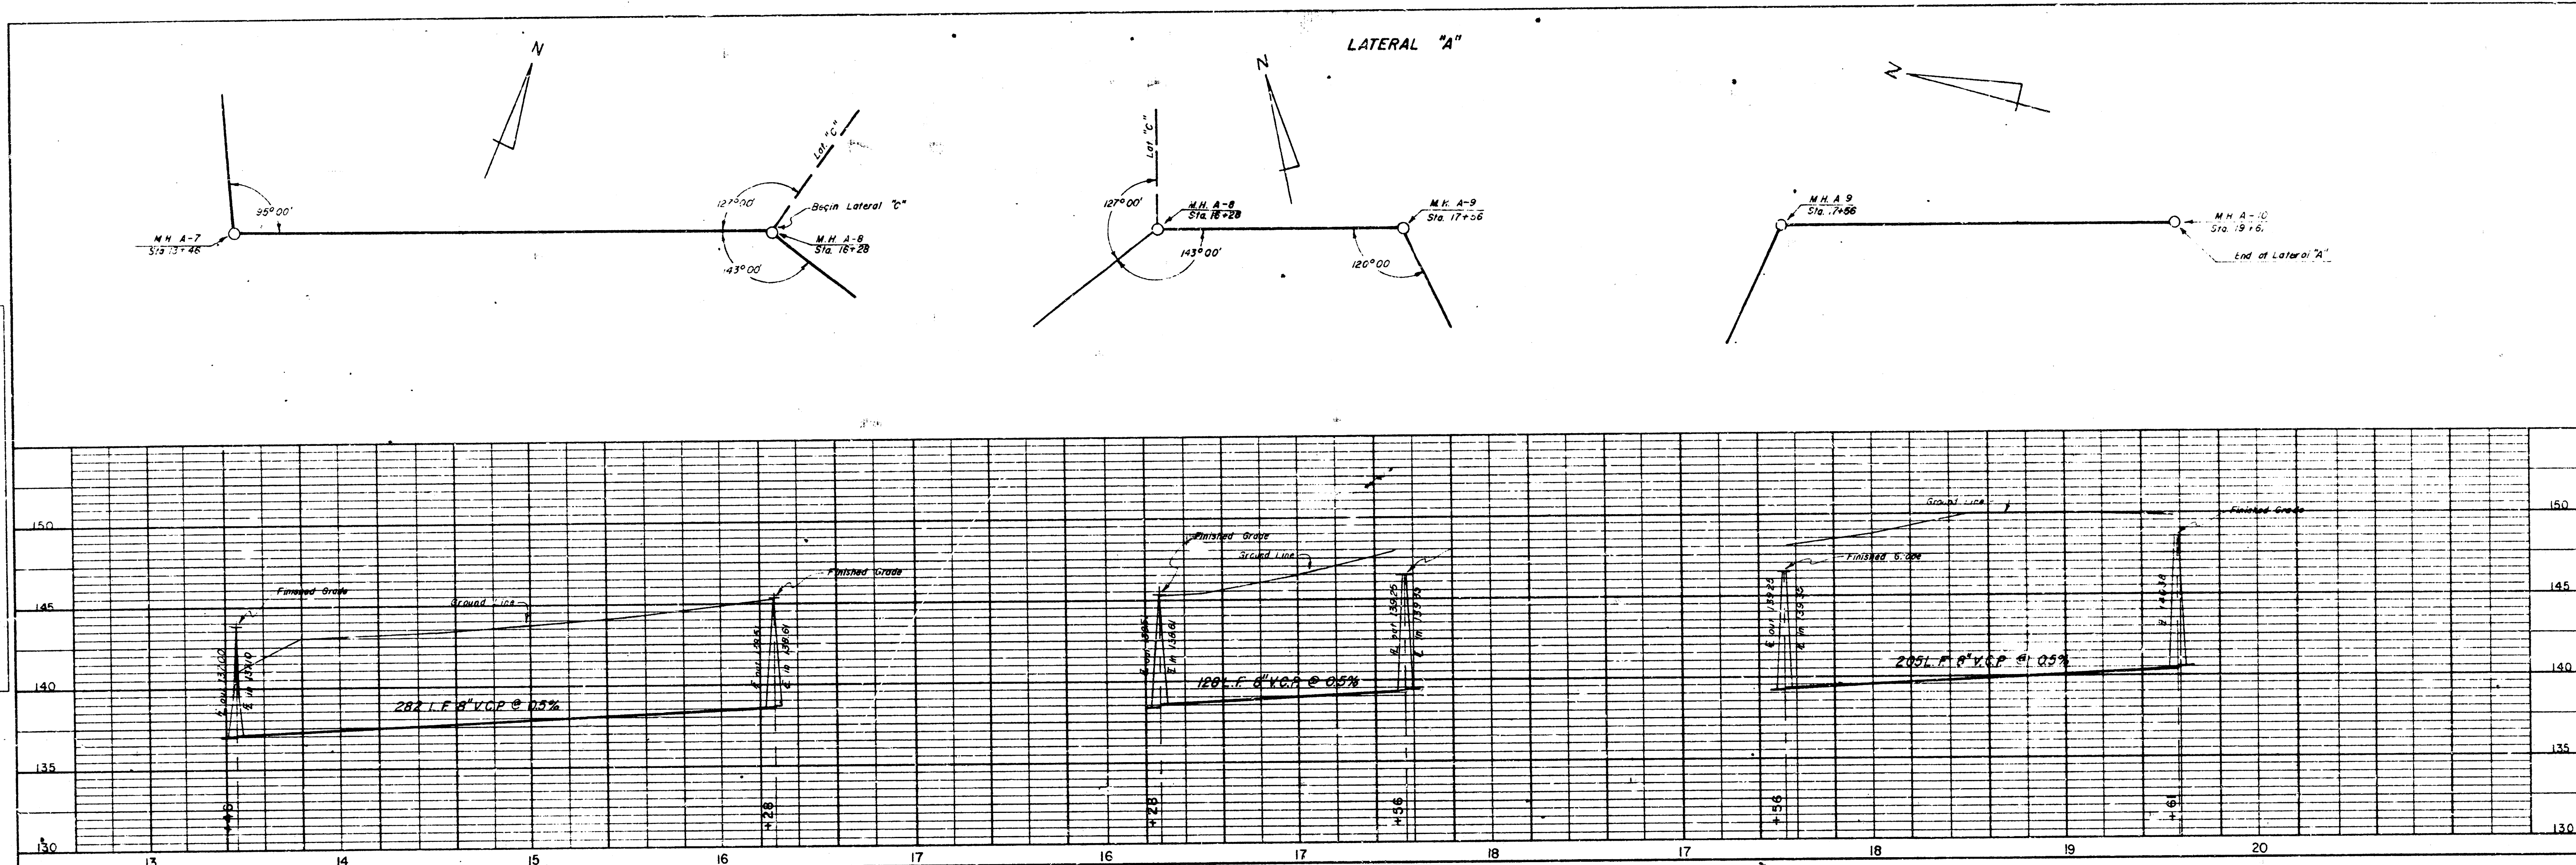


PROFILE
 SHEET NO. 1
 DATE 10-1-46
 BY J. C. ROHRING
 CHECKED J. C. ROHRING
 NO. 1

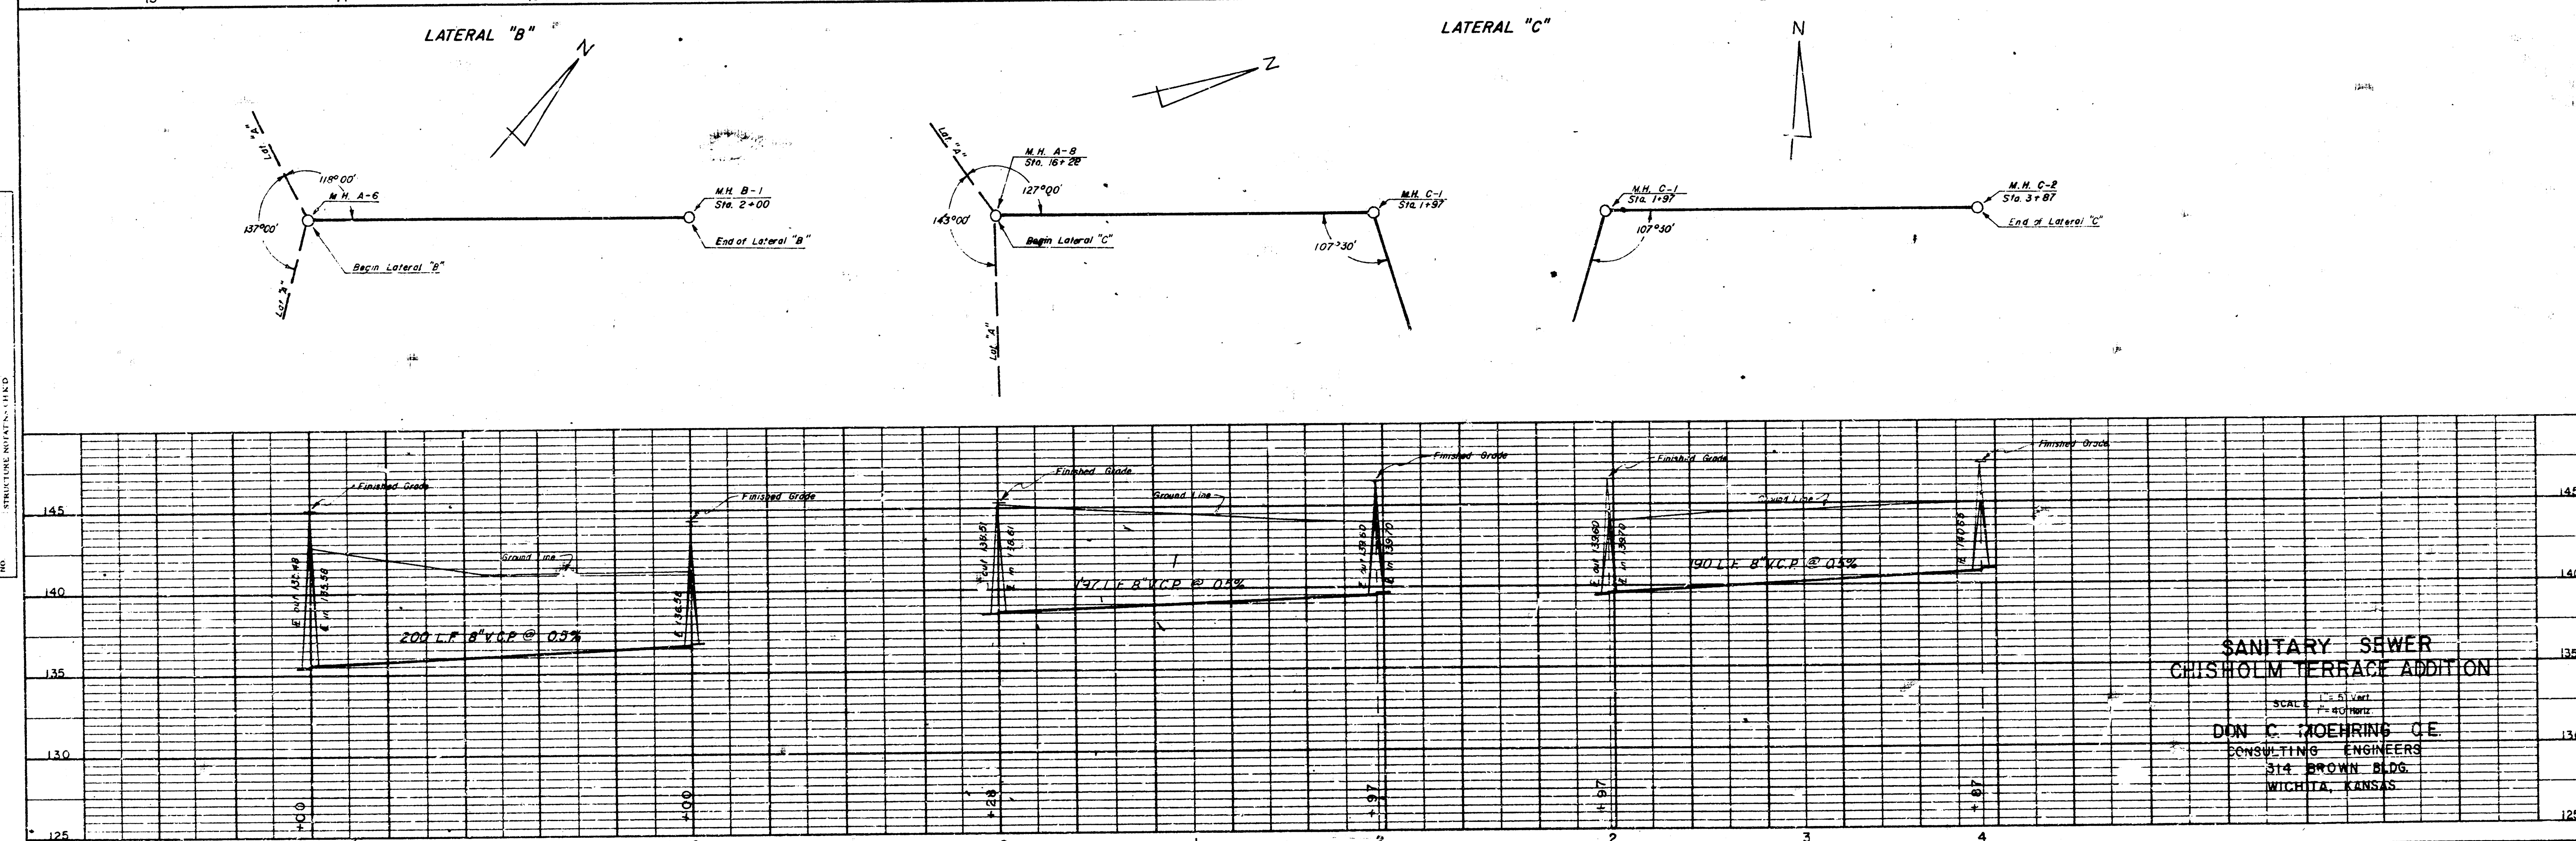

PLAN
 SHEET NO. 2
 DATE 10-1-46
 BY J. C. ROHRING
 CHECKED J. C. ROHRING
 NO. 2

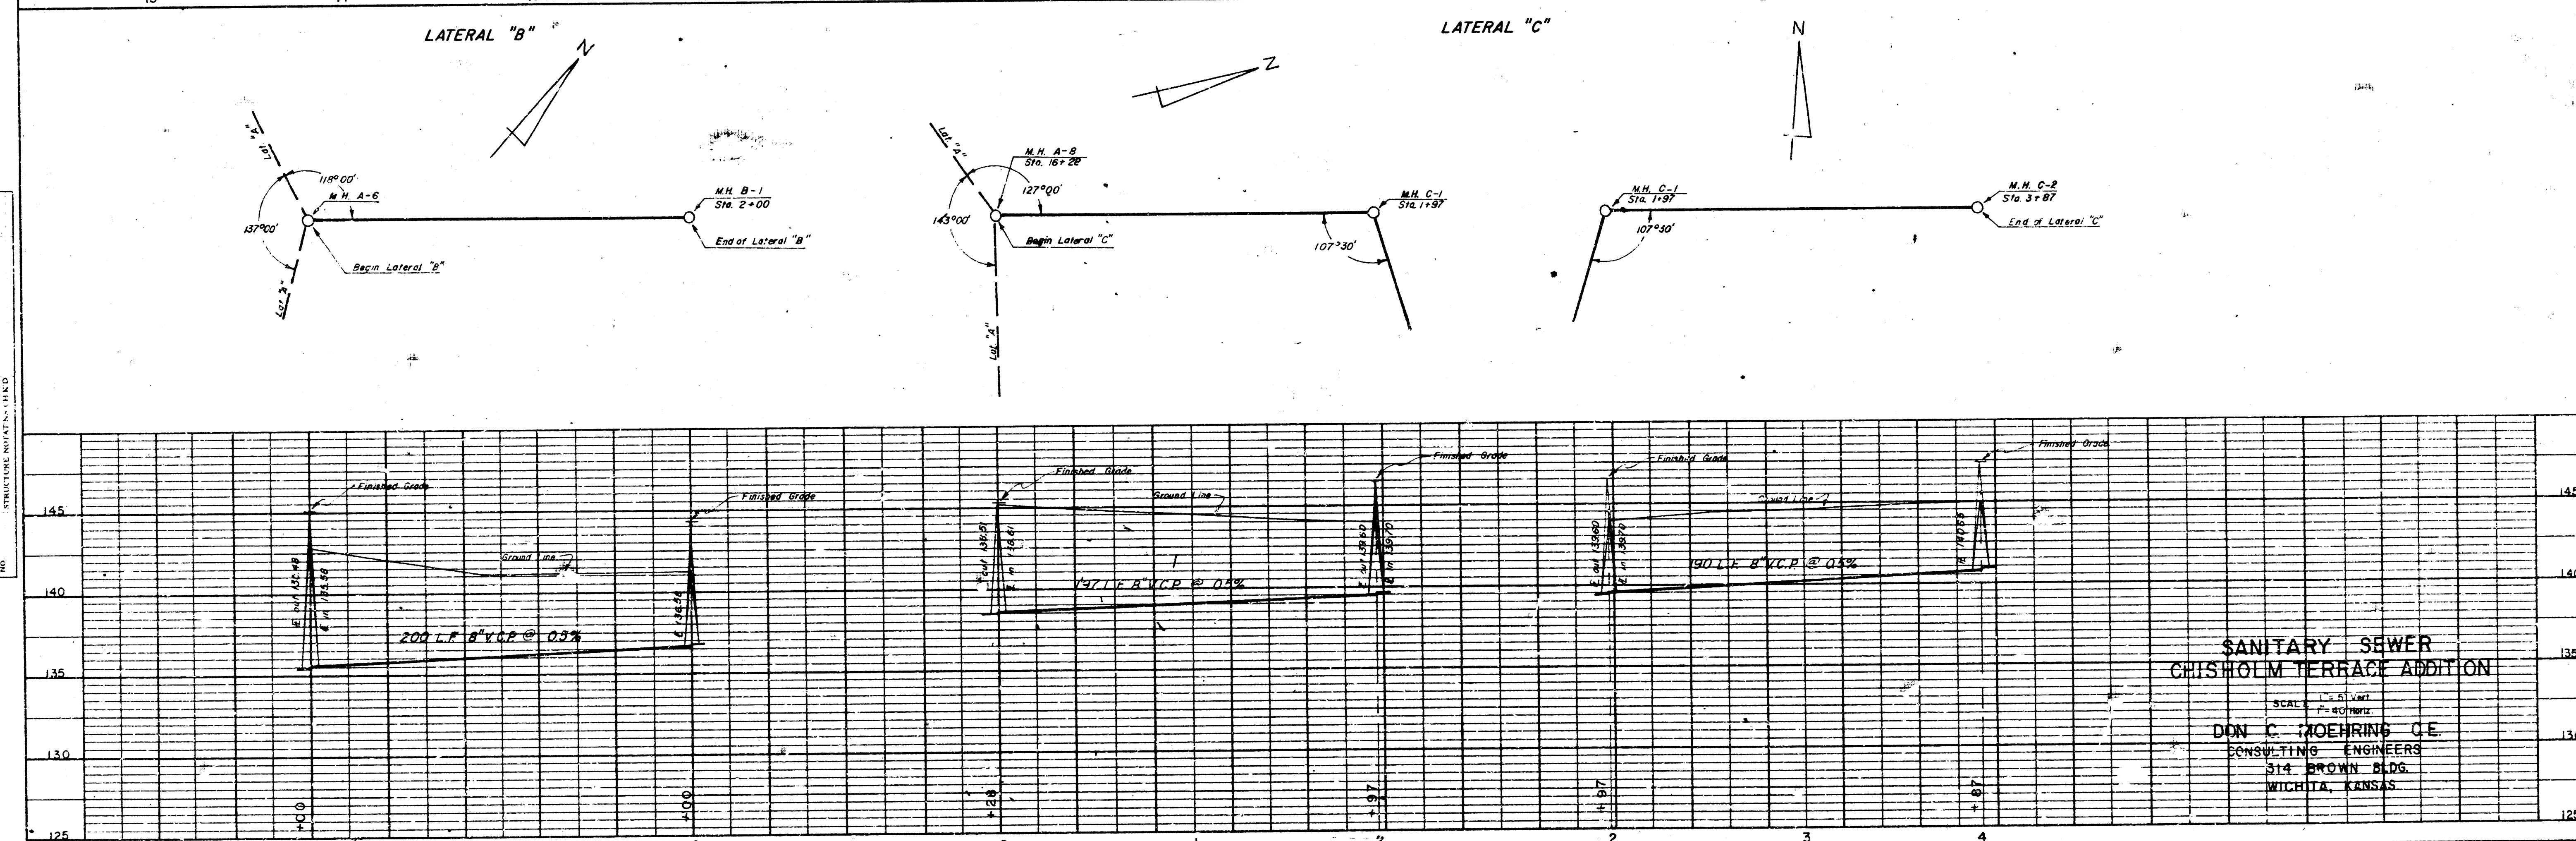

PROFILE
 SHEET NO. 2
 DATE 10-1-46
 BY J. C. ROHRING
 CHECKED J. C. ROHRING
 NO. 2

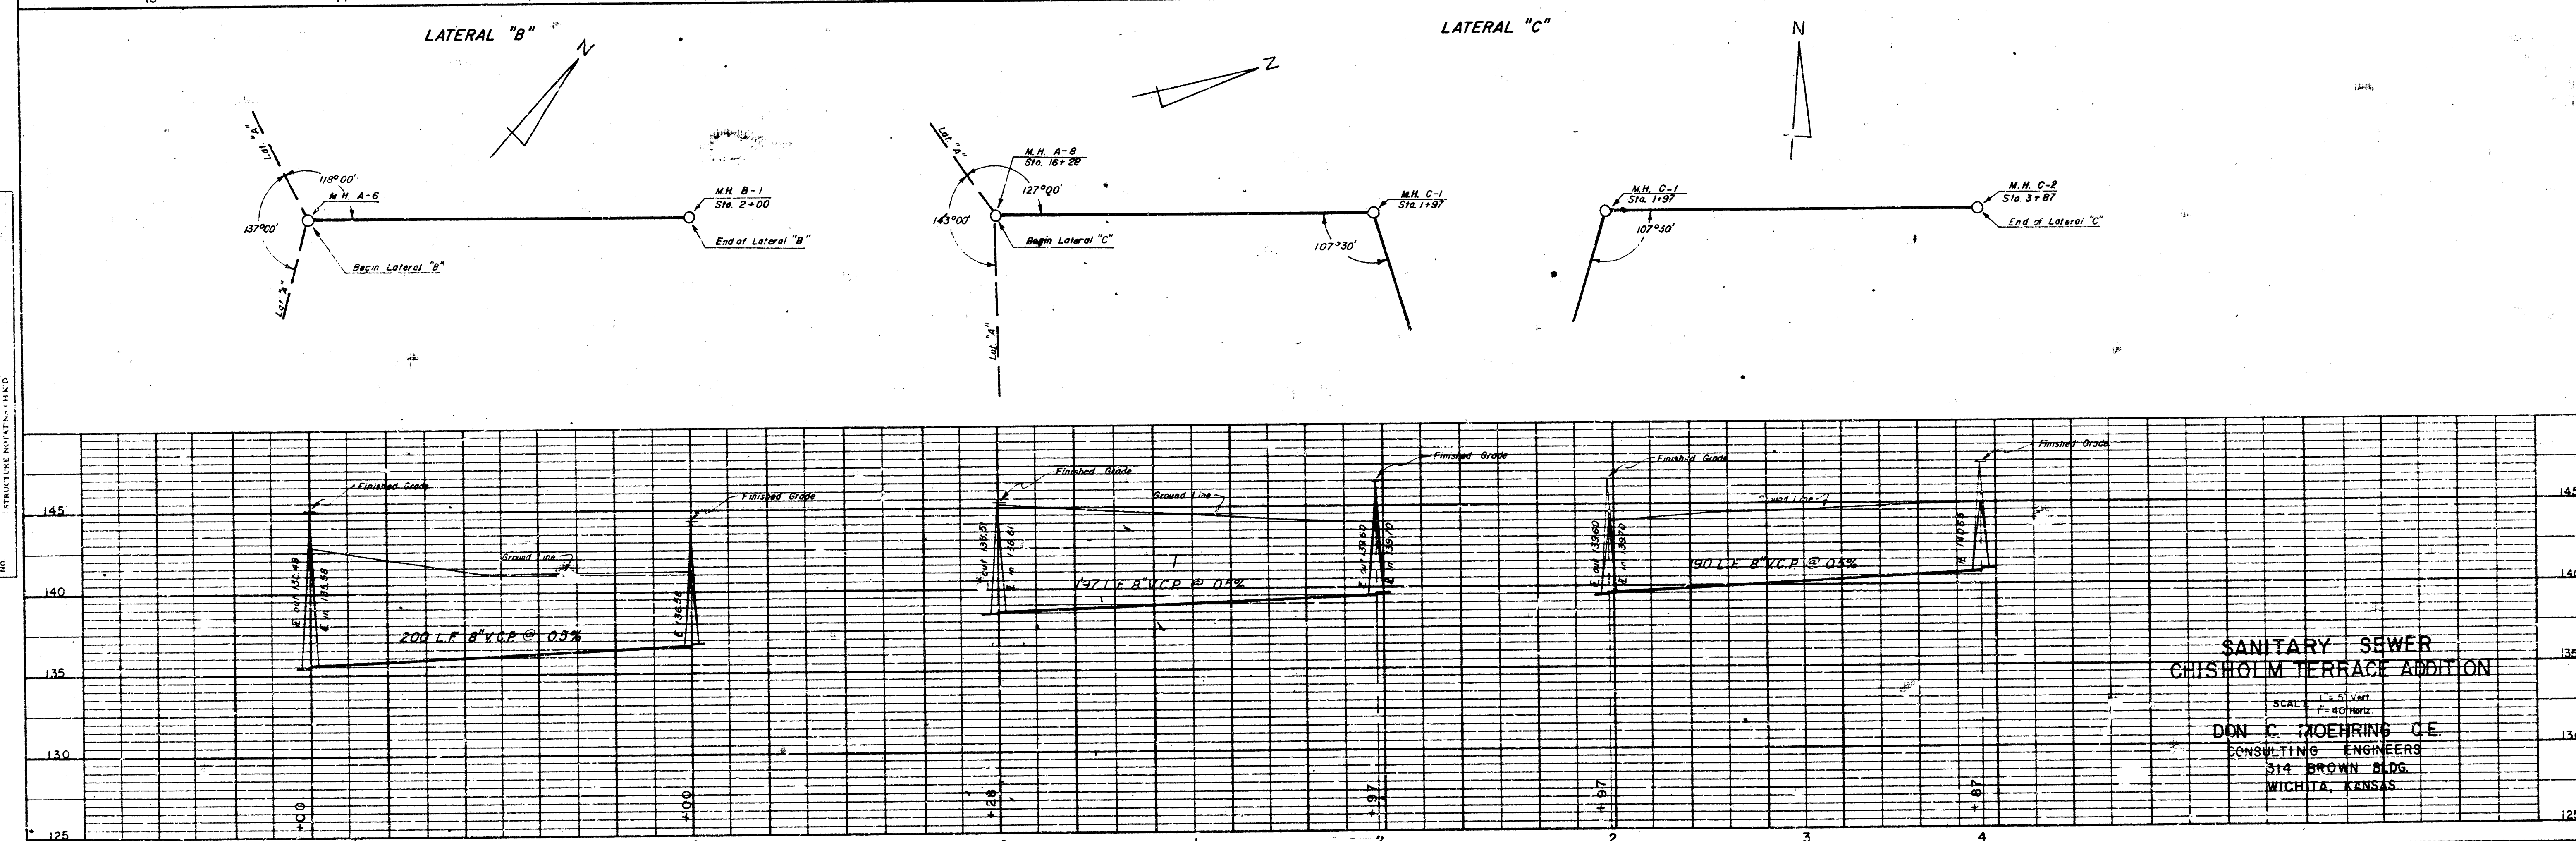

SANITARY SEWER
 CHISHOLM TERRACE ADDITION
 DON C. ROHRING, C.E.
 CONSULTING ENGINEER
 514 BROWN BLDG.
 MITCHELL, KANSAS

PLAN
 SURVEYED
 BY
 DATE
 NOTE BOOK
 NO.
 ALL OF THIS SHEET

PROFILE
 SURVEYED
 BY
 DATE
 NOTE BOOK
 NO.
 ALL OF THIS SHEET


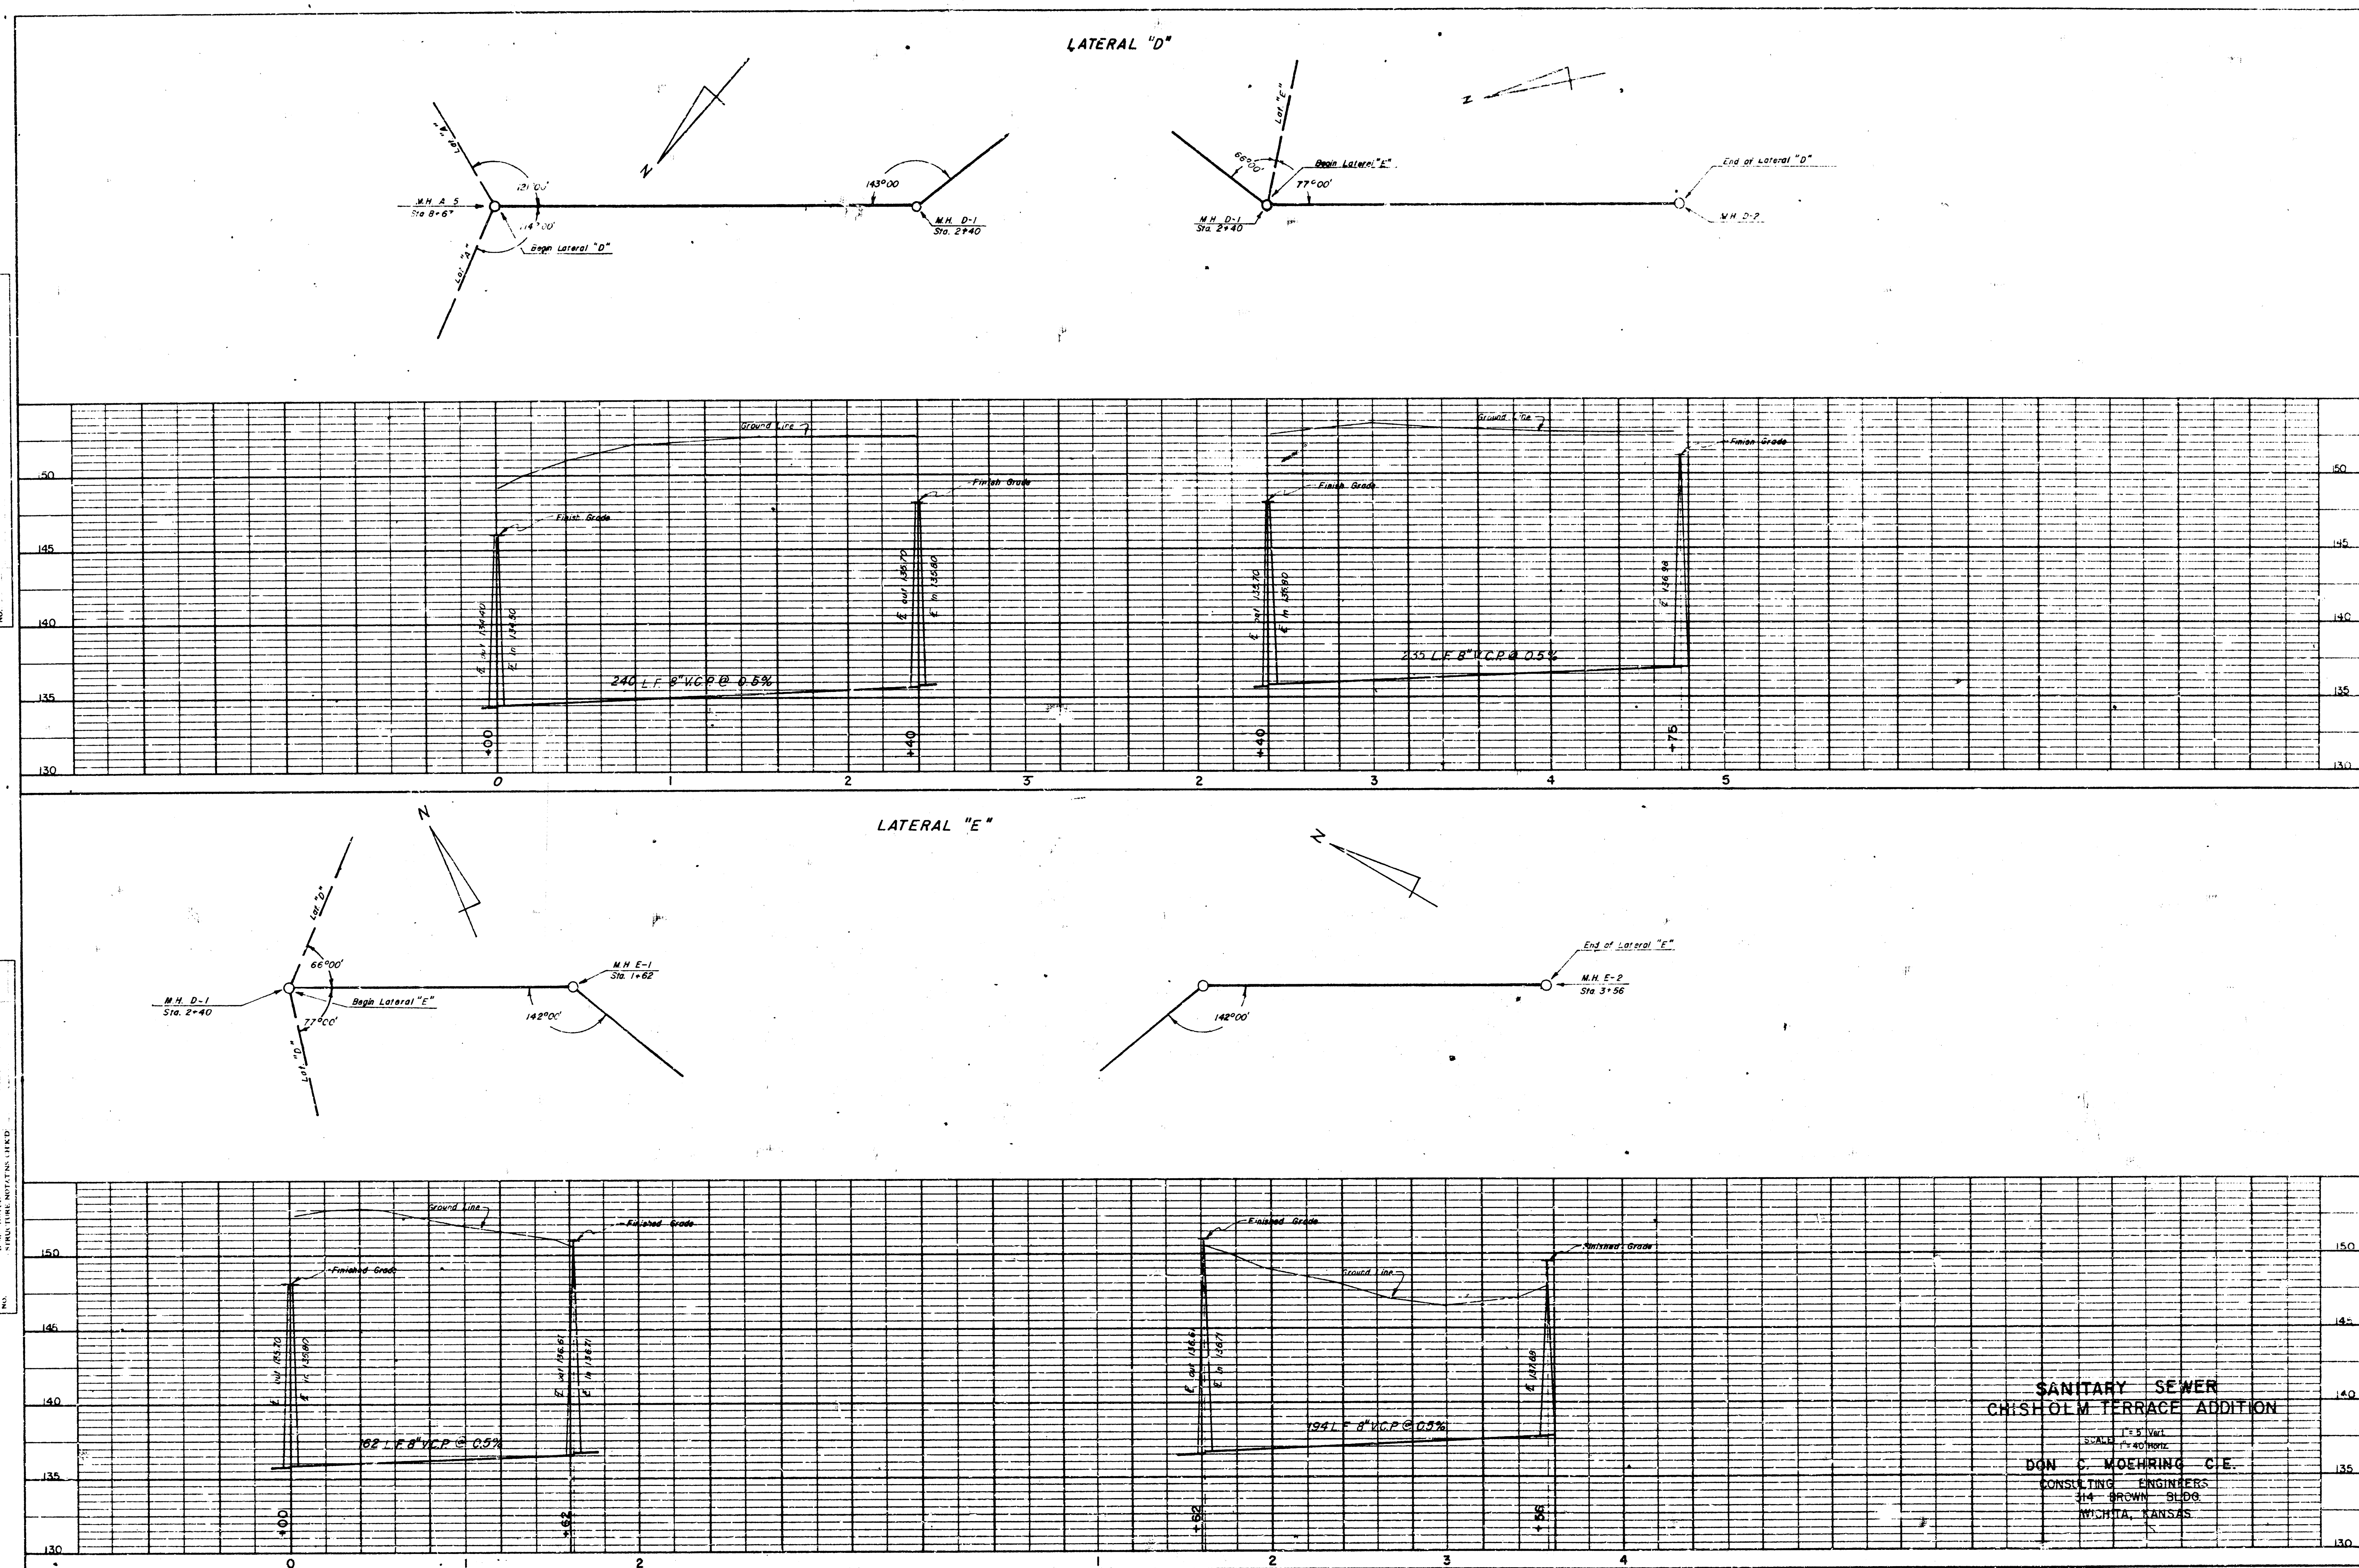



PLATE 2: PLAN, PROFILE, P.A.S.
 CLEARPRINT PAPER, 24" x 36"
 NO. 1000-2

SANITARY SEWER
 CHISHOLM TERRACE ADDITION
 DON C. MOHRING C.E.
 CONSULTING ENGINEERS
 314 BROWN BLVD.
 WICHITA, KANSAS

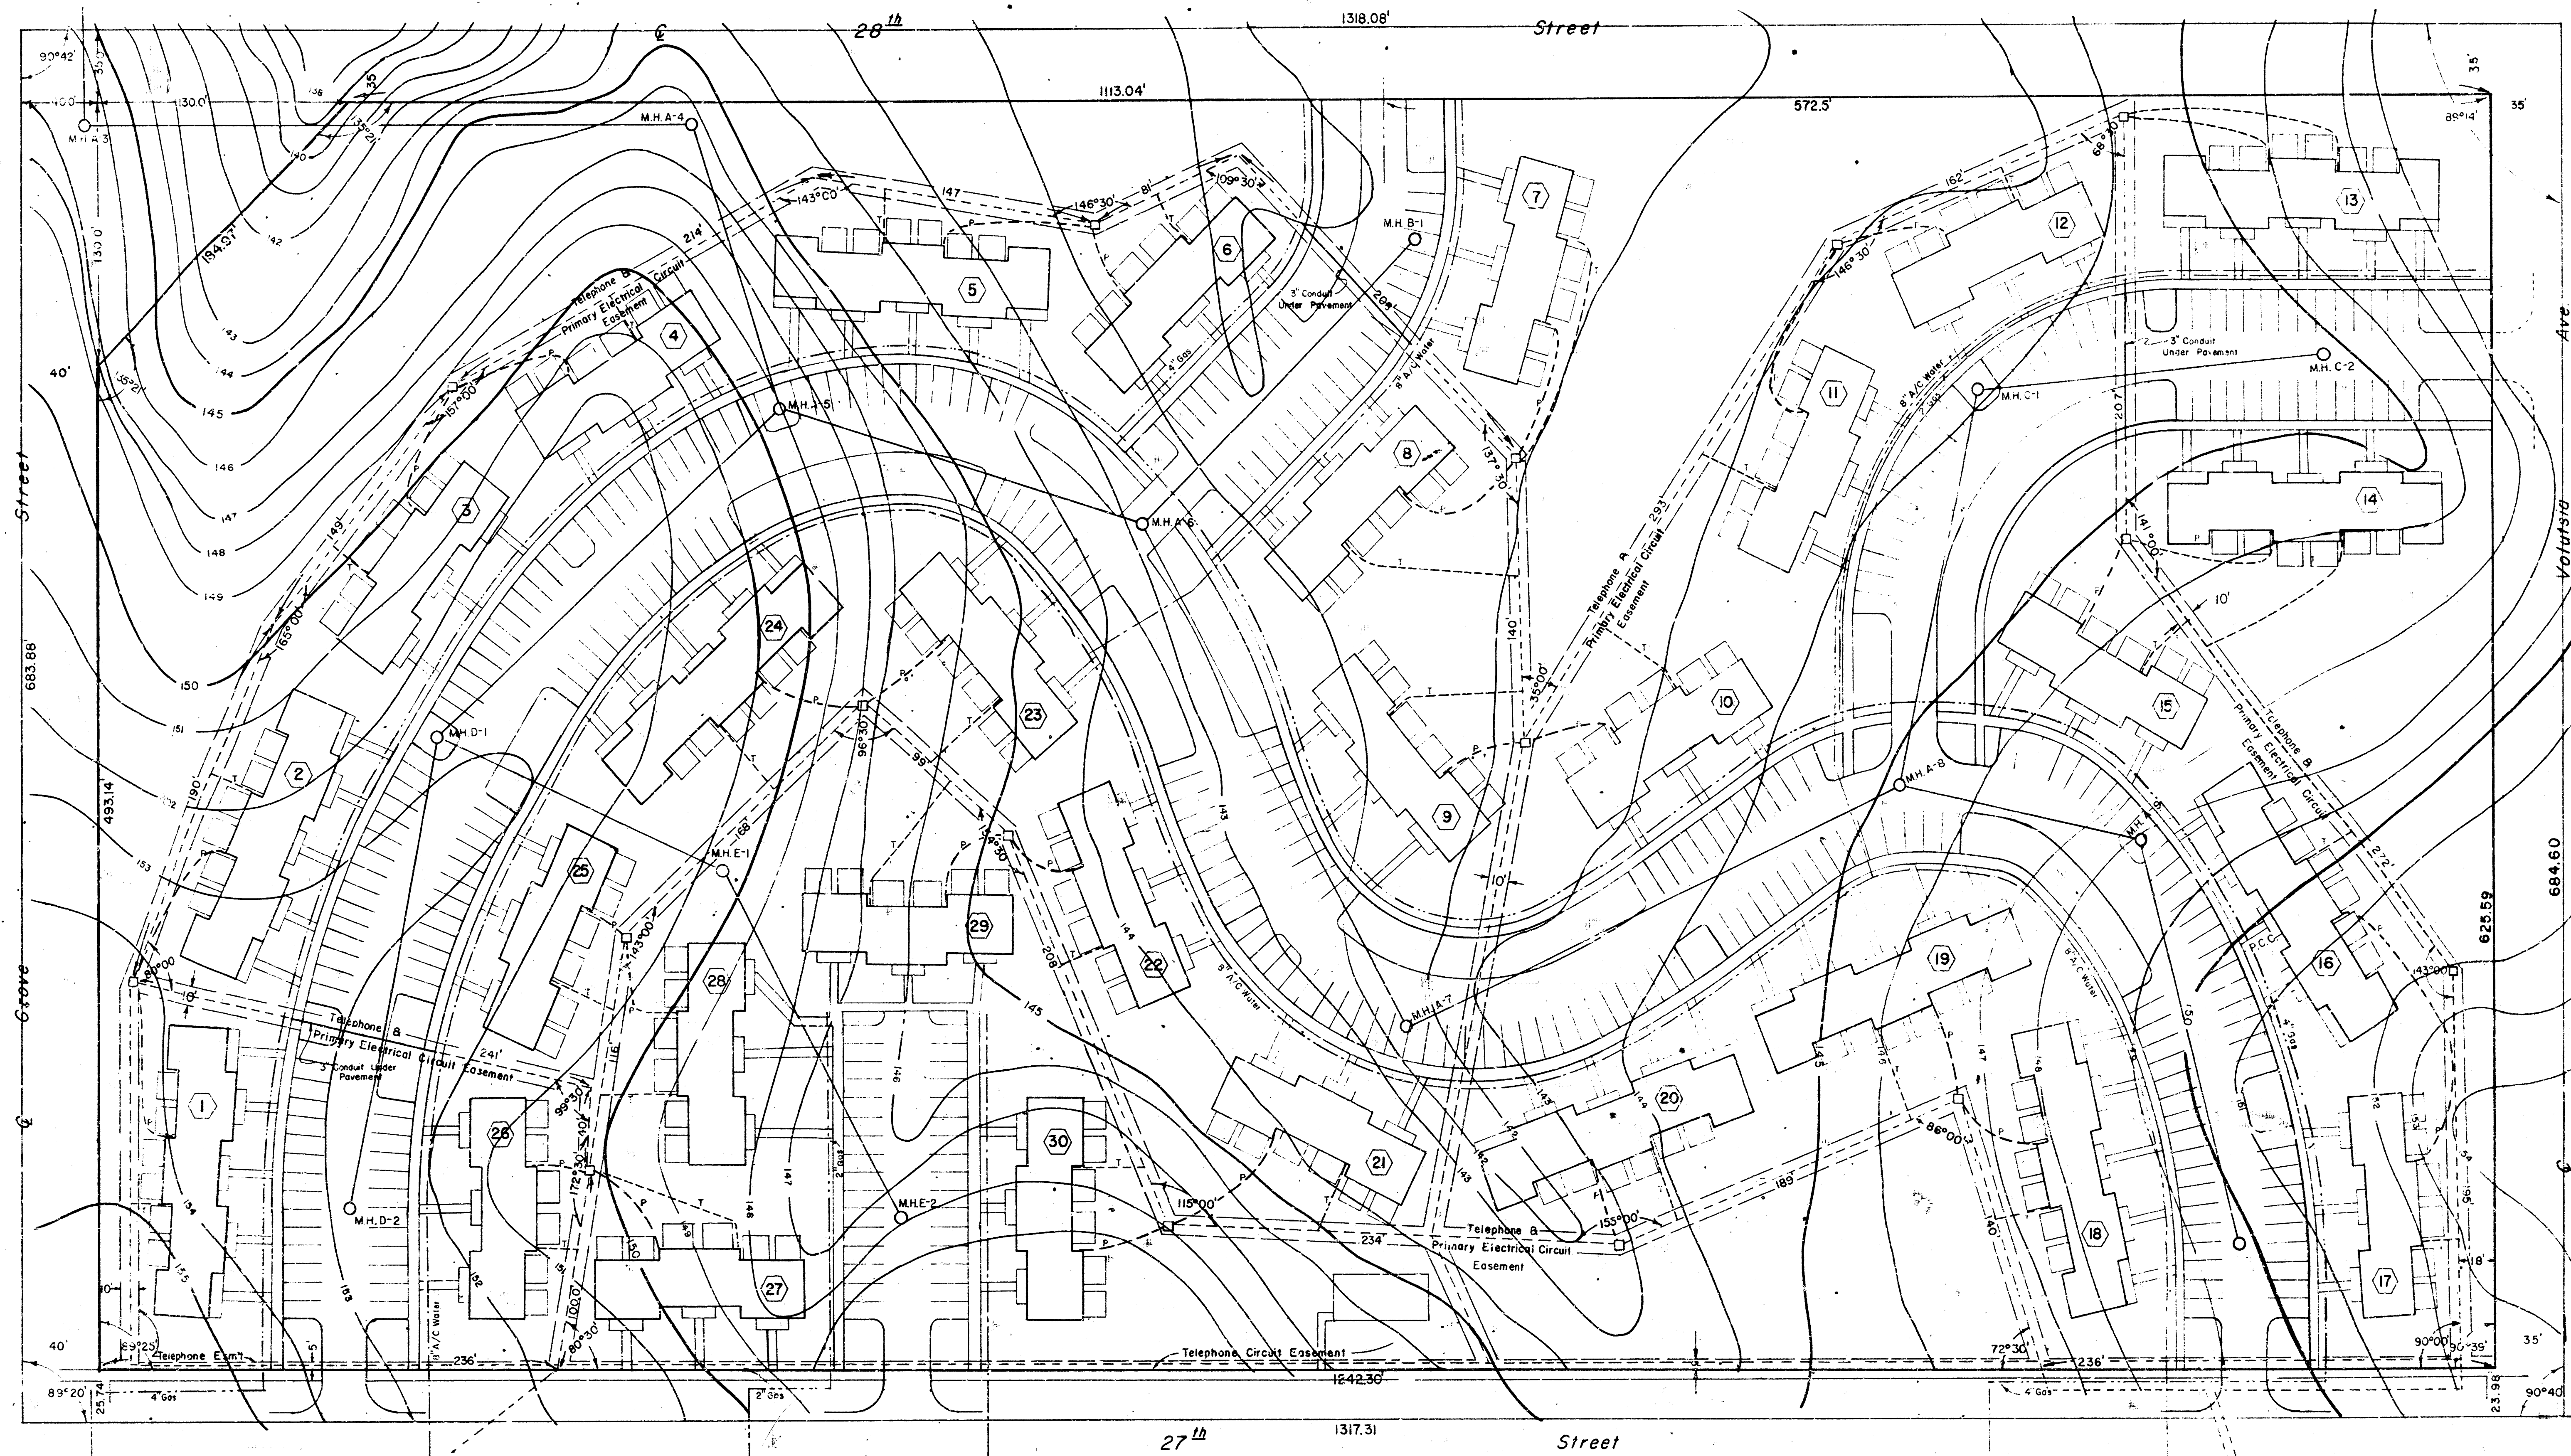

LEGEND:
 Sanitary Sewer
 Storm Sewer
 Water
 Gas
 Electrical and Telephone
 (Underground)

PLAN FOR
 ELECTRICAL & TELEPHONE
 DISTRIBUTION SYSTEM
 CHISHOLM TERRACE ADDITION
 PRIMROSE PARK PLAZA APTS.
 Don C. Moehring C.E. Consulting Civil Engineers
 314 Brown Bldg. Wichita, Kansas
 SCALE: 1" = 40'

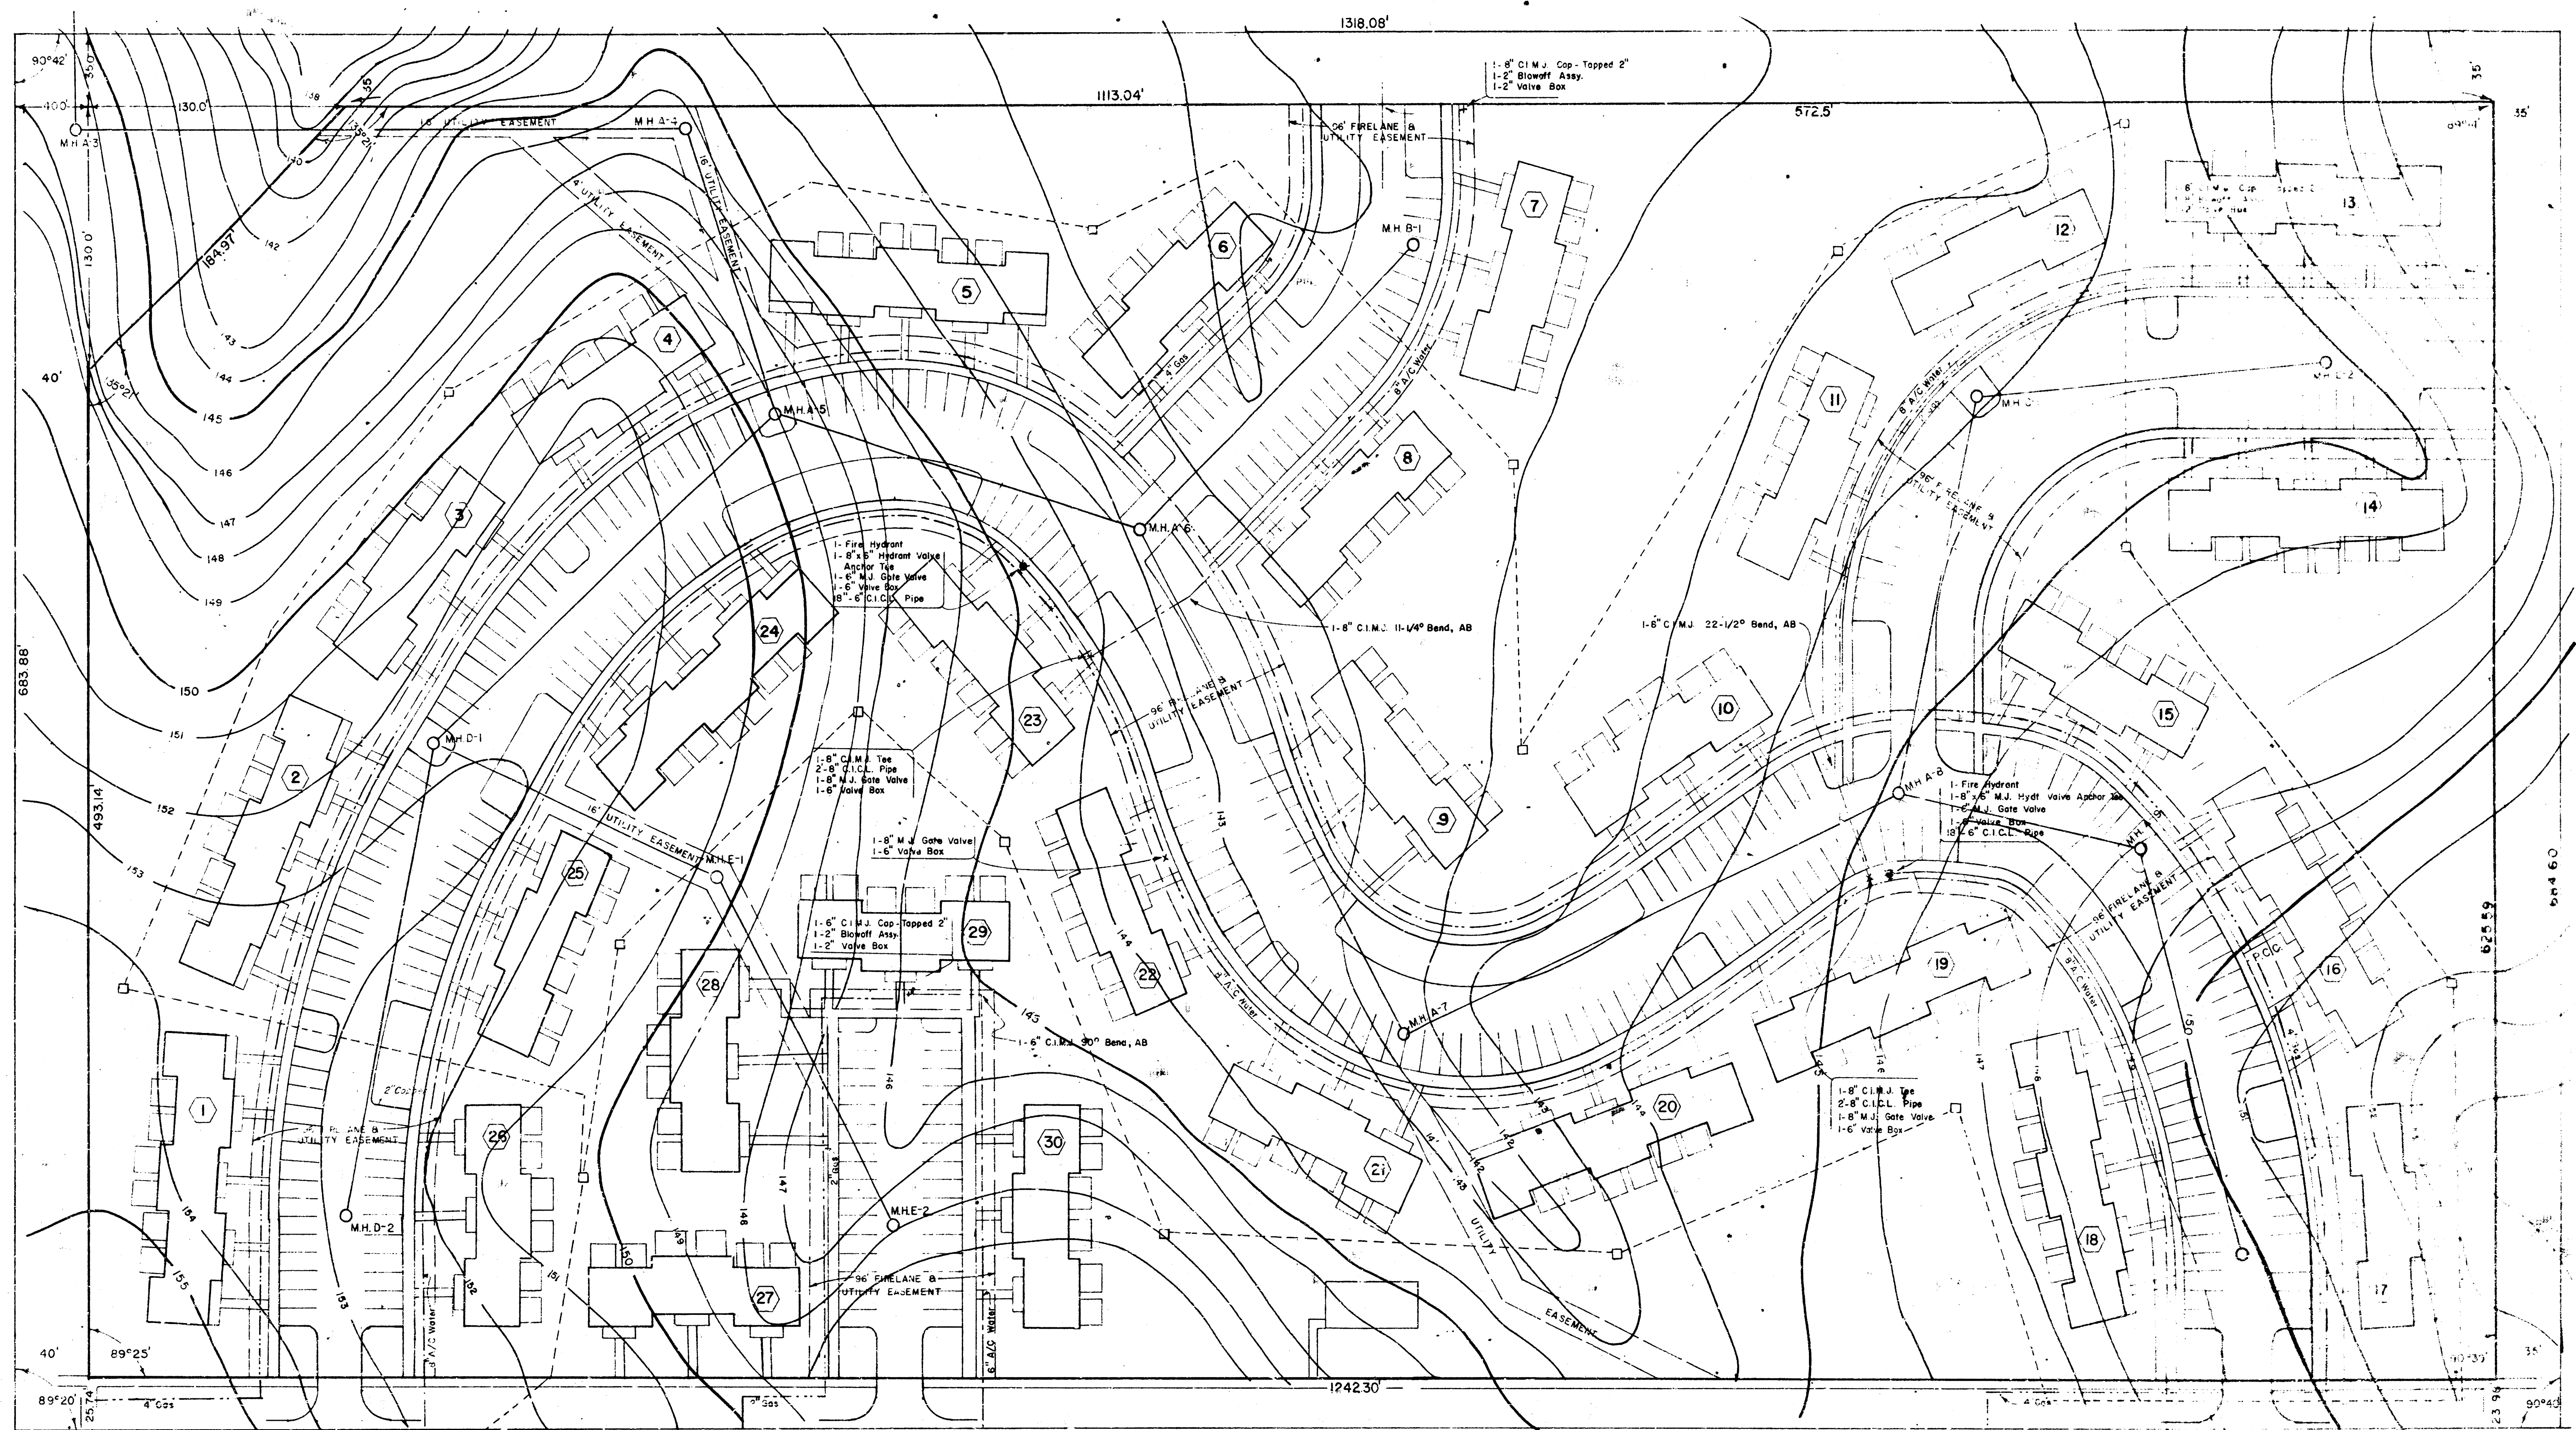

Contractor to start construction north from 8\" M.J. Gate Valve.

Contractor to start construction north from 8\" M.J. Gate Valve.

Contractor to start construction north from 8\" M.J. Gate Valve.

Existing Fire Hydrant

8\" Water to be installed by Wichita Water Dept.

Existing Fire Hydrant

8\" Water

LEGEND:

- Sanitary Sewer
- Storm Sewer
- Water
- Gas
- Electrical and Telephone

This work to be done according to Specifications of the Wichita Water Department


GAS AND WATER DISTRIBUTION PLAN


CHISHOLM TERRACE ADDITION

PRIMROSE PARK PLAZA APTS.


Don C. Moehring, C.E. Consulting Civil Engineers
314 Brown Blvd. Wichita, Kansas

SCALE 1\" = 40'

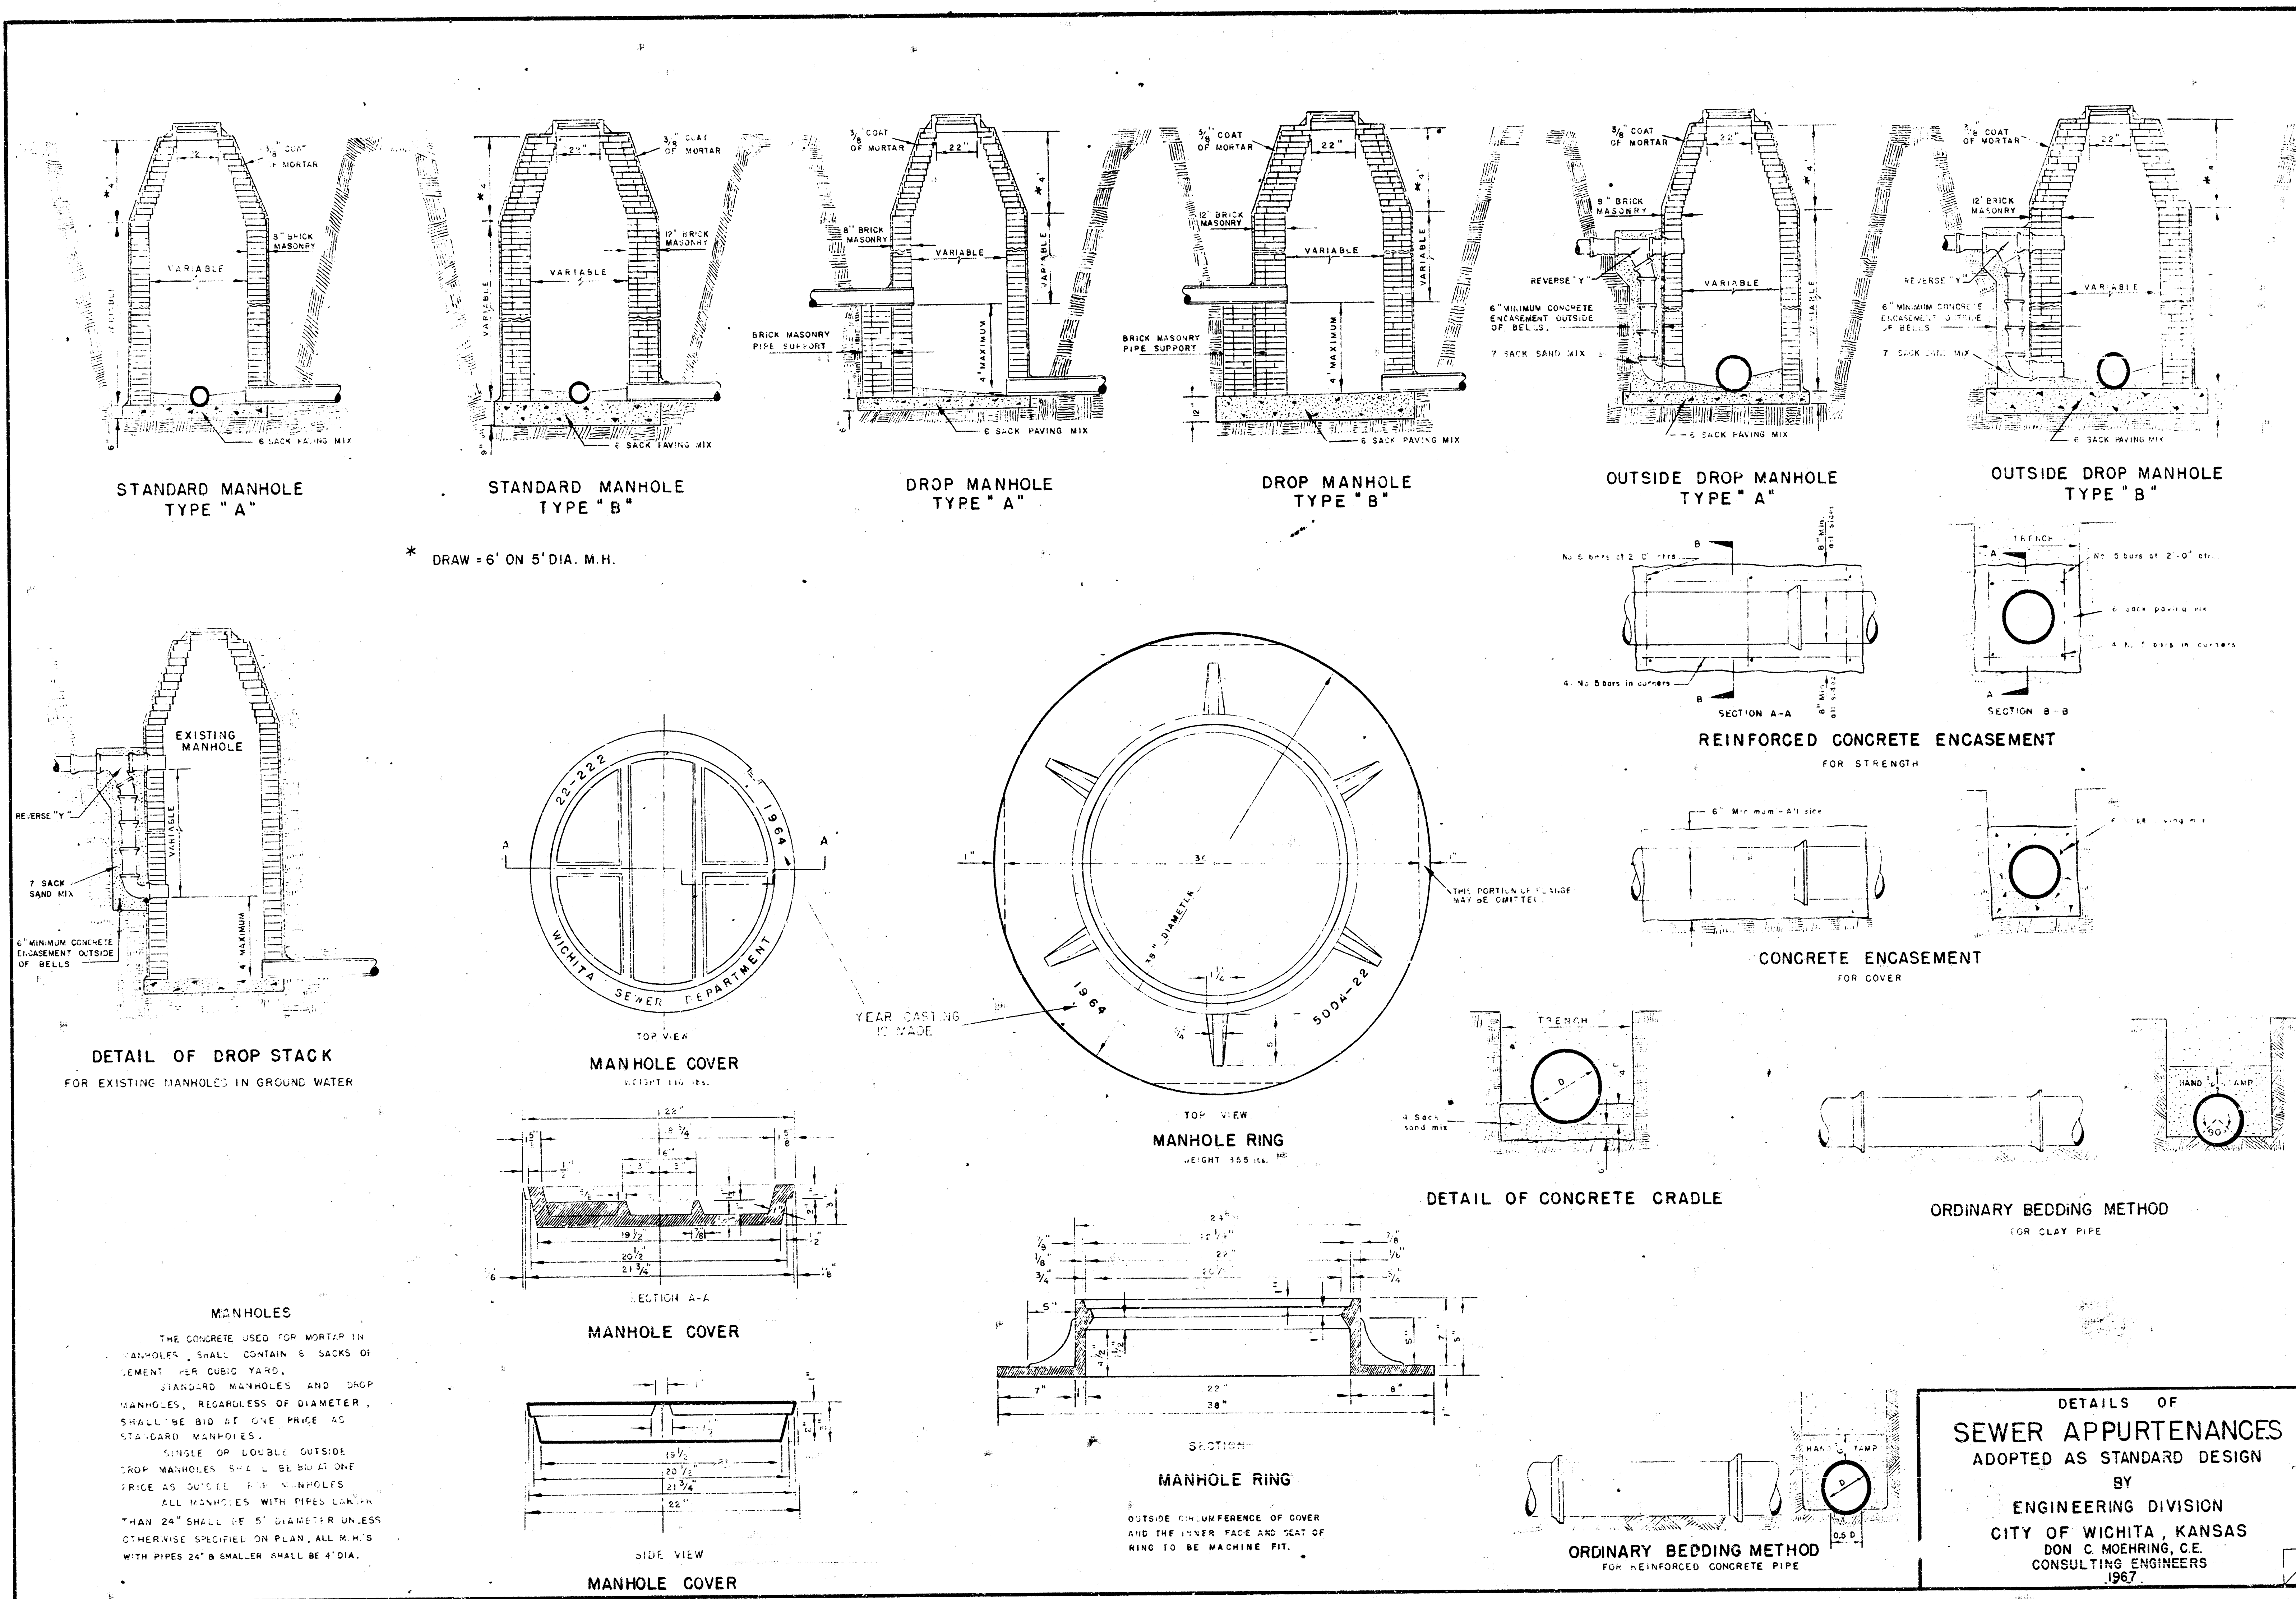

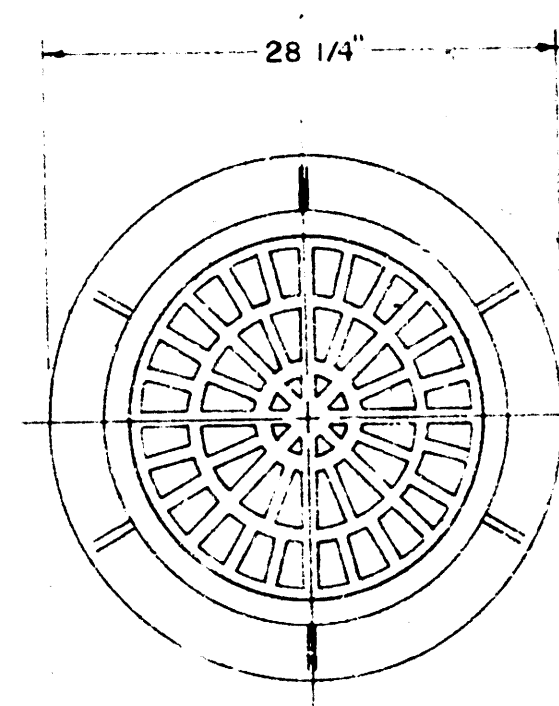


PLAN

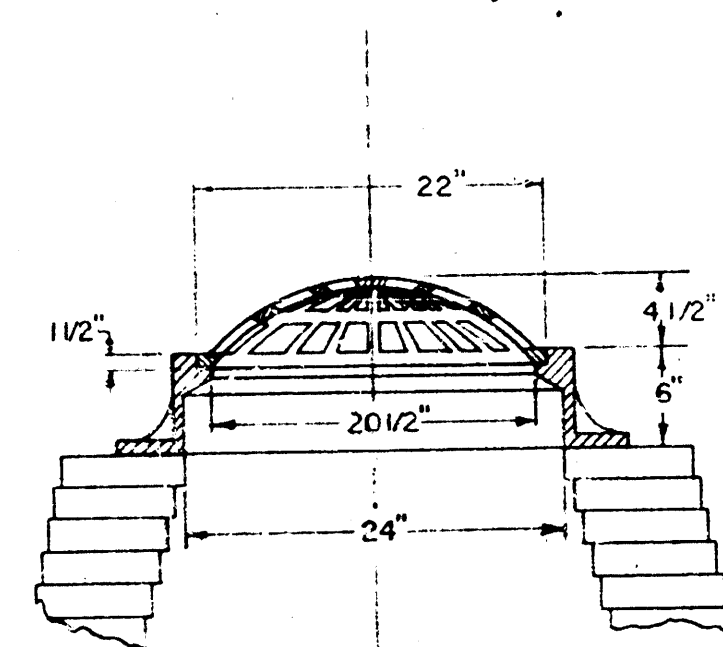


SECTION

MANHOLE TYPE LAWN INLET
NEENAH R-2560 C-2

Scale 1" = 1'

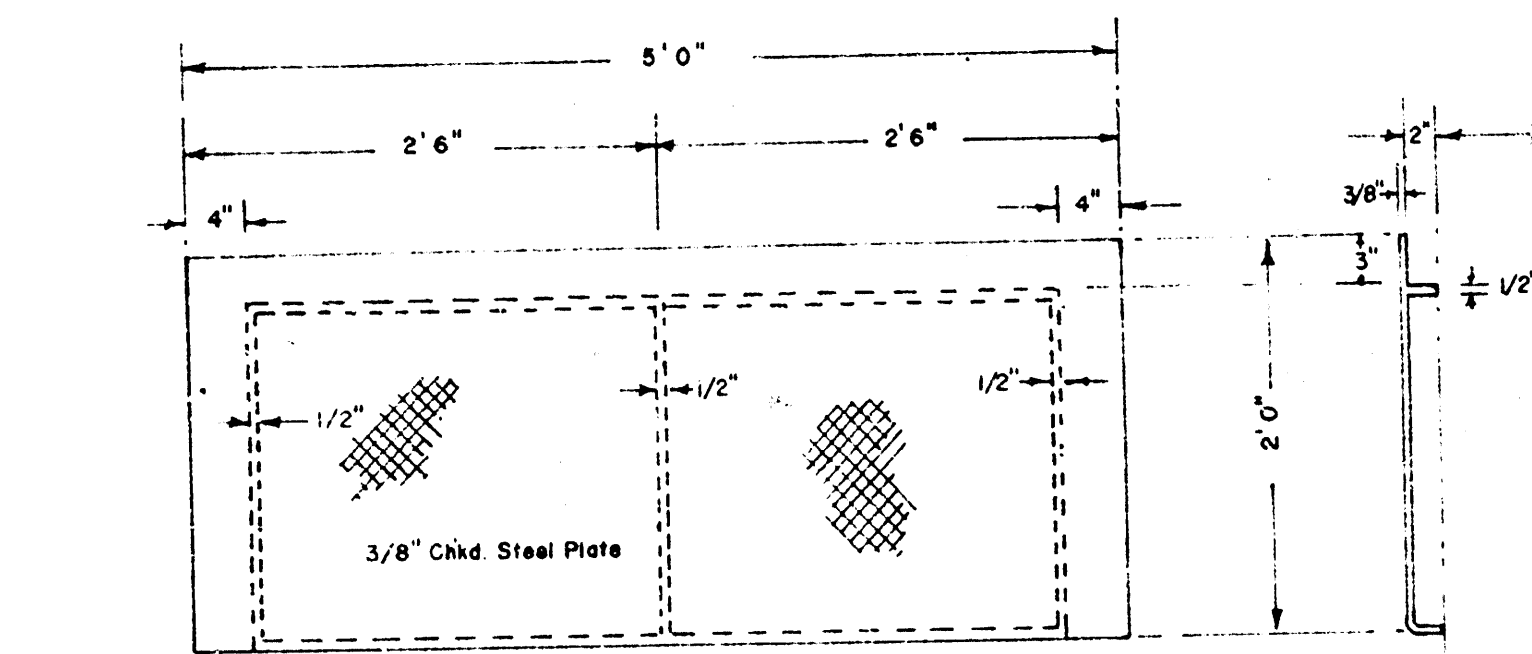


PLAN

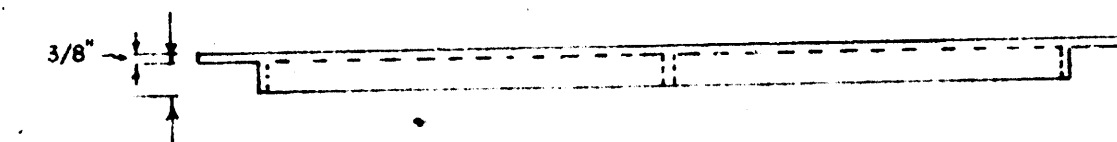


ELEVATION

City of Wichita
STEEL INLET COVER
Weight 206 lbs.
Shop Paint: Black Asphalt

Scale 1" = 1'-0"

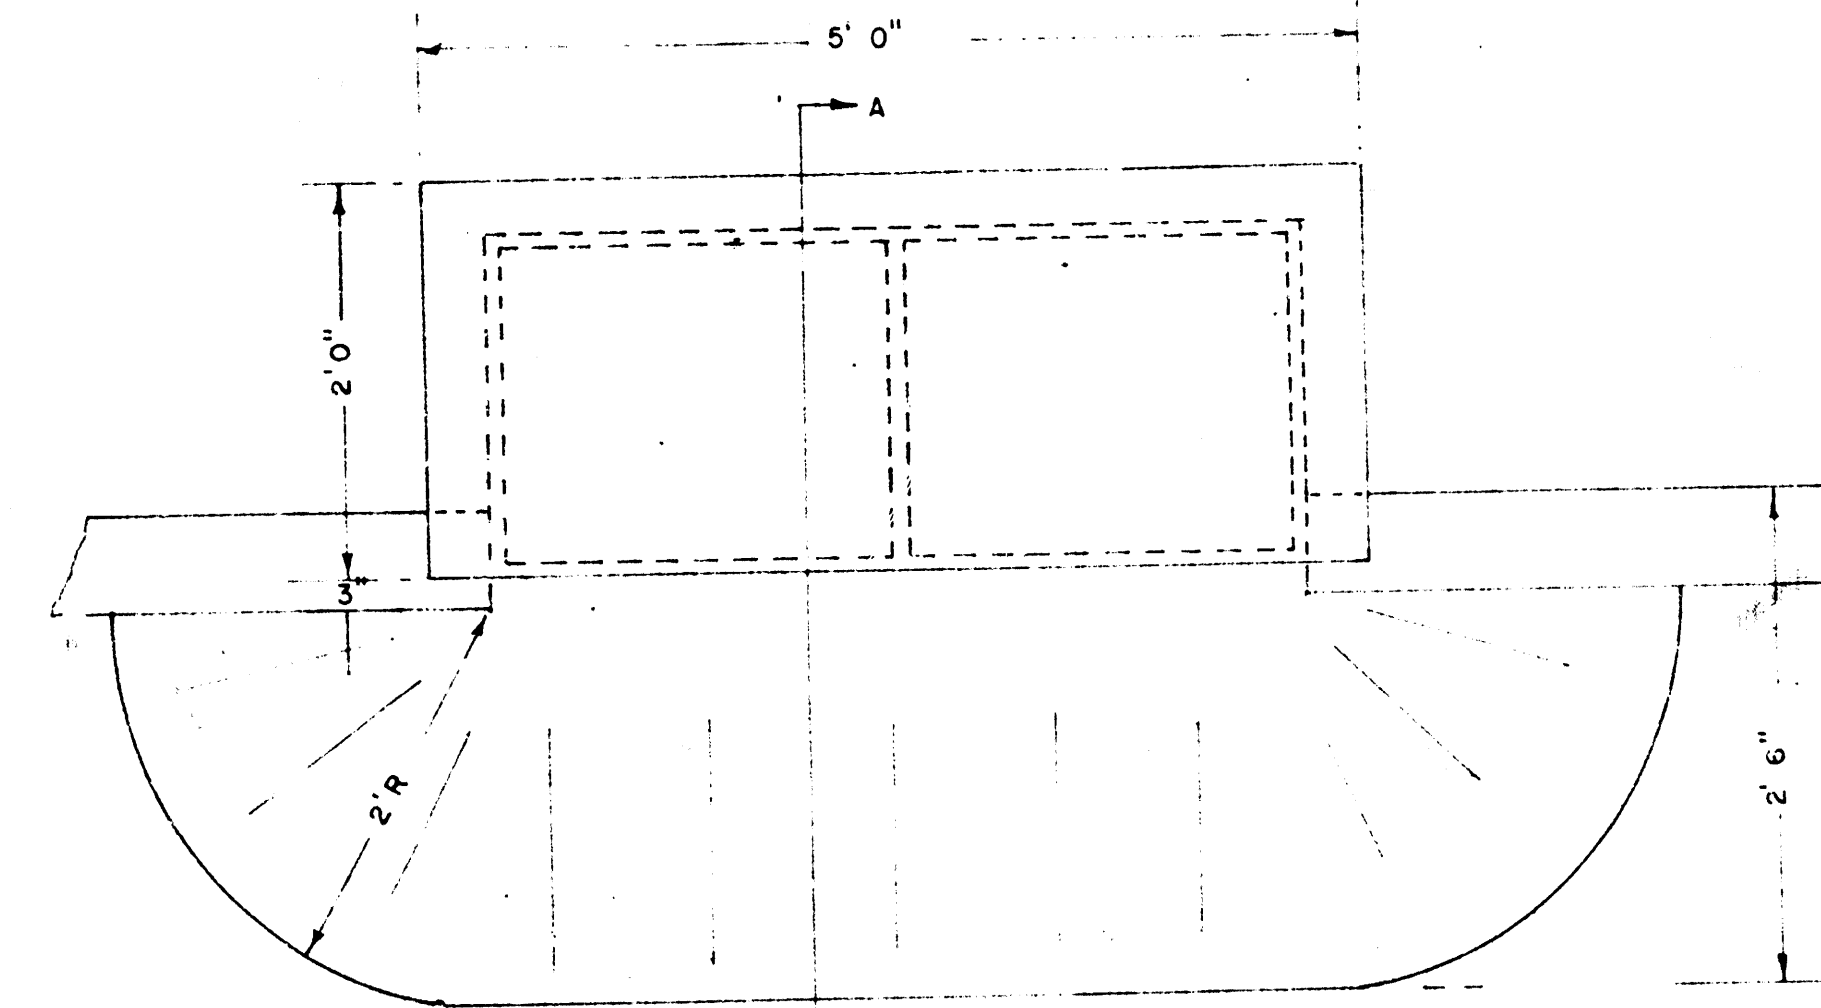


PLAN

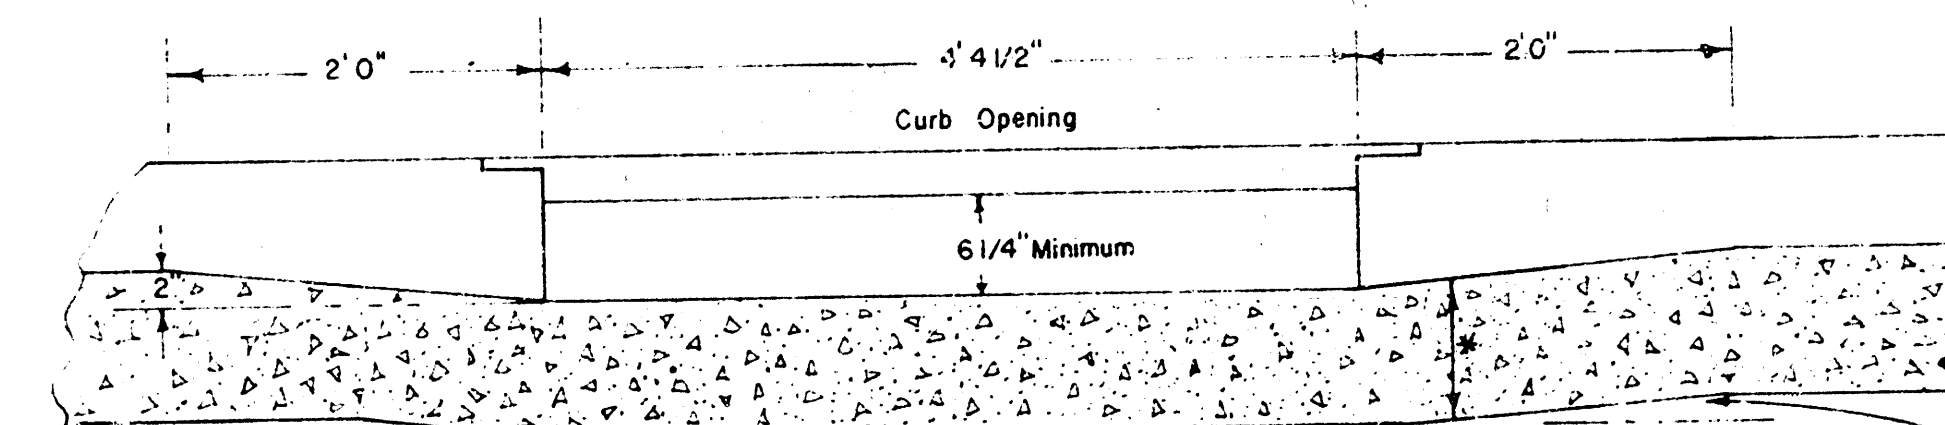


ELEVATION

Subgrade to be shaped to allow for depression in pavement


VALLEY GUTTER DROP INLETS

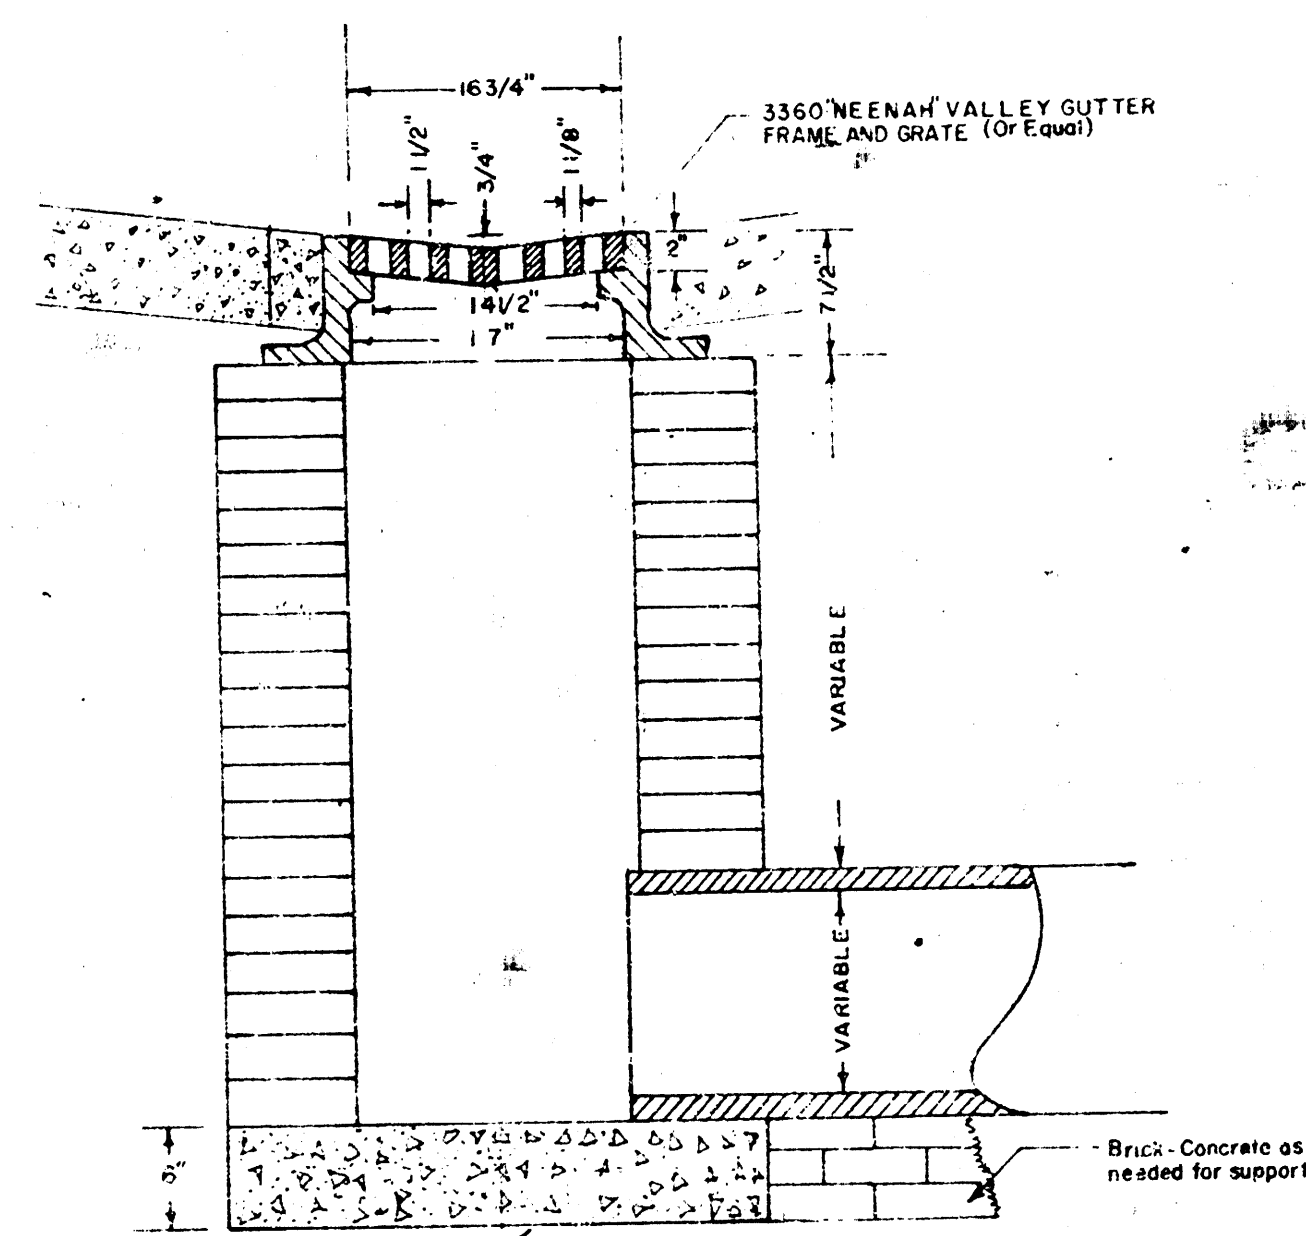

ELEVATION

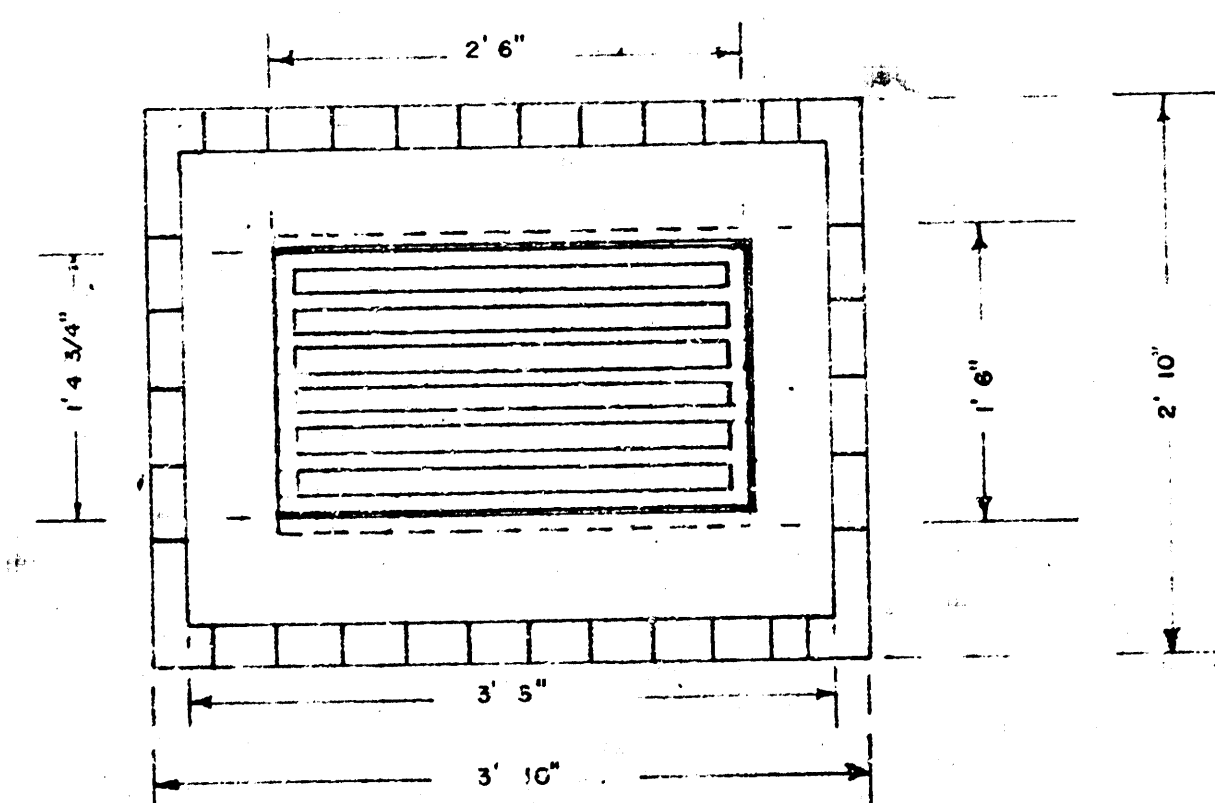


PLAN

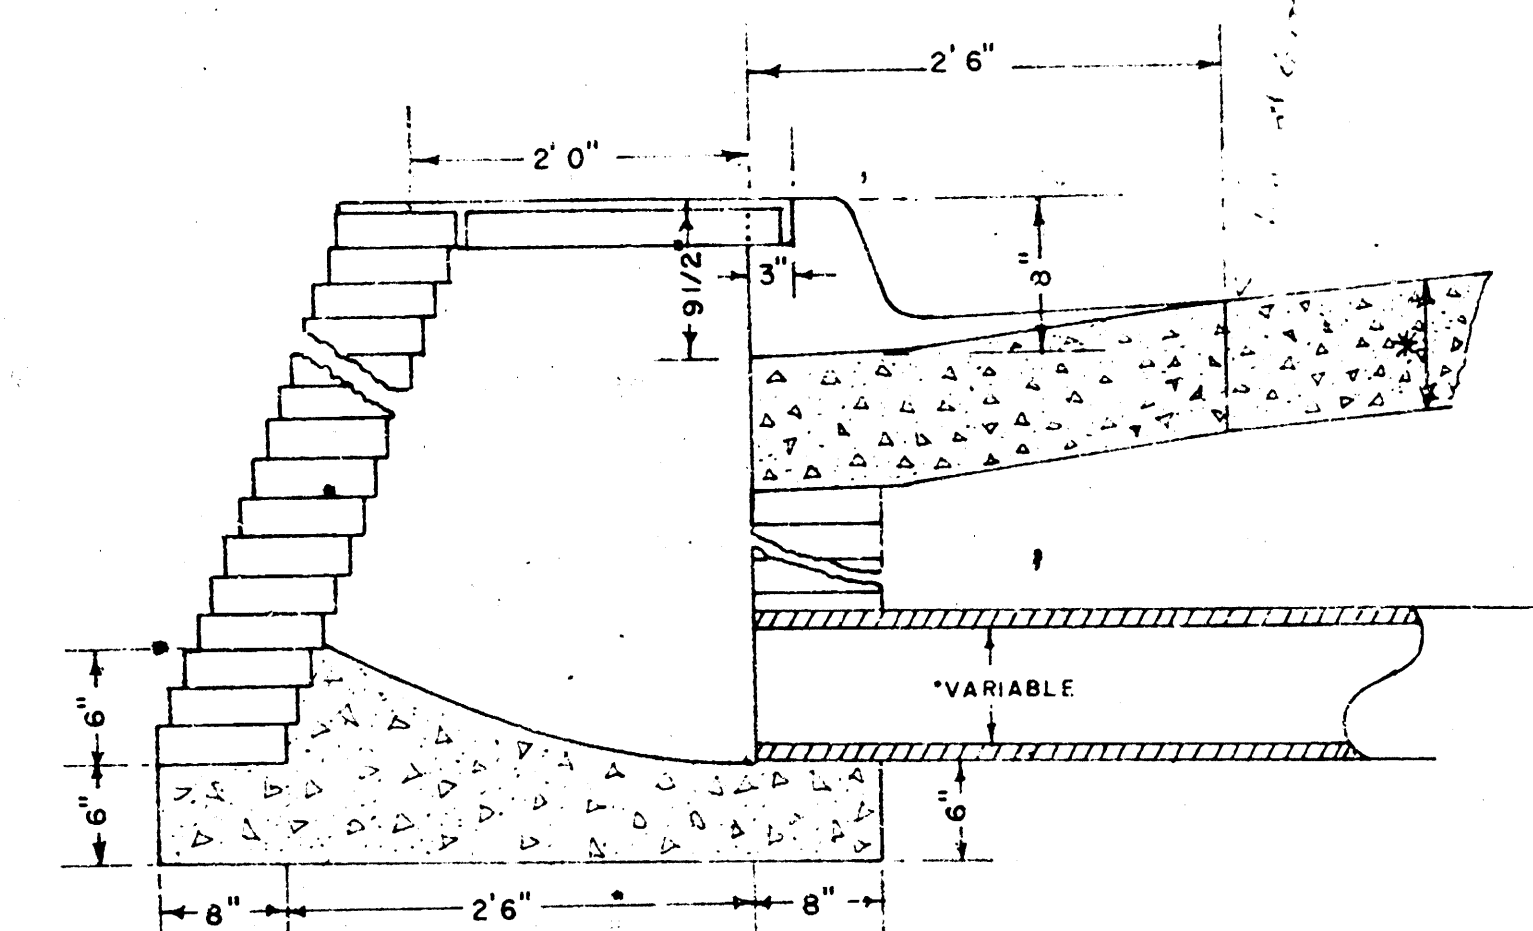

SECTION A-A


Scale 1" = 1'-0"

* Curb and gutter or Pavement

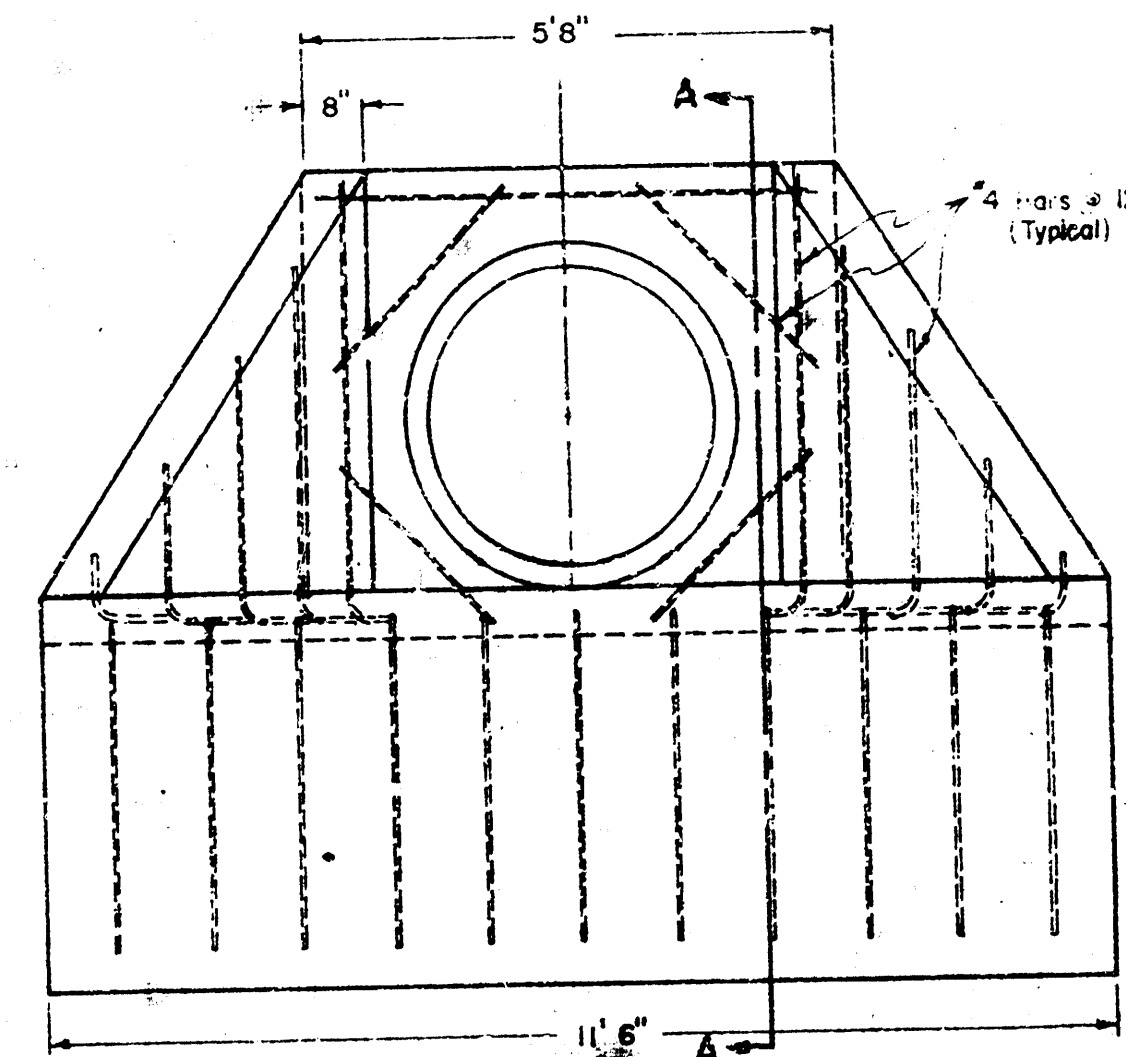

HEADWALL

1/2" = 1'

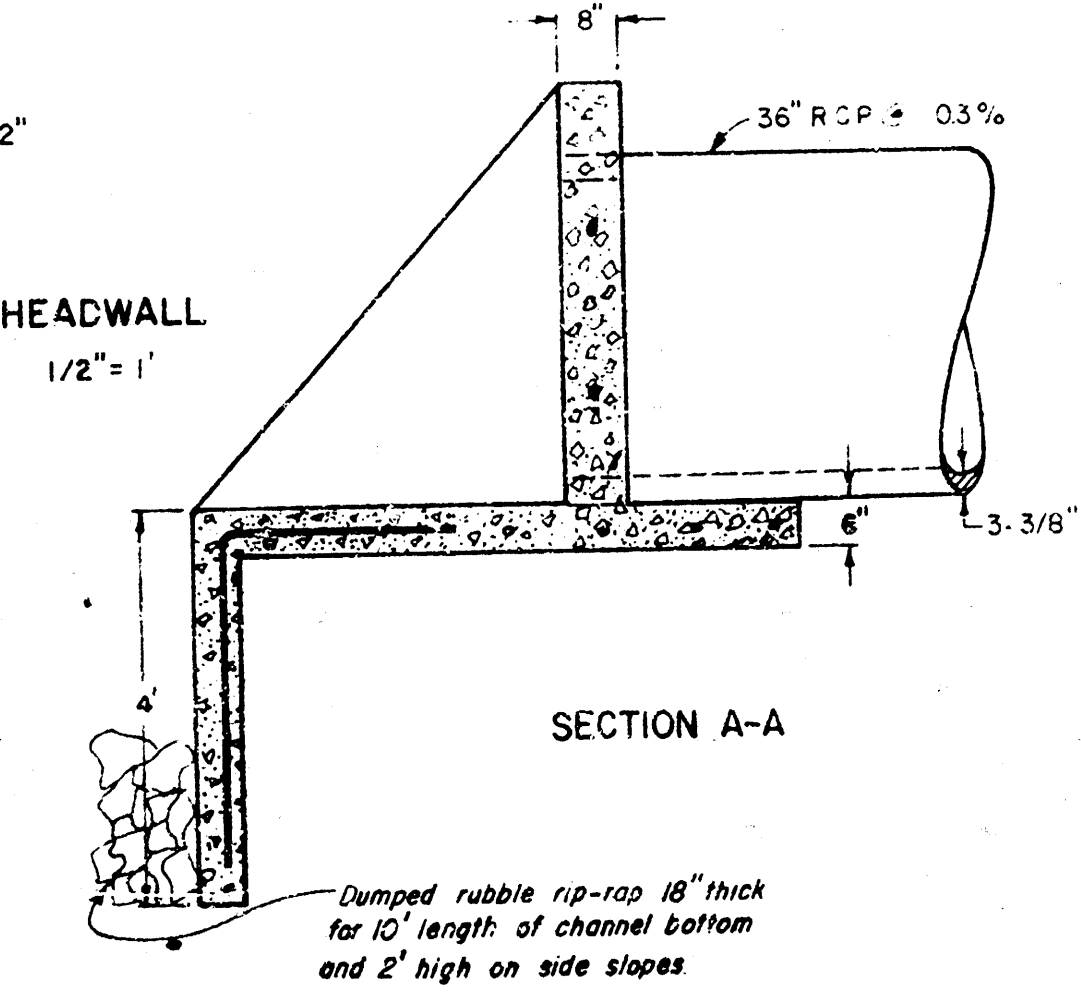


SECTION A-A


Dumped rubble rip-rap 18" thick for 10' length of channel bottom and 2' high on side slopes

DETAIL SHEET
STORM SEWER

CHISHOLM TERRACE ADDITION
PRIMROSE PARK PLAZA APTS.


Dr. C. Moehring C.E. Consulting Civil Engineers
314 Brown Bldg. Wichita, Kansas

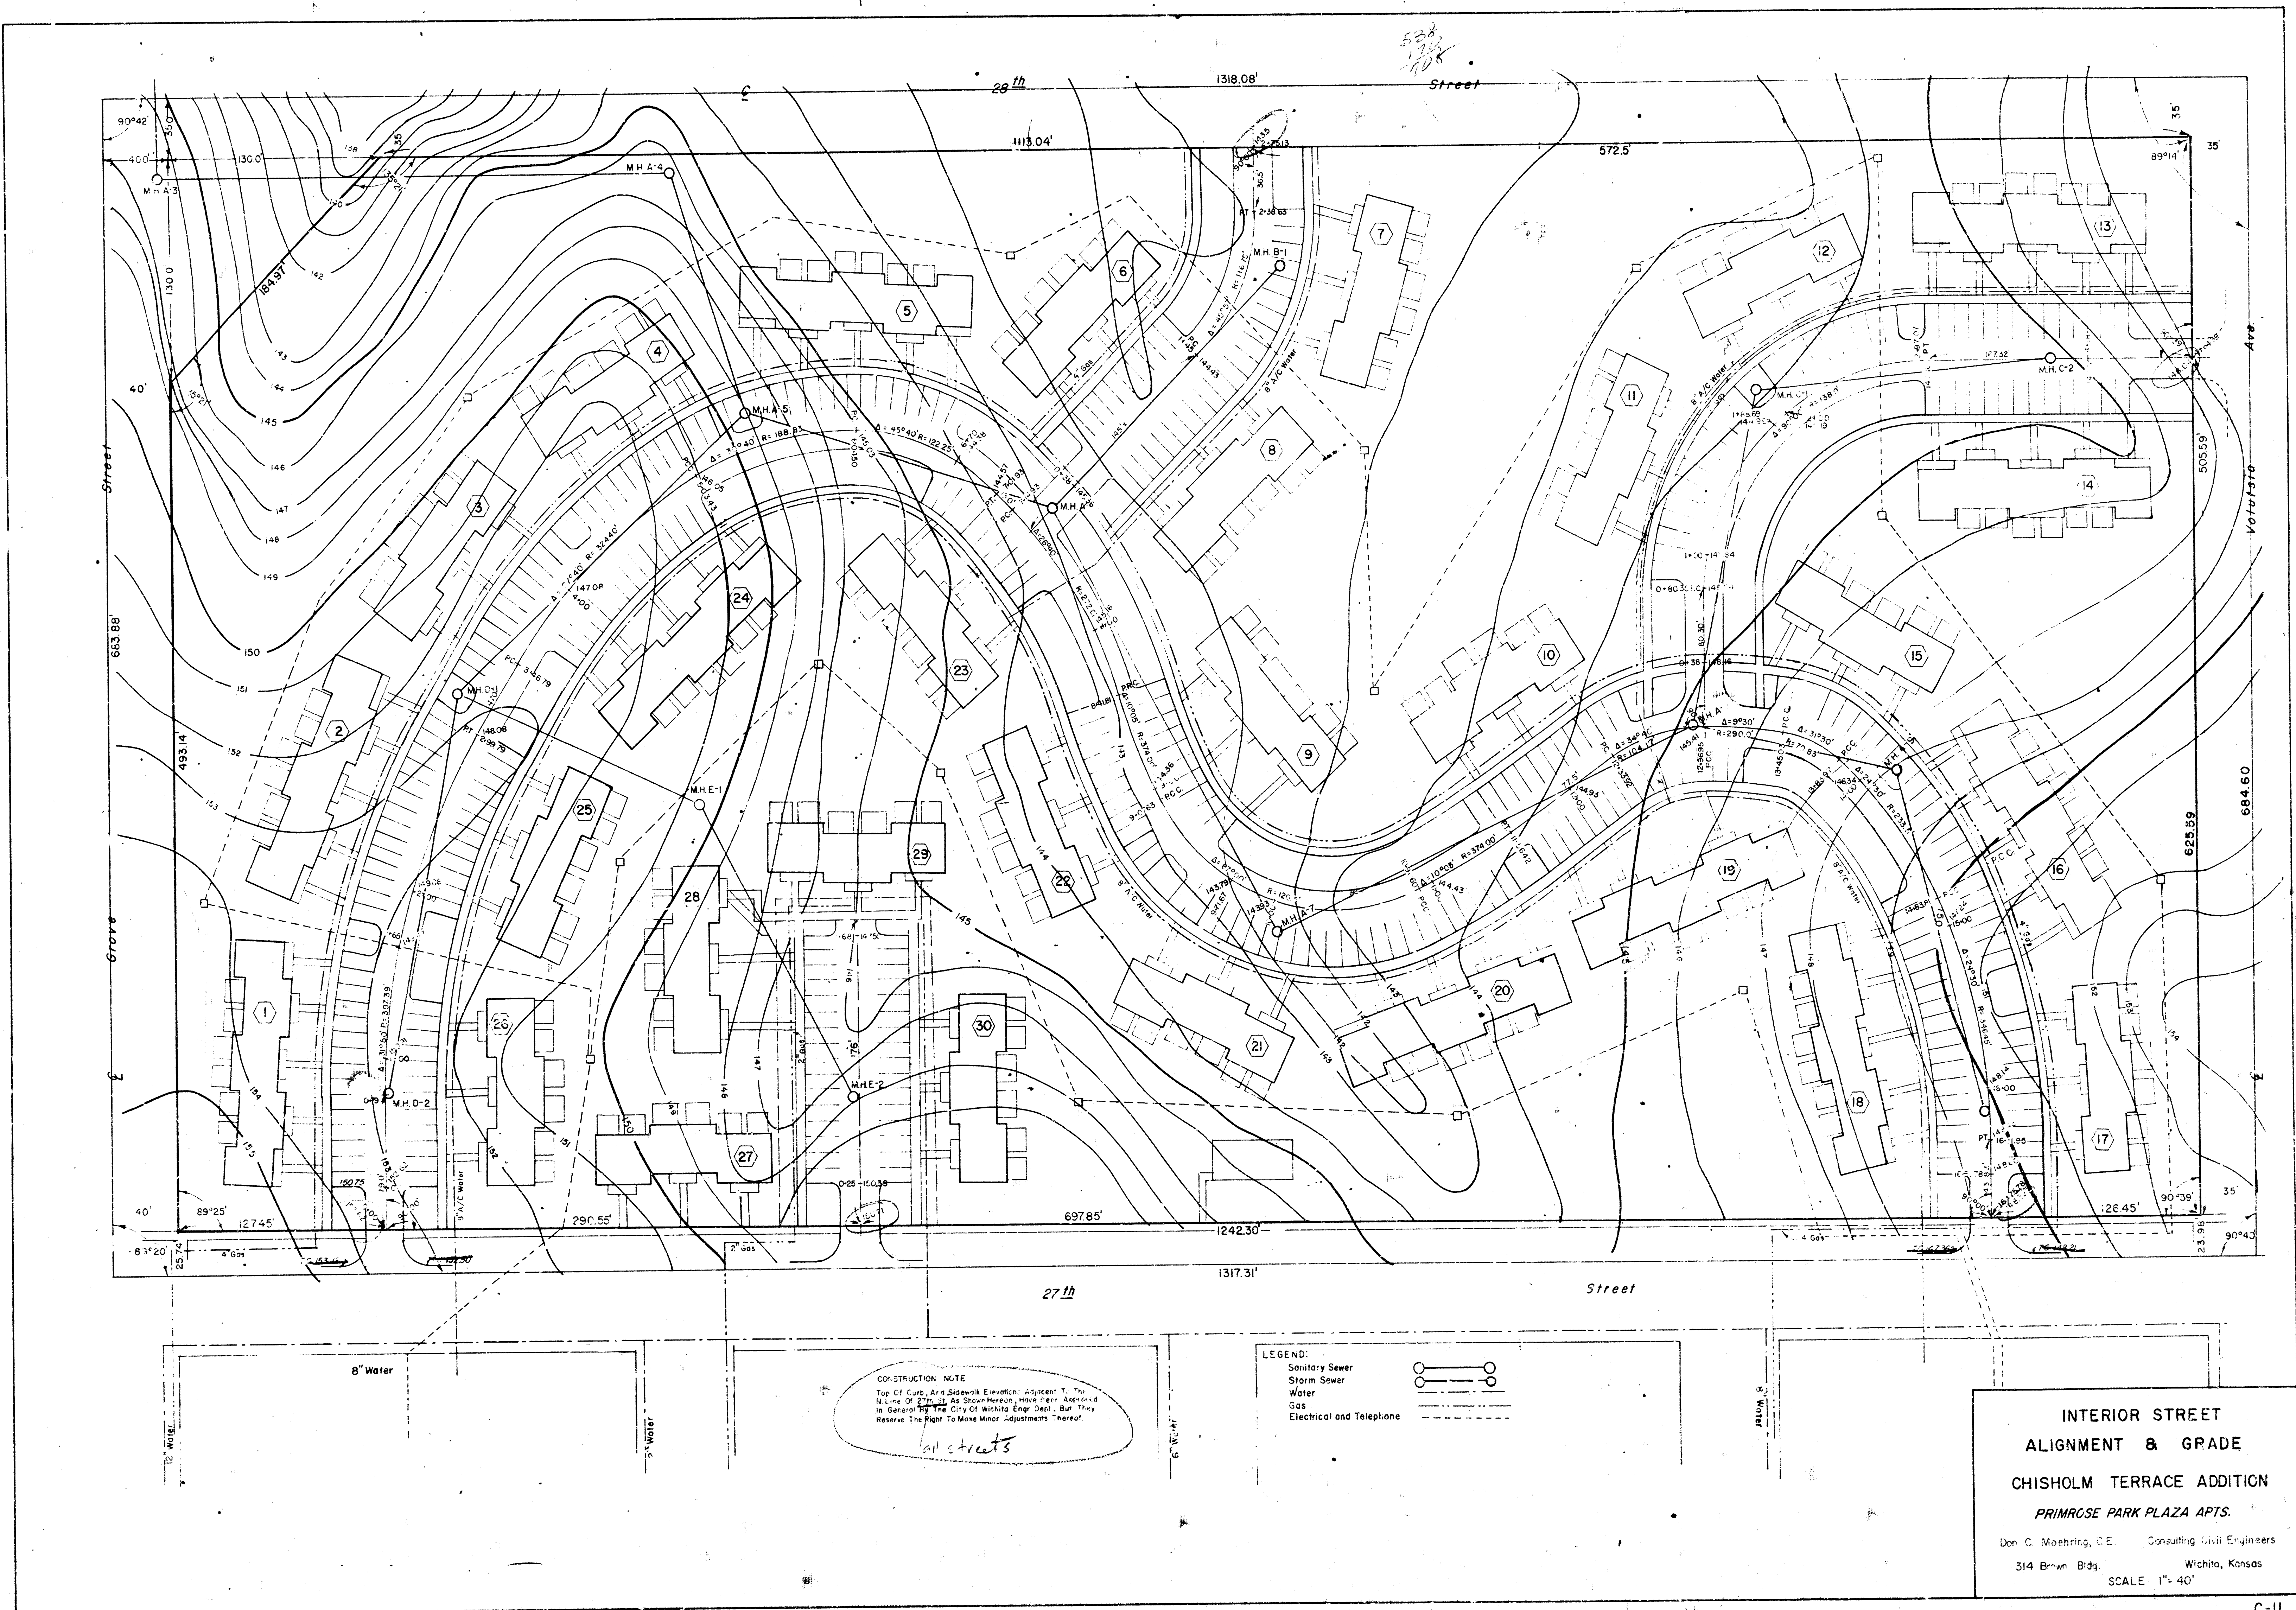

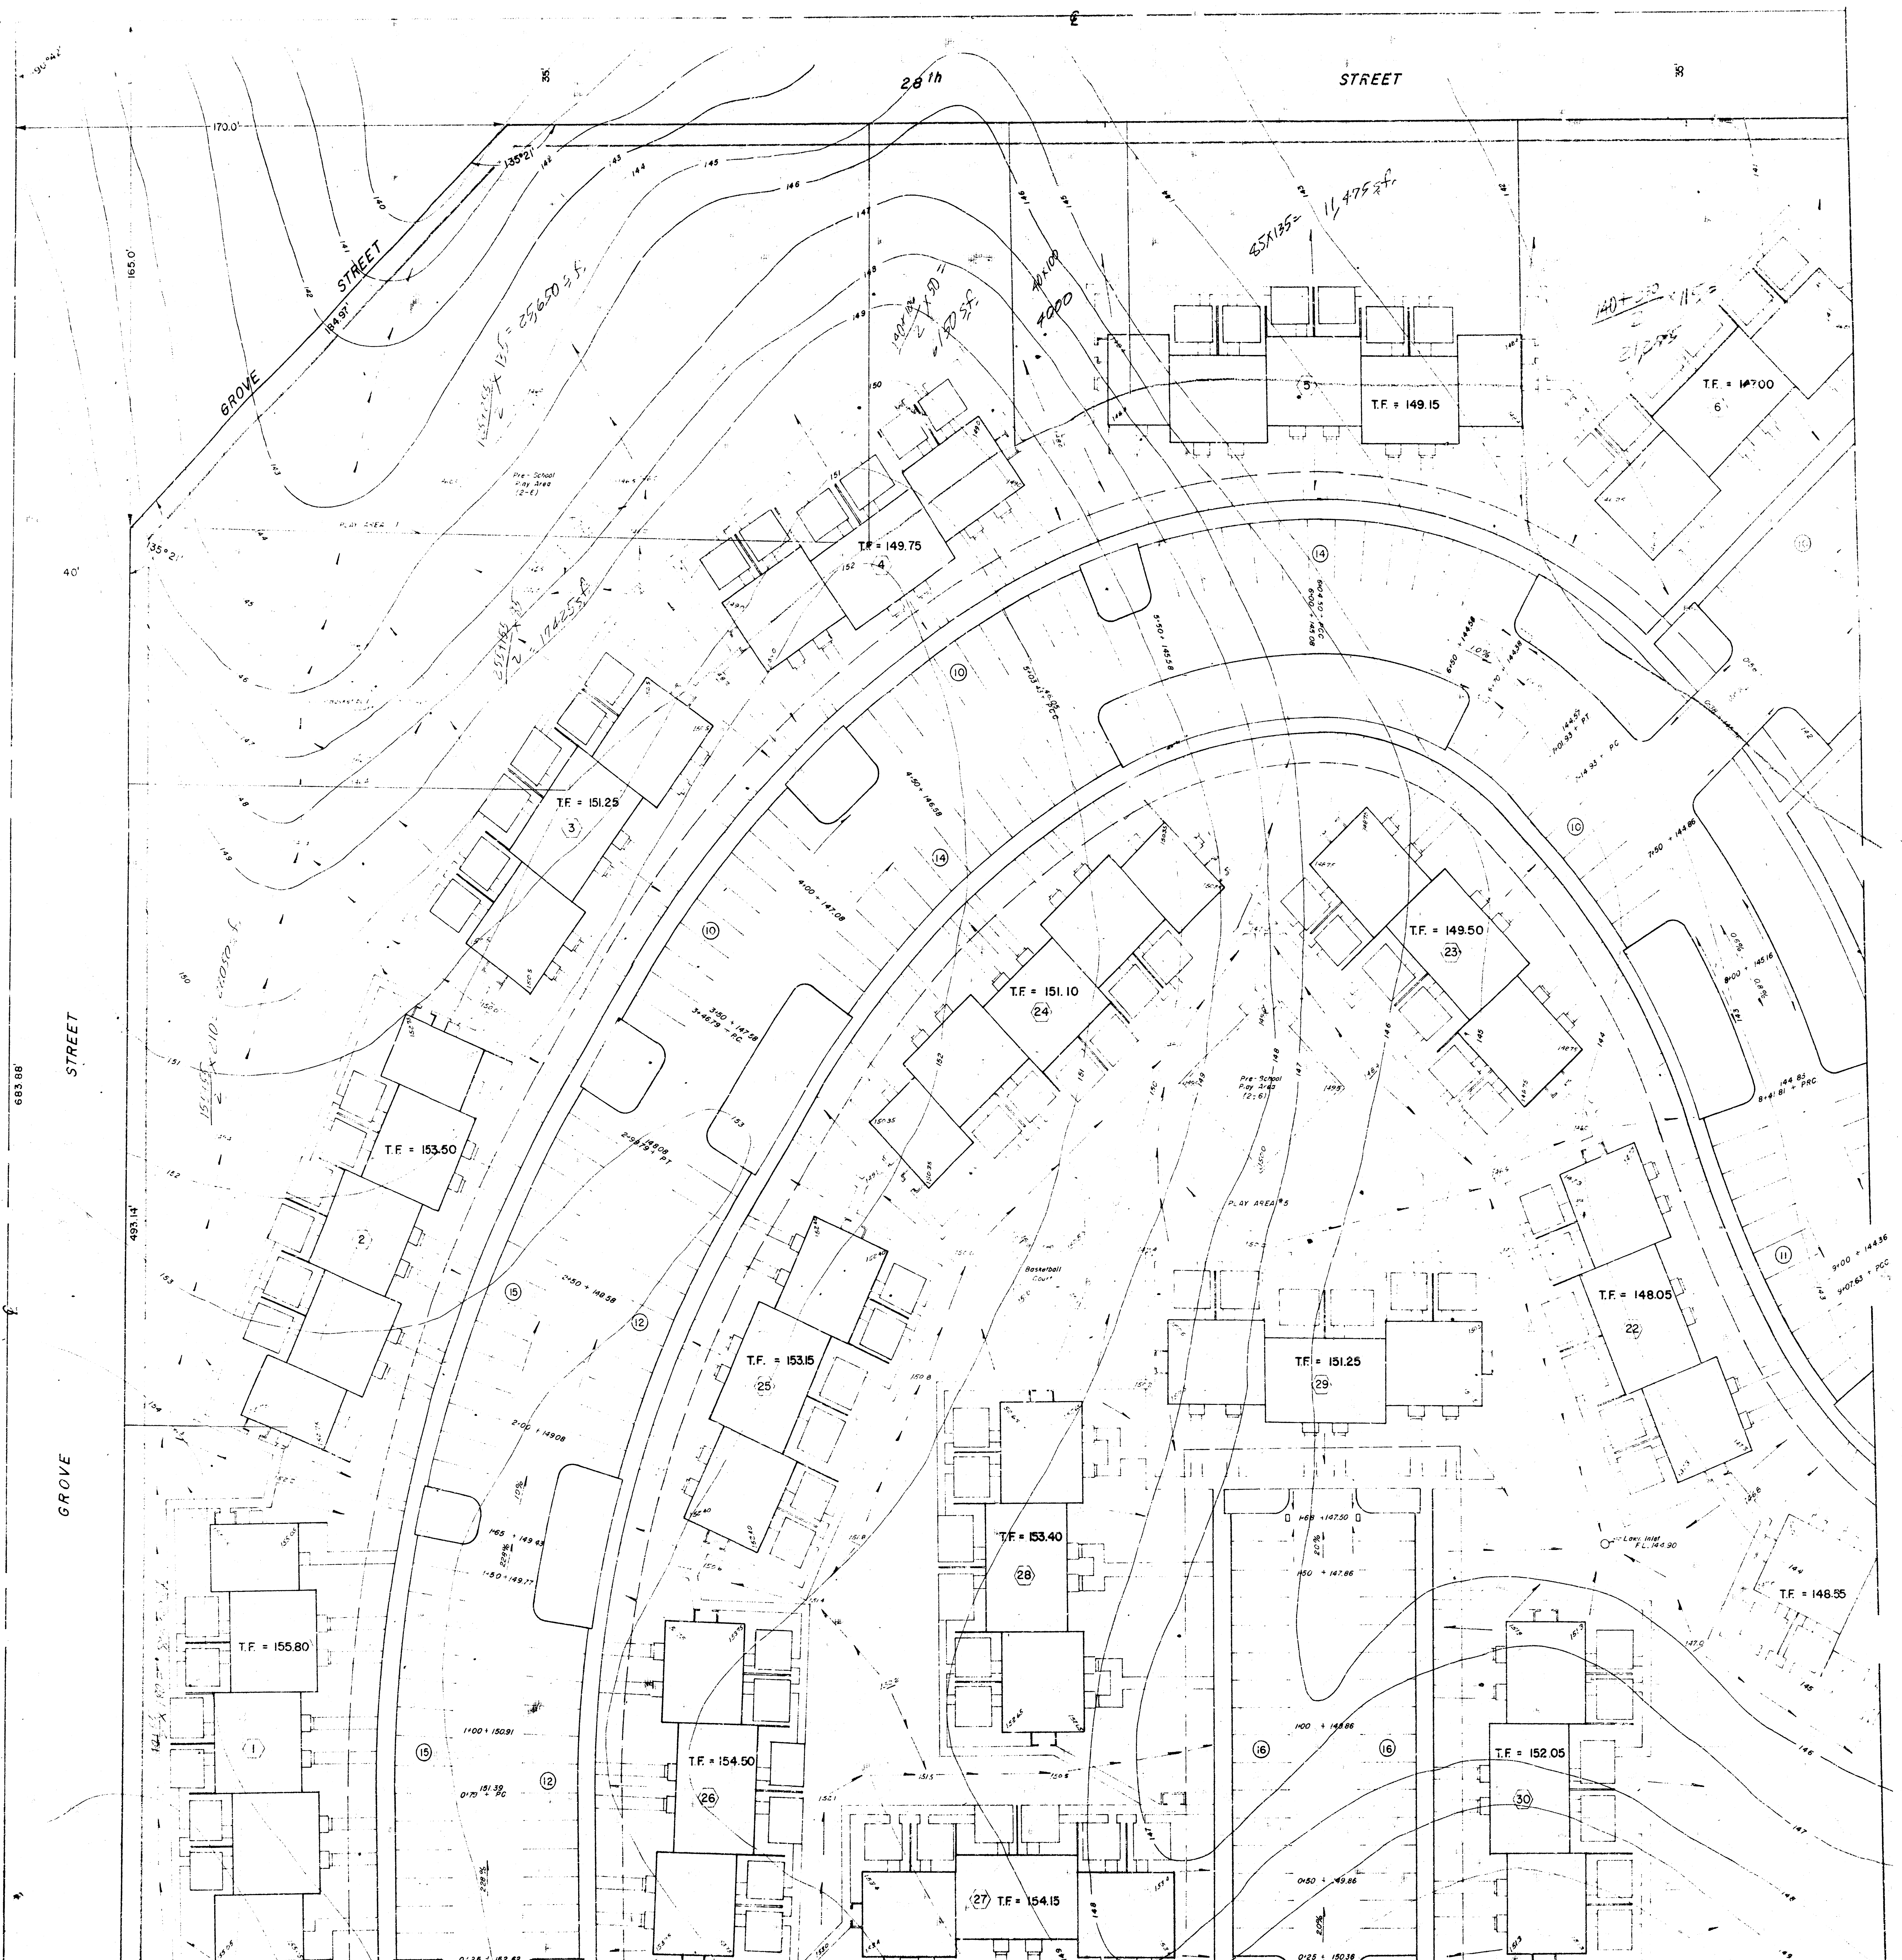



WEST HALF

PLAN
 SHEET NO. 1
 NOTE: SHOW ALL CHANGES
 BY OR FOR THE CLIENT

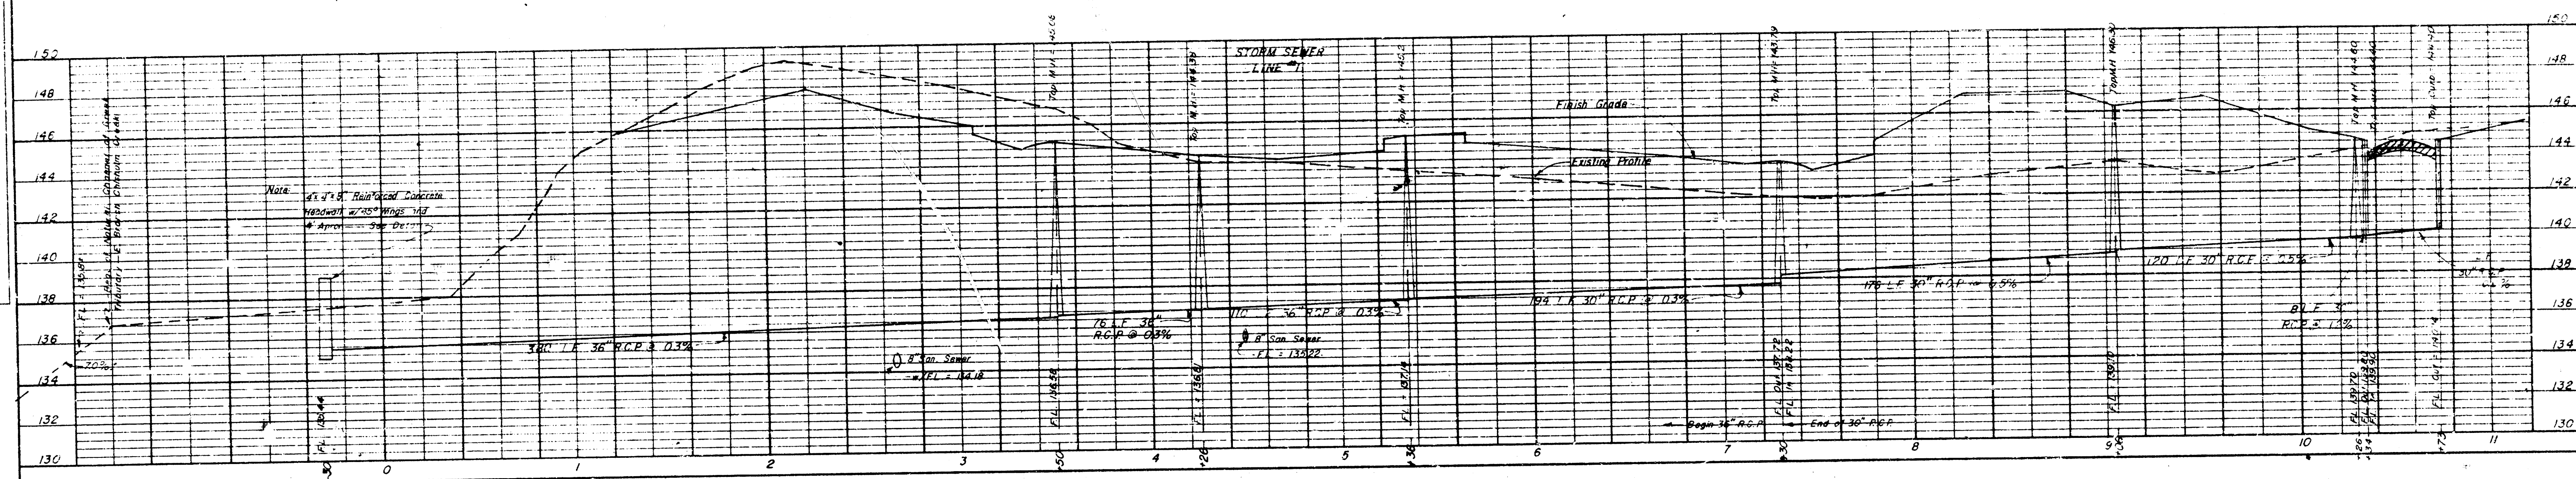


PROFILE
 SHEET NO. 2
 NOTE: SHOW ALL CHANGES
 BY OR FOR THE CLIENT

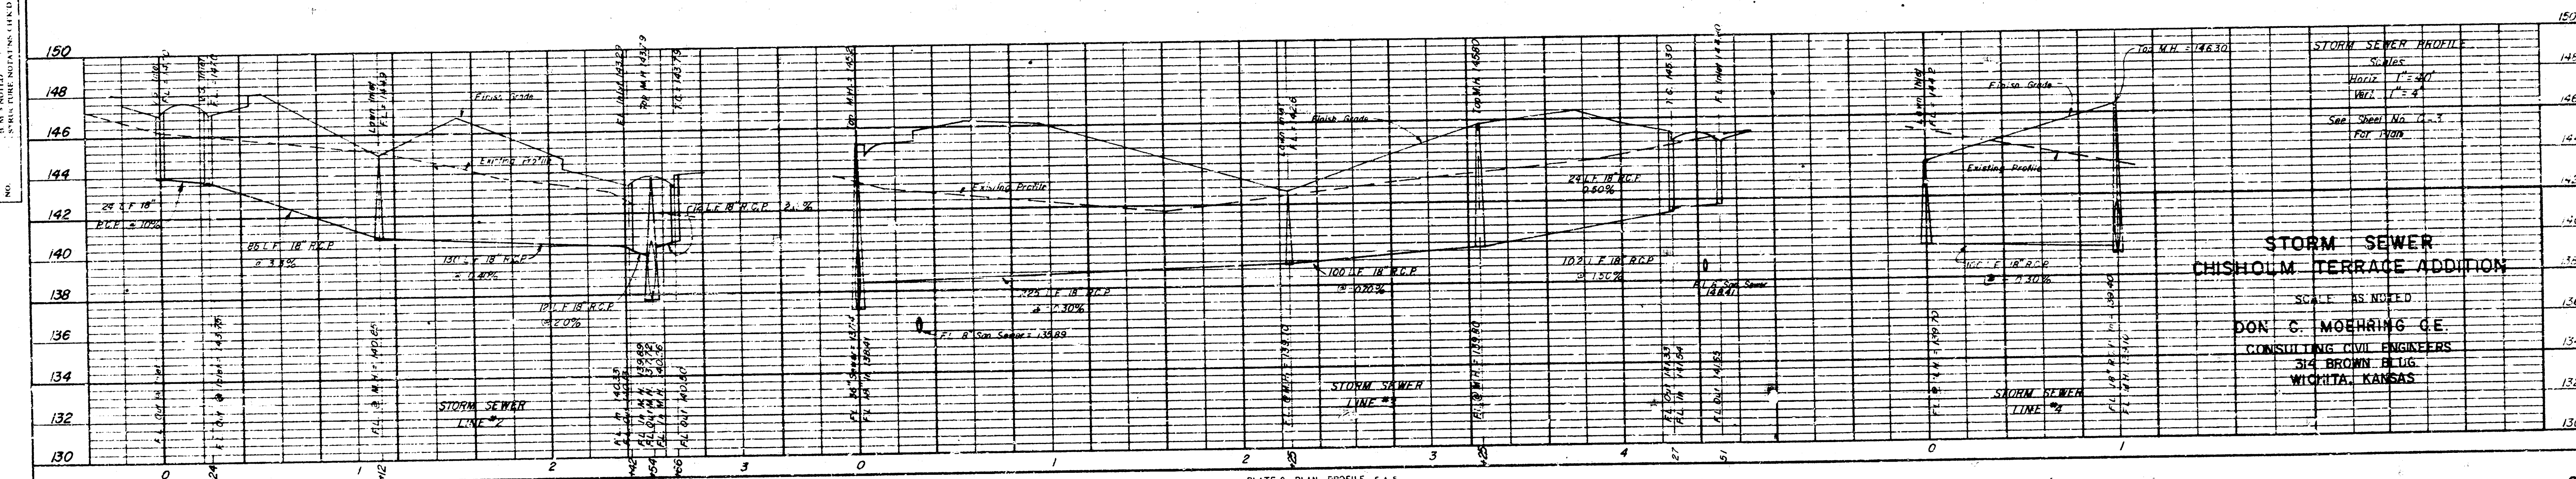


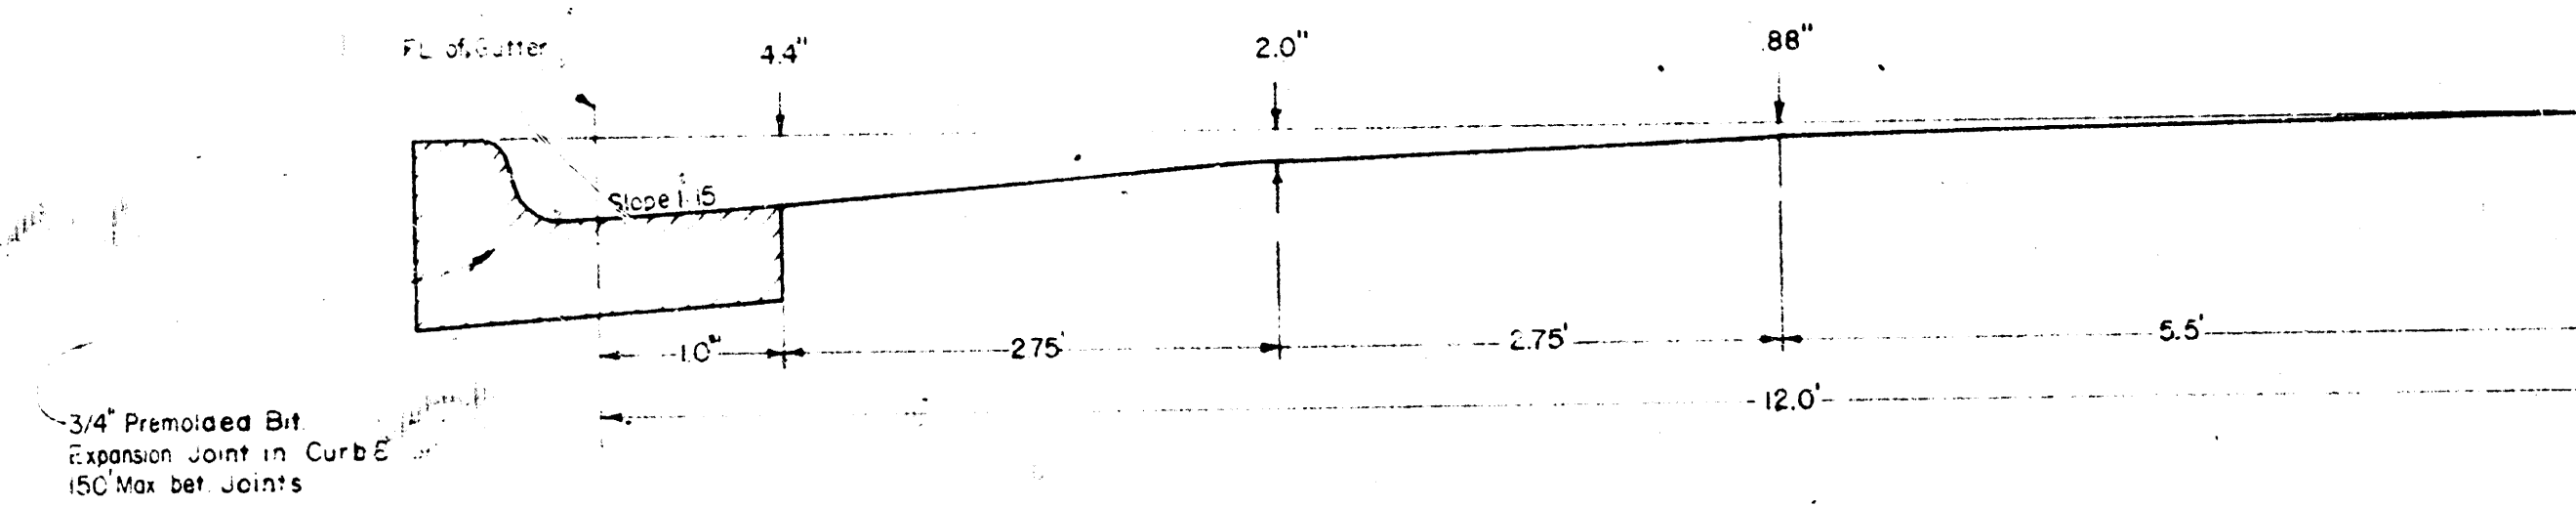


PAVEMENT CROWN
1" = 1'

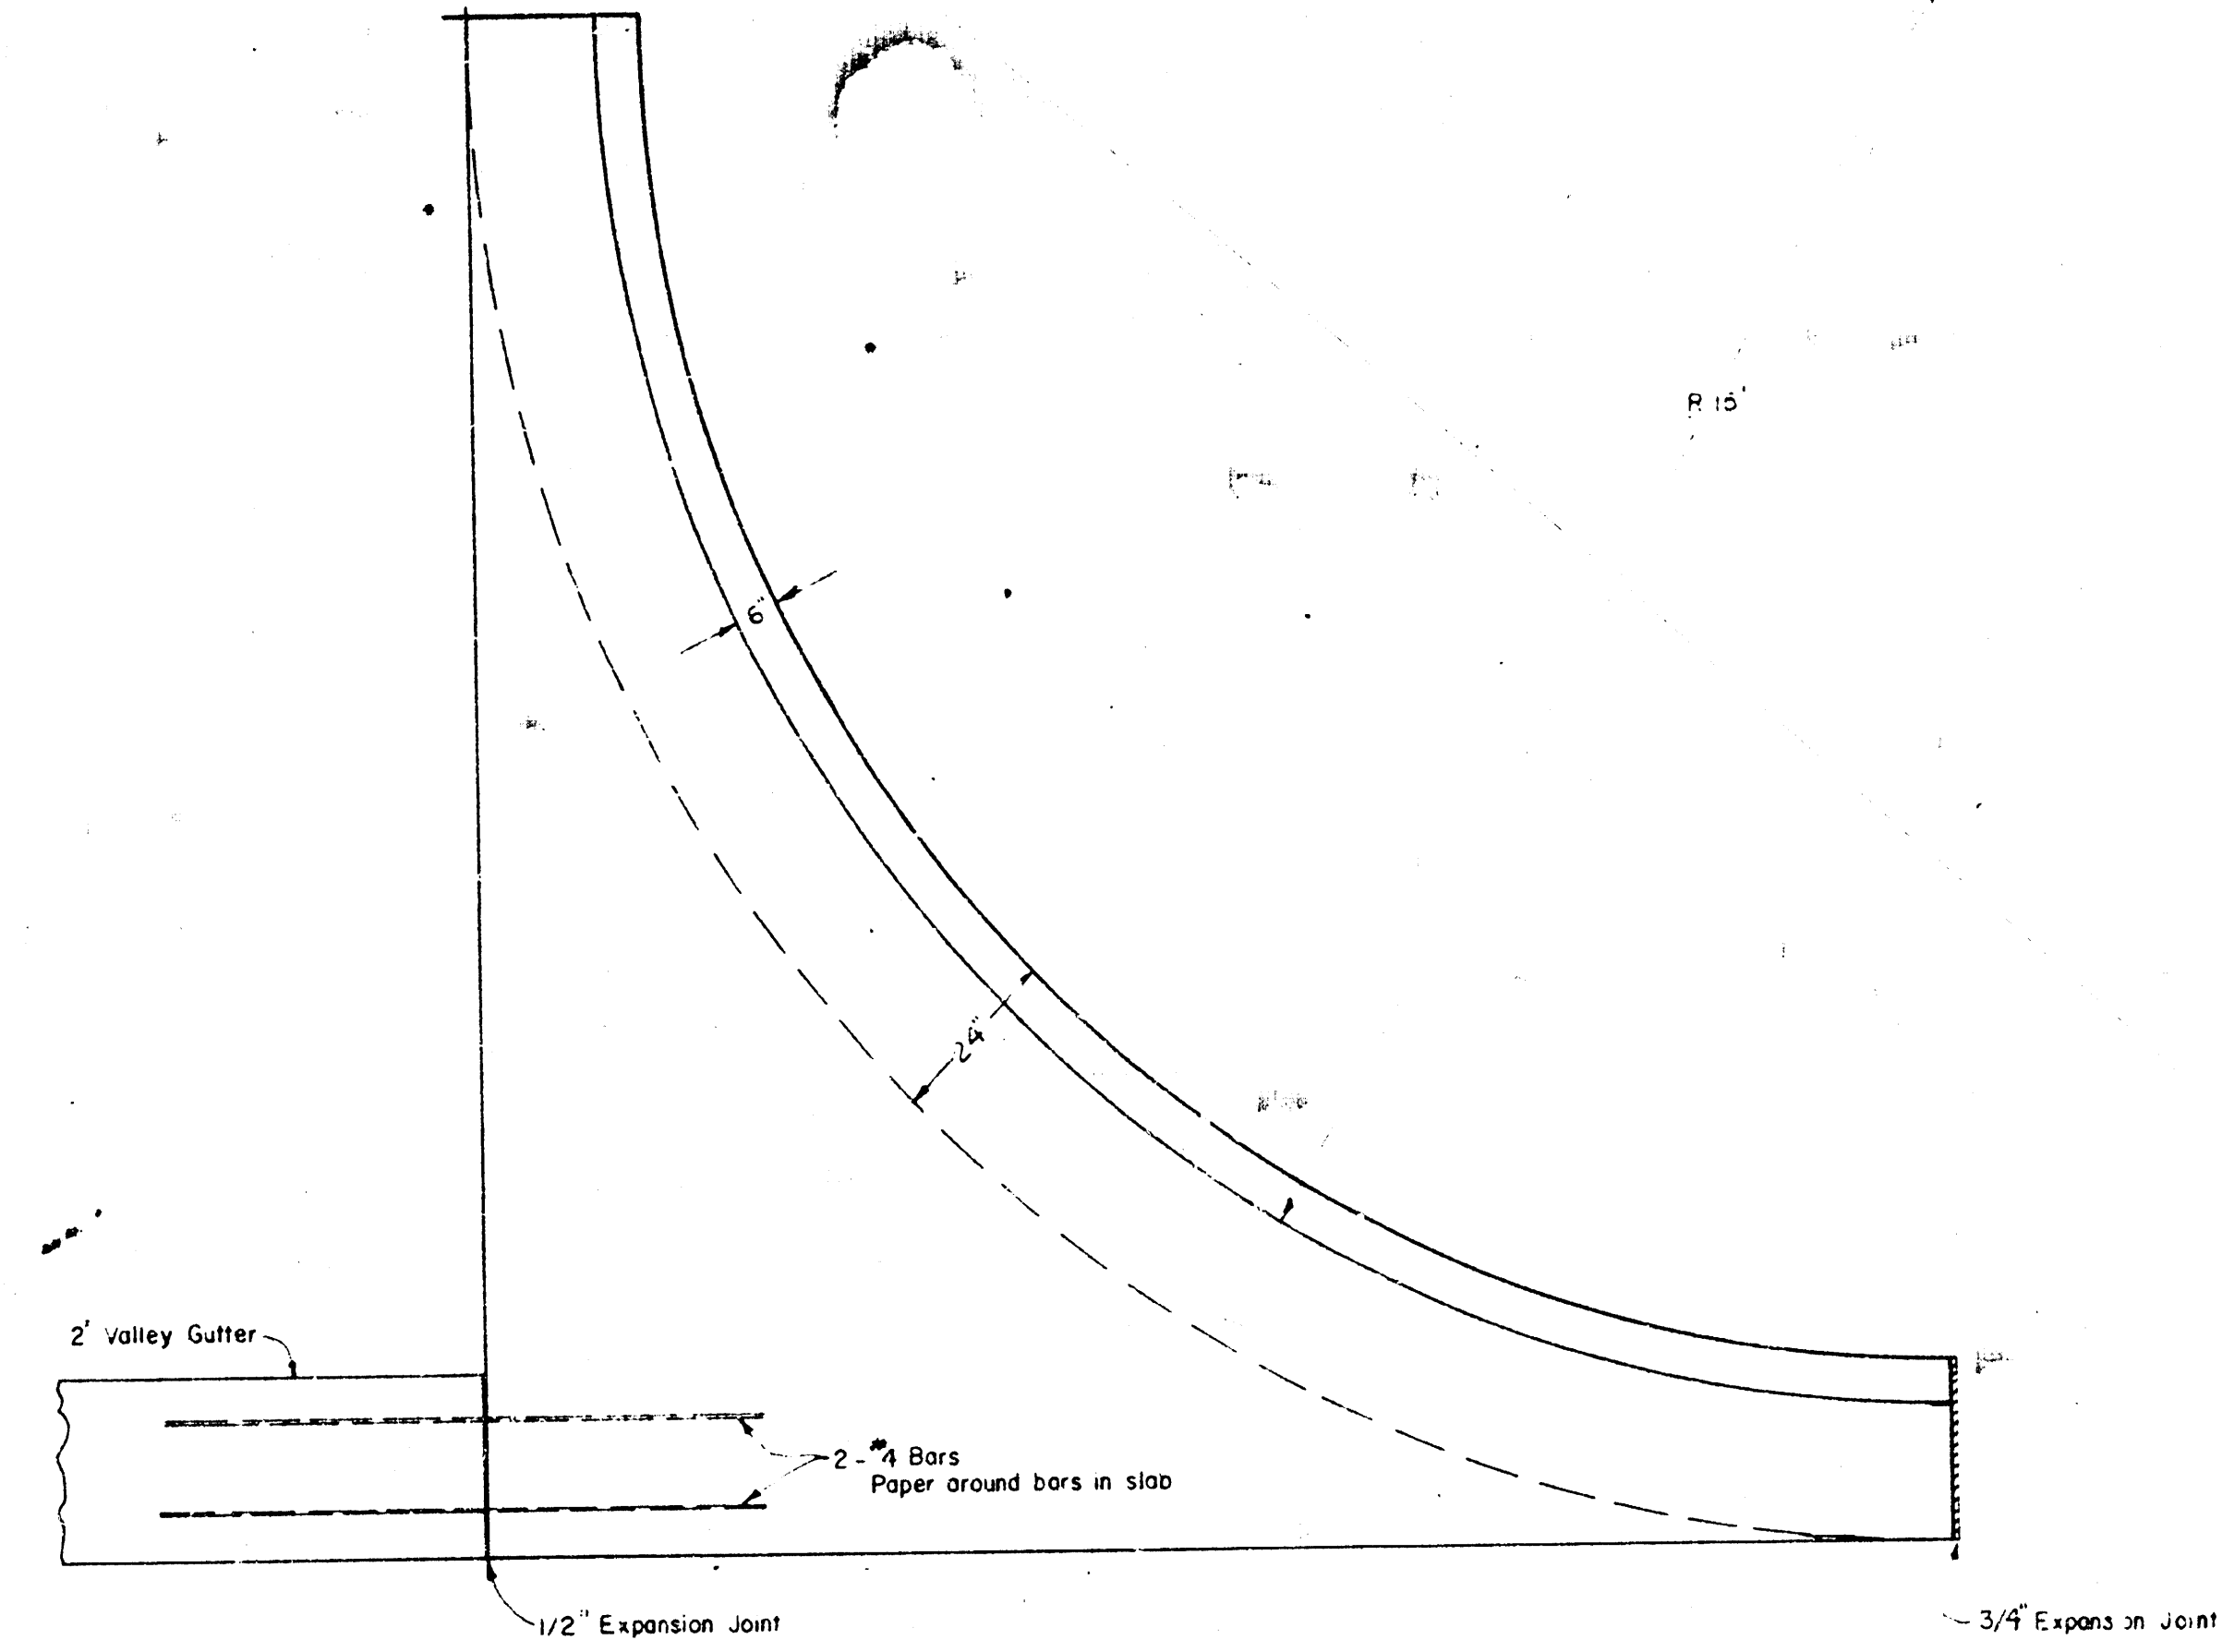


CURB RETURN
1" = 2'

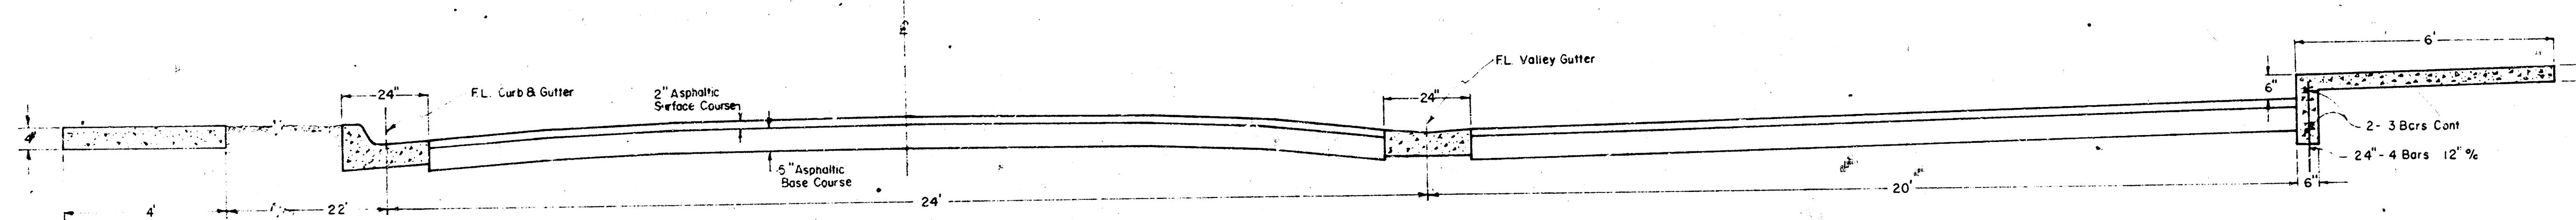

TYPICAL PAVEMENT SECTION
1" = 2'

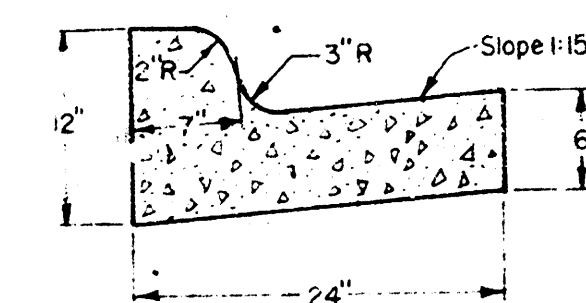

CURB AND GUTTER DETAIL
1" = 1'

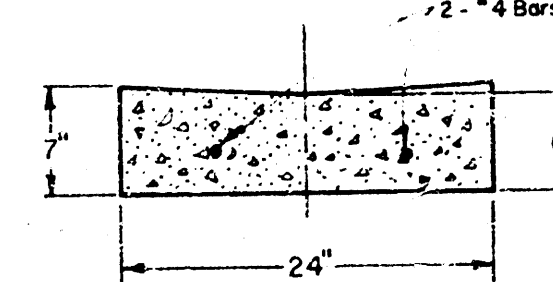

VALLEY GUTTER DETAIL
1" = 1'

INTERIOR STREET
PAVING DETAILS
CHISHOLM TERRACE ADDITION
PRIMROSE PARK PLAZA APTS.
Don C. Moehring, C.E. Consulting Civil Engineers
314 Brown Bldg. Wichita, Kansas
SCALE: As Noted