



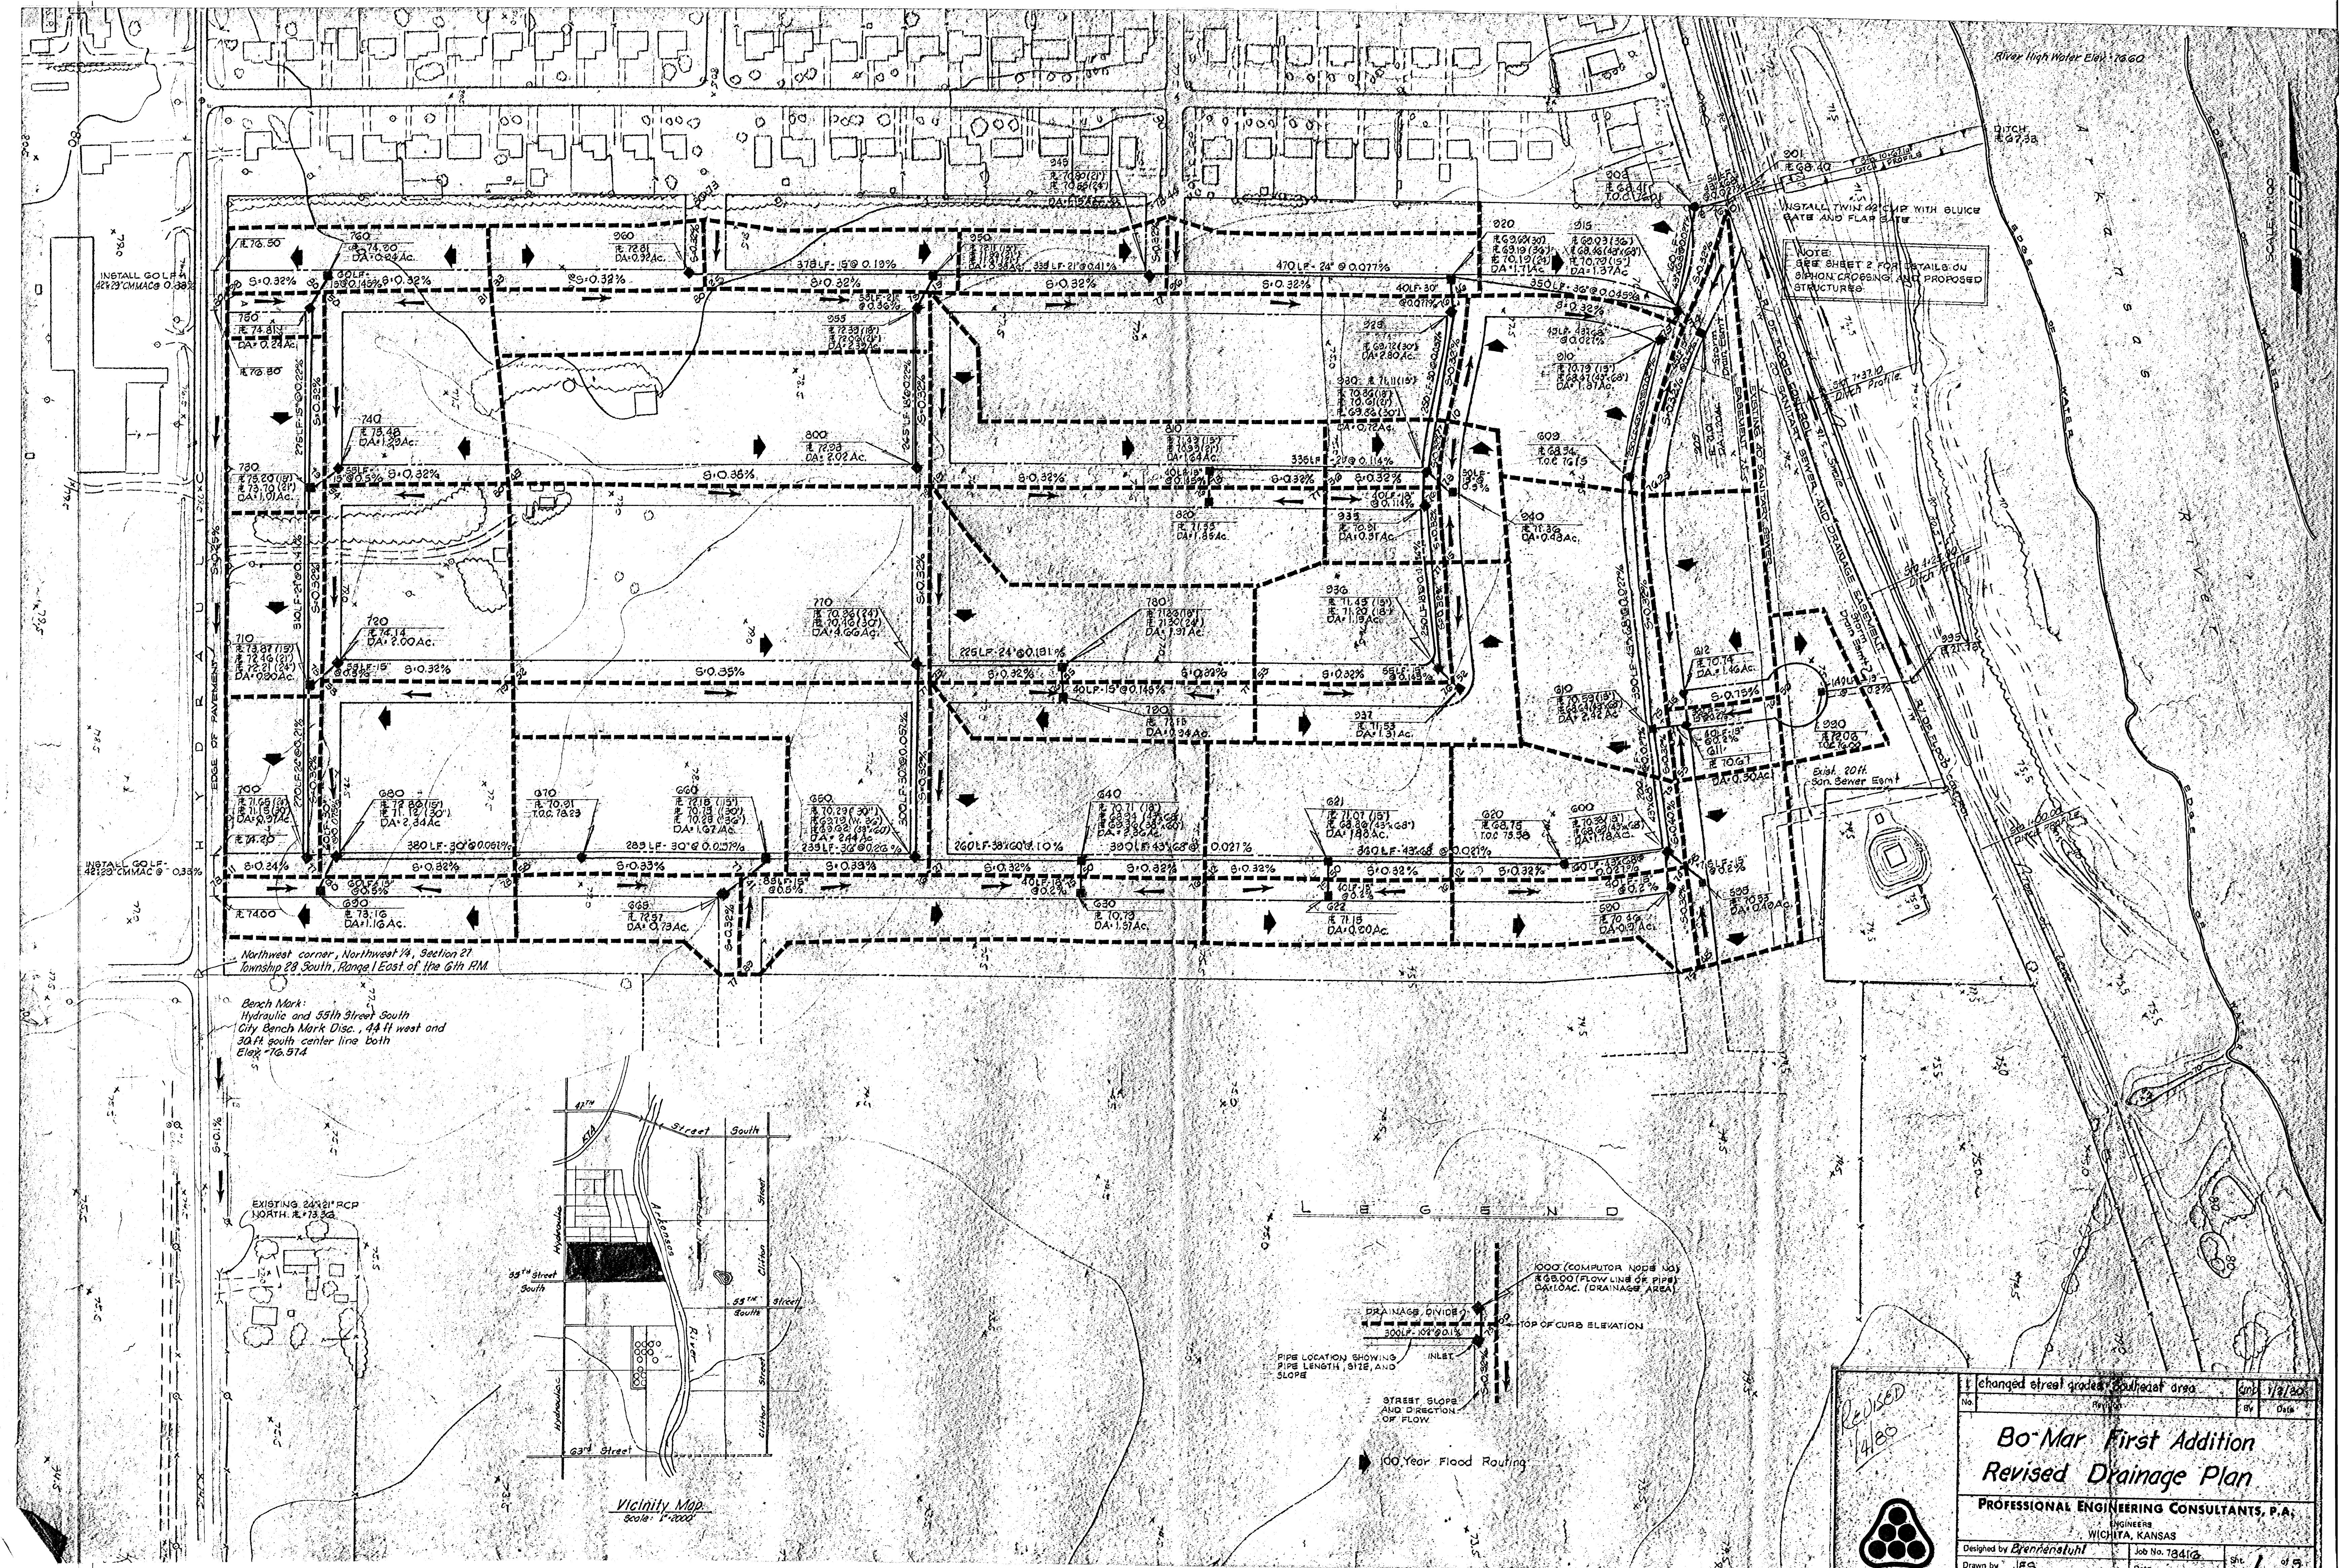

NOTE:
SEE SHEET 2 FOR DETAILS ON
SIPHON CROSSING AND PROPOSED
STRUCTURES.

Bench Mark:
Hydraulic and 55th Street South
City Bench Mark Disc., 44 ft west and
30 ft south center line both
Elev. 76.514

EXISTING 24" RCP
NORTH, E. 73.32

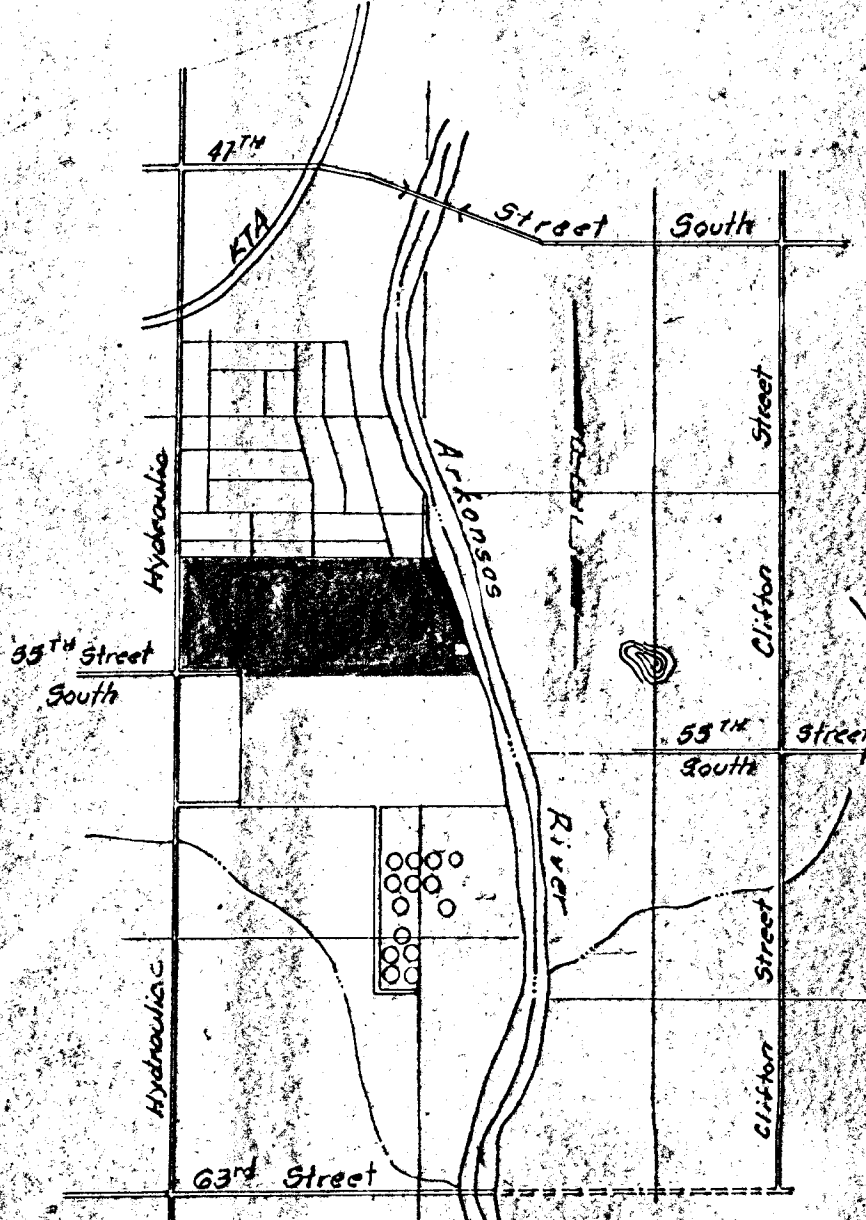

Vicinity Map
Scale: 1" = 400'

LEGEND




- 1000' (COMPUTER NODE NO.)
E 68.00 (FLOW LINE OF PIPE)
D 10.00 (DRAINAGE AREA)
- PIPE LOCATION SHOWING
PIPE LENGTH, SIZE, AND
SLOPE
- INLET
- STREET SLOPE
AND DIRECTION
OF FLOW
- TOP OF CURB ELEVATION
- 100 Year Flood Routing



1 changed street grades Southeast area		DATE	1/9/20
No.	Revised	BY	DJS
Bo-Mar First Addition			
Revised Drainage Plan			
PROFESSIONAL ENGINEERING CONSULTANTS, P.A.			
ENGINEERS WICHITA, KANSAS			
Designed by	Brenneman	Job No.	78416
Drawn by	JES	Date	
		Sht.	1 of 5

FINAL	DATE
SURVEY	BY
NOTE BOOK	NO.
AREAS CHECKED	

ORIGINAL	DATE
SURVEY	BY
NOTE BOOK	NO.
AREAS CHECKED	

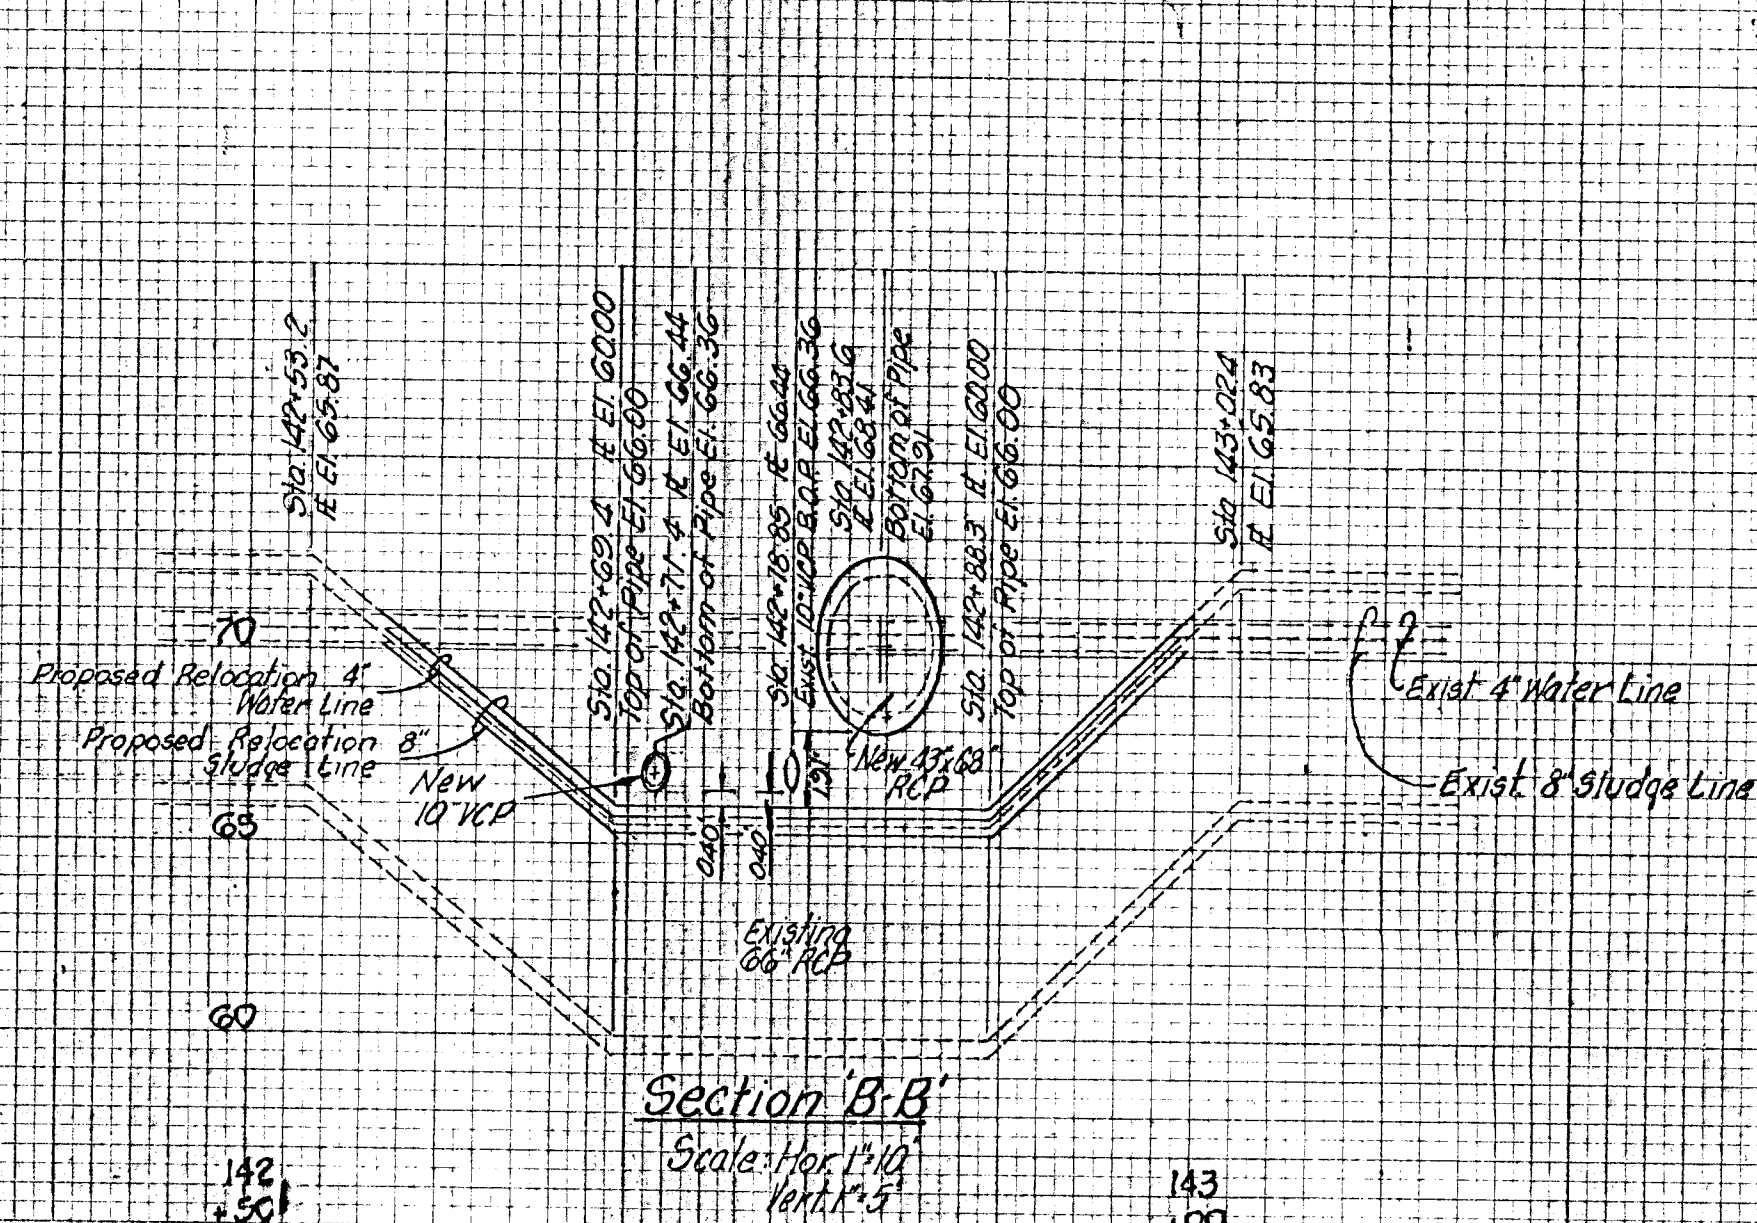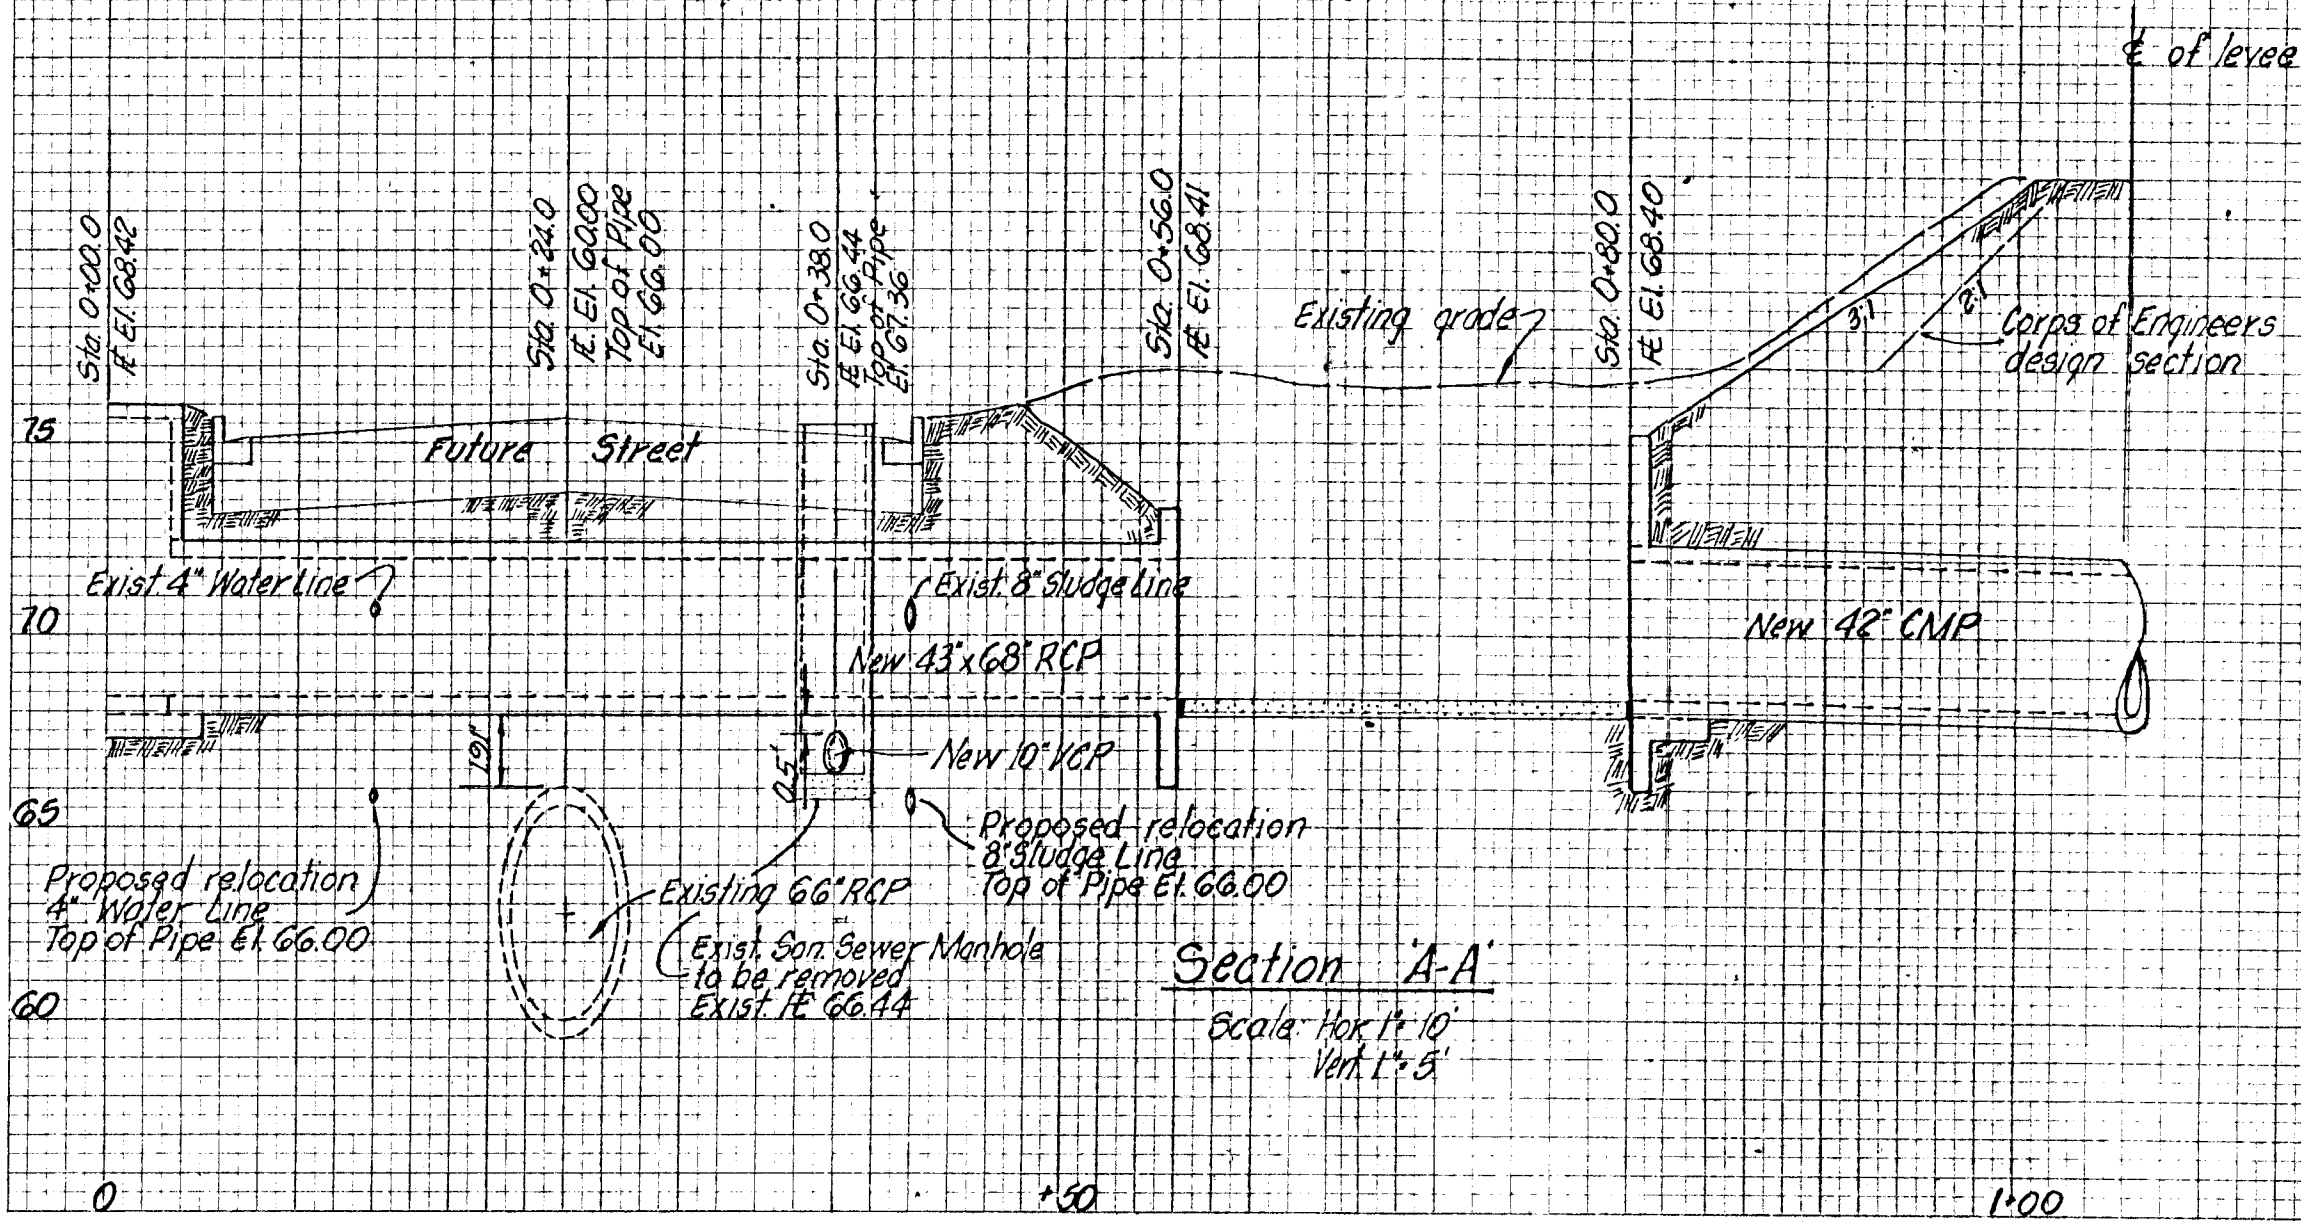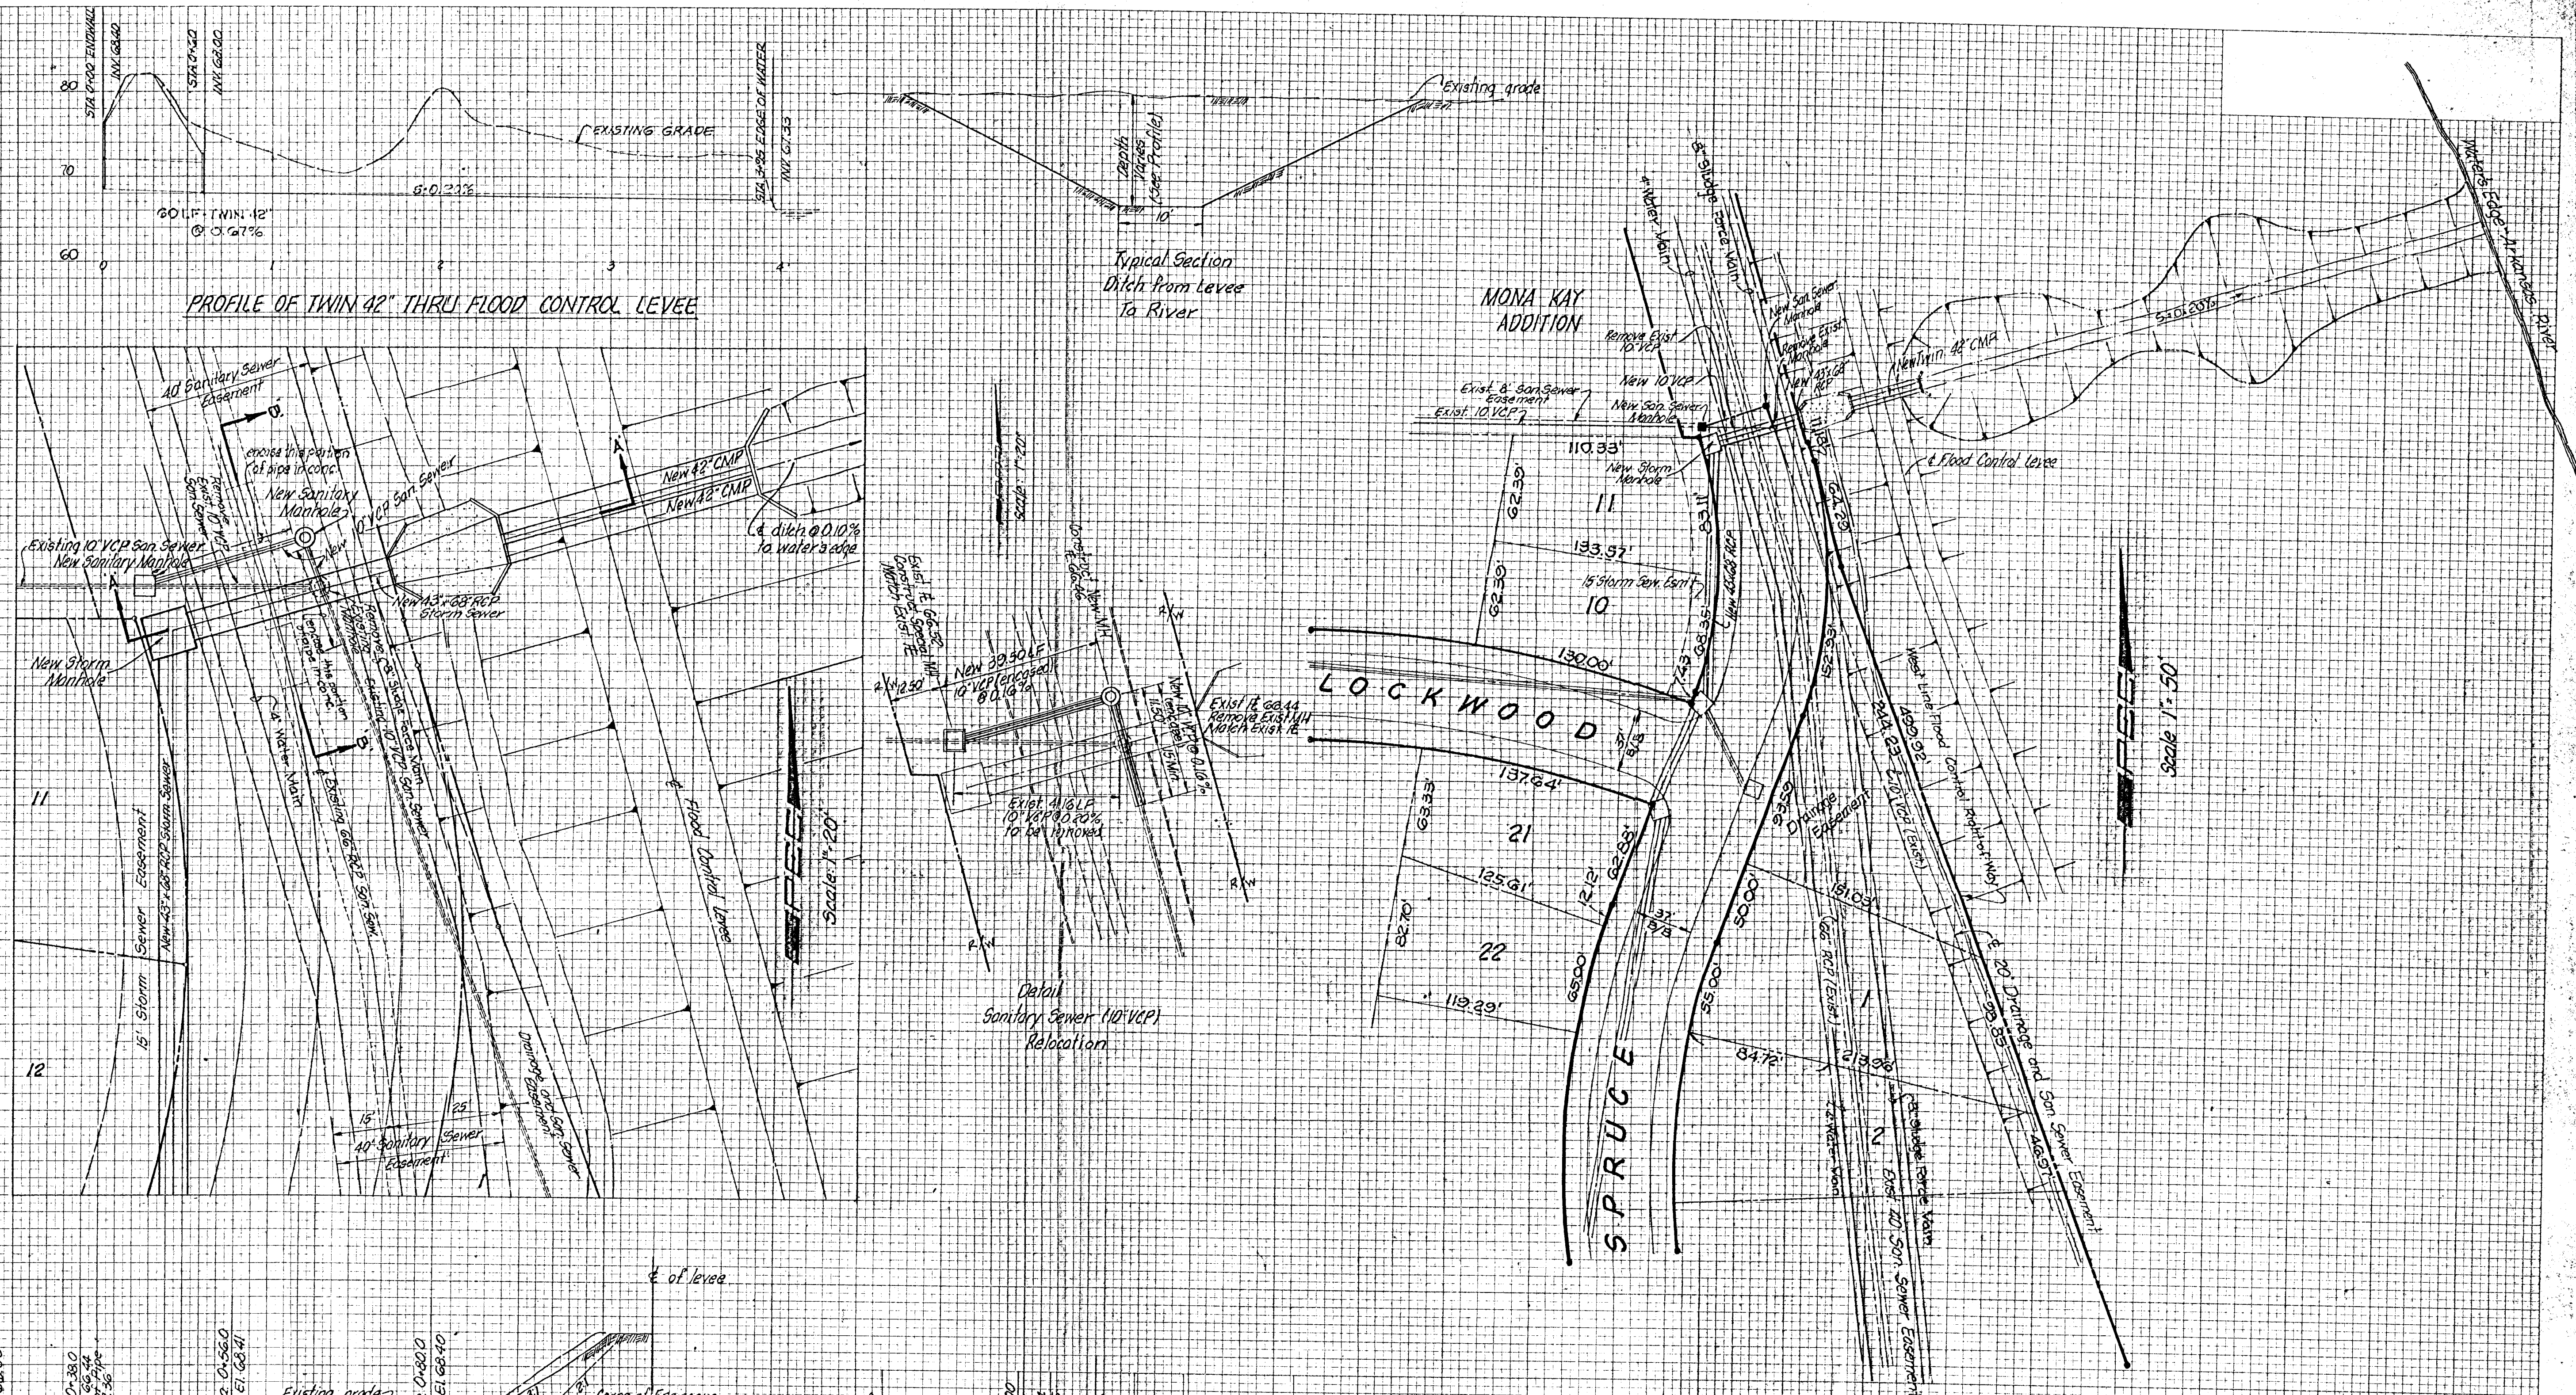

BO-MAR

ENGINEERS

WICHITA, KANSAS


Project: 30-1841a		Date: 1/2/80	
Drawn by: BCO/11		Sh: 2 of 5	

PLAN AND PROFILE SHOWING NEW 42\"/>

PROFESSIONAL ENGINEERING CONSULTANTS, P.A.


FINAL	SURVEY	DATE
NO.	NO.	NO.
NO.	NO.	NO.

ORIGINAL	SURVEY	DATE
NO.	NO.	NO.
NO.	NO.	NO.




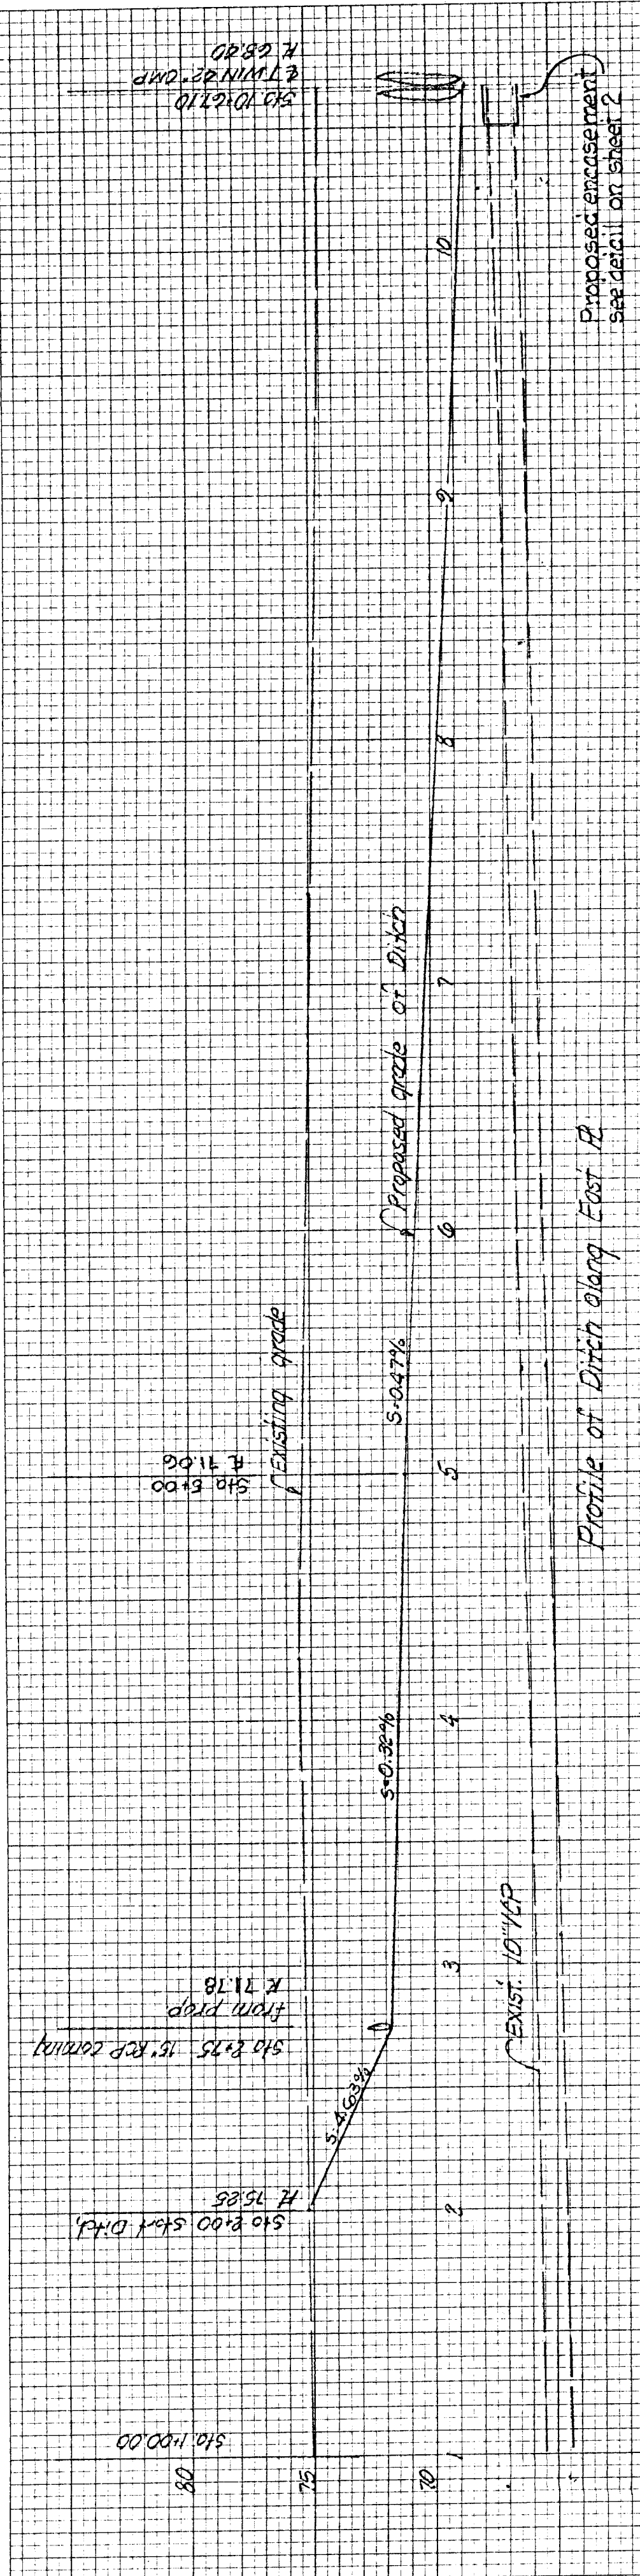


20' Sanitary Sewer
and Drainage East

Property Line

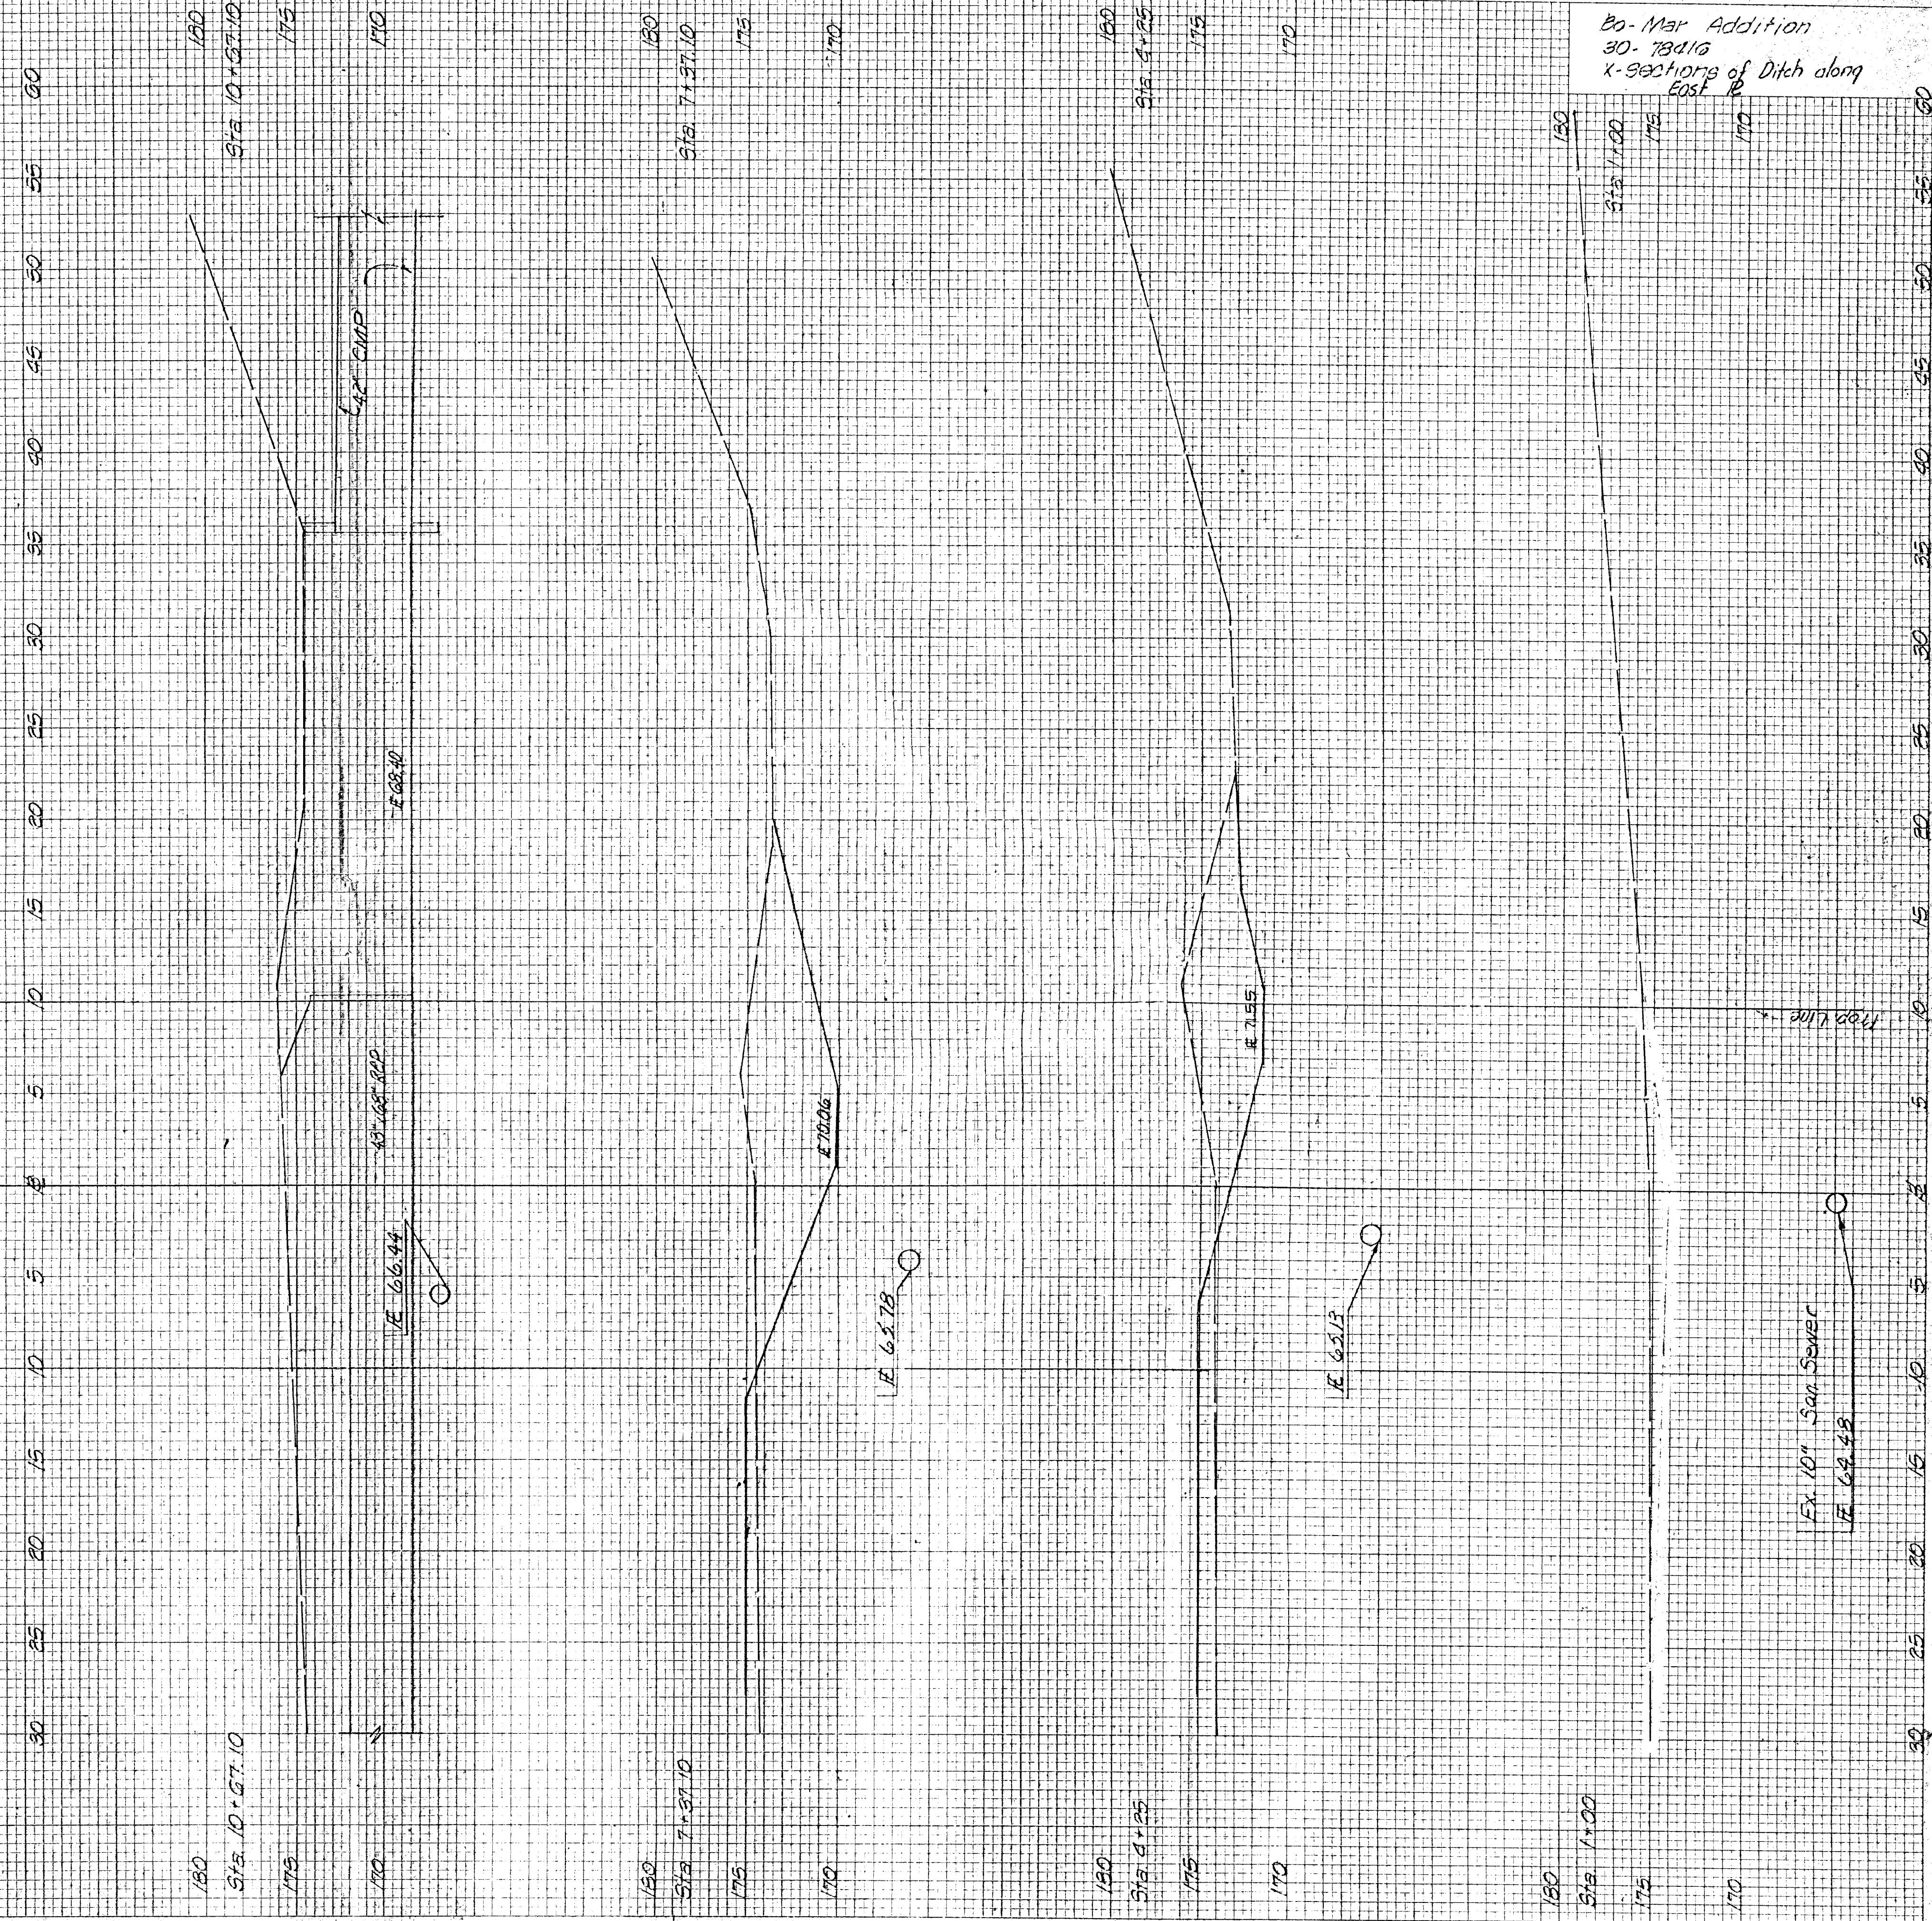

Bo-Mar Addition
30-78d16
X-sections of Ditch along
East B

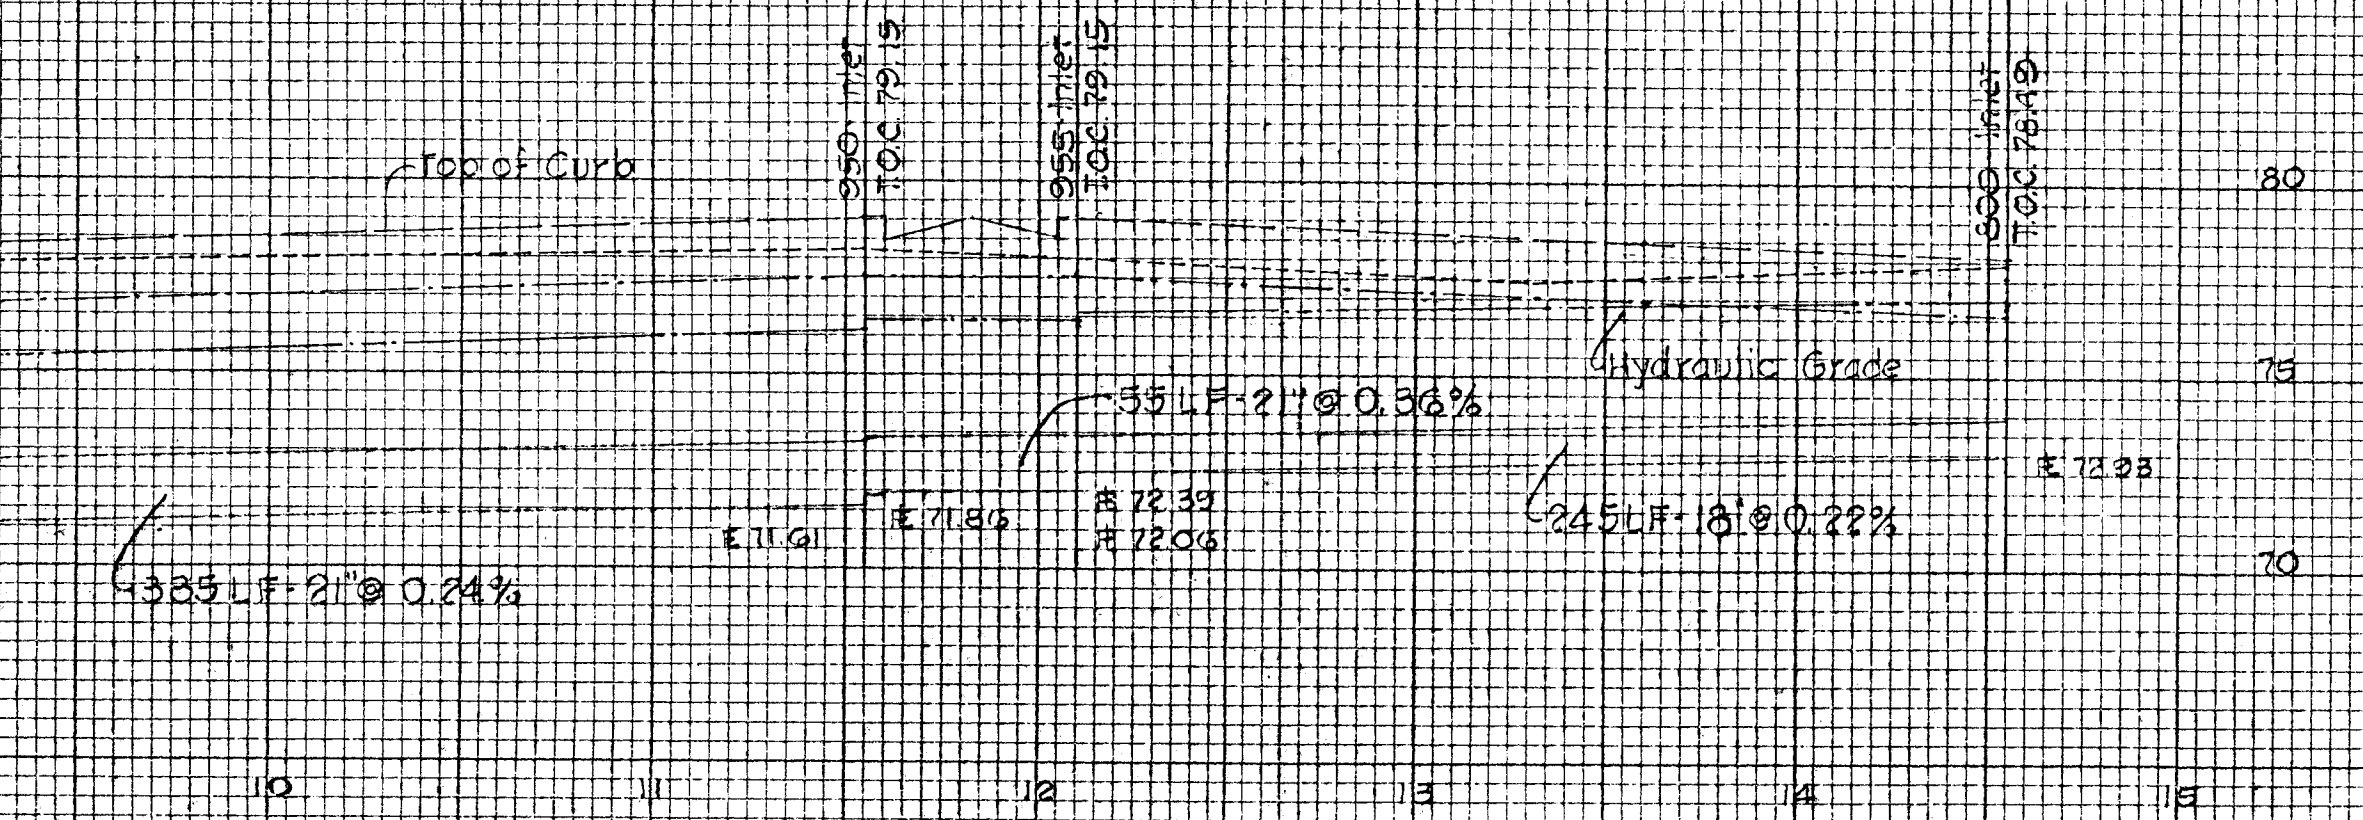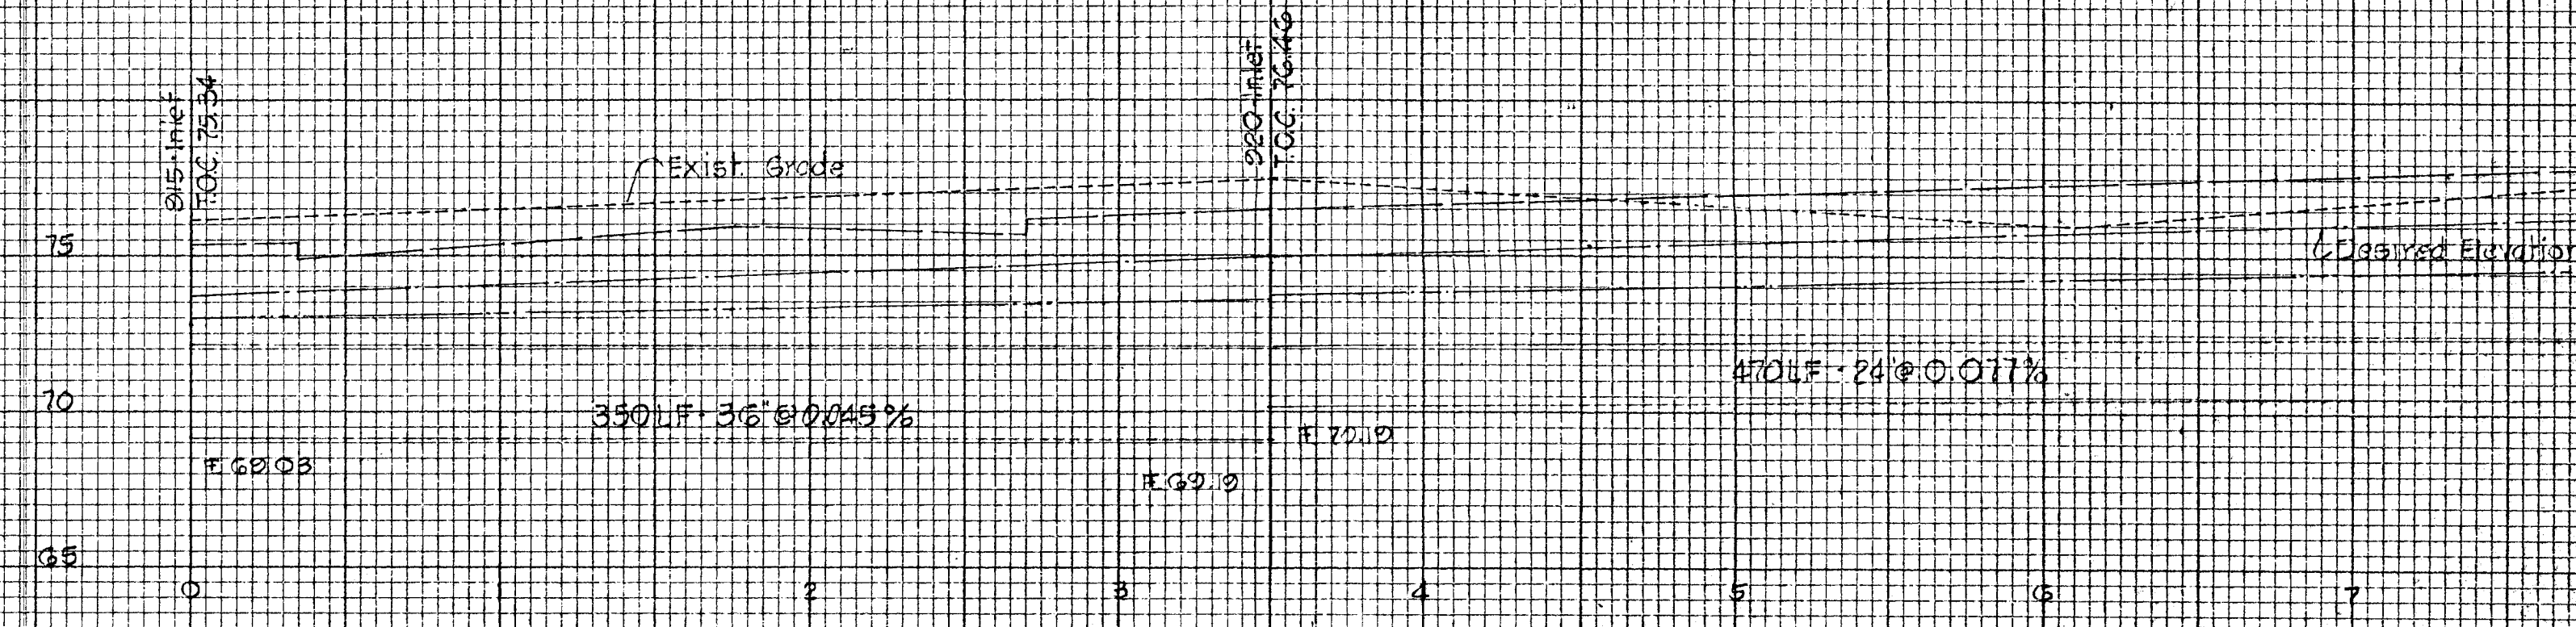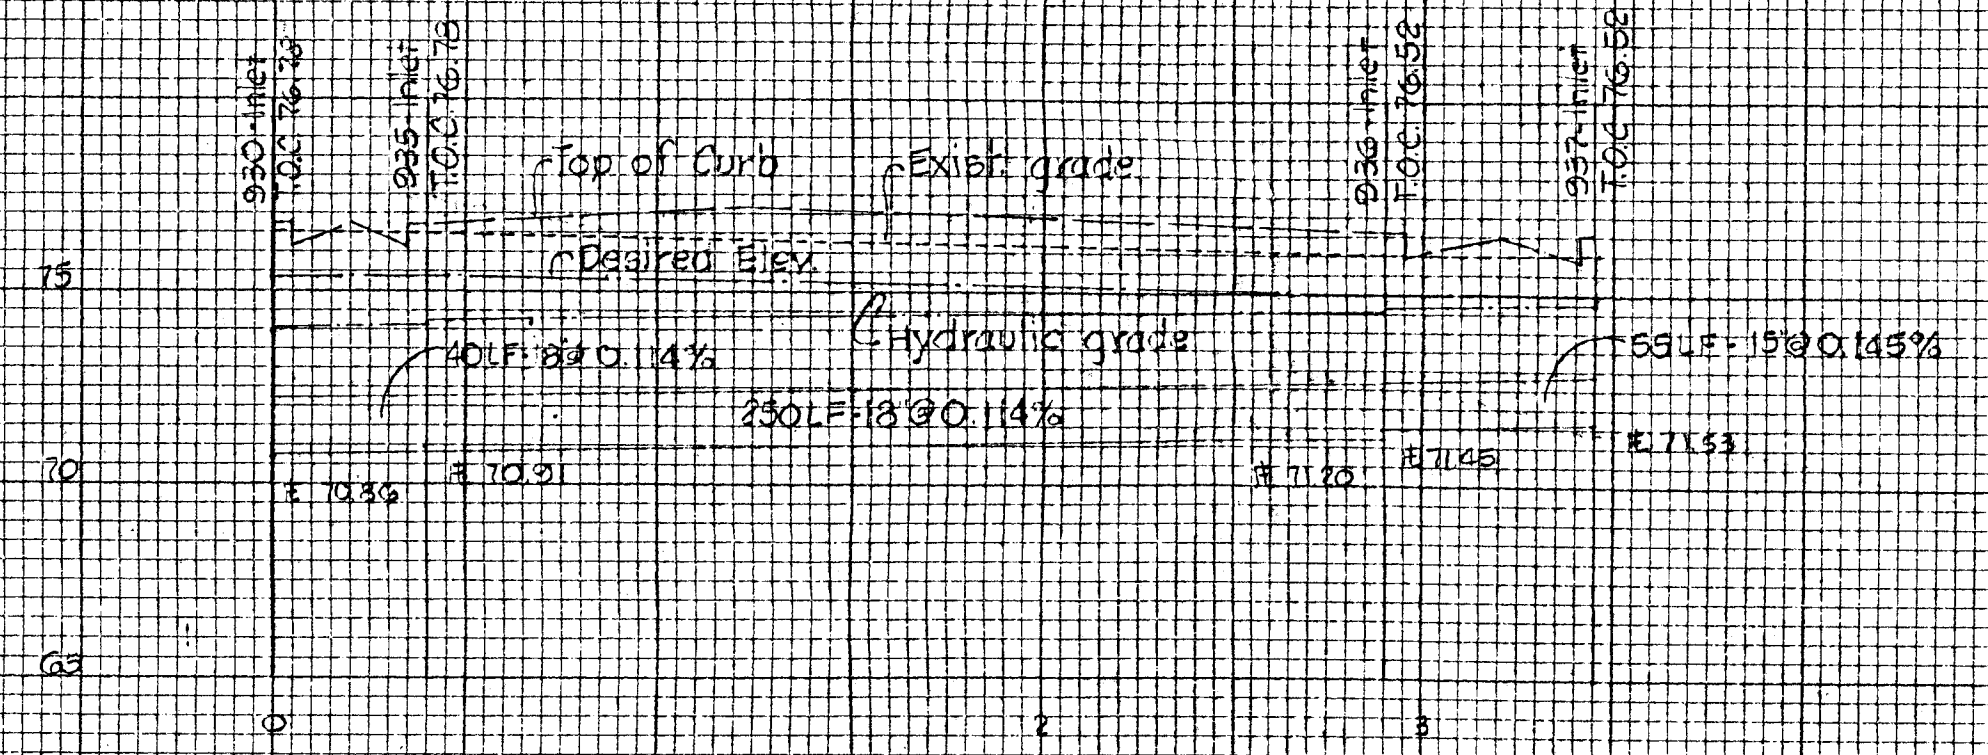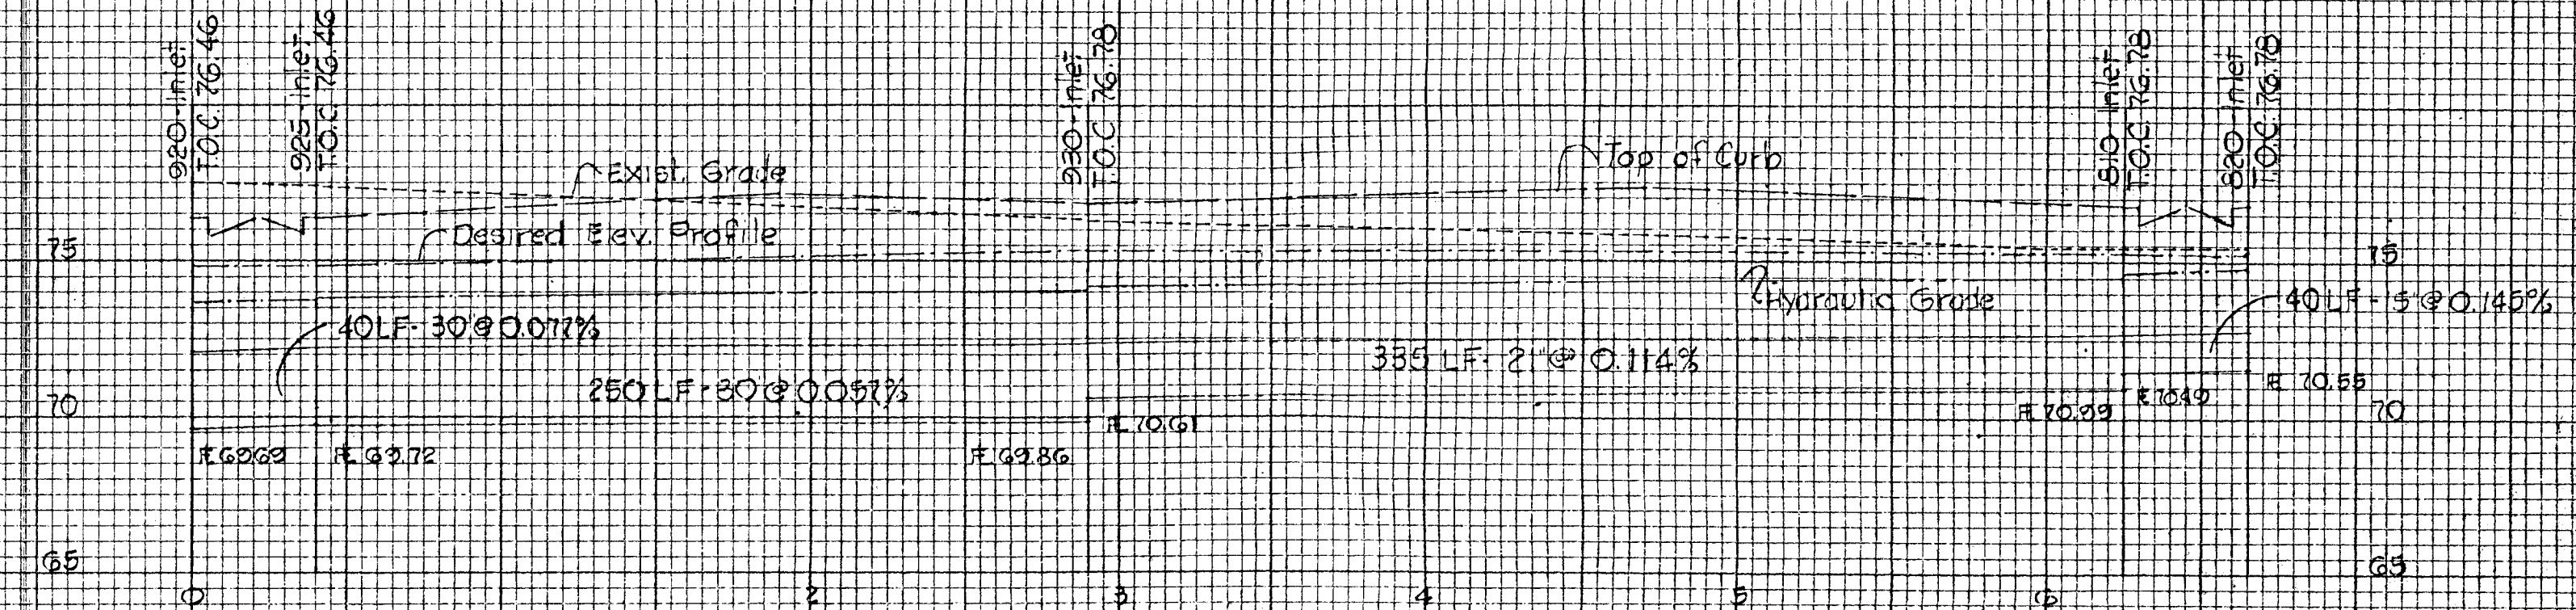

Bo-Vier First Addition
Storm Sewer Profiles
sheet 4 of 5

