



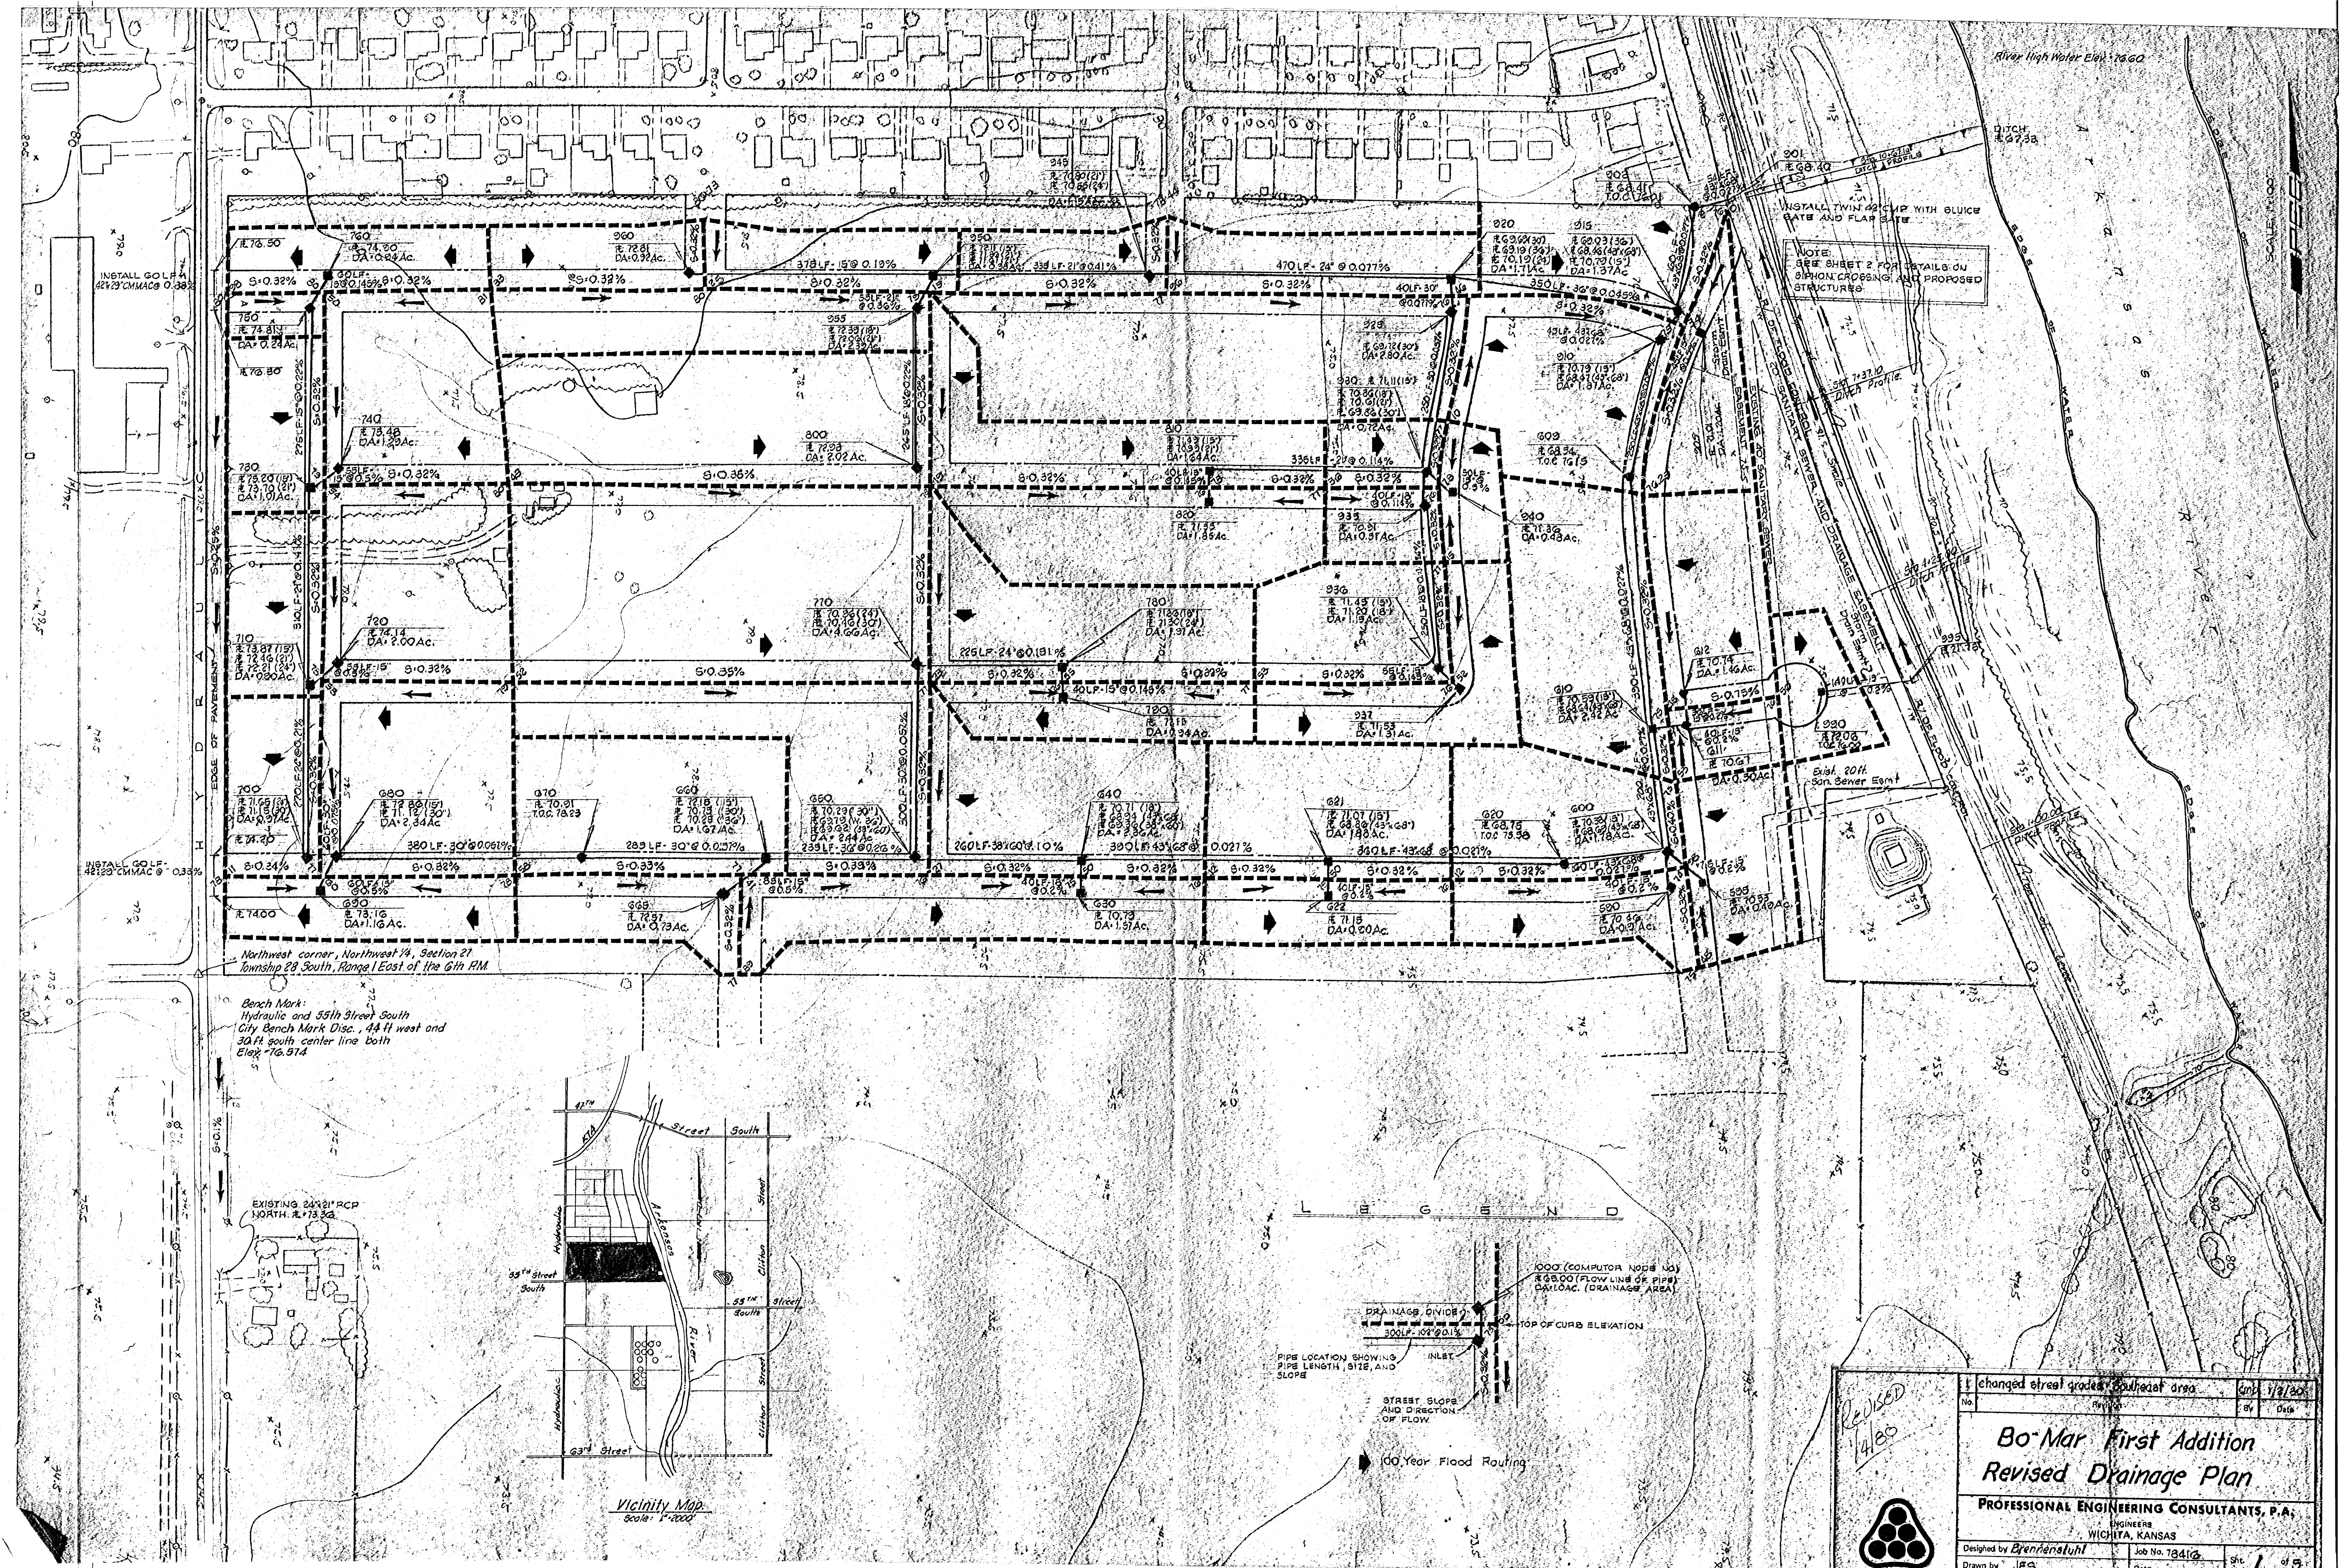

NOTE:
SEE SHEET 2 FOR DETAILS ON
SIPHON CROSSING AND PROPOSED
STRUCTURES.

Bench Mark:
Hydraulic and 55th Street South
City Bench Mark Disc., 44 ft west and
30 ft south center line both
Elev. 76.514

EXISTING 24" RCP
NORTH, E. 73.32

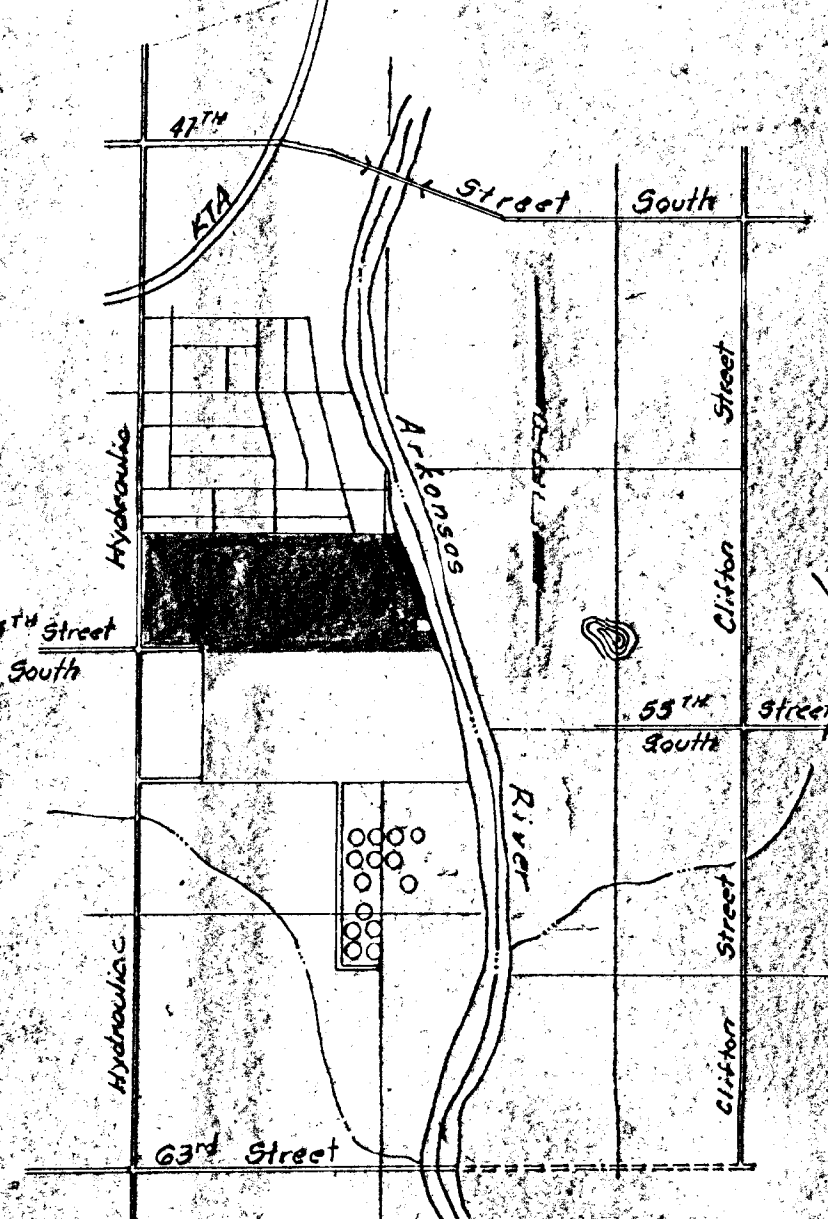

Vicinity Map
Scale: 1" = 400'

LEGEND




- 1000' (COMPUTER NODE NO.)
E 68.00 (FLOW LINE OF PIPE)
D 100.00 (DRAINAGE AREA)
- PIPE LOCATION SHOWING
PIPE LENGTH, SIZE, AND
SLOPE
- INLET
- STREET SLOPE
AND DIRECTION
OF FLOW
- 100 Year Flood Routing



1 changed street grades Southeast area		DATE	1/9/20
No.	Revised	BY	DJS
Bo-Mar First Addition			
Revised Drainage Plan			
PROFESSIONAL ENGINEERING CONSULTANTS, P.A.			
ENGINEERS WICHITA, KANSAS			
Designed by	Brenneman	Job No.	18416
Drawn by	JES	Date	
		Sht.	1 of 5

FINAL SURVEY	DATE
	BY
	SURVEYED PLOTTER
	NOTE BOOK NO.

ORIGINAL SURVEY	DATE
	BY
	SURVEYED PLOTTER
	NOTE BOOK NO.

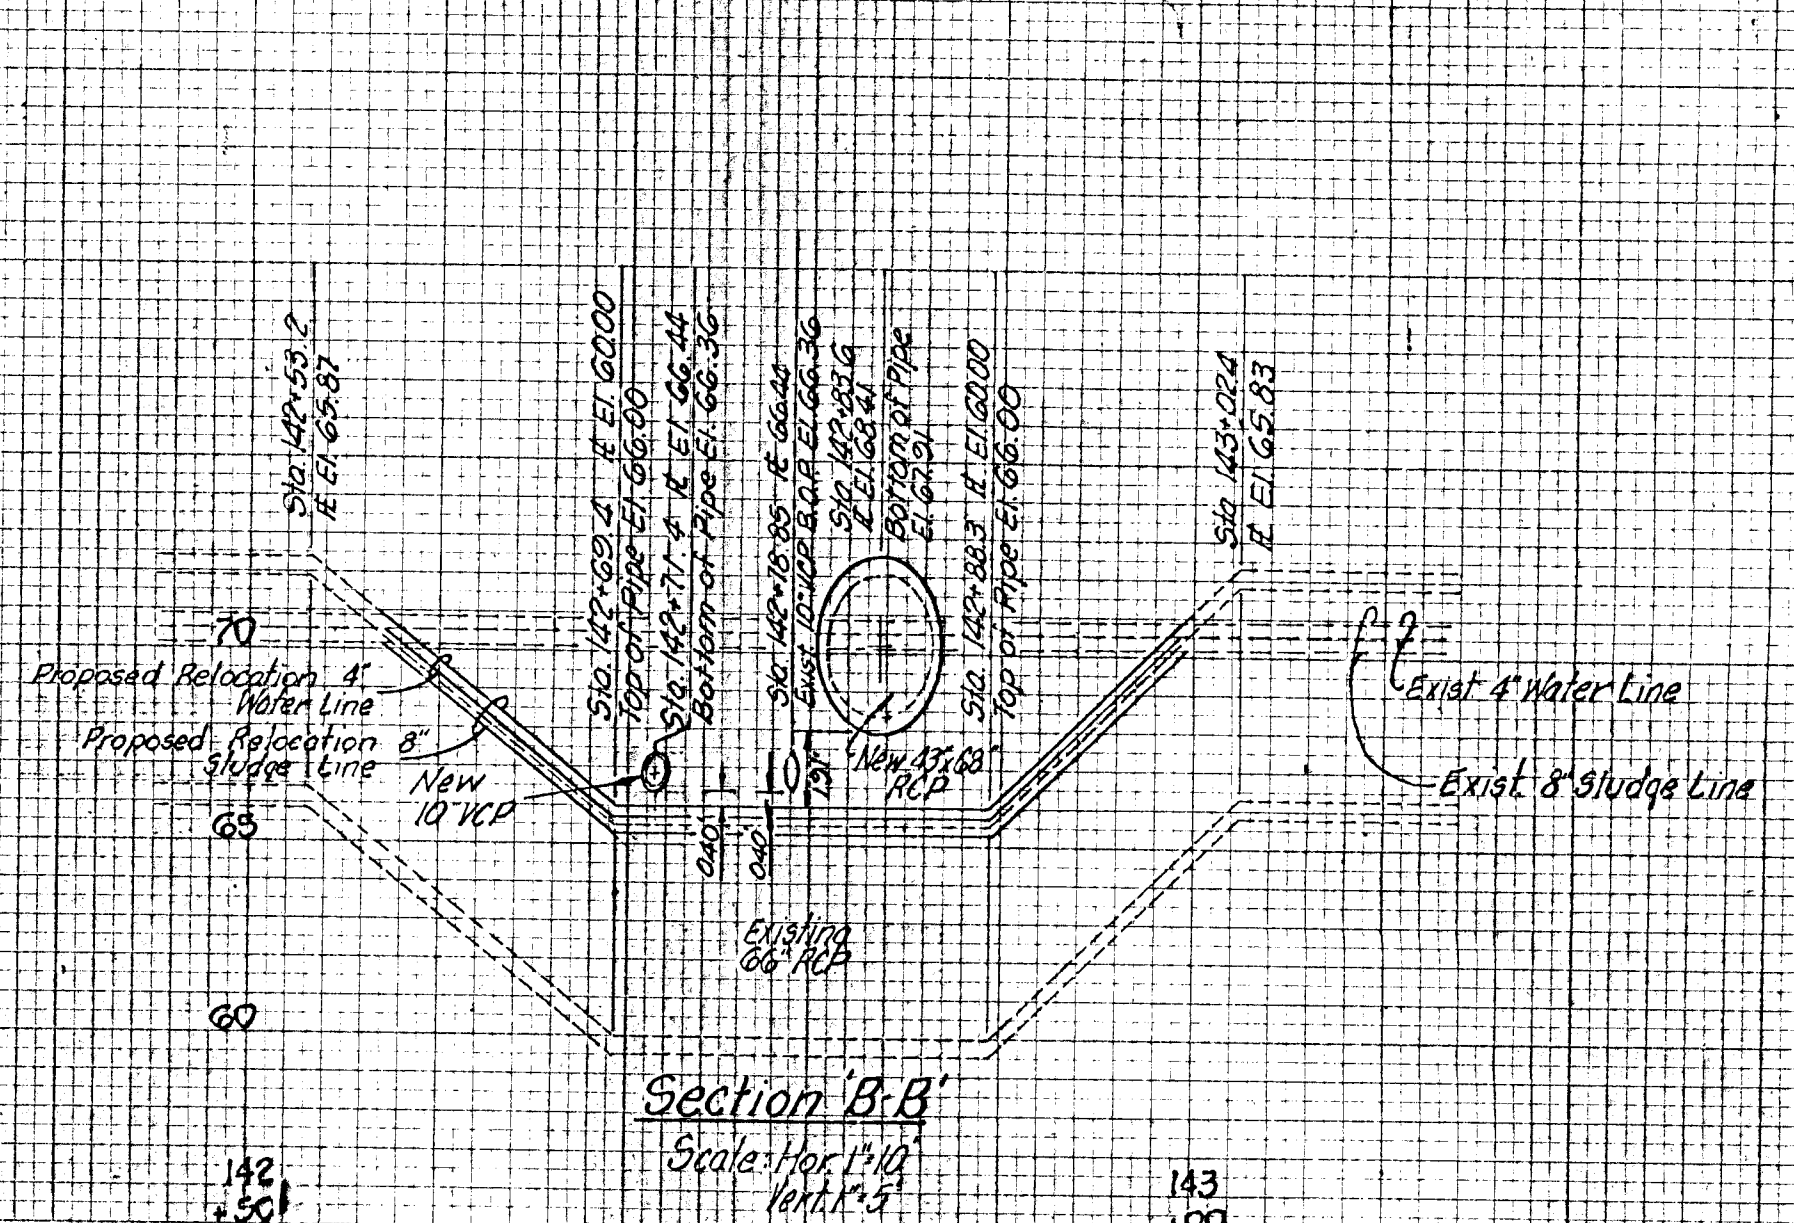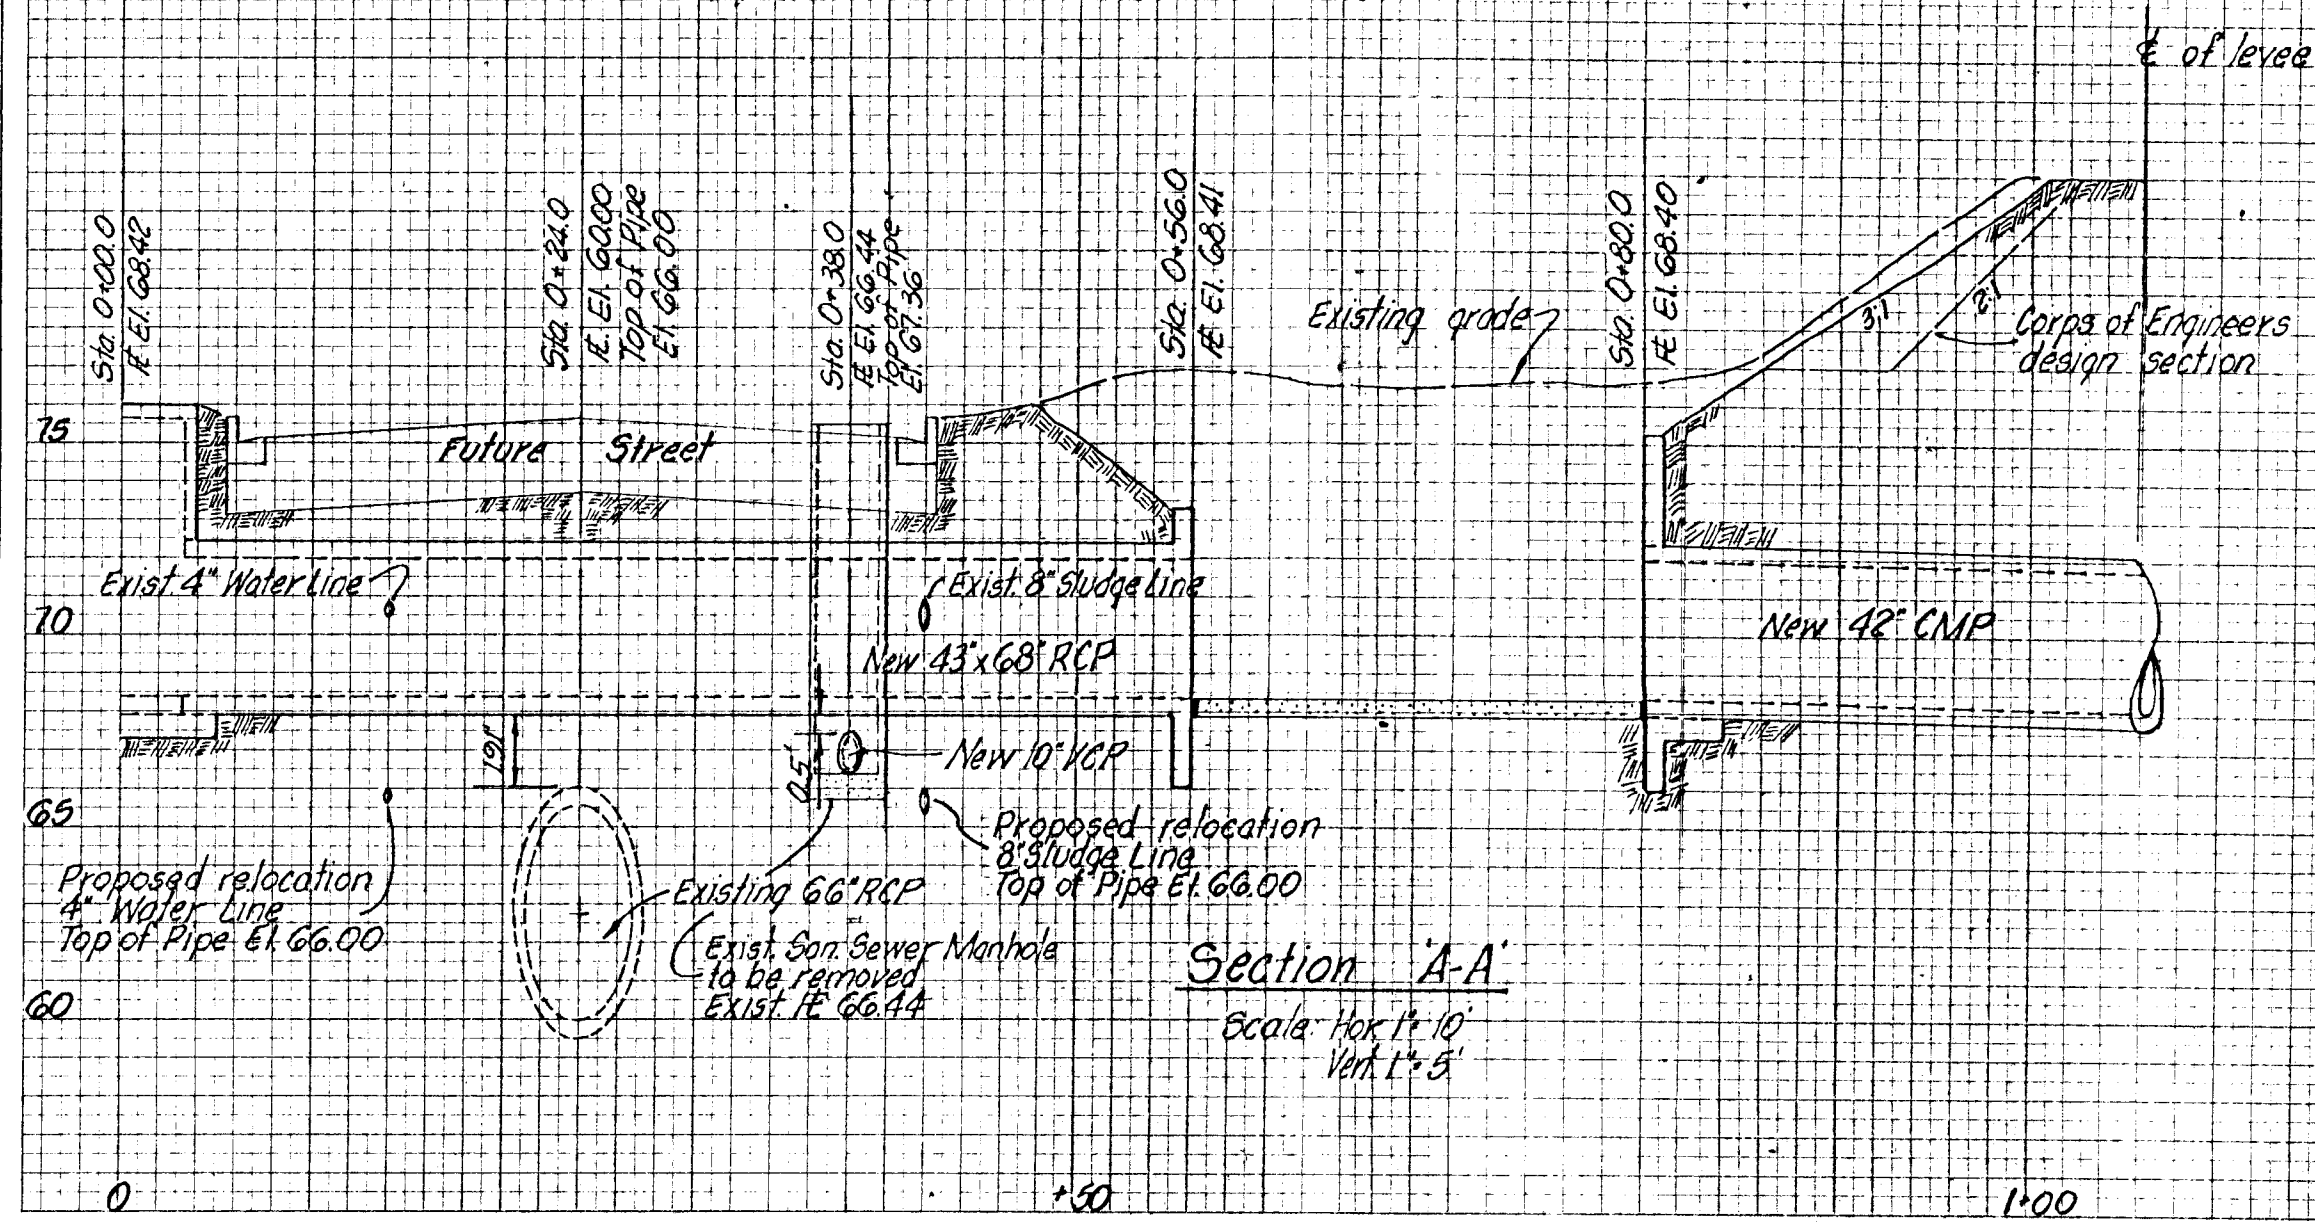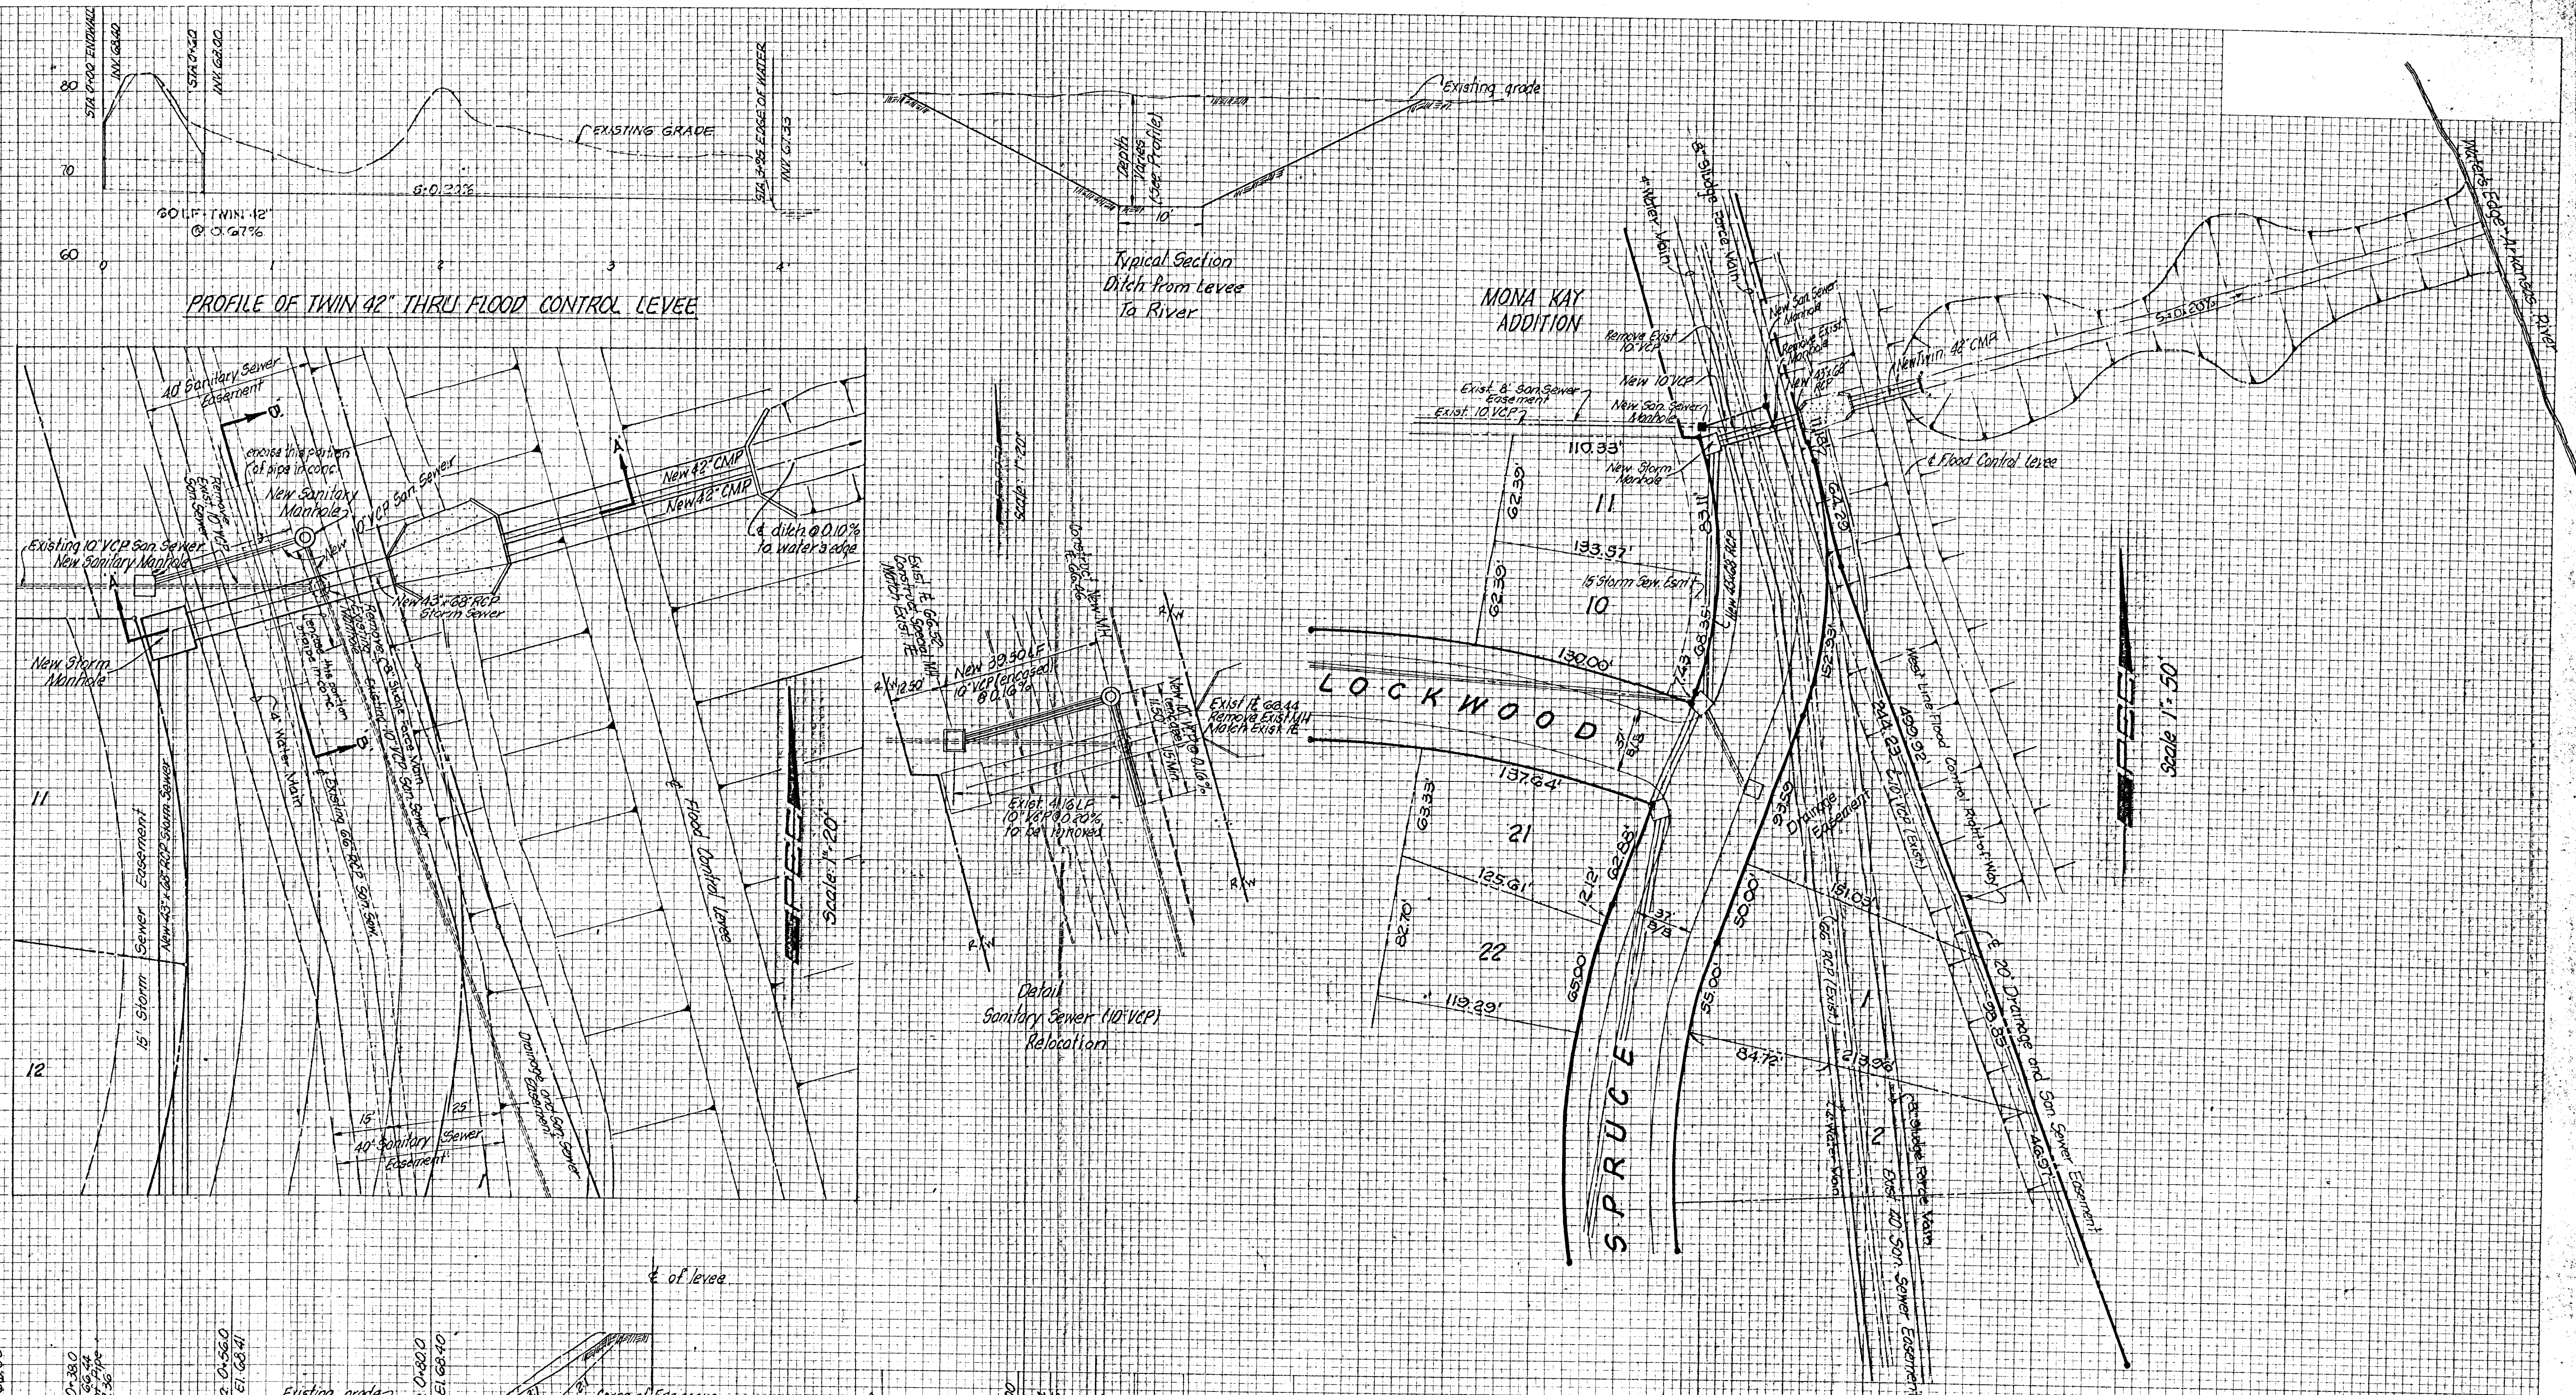

BO-MAR

ENGINEERS



WICHITA, KANSAS

Project: 30-1841a		Date: 1/2/80	
Drawn by: BCO/11		Sh: 2 of 5	


PLAN AND PROFILE SHOWING NEW
42\"/>

FINAL	SURVEY	DATE
NO.	NO.	NO.
NO.	NO.	NO.


ORIGINAL	SURVEY	DATE
NO.	NO.	NO.
NO.	NO.	NO.

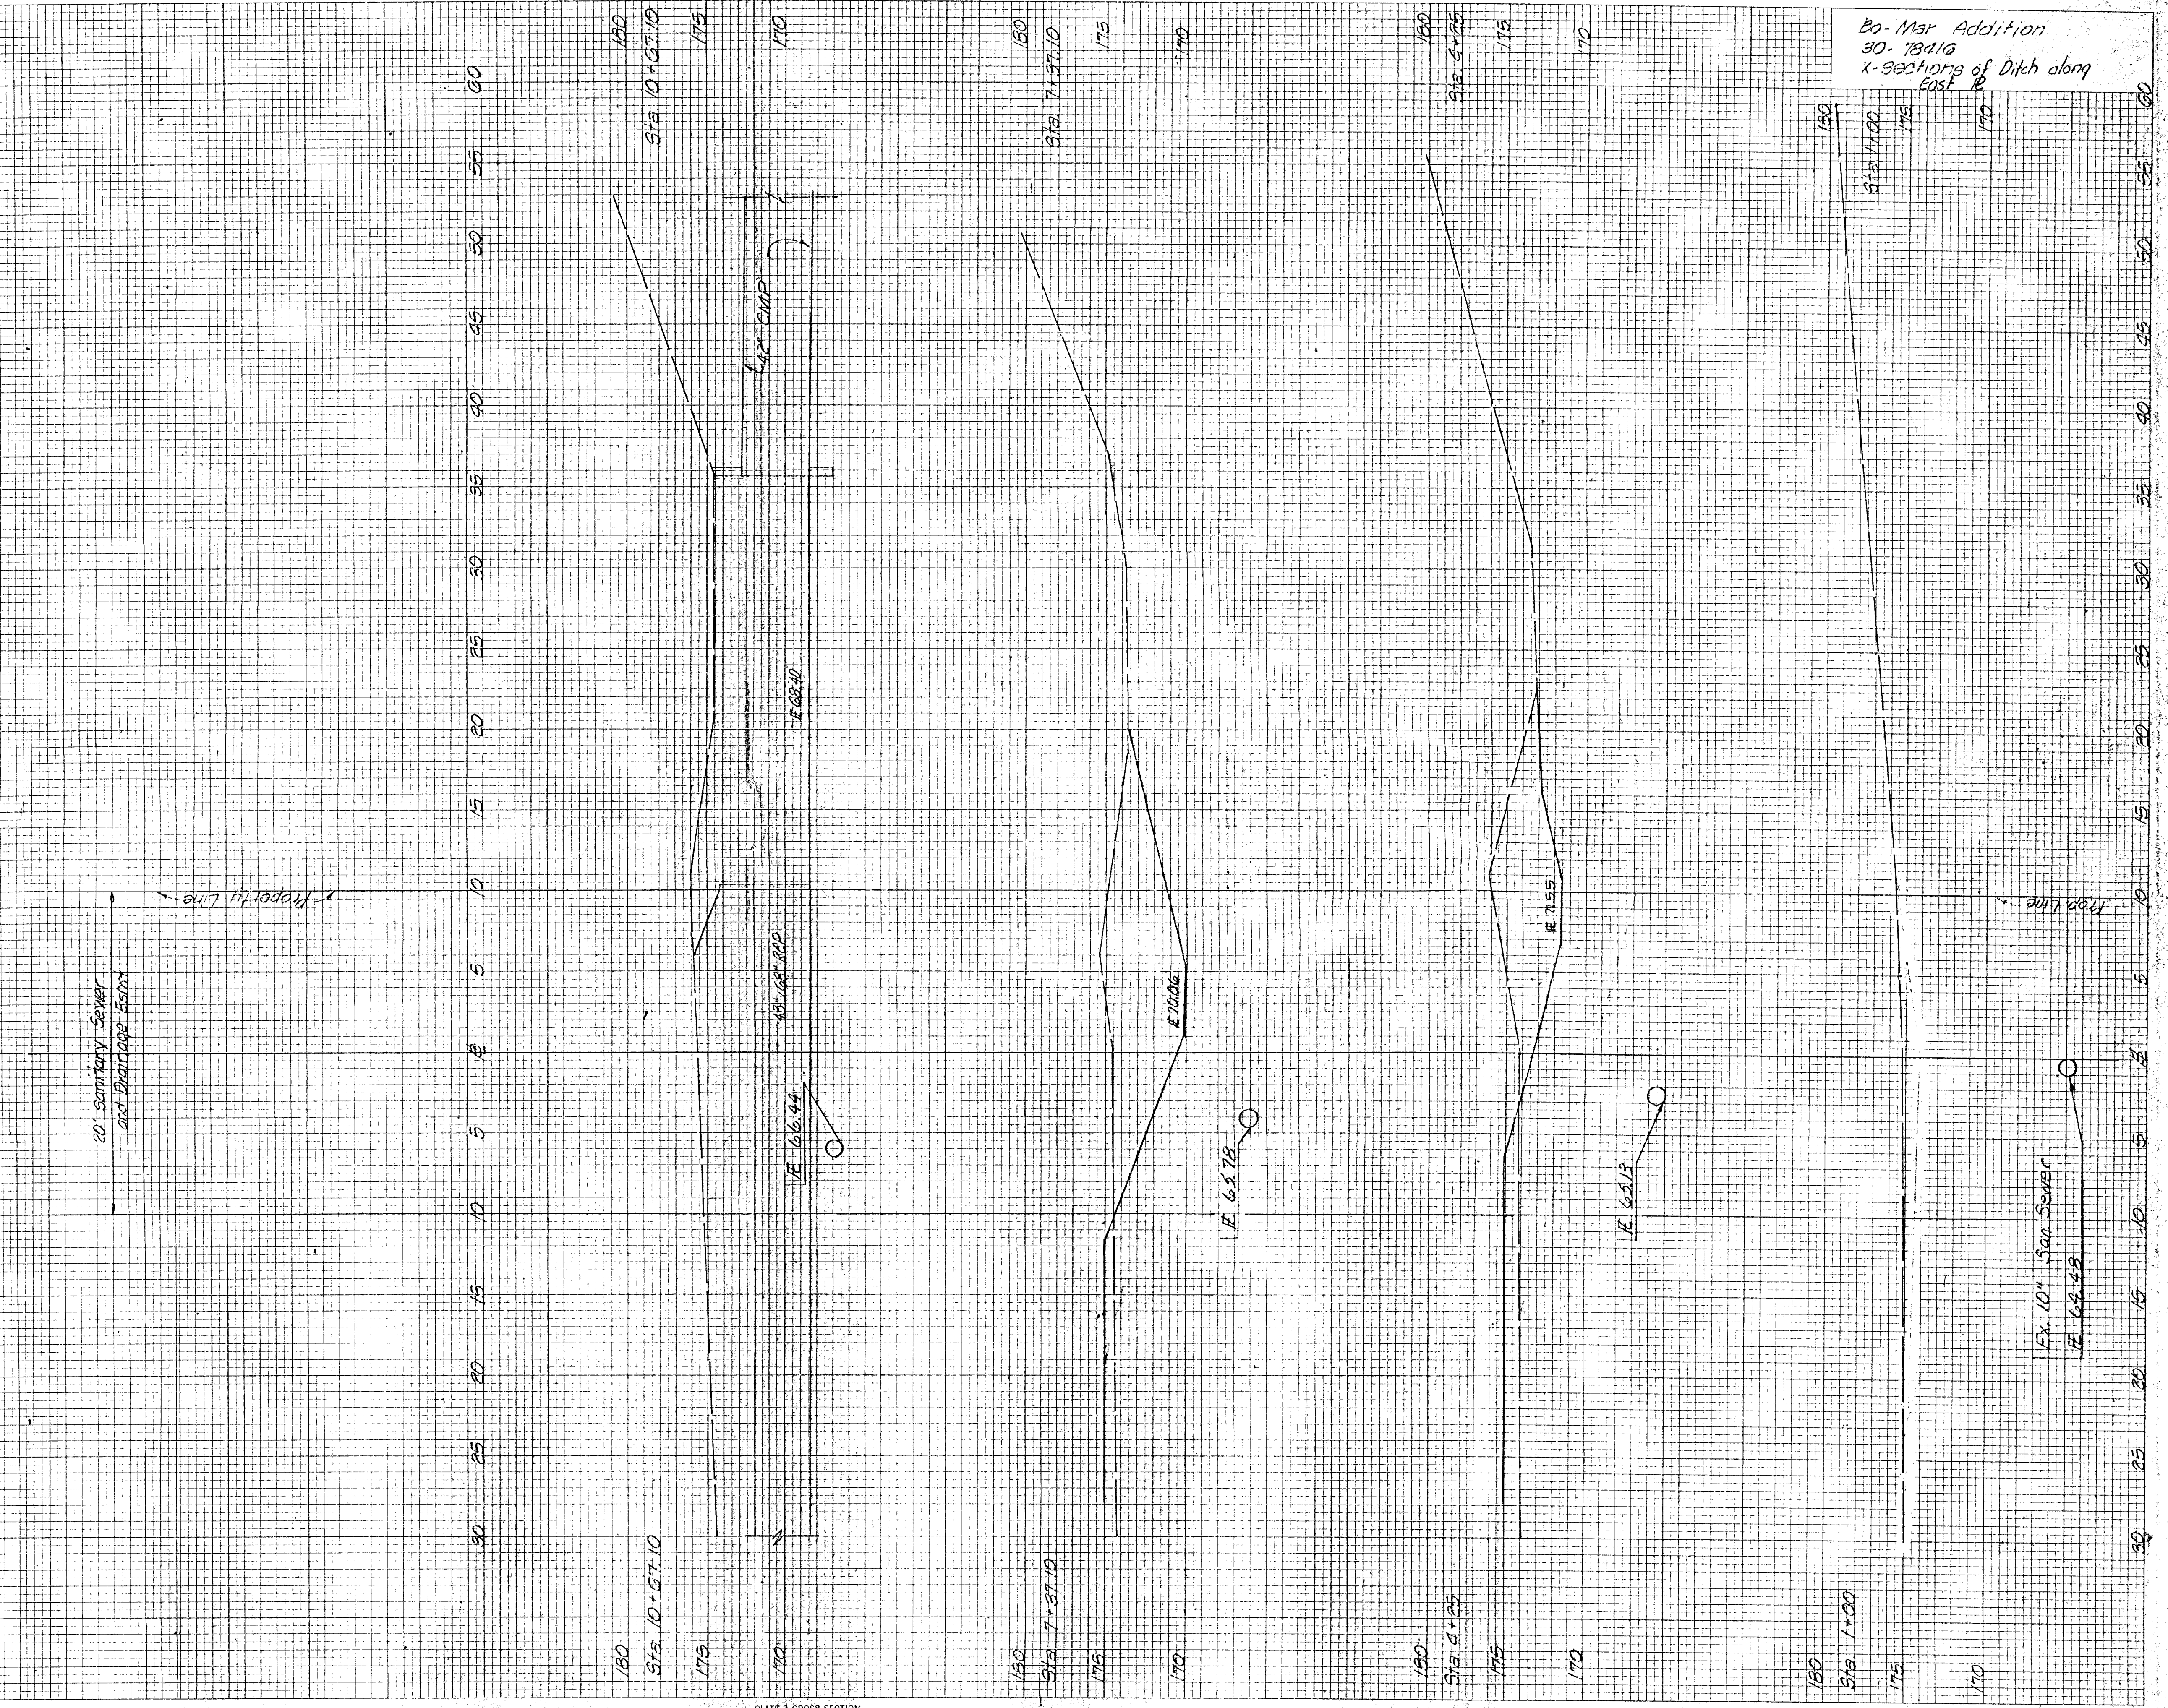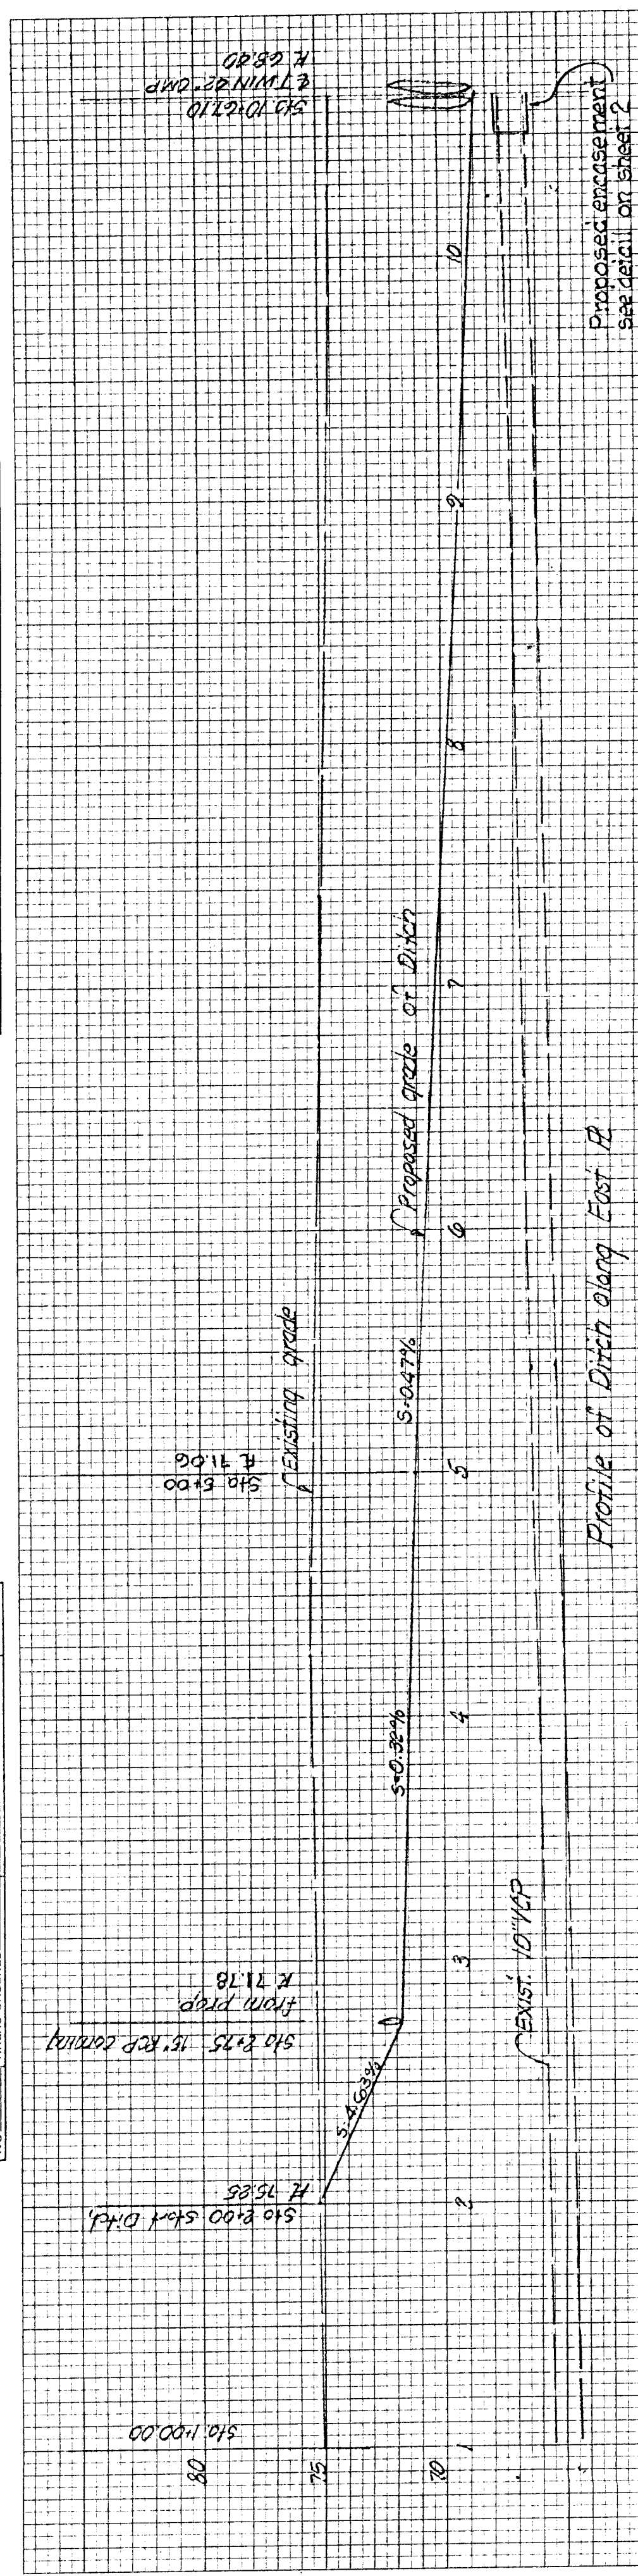


Bo-Mar Addition
30-78d16
K-sections of Ditch along
East B

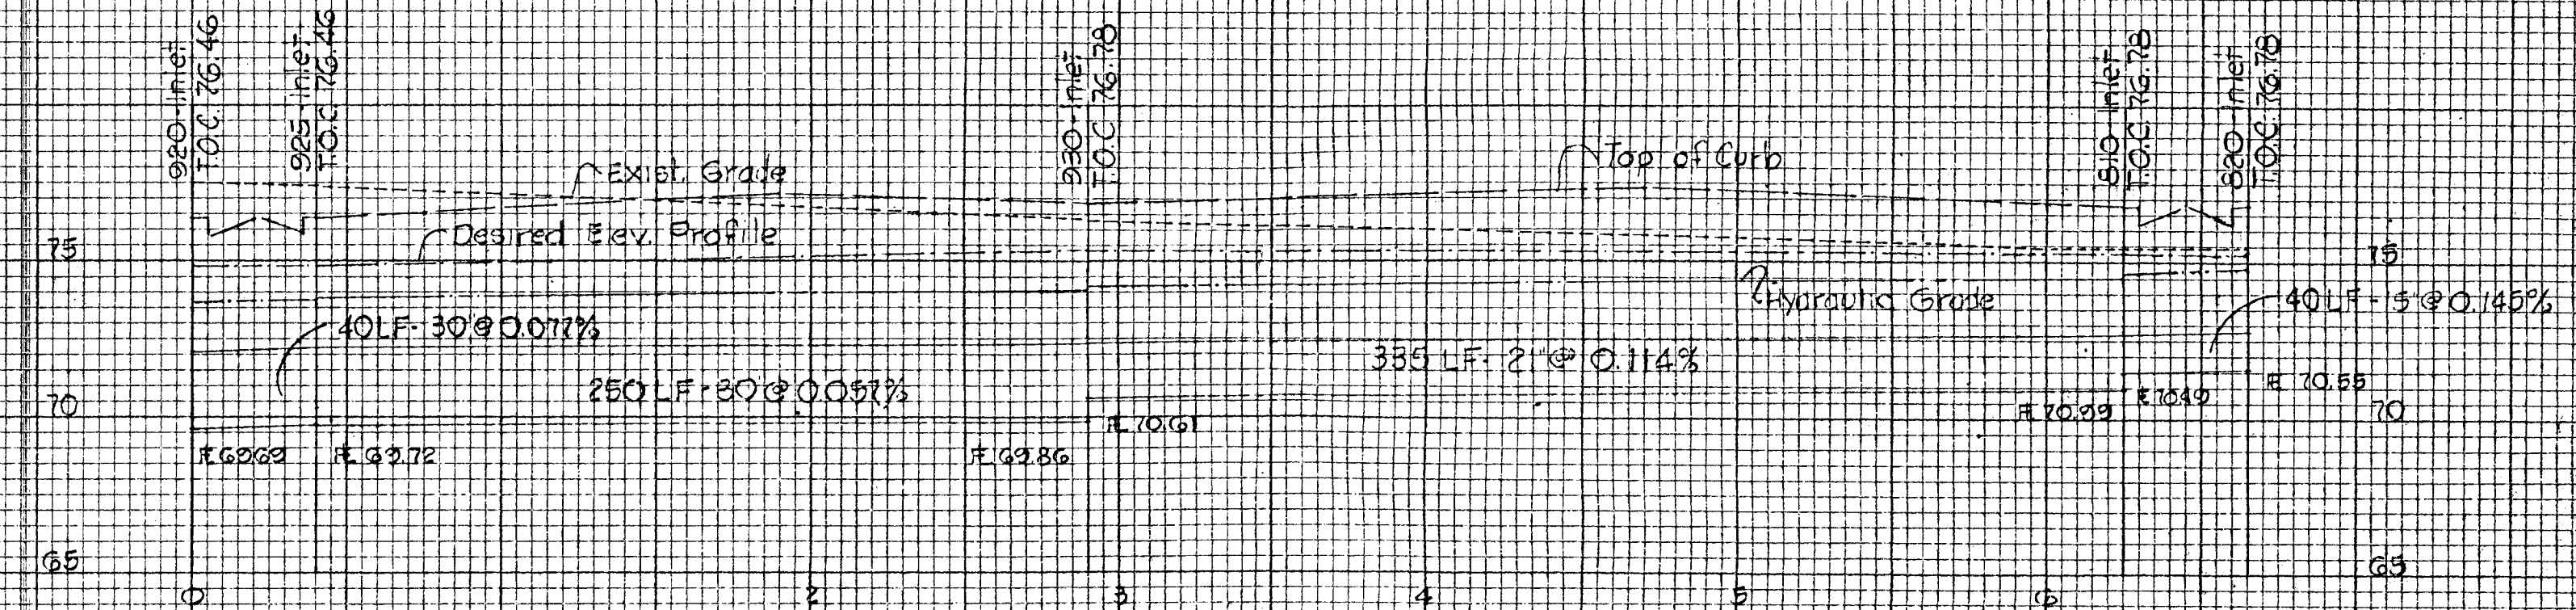


Profile Storm Sewer
Node 920 to Node 920

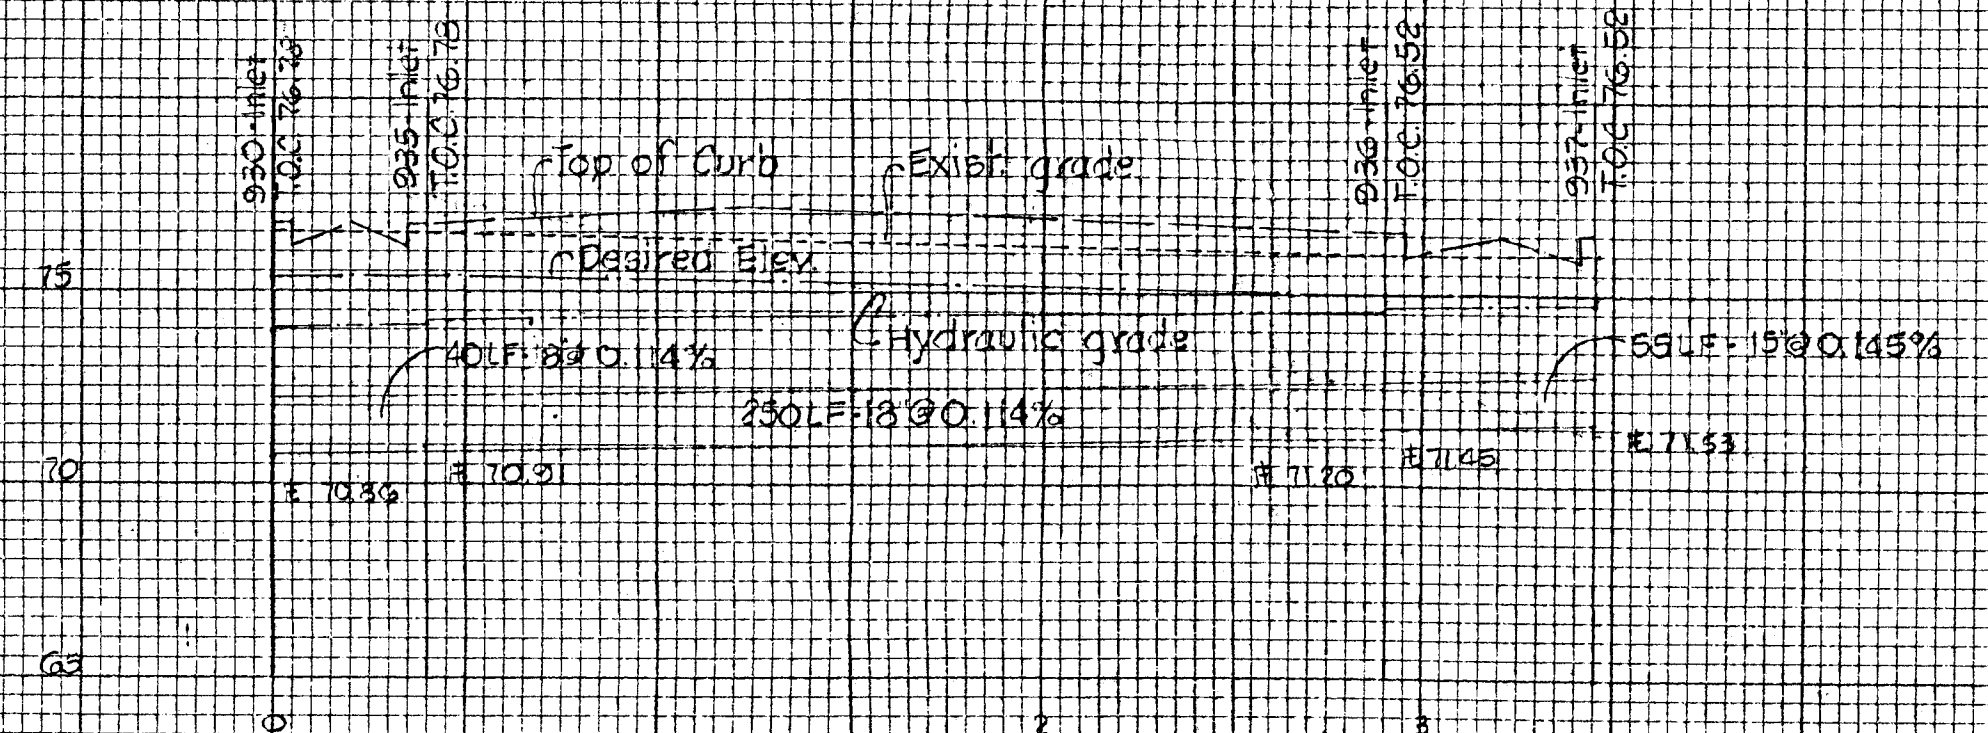

Profile Storm Sewer
Node 920 to Node 937

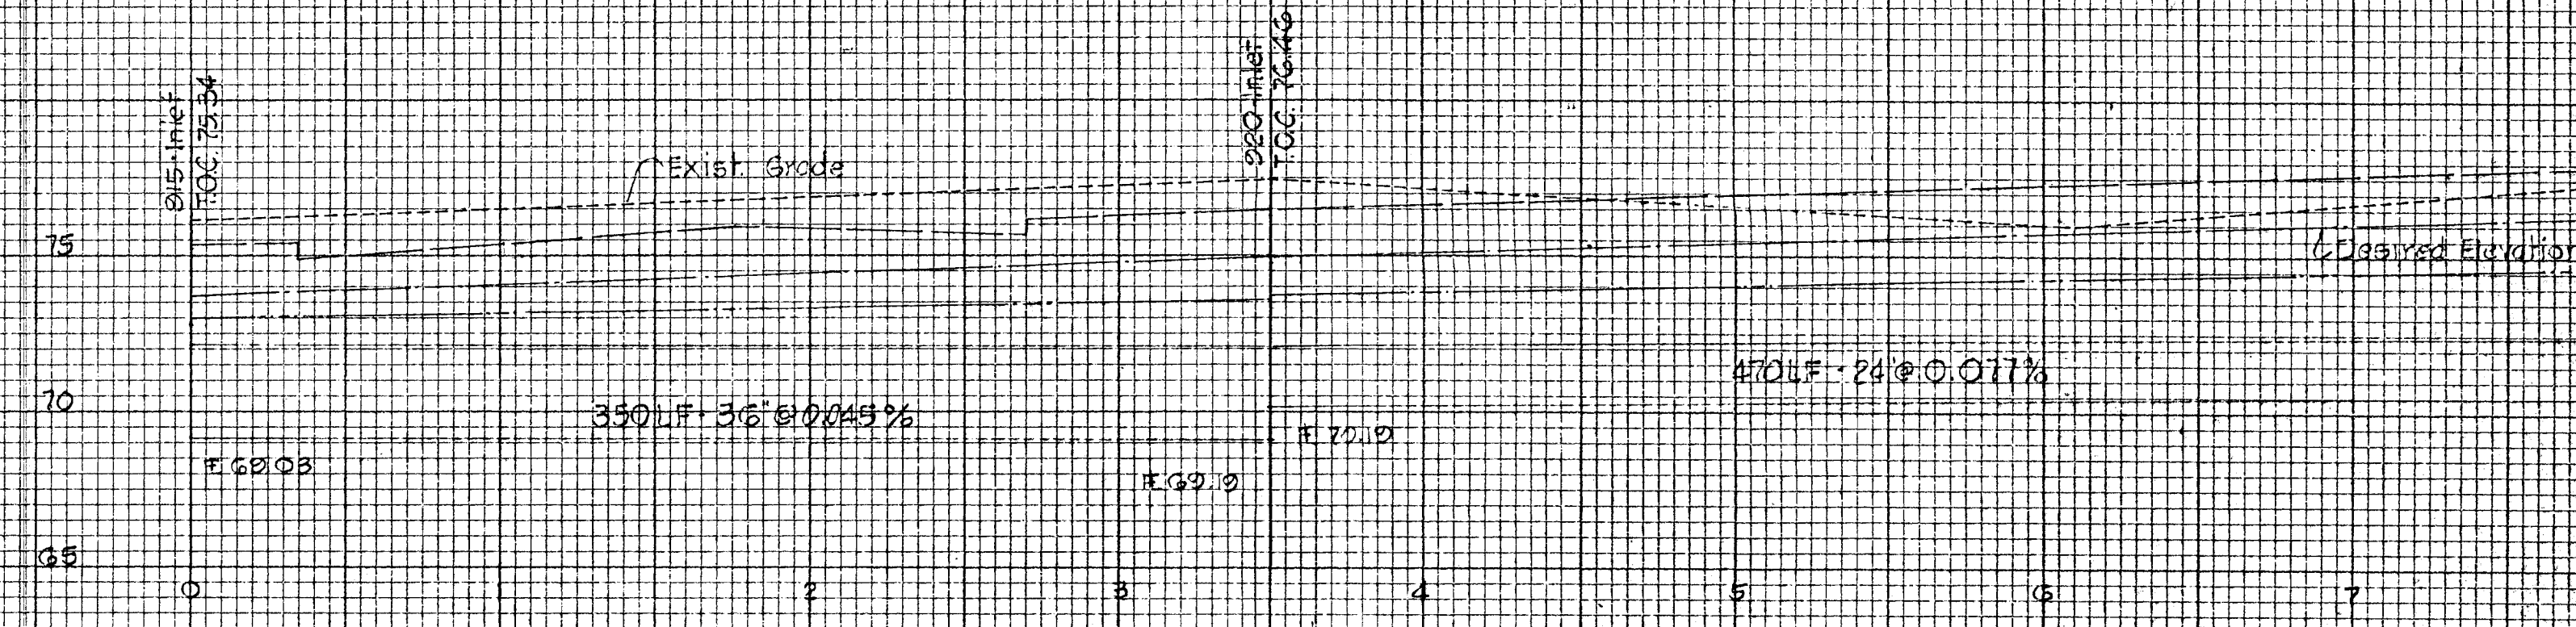

Profile Storm Sewer
Node 915 to Node 800

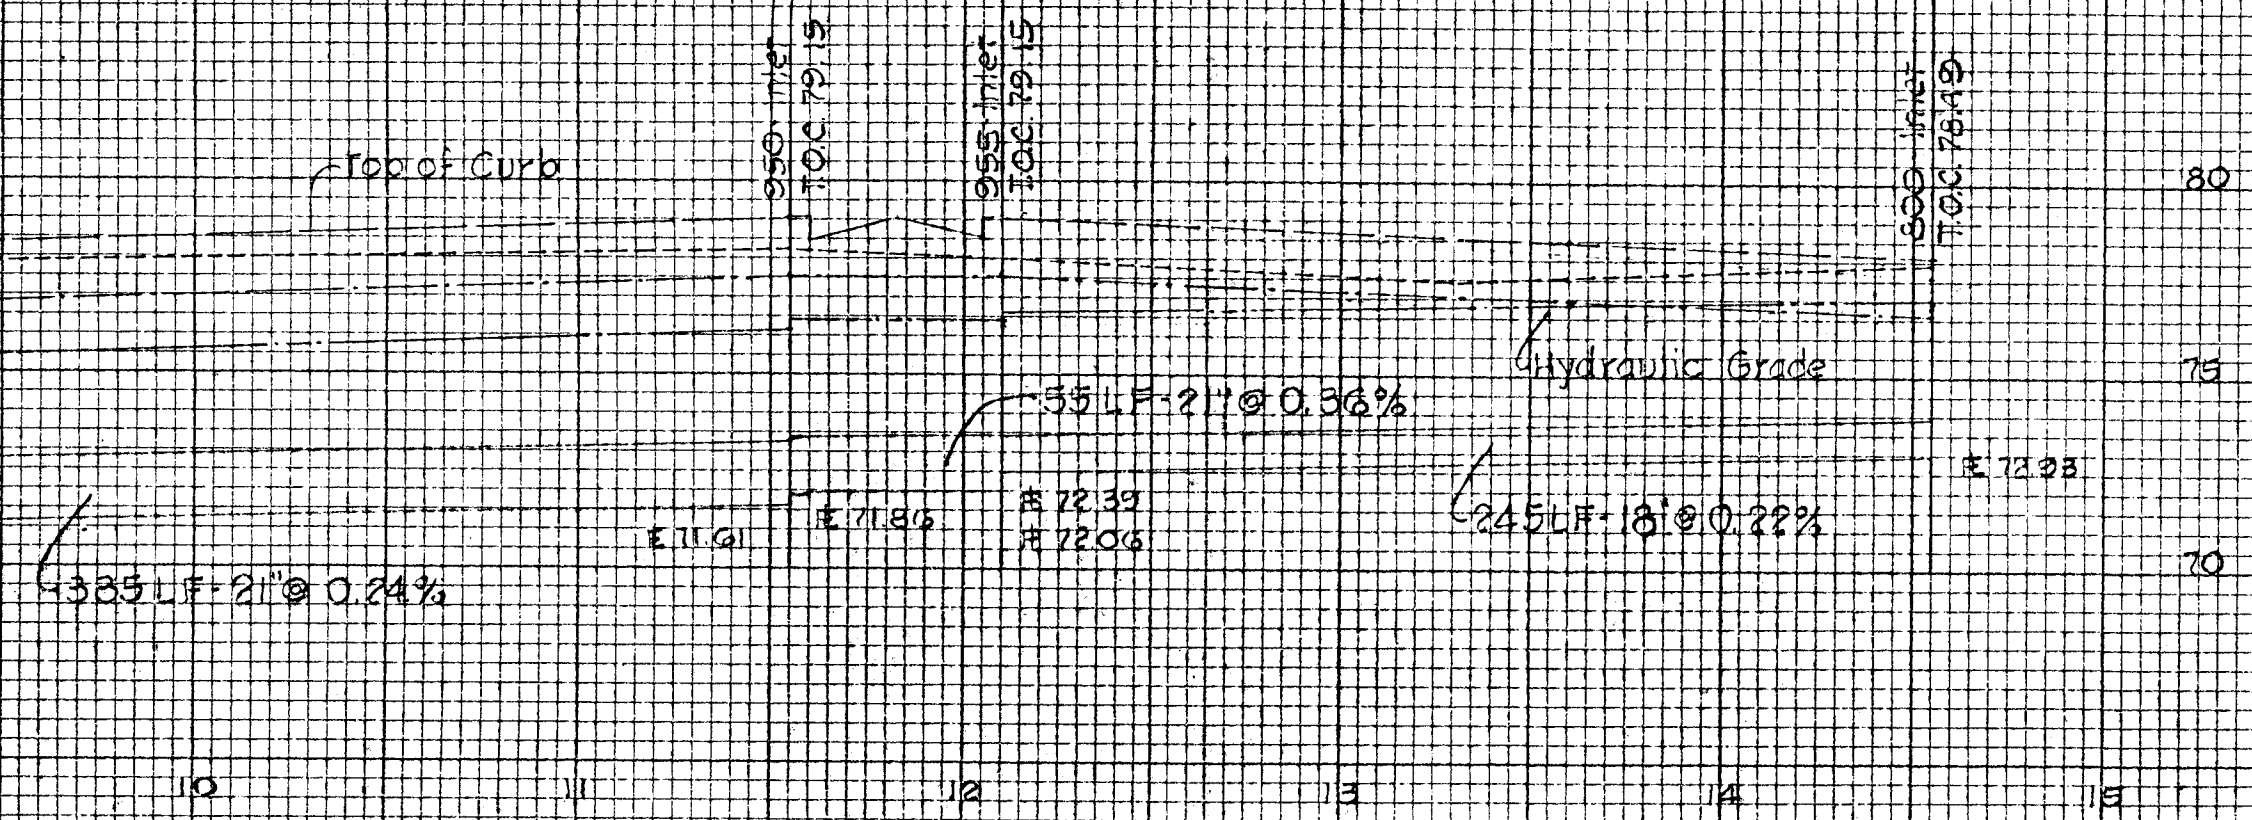

Bo-Mor First Addition
Storm Sewer Profiles
sheet 4 of 5

AS 3 IN CHAIN

ENGINE EMBLEMA CO.
1000 E. 10th St.
SALT LAKE CITY, UTAH 84143

AS 3 IN CHAIN

ENGINE EMBLEMA CO.
1000 E. 10th St.
SALT LAKE CITY, UTAH 84143

AS 3 IN CHAIN

DO NOT RE-ADJUST
Storm Sewer Pipe
Sheet 5 of 5

Point Storm Sewer
Node 501 to Node 650

Point Storm Sewer
Node 650 to Node 700

Point Storm Sewer
Node 650 to Node 770

