


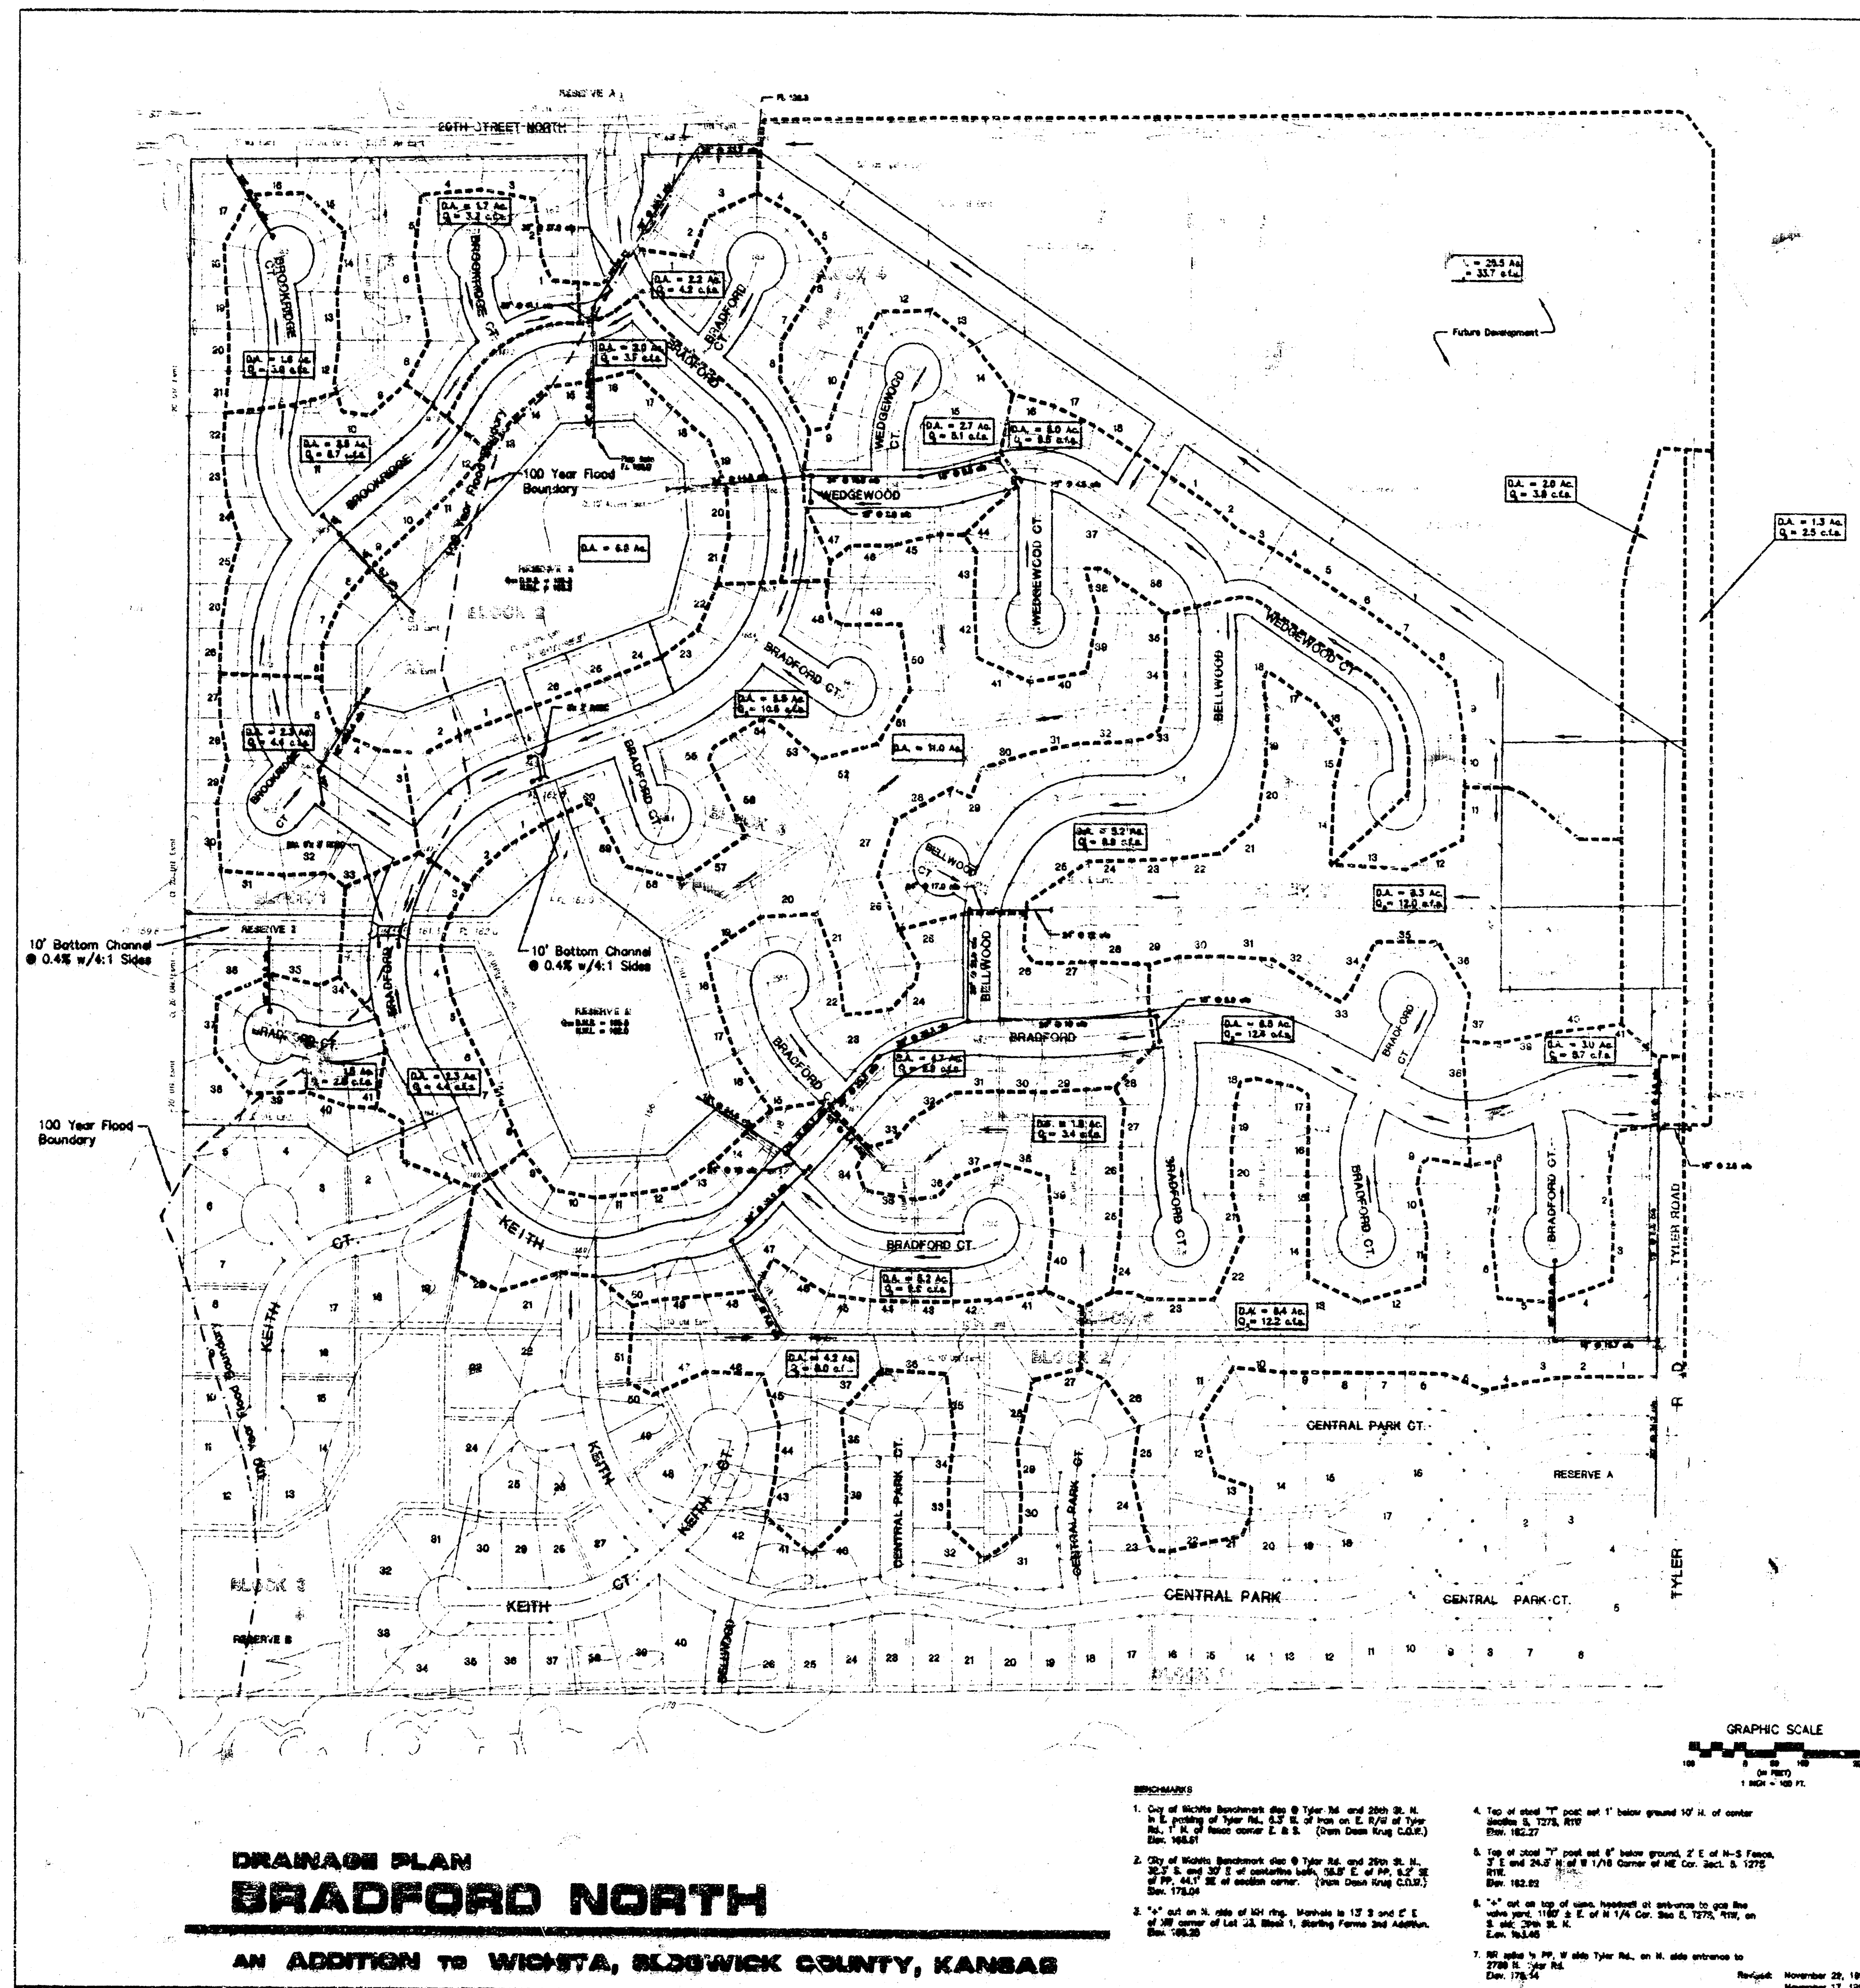

Date: January 2, 1936

Date: January 2, 1936


City of Denver, Block 280 @ Ever Rd. & 1/2 St. N.
 1/2 block of Ever Rd. 6.5' S. of road on 1/2 St. N. Ever
 Rd. 1/2 N. of fence corner E. & S. (from Deering Ch. A.)
 1/2 100.6'

City of Santa Bernadine, dig. @ York Rd. and 14th St. N.
 110' S. deep 30' E. of center, a hole, diam. 1' 3" AP, 9.2' in
 at 10' 44" S. of section corner (from Deer King C.O.M.)
 rev. 1/8/04

5. "C" cut on N. side of Mt. ring. Mammals 15' S and N.E. of N.W. corner of lot 25 (area 1). Steeply forested. See map (fig. 169-25).

4. Top of steps "1" east set 1" below ground. 1' 1" or center Section 5, 12/18, 8" W. $\rightarrow$
 Elev. 1602.2'

3. 100 lb steel "I" post set 6" above ground. 2' x 4' x 4' x 4' and 24.0" diam at 1' 16.0" from top of hole. (See Fig. 102.02)

6 "x" cut on top of conc. headwall at entrance to gas line
above yard. 1125' E. of N 1/4 Cor. Sec 8, 12th, 4th, on
on S. side. 200' at N.
elev. 16345

RR spike in DE, W. side Hwy Rd., on N. side entrance to 2
N. Hwy Rd.
Dec. 1954

APPROVED
DRAINAGE PLAN

Top of Rear Wall
(Viewout Basement)

Top of Foundation on
Garage Floor

Top of Rear Wall
(Walkout Basement)

Viewout Basement
(3' high Rear Wall)

Viewout Basement
(3.5' high Rear Wall)

No Viewout


Walkout
Basement

Scale: 1" = 100'

POE & ASSOCIATES OF KANSAS, INC.
Consulting Engineers
434 N. Oliver Suite 110 ■ Wichita KS 67208 ■ 316/685-4114

Sheet No. 1 of 1

F:\APPS\DC4\PI\548\LOTGR Fri Jan 5 15:50:46 1995 Bill Fox Poe & Assoc.

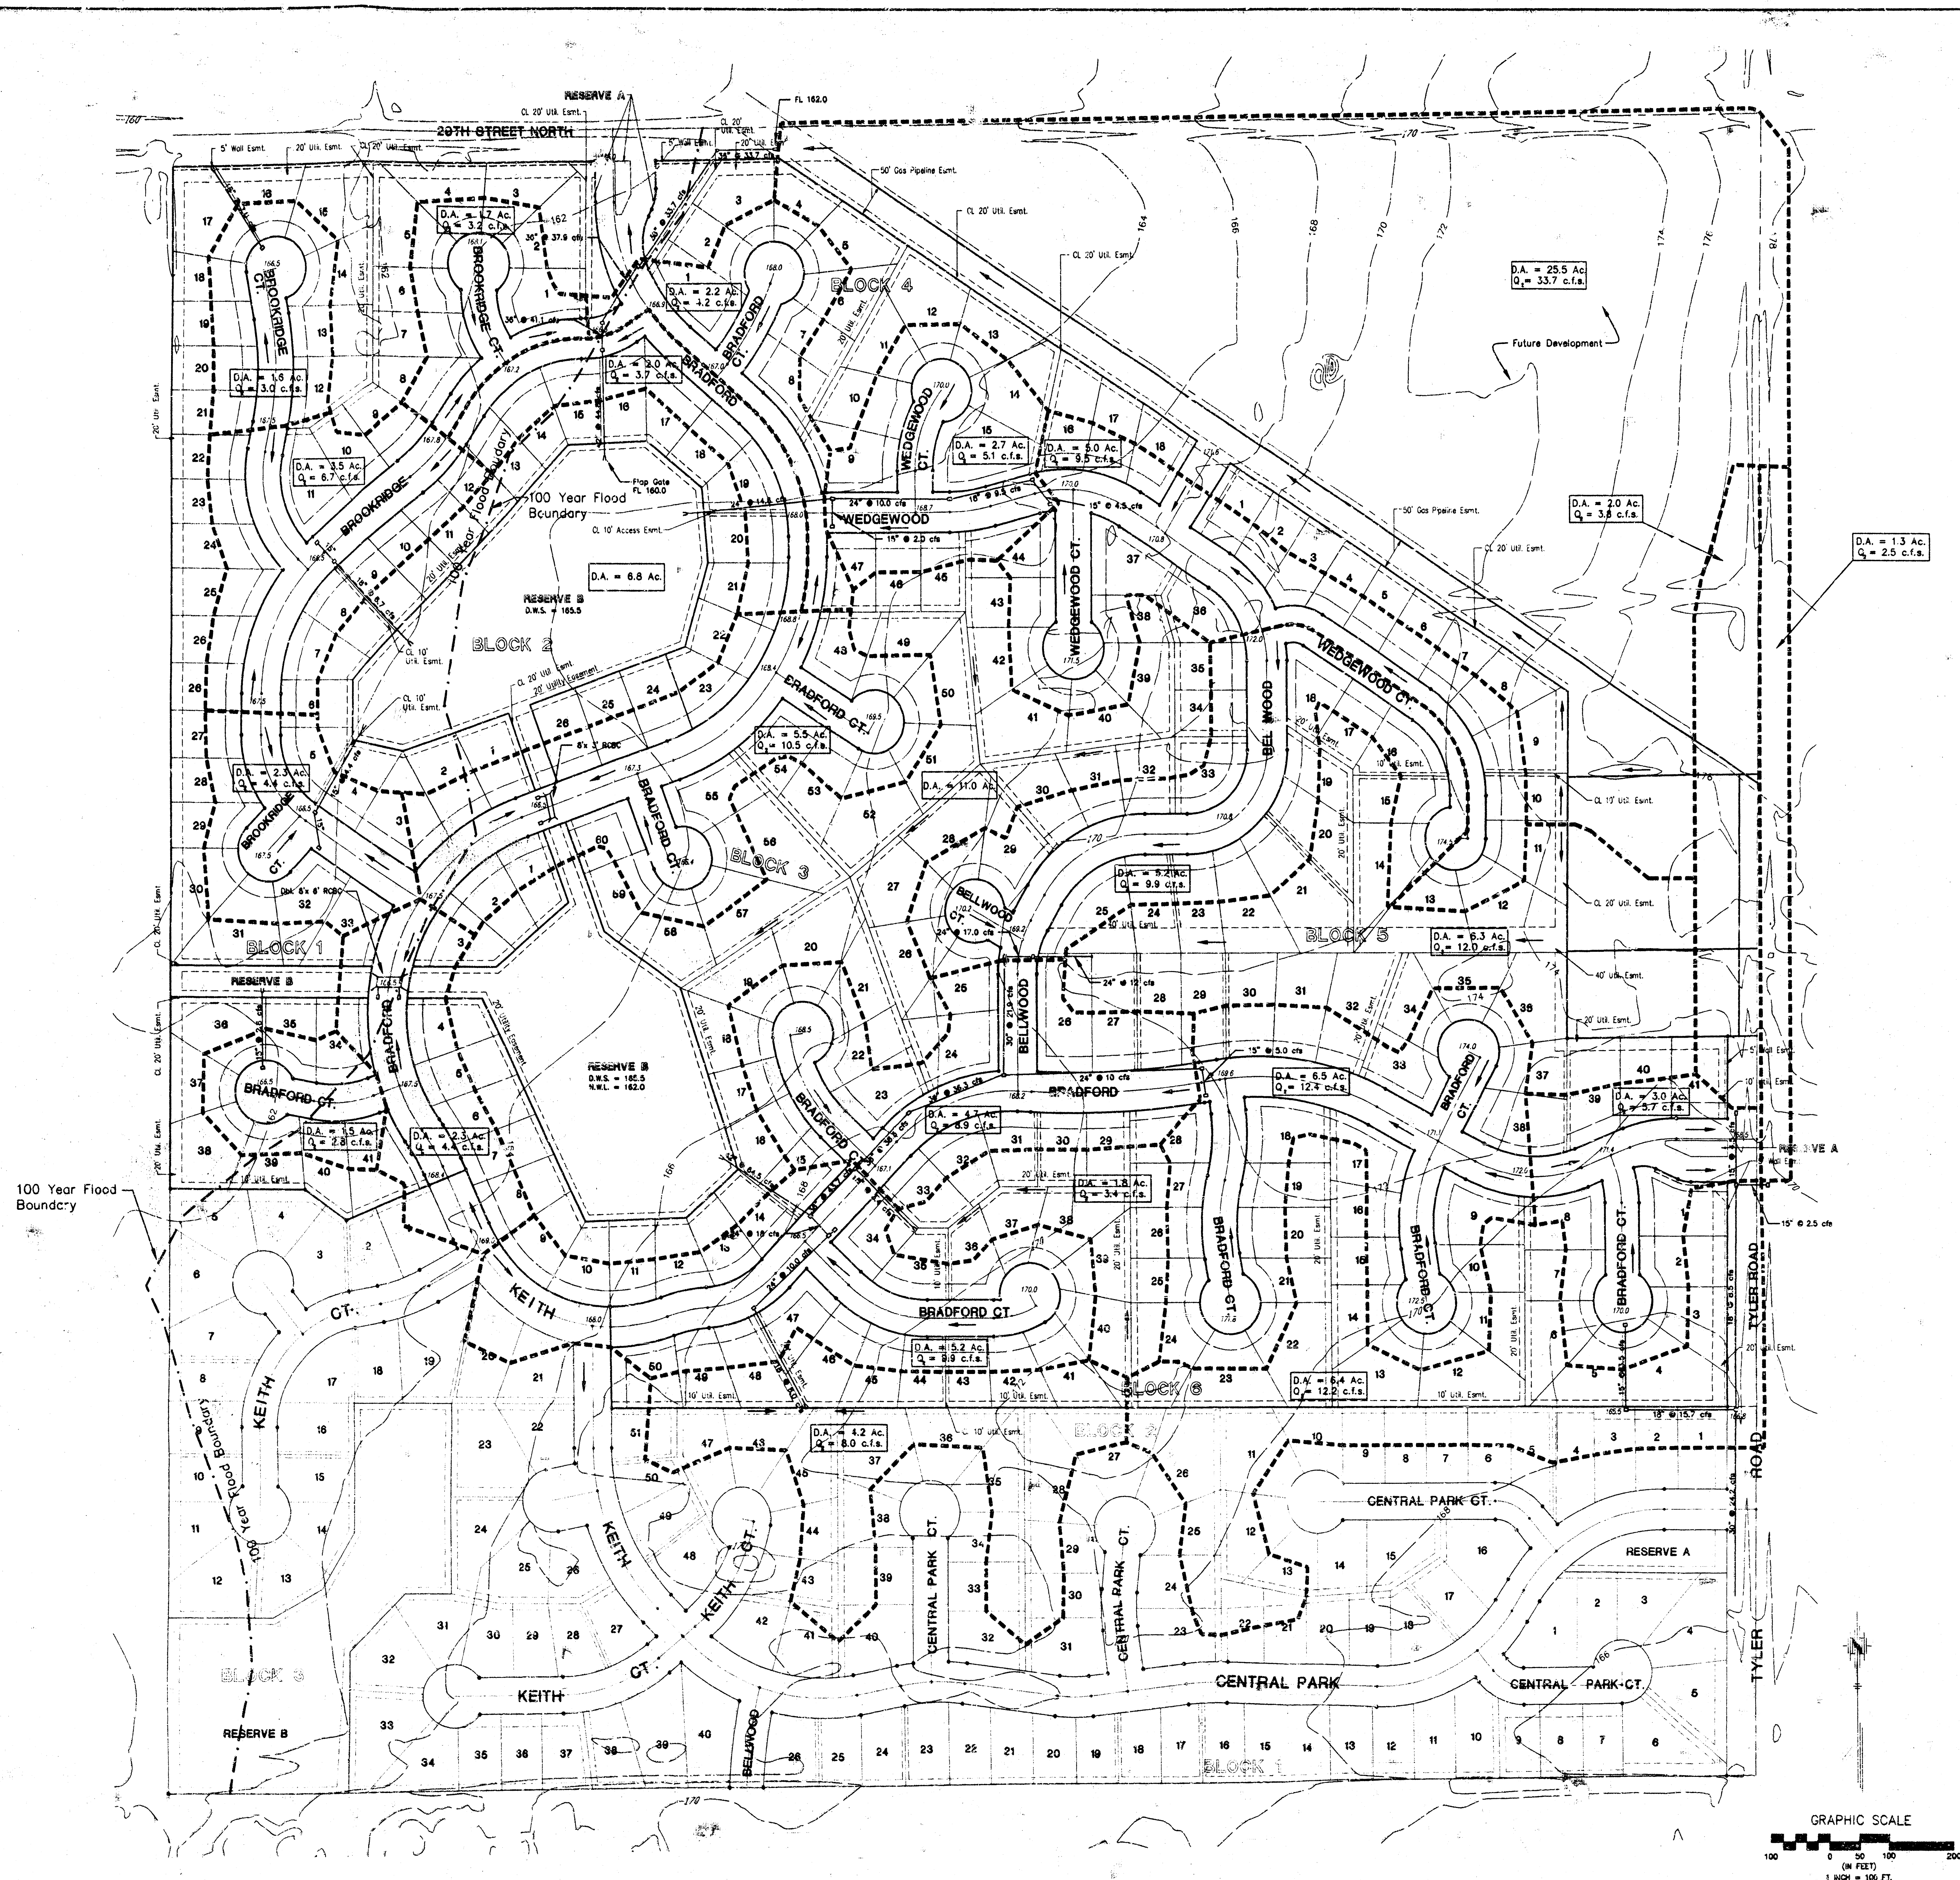

DRAINAGE PLAN

BENCHMARKS

1. City of Wichita Benchmark disc @ Tyler Rd. and 25th St. N. in E. parking of Tyler Rd., 6.5' W. of Iron on E. R/W of Tyler Rd., 1' N. of fence corner E. & S. (from Dean Krug C.O.W.) Elev. 165.61
2. City of Wichita Benchmark disc @ Tyler Rd. and 25th St. N. of PP, 44.1' SE of section corner. (from Dean Krug C.O.W.) Elev. 165.92

4. Top of steel "T" post set 1' below ground 25' N. of center Section 5, 1275, R1W Elev. 162.27
5. Top of steel "T" post set 6" below ground, 2' E. of N-S fence, 3' E. and 24.5' N. of W 1/16 Corner of NE Cor. Sect. 5, 1275 R1W Elev. 162.92