

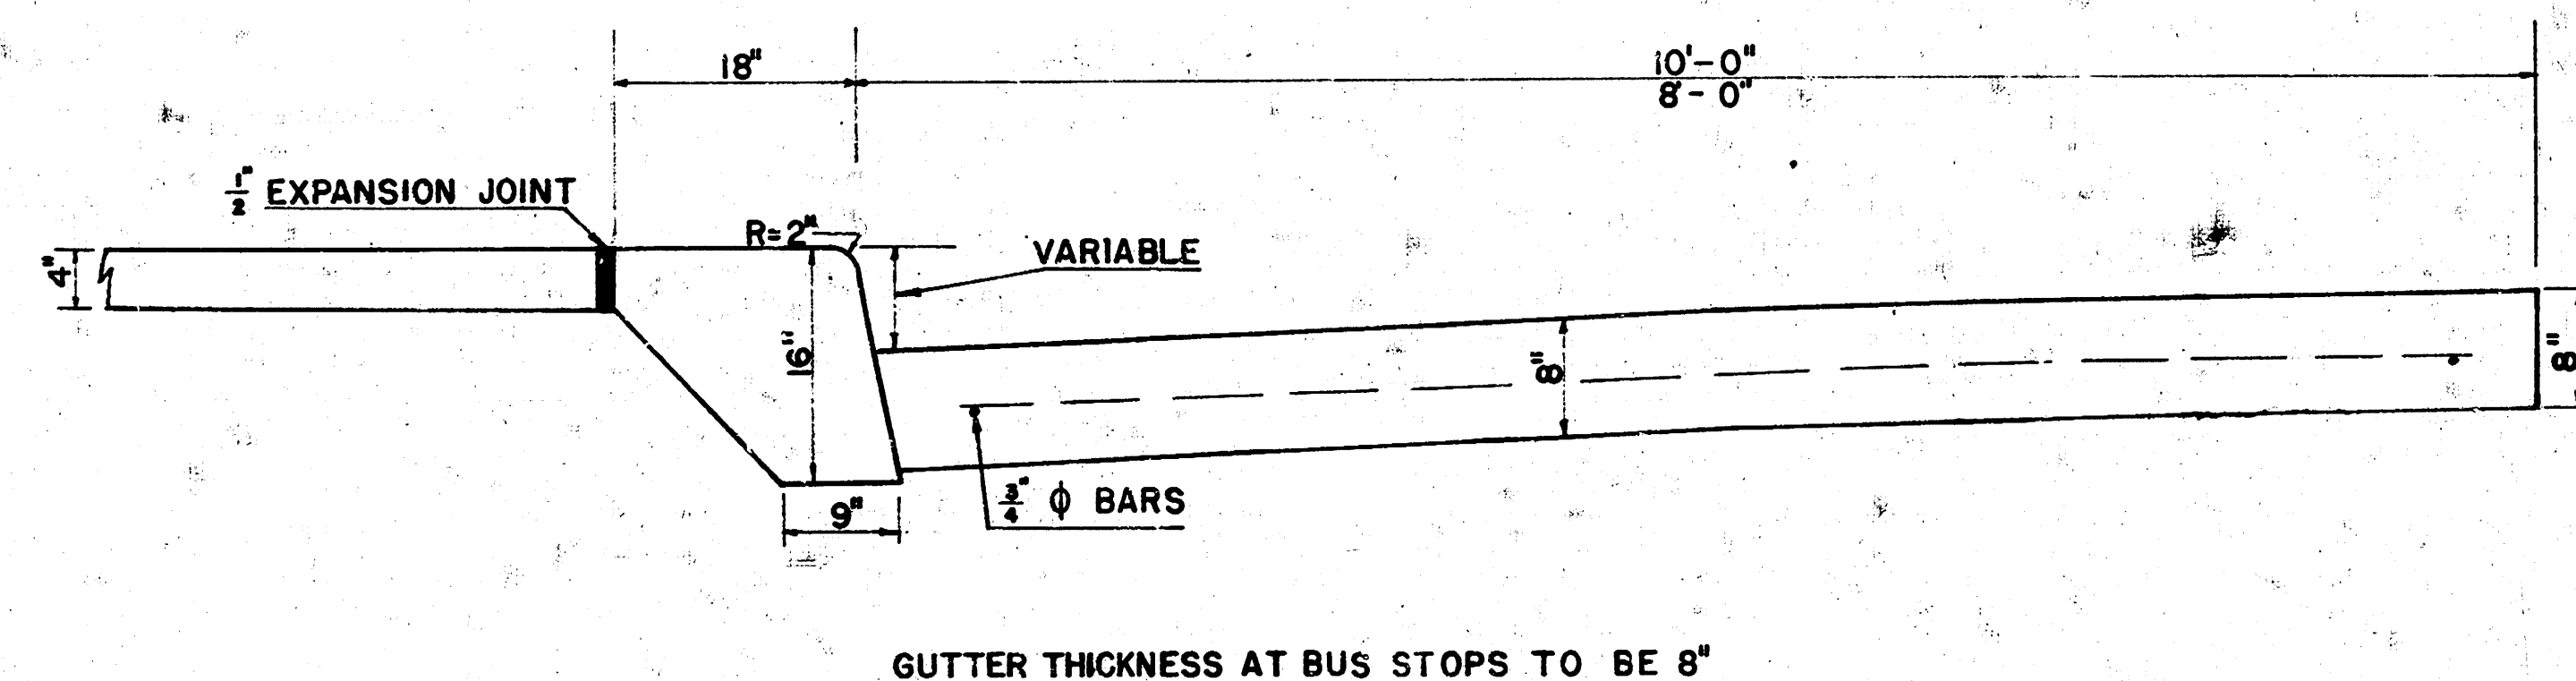


PLANS FOR REPAVING TOPEKA AVENUE N.L. DOUGLAS TO S.L. FIRST

NOTE:
- Topeka -
First to 2nd
attached
to this
plan

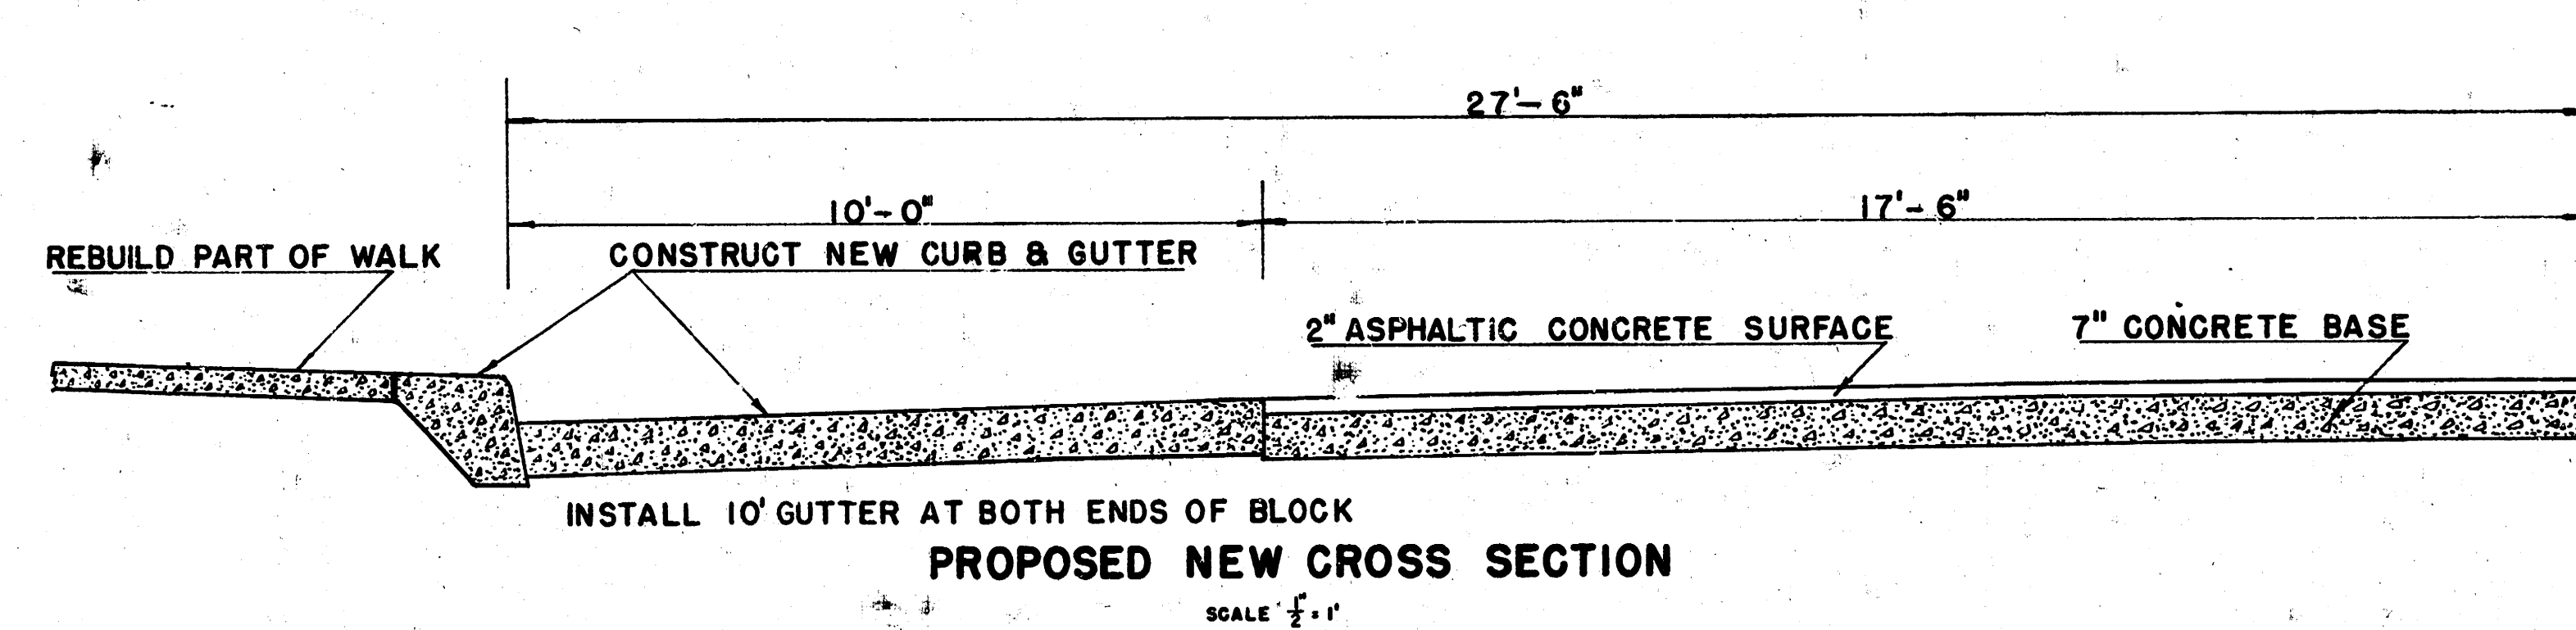

DETAIL OF CURB & GUTTER
SCALE 1" = 1'

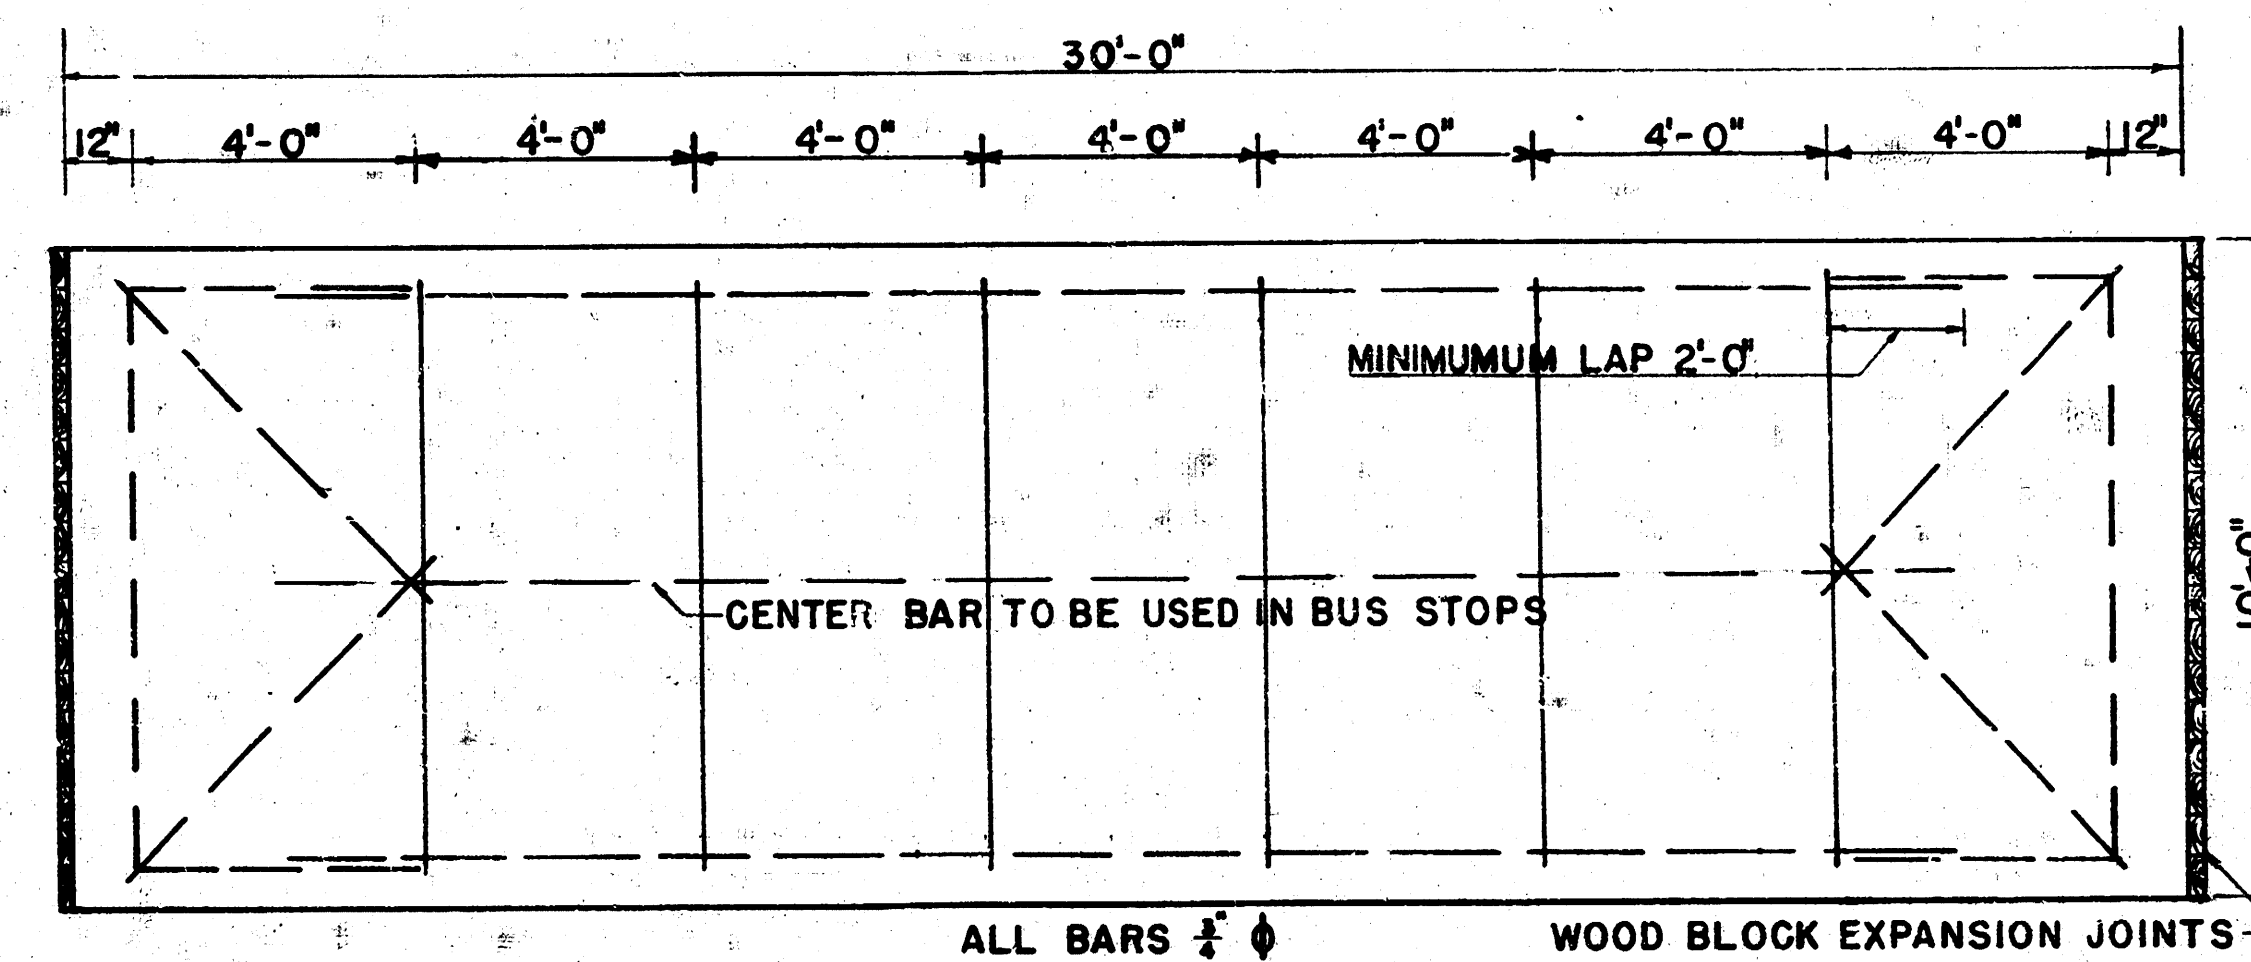

DETAIL OF REINFORCING STEEL
SCALE 1" = 1'

TOPEKA
Douglas to FIRST

PLAN	DATE	BY	CHKD.
100	4/15/46	L.K.W.	L.K.W.
101			
102			
103			
104			
105			
106			
107			
108			
109			
110			

PROFILE	DATE	BY	CHKD.
100	4/15/46	L.K.W.	L.K.W.
101			
102			
103			
104			
105			
106			
107			
108			
109			
110			


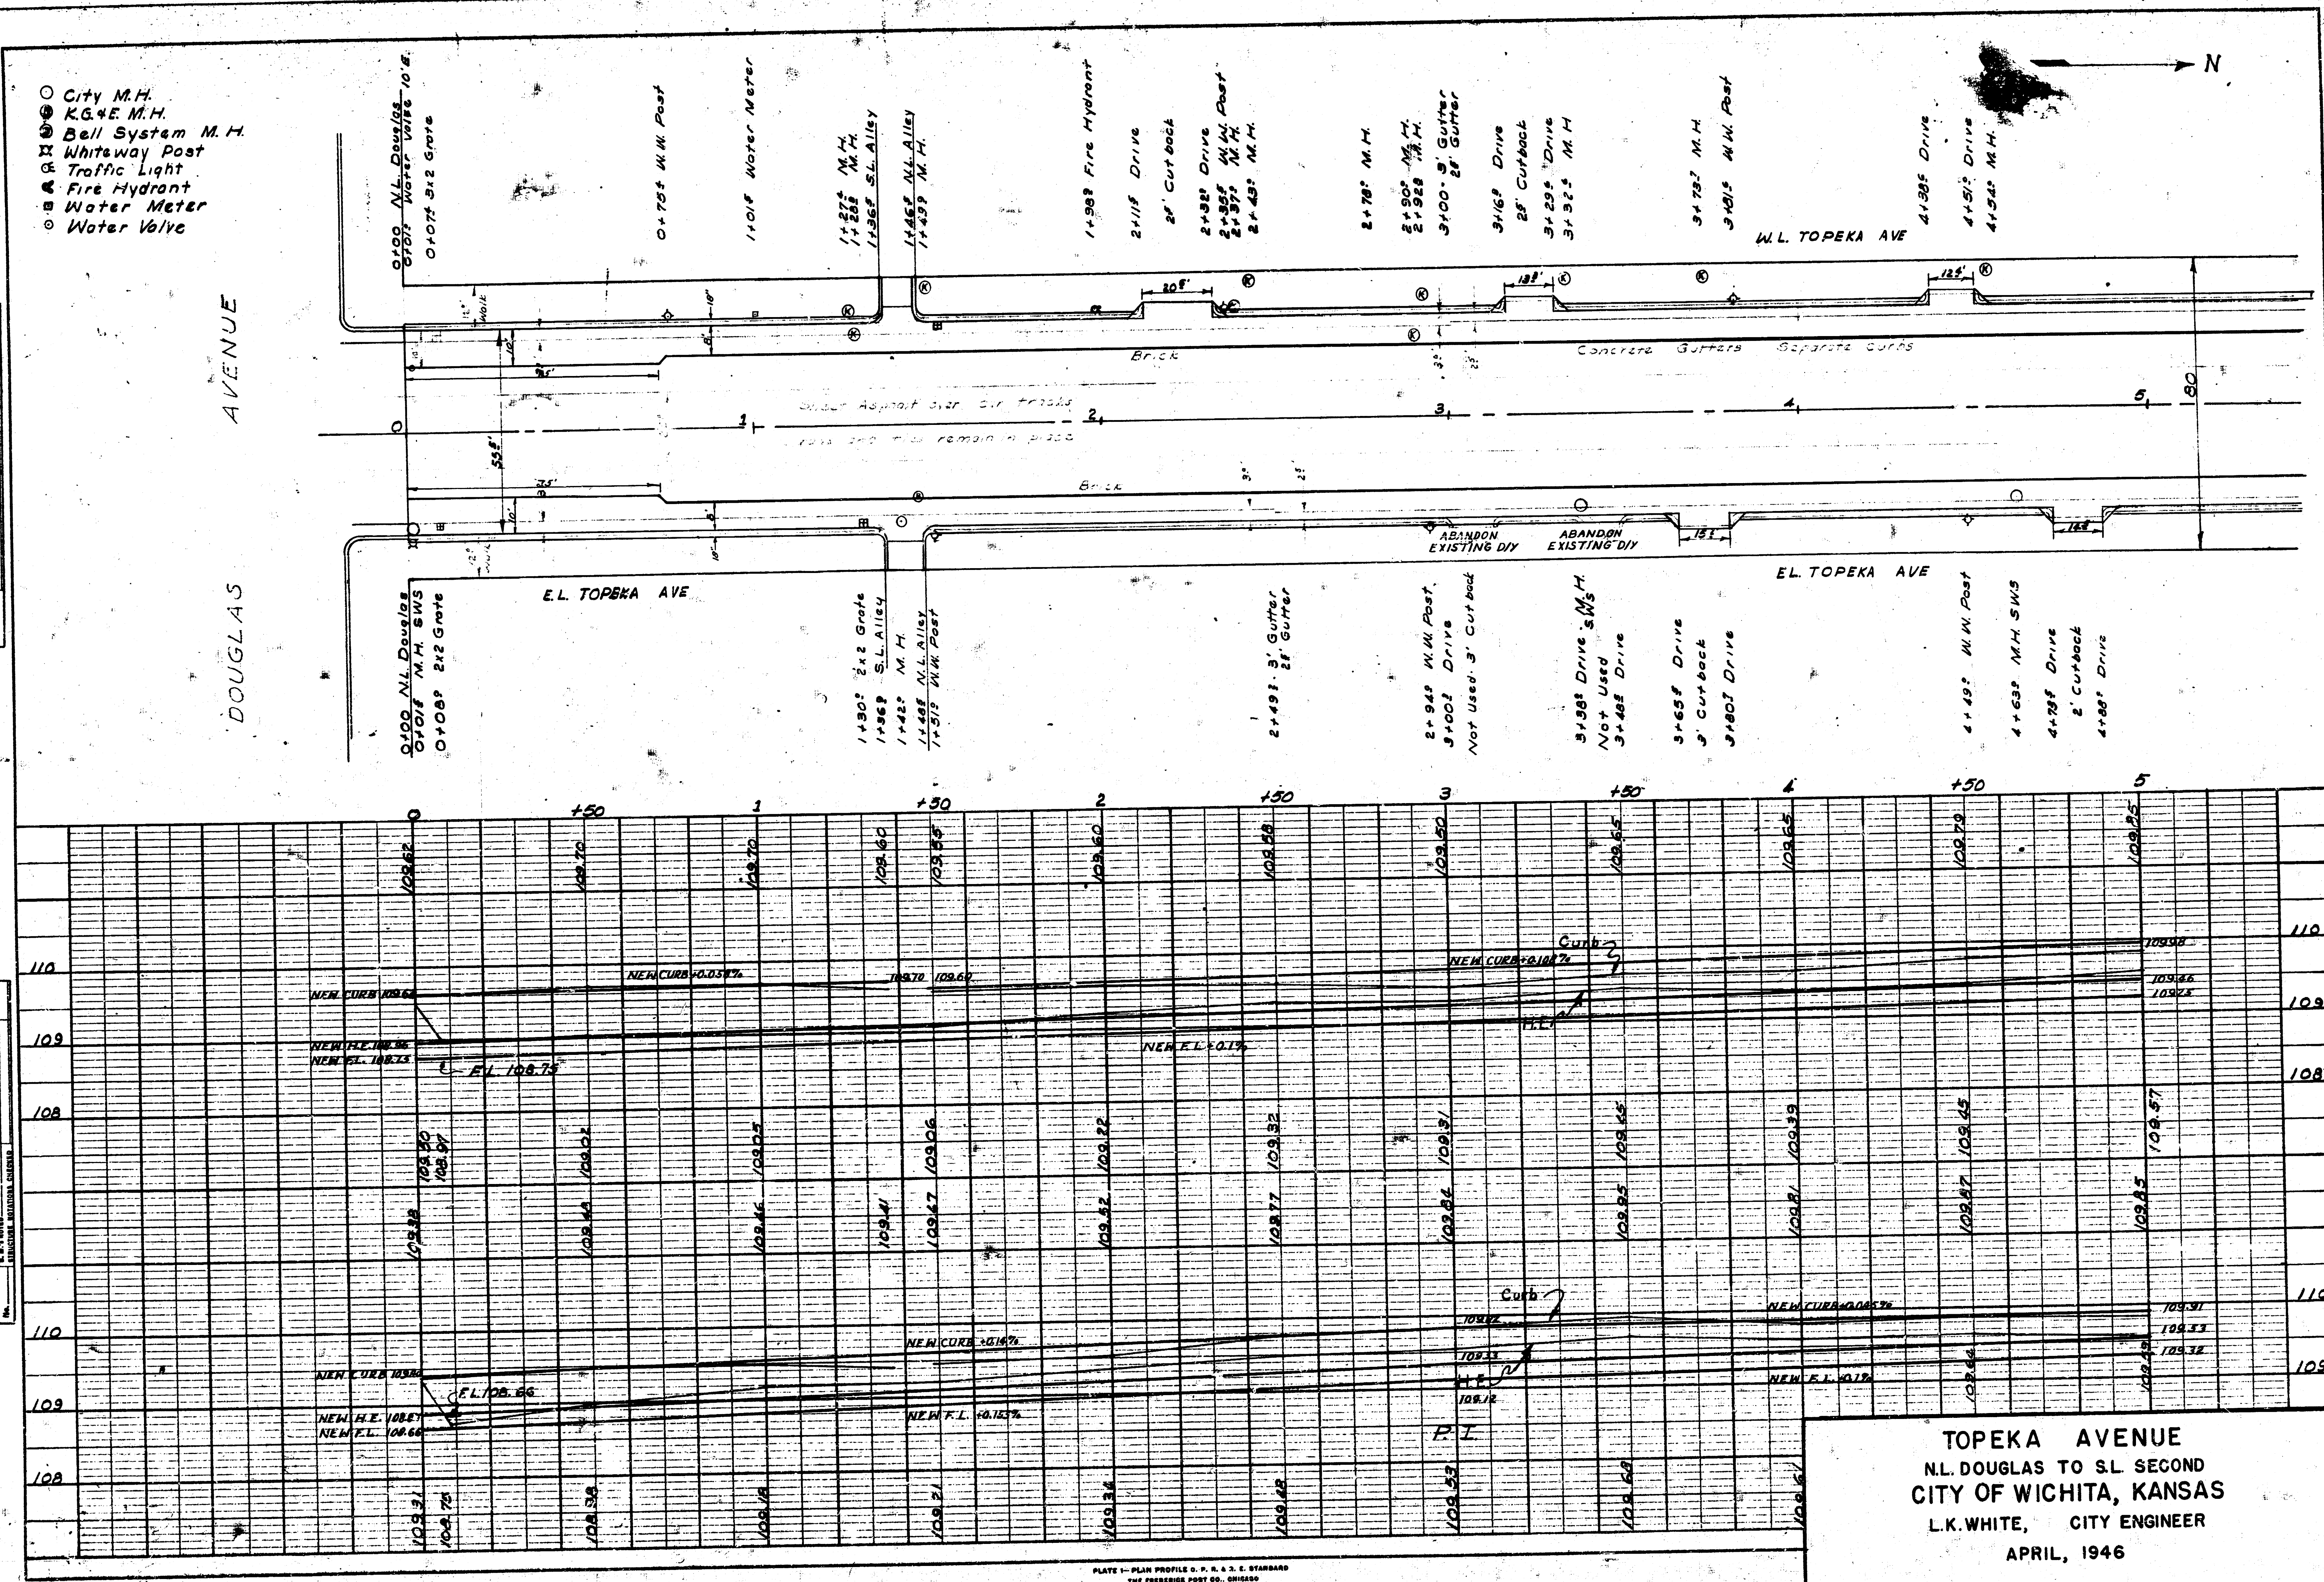


PLATE 1-PLAN PROFILE D. P. & S. E. STARRARD
THE PRECISE PLOT CO., CHICAGO

- City M.H.
- ⊙ K.G.E. M.H.
- ⊙ Bell System M.H.
- ⊙ Whitway Post
- ⊙ Traffic Light
- ⊙ Fire Hydrant
- ⊙ Water Meter
- ⊙ Water Valve

DOUGLAS AVENUE

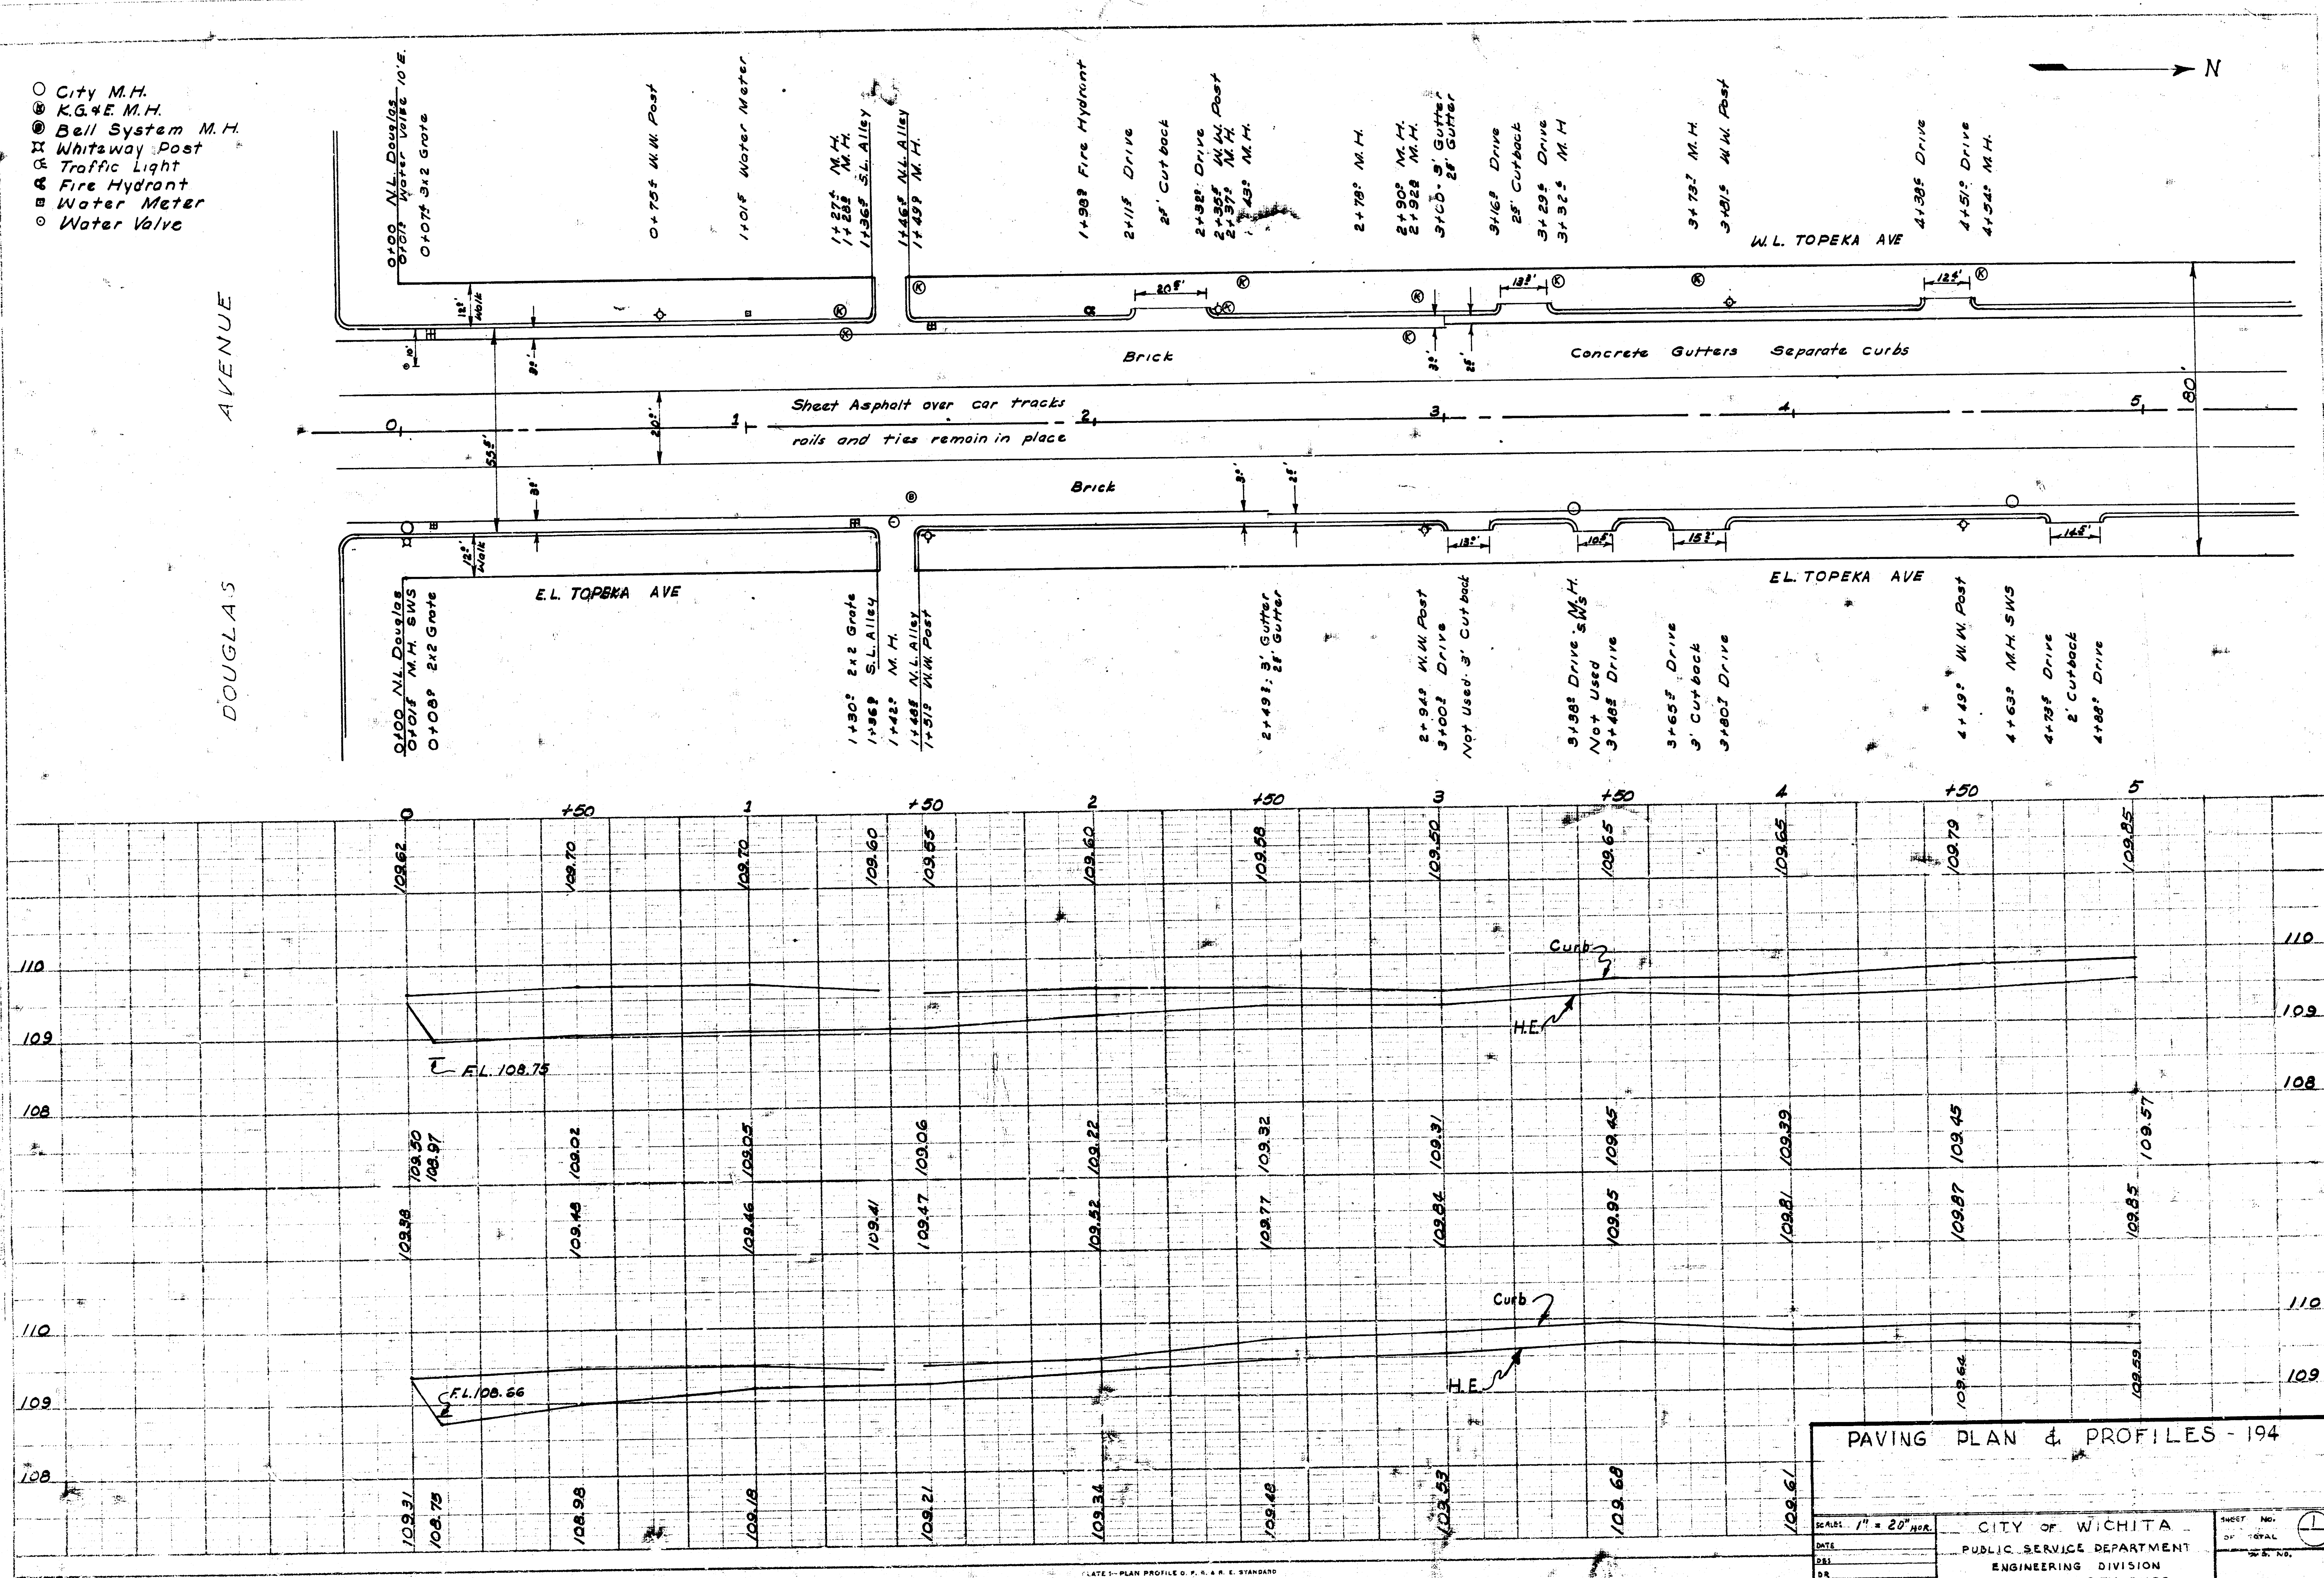


PAVING PLAN & PROFILES - 194






SCALE: 1" = 20' HORIZ.
 DATE: _____
 DES: _____
 DRA: _____
 APP: _____

CITY OF WICHITA
 PUBLIC SERVICE DEPARTMENT
 ENGINEERING DIVISION
 L.K. WHITE, CITY ENGR.

SHEET NO. 1
 OF 1
 TOTAL

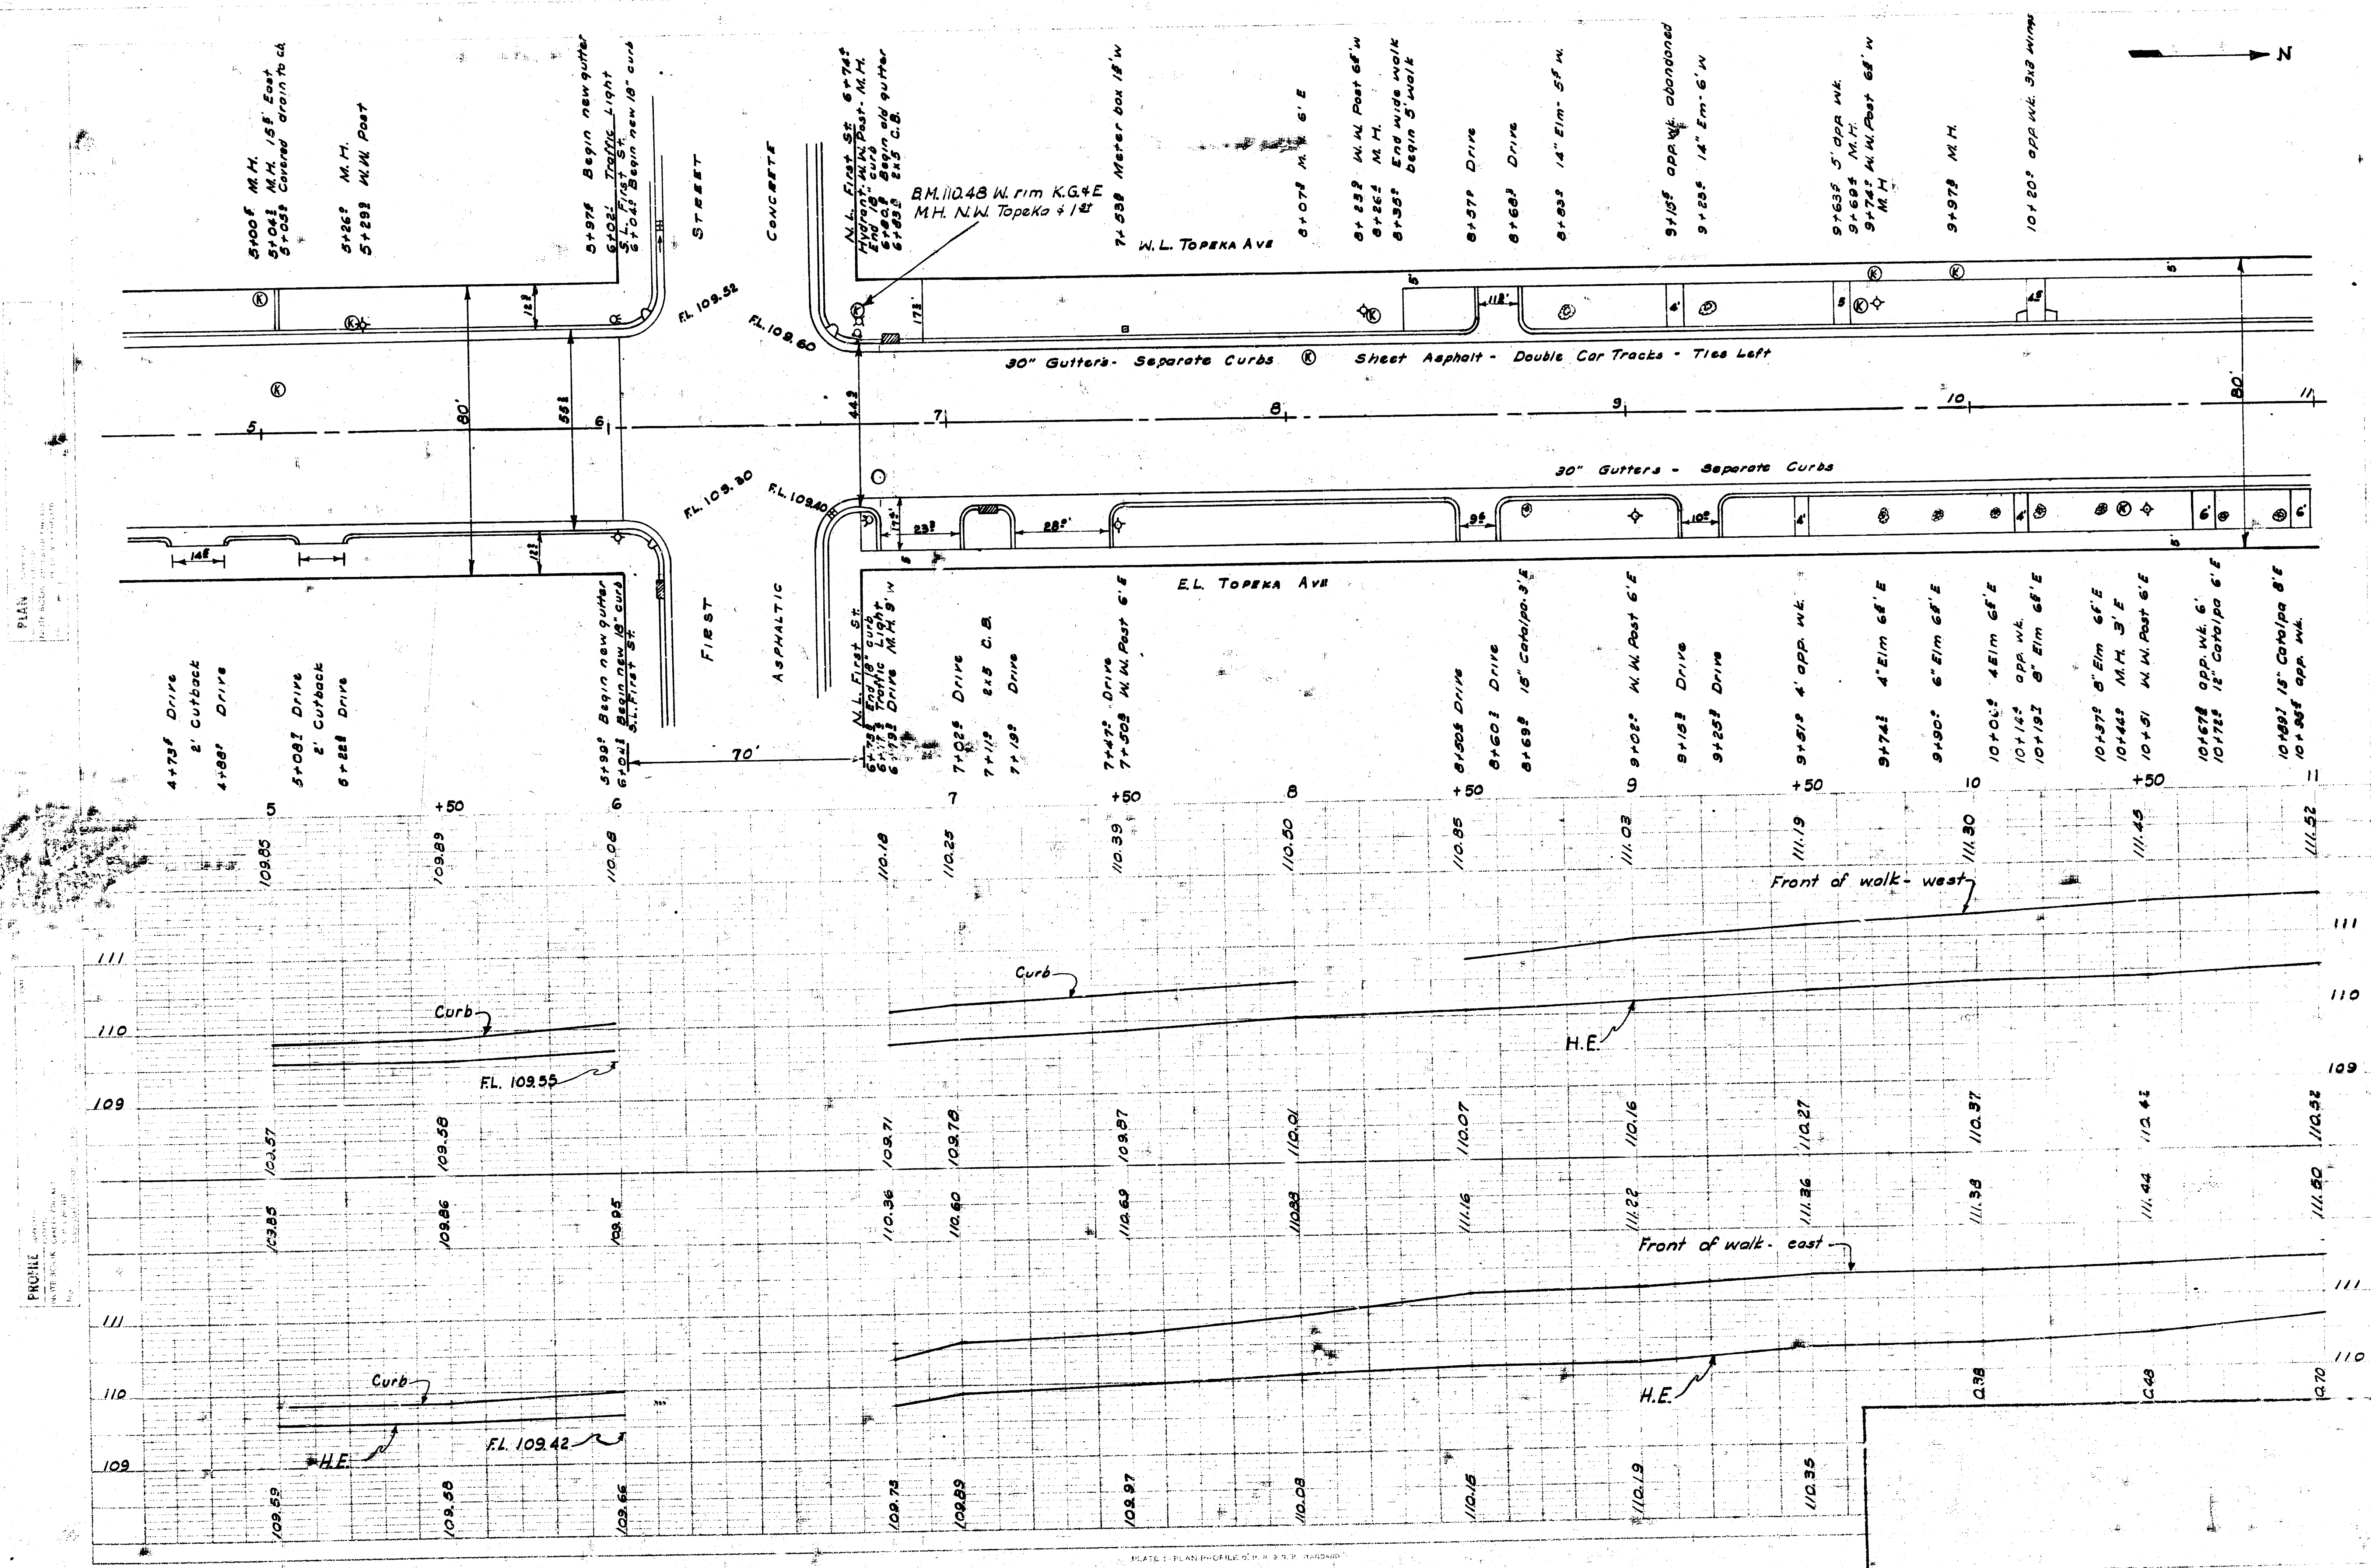

PLANS FOR REPAVING
TOPEKA AVENUE
N.L. FIRST TO S.L. SECOND

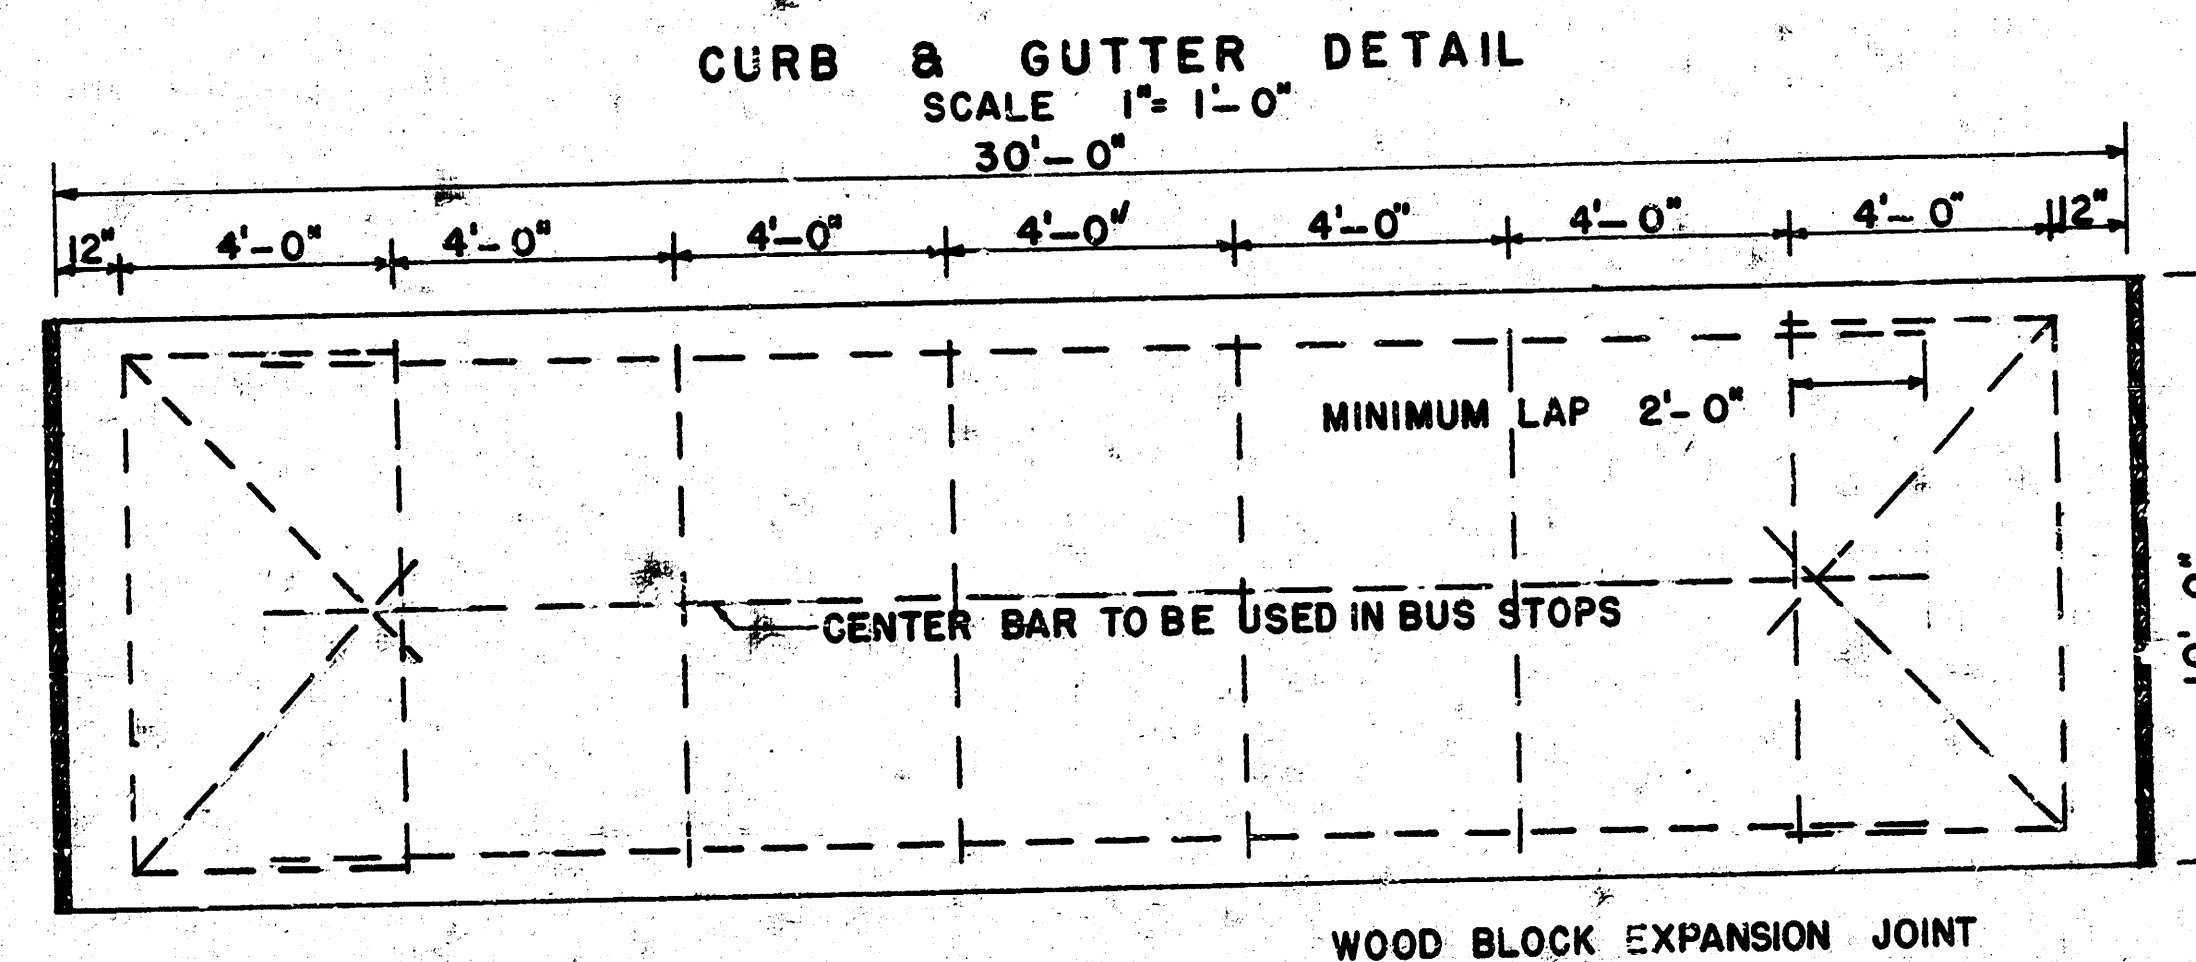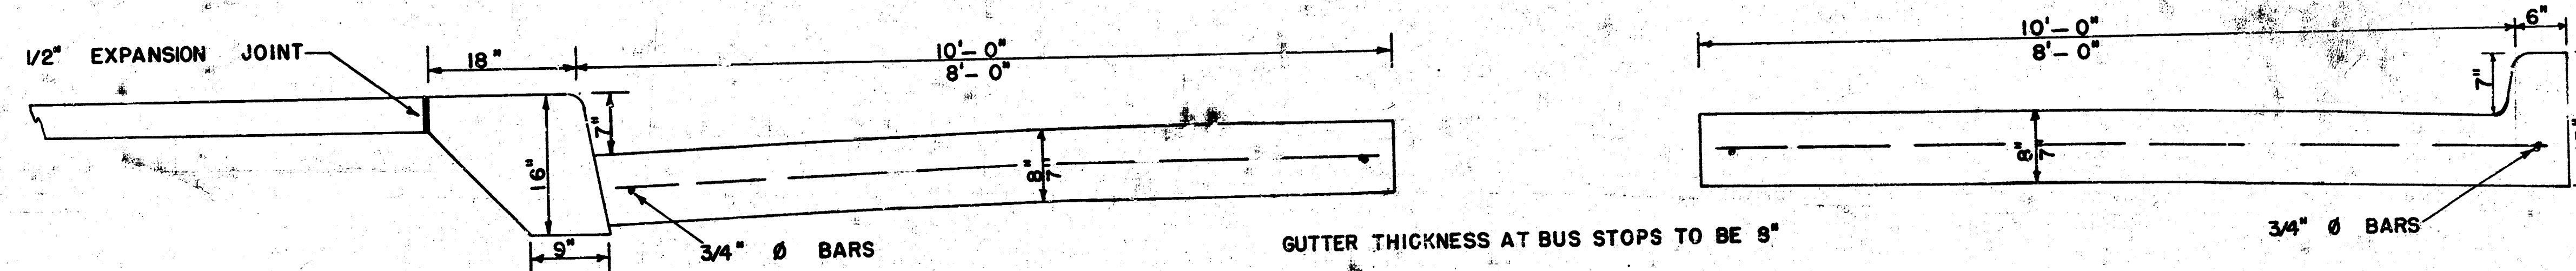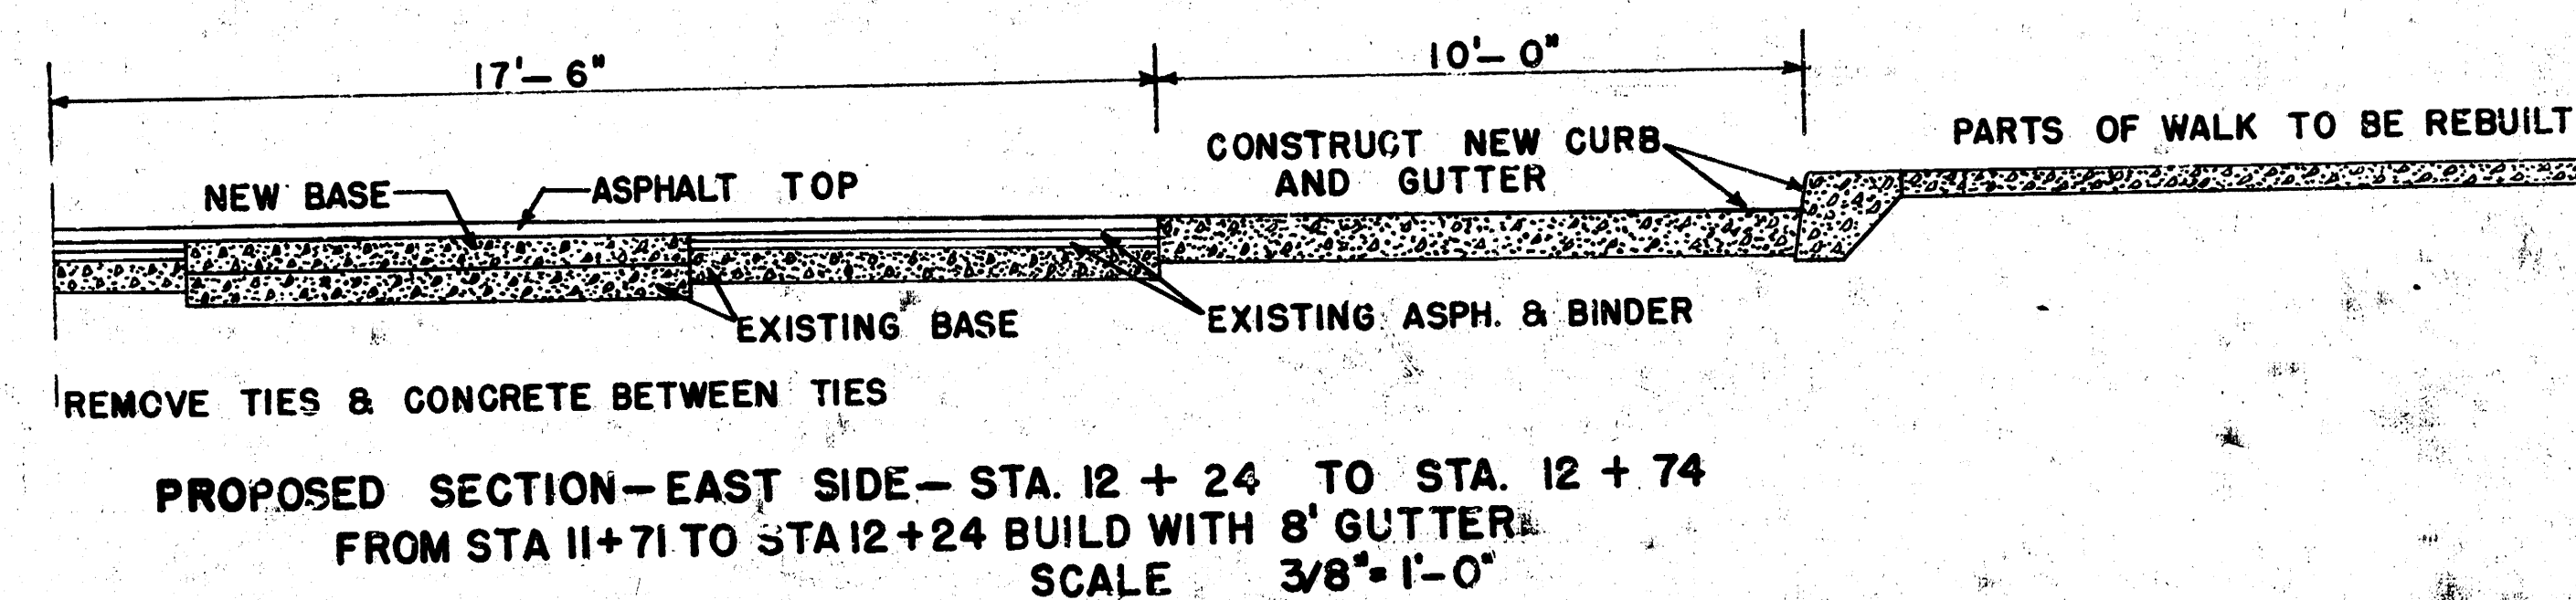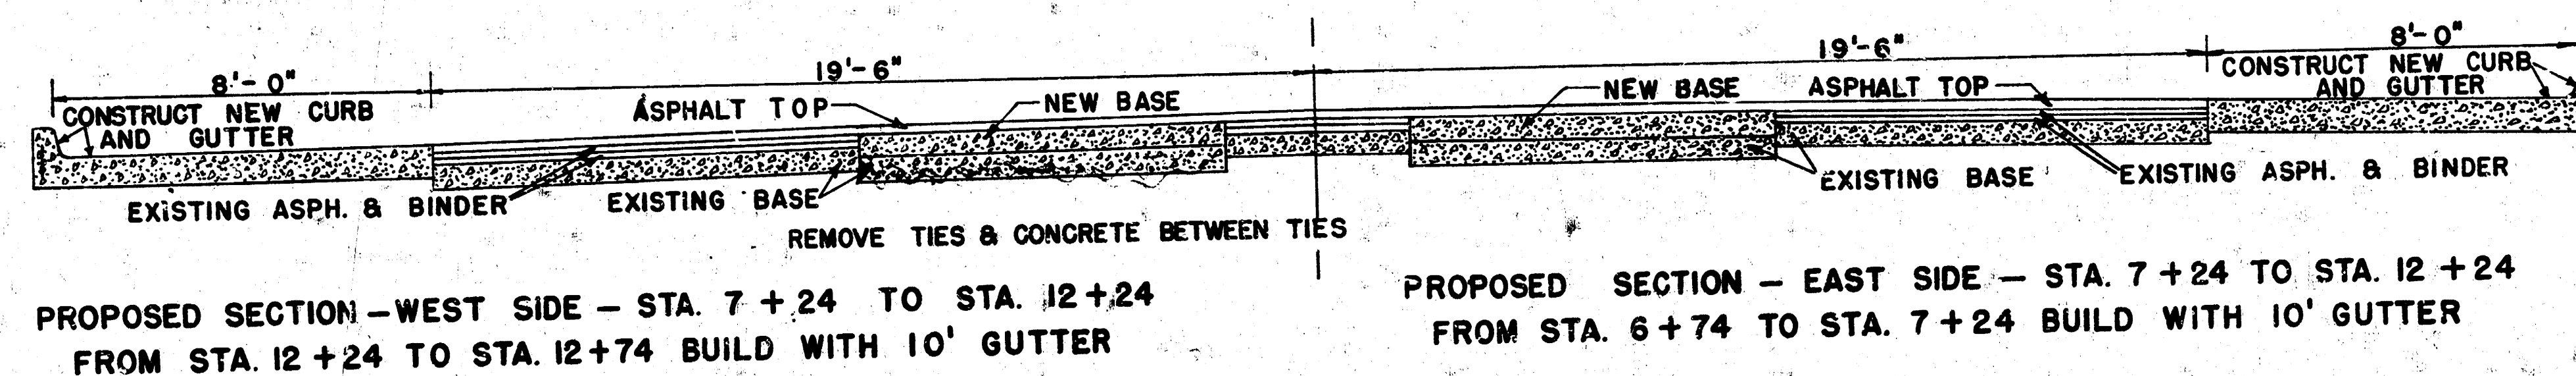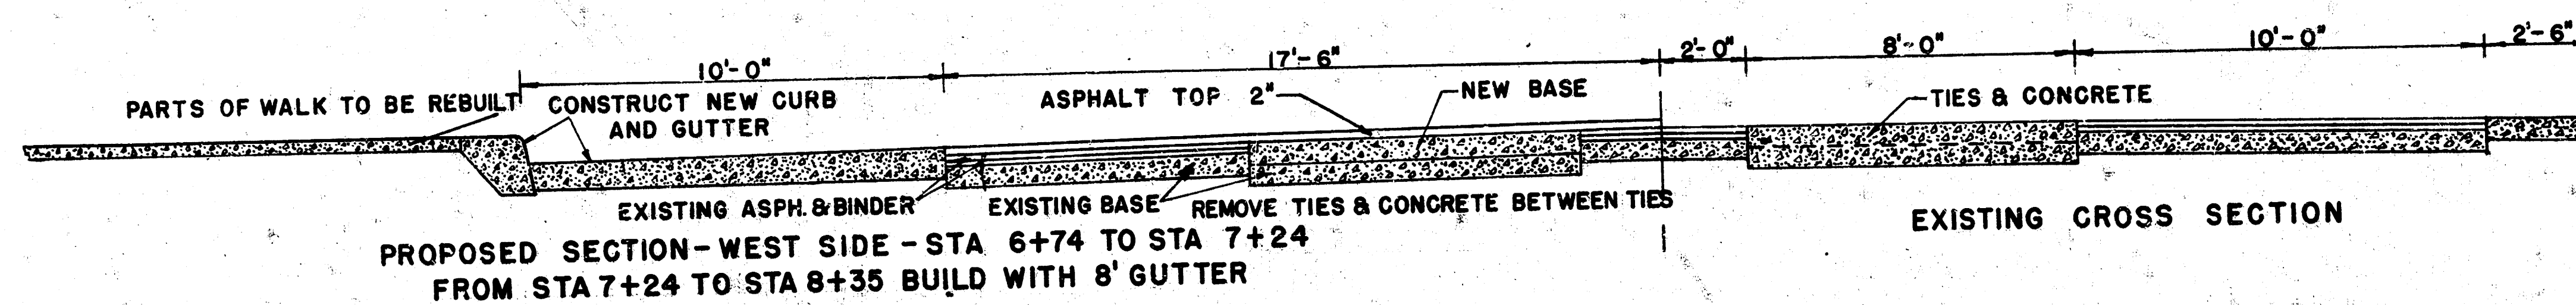

REINFORCING STEEL DETAIL
SCALE 3/8" = 1'-0"

TOPEKA 402 2
FIRST to Second

PLAN
 SHEET NO. 1
 NOTE: SEE REVISIONS
 DATE: 10/1/50
 BY: J. H. HARRIS

PROFILE
 SHEET NO. 1
 NOTE: SEE REVISIONS
 DATE: 10/1/50
 BY: J. H. HARRIS

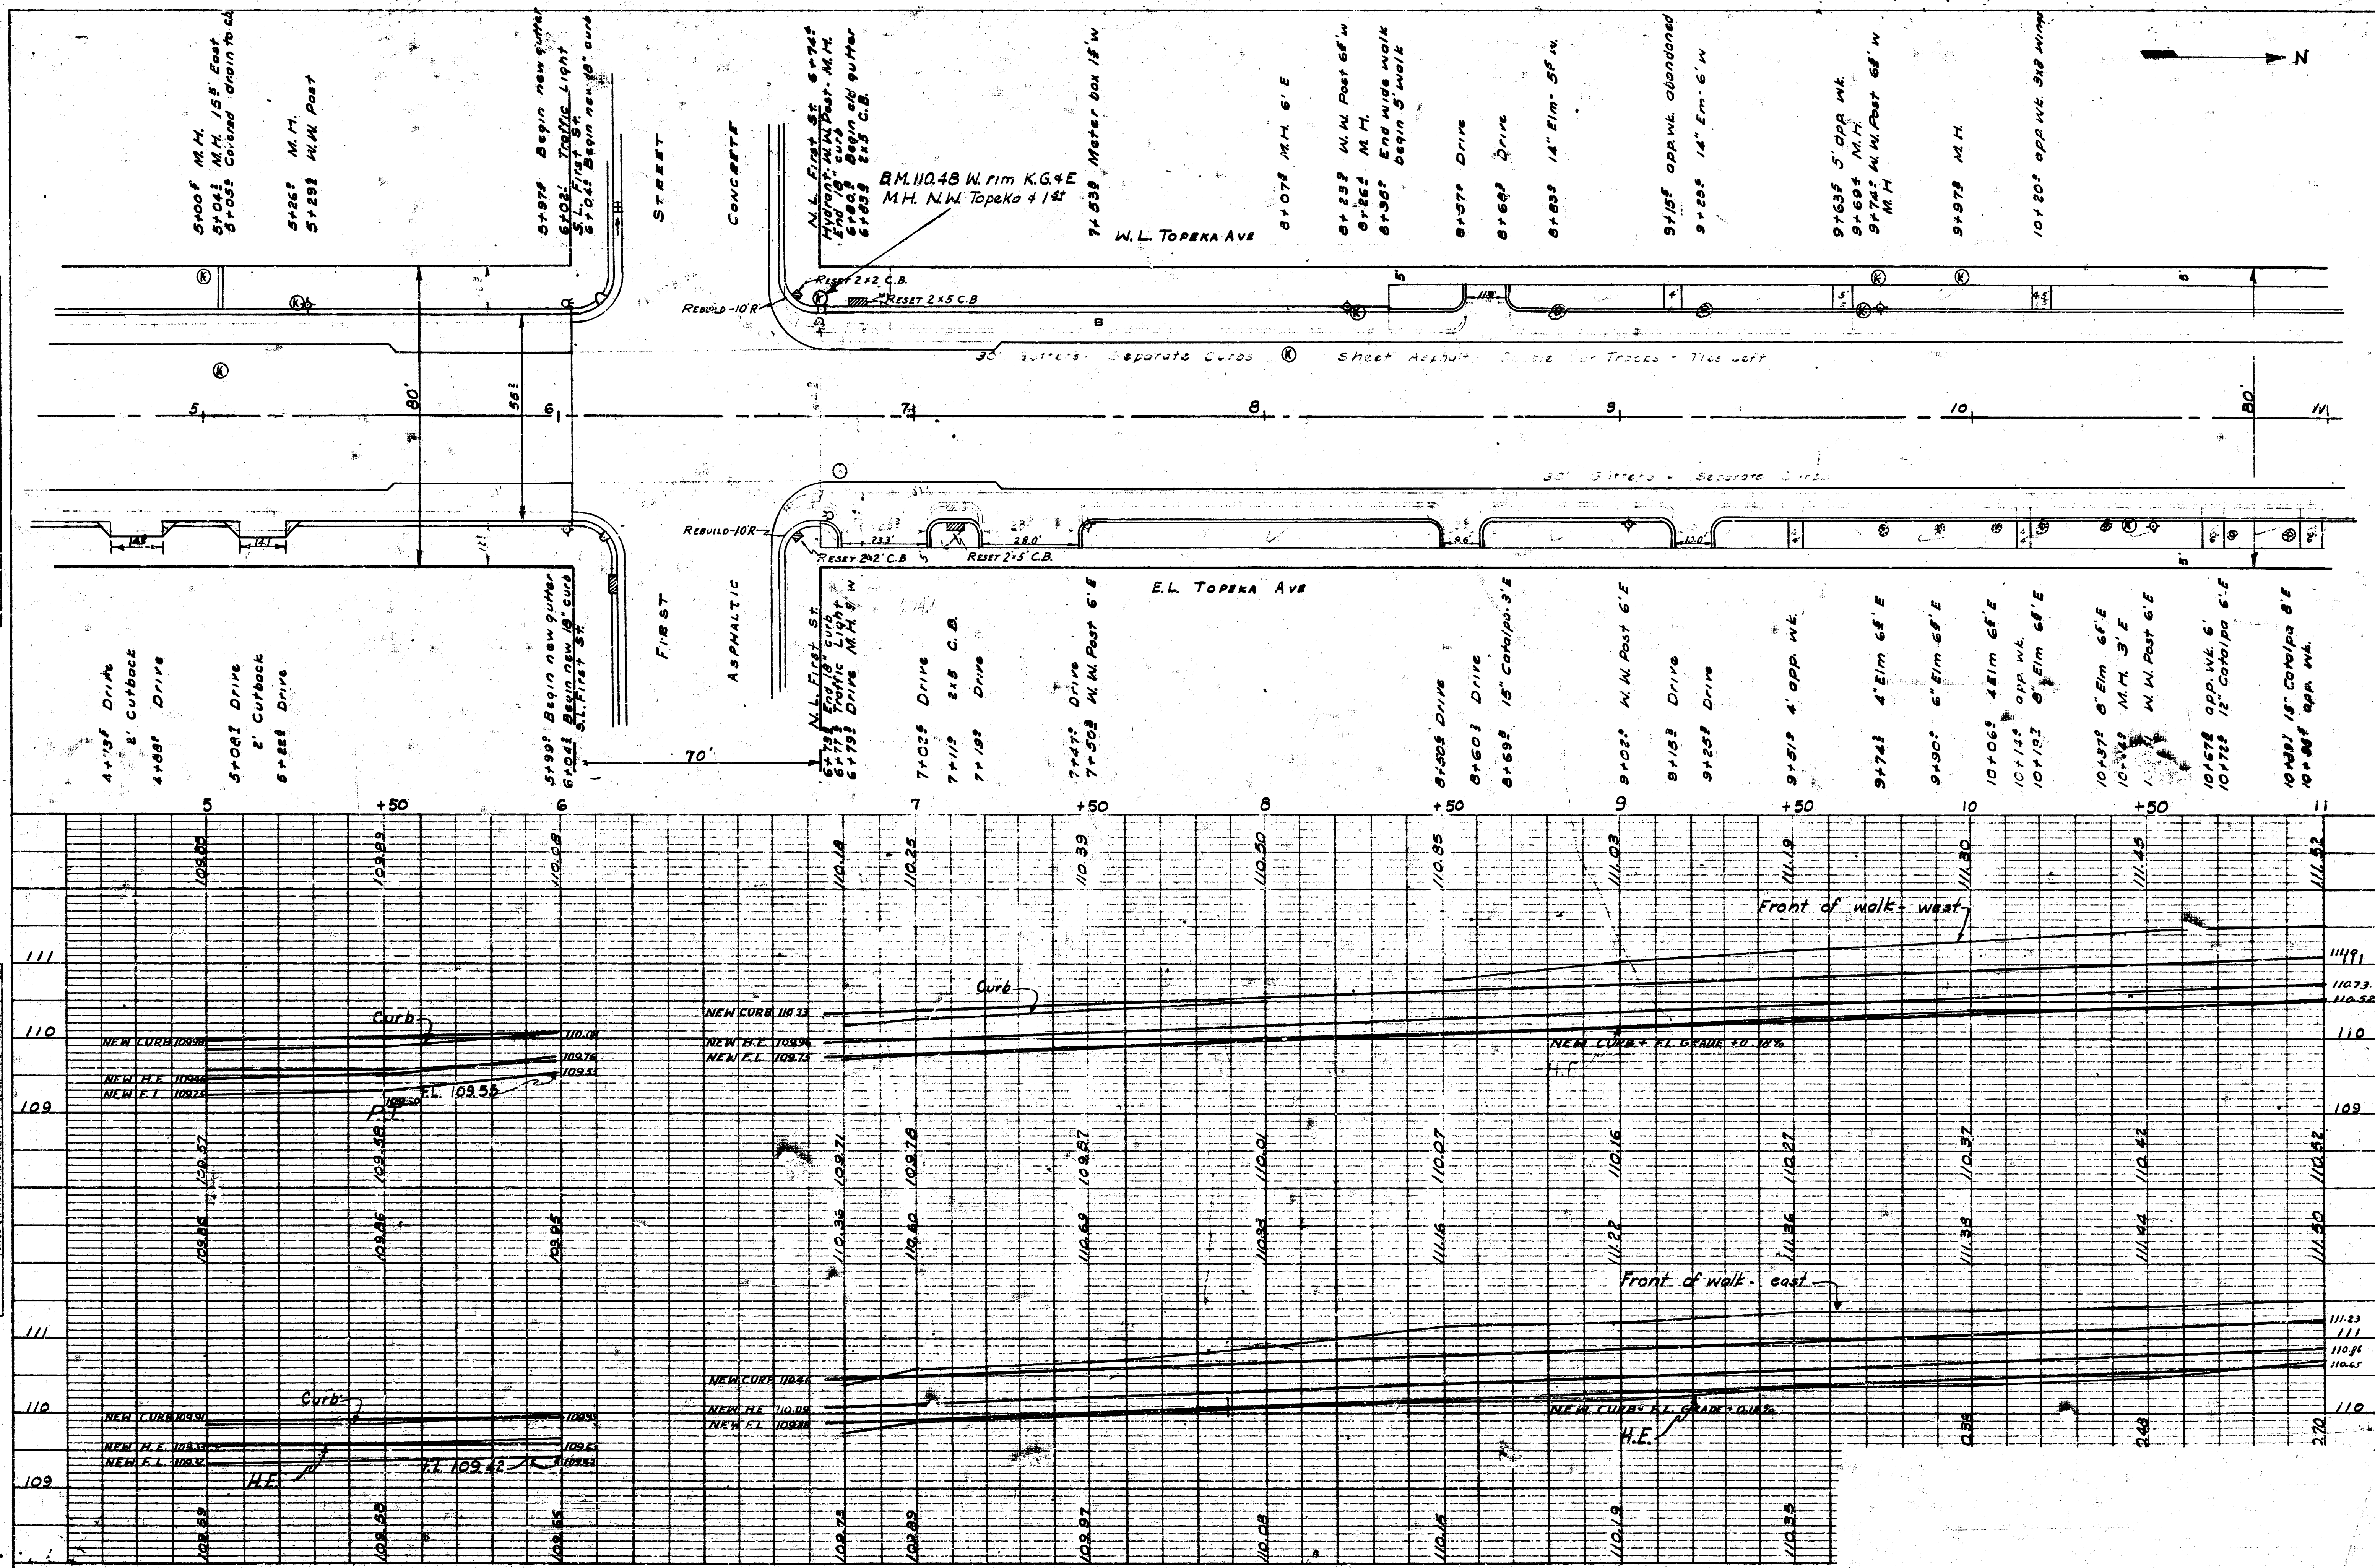


PLATE 1 - PLAN-PROFILE D. P. R. & E. STANDARD
 THE FREDERICK PORT CO., CHICAGO

