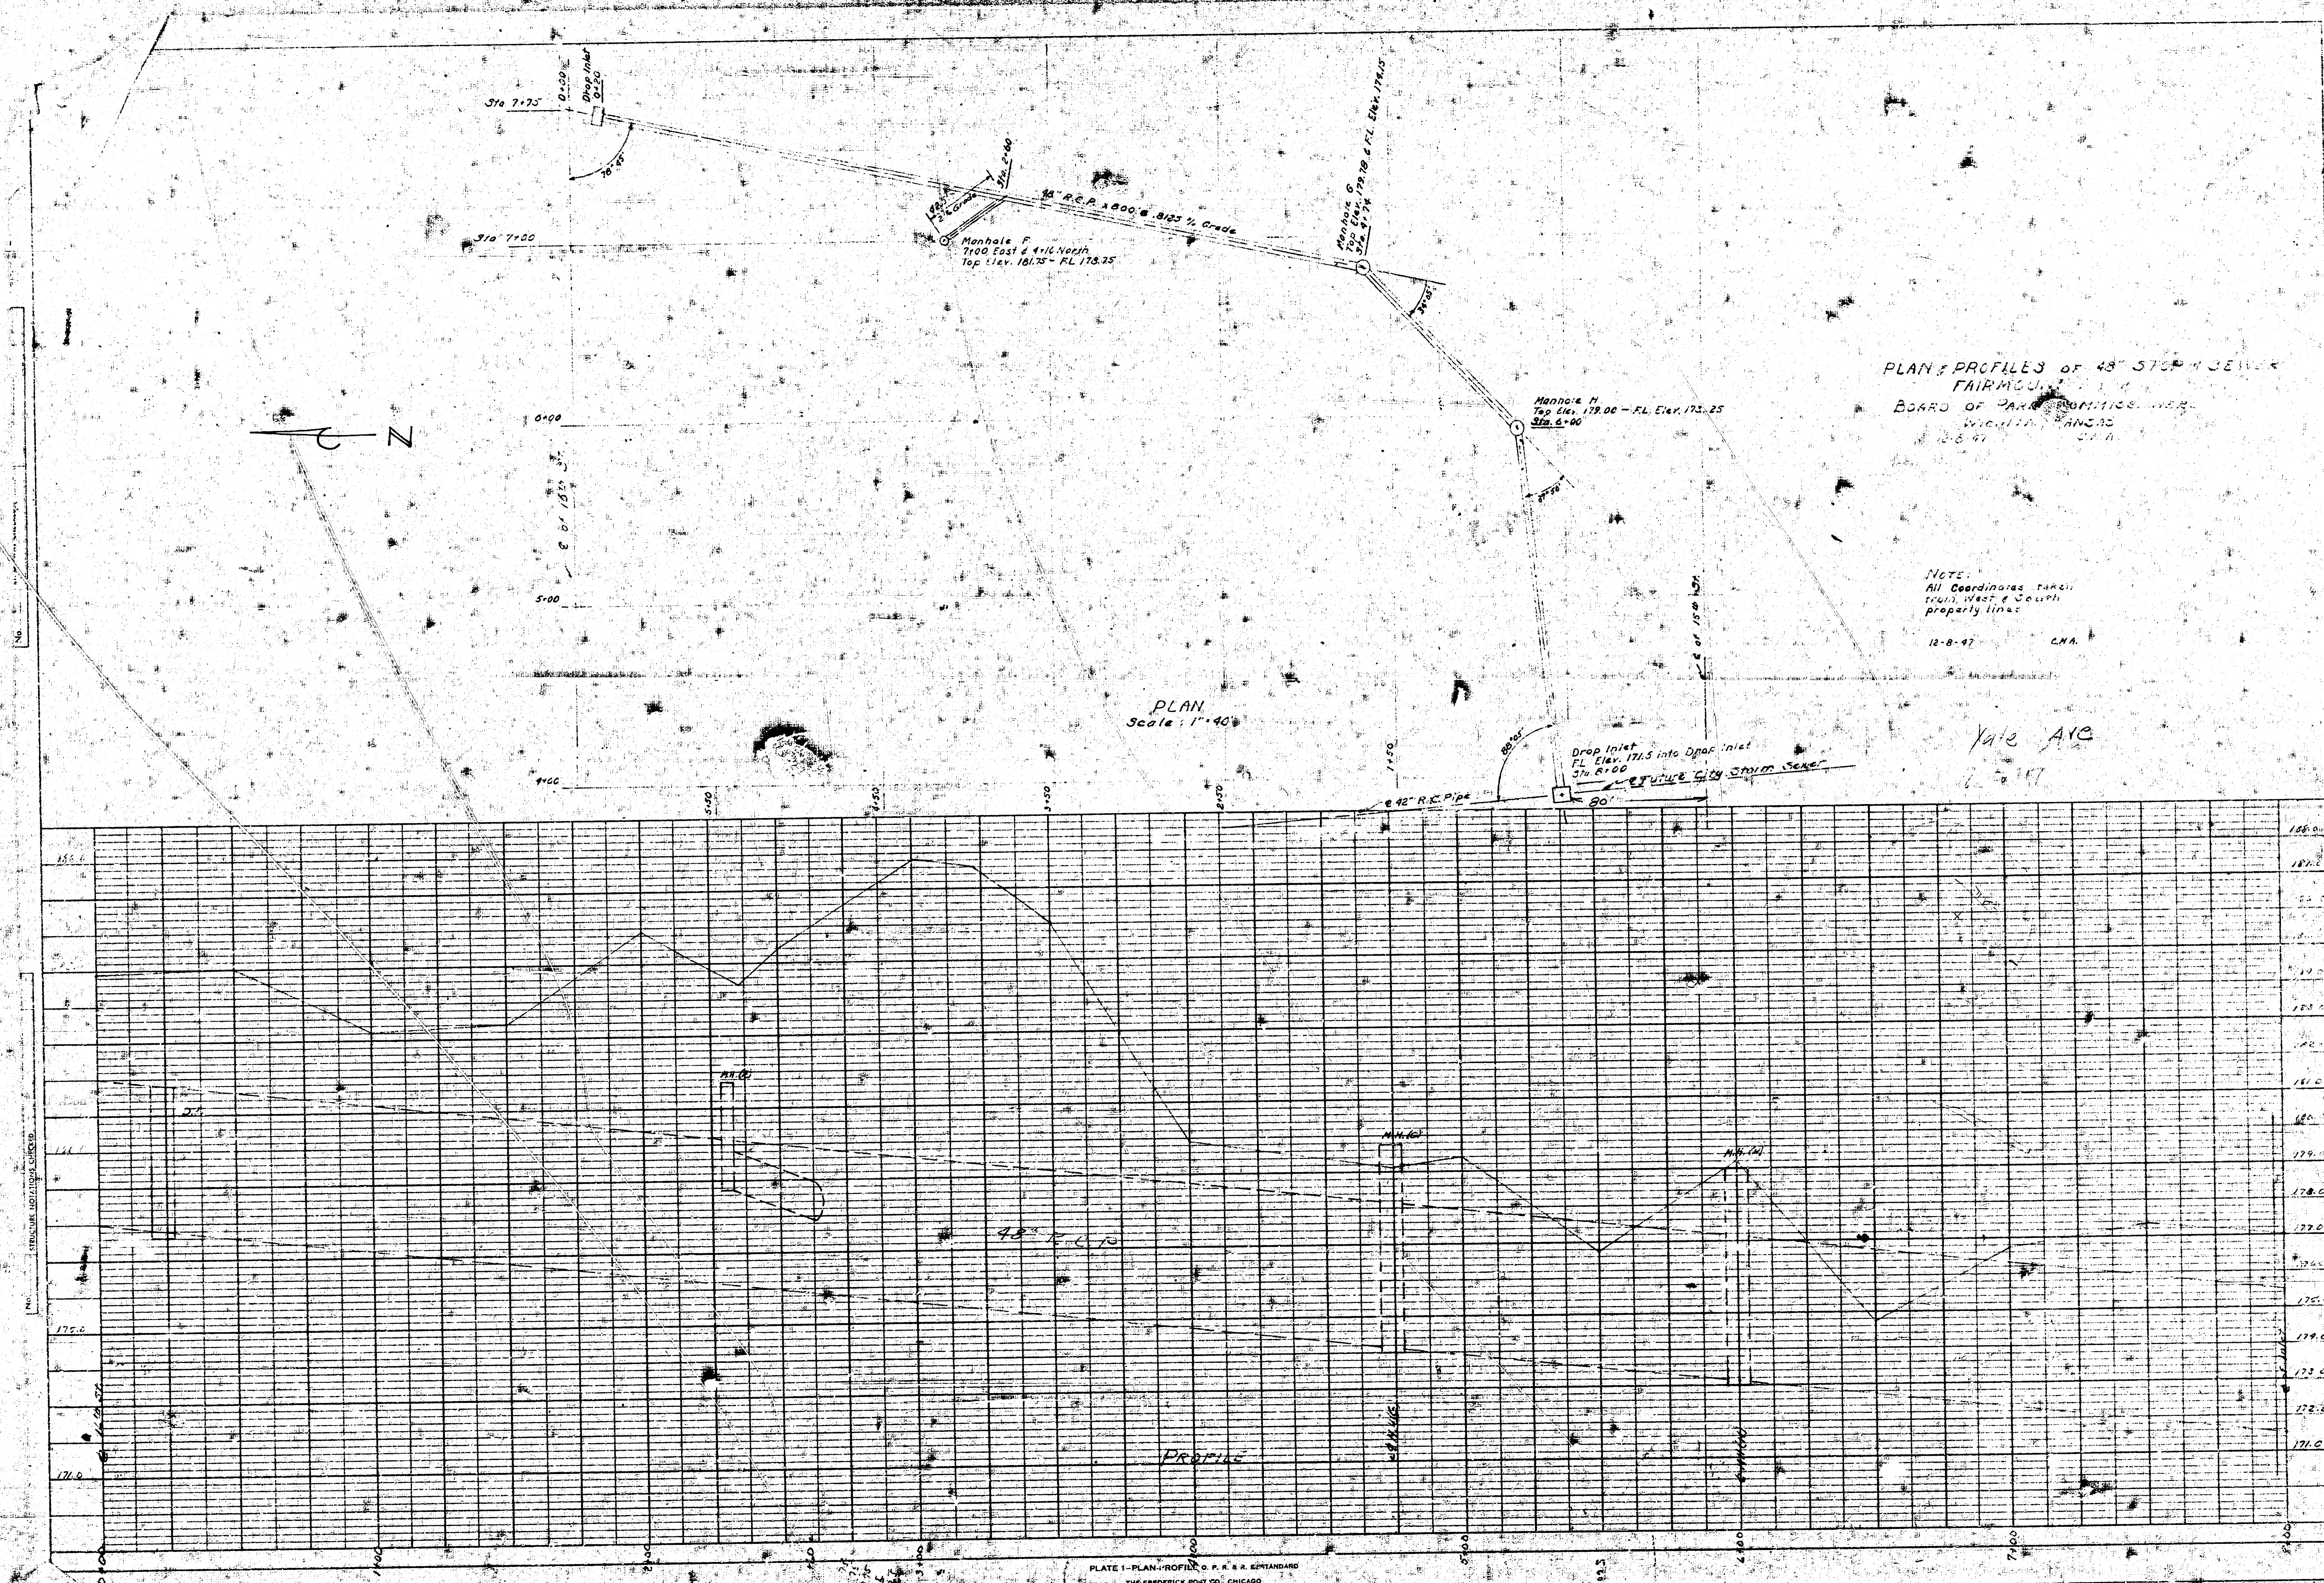






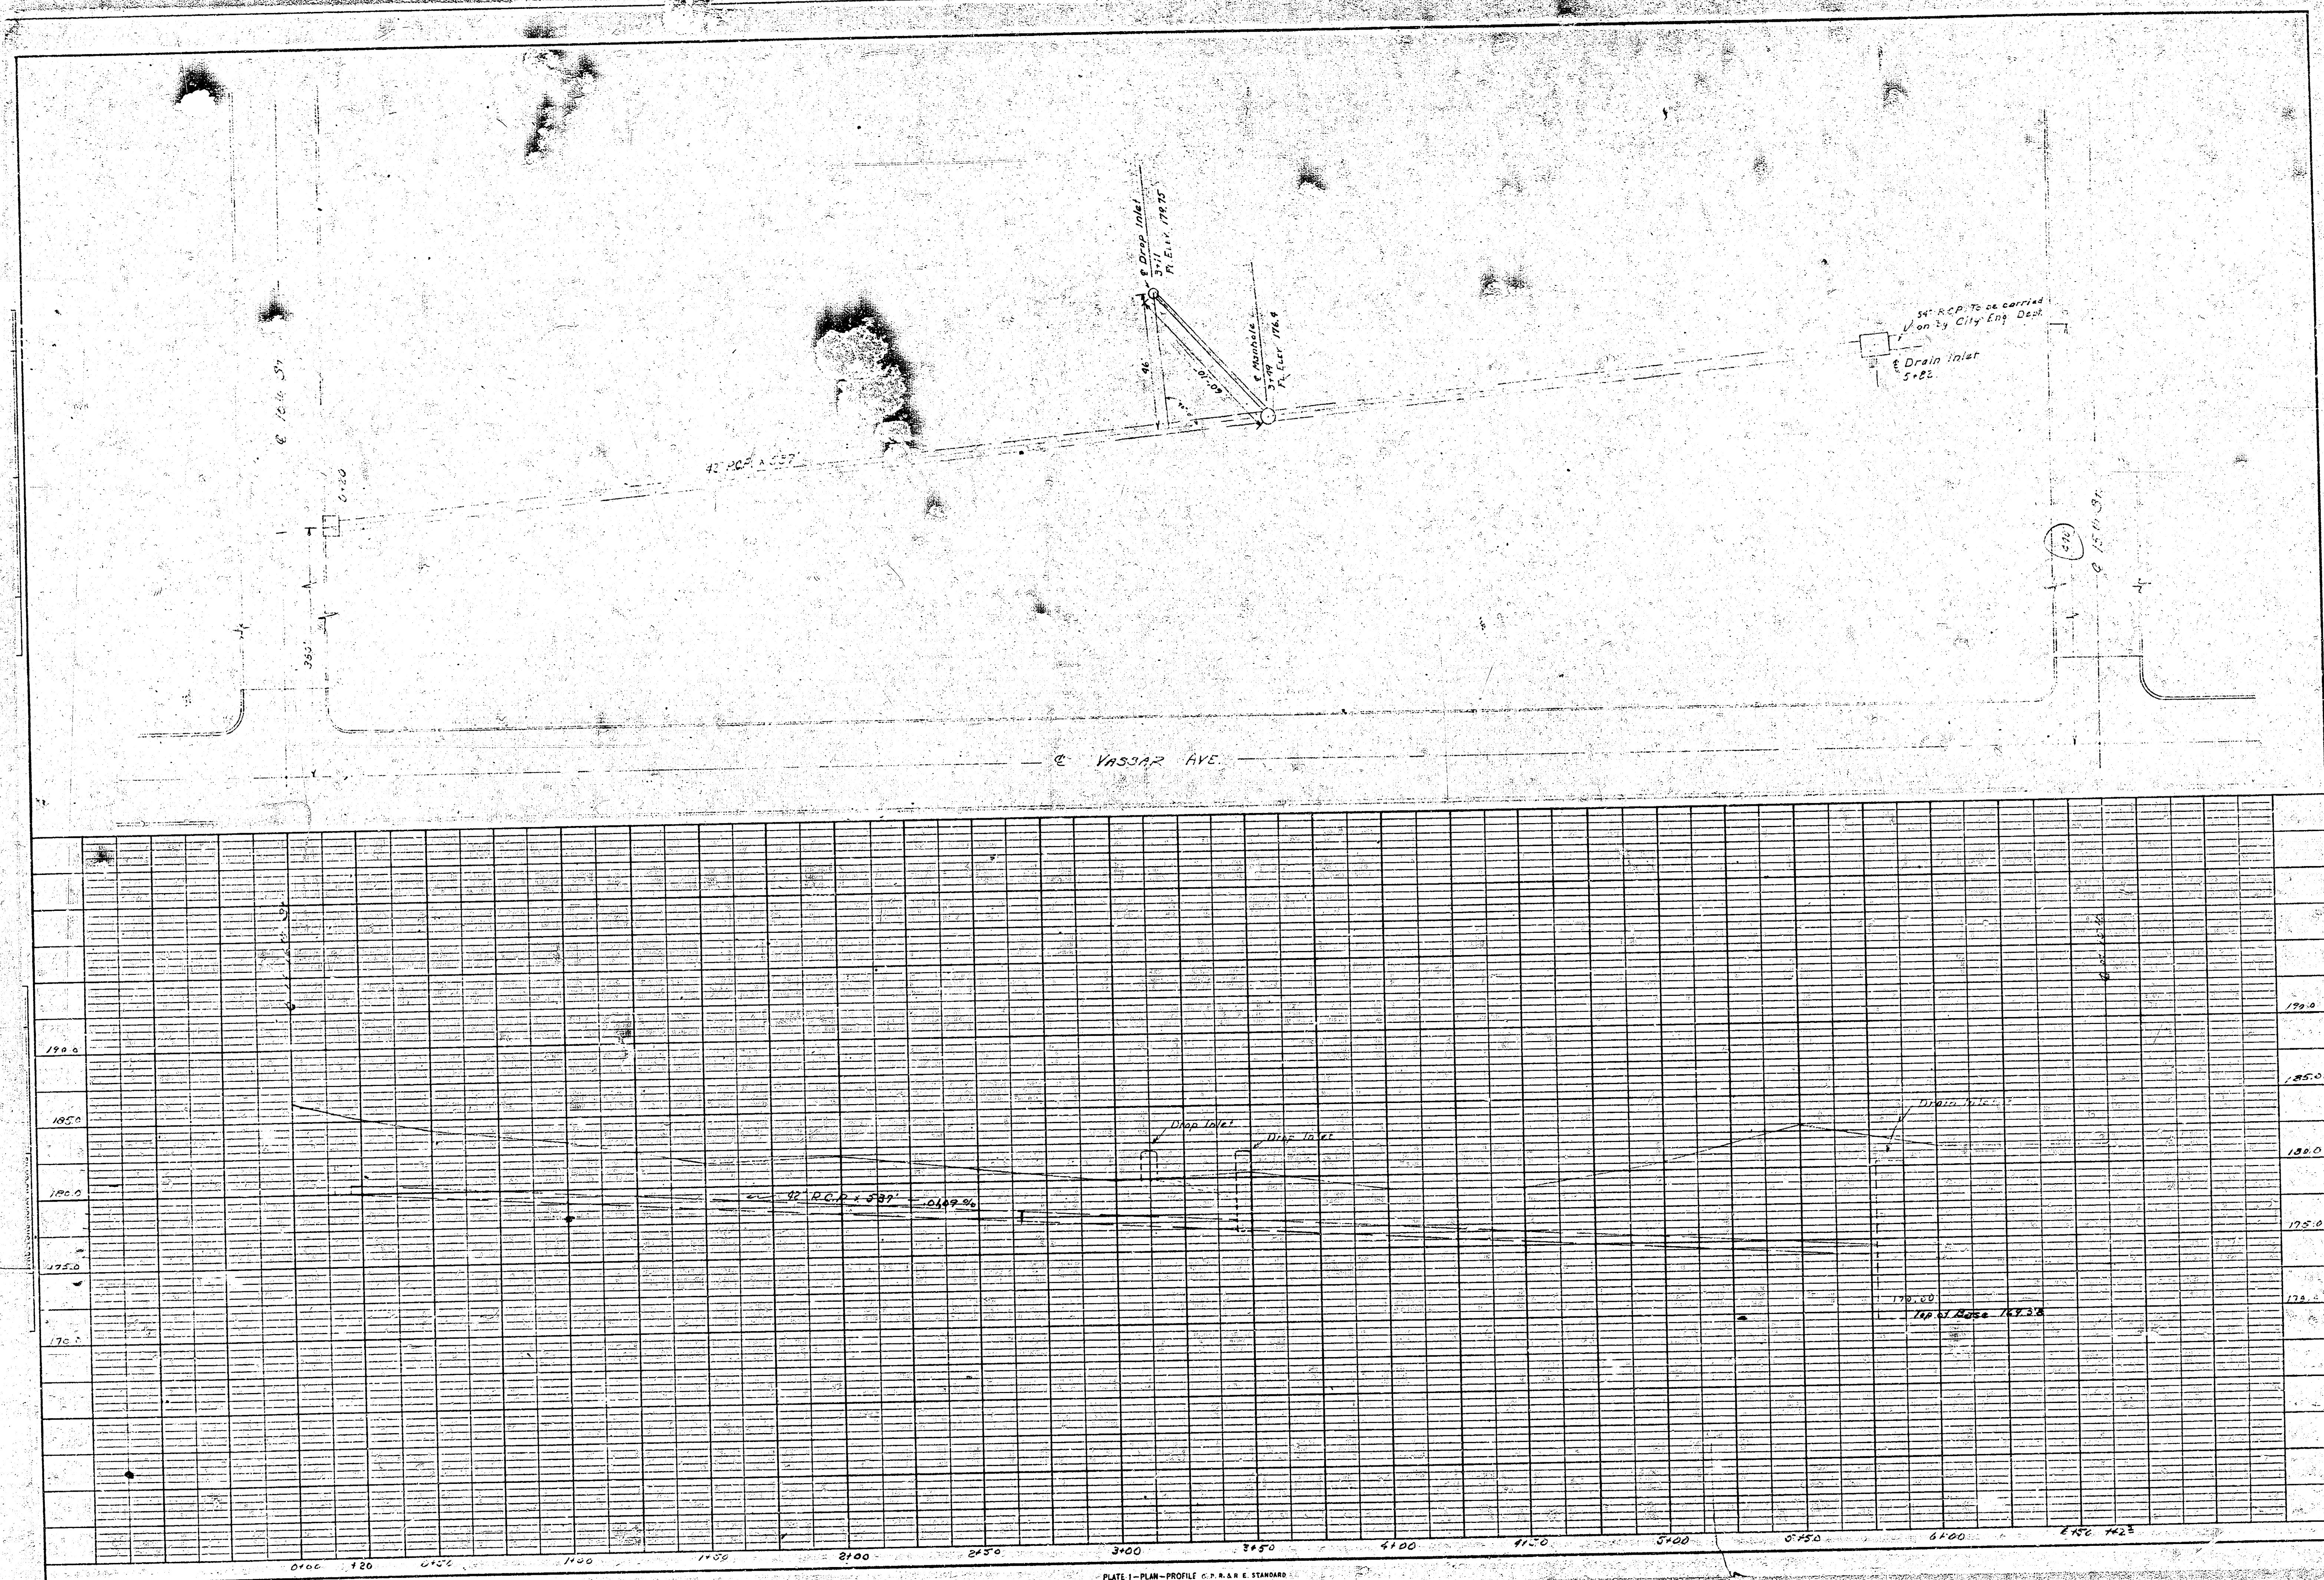



PLATE 1 - PLAN - PROFILE C. P. & E. STANDARD

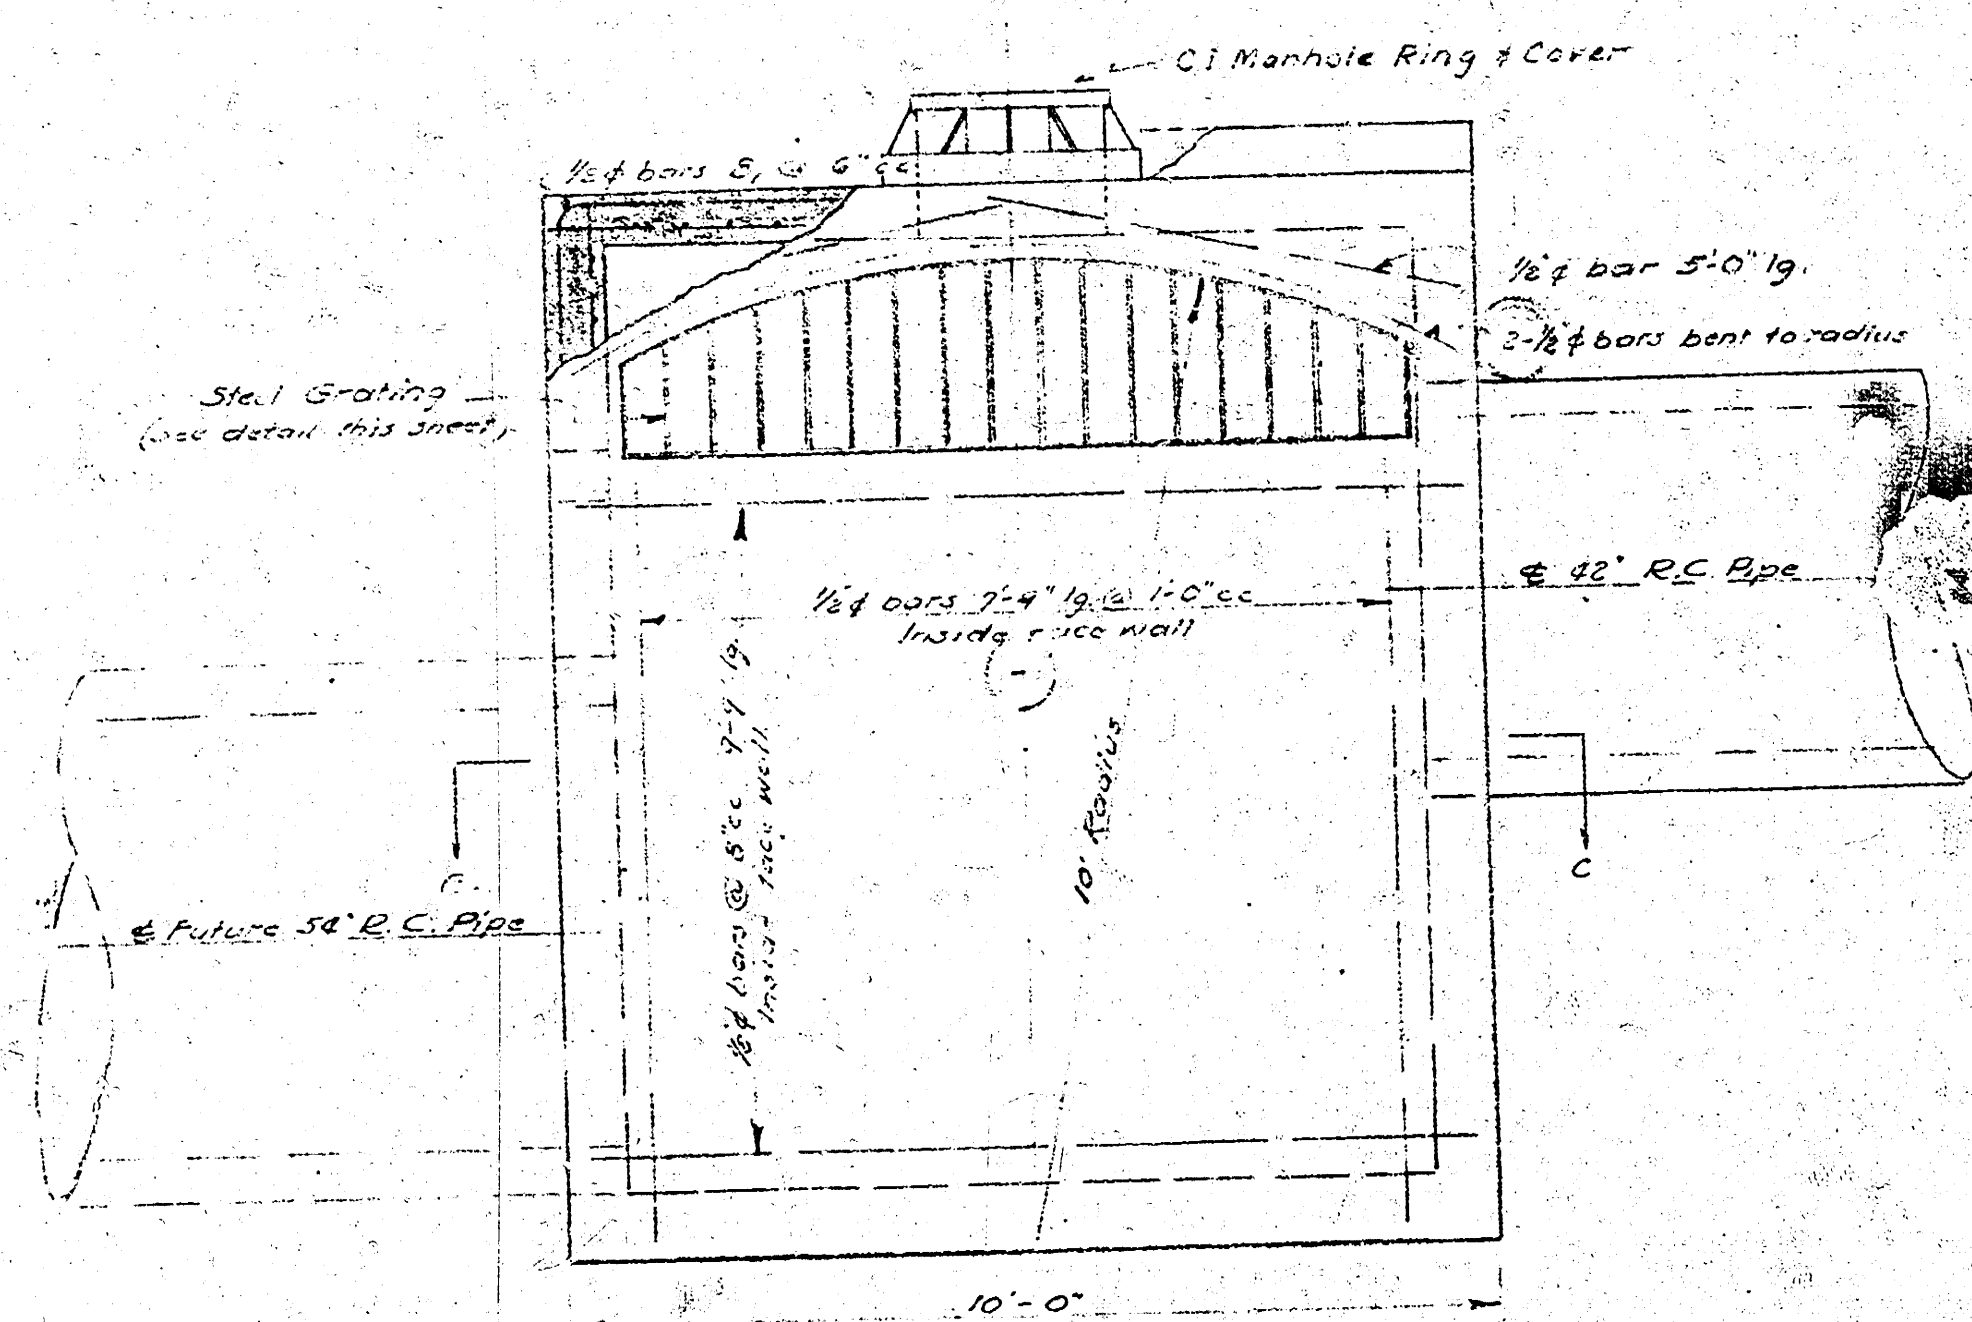


EAST ELEVATION
Scale: 1/4" = 1'

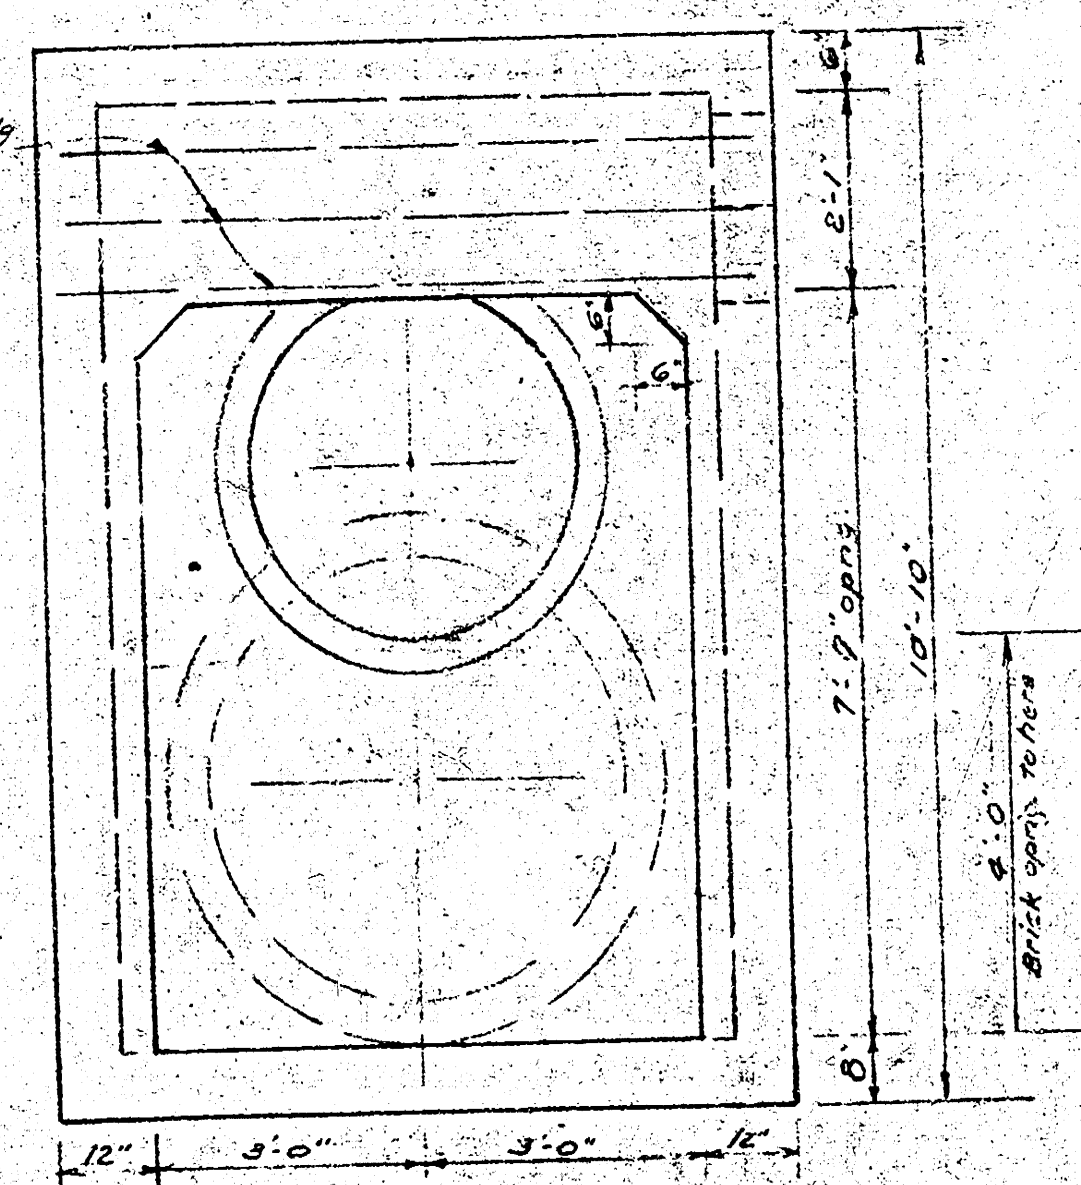


SOUTH ELEVATION
Scale: 1/4" = 1'

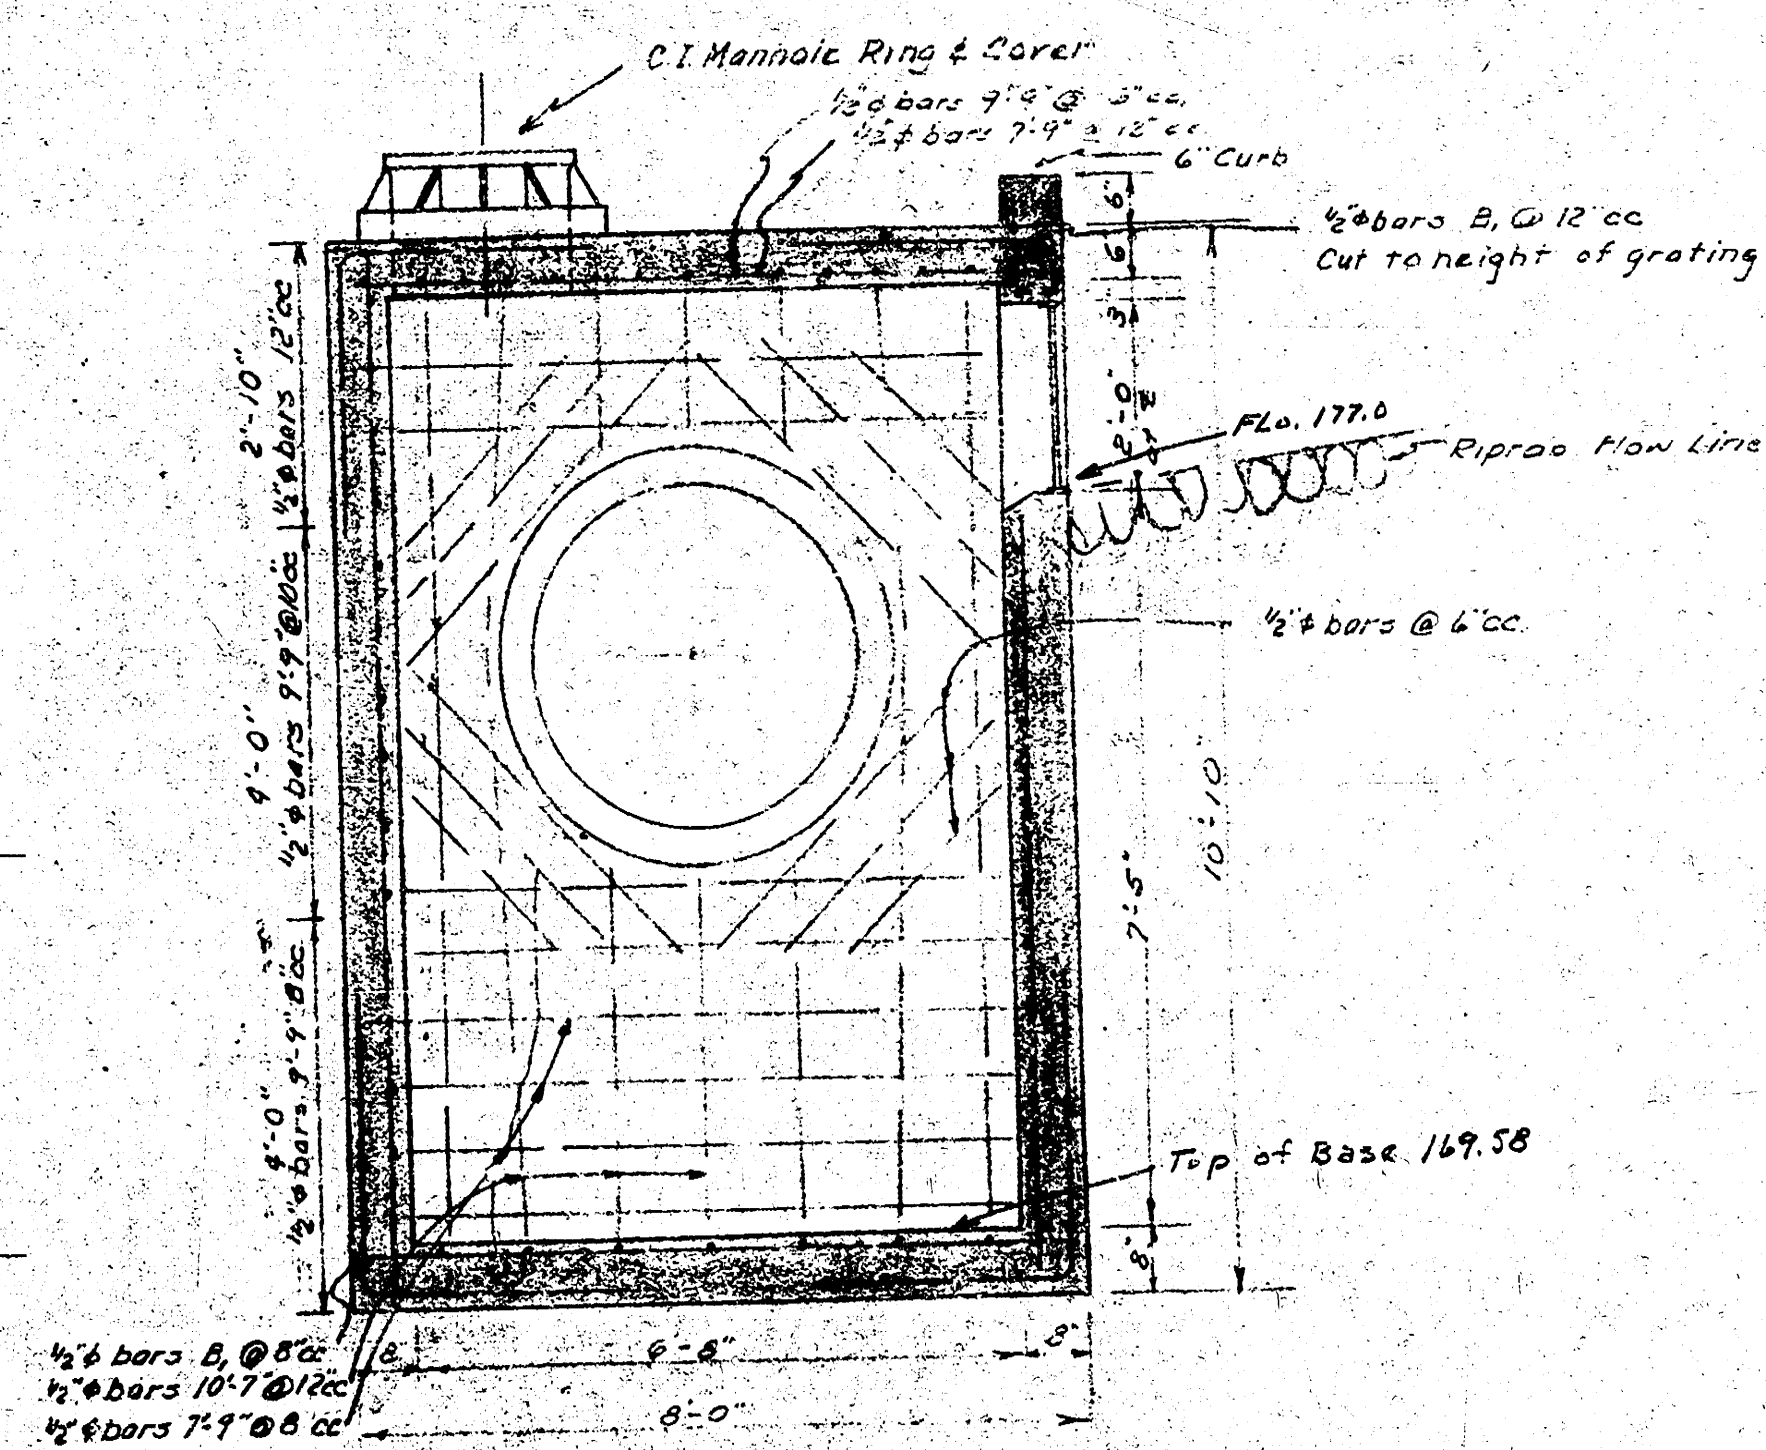


SECTION A-A
Scale: 1/4" = 1'

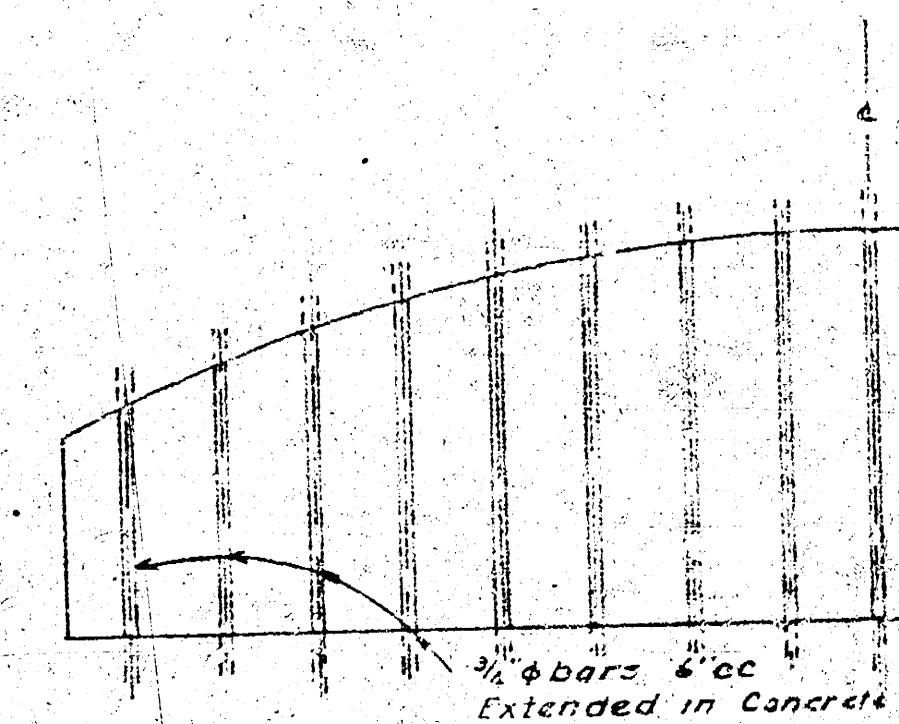

STEEL GRATING
Scale: 1" = 1'

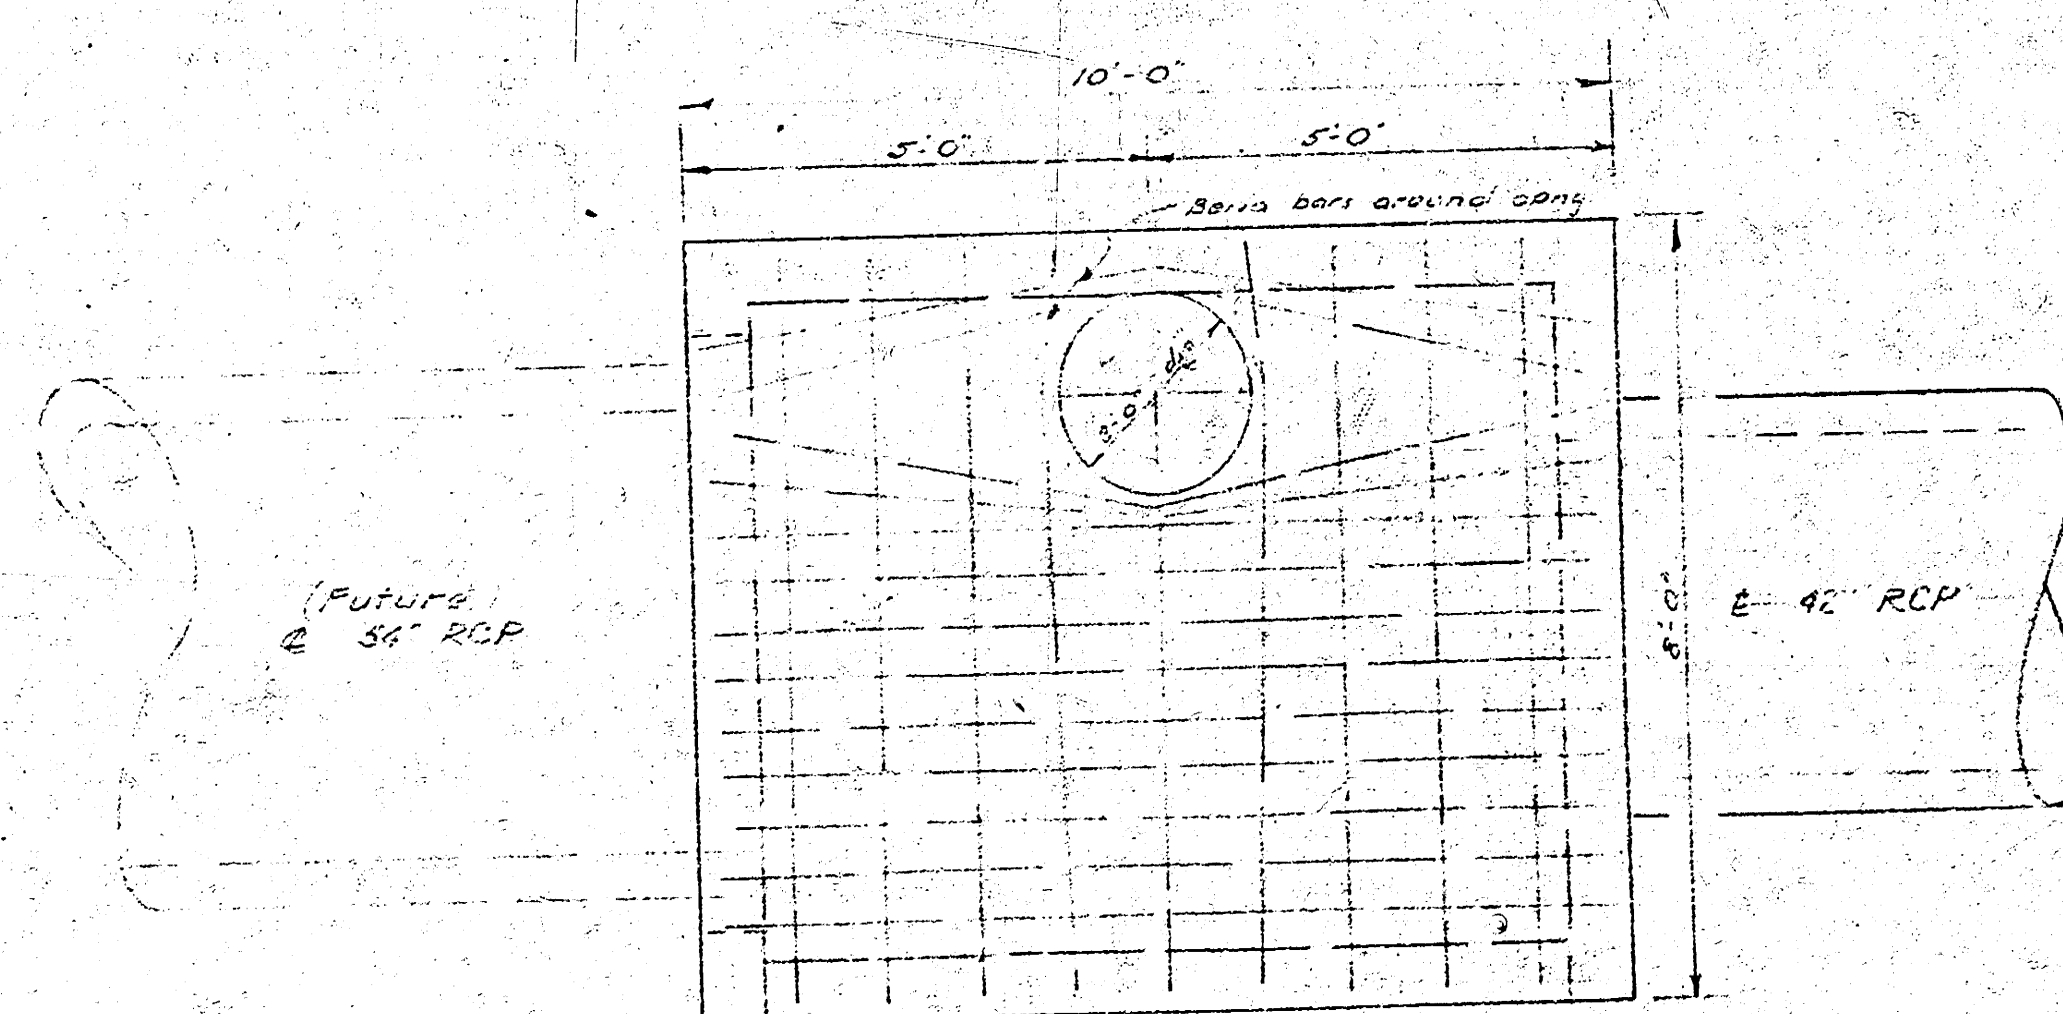

PLAN
Scale: 1/4" = 1'

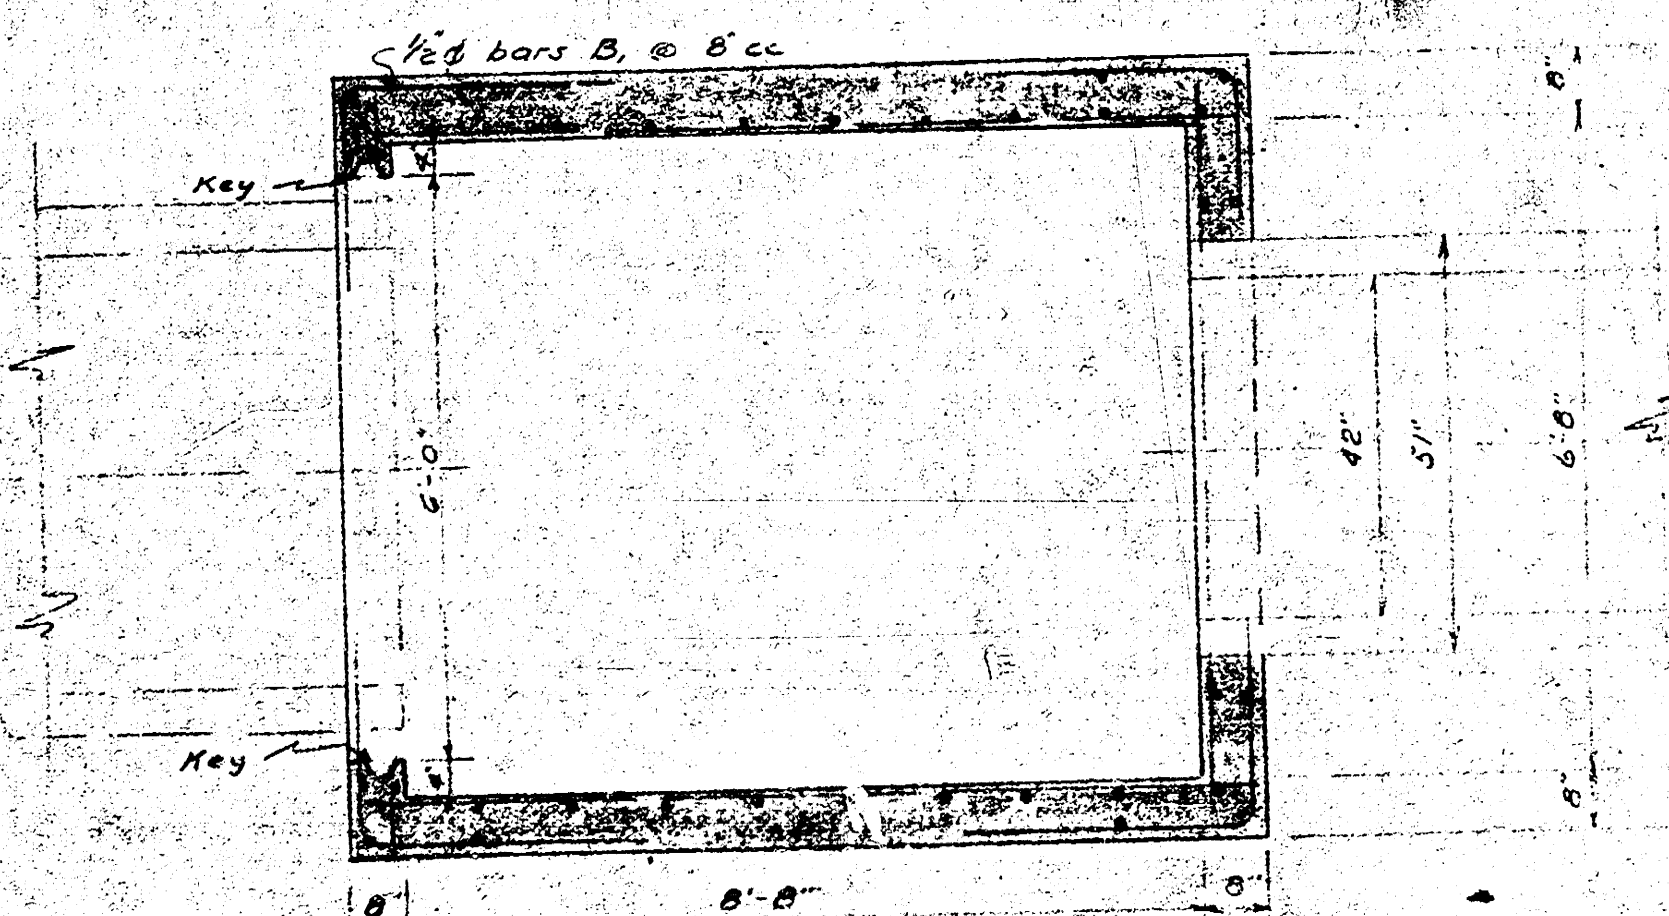

SECTION C-C

REVISIONS	
1	DRAINAGE INLET DETAIL FAIRMOUNT PARK
BOARD OF PARK COMMISSIONERS WICHITA, KANSAS	
DRAWN BY: DATE: SCALE: TYPED BY: PROJECT NUMBER:	
C. 1-15-34 Noted	

