


SANITARY SEWER IMPROVEMENTS
to serve
YELLOWSTONE COMMERCIAL ADDITION
YELLOWSTONE ADDITION
PHASE I & PHASE II
CITY OF WICHITA, KANSAS

Paul Gunzelman, P.E., City Engineer

Phase I Project Number 468-2024-035800 47274525 E5112

Phase II Project Number 468-2024-035801 47274625 E5115

Commercial Addition Project Number 468-2024-035803 47274425 E5109

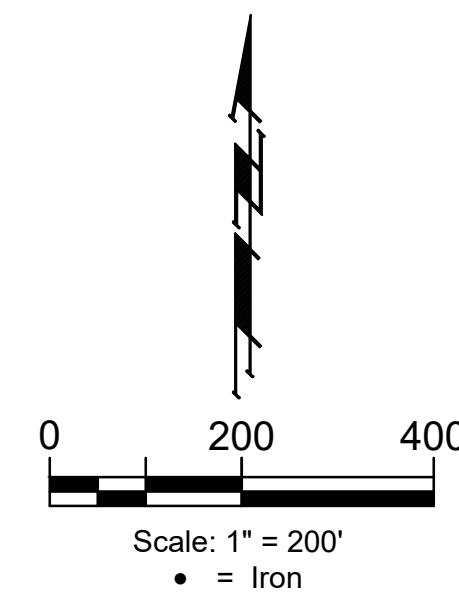

SHEET INDEX

Title Sheet	1
Line 1	2-5
Line 2	6
Line 3	7-8
Line 3 & Line 3D	9
Line 3A	10
Line 3B & Line 3C	11
Line 4	12
Line 5	13-14
Line 6 & Line 6A	15-16
Line 7	17-18
Line 8	19
Line 9 & Line 9A	20-24
Line 10	25-26
Line 11	27
Erosion Control Plan	28
Erosion Control BMP Details	29-33
Precast Manhole Detail	34
Frame & Cover Detail	35
Vertical Riser Detail	36
Coordinate Sheet	37
Copy of Plat	38-40

BENCHMARKS

BM #1: Cross southwest corner of curb inlet, south side of Pawnee, 178'± east of northeast corner of Lot 3, Block A
Elevation = 1331.25 NAVD88

BM #2: square cut northwest corner of curb inlet west side of 119th St W, 100'± south of northwest corner of the northwest quarter, Sec. 6, 28-S, R-1-W.
Elevation = 1338.39 NAVD88

BM #3: cross cut south end of RCP west side of 119th St W, 12'± north of southwest corner of the northwest quarter, Sec. 6, 28-S, R-1-W.
Elevation = 1334.57 NAVD88

GENERAL NOTES:

- Contractor will be required to provide notice to utility companies a minimum of seventy-two (72) hours prior to any excavation, as follows:

Kansas One-Call	687-2470
-----------------	----------

The Contractor must notify the following in case of an emergency:


Cox Communications	262-4270
Kansas Gas Service	1-888-482-4950
Energ	383-8650
Black Hills Energy	1-800-303-0357
AT&T	268-2245
City of Wichita Water Dept.	268-4563
City of Wichita Sewer Maint.	268-4024
City of Wichita Storm Sewer Maint.	268-4090
City of Wichita Traffic Maint.	268-4034
Conoco Phillips Pipeline Co.	1-877-267-2290
Southern Star Pipeline Co.	529-6600
Kinder-Morgan Pipeline Co.	1-888-844-5658
- Utility service lines, poles, valve boxes, meters, and etcetera are to be adjusted as necessary by others prior to construction unless the plans specifically call for their adjustment by the Contractor or unless the plans specifically identify a utility to be adjusted by its owner during construction. Existing utilities and their location, as shown on the plans, represent the best information obtainable for design. The Contractor will be required to work around existing utilities within the right-of-way which do not conflict with proposed construction.
- Rubble from the removal of miscellaneous structures and excess excavation which is to be wasted shall be disposed of on sites to be provided by the Contractor. These sites shall be approved by the Engineer as to suitability, appearance and site location. Locations, in the opinion of the Engineer, that will leave an unsightly appearance will not be approved. All disposal sites must be approved by the Kansas Department of Health and Environment. Material either stockpiled or disposed of in a flood plain would require a Kansas State Board of Agriculture permit. Any material dumped in waters of the United States or wetlands is subject to U.S. Corps. of Engineers permitting regulations. Any material buried or stockpiled beyond approved construction limits would require additional archaeological investigations unless buried in a previously approved borrow location.
- Trees and shrubs in public right-of-way which are in direct conflict with proposed new construction shall be removed by the Contractor with the Engineer's approval. Trees and shrubs which are not in direct conflict with proposed new construction shall be saved and protected from damage.
- The Contractor shall give all property owners and/or tenants of developed property abutting the construction of this project a minimum of ten (10) days notice prior to start of construction.
- The Contractor shall be responsible for preserving property irons. The Contractor will be required to re-establish any property irons which are damaged or destroyed by his construction operations. Such irons shall be re-established by a licensed land surveyor in accordance with state laws.
- All existing and proposed erosion control measures including silt fencing, erosion control mat, straw bales, inlet barriers, and const. entrance shall be maintained throughout construction by the contractor and until project is accepted by the City of Wichita. The on-site engineer shall complete weekly reports on the status of erosion control measures. The contractor shall be required to comply with maintenance and/or replacement of erosion control measures as determined by the on-site engineer until project is accepted by City of Wichita. Maintenance and/or replacement of erosion control measures to be paid by L.S. bid item "Maintain Existing BMP's."
- All excess excavation shall remain on-site and shall be stockpiled on lots in the Southeast corner of Yellowstone Addition, the exact location to be determined by the engineer.
- The Contractor shall be responsible for maintaining continuous flow of sewage through construction. Contractor's proposed method for maintaining sewage flow shall be approved by the Engineer. Cost of maintaining flow of sewage through construction will not be paid for directly and this cost shall be considered as subsidiary to the other pay items of work.
- All areas disturbed by construction are to be seeded as follows:
Seed --- Rye grass; 5 lbs./1000 Sq. Ft.
All costs associated with seeding including mobilization, preparation of ground, seeding, fertilizing, mulching, etc. shall be included in the L.S. bid item "Seeding".
- The Developer for this project is Paul Kelsey
716 N. 119th St. #112, Wichita, KS 67212
PH# (316)722-1077 email paul.kelsey@gmail.com




PHASE I BENEFIT DISTRICT

PHASE II BENEFIT DISTRICT

COMMERCIAL ADDITION BENEFIT DISTRICT

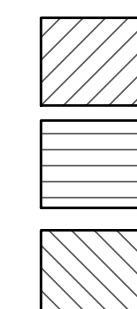


May 22, 2026

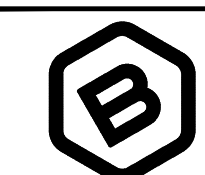

BAUGHMAN COMPANY
315 Ellis St. Wichita, KS 67211 316-262-7271
BaughmanCo.com

VICINITY MAP

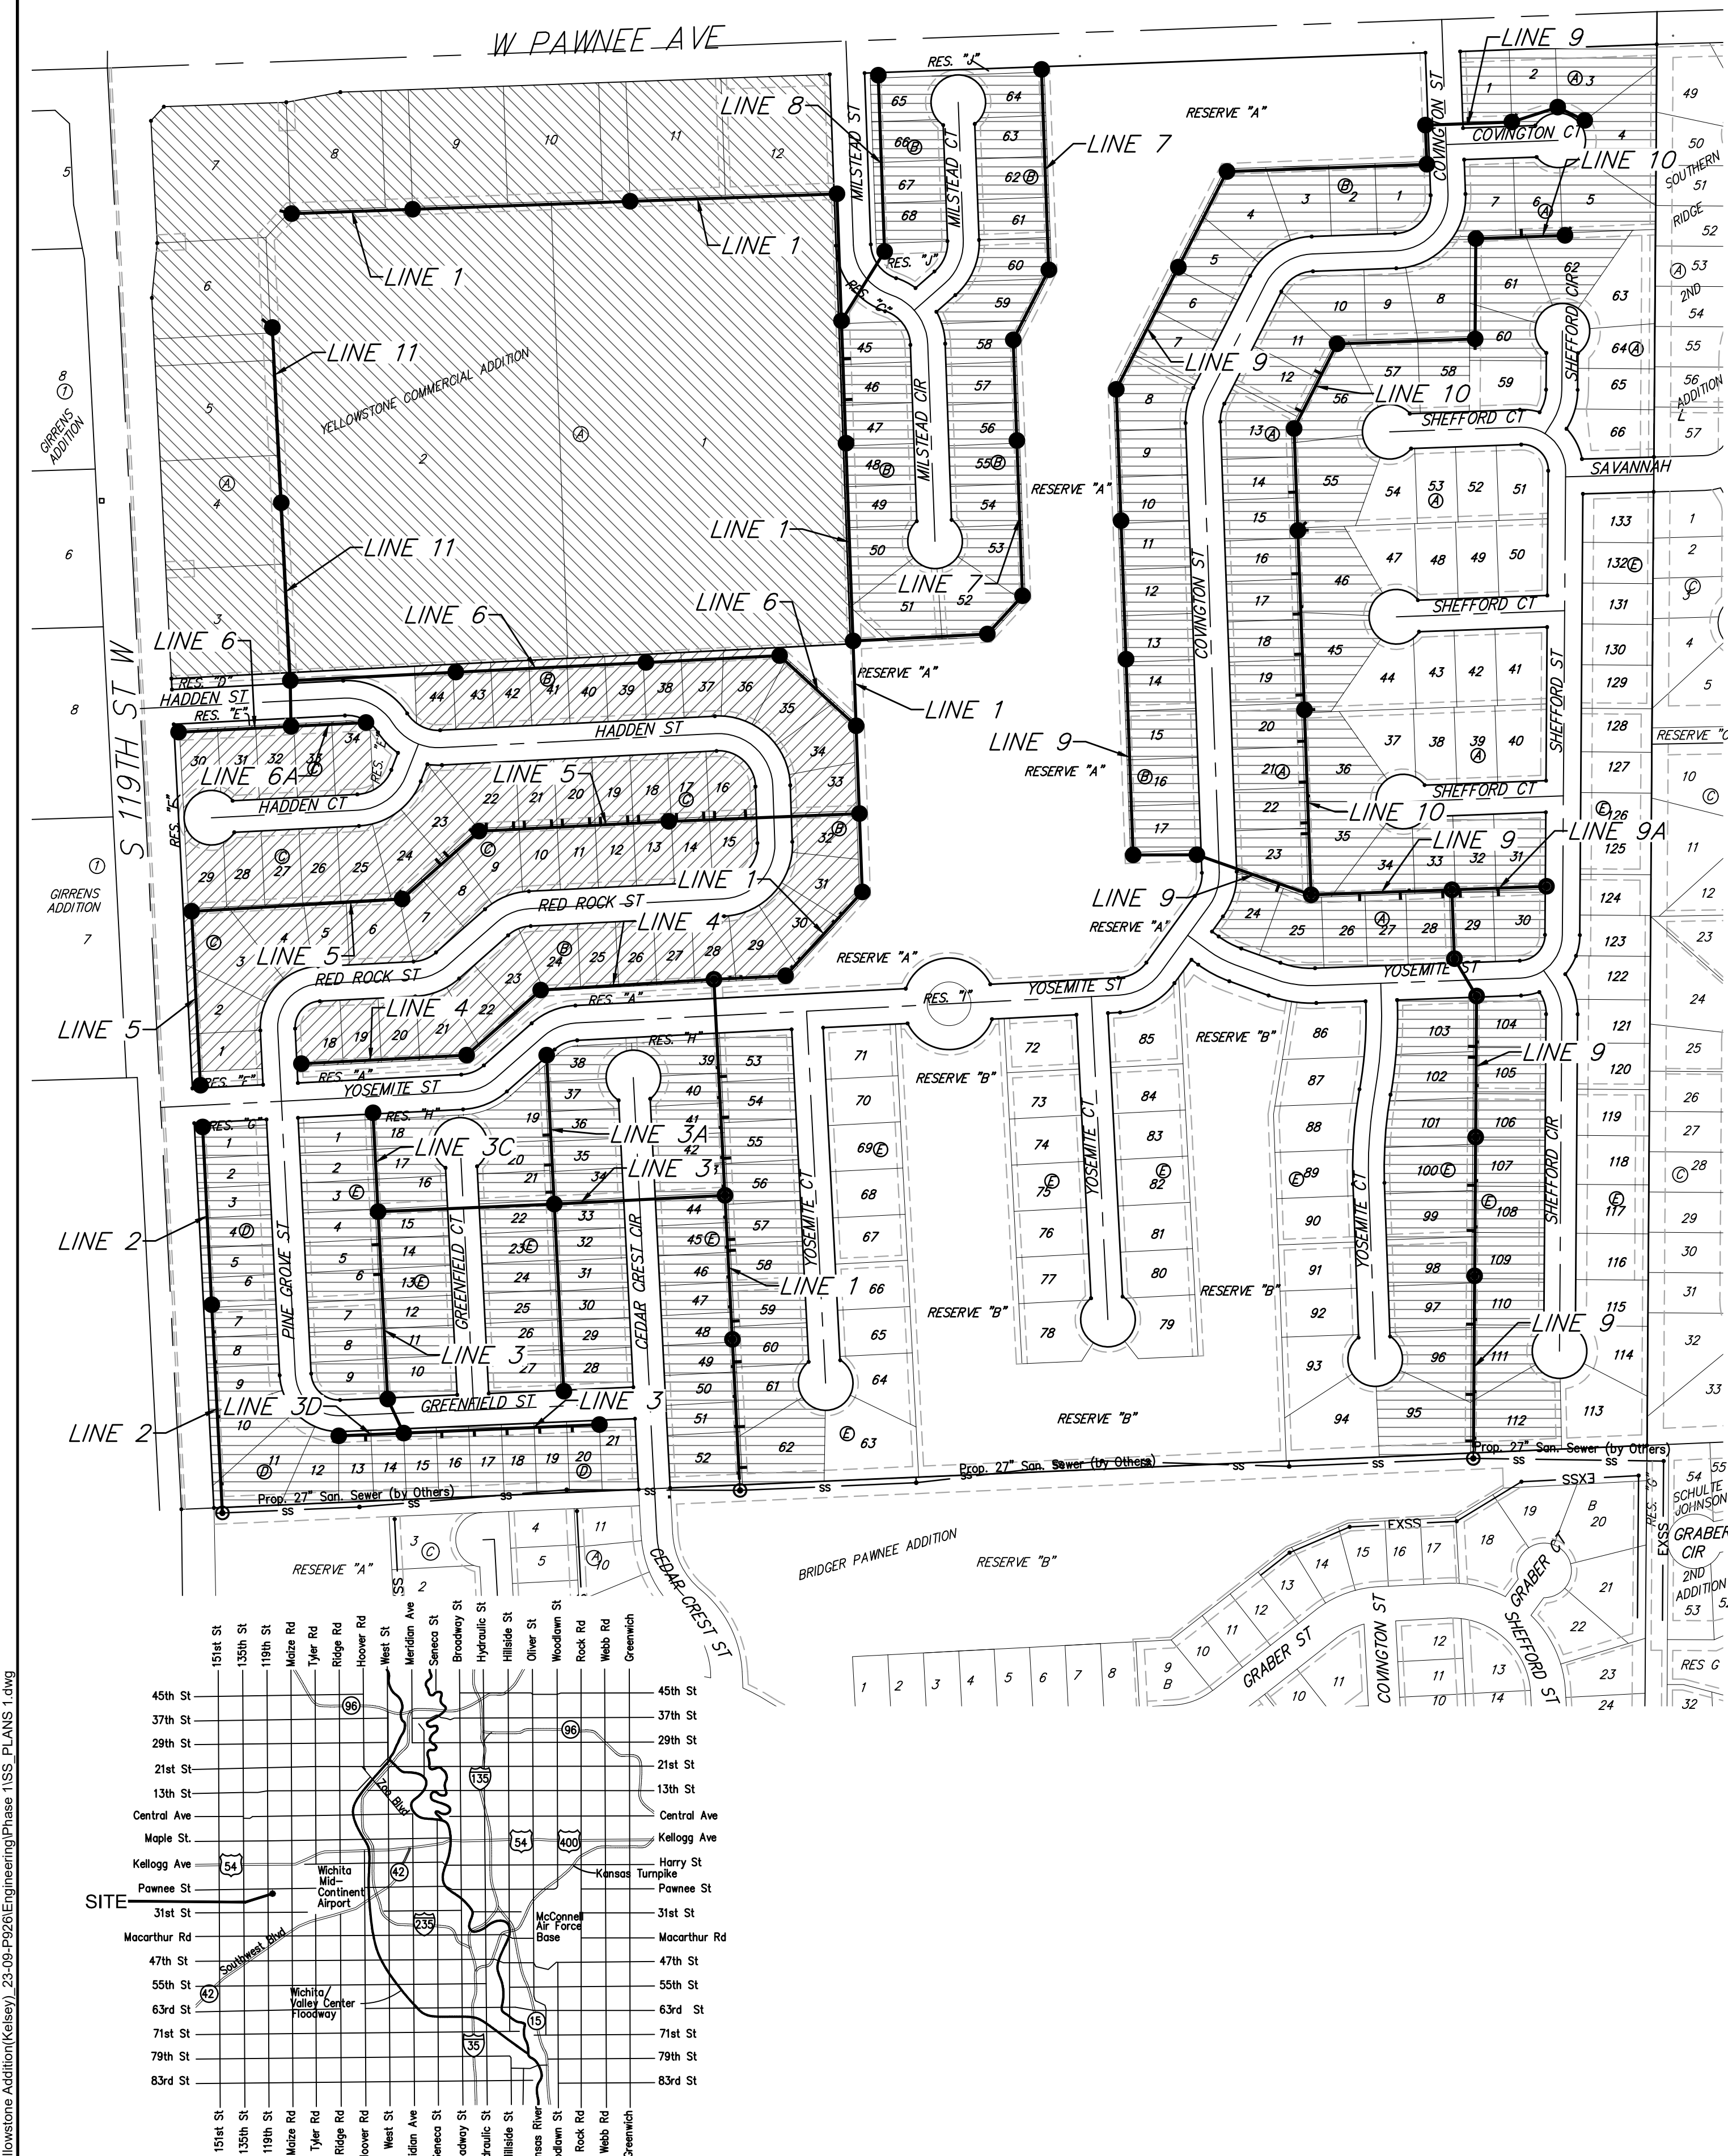





BM #3: cross cut south end of
RCP west side of 119th St W, 12'±
north of southwest corner of the
northwest quarter, Sec. 6, 28-S,
R-1-W.
Elevation = 1334.57 NAVD88

NUMBER	TYPE	LOCATION				FOR INFORMATION ONLY	
		LOT NO.	BLOCK NO.	LINE NO.	STATION/ DIRECTION	APPROXIMATE LENGTH 4" PIPE	
						VERTICAL	HORIZONTAL
1	10" x 4" Tee	52	E	1	0+32.0/Lt.	18.2'	5'
2	10" x 4" Tee	62	E	1	0+42.0/Rt.	18.1'	15'
3	10" x 4" Tee	61	E	1	1+17.0/Rt.	18.4'	15'
4	10" x 4" Tee	51	E	1	1+18.0/Lt.	18.5'	5'
5	10" x 4" Tee	50	E	1	1+73.0/Lt.	17.5'	5'
6	10" x 4" Tee	49	E	1	2+28.0/Lt.	16.6'	5'
7	10" x 4" Tee	60	E	1	2+36.4/Rt.	16.3'	15'
8	4" Stub	48	E	1	2+78.0/Lt.	15.7'	10'
9	10" x 4" Tee	59	E	1	3+11.4/Rt.	15.0'	15'
10	10" x 4" Tee	47	E	1	3+38.0/Lt.	14.9'	5'
11	10" x 4" Tee	46	E	1	3+93.0/Lt.	14.5'	5'
12	10" x 4" Tee	58	E	1	4+41.4/Rt.	14.6'	15'

NOTE: The vertical portion of the riser shall be extended to 2' minimum above ground water elevation and 4' maximum below proposed ground elevation.

NUMBER	TYPE	LOCATION				FOR INFORMATION ONLY	
		LOT NO.	BLOCK NO.	LINE NO.	STATION/ DIRECTION	APPROXIMATE LENGTH 4" PIPE	
						VERTICAL	HORIZONTAL
13	10" x 4" Tee	45	E	1	4+48.0/Lt.	14.5'	5'
14	10" x 4" Tee	57	E	1	4+61.4/Rt.	14.2'	15'
15	10" x 4" Tee	44	E	1	5+03.0/Lt.	13.7'	5'
16	4" Stub	56	E	1	5+43.0/Rt.	13.1'	15'
17	10" x 4" Tee	43	E	1	5+60.0/Lt.	13.1'	5'
18	10" x 4" Tee	55	E	1	6+11.0/Rt.	13.3'	15'
19	10" x 4" Tee	42	E	1	6+13.0/Lt.	13.6'	5'
20	10" x 4" Tee	41	E	1	6+68.0/Lt.	14.2'	5'
21	10" x 4" Tee	54	E	1	6+86.4/Rt.	14.0'	15'
22	10" x 4" Tee	40	E	1	7+23.0/Lt.	14.4'	5'
23	10" x 4" Tee	53	E	1	7+61.4/Rt.	13.5'	15'
24	10" x 4" Tee	39	E	1	7+78.0/Lt.	13.7'	5'

NOTE: The vertical portion of the riser shall be extended to 2' minimum above ground water elevation and 4' maximum below proposed ground elevation.

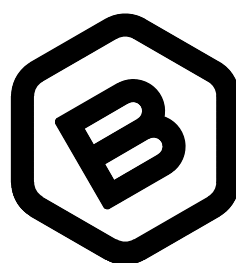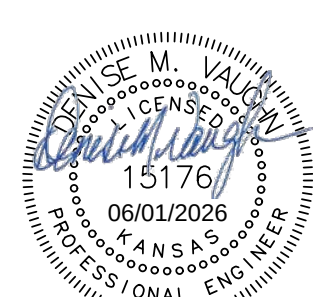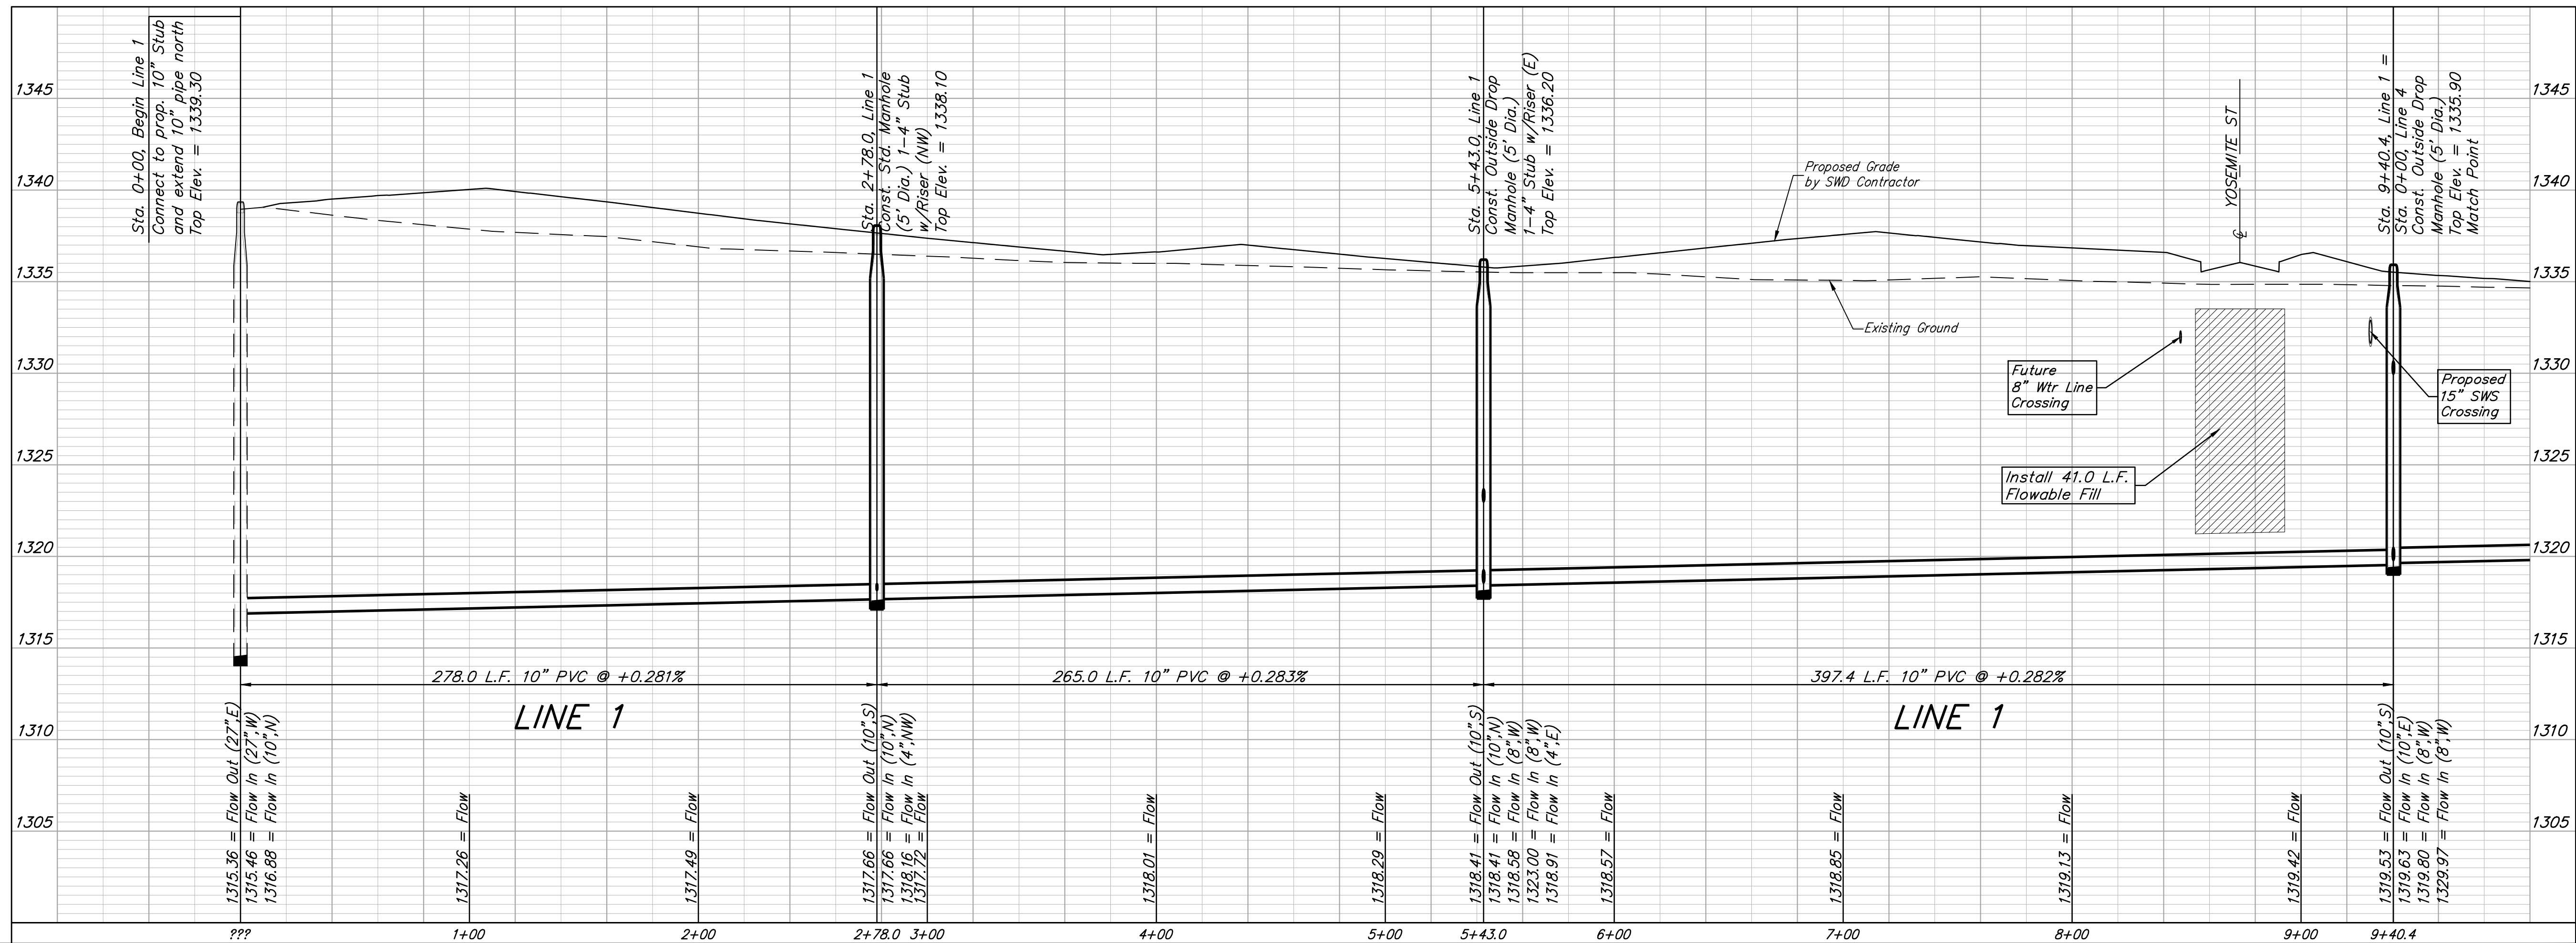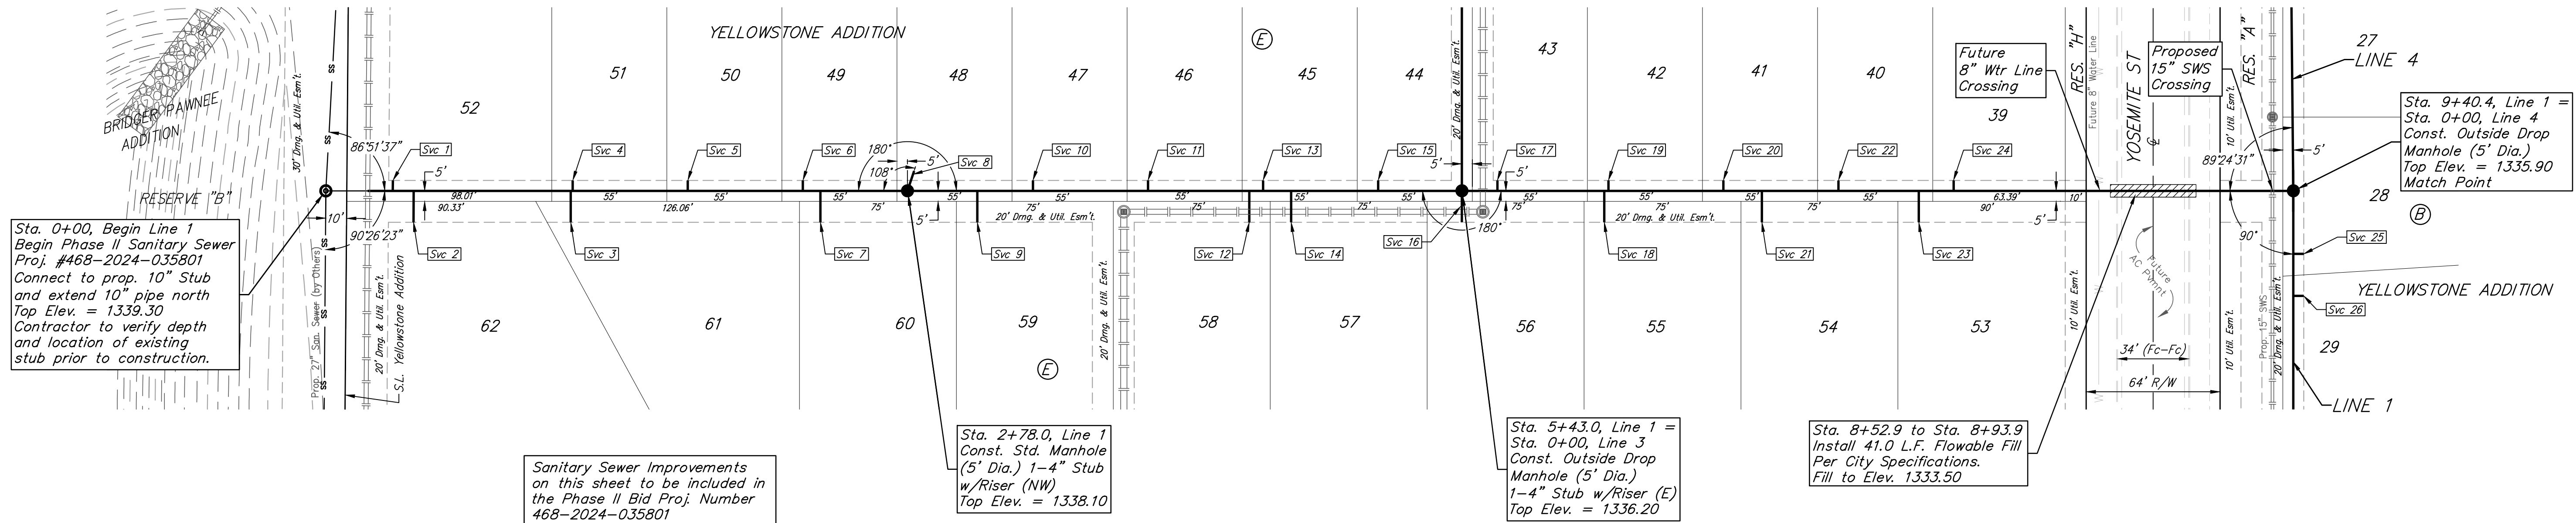

BAUGHMAN
COMPANY

315 Ellis St.
Wichita, KS 67211
316-262-7271
BaughmanCo.com

YELLOWSTONE ADDITION
PHASE II

LINE 1

SANITARY SEWER IMPROVEMENTS

PROJECT NUMBER:
468-2024-035801

DESIGN: DMV DRAWN: JAK

DATE: May 14, 2026


SHEET **2** OF **40**

File: E:\Projects\Yellowstone Addition(Kelsev) 23-09-P926\Engineering\Phase 1\SS PLANS 1.dwg

BENCHMARKS:
BM #1: Cross southwest corner of curb inlet, south side of Pawnee, 178'± east of northeast corner of Lot 3, Block A
Elevation = 1331.25 NAVD88

BM #2: square cut northwest corner of curb inlet west side of 119th St W, 100'± south of northwest corner of the northwest quarter, Sec. 6, 28-S, R-1-W.
Elevation = 1338.39 NAVD88


BM #3: cross cut south end of RCP west side of 119th St W, 12'± north of southwest corner of the northwest quarter, Sec. 6, 28-S, R-1-W.
Elevation = 1334.57 NAVD88

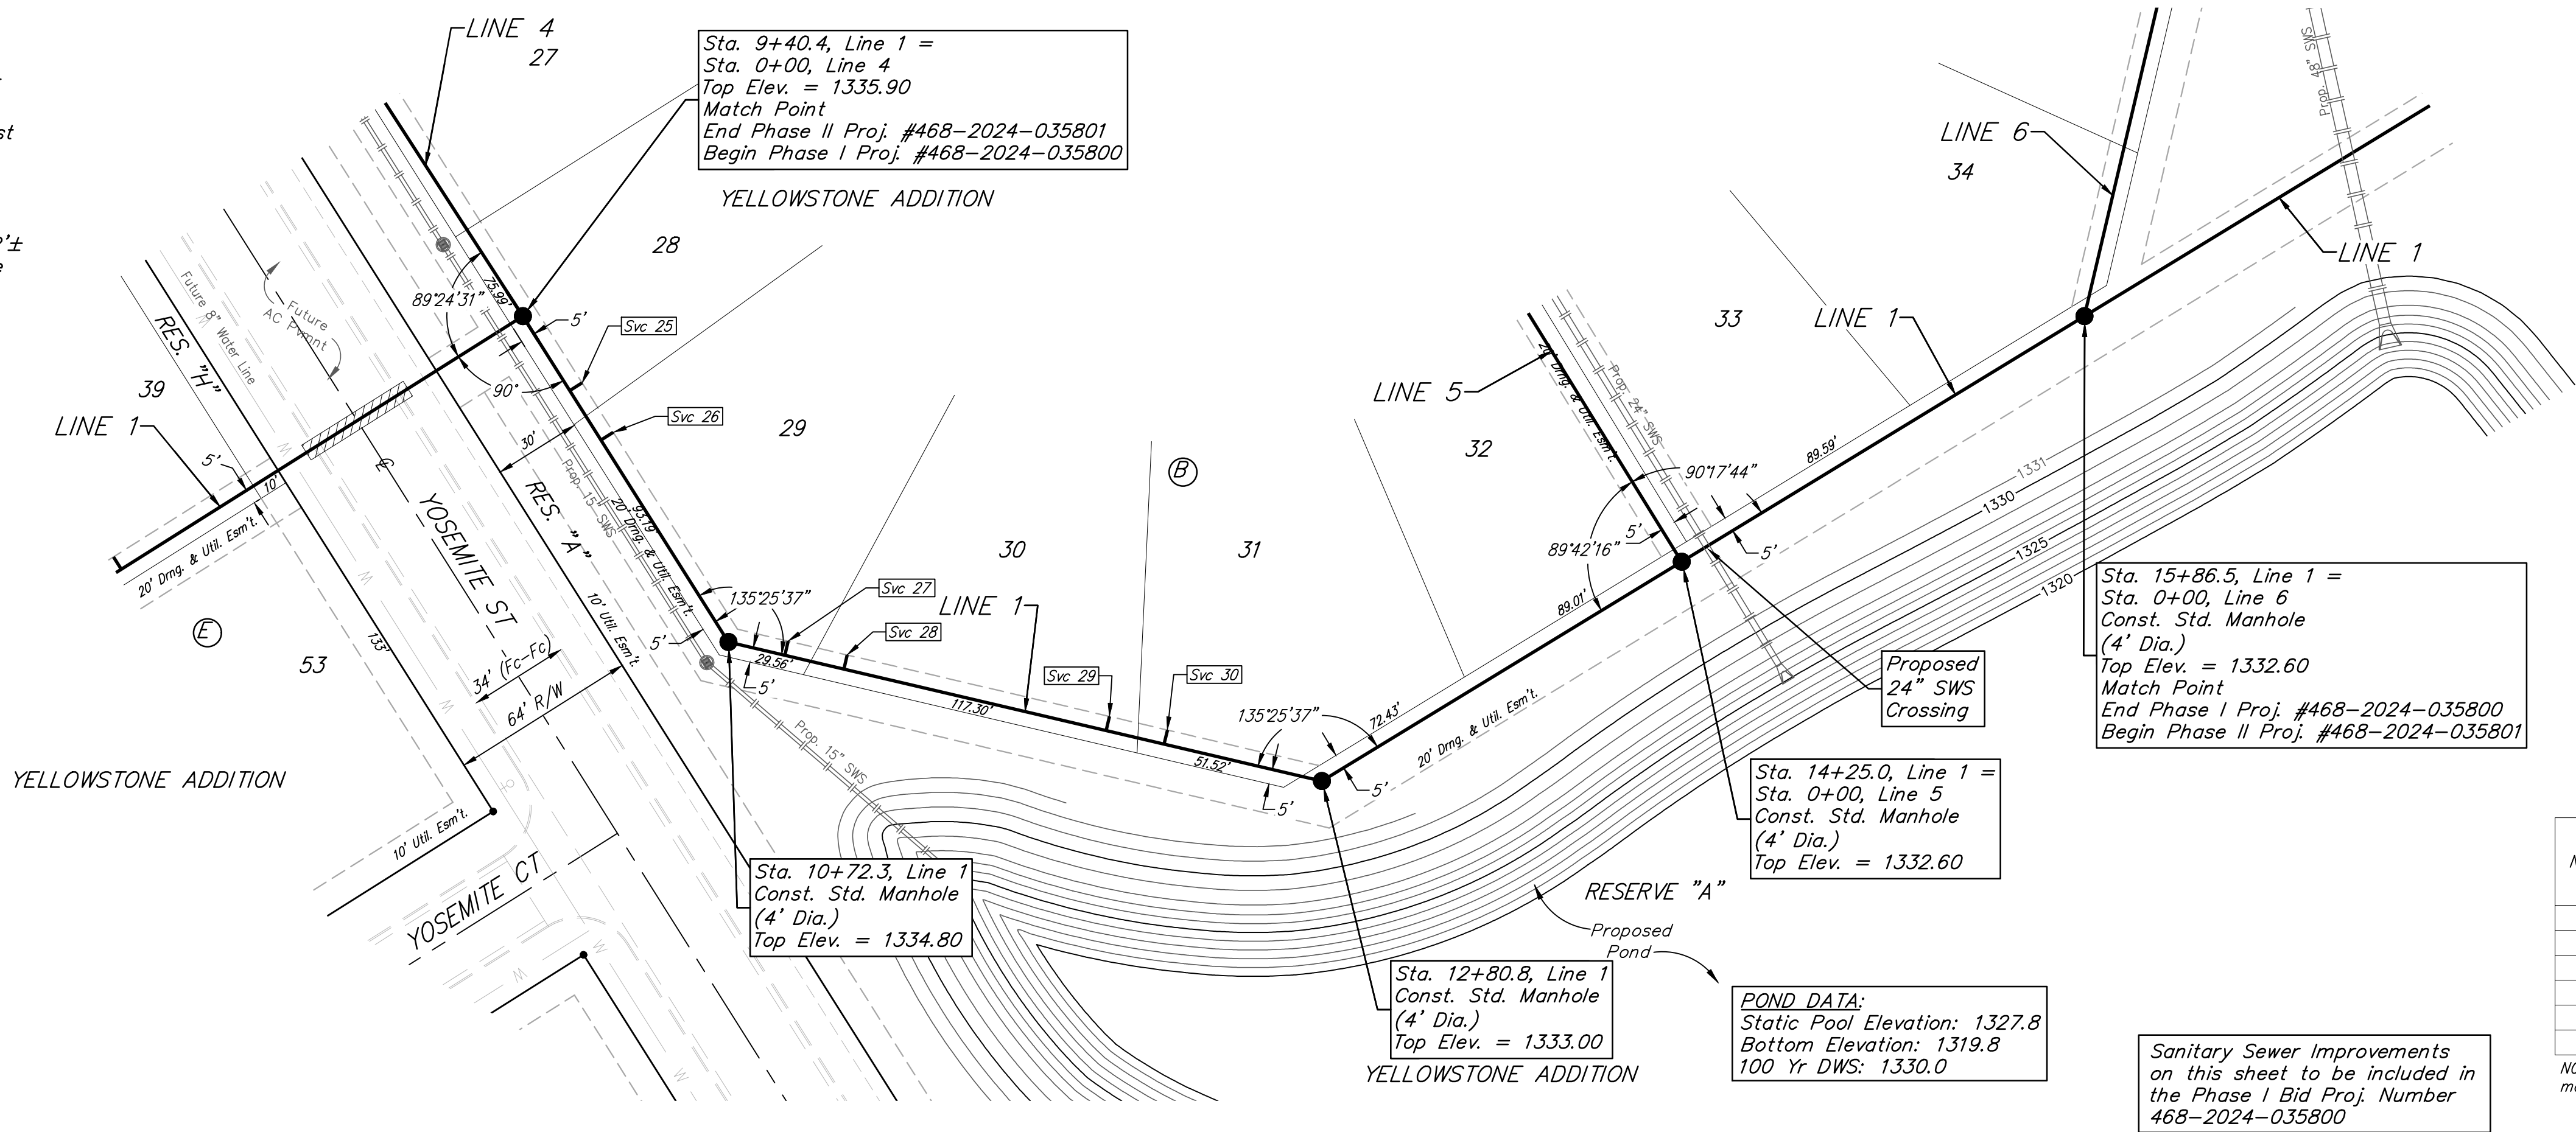

SEWER SERVICE TABLE

NUMBER	TYPE	LOCATION				FOR INFORMATION ONLY	
		LOT NO.	BLOCK NO.	LINE NO.	STATION/ DIRECTION	APPROXIMATE LENGTH 4" PIPE	
						VERTICAL	HORIZONTAL
25	10" x 4" Tee	28	B	1	9+70.5/Lt.	11.6'	5'
26	10" x 4" Tee	29	B	1	9+90.5/Lt.	11.4'	5'
27	10" x 4" Tee	29	B	1	10+92.1/Lt.	9.9'	5'
28	10" x 4" Tee	30	B	1	11+12.8/Lt.	9.6'	5'
29	10" x 4" Tee	30	B	1	12+05.0/Lt.	8.8'	5'
30	10" x 4" Tee	31	B	1	12+25.4/Lt.	8.7'	5'

NOTE: The vertical portion of the riser shall be extended to 2' minimum above ground water elevation and 4' maximum below proposed ground elevation.

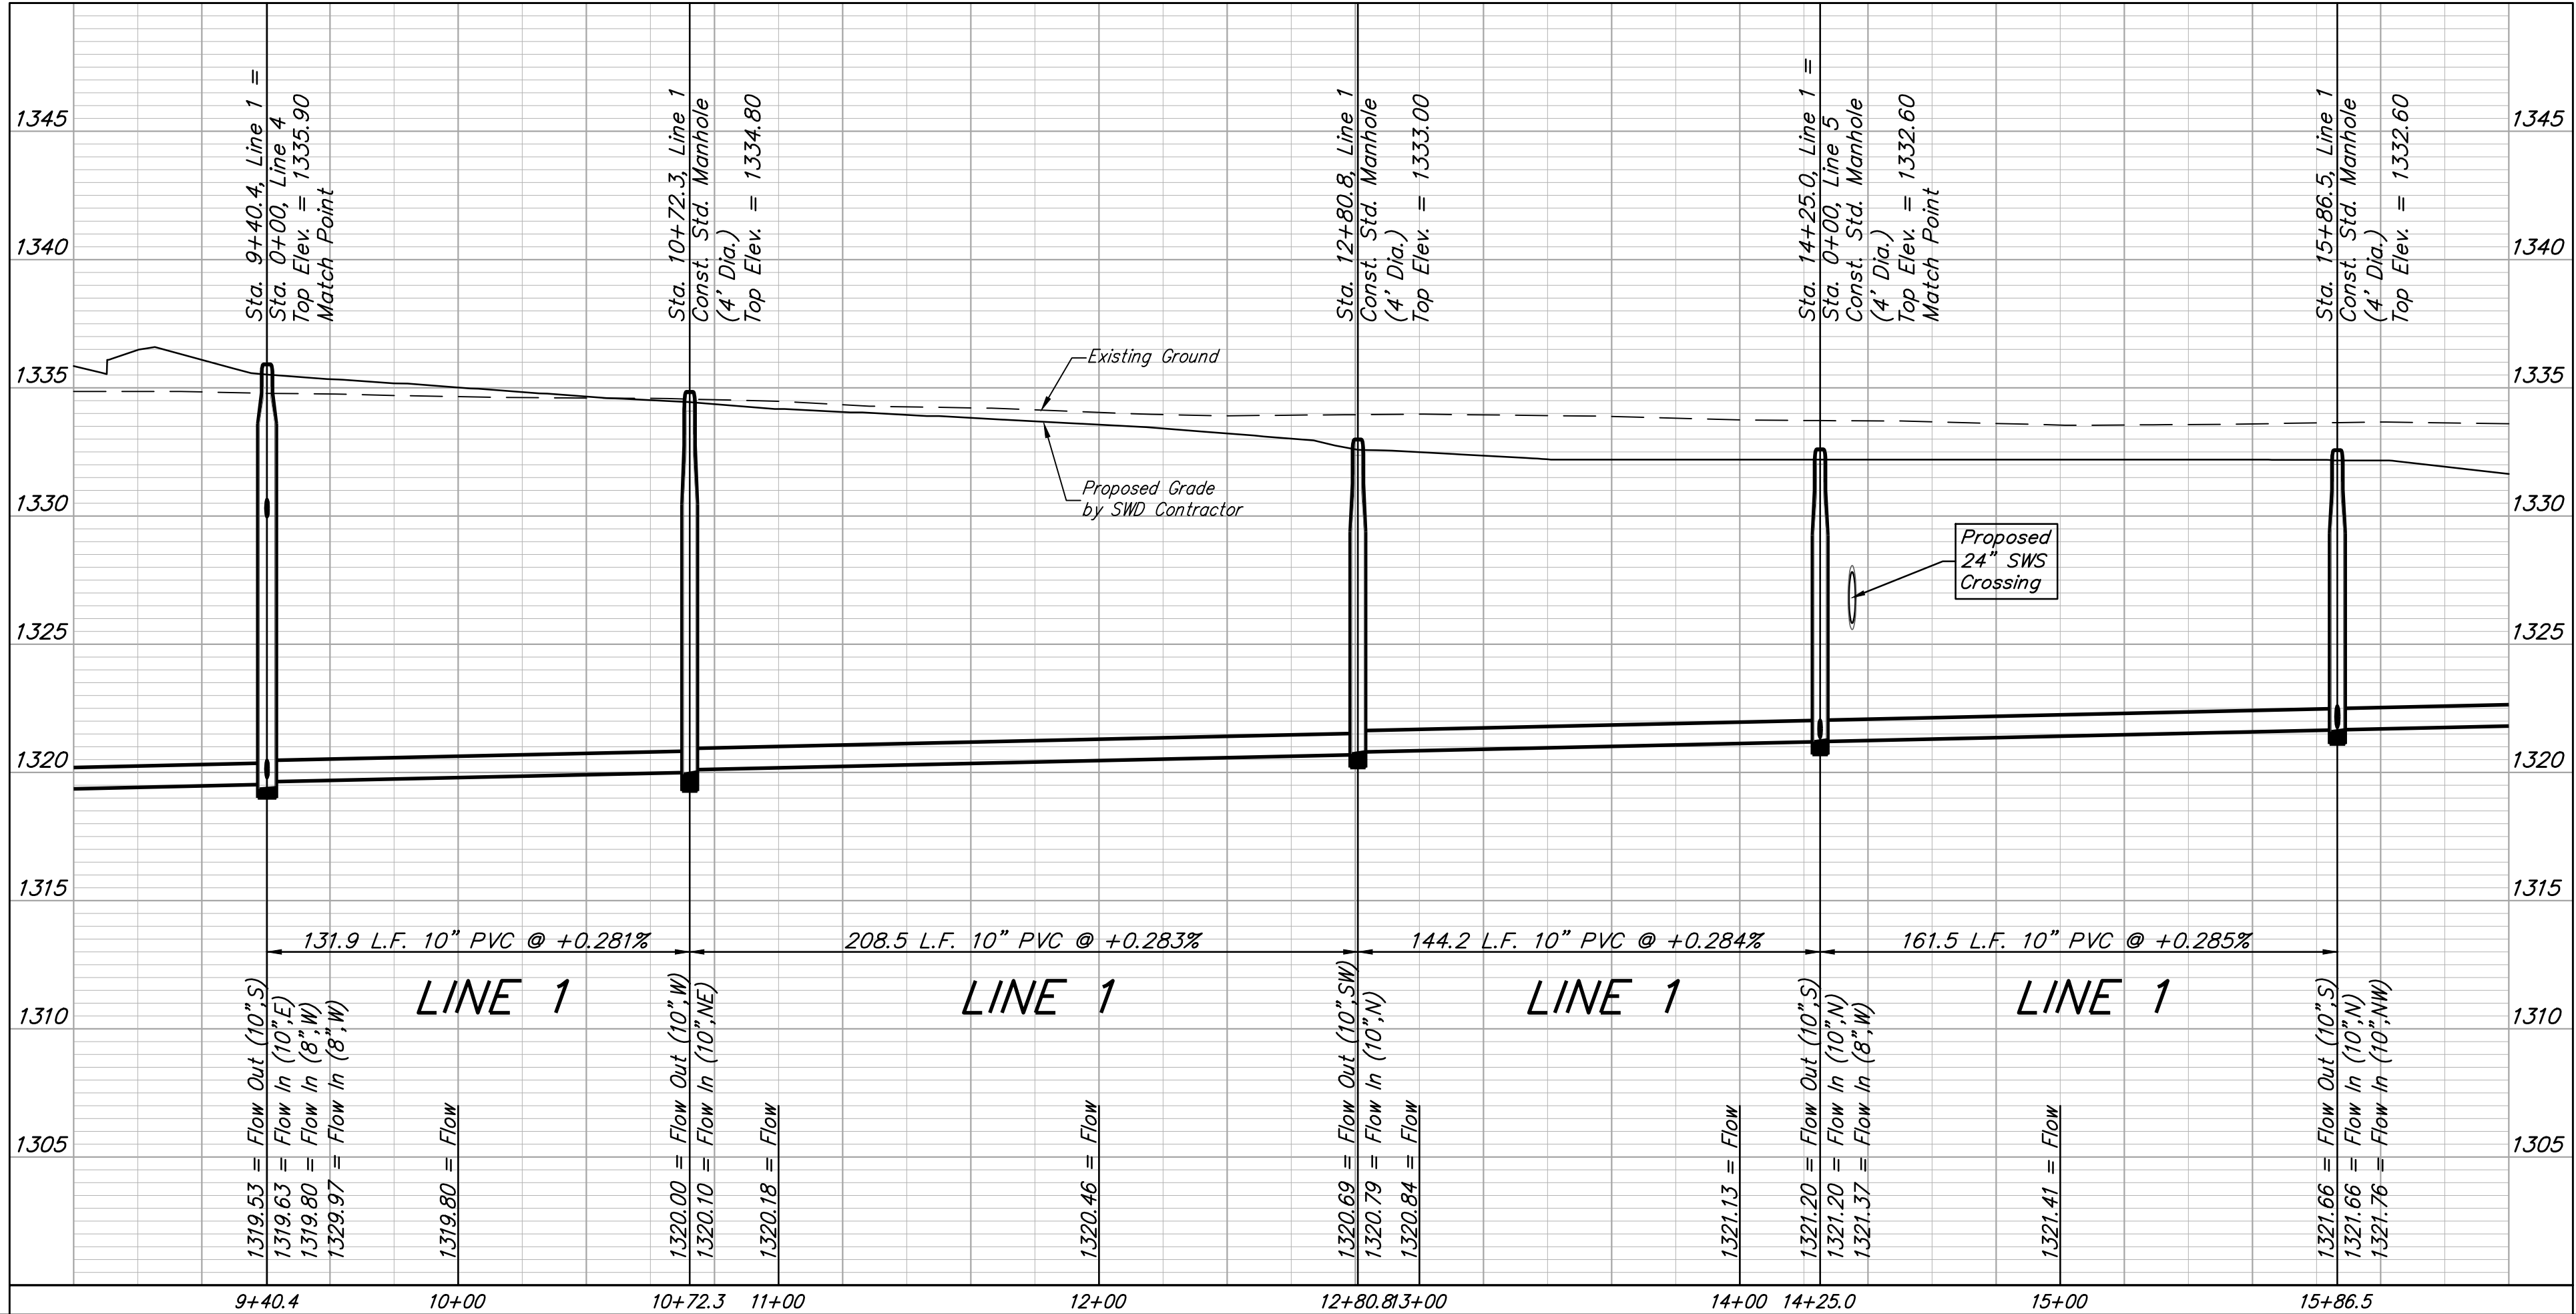

BAUGHMAN
COMPANY

315 Ellis St.
Wichita, KS 67211
316-262-7271
BaughmanCo.com

YELLOWSTONE ADDITION
PHASE I

LINE 1

SANITARY SEWER
IMPROVEMENTS

PROJECT NUMBER:
468-2024-035800

DESIGN: DMV DRAWN: JAK

DATE: May 14, 2026

SHEET 3 OF 40






BM #1: Cross southwest corner of
curb inlet, south side of Pawnee,
178'± east of northeast corner of
Lot 3, Block A
Elevation = 1331.25 NAVD88

BM #2: square cut northwest corner of curb inlet west side of 119th St W, 100'± south of northwest corner of the northwest quarter, Sec. 6, 28-S, R-1-W. Elevation = 1338.39 NAVD88

BM #3: cross cut south end of
RCP west side of 119th St W, 12'±
north of southwest corner of the
northwest quarter, Sec. 6, 28-S,
R-1-W.
Elevation = 1334.57 NAVD88

NUMBER	TYPE	LOCATION				FOR INFORMATION ONLY	
		LOT NO.	BLOCK NO.	LINE NO.	STATION/ DIRECTION	APPROXIMATE LENGTH 4" PIPE	
						VERTICAL	HORIZONTAL
31	4" Stub	47	B	1	21+06.1/Rt.	5.7'	17'
32	10" x 4" Tee	46	B	1	21+86.1/Rt.	6.2'	15'
33	10" x 4" Tee	45	B	1	22+61.1/Rt.	6.5'	15'

NOTE: The vertical portion of the riser shall be extended to 2' minimum above ground water elevation and 4' maximum below proposed ground elevation.

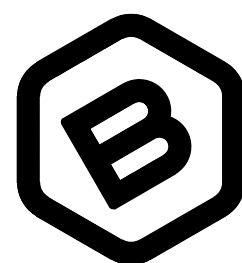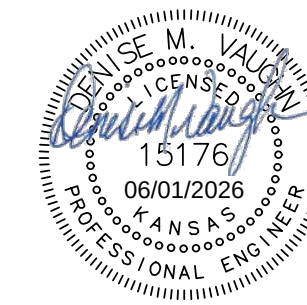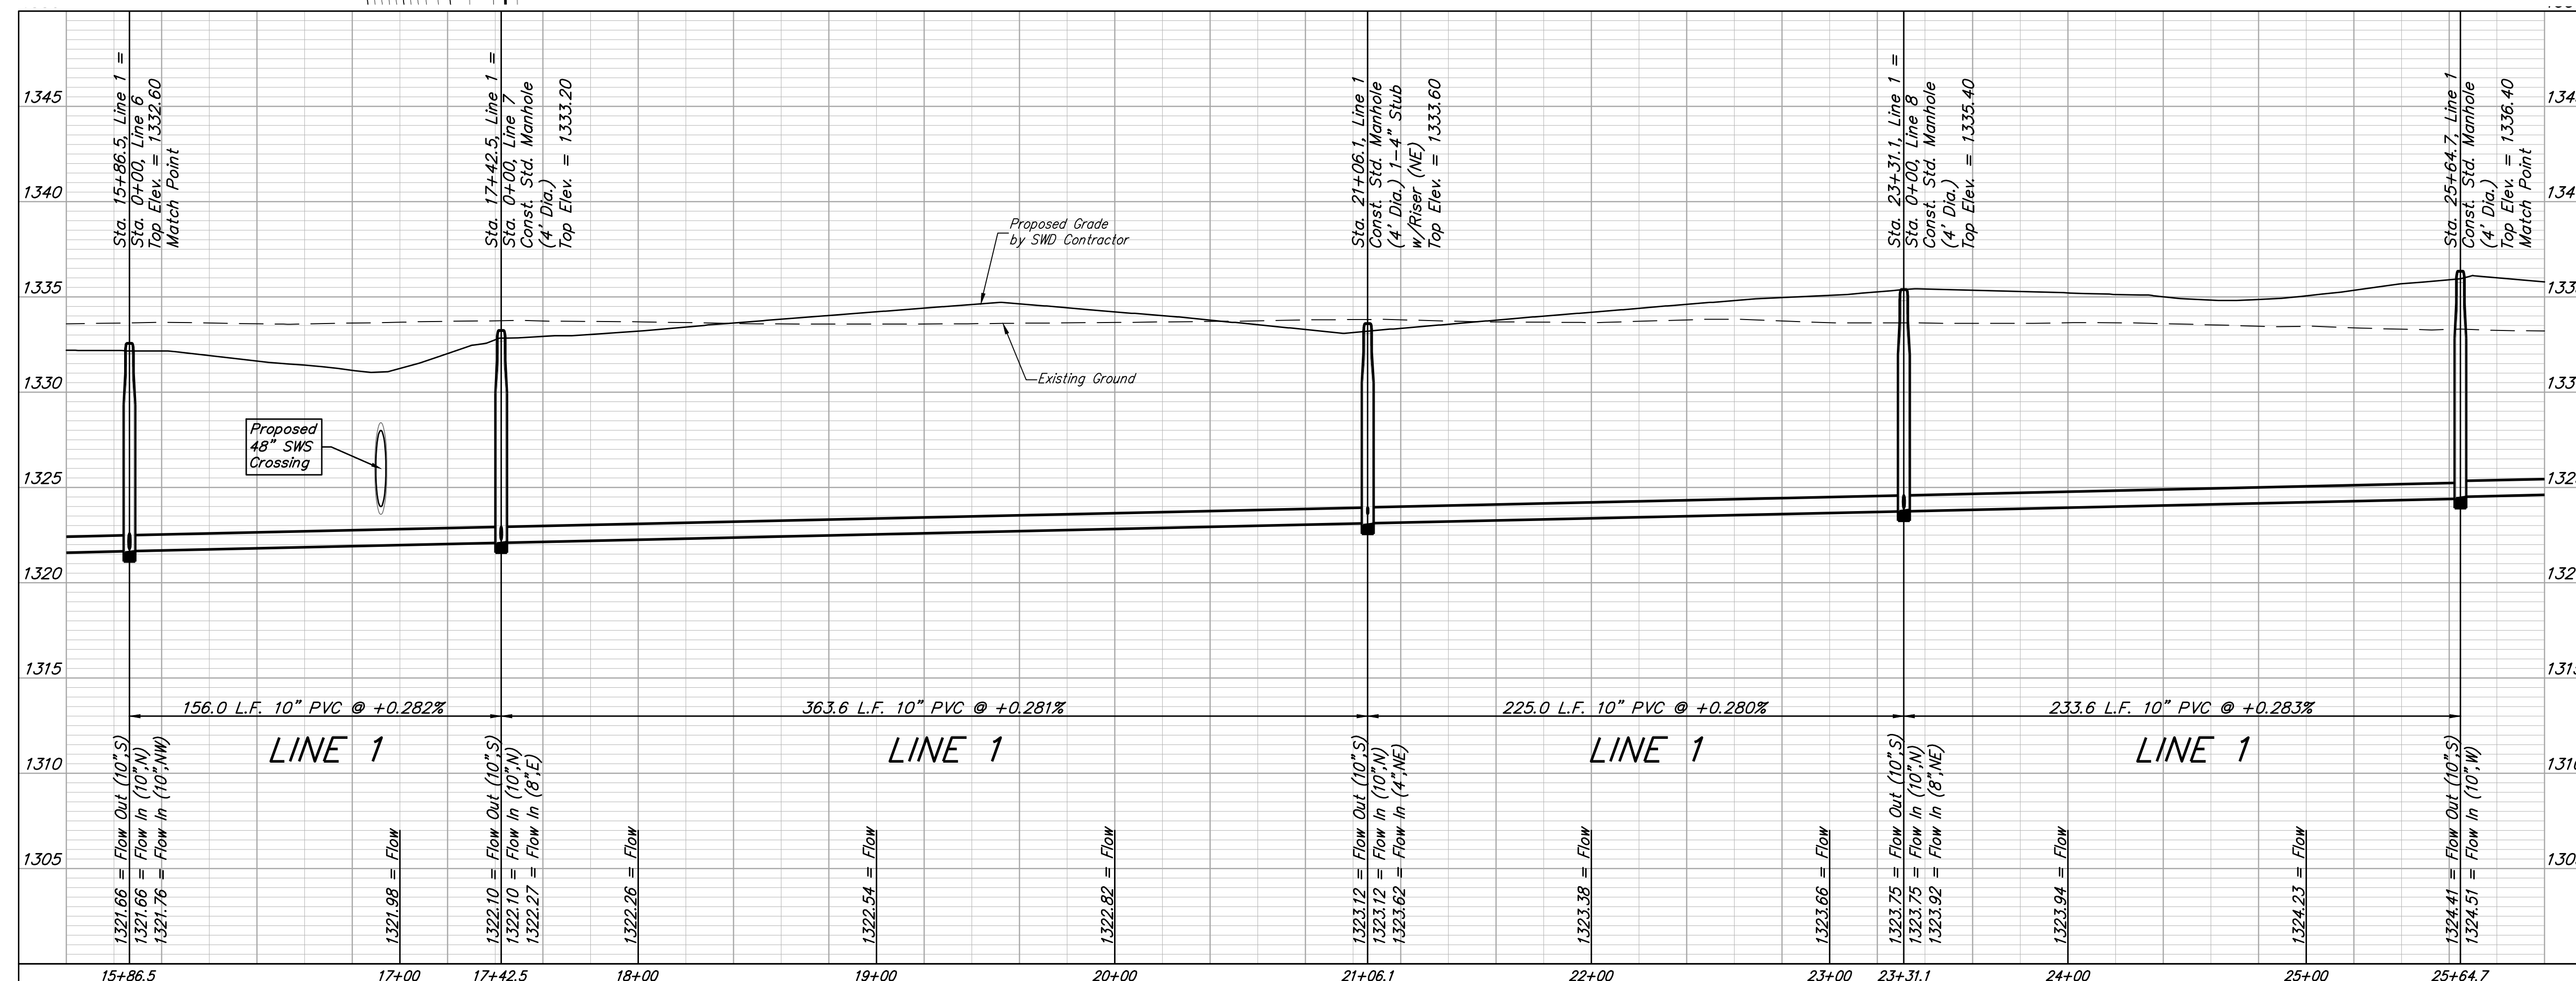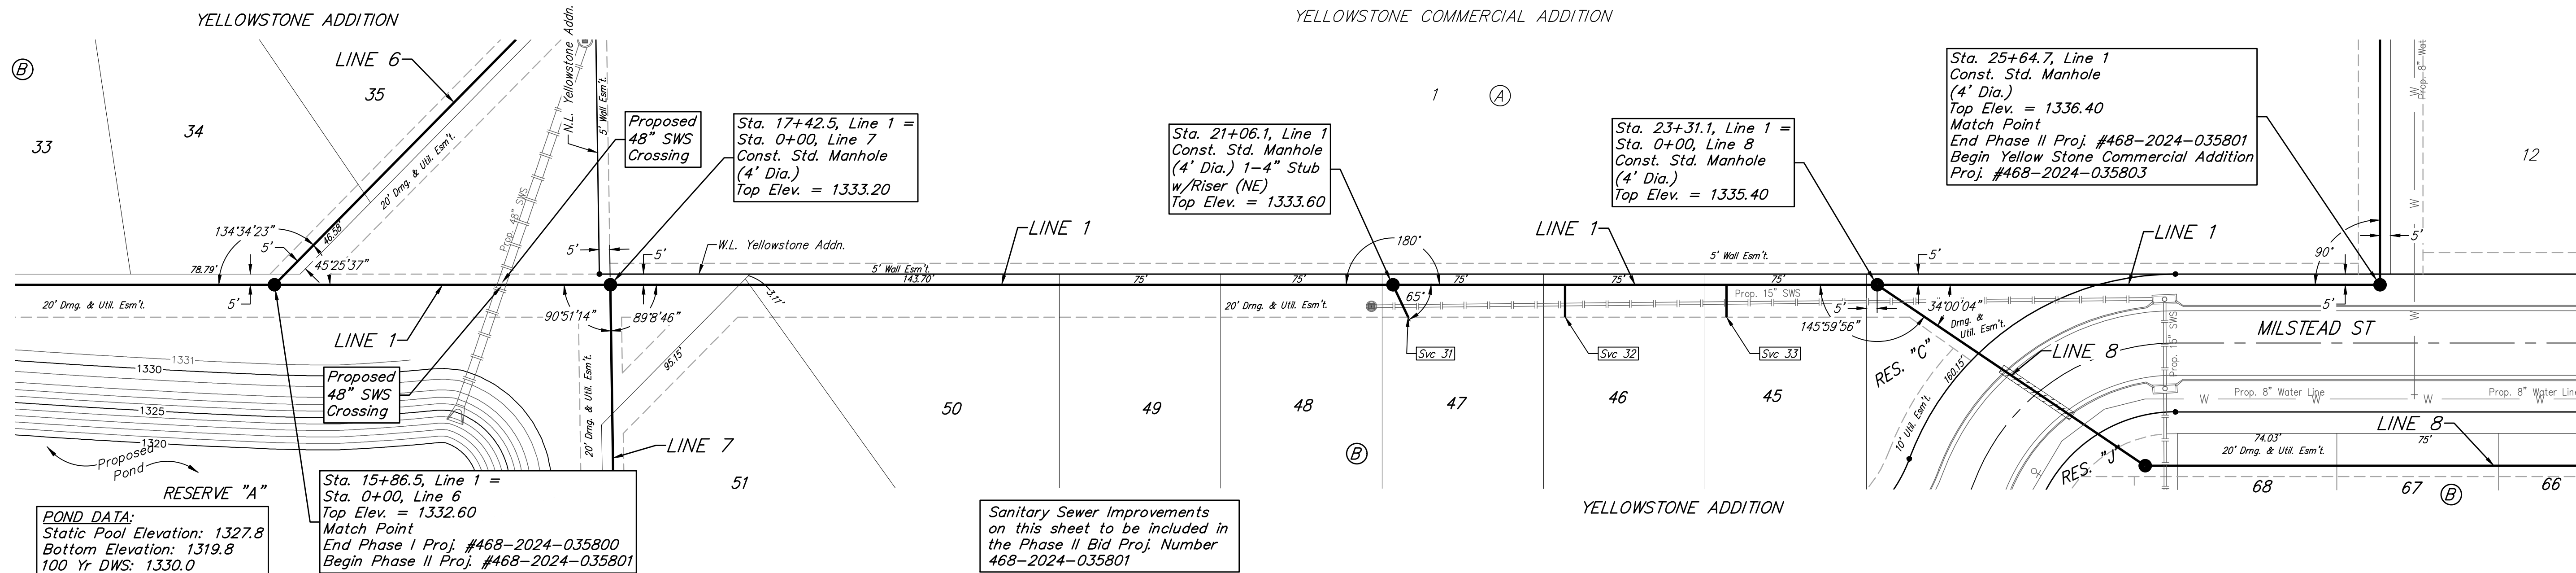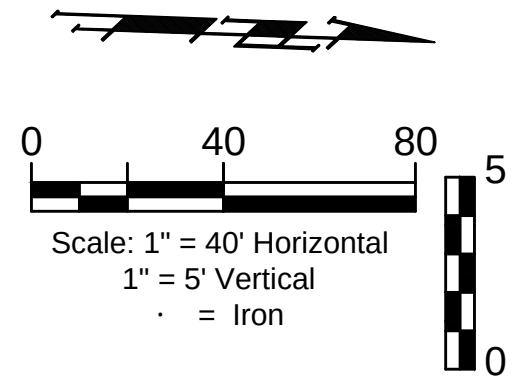BAUGHMAN
COMPANY

315 Ellis St.
Wichita, KS 67211
316-262-7271
BaughmanCo.com

YELLOWSTONE ADDITION
PHASE I

LINE 1

SANITARY SEWER IMPROVEMENTS

PROJECT NUMBER:
468-2024-035800

DESIGN: DMV DRAWN: JAK
DATE: May 14, 2026

SHEET 4 OF 40

File: \\BC-SERVER\\Projects\\Yellowstone Addition\\(Kelsey) 23-09-P926\\Engineering\\Phase 1\\SS PLANS 1.dwg

BENCHMARKS:
BM #1: Cross southwest corner of curb inlet, south side of Pawnee, 178'± east of northeast corner of Lot 3, Block A
Elevation = 1331.25 NAVD88



BM #2: square cut northwest corner of curb inlet west side of 119th St W, 100'± south of northwest corner of the northwest quarter, Sec. 6, 28-S, R-1-W.
Elevation = 1338.39 NAVD88

BM #3: cross cut south end of RCP west side of 119th St W, 12'± north of southwest corner of the northwest quarter, Sec. 6, 28-S, R-1-W.
Elevation = 1334.57 NAVD88

SEWER SERVICE TABLE

NUMBER	TYPE	LOCATION				FOR INFORMATION ONLY	
		LOT NO.	BLOCK NO.	LINE NO.	STATION/DIRECTION	APPROXIMATE LENGTH 4" PIPE	
34	6" Stub	7	A	1	35+67.4/Rt.	4.4'	20'

Scale: 1" = 40' Horizontal
1" = 5' Vertical
= Iron

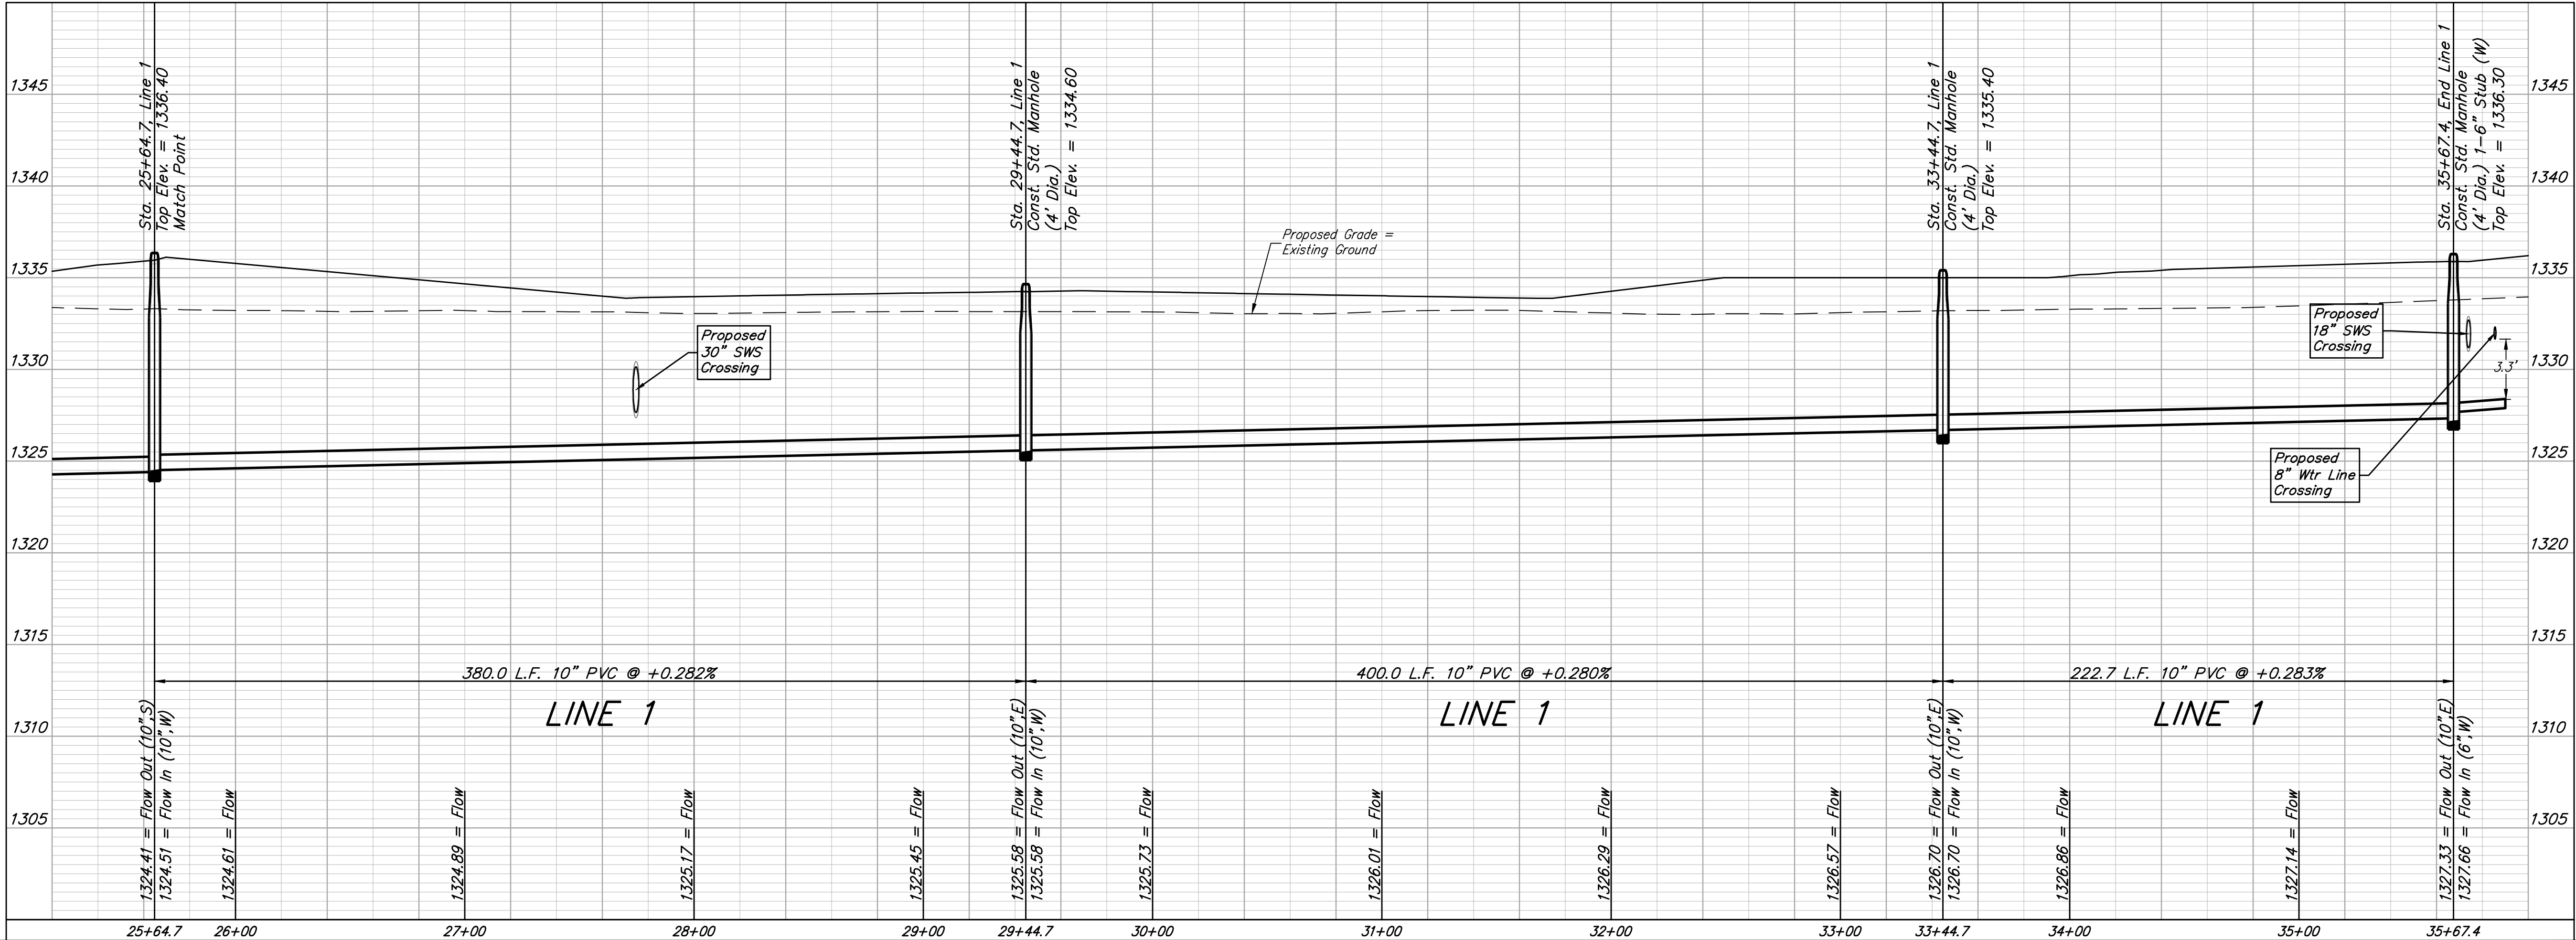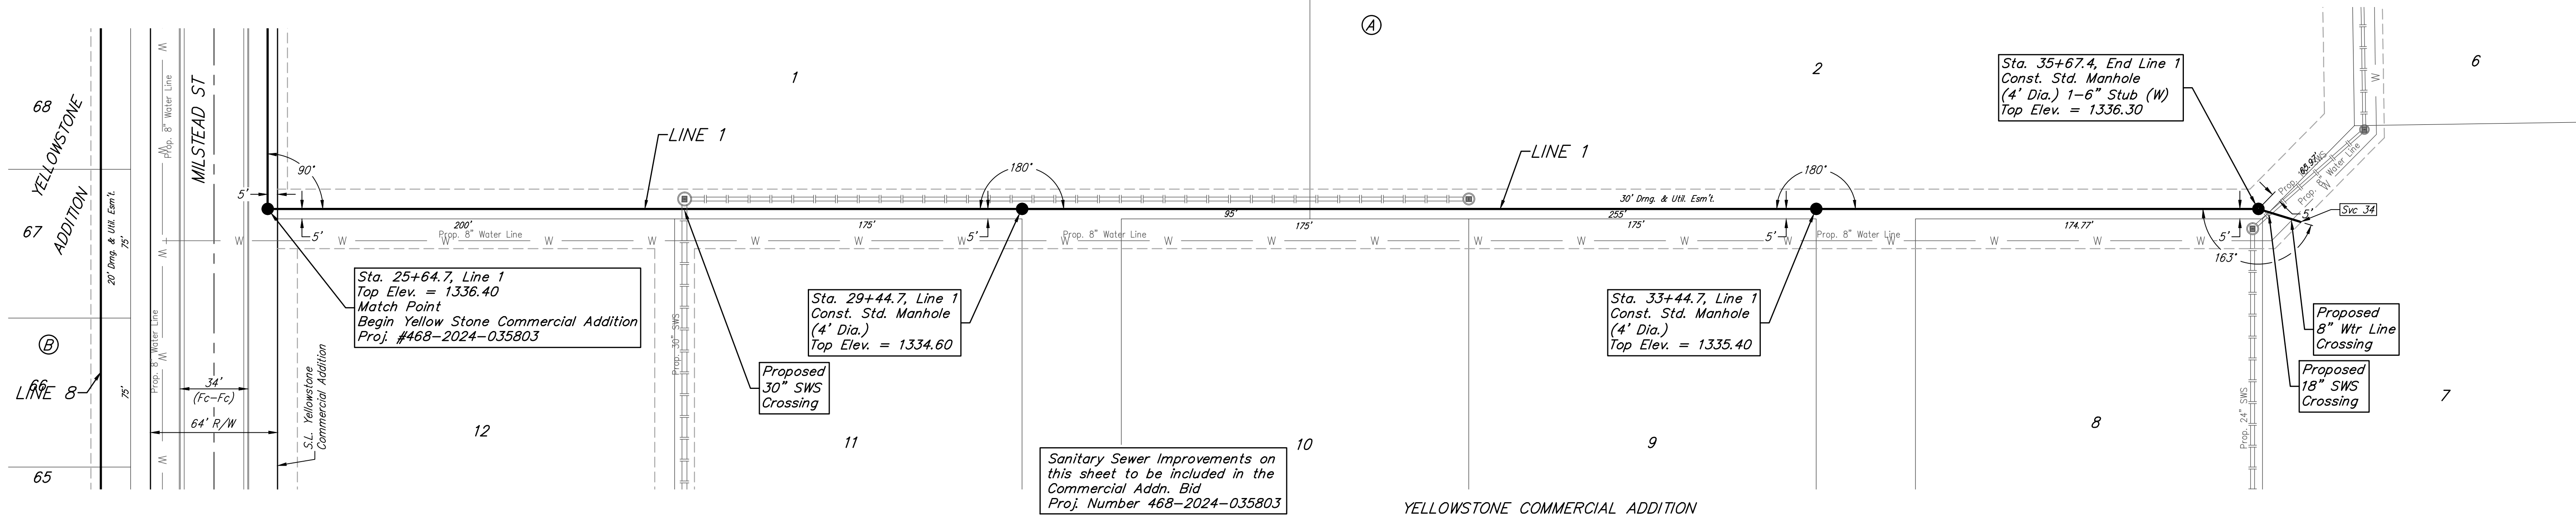

BAUGHMAN COMPANY

315 Ellis St.
Wichita, KS 67211
316-262-7271
BaughmanCo.com

YELLOWSTONE COMMERCIAL ADDITION

LINE 1

SANITARY SEWER IMPROVEMENTS

PROJECT NUMBER: 468-2024-035803

DESIGN: DMV DRAWN: JAK

DATE: May 14, 2026

SHEET 5 OF 40

File: \\B-C-SERVER\\Projects\\Yellowstone Addition\\(Kelsey)_23-09-P926\\Engineering\\Phase 1\\SS_PLANS 1.dwg

BENCHMARKS:
BM #1: Cross southwest corner of curb inlet, south side of Pawnee, 178± east of northeast corner of Lot 3, Block A
Elevation = 1331.25 NAVD88




BM #2: square cut northwest corner of curb inlet west side of 119th St W, 100± south of northwest corner of the northwest quarter, Sec. 6, 28-S, R-1-W.
Elevation = 1338.39 NAVD88

BM #3: cross cut south end of RCP west side of 119th St W, 12'± north of southwest corner of the northwest quarter, Sec. 6, 28-S, R-1-W.
Elevation = 1334.57 NAVD88

SEWER SERVICE TABLE

NUMBER	TYPE	LOCATION				FOR INFORMATION ONLY	
		LOT NO.	BLOCK NO.	LINE NO.	STATION/ DIRECTION	APPROXIMATE LENGTH 4" PIPE	
						VERTICAL	HORIZONTAL
35	8" x 4" Tee	11	D	2	0+53.3/Rt.	11.3'	5'
36	8" x 4" Tee	10	D	2	1+77.3/Rt.	10.0'	5'
37	8" x 4" Tee	9	D	2	2+58.1/Rt.	9.0'	5'
38	8" x 4" Tee	8	D	2	2+78.1/Rt.	8.8'	5'
39	8" x 4" Tee	7	D	2	3+31.1/Rt.	8.1'	5'

NOTE: The vertical portion of the riser shall be extended to 2' minimum above ground water elevation and 4' maximum below proposed ground elevation.

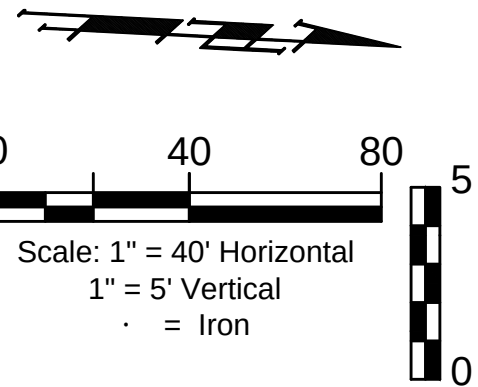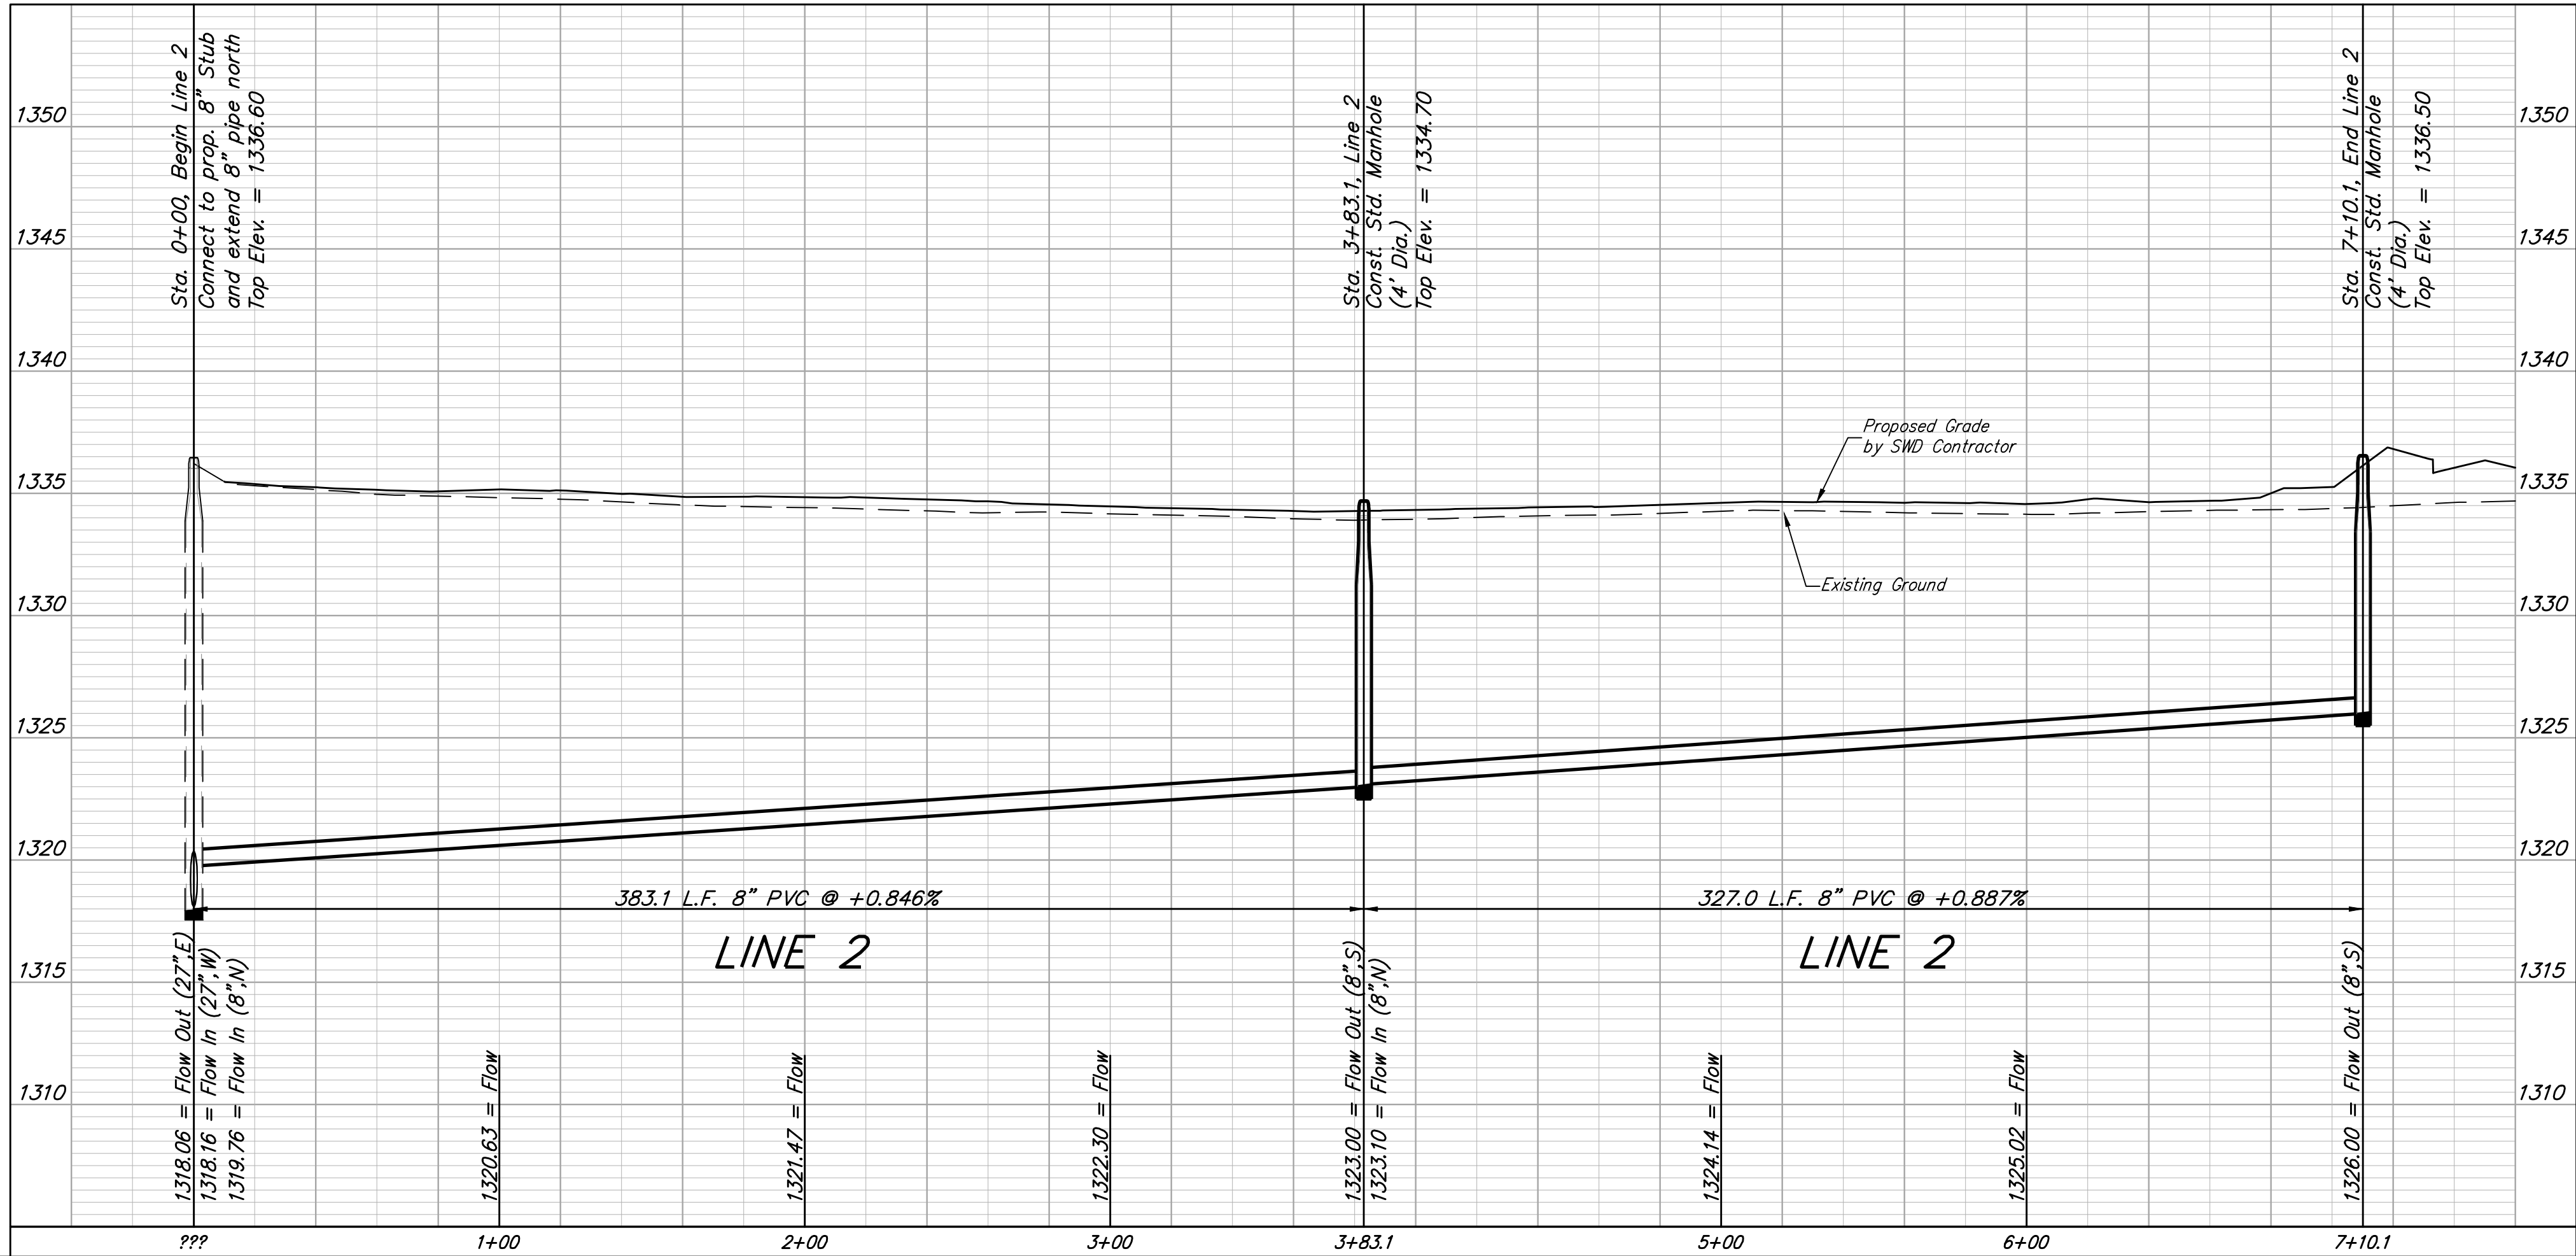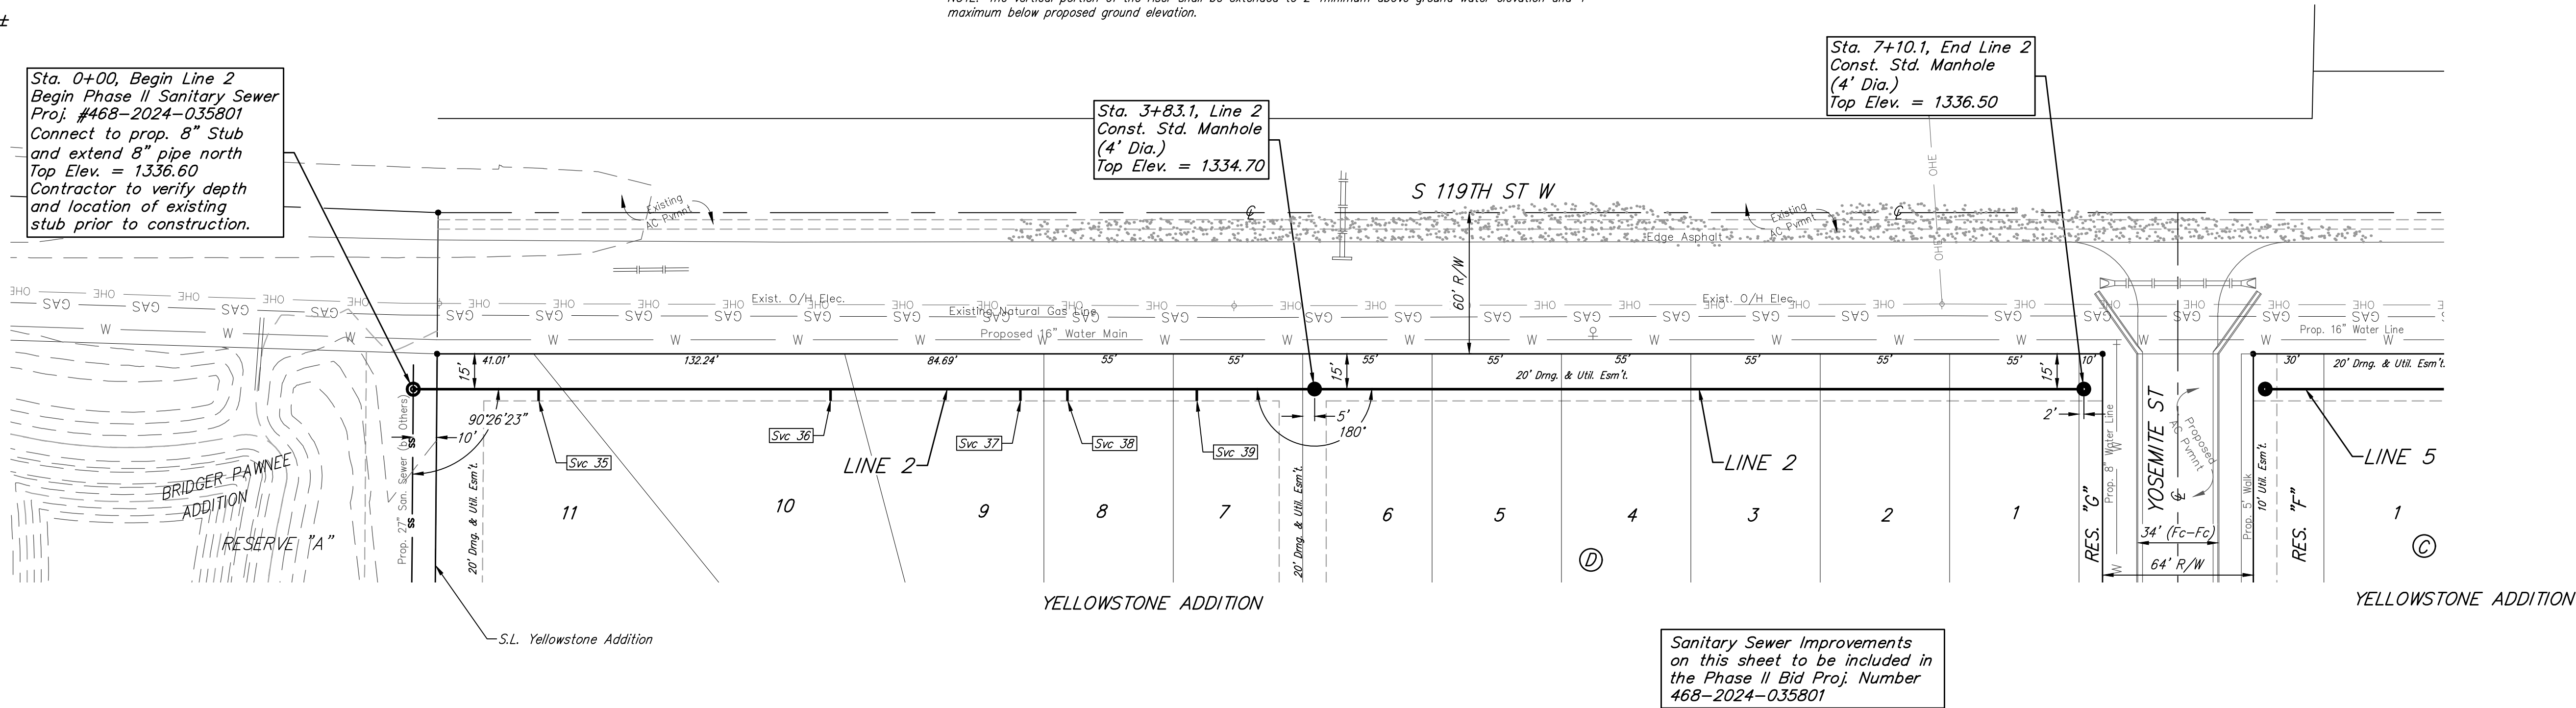

**BAUGHMAN
COMPANY**

315 Ellis St.
Wichita, KS 67211
316-262-7271
BaughmanCo.com

YELLOWSTONE ADDITION
PHASE II

LINE 2

SANITARY SEWER
IMPROVEMENTS

PROJECT NUMBER:
468-2024-035801

DESIGN: DMV DRAWN: JAK


DATE: May 14, 2026

SHEET 6 OF 40

BENCHMARKS:
BM #1: Cross southwest corner of curb inlet, south side of Pawnee, 178'± east of northeast corner of Lot 3, Block A
Elevation = 1331.25 NAVD88





BM #2: square cut northwest corner of curb inlet west side of 119th St W, 100'± south of northwest corner of the northwest quarter, Sec. 6, 28-S, R-1-W.
Elevation = 1338.39 NAVD88

BM #3: cross cut south end of RCP west side of 119th St W, 12'± north of southwest corner of the northwest quarter, Sec. 6, 28-S, R-1-W.
Elevation = 1334.57 NAVD88

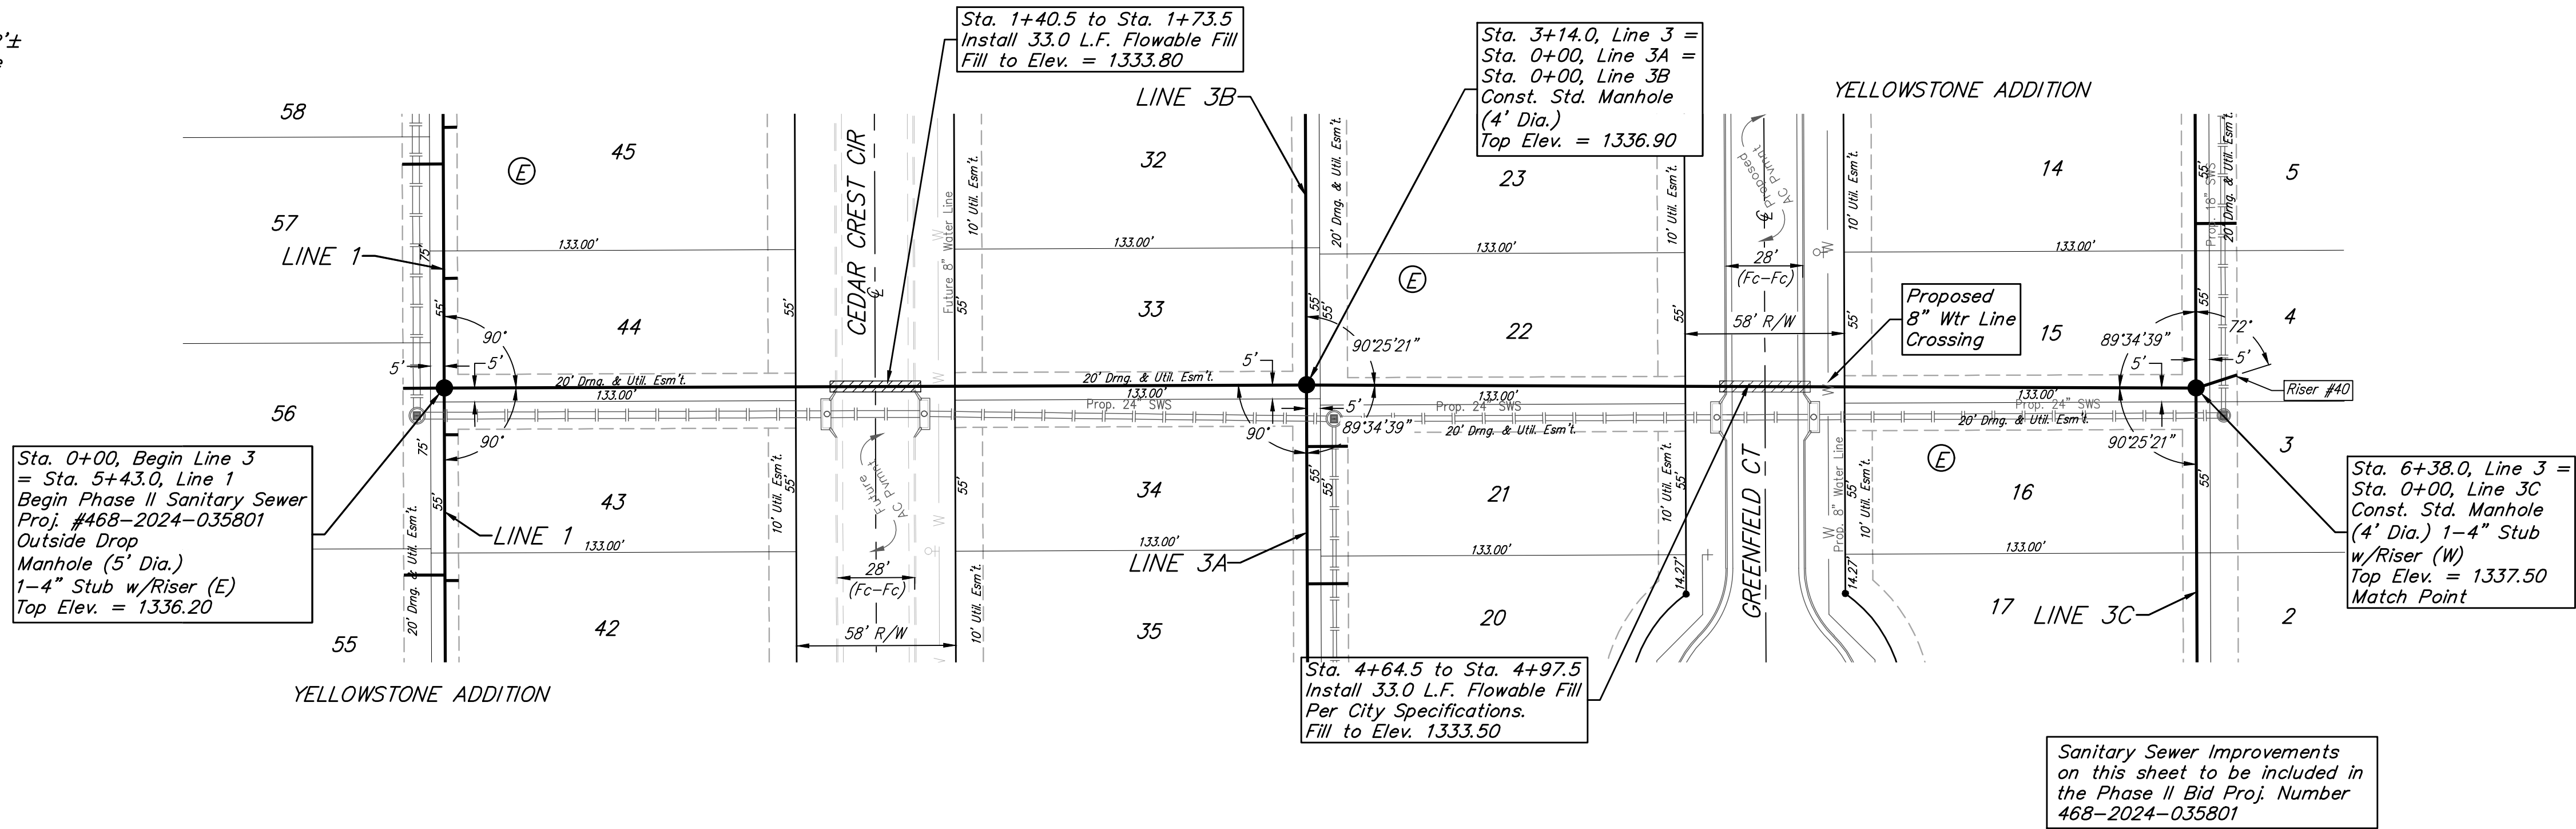

YELLOWSTONE ADDITION

Sanitary Sewer Improvements on this sheet to be included in the Phase II Bid Proj. Number 468-2024-035801

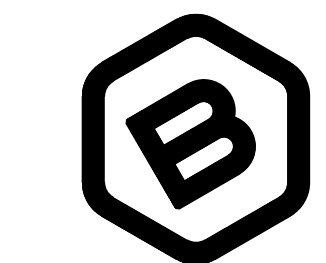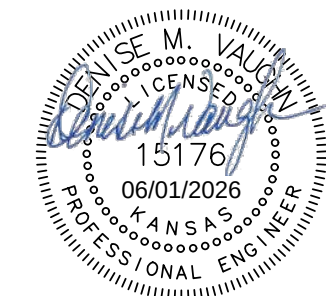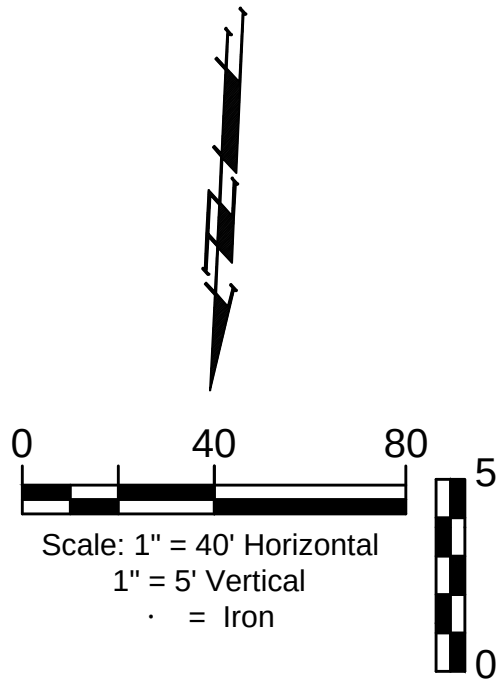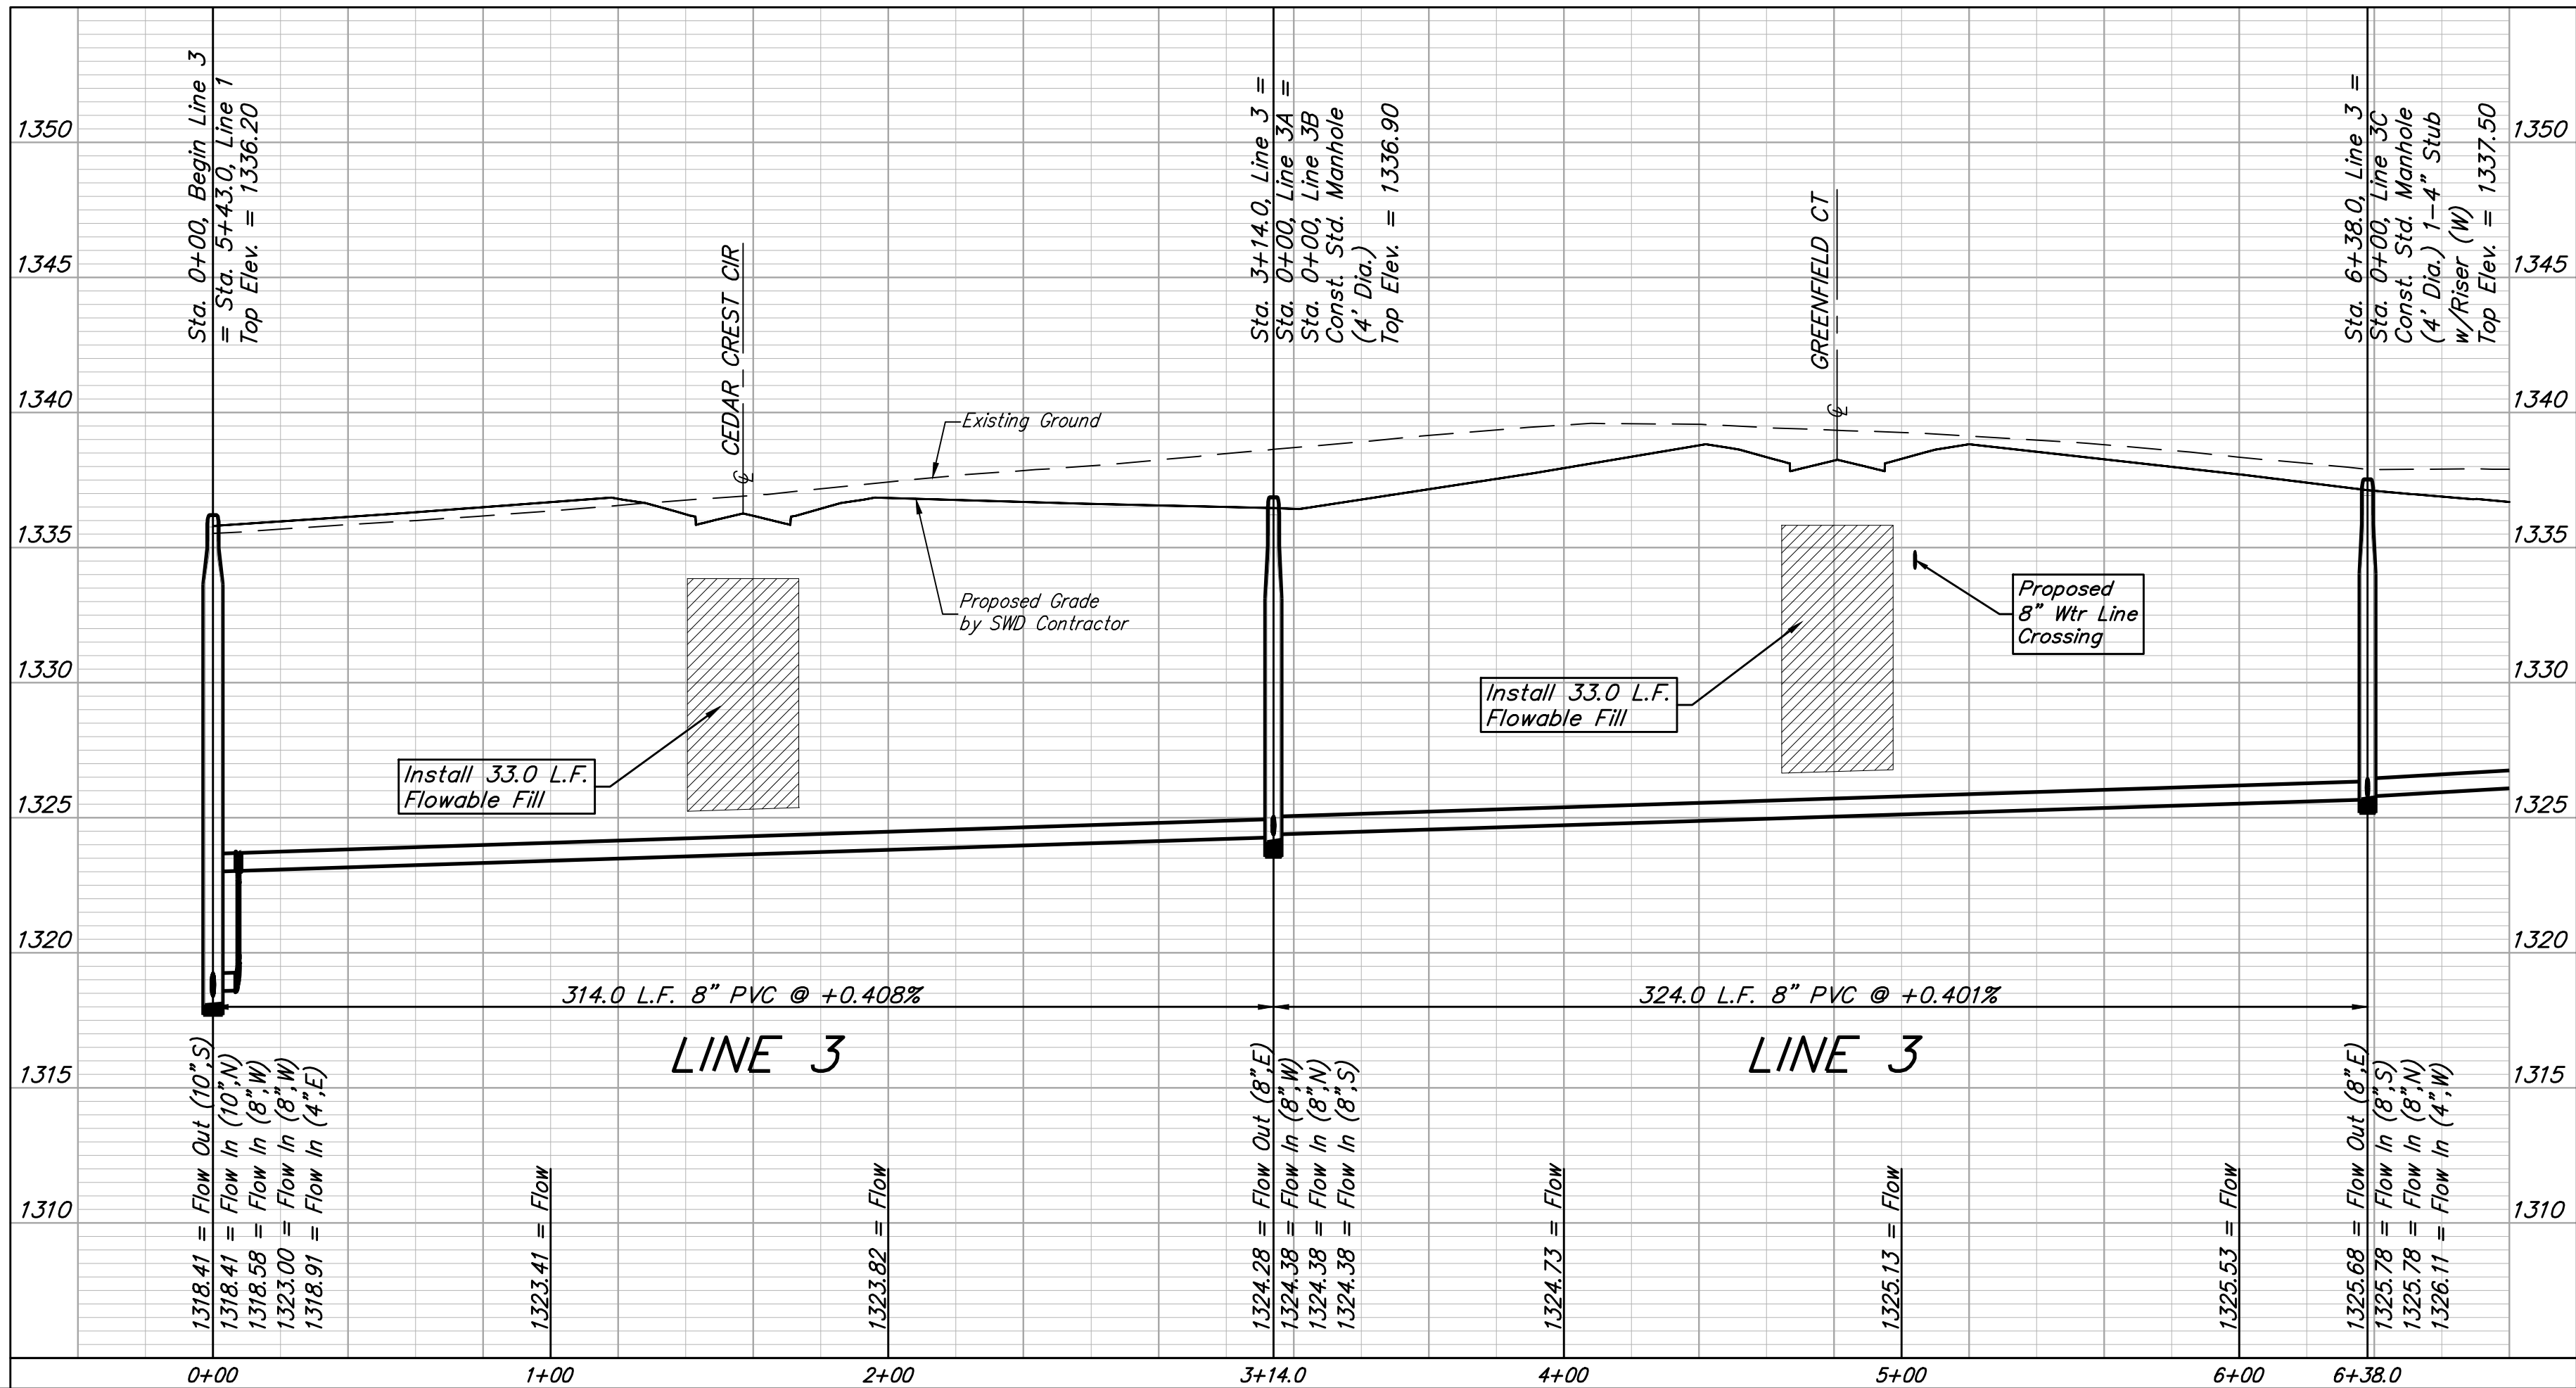

**BAUGHMAN
COMPANY**

315 Ellis St.
Wichita, KS 67211
316-262-7271
BaughmanCo.com

YELLOWSTONE ADDITION
PHASE II

LINE 3

SANITARY SEWER
IMPROVEMENTS

PROJECT NUMBER:
468-2024-035801

DESIGN: DMV DRAWN: JAK

DATE: May 14, 2026

SHEET OF
7 40

File: \\NBC-SERVER\\Projects\\Yellowstone Addition\\(Kelsey)_23-09-P926\\Engineering\\Phase 1\\SS_PLANS 1.dwg


BM #1: Cross southwest corner of
curb inlet, south side of Pawnee,
178'± east of northeast corner of
Lot 3, Block A
Elevation = 1331.25 NAVD88

BM #2: square cut northwest corner of curb inlet west side of 119th St W, 100'± south of northwest corner of the northwest quarter, Sec. 6, 28-S, R-1-W. Elevation = 1338.39 NAVD88




BM #3: cross cut south end of
RCP west side of 119th St W, 12'±
north of southwest corner of the
northwest quarter, Sec. 6, 28-S,
R-1-W.
Elevation = 1334.57 NAVD88

NUMBER	TYPE	LOCATION				FOR INFORMATION ONLY	
		LOT NO.	BLOCK NO.	LINE NO.	STATION/ DIRECTION	APPROXIMATE LENGTH 4" PIPE	
						VERTICAL	HORIZONTAL
41	8" x 4" Tee	5	E	3	6+98.0/Rt.	6'	15'
42	8" x 4" Tee	6	E	3	7+53.0/Rt.	5'	15'

NOTE: The vertical portion of the riser shall be extended to 2' minimum above ground water elevation and 4' maximum below proposed ground elevation.

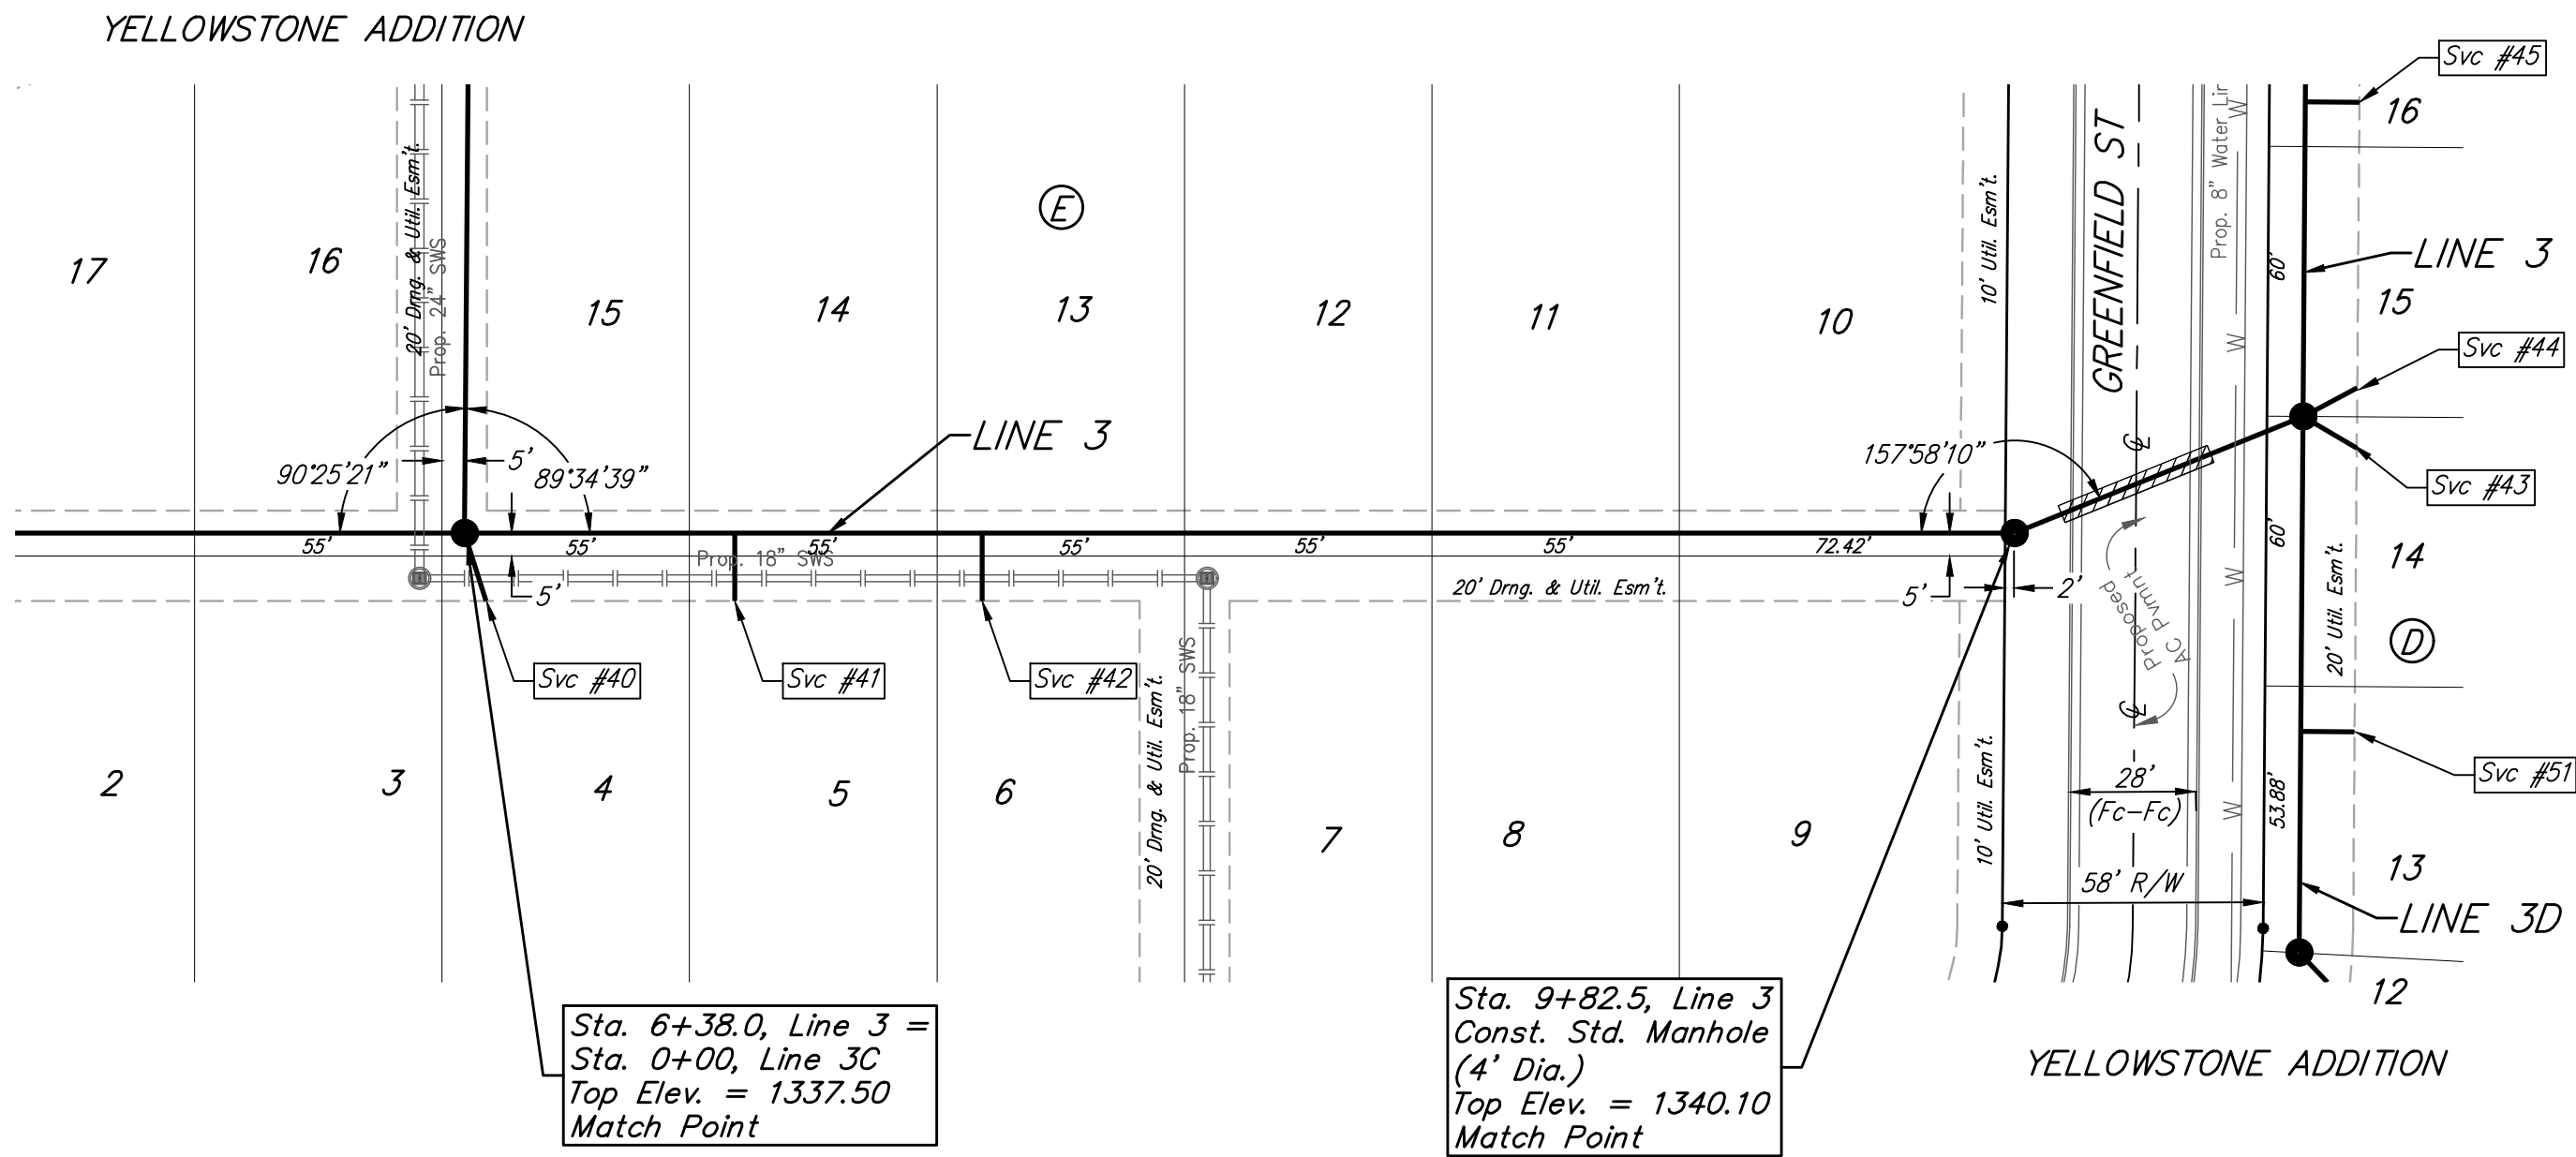

*Sanitary Sewer Improvements
on this sheet to be included in
the Phase II Bid Proj. Number
468-2024-035801*

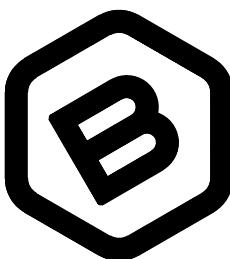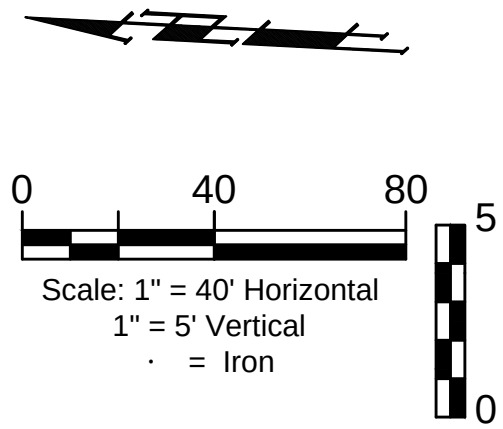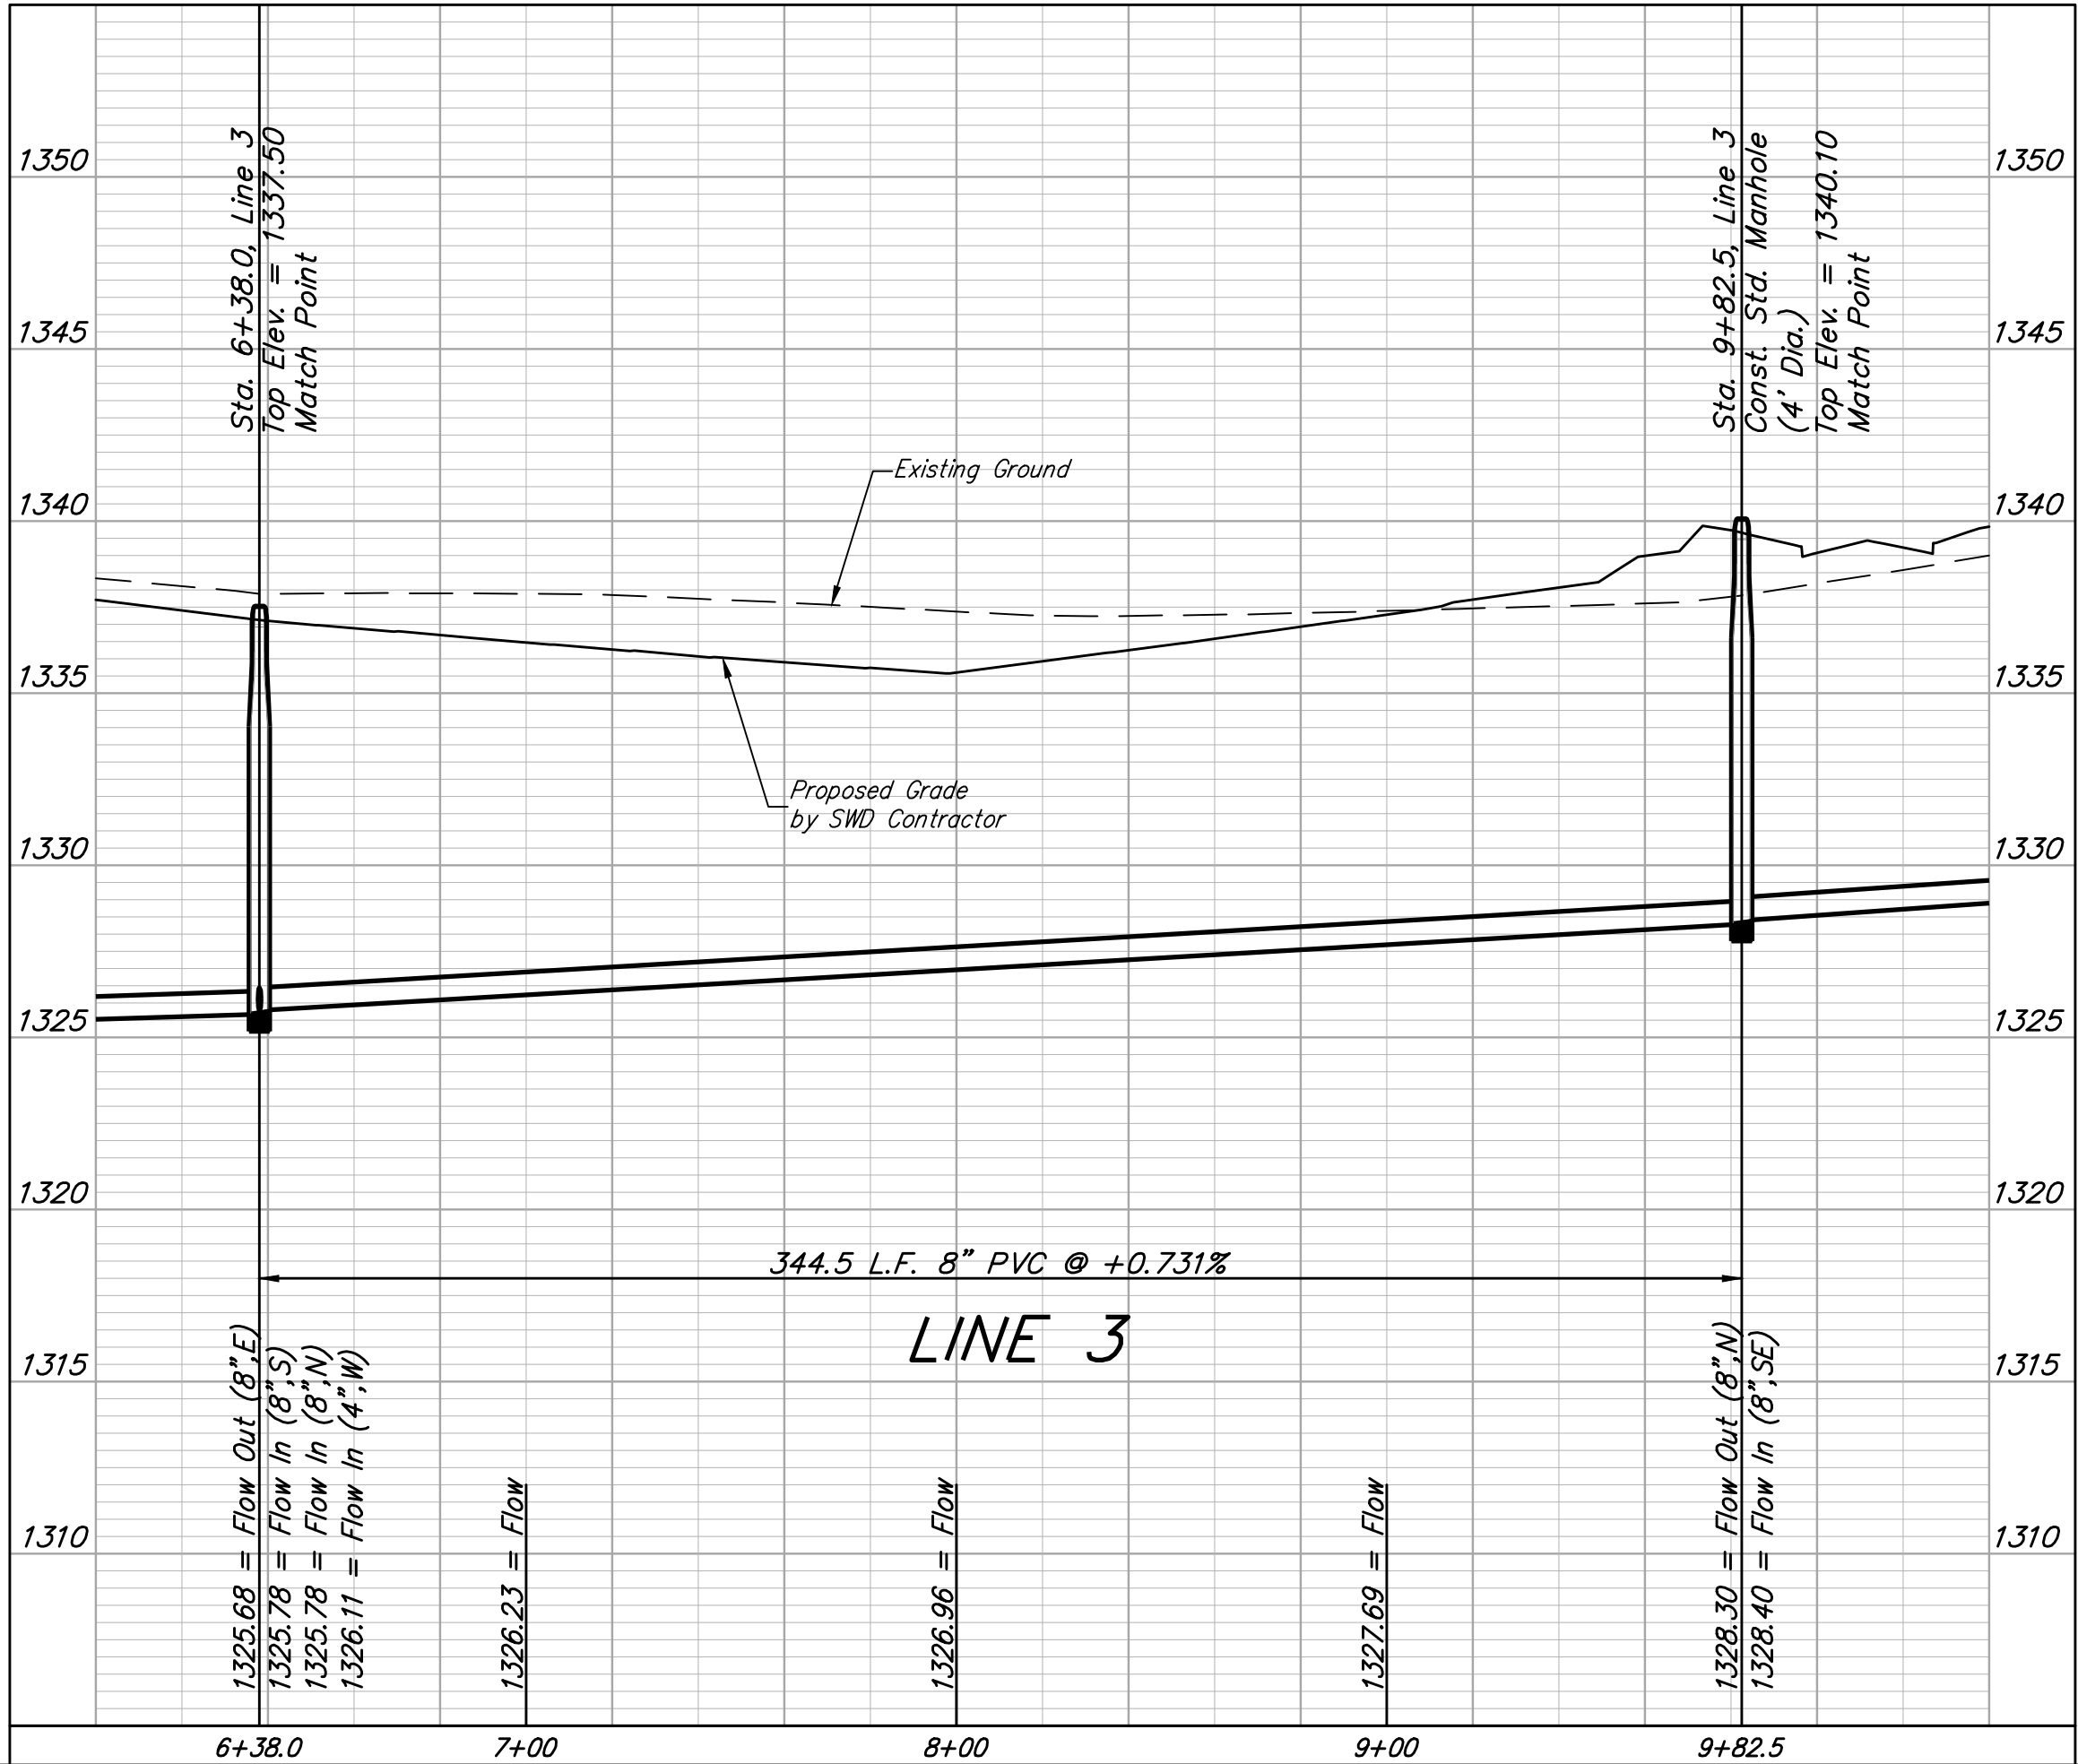

BAUGHMAN
COMPANY

315 Ellis St.
Wichita, KS 67211
316-262-7271
BaughmanCo.com

YELLOWSTONE ADDITION
PHASE II

LINE 3

SANITARY SEWER IMPROVEMENTS

PROJECT NUMBER:
468-2024-035801


DESIGN: DMV DRAWN: JAK

DATE: May 14, 2026

SHEET 8 OF 40

BENCHMARKS:
BM #1: Cross southwest corner of curb inlet, south side of Pawnee, 178'± east of northeast corner of Lot 3, Block A
Elevation = 1331.25 NAVD88
BM #2: square cut northwest corner of curb inlet west side of 119th St W, 100'± south of northwest corner of the northwest quarter, Sec. 6, 28-S, R-1-W.
Elevation = 1338.39 NAVD88
BM #3: cross cut south end of RCP west side of 119th St W, 12'± north of southwest corner of the northwest quarter, Sec. 6, 28-S, R-1-W.
Elevation = 1334.57 NAVD88

YELLOWSTONE ADDITION

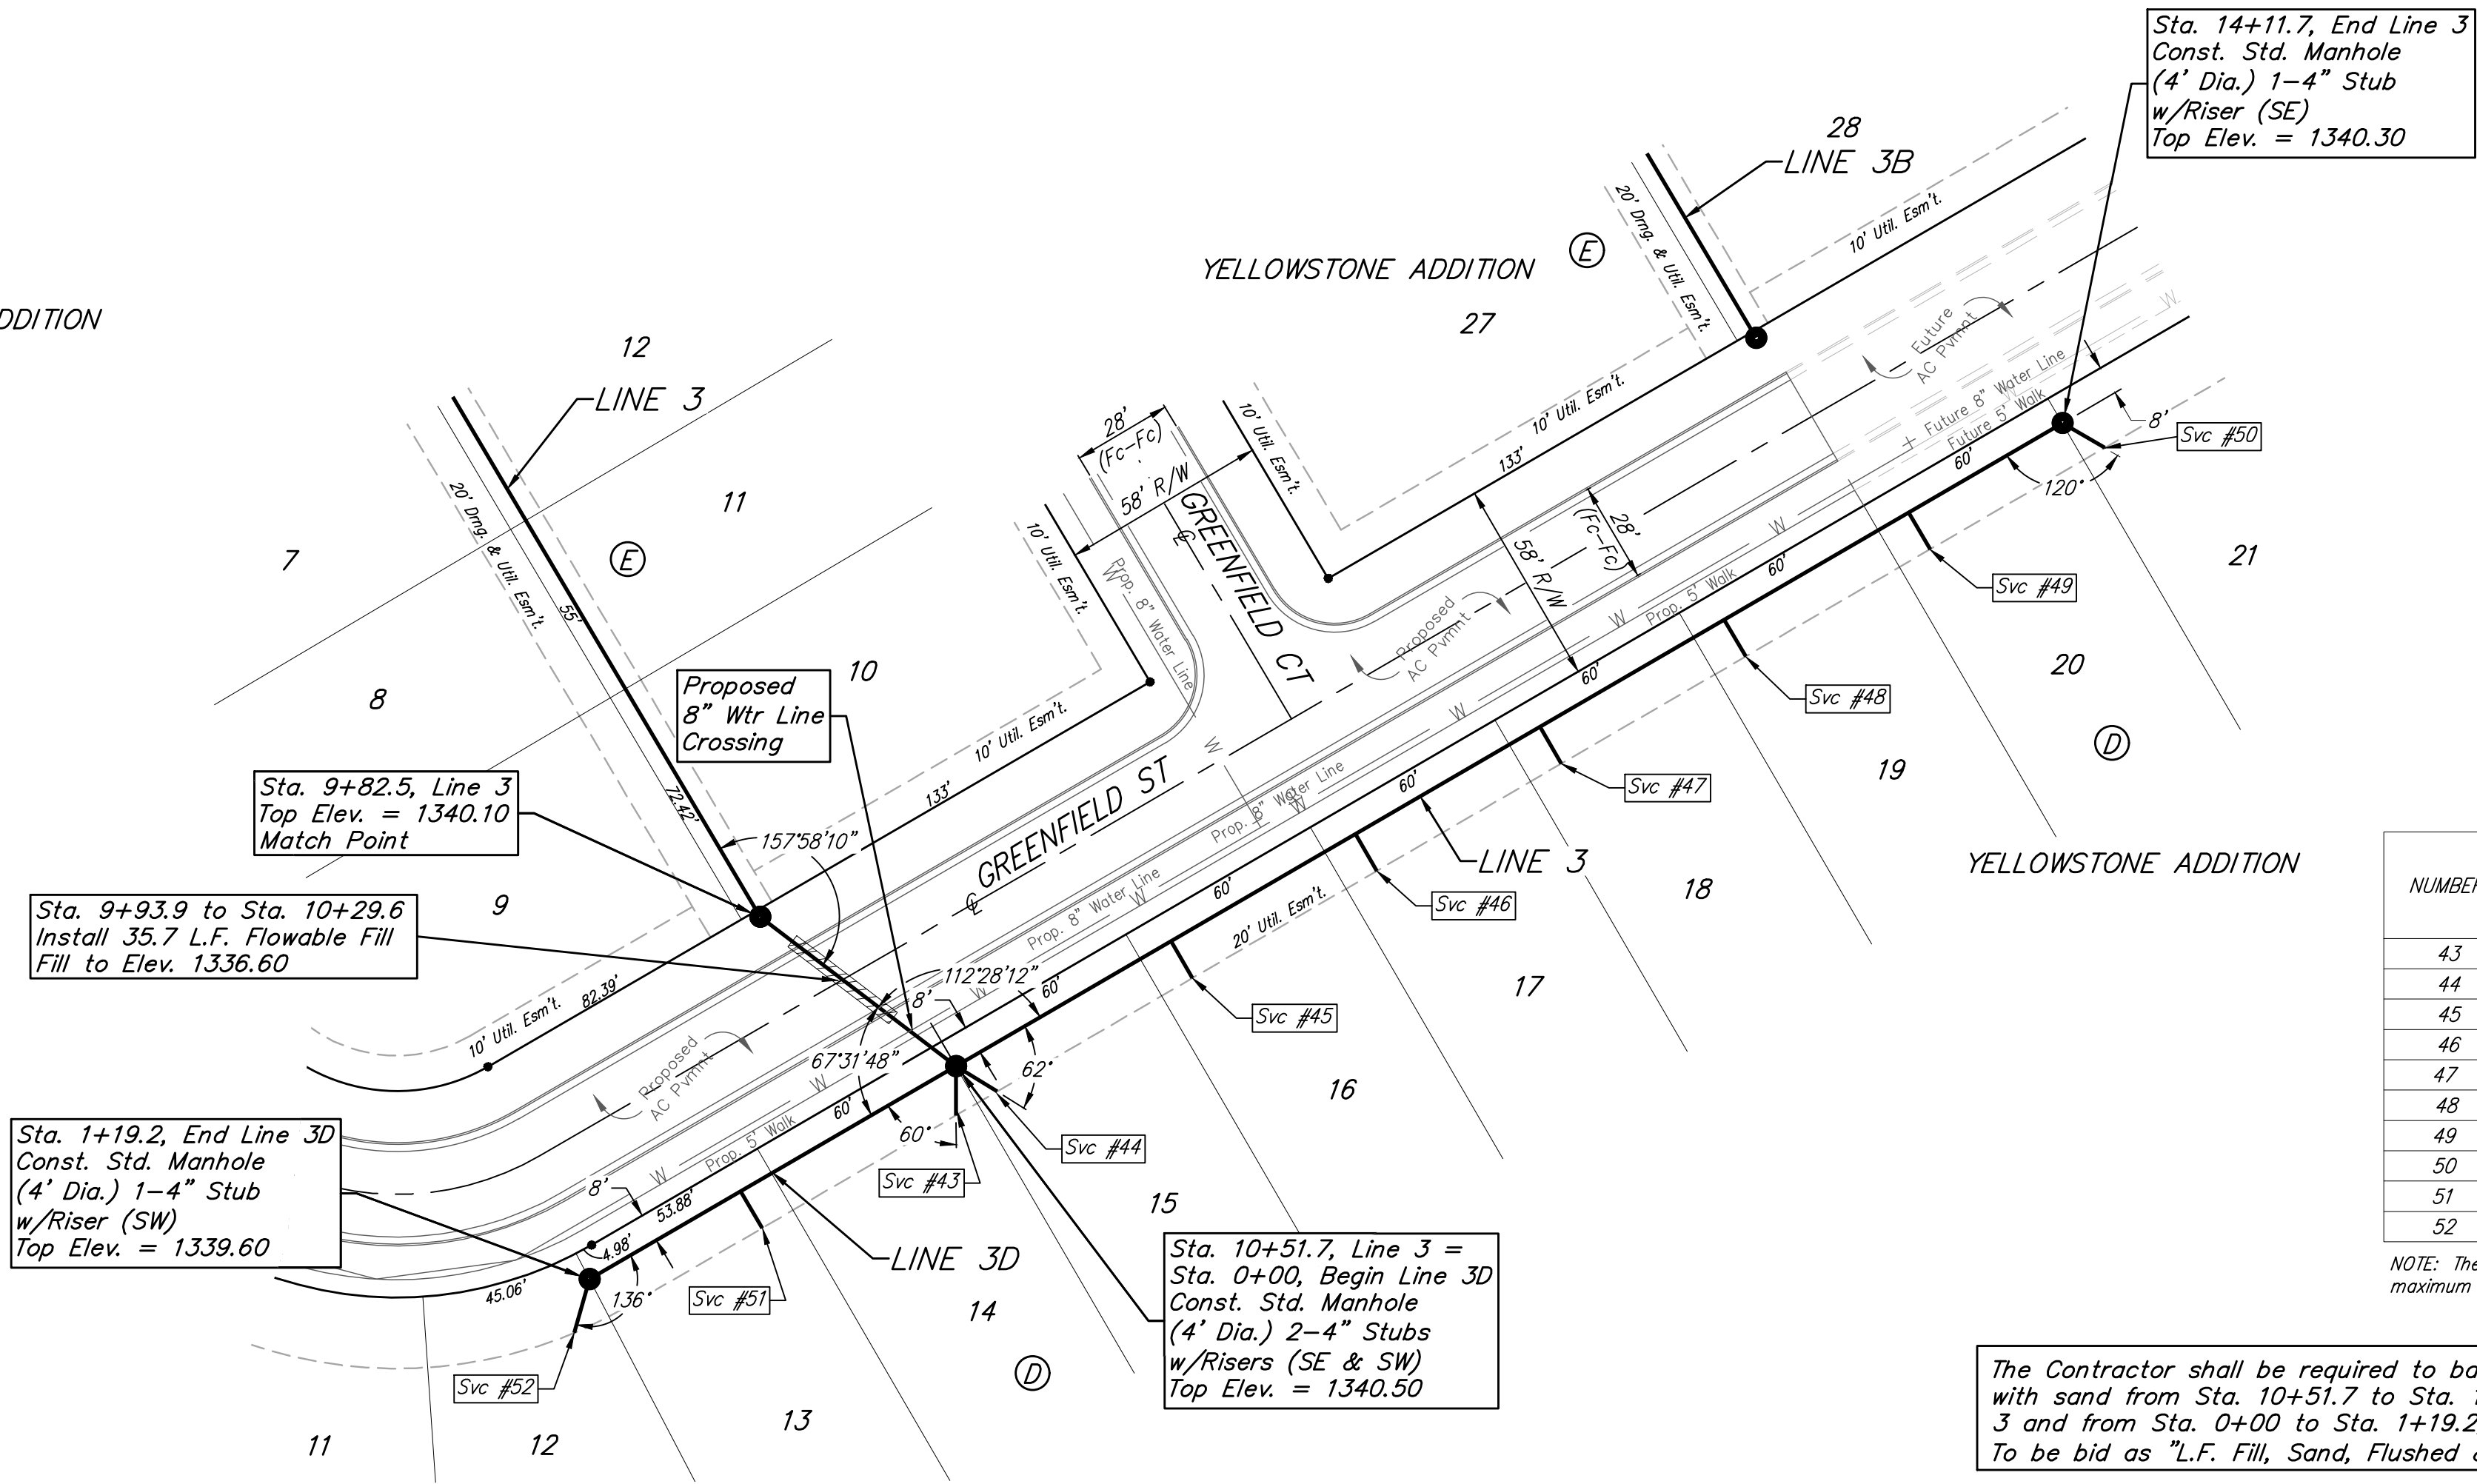


SEWER SERVICE TABLE

NUMBER	TYPE	LOCATION				FOR INFORMATION ONLY	
		LOT NO.	BLOCK NO.	LINE NO.	STATION/ DIRECTION	APPROXIMATE LENGTH 4" PIPE	
						VERTICAL	HORIZONTAL
43	4" Stub	14	D	3	10+51.7/Rt.	6.8'	12'
44	4" Stub	15	D	3	10+51.7/Rt.	6.8'	12'
45	8" x 4" Tee	16	D	3	11+11.7/Rt.	6.6'	12'
46	8" x 4" Tee	17	D	3	11+71.7/Rt.	6.7'	12'
47	8" x 4" Tee	18	D	3	12+31.7/Rt.	6.0'	12'
48	8" x 4" Tee	19	D	3	12+91.7/Rt.	5.2'	12'
49	8" x 4" Tee	20	D	3	13+51.7/Rt.	4.3'	12'
50	4" Stub	21	D	3	14+11.7/Rt.	3.8'	12'
51	8" x 4" Tee	13	D	3D	0+70.0/Lt.	5.6'	12'
52	4" Stub	12	D	3D	1+19.2/Lt.	4.7'	12'

NOTE: The vertical portion of the riser shall be extended to 2' minimum above ground water elevation and 4' maximum below proposed ground elevation.

The Contractor shall be required to backfill trench with sand from Sta. 10+51.7 to Sta. 14+11.7, Line 3 and from Sta. 0+00 to Sta. 1+19.2, Line 3D. To be bid as "L.F. Fill, Sand, Flushed & Vibrated"

Sanitary Sewer Improvements on this sheet to be included in the Phase II Bid Proj. Number 468-2024-035801

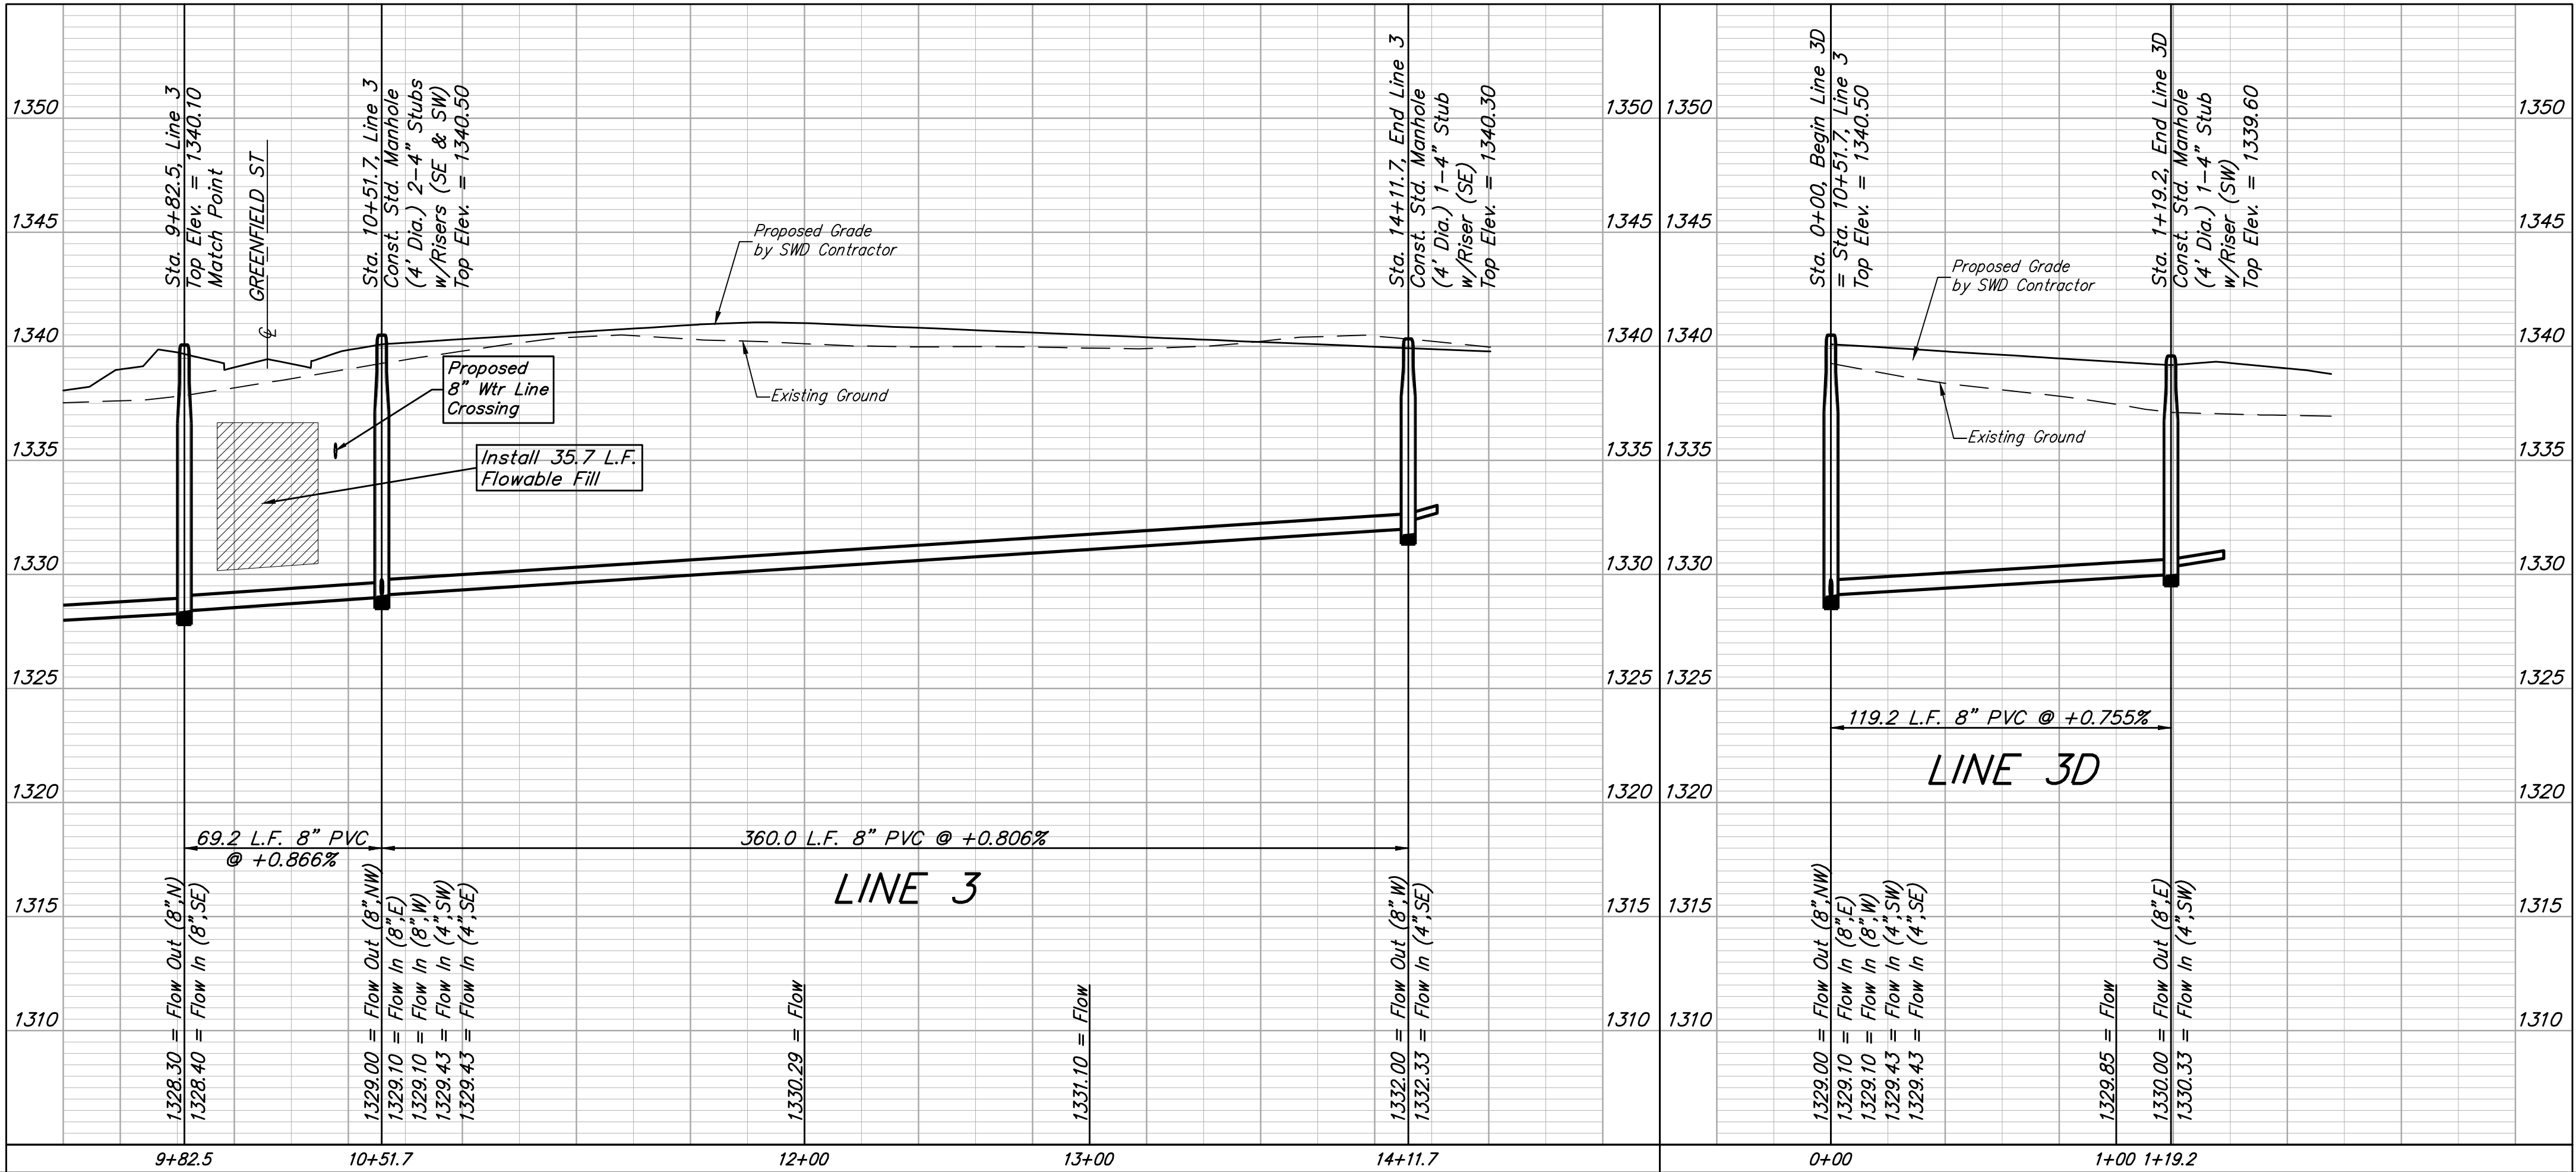

BAUGHMAN COMPANY

315 Ellis St.
Wichita, KS 67211
316-262-7271
BaughmanCo.com

YELLOWSTONE ADDITION
PHASE II

LINE 3 & LINE 3D

SANITARY SEWER IMPROVEMENTS

PROJECT NUMBER:
468-2024-035801

DESIGN: DMV DRAWN: JAK



DATE: May 14, 2026

SHEET 9 OF 40

BENCHMARKS:
BM #1: Cross southwest corner of curb inlet, south side of Pawnee, 178'± east of northeast corner of Lot 3, Block A
Elevation = 1331.25 NAVD88

BM #2: square cut northwest corner of curb inlet west side of 119th St W, 100'± south of northwest corner of the northwest quarter, Sec. 6, 28-S, R-1-W.
Elevation = 1338.39 NAVD88

BM #3: cross cut south end of RCP west side of 119th St W, 12'± north of southwest corner of the northwest quarter, Sec. 6, 28-S, R-1-W.
Elevation = 1334.57 NAVD88


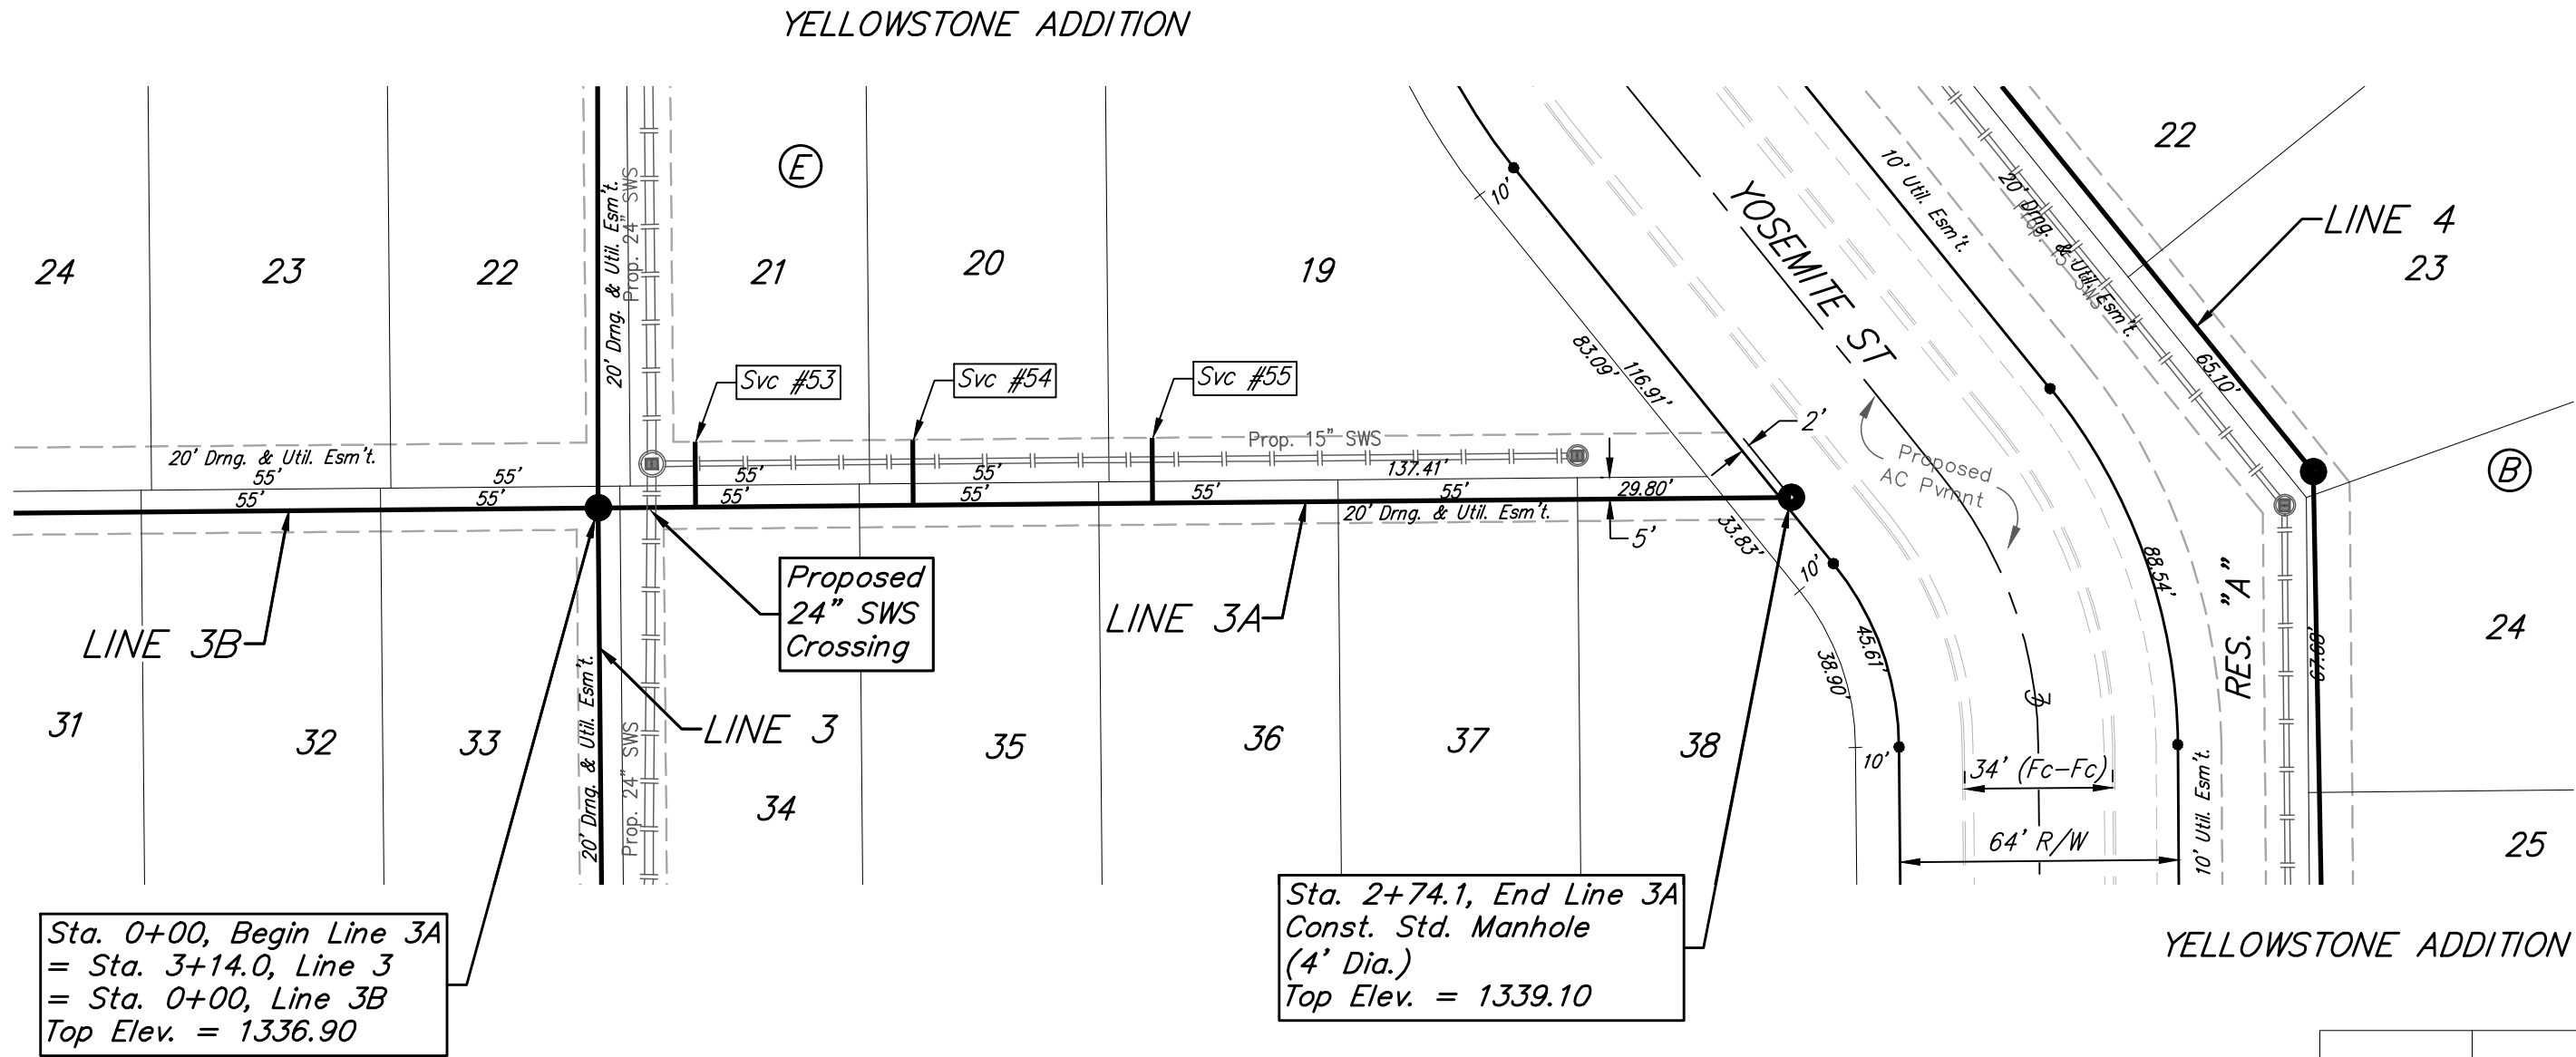
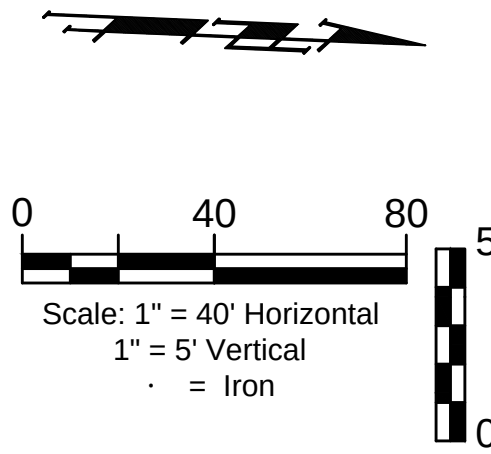


Sanitary Sewer Improvements on this sheet to be included in the Phase II Bid Proj. Number 468-2024-035801

SEWER SERVICE TABLE

NUMBER	TYPE	LOCATION				FOR INFORMATION ONLY	
		LOT NO.	BLOCK NO.	LINE NO.	STATION/DIRECTION	APPROXIMATE LENGTH 4" PIPE	
53	8" x 4" Tee	21	E	3A	0+22.4/Lt.	8.2'	15'
54	8" x 4" Tee	20	E	3A	0+72.4/Lt.	8.4'	15'
55	8" x 4" Tee	19	E	3A	1+27.4/Lt.	8.5'	15'

NOTE: The vertical portion of the riser shall be extended to 2' minimum above ground water elevation and 4' maximum below proposed ground elevation.

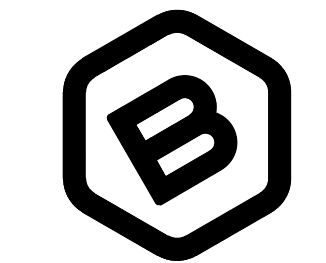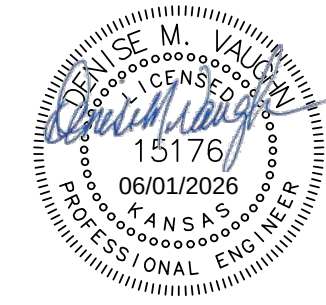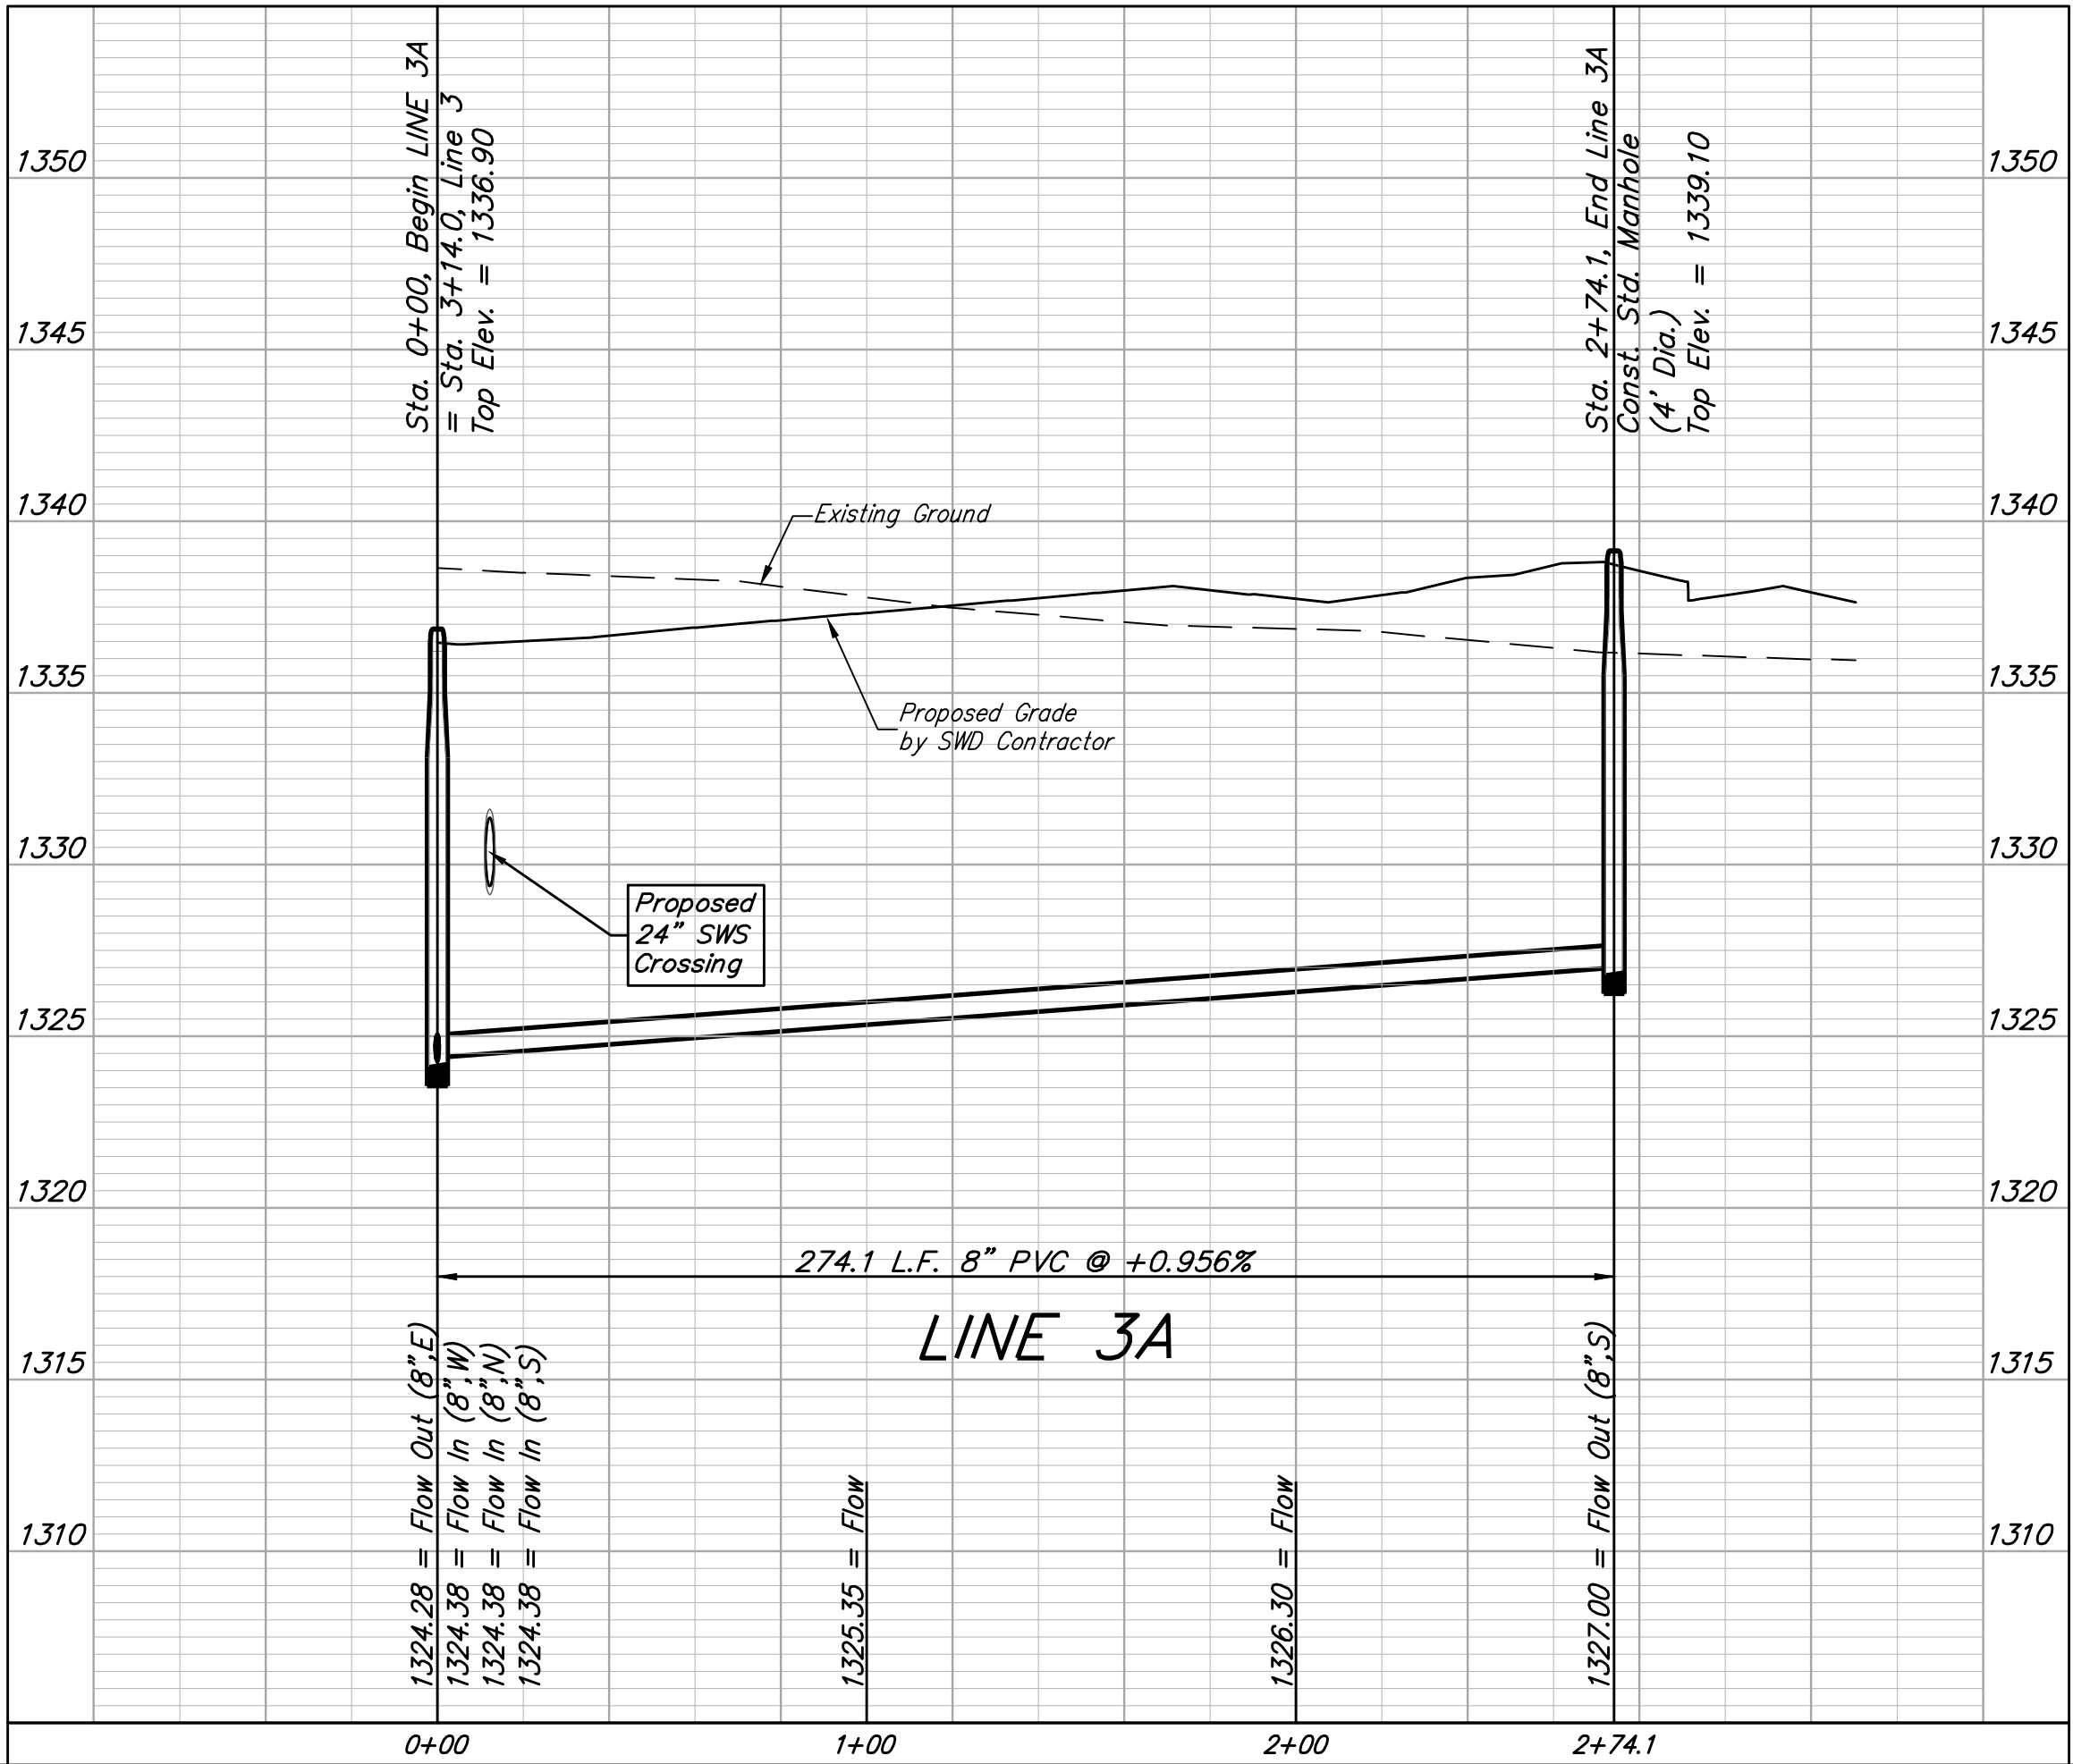

**BAUGHMAN
COMPANY**

315 Ellis St.
Wichita, KS 67211
316-262-7271
BaughmanCo.com

YELLOWSTONE ADDITION
PHASE II

LINE 3A

SANITARY SEWER
IMPROVEMENTS

PROJECT NUMBER:
468-2024-035801

DESIGN: DMV DRAWN: JAK








DATE: May 14, 2026

SHEET OF
10 40

BENCHMARKS:
BM #1: Cross southwest corner of curb inlet, south side of Pawnee, 178'± east of northeast corner of Lot 3, Block A
Elevation = 1331.25 NAVD88

BM #2: square cut northwest corner of curb inlet west side of 119th St W, 100'± south of northwest corner of the northwest quarter, Sec. 6, 28-S, R-1-W.
Elevation = 1338.39 NAVD88

BM #3: cross cut south end of RCP west side of 119th St W, 12'± north of southwest corner of the northwest quarter, Sec. 6, 28-S, R-1-W.
Elevation = 1334.57 NAVD88

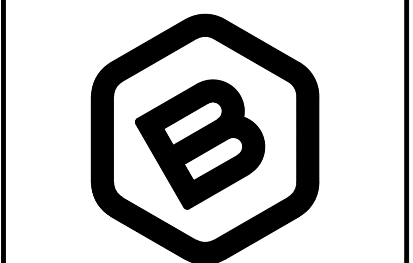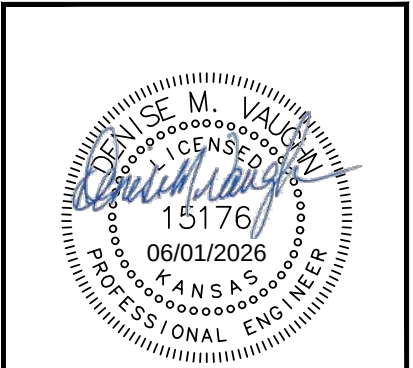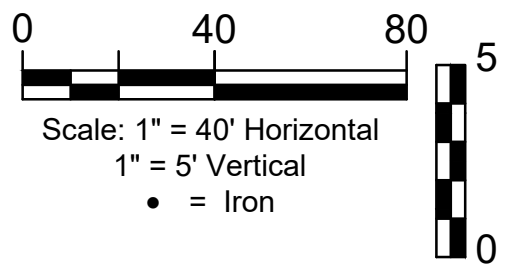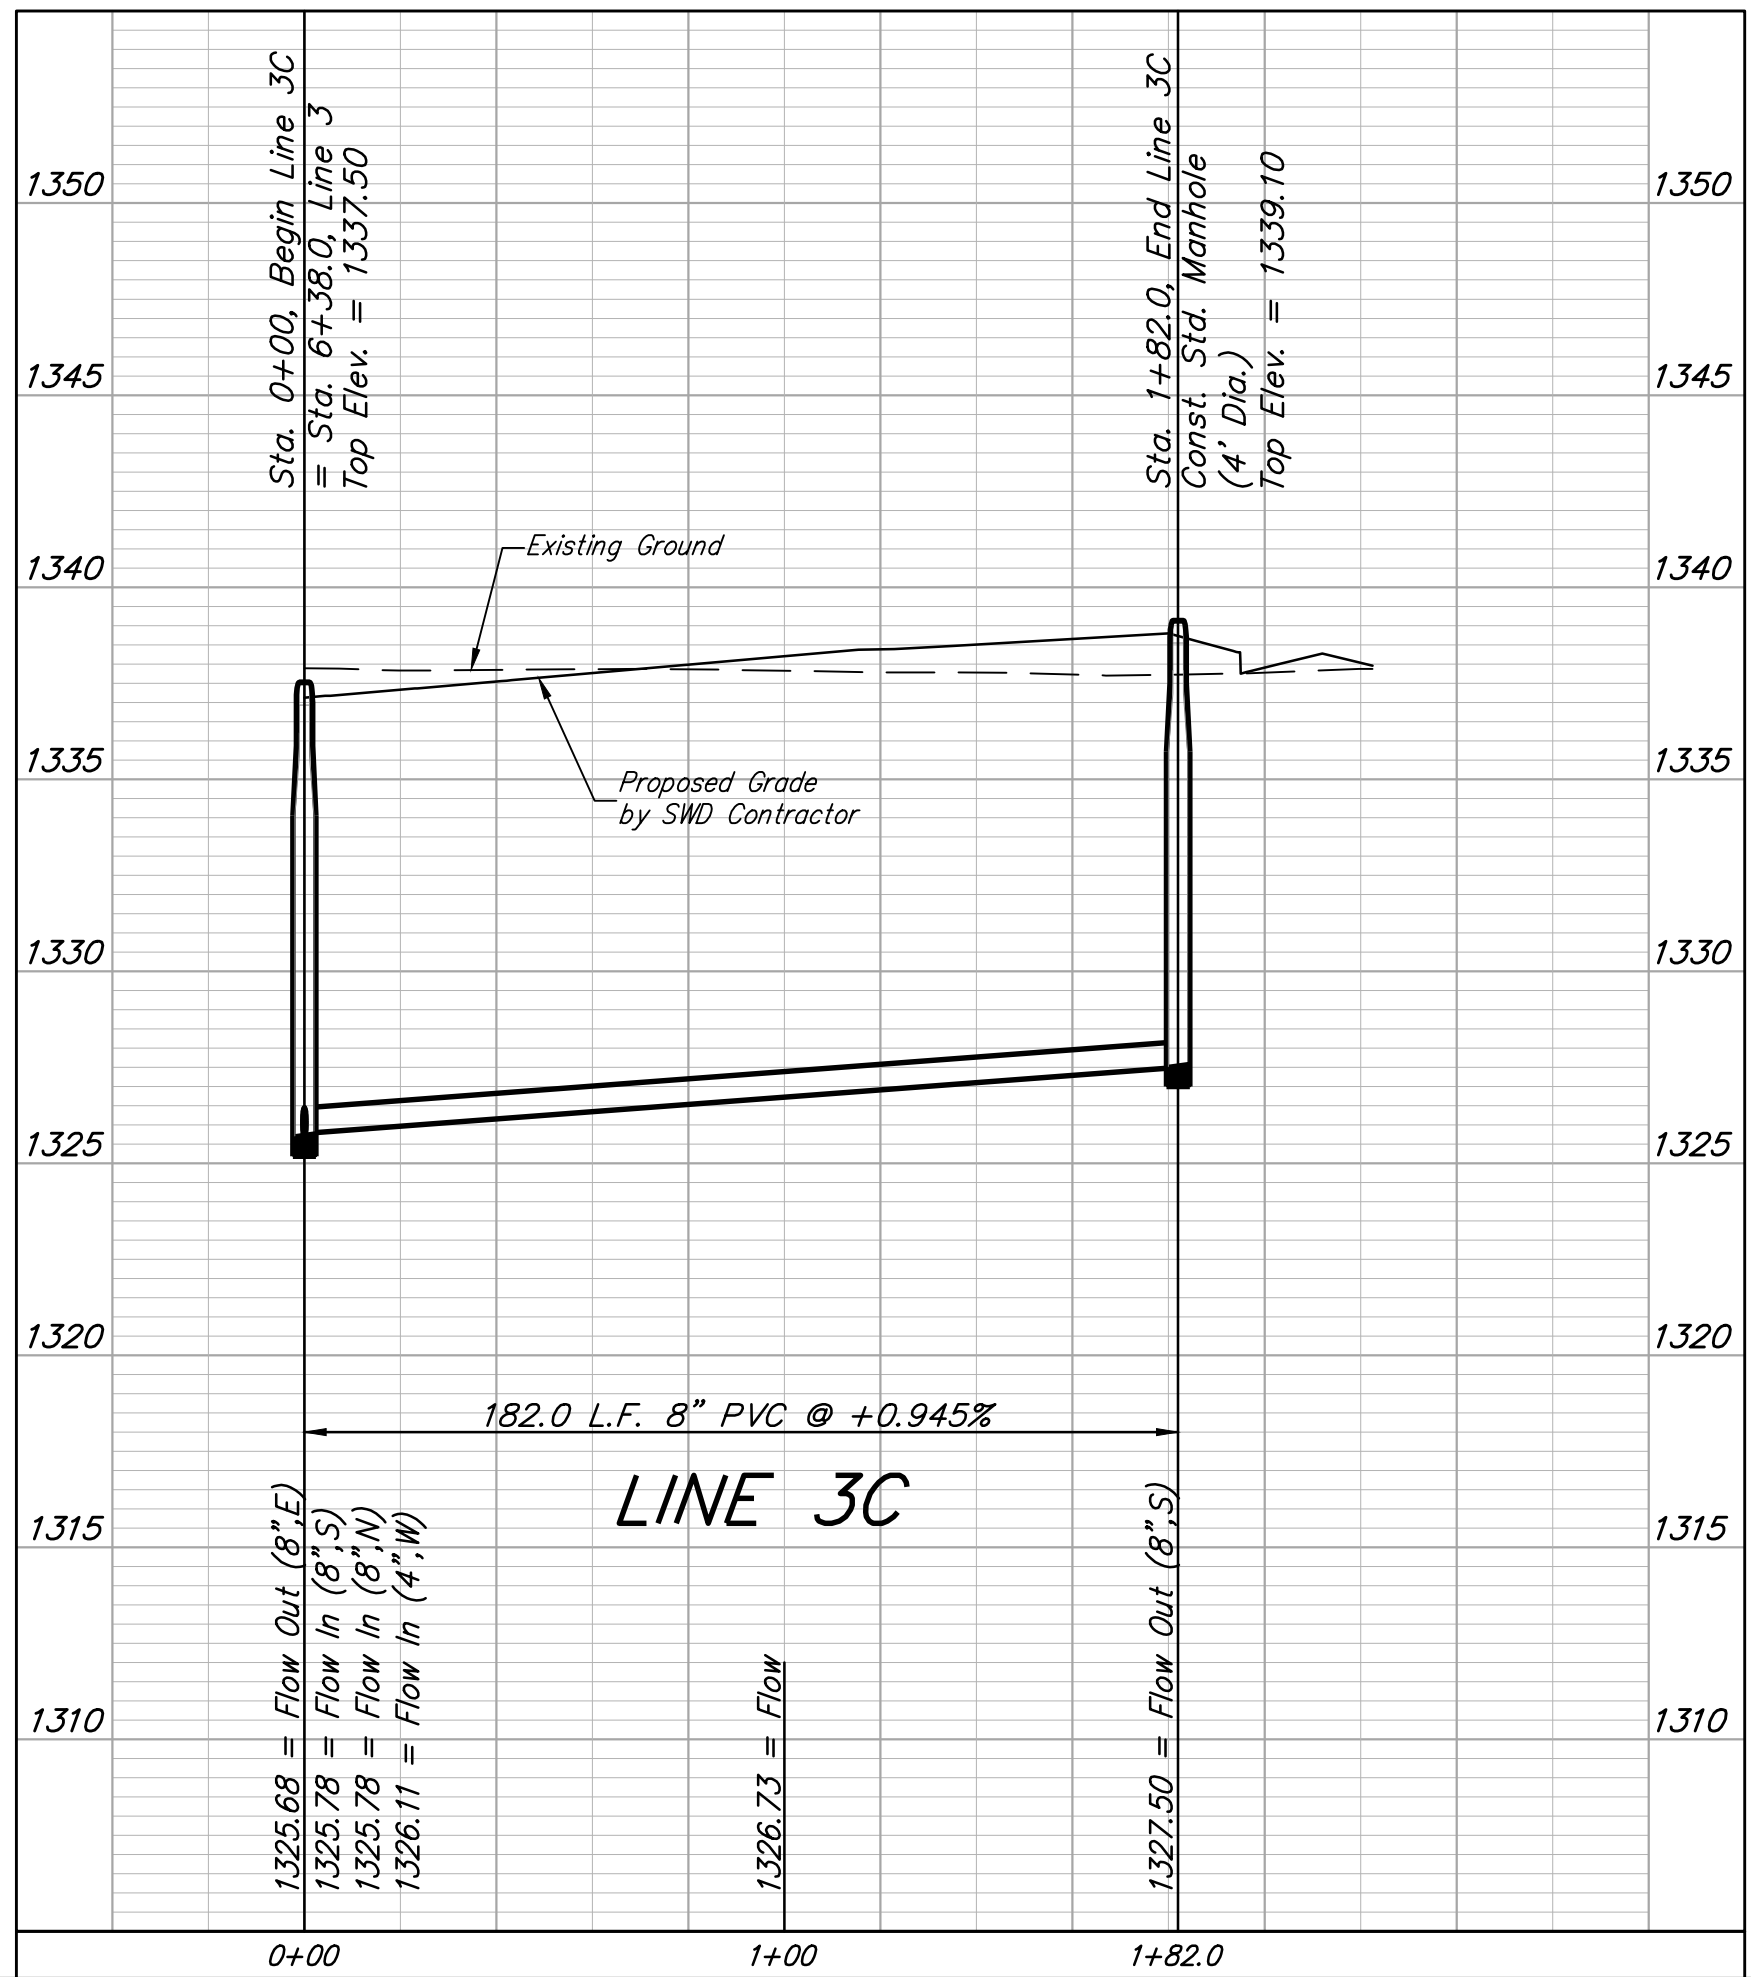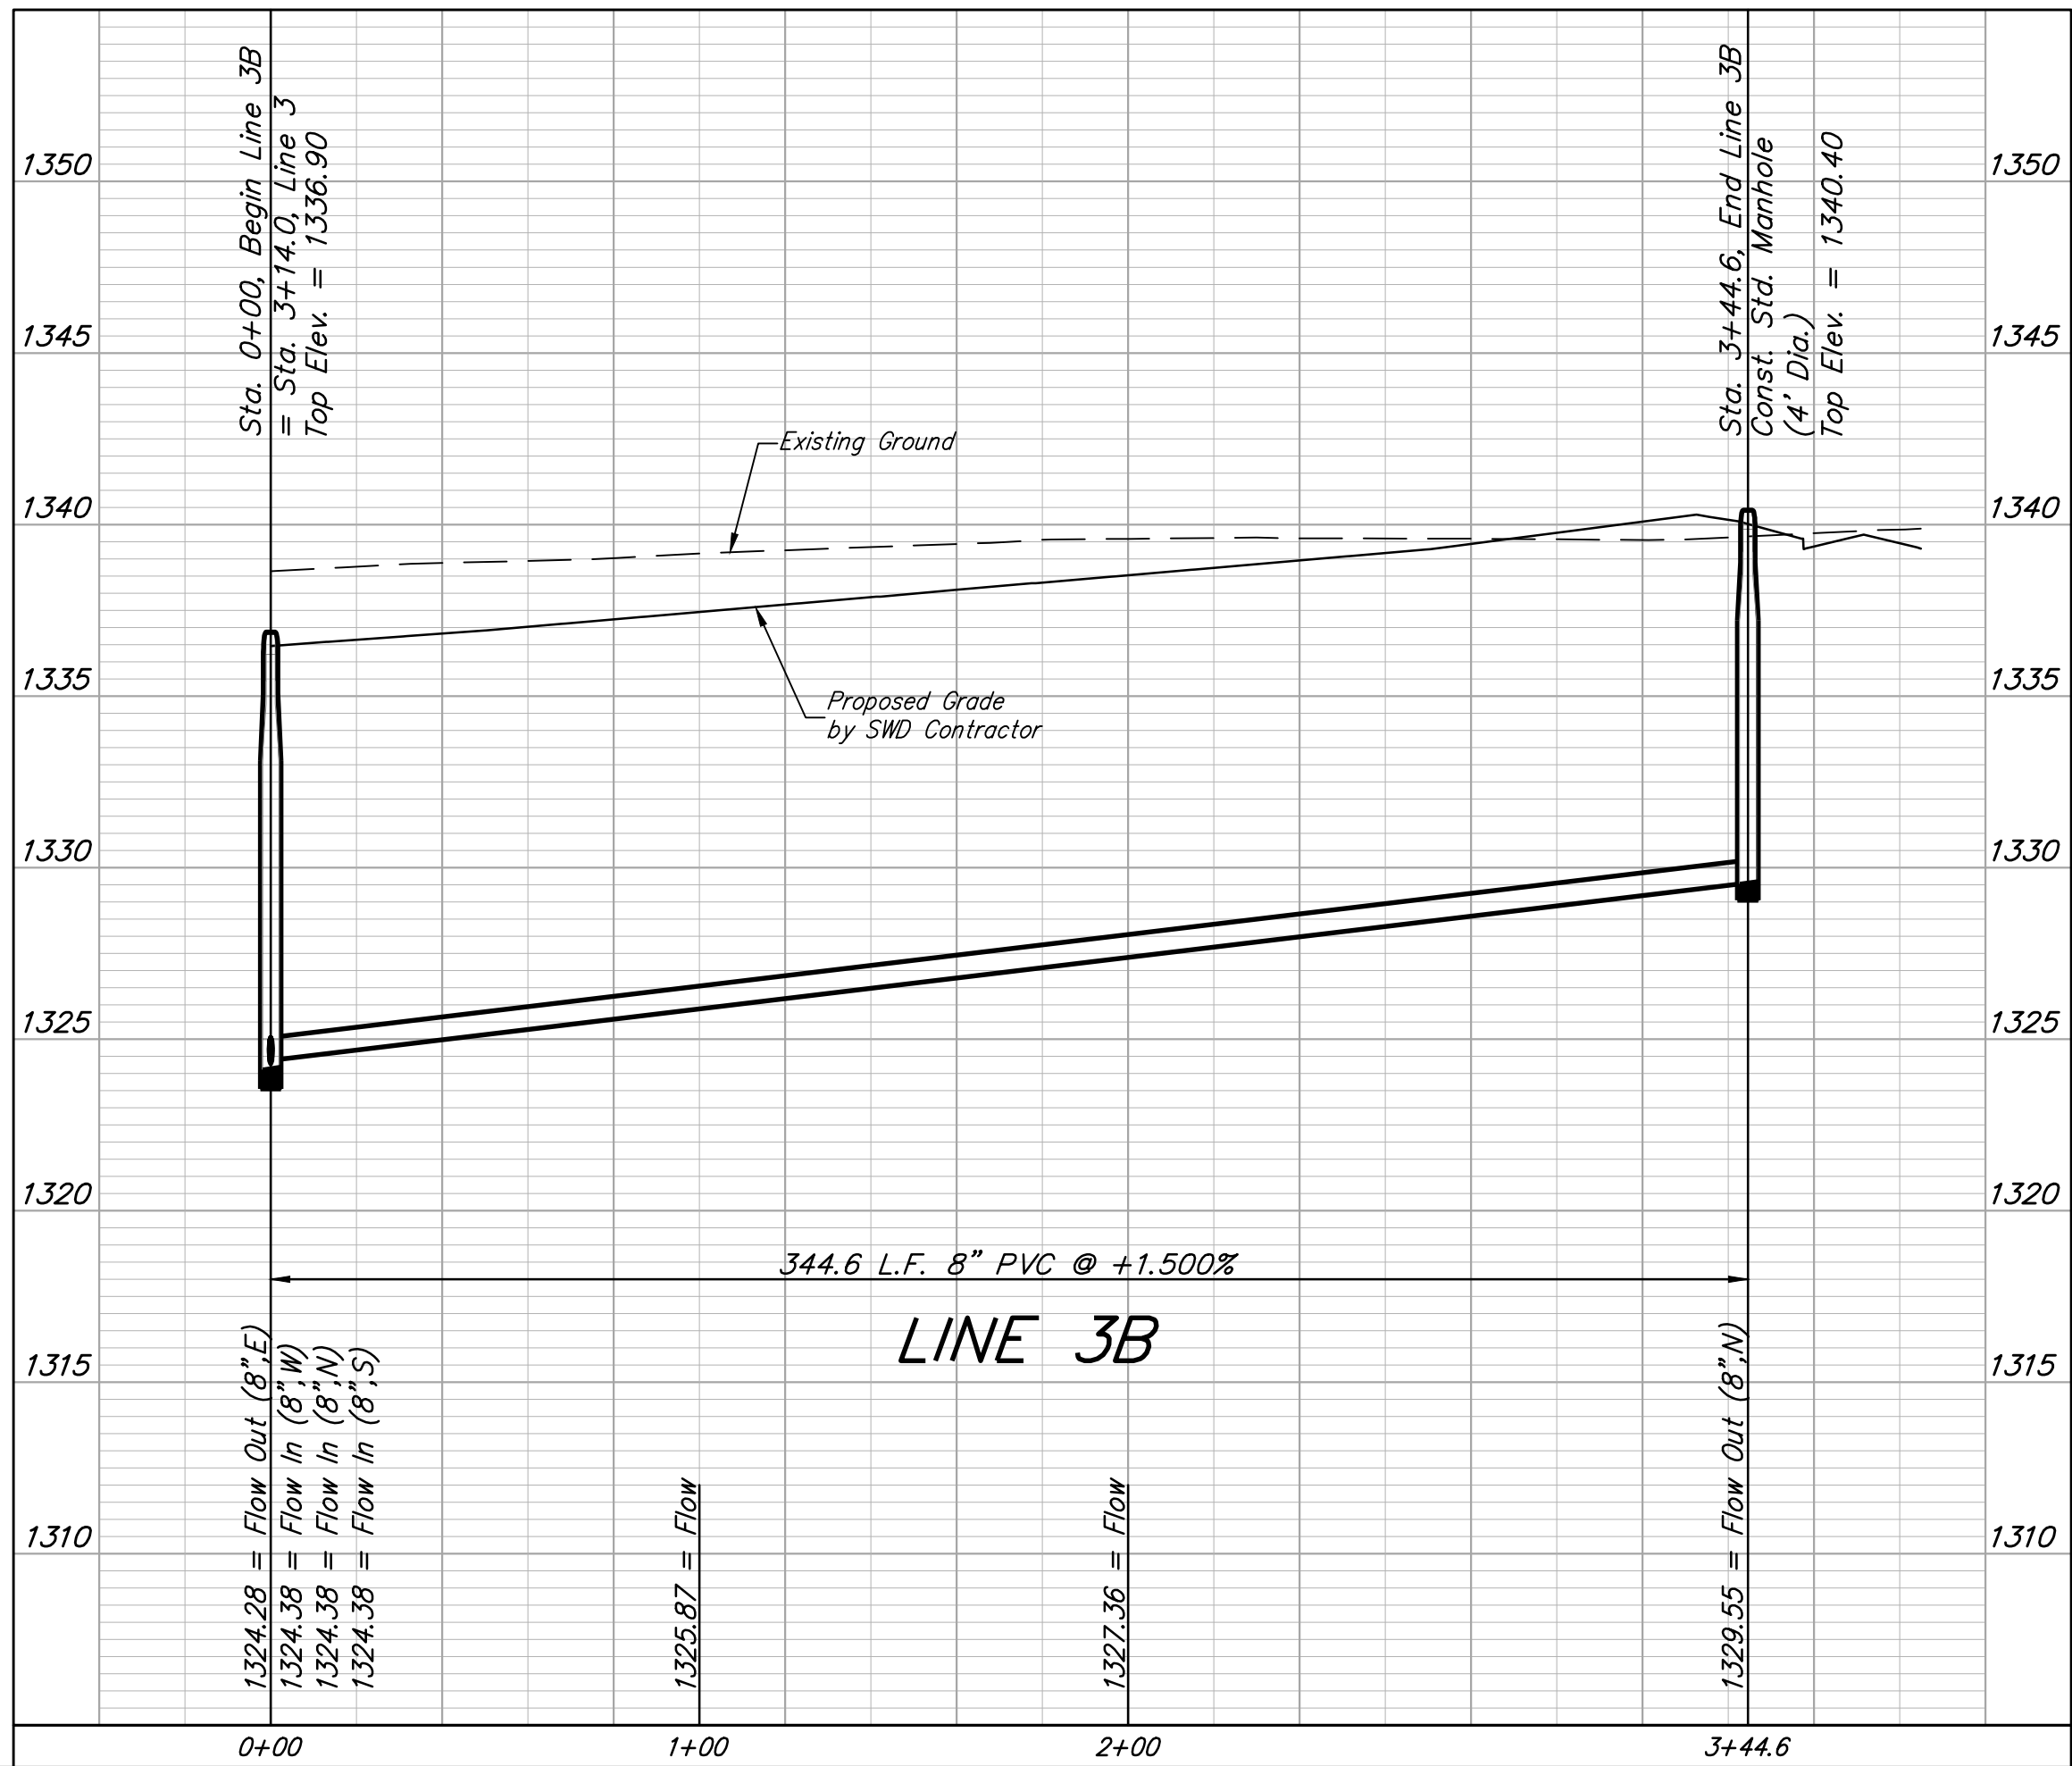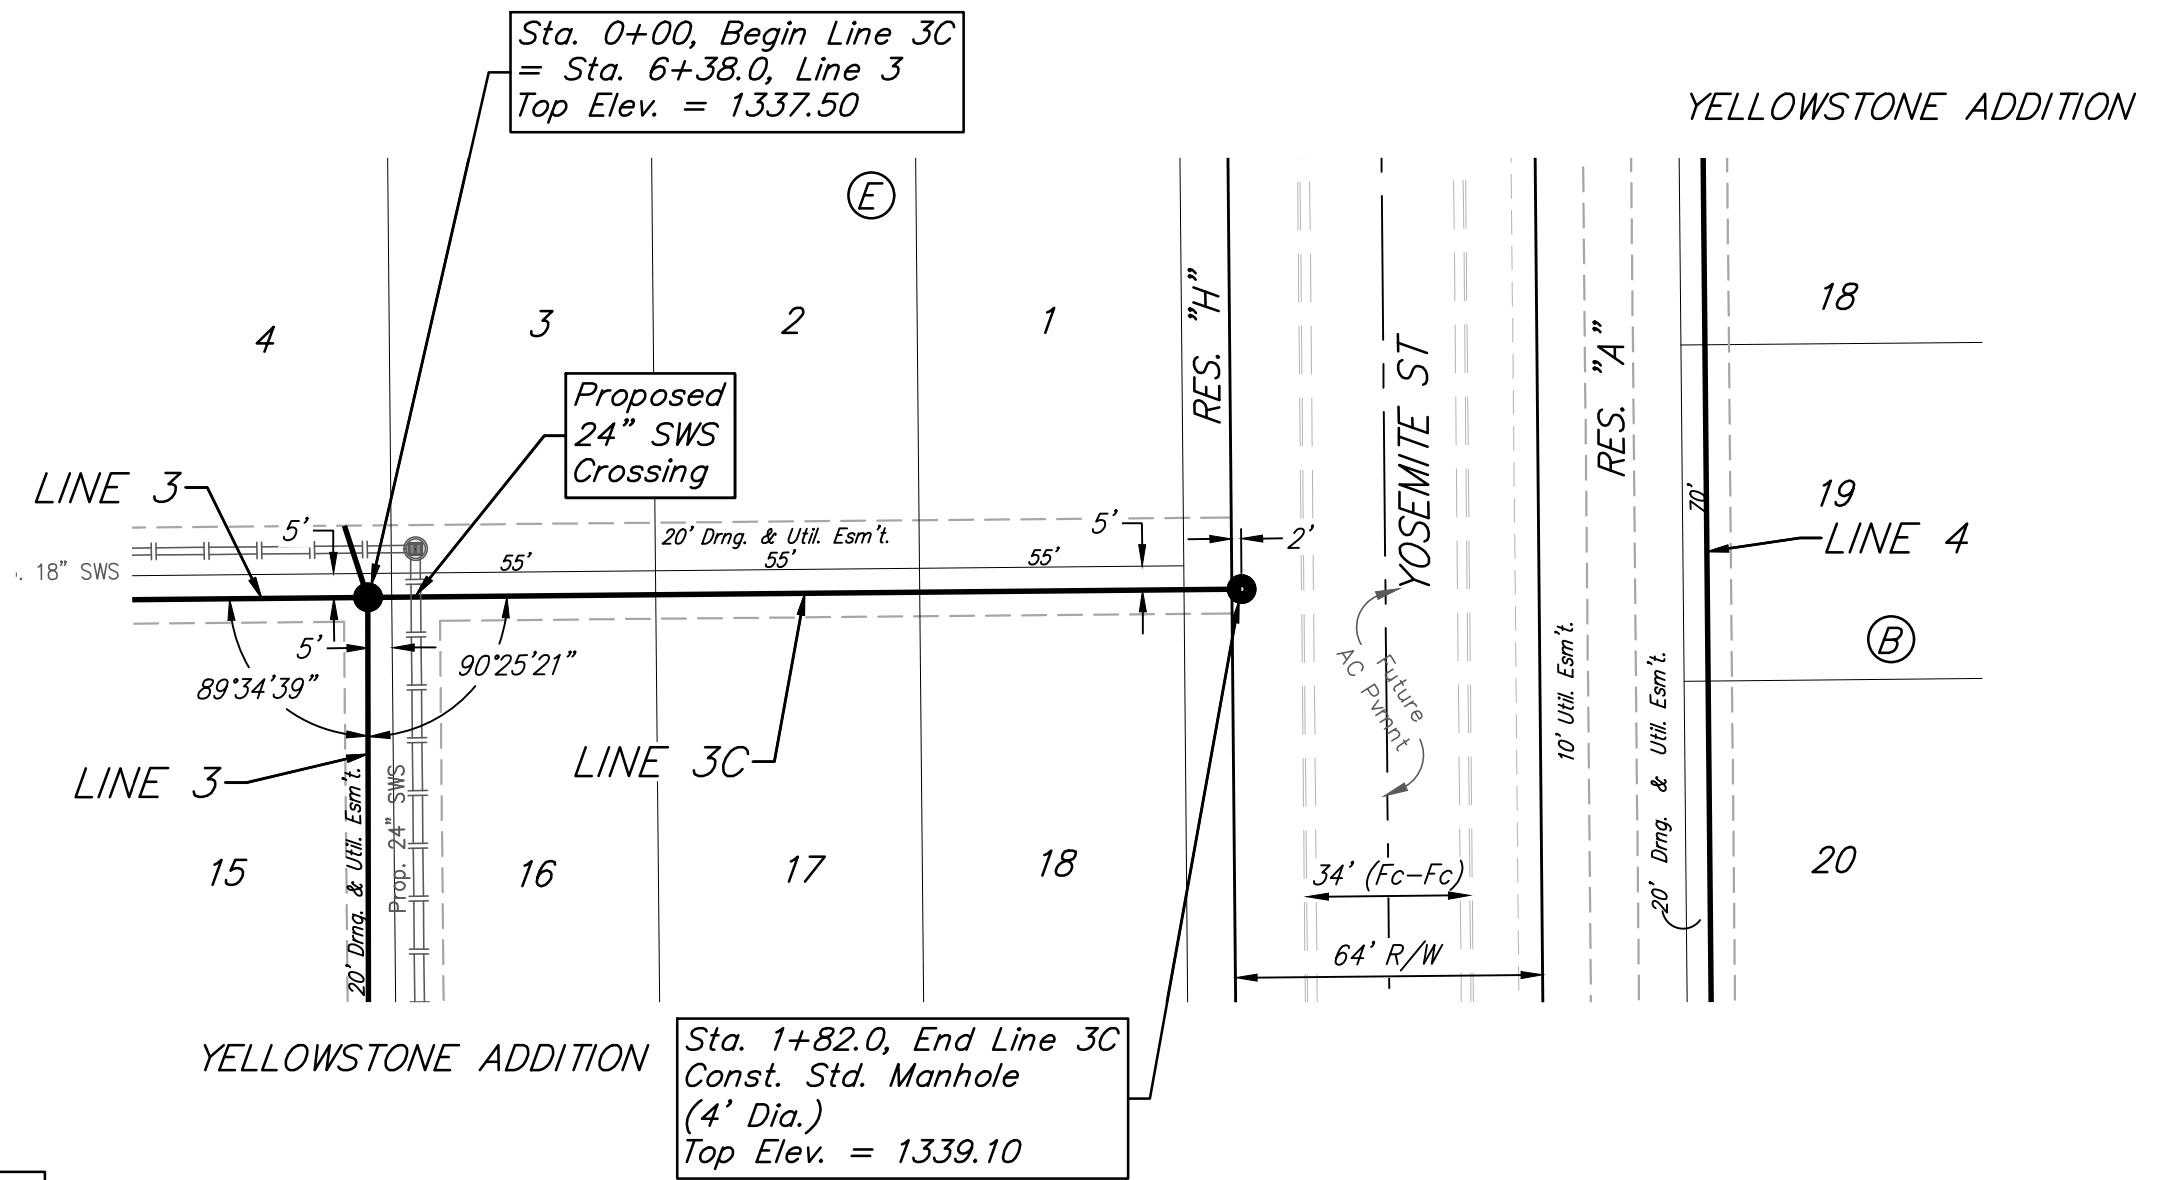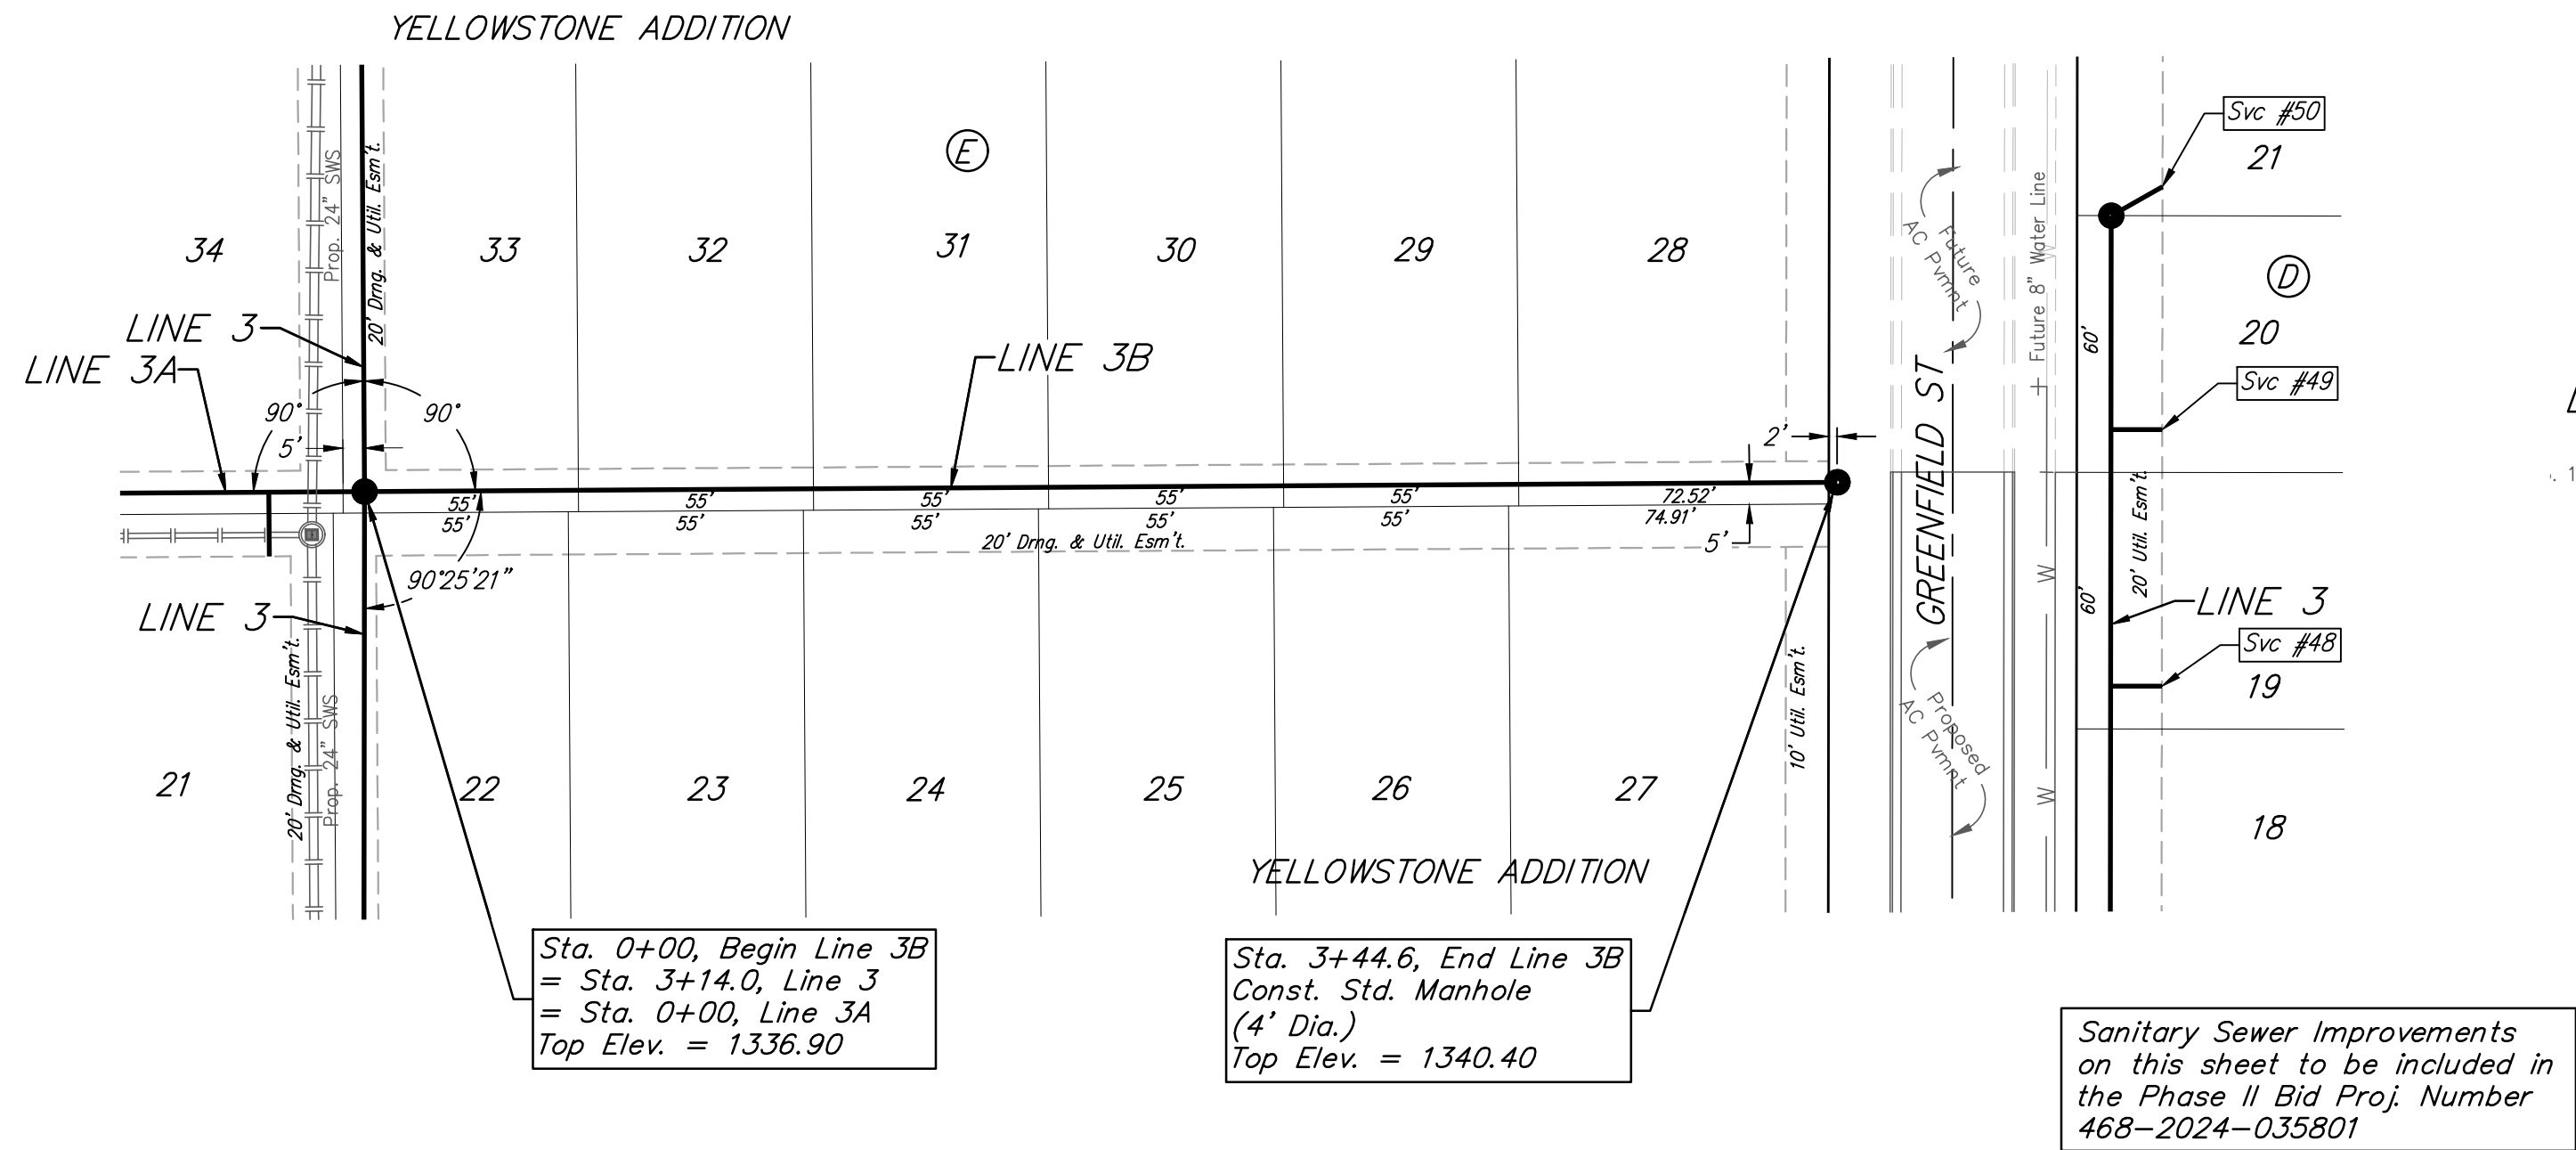

**BAUGHMAN
COMPANY**

315 Ellis St.
Wichita, KS 67211
316-262-7271
BaughmanCo.com

YELLOWSTONE ADDITION
PHASE II

**LINE 3B &
LINE 3C**

SANITARY SEWER
IMPROVEMENTS

PROJECT NUMBER:
468-2024-035801

DESIGN: DMV DRAWN: JAK
DATE: May 14, 2026





SHEET OF
11 40

File: E:\Projects\Yellowstone Addition\Kelsey\ 23-09-P026\Engineering\Phase 1\SS_PLANS 1.dwg

BENCHMARKS:
BM #1: Cross southwest corner of curb inlet, south side of Pawnee, 178'± east of northeast corner of Lot 3, Block A
Elevation = 1331.25 NAVD88

BM #2: square cut northwest corner of curb inlet west side of 119th St W, 100'± south of northwest corner of the northwest quarter, Sec. 6, 28-S, R-1-W.
Elevation = 1338.39 NAVD88

BM #3: cross cut south end of RCP west side of 119th St W, 12'± north of southwest corner of the northwest quarter, Sec. 6, 28-S, R-1-W.
Elevation = 1334.57 NAVD88

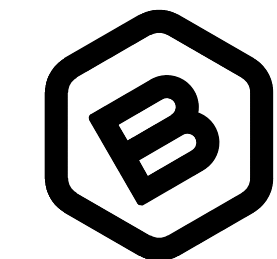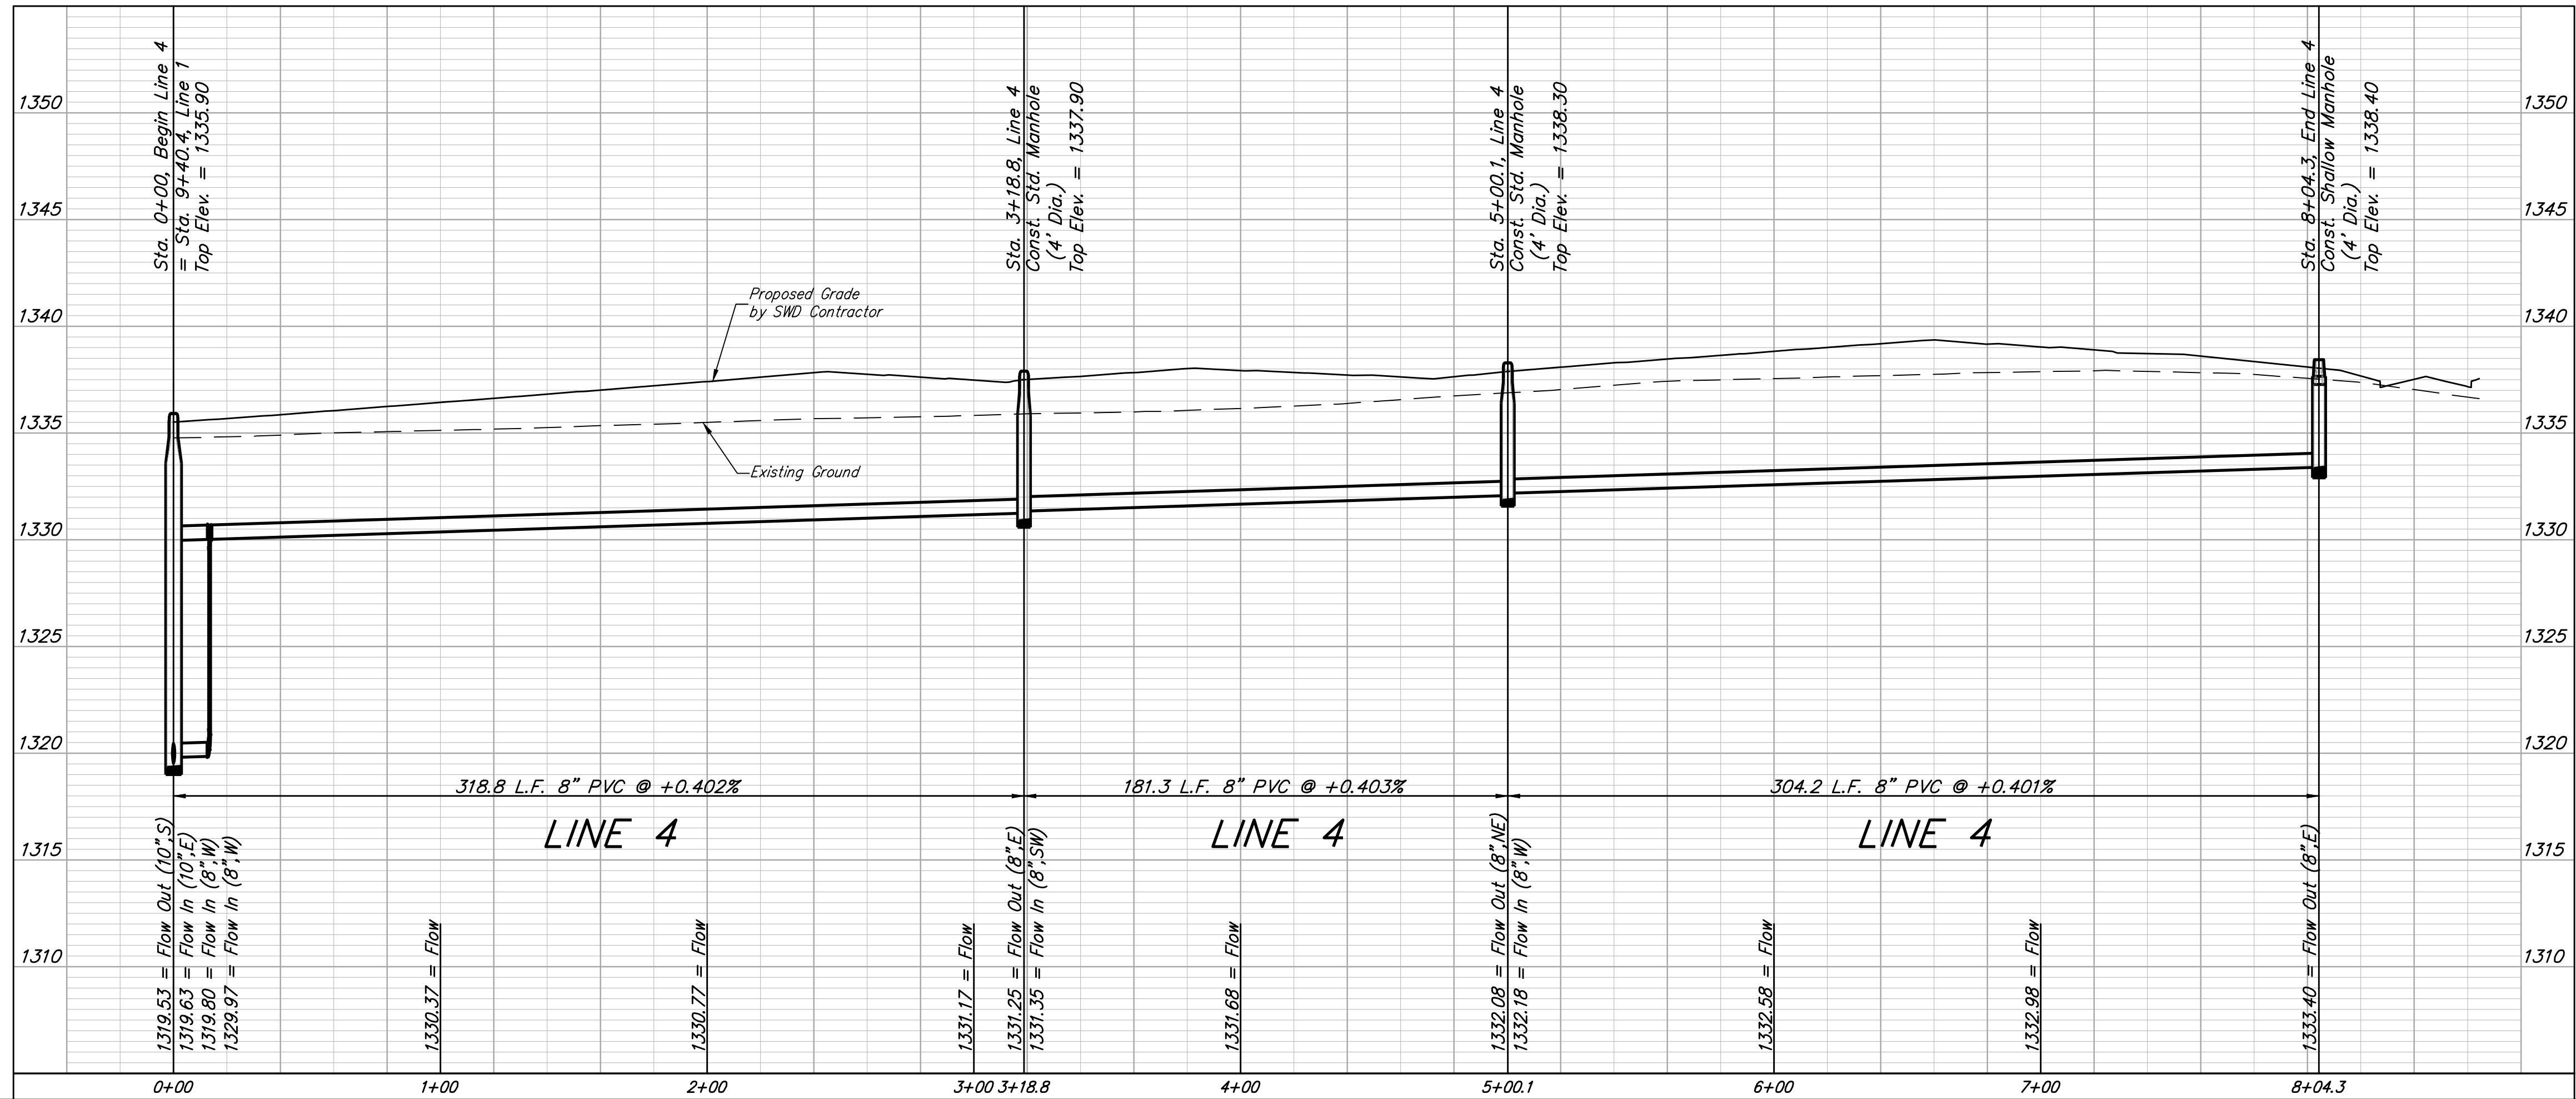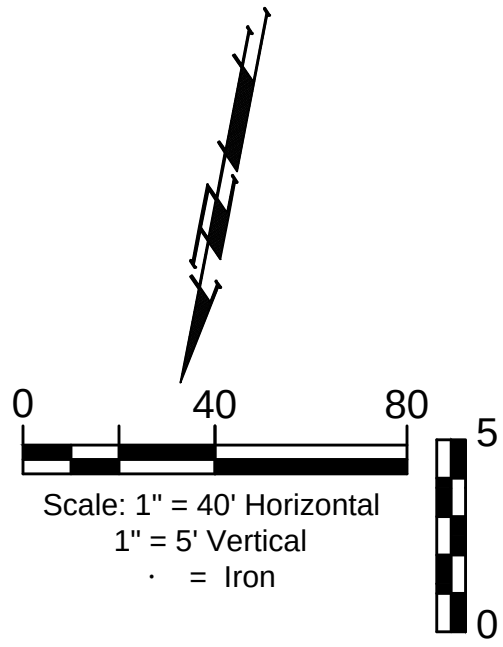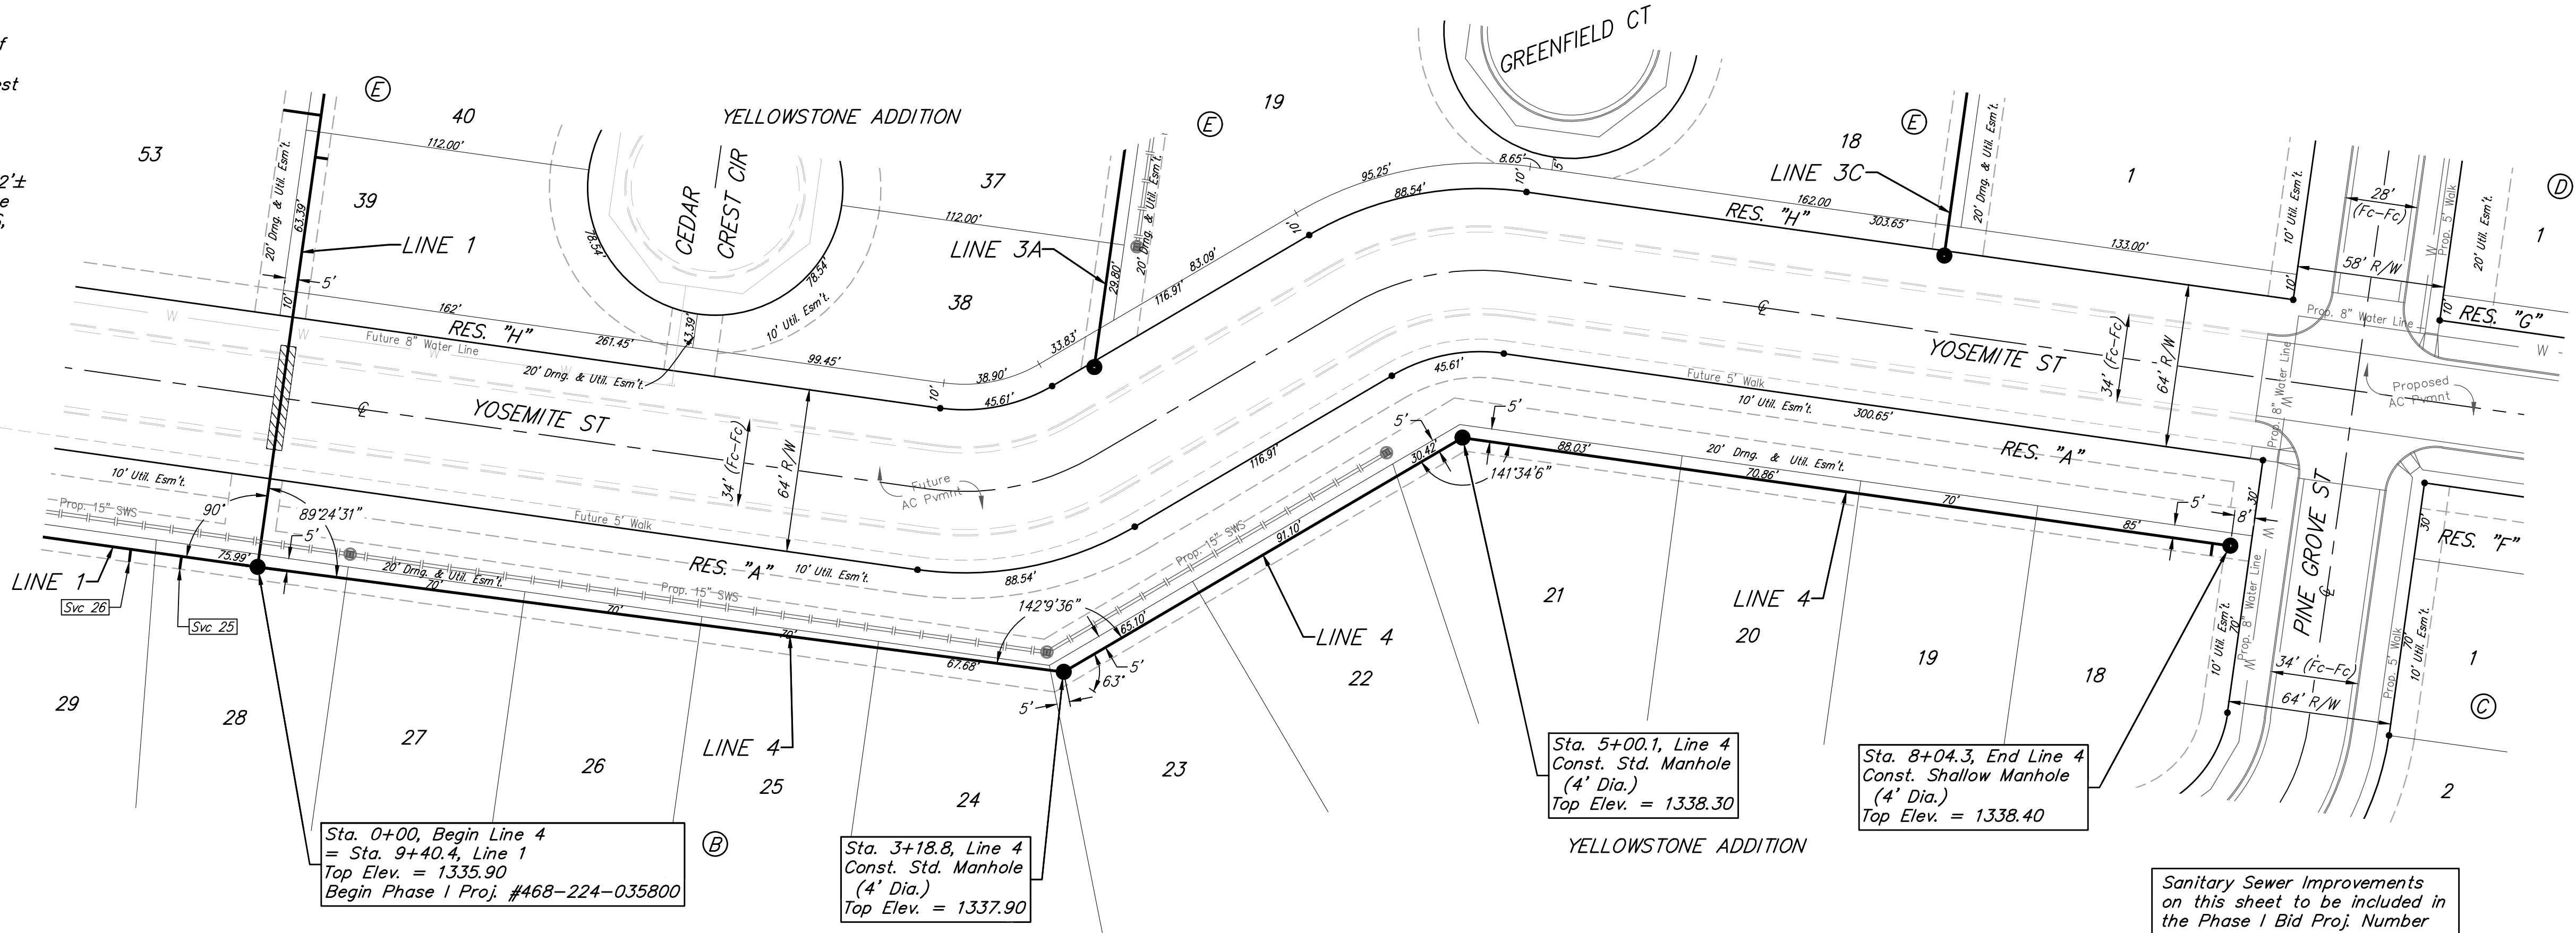

**BAUGHMAN
COMPANY**

315 Ellis St.
Wichita, KS 67211
316-262-7271
BaughmanCo.com

YELLOWSTONE ADDITION
PHASE I

LINE 4

SANITARY SEWER
IMPROVEMENTS

PROJECT NUMBER:
468-2024-035800


DESIGN: DMV DRAWN: JAK
DATE: May 22, 2026

SHEET OF
12 40

BENCHMARKS:
BM #1: Cross southwest corner of curb inlet, south side of Pawnee, 178'± east of northeast corner of Lot 3, Block A
Elevation = 1331.25 NAVD88

BM #2: square cut northwest corner of curb inlet west side of 119th St W, 100'± south of northwest corner of the northwest quarter, Sec. 6, 28-S, R-1-W.
Elevation = 1338.39 NAVD88

BM #3: cross cut south end of RCP west side of 119th St W, 12'± north of southwest corner of the northwest quarter, Sec. 6, 28-S, R-1-W.
Elevation = 1334.57 NAVD88

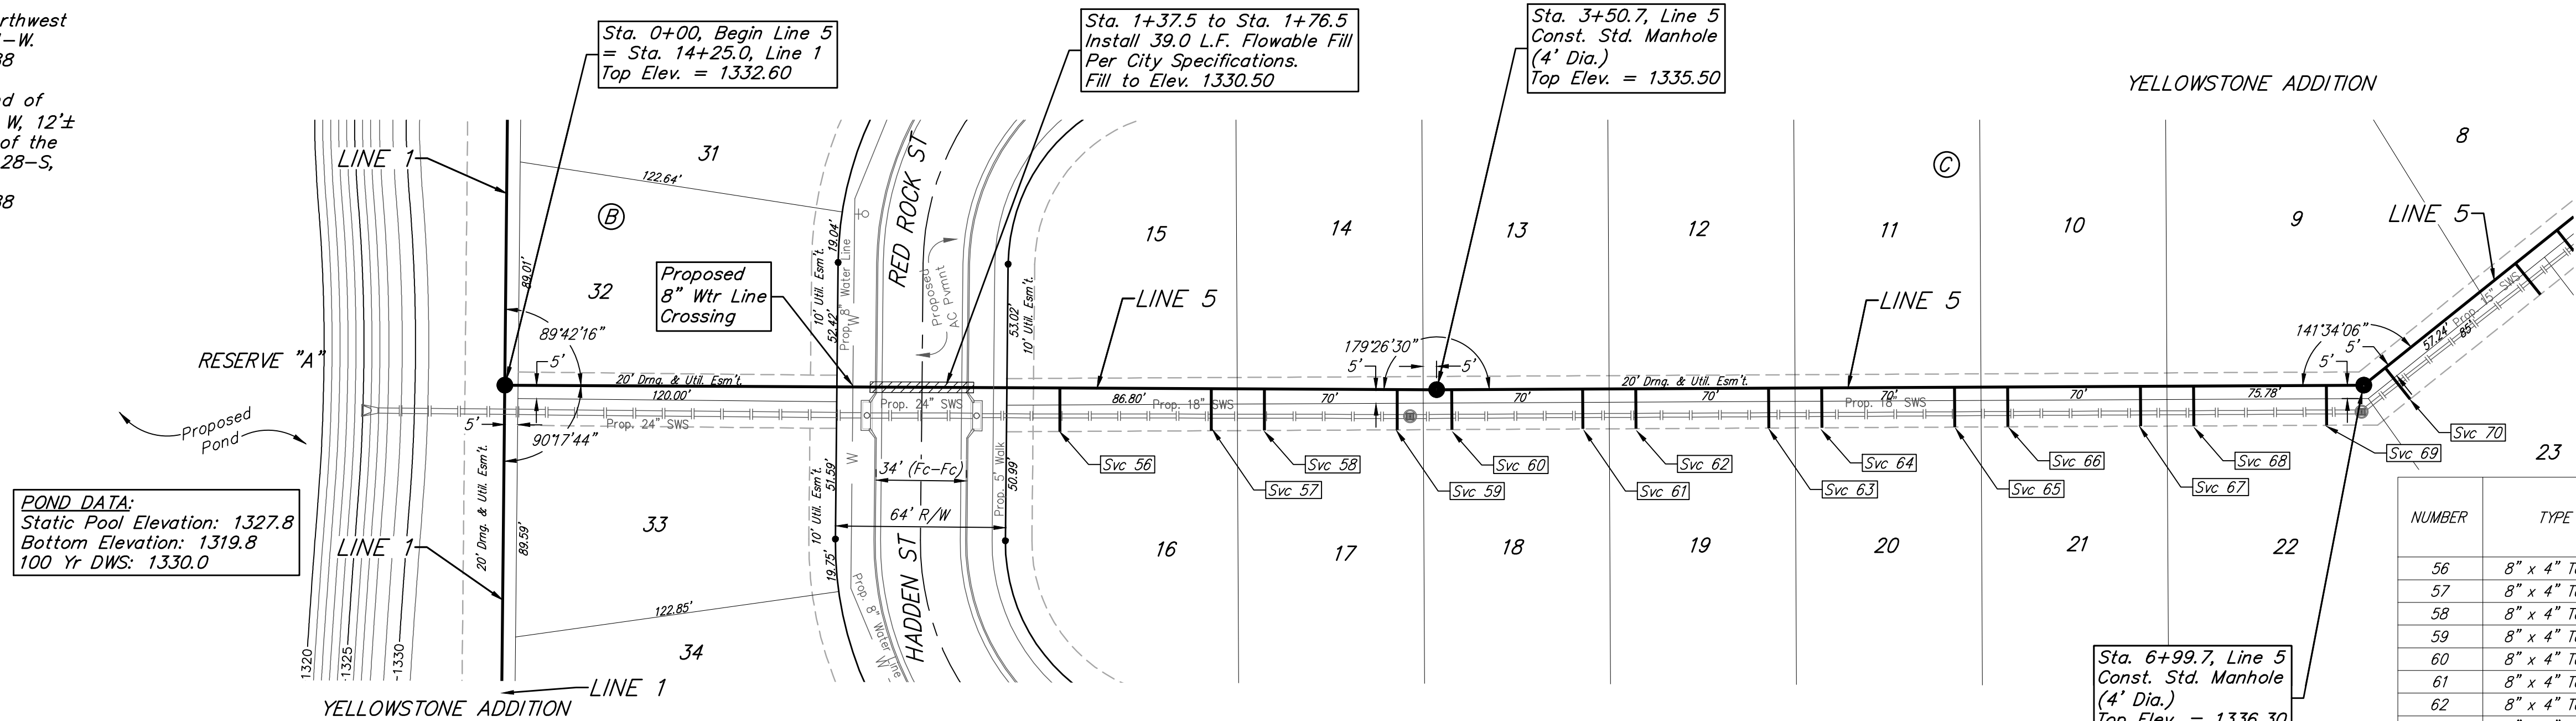


POND DATA:
Static Pool Elevation: 1327.8
Bottom Elevation: 1319.8
100 Yr DWS: 1330.0

SEWER SERVICE TABLE

NUMBER	TYPE	LOCATION				FOR INFORMATION ONLY	
		LOT NO.	BLOCK NO.	LINE NO.	STATION/DIRECTION	APPROXIMATE LENGTH 4" PIPE	
						VERTICAL	HORIZONTAL
56	8" x 4" Tee	16	C	5	2+08.9/Rt.	5.1'	15'
57	8" x 4" Tee	16	C	5	2+65.8/Rt.	5.0'	15'
58	8" x 4" Tee	17	C	5	2+85.9/Rt.	5.0'	15'
59	8" x 4" Tee	17	C	5	3+35.9/Rt.	4.6'	15'
60	8" x 4" Tee	18	C	5	3+56.4/Rt.	4.5'	15'
61	8" x 4" Tee	18	C	5	4+05.7/Rt.	4.7'	15'
62	8" x 4" Tee	19	C	5	4+25.7/Rt.	4.8'	15'
63	8" x 4" Tee	19	C	5	4+75.7/Rt.	5.0'	15'
64	8" x 4" Tee	20	C	5	4+95.7/Rt.	5.1'	15'
65	8" x 4" Tee	20	C	5	5+45.7/Rt.	5.3'	15'
66	8" x 4" Tee	21	C	5	5+65.7/Rt.	5.3'	15'
67	8" x 4" Tee	21	C	5	6+15.7/Rt.	4.8'	15'
68	8" x 4" Tee	22	C	5	6+35.7/Rt.	4.7'	15'
69	8" x 4" Tee	22	C	5	6+91.5/Rt.	3.9'	15'

NOTE: The vertical portion of the riser shall be extended to 2' minimum above ground water elevation and 4' maximum below proposed ground elevation.

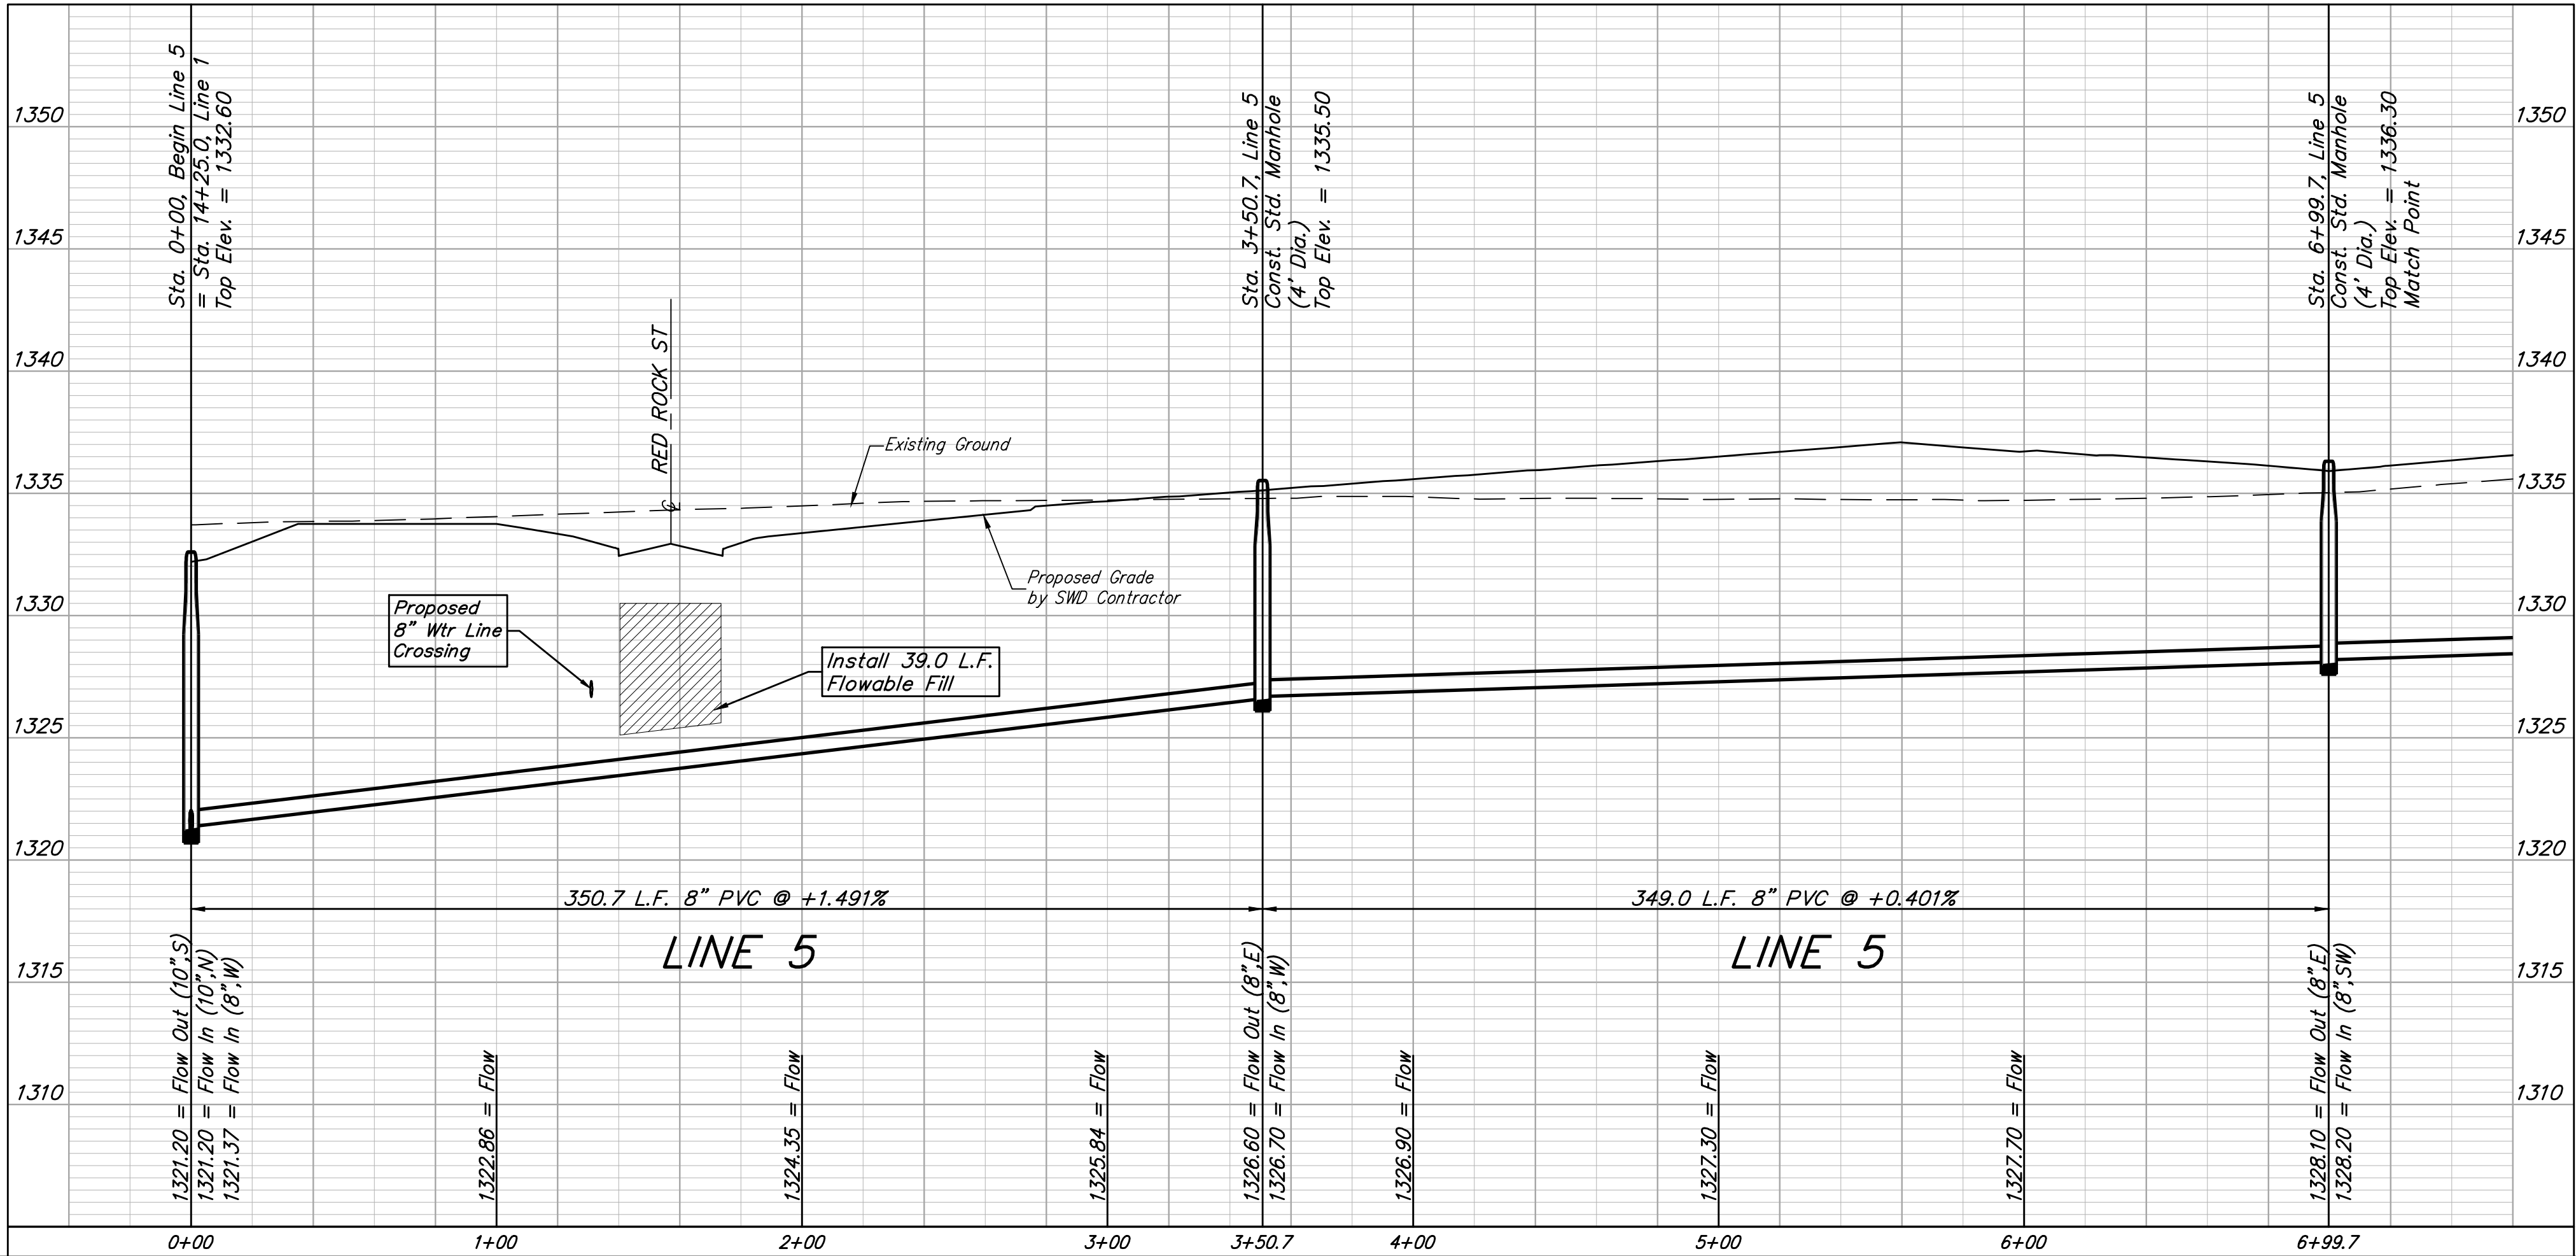

BAUGHMAN COMPANY

315 Ellis St.
Wichita, KS 67211
316-262-7271
BaughmanCo.com

YELLOWSTONE ADDITION
PHASE I

LINE 5

SANITARY SEWER
IMPROVEMENTS


PROJECT NUMBER:
468-2024-035800

DESIGN: DMV DRAWN: JAK

DATE: May 22, 2026

SHEET 13 OF 40

BENCHMARKS:
BM #1: Cross southwest corner of curb inlet, south side of Pawnee, 178'± east of northeast corner of Lot 3, Block A
Elevation = 1331.25 NAVD88
BM #2: square cut northwest corner of curb inlet west side of 119th St W, 100'± south of northwest corner of the northwest quarter, Sec. 6, 28-S, R-1-W.
Elevation = 1338.39 NAVD88
BM #3: cross cut south end of RCP west side of 119th St W, 12'± north of southwest corner of the northwest quarter, Sec. 6, 28-S, R-1-W.
Elevation = 1334.57 NAVD88


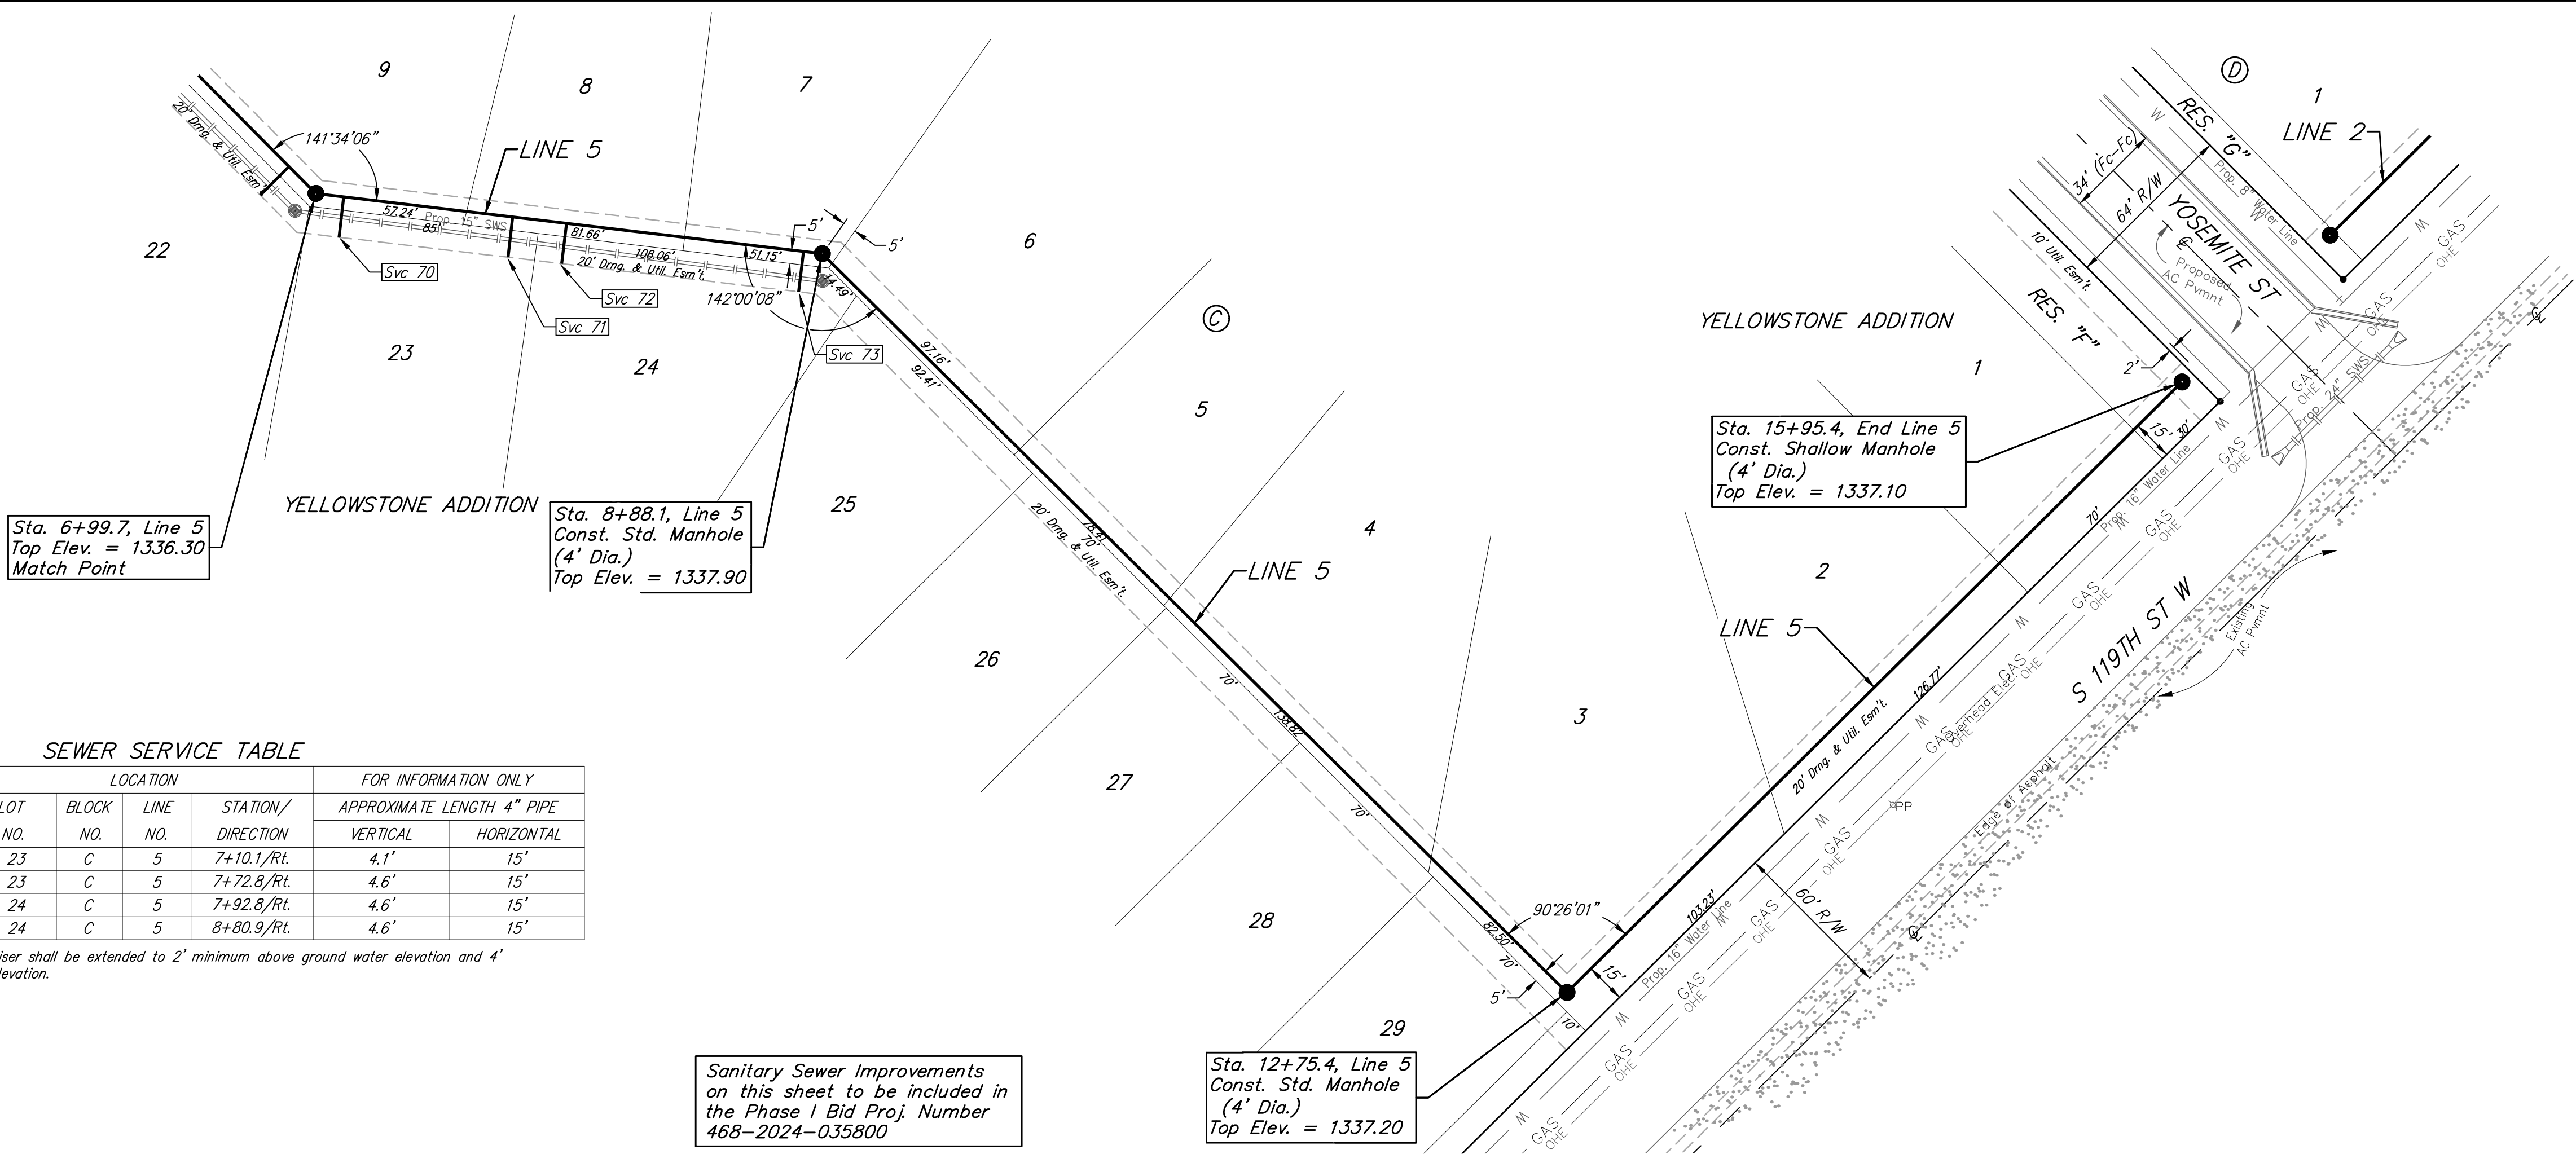


SEWER SERVICE TABLE

NUMBER	TYPE	LOCATION			STATION/ DIRECTION	FOR INFORMATION ONLY	
		LOT NO.	BLOCK NO.	LINE NO.		APPROXIMATE LENGTH 4" PIPE	
70	8" x 4" Tee	23	C	5	7+10.1/Rt.	4.1'	15'
71	8" x 4" Tee	23	C	5	7+72.8/Rt.	4.6'	15'
72	8" x 4" Tee	24	C	5	7+92.8/Rt.	4.6'	15'
73	8" x 4" Tee	24	C	5	8+80.9/Rt.	4.6'	15'

NOTE: The vertical portion of the riser shall be extended to 2' minimum above ground water elevation and 4' maximum below proposed ground elevation.

Sanitary Sewer Improvements
on this sheet to be included in
the Phase I Bid Proj. Number
468-2024-035800

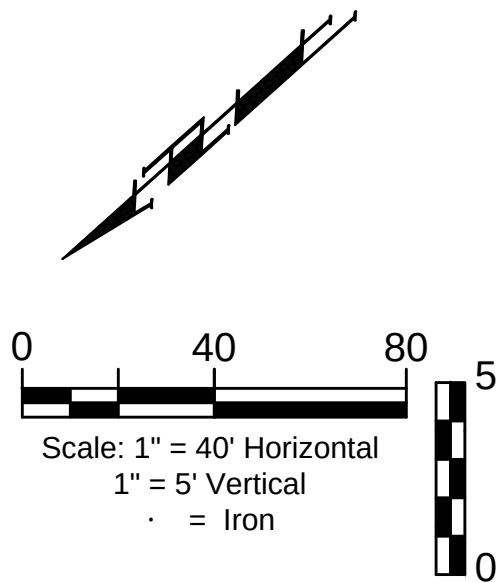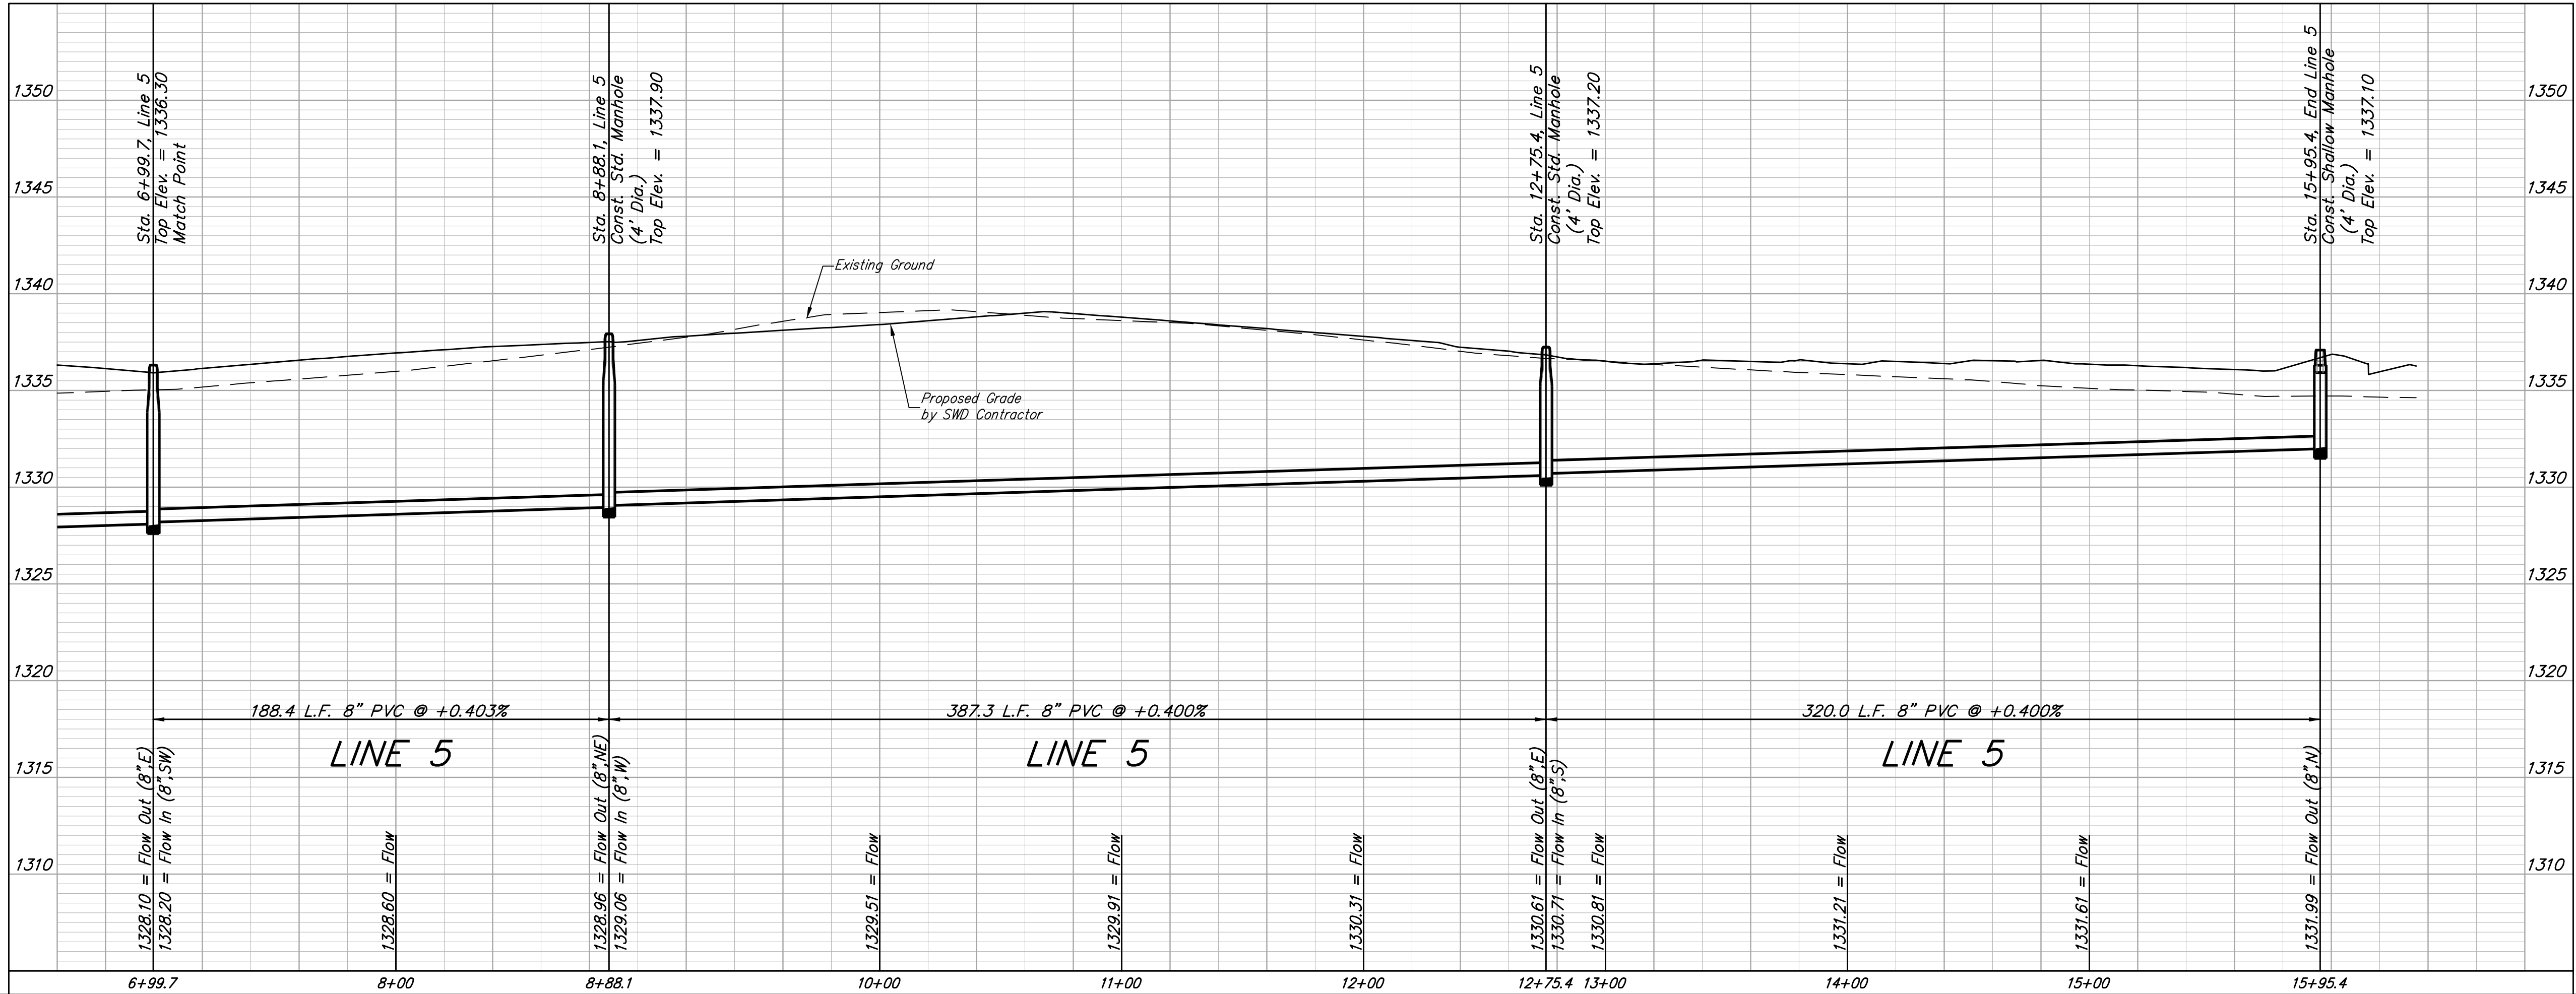

**BAUGHMAN
COMPANY**

315 Ellis St.
Wichita, KS 67211
316-262-7271
BaughmanCo.com

YELLOWSTONE ADDITION
PHASE I

LINE 5

SANITARY SEWER
IMPROVEMENTS

PROJECT NUMBER:
468-2024-035800


DESIGN: DMV DRAWN: JAK
DATE: May 22, 2026

SHEET 14 OF 40




BM #1: Cross southwest corner of
creek inlet, south side of Pawnee,
178'± east of northeast corner of
Lot 3, Block A
Elevation = 1331.25 NAVD88

BM #2: square cut northwest corner of curb inlet west side of 119th St W, 100'± south of northwest corner of the northwest quarter, Sec. 6, 28-S, R-1-W. Elevation = 1338.39 NAVD88

BM #3: cross cut south end of
RCP west side of 119th St W, 12'±
north of southwest corner of the
northwest quarter, Sec. 6, 28-S,
R-1-W.
Elevation = 1334.57 NAVD88

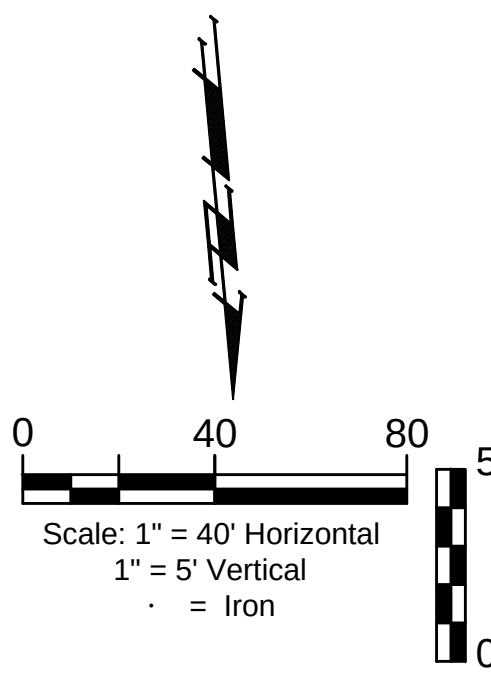

*Sanitary Sewer Improvements
on this sheet to be included in
the Phase I Bid Proj. Number
468-2024-035800*

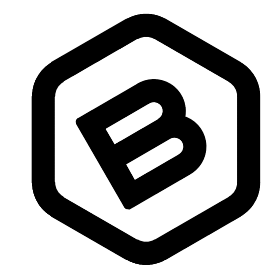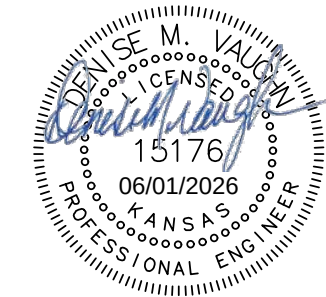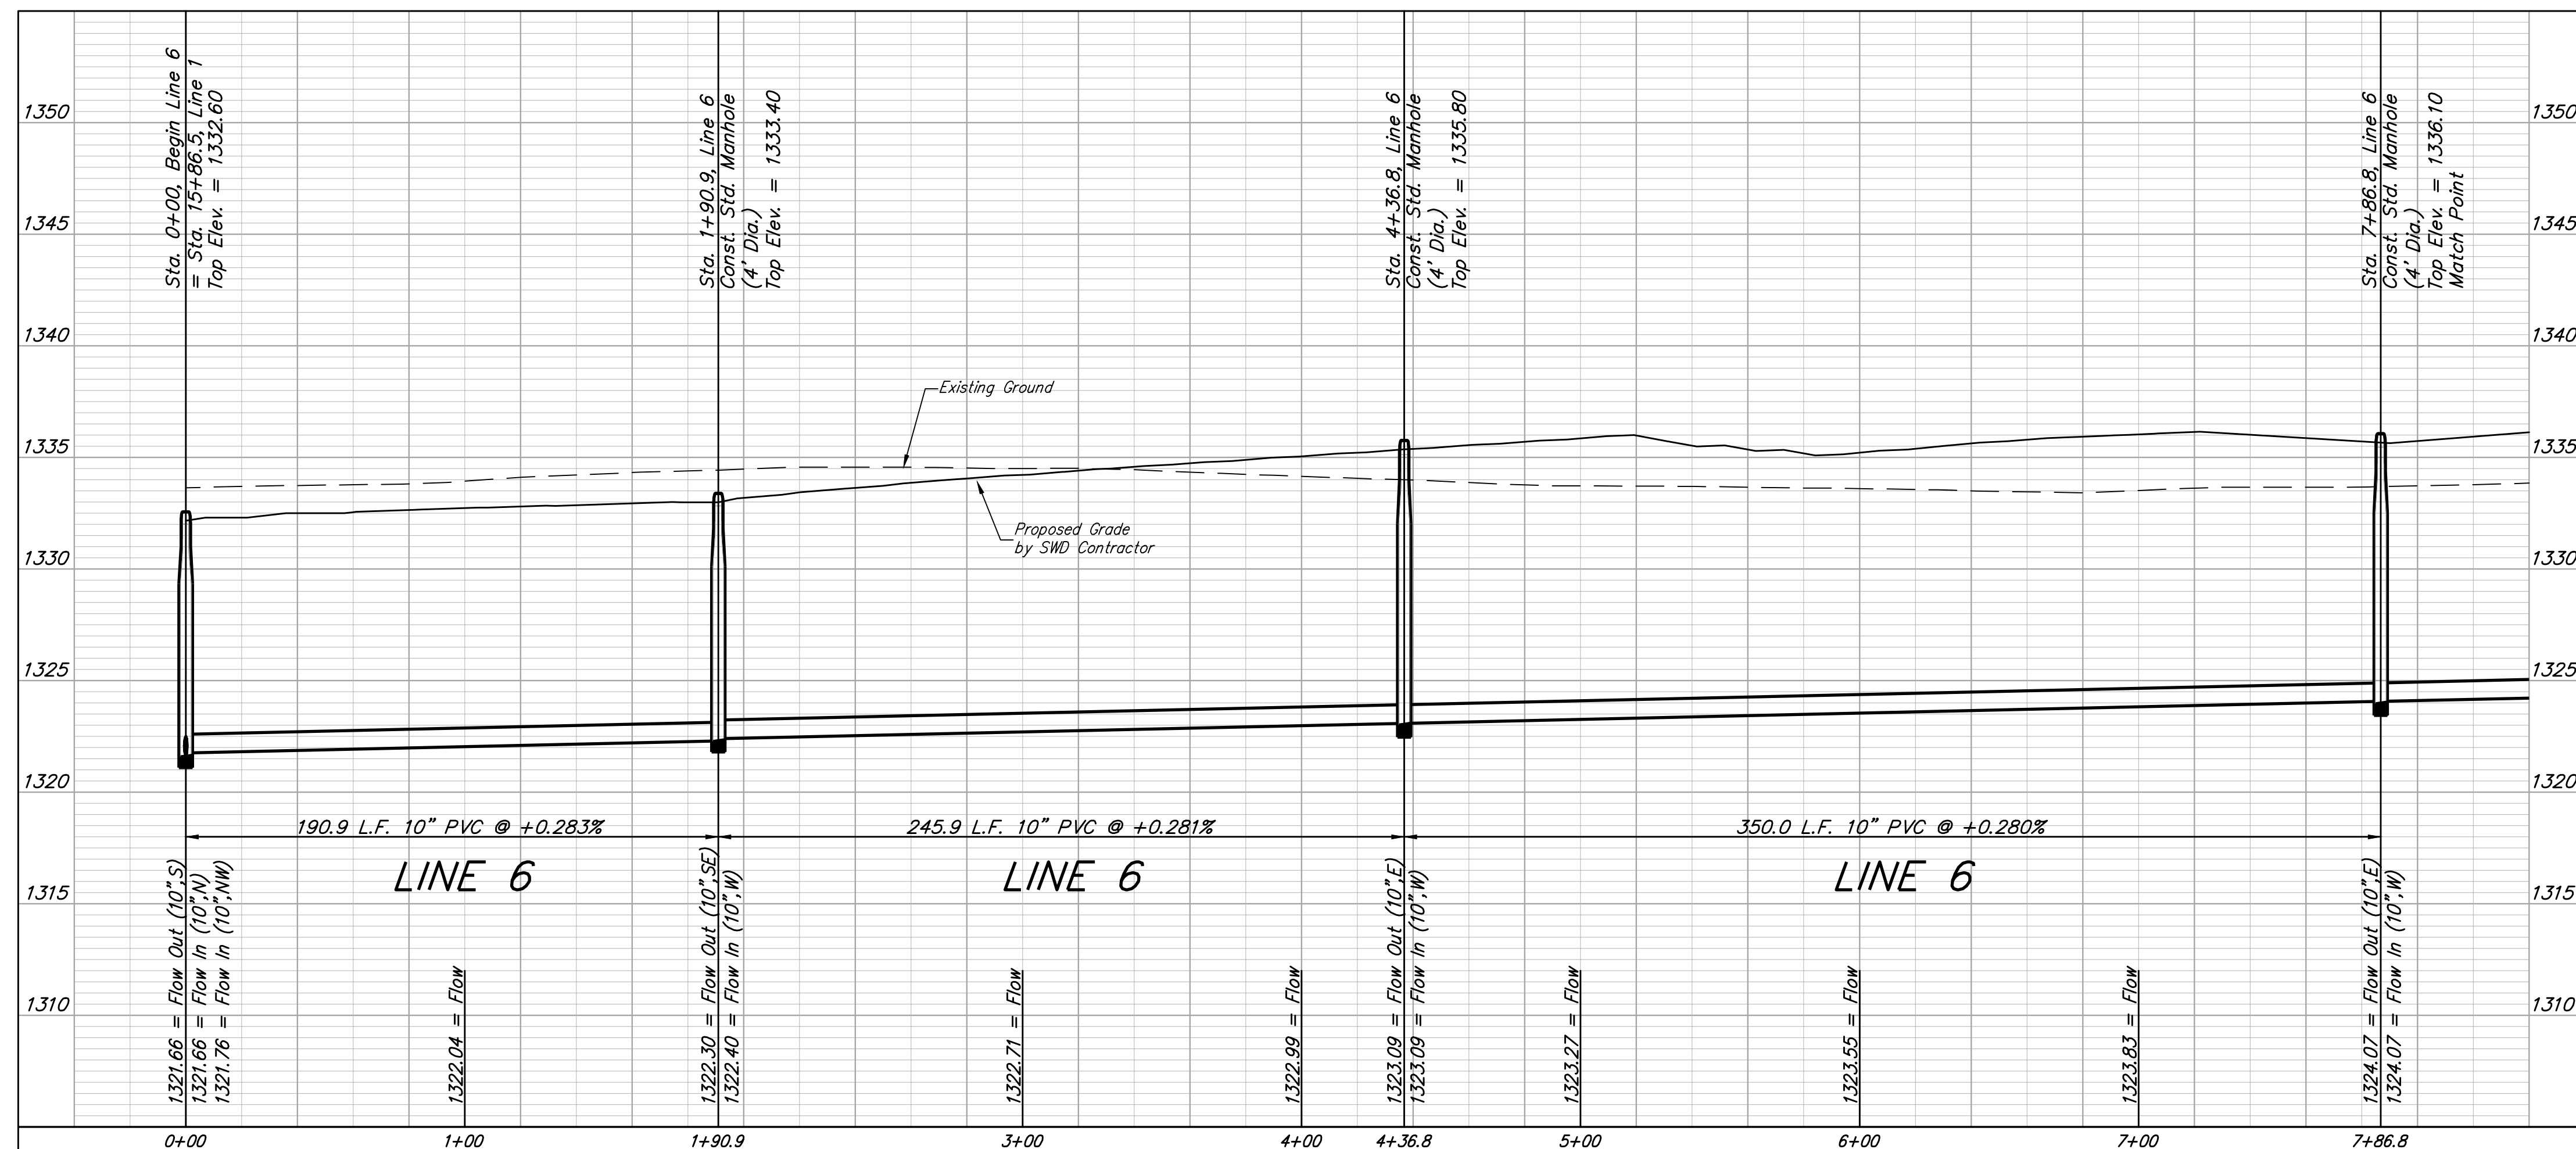

BAUGHMAN
COMPANY

315 Ellis St.
Wichita, KS 67211
316-262-7271
BaughmanCo.com

YELLOWSTONE ADDITION
PHASE I

LINE 6

SANITARY SEWER IMPROVEMENTS

PROJECT NUMBER:
468-2024-035800



DESIGN: DMV DRAWN: JAK

DATE: May 14, 2026

SHEET 15 OF 40

File: \\BC-SERVER\\Projects\\Yellowstone Addition\\(Kelsey)_23-09-P926\\Engineering\\Phase 1\\SS_PLANS 1.dwg

BENCHMARKS:
BM #1: Cross southwest corner of curb inlet, south side of Pawnee, 178'± east of northeast corner of Lot 3, Block A
Elevation = 1331.25 NAVD88
BM #2: square cut northwest corner of curb inlet west side of 119th St W, 100'± south of northwest corner of the northwest quarter, Sec. 6, 28-S, R-1-W.
Elevation = 1338.39 NAVD88
BM #3: cross cut south end of RCP west side of 119th St W, 12'± north of southwest corner of the northwest quarter, Sec. 6, 28-S, R-1-W.
Elevation = 1334.57 NAVD88

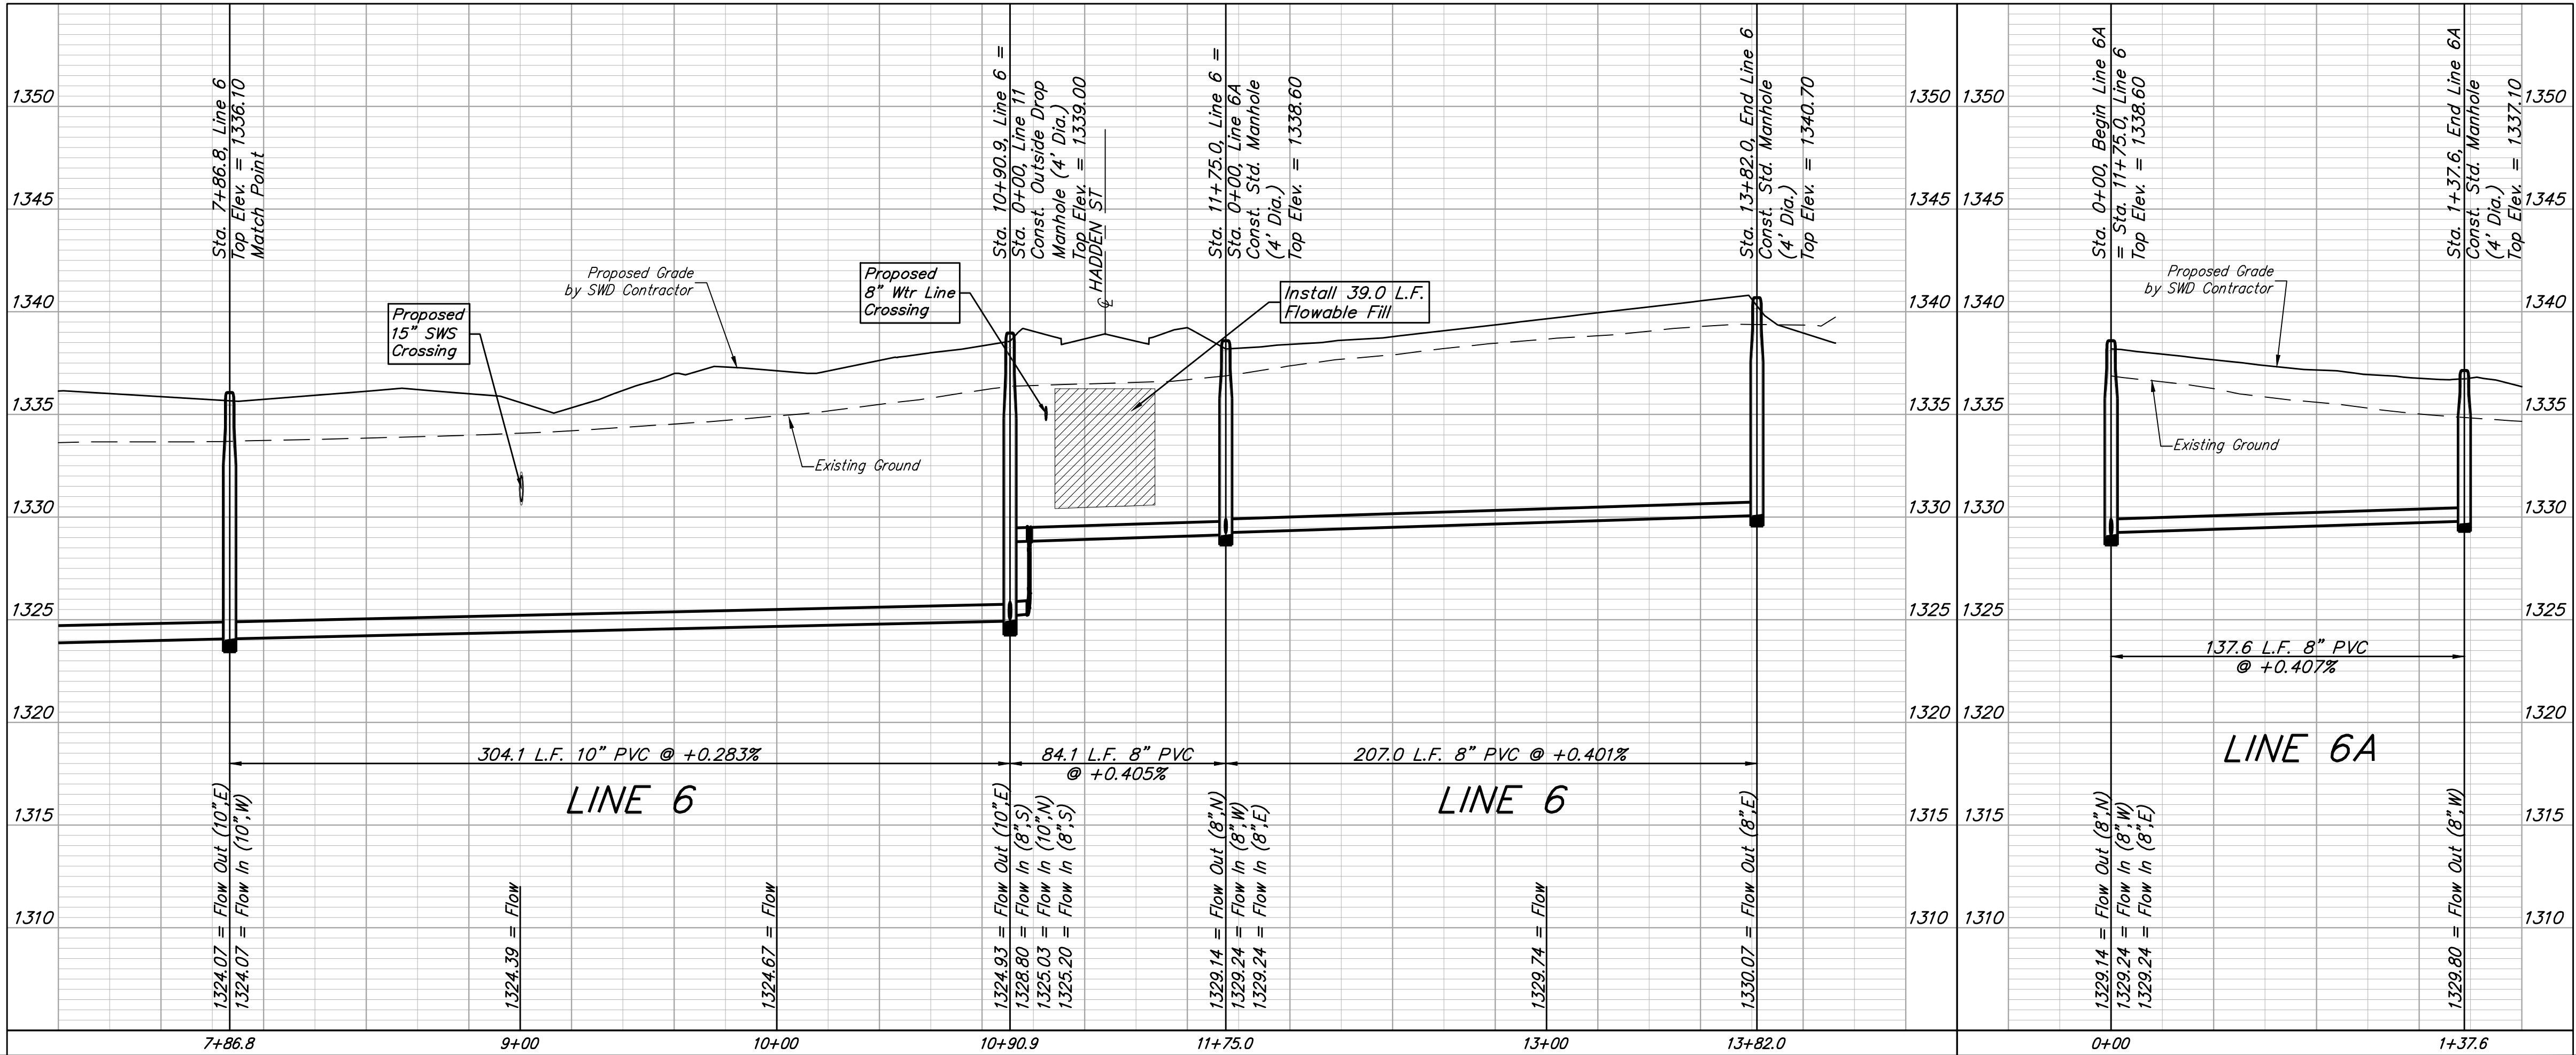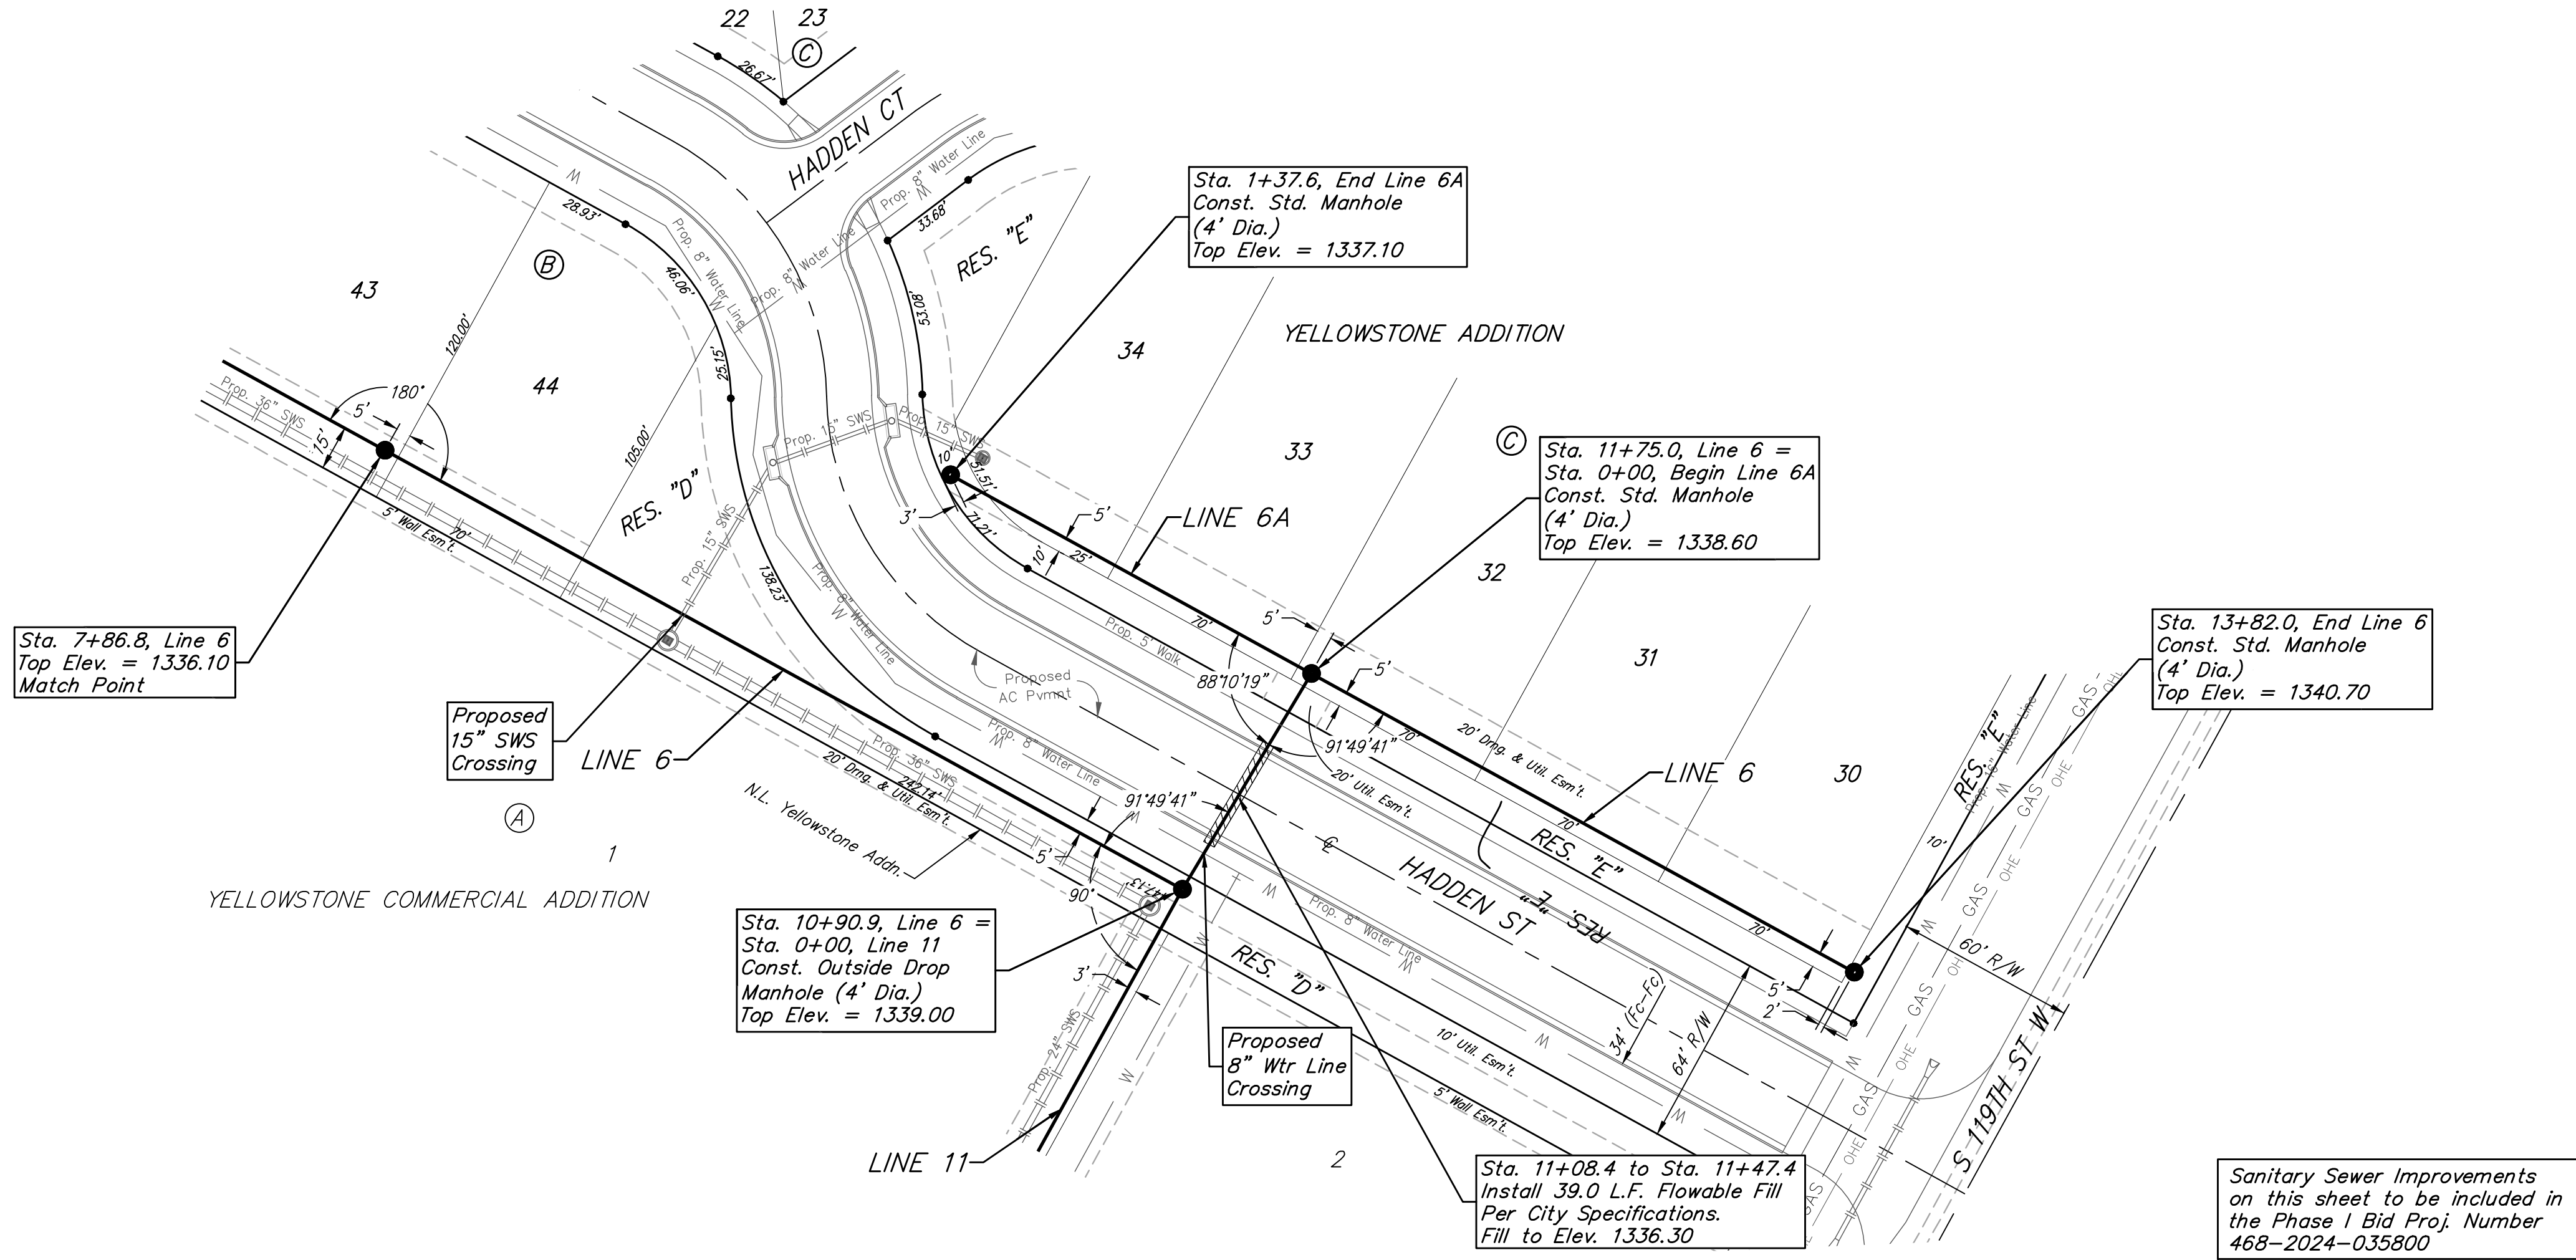

BAUGHMAN COMPANY
315 Ellis St.
Wichita, KS 67211
316-262-7271
BaughmanCo.com

YELLOWSTONE ADDITION
PHASE I

LINE 6 & LINE 6A

SANITARY SEWER IMPROVEMENTS

PROJECT NUMBER:
468-2024-035800

DESIGN: DMV DRAWN: JAK
DATE: May 14, 2026






SHEET 16 OF 40

File: \\BCC-SERVER\\Projects\\Yellowstone Addition\\Phase I\\SS_PLANS 1.dwg

BENCHMARKS:
BM #1: Cross southwest corner of curb inlet, south side of Pawnee, 178'± east of northeast corner of Lot 3, Block A
Elevation = 1331.25 NAVD88

BM #2: square cut northwest corner of curb inlet west side of 119th St W, 100'± south of northwest corner of the northwest quarter, Sec. 6, 28-S, R-1-W.
Elevation = 1338.39 NAVD88

BM #3: cross cut south end of RCP west side of 119th St W, 12'± north of southwest corner of the northwest quarter, Sec. 6, 28-S, R-1-W.
Elevation = 1334.57 NAVD88

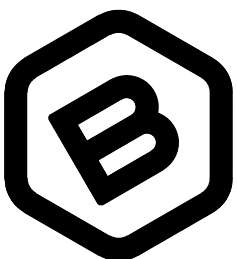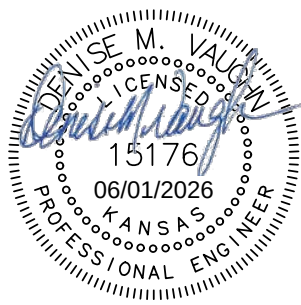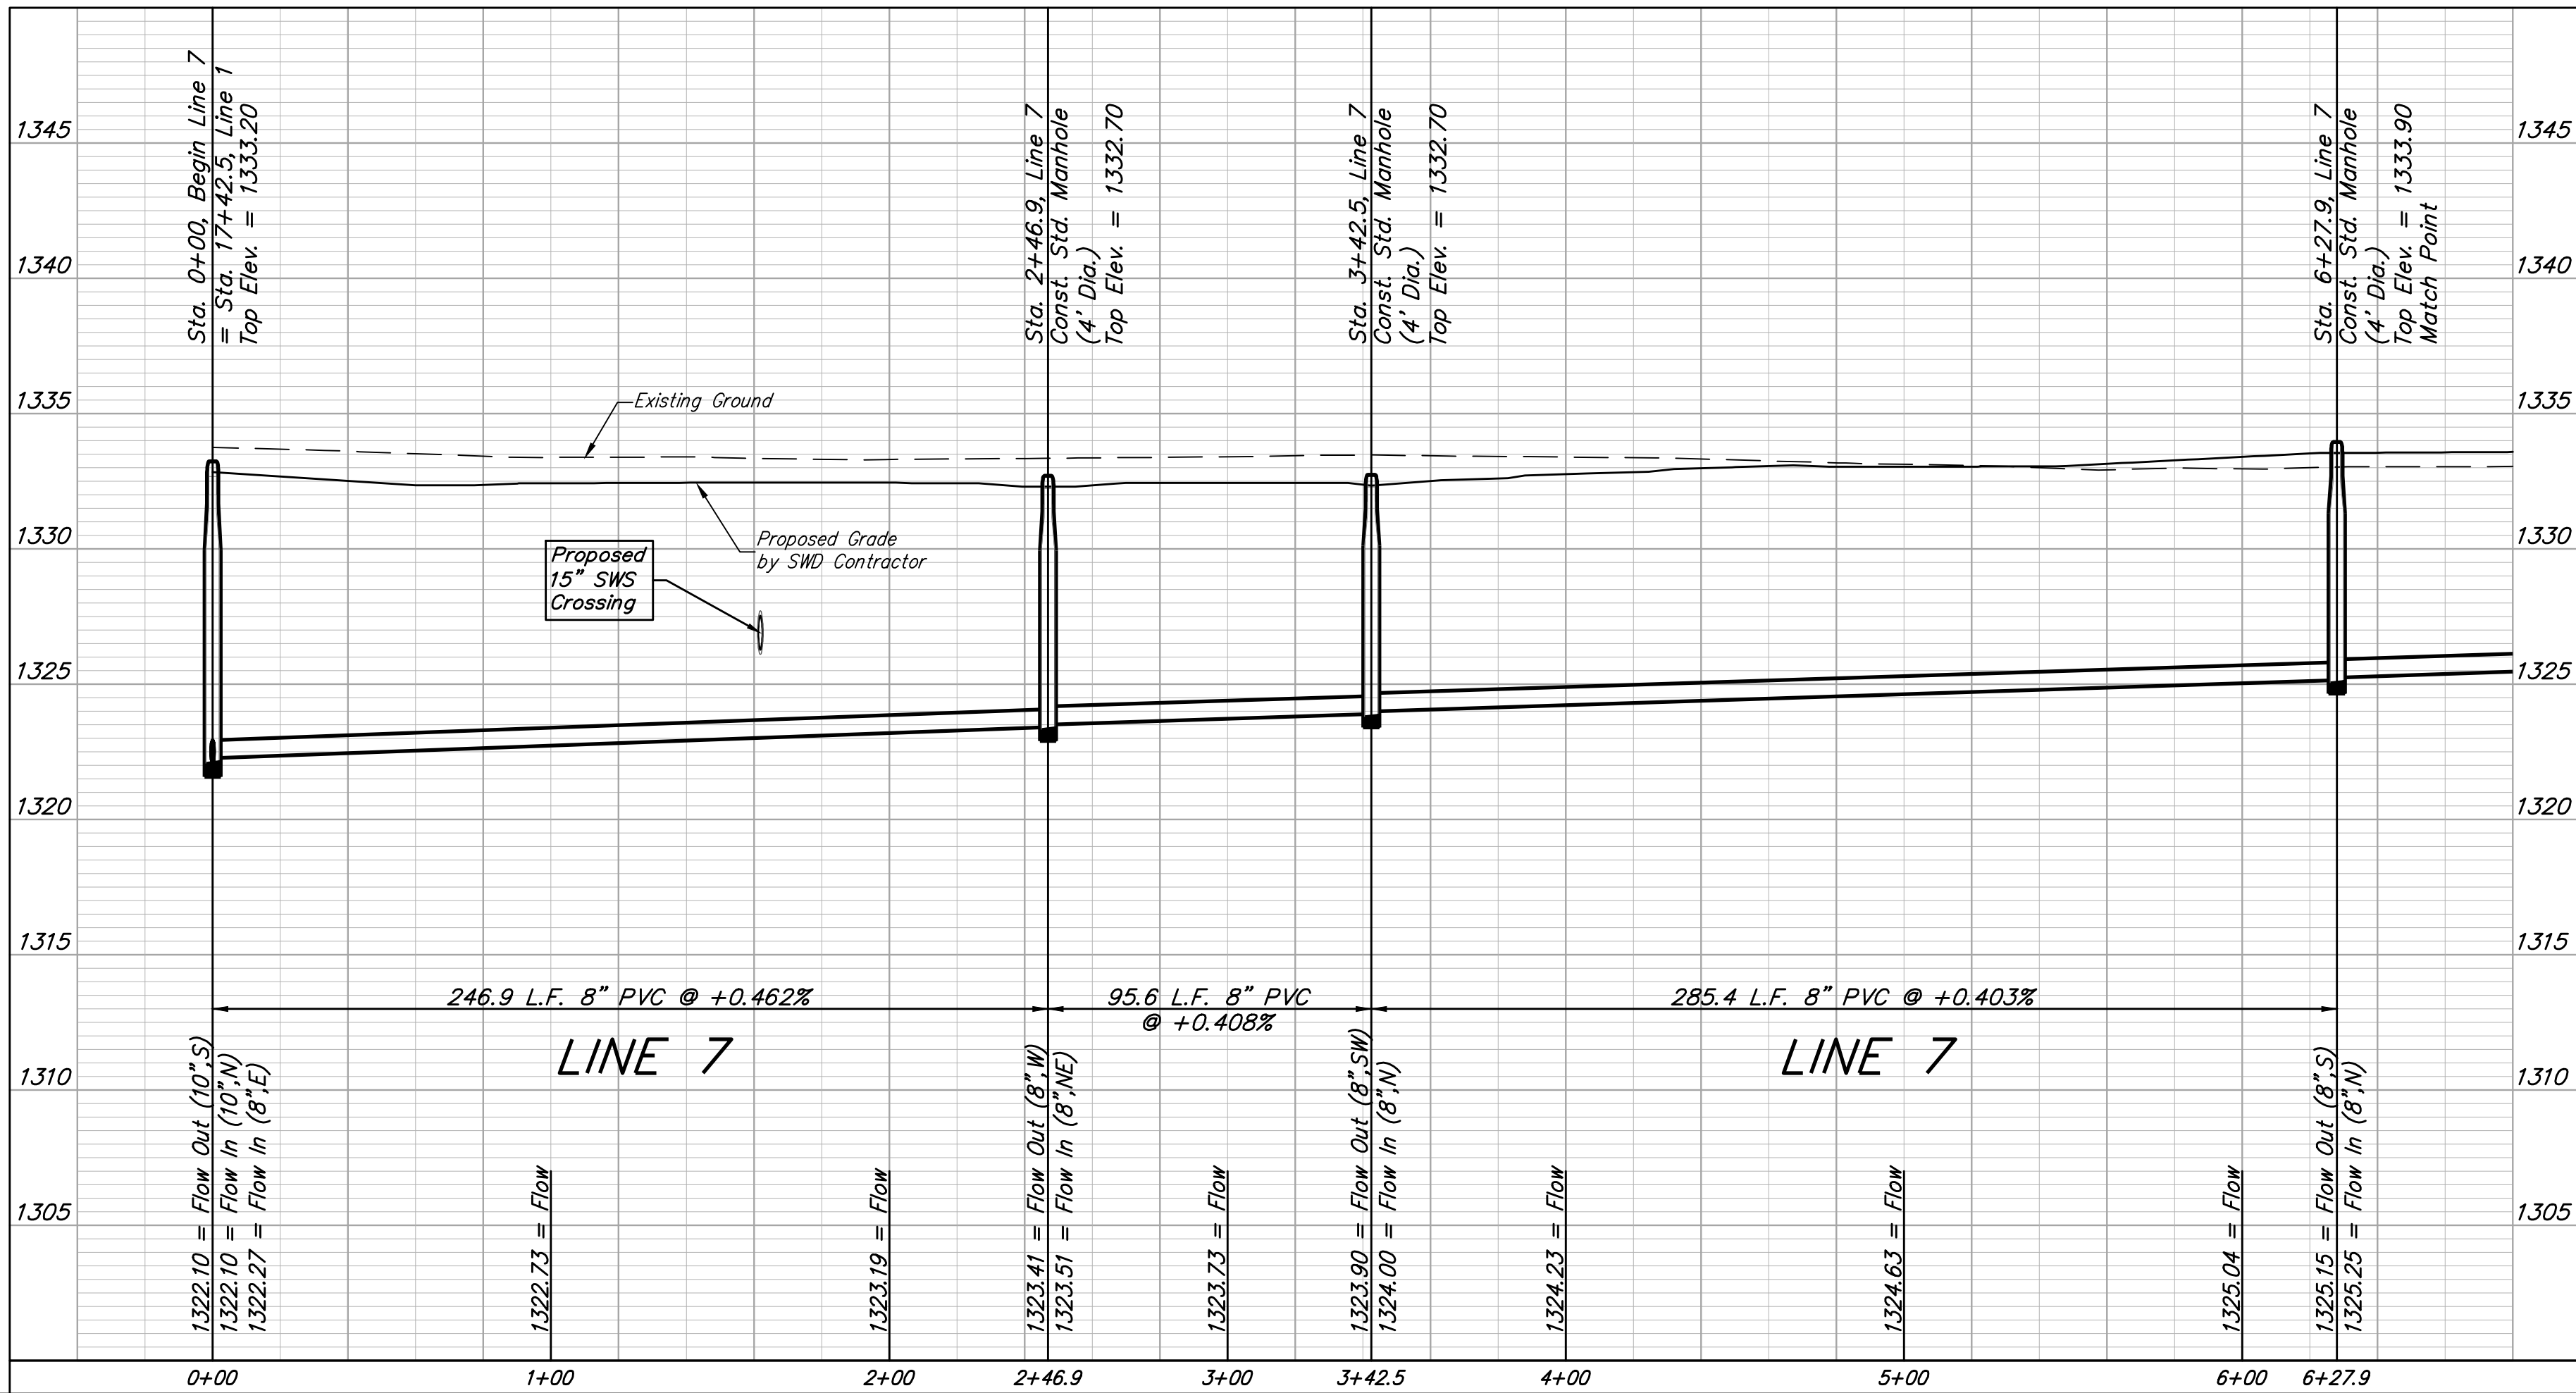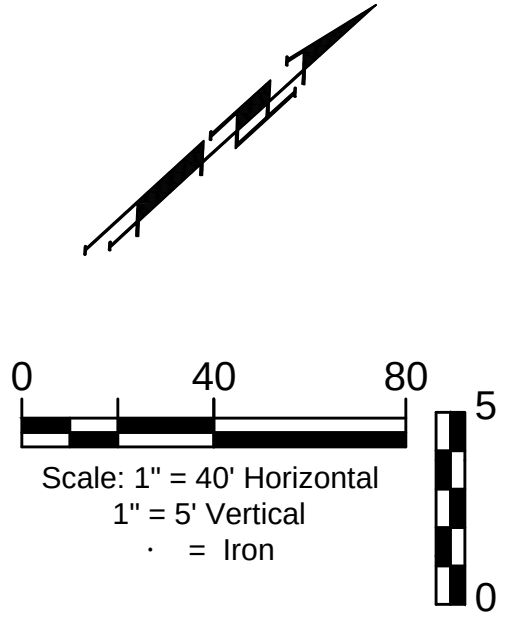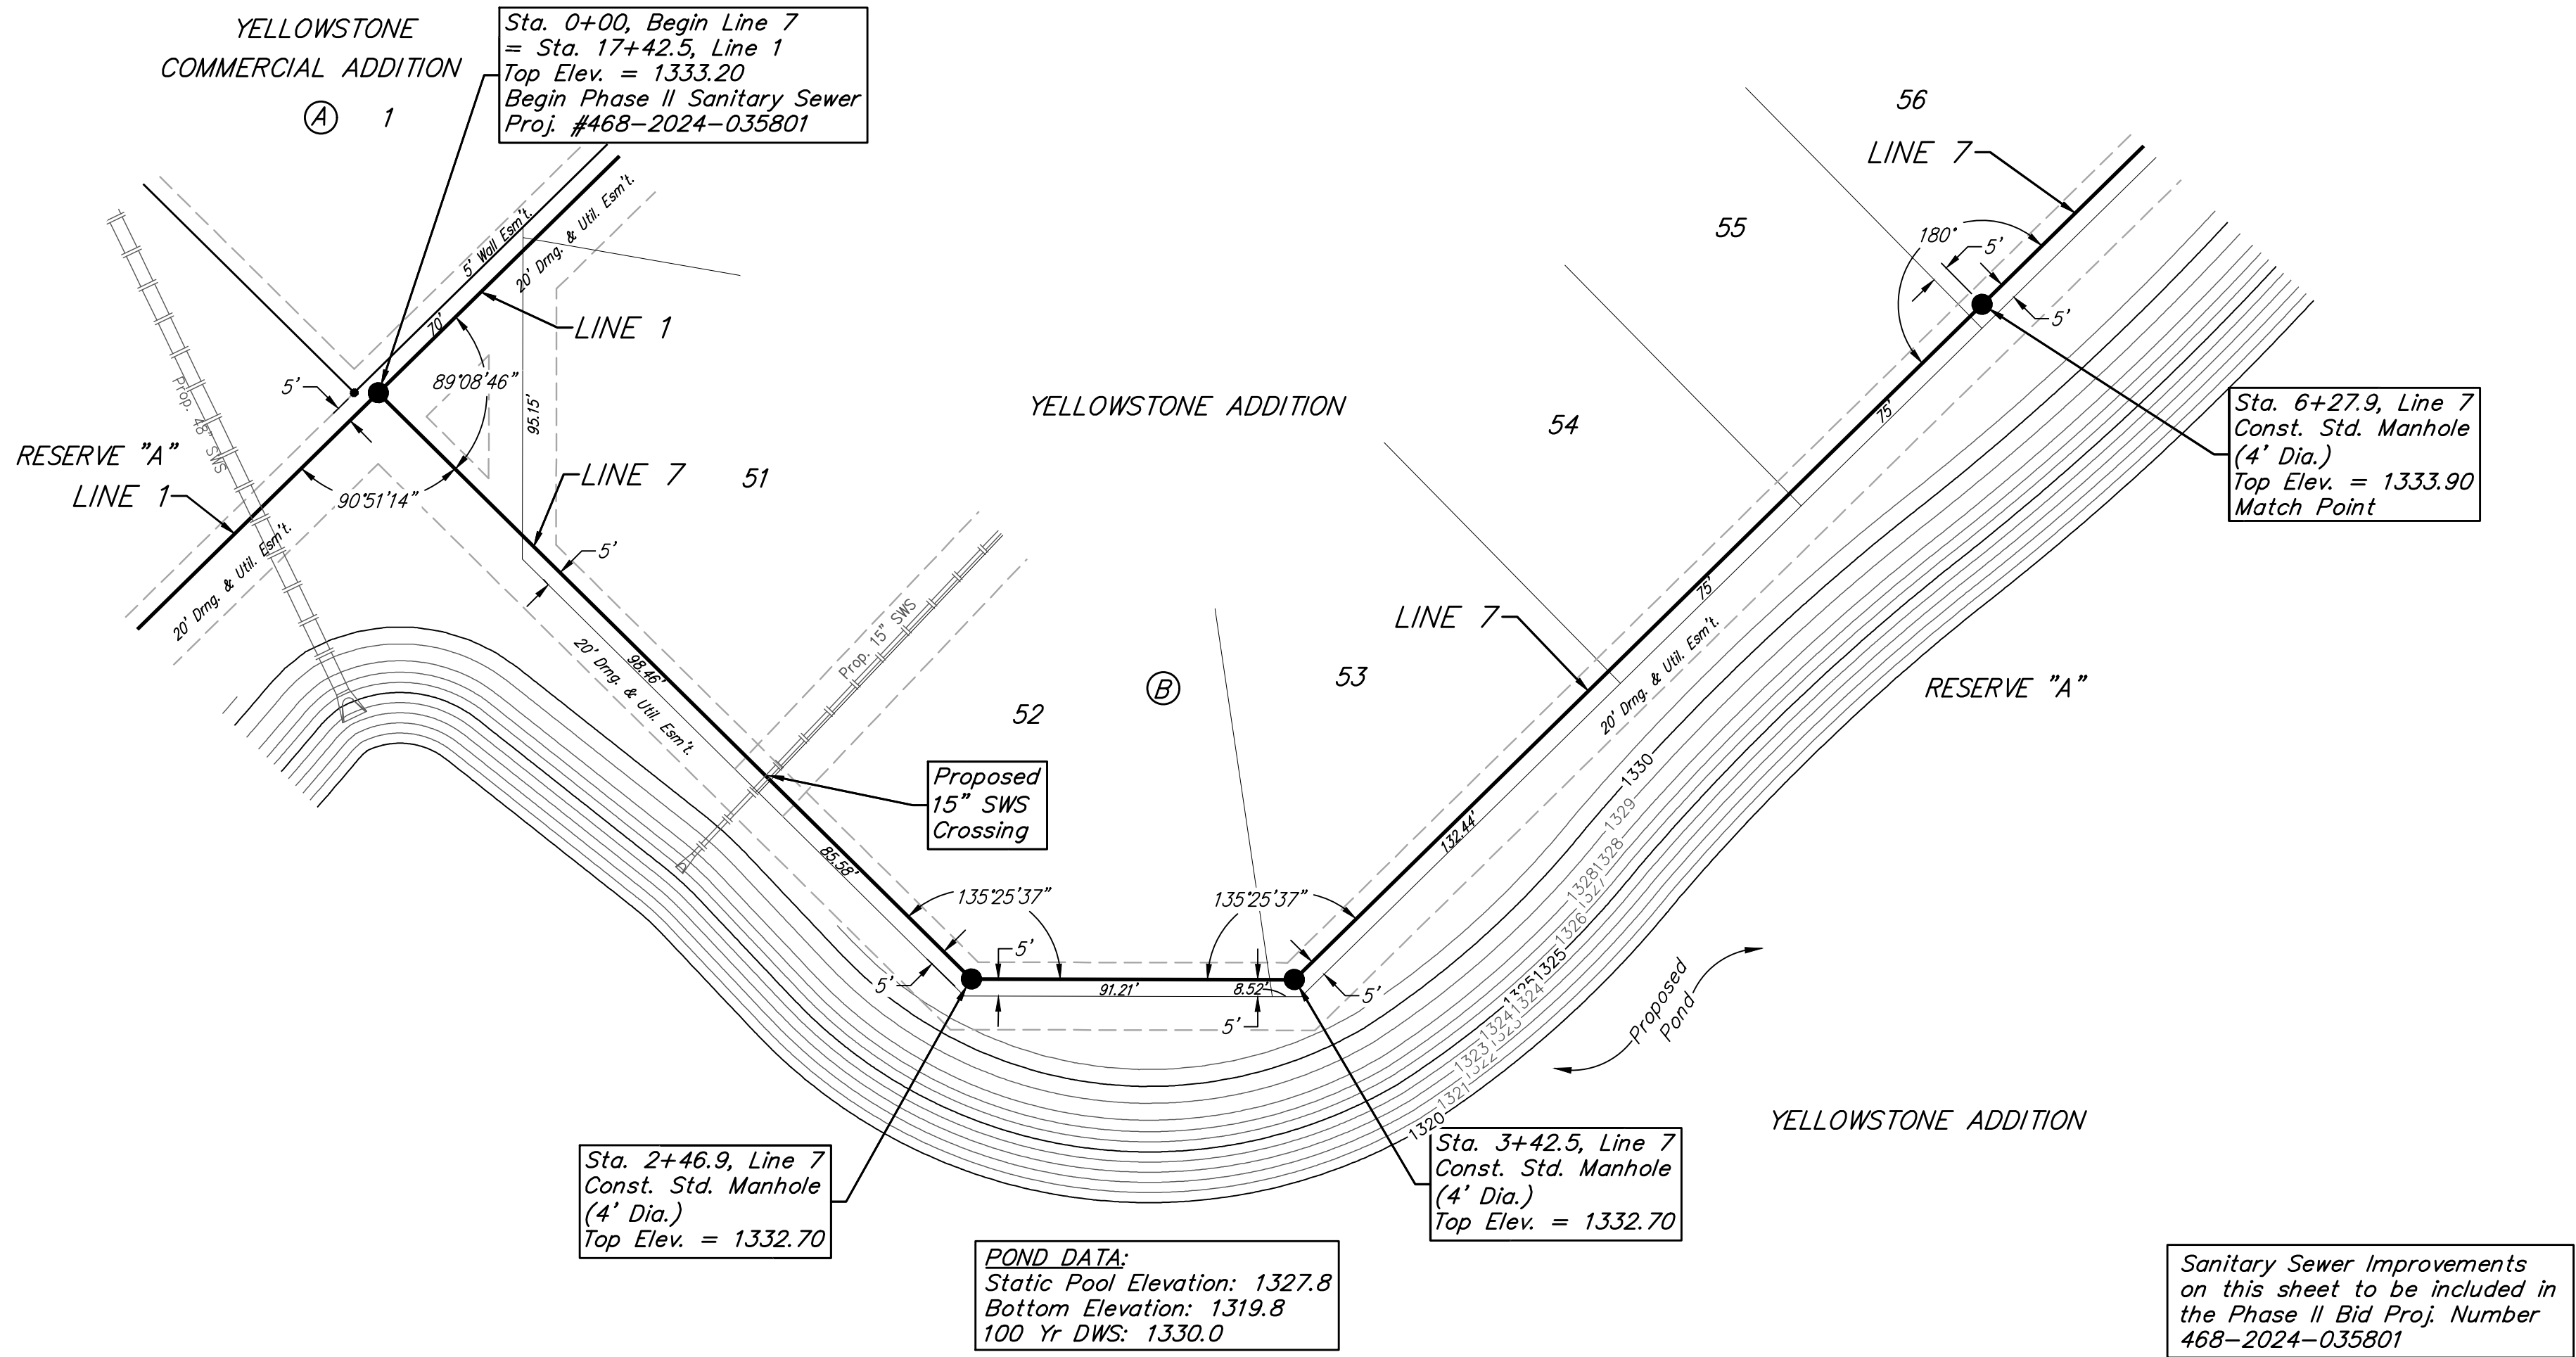

**BAUGHMAN
COMPANY**

315 Ellis St.
Wichita, KS 67211
316-262-7271
BaughmanCo.com

YELLOWSTONE ADDITION
PHASE II

LINE 7

SANITARY SEWER
IMPROVEMENTS

PROJECT NUMBER:
468-2024-035801

DESIGN: DMV DRAWN: JAK






DATE: May 14, 2026

SHEET OF
17 40

BENCHMARKS:
BM #1: Cross southwest corner of curb inlet, south side of Pawnee, 178'± east of northeast corner of Lot 3, Block A
Elevation = 1331.25 NAVD88

BM #2: square cut northwest corner of curb inlet west side of 119th St W, 100'± south of northwest corner of the northwest quarter, Sec. 6, 28-S, R-1-W.
Elevation = 1338.39 NAVD88

BM #3: cross cut south end of RCP west side of 119th St W, 12'± north of southwest corner of the northwest quarter, Sec. 6, 28-S, R-1-W.
Elevation = 1334.57 NAVD88

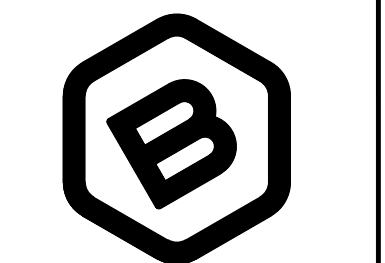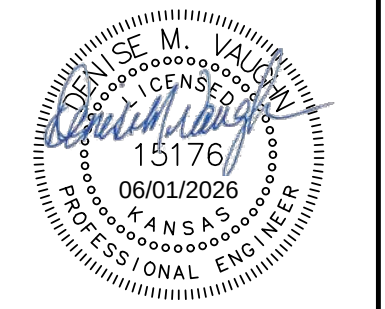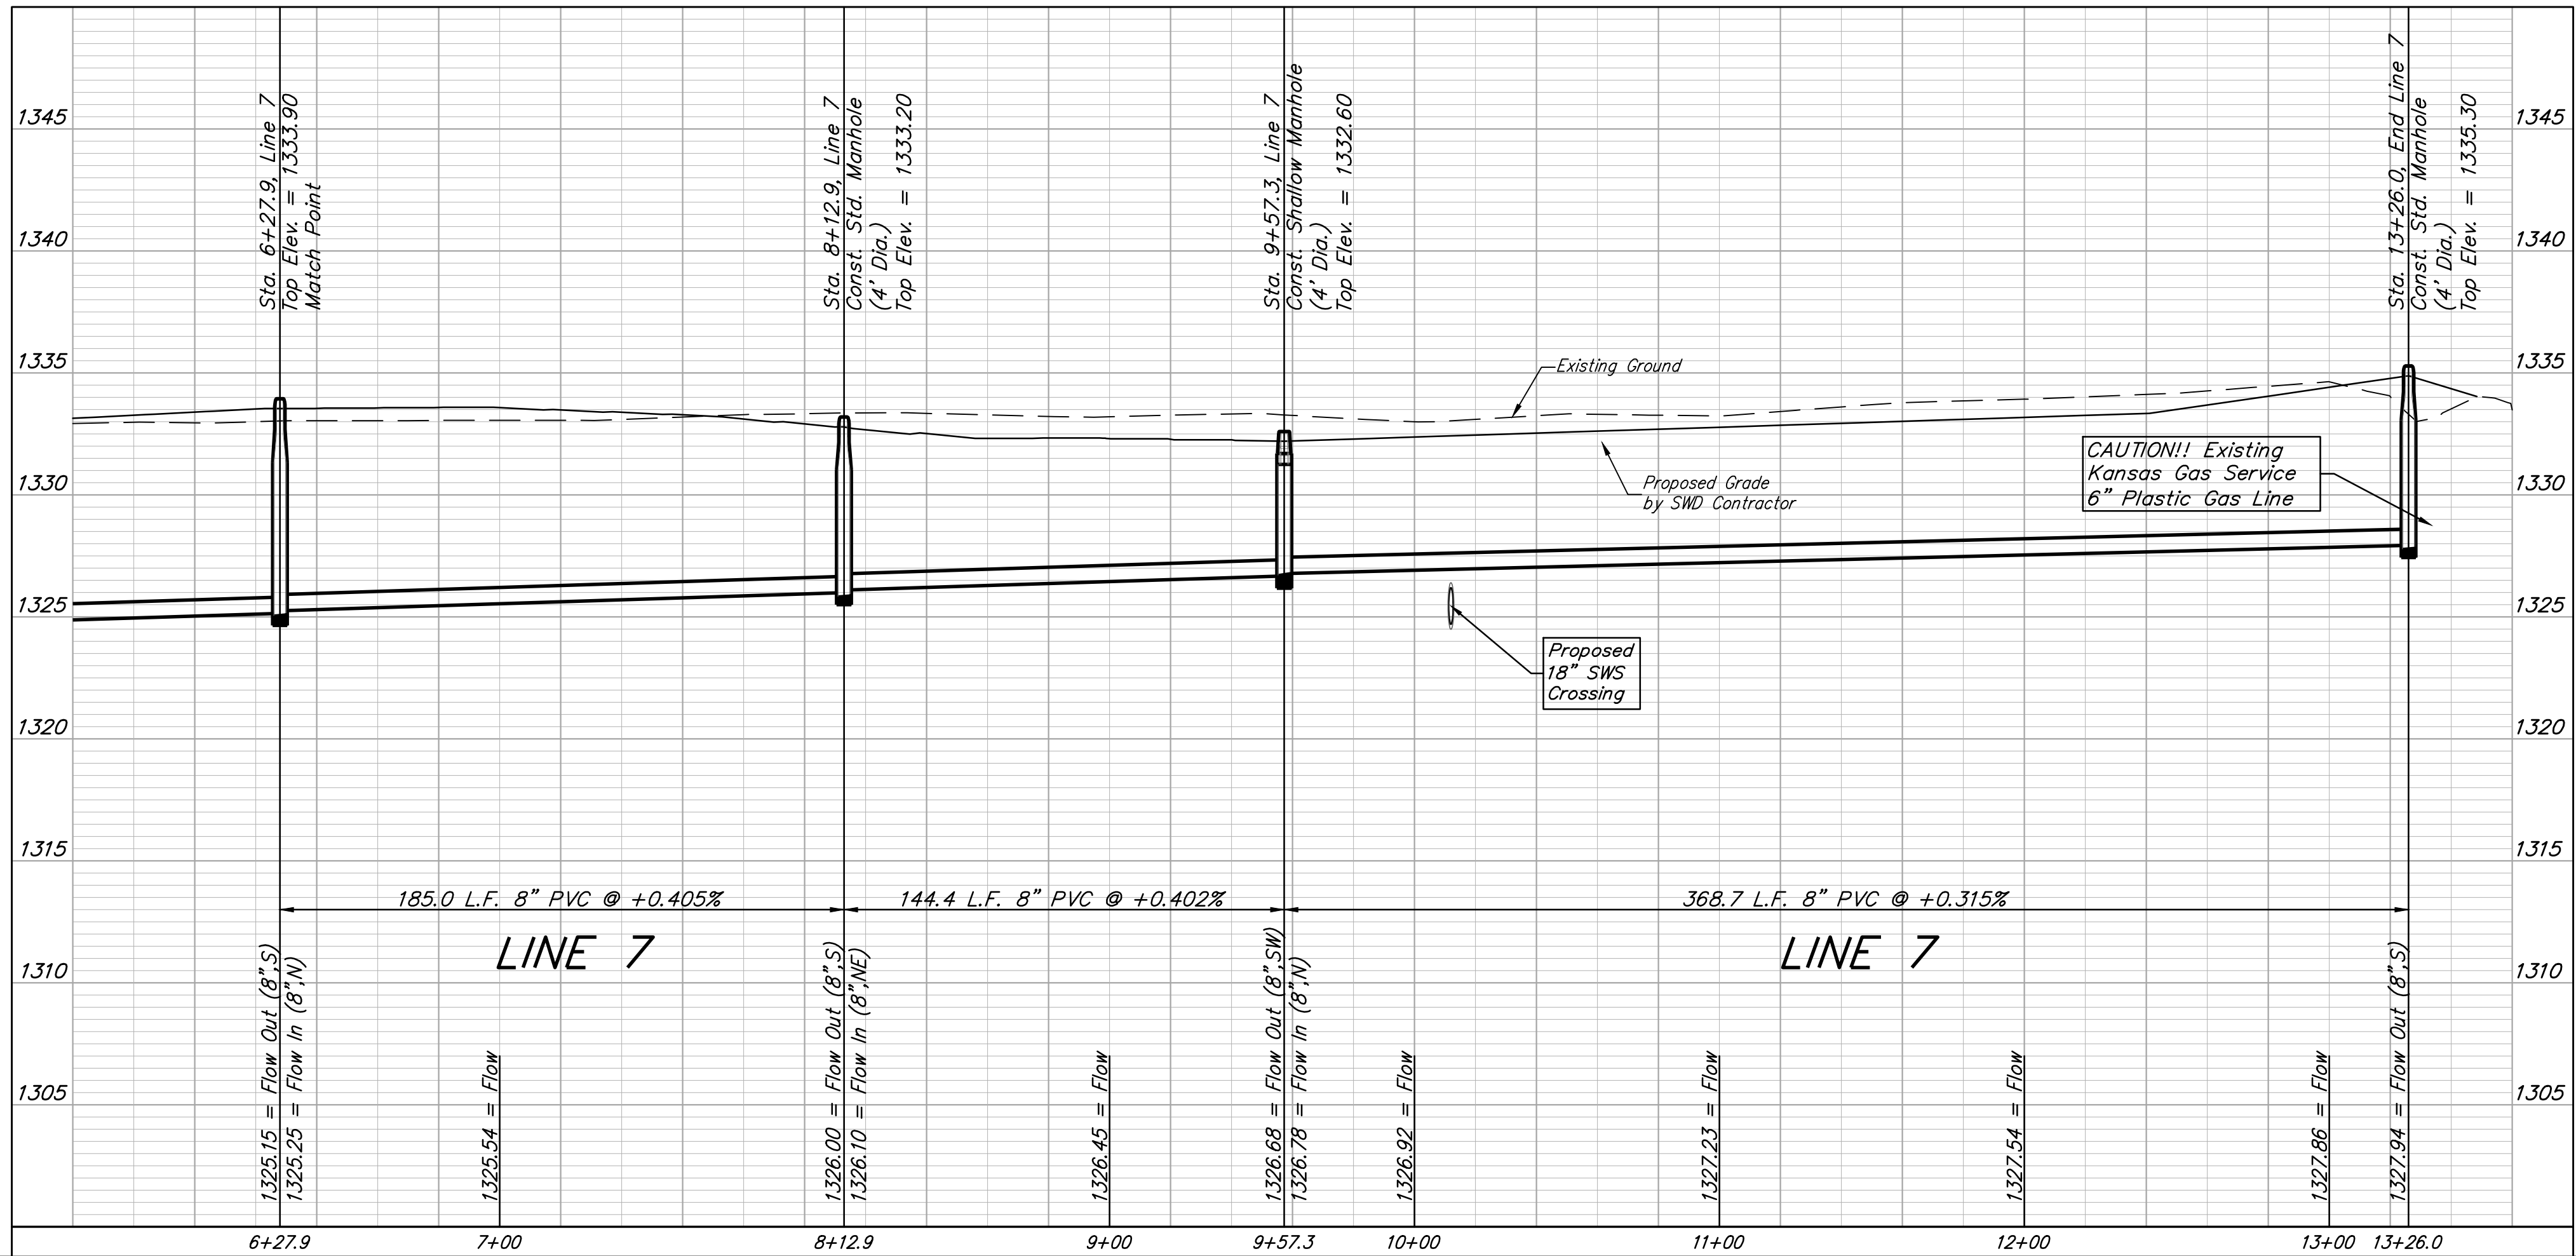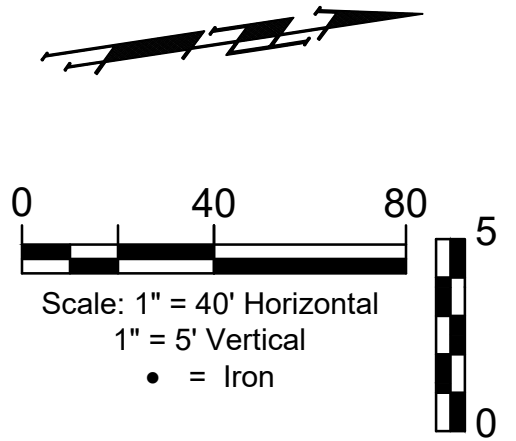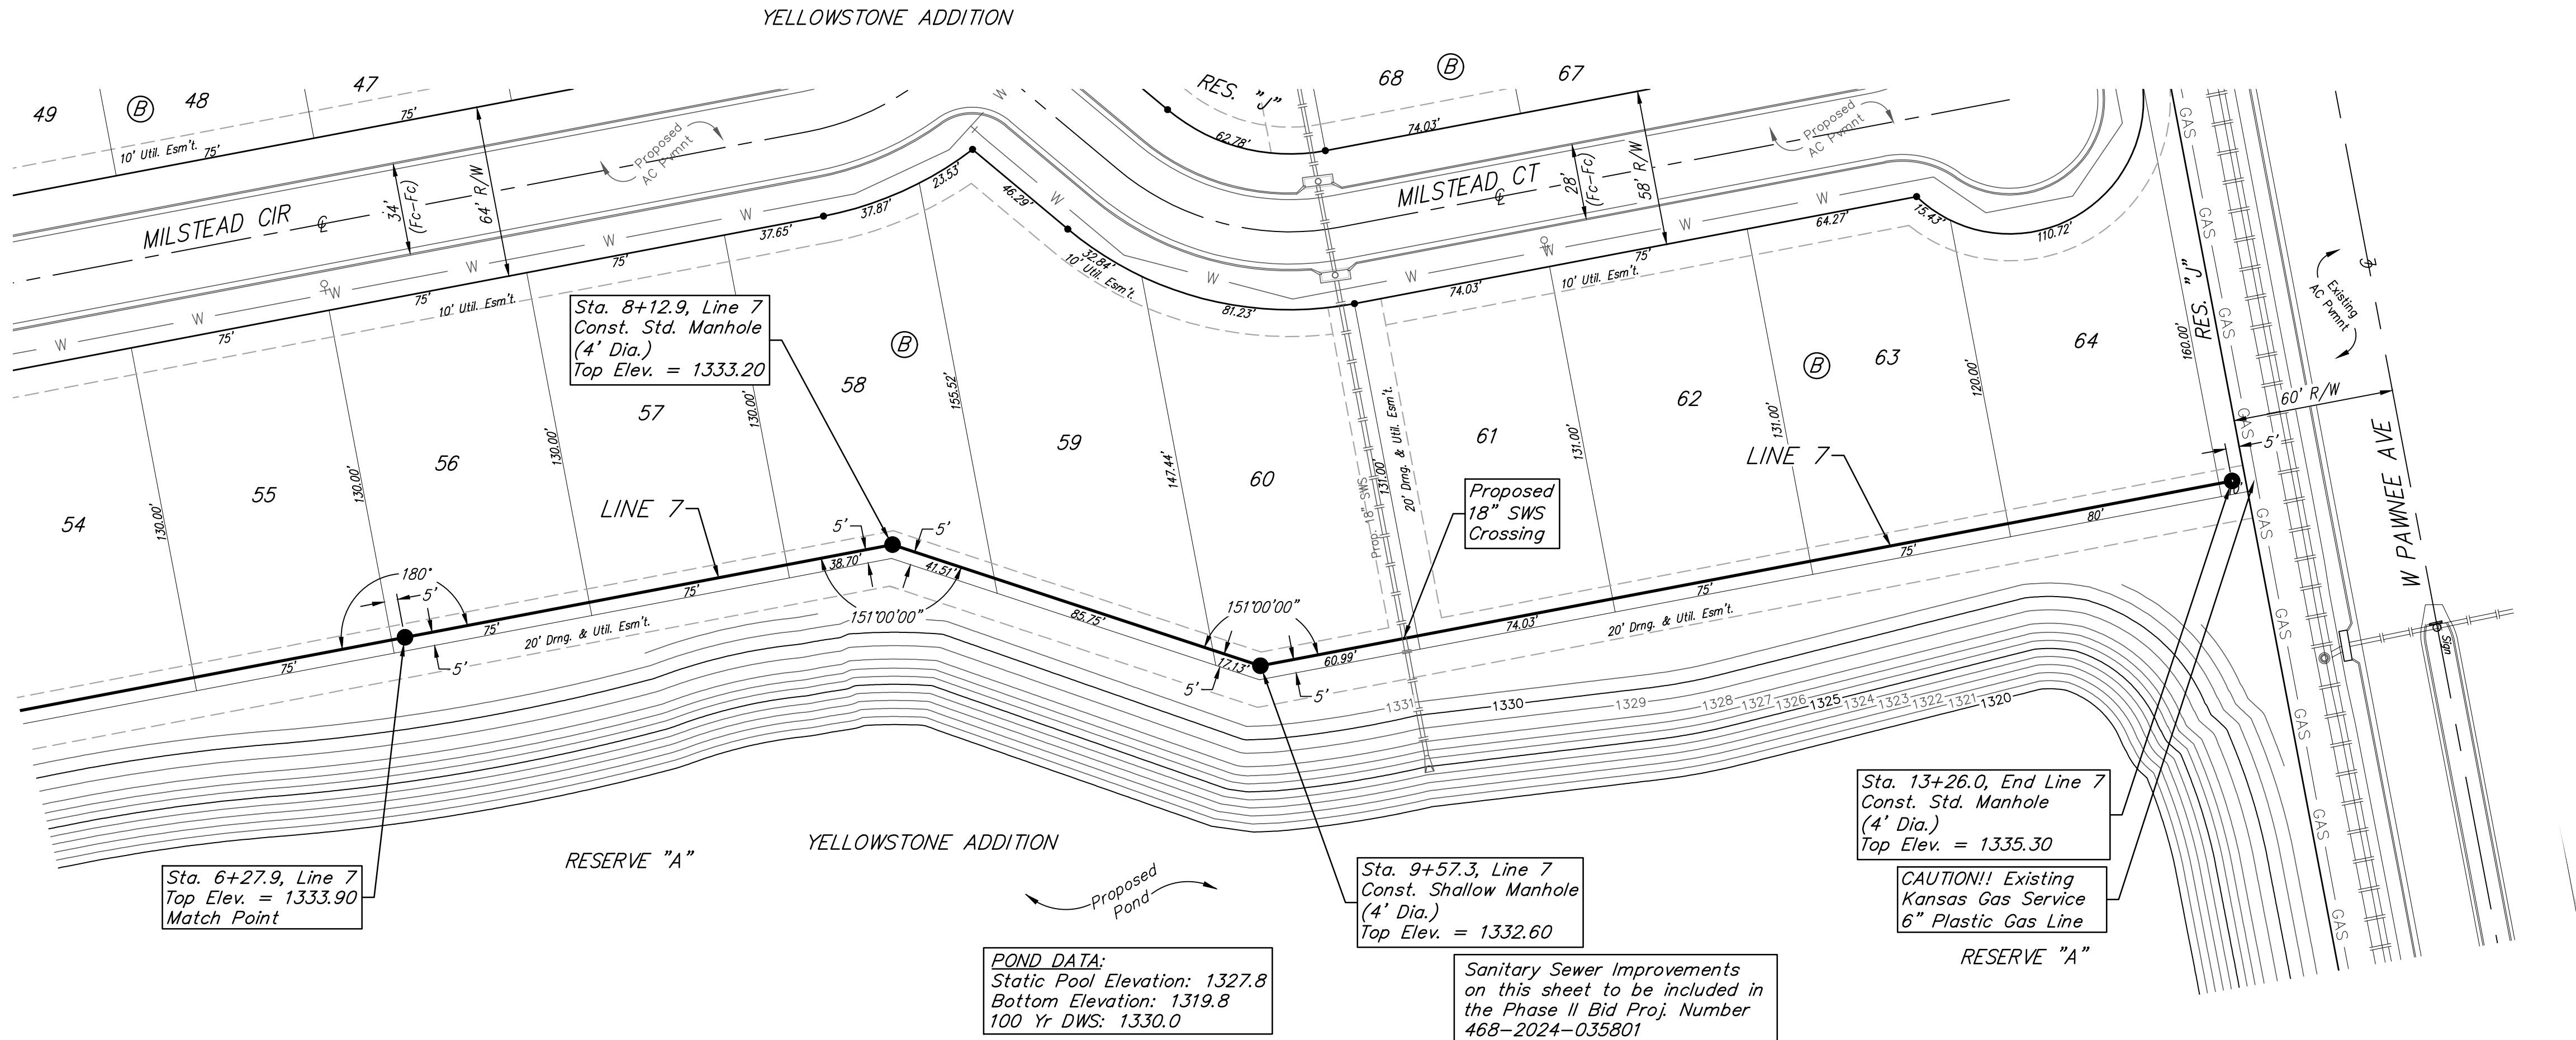

**BAUGHMAN
COMPANY**

315 Ellis St.
Wichita, KS 67211
316-262-7271
BaughmanCo.com

YELLOWSTONE ADDITION
PHASE II

LINE 7

SANITARY SEWER
IMPROVEMENTS

PROJECT NUMBER:
468-2024-035801




DESIGN: DMV DRAWN: JAK

DATE: May 14, 2026

SHEET OF
18 40

File: E:\Projects\Yellowstone Addition\Kelsey_23-09-P926\Engineering\Phase 1\SS_PLANS 1.dwg

BENCHMARKS:
BM #1: Cross southwest corner of curb inlet, south side of Pawnee, 178'± east of northeast corner of Lot 3, Block A
Elevation = 1331.25 NAVD88
BM #2: square cut northwest corner of curb inlet west side of 119th St W, 100'± south of northwest corner of the northwest quarter, Sec. 6, 28-S, R-1-W.
Elevation = 1338.39 NAVD88
BM #3: cross cut south end of RCP west side of 119th St W, 12'± north of southwest corner of the northwest quarter, Sec. 6, 28-S, R-1-W.
Elevation = 1334.57 NAVD88

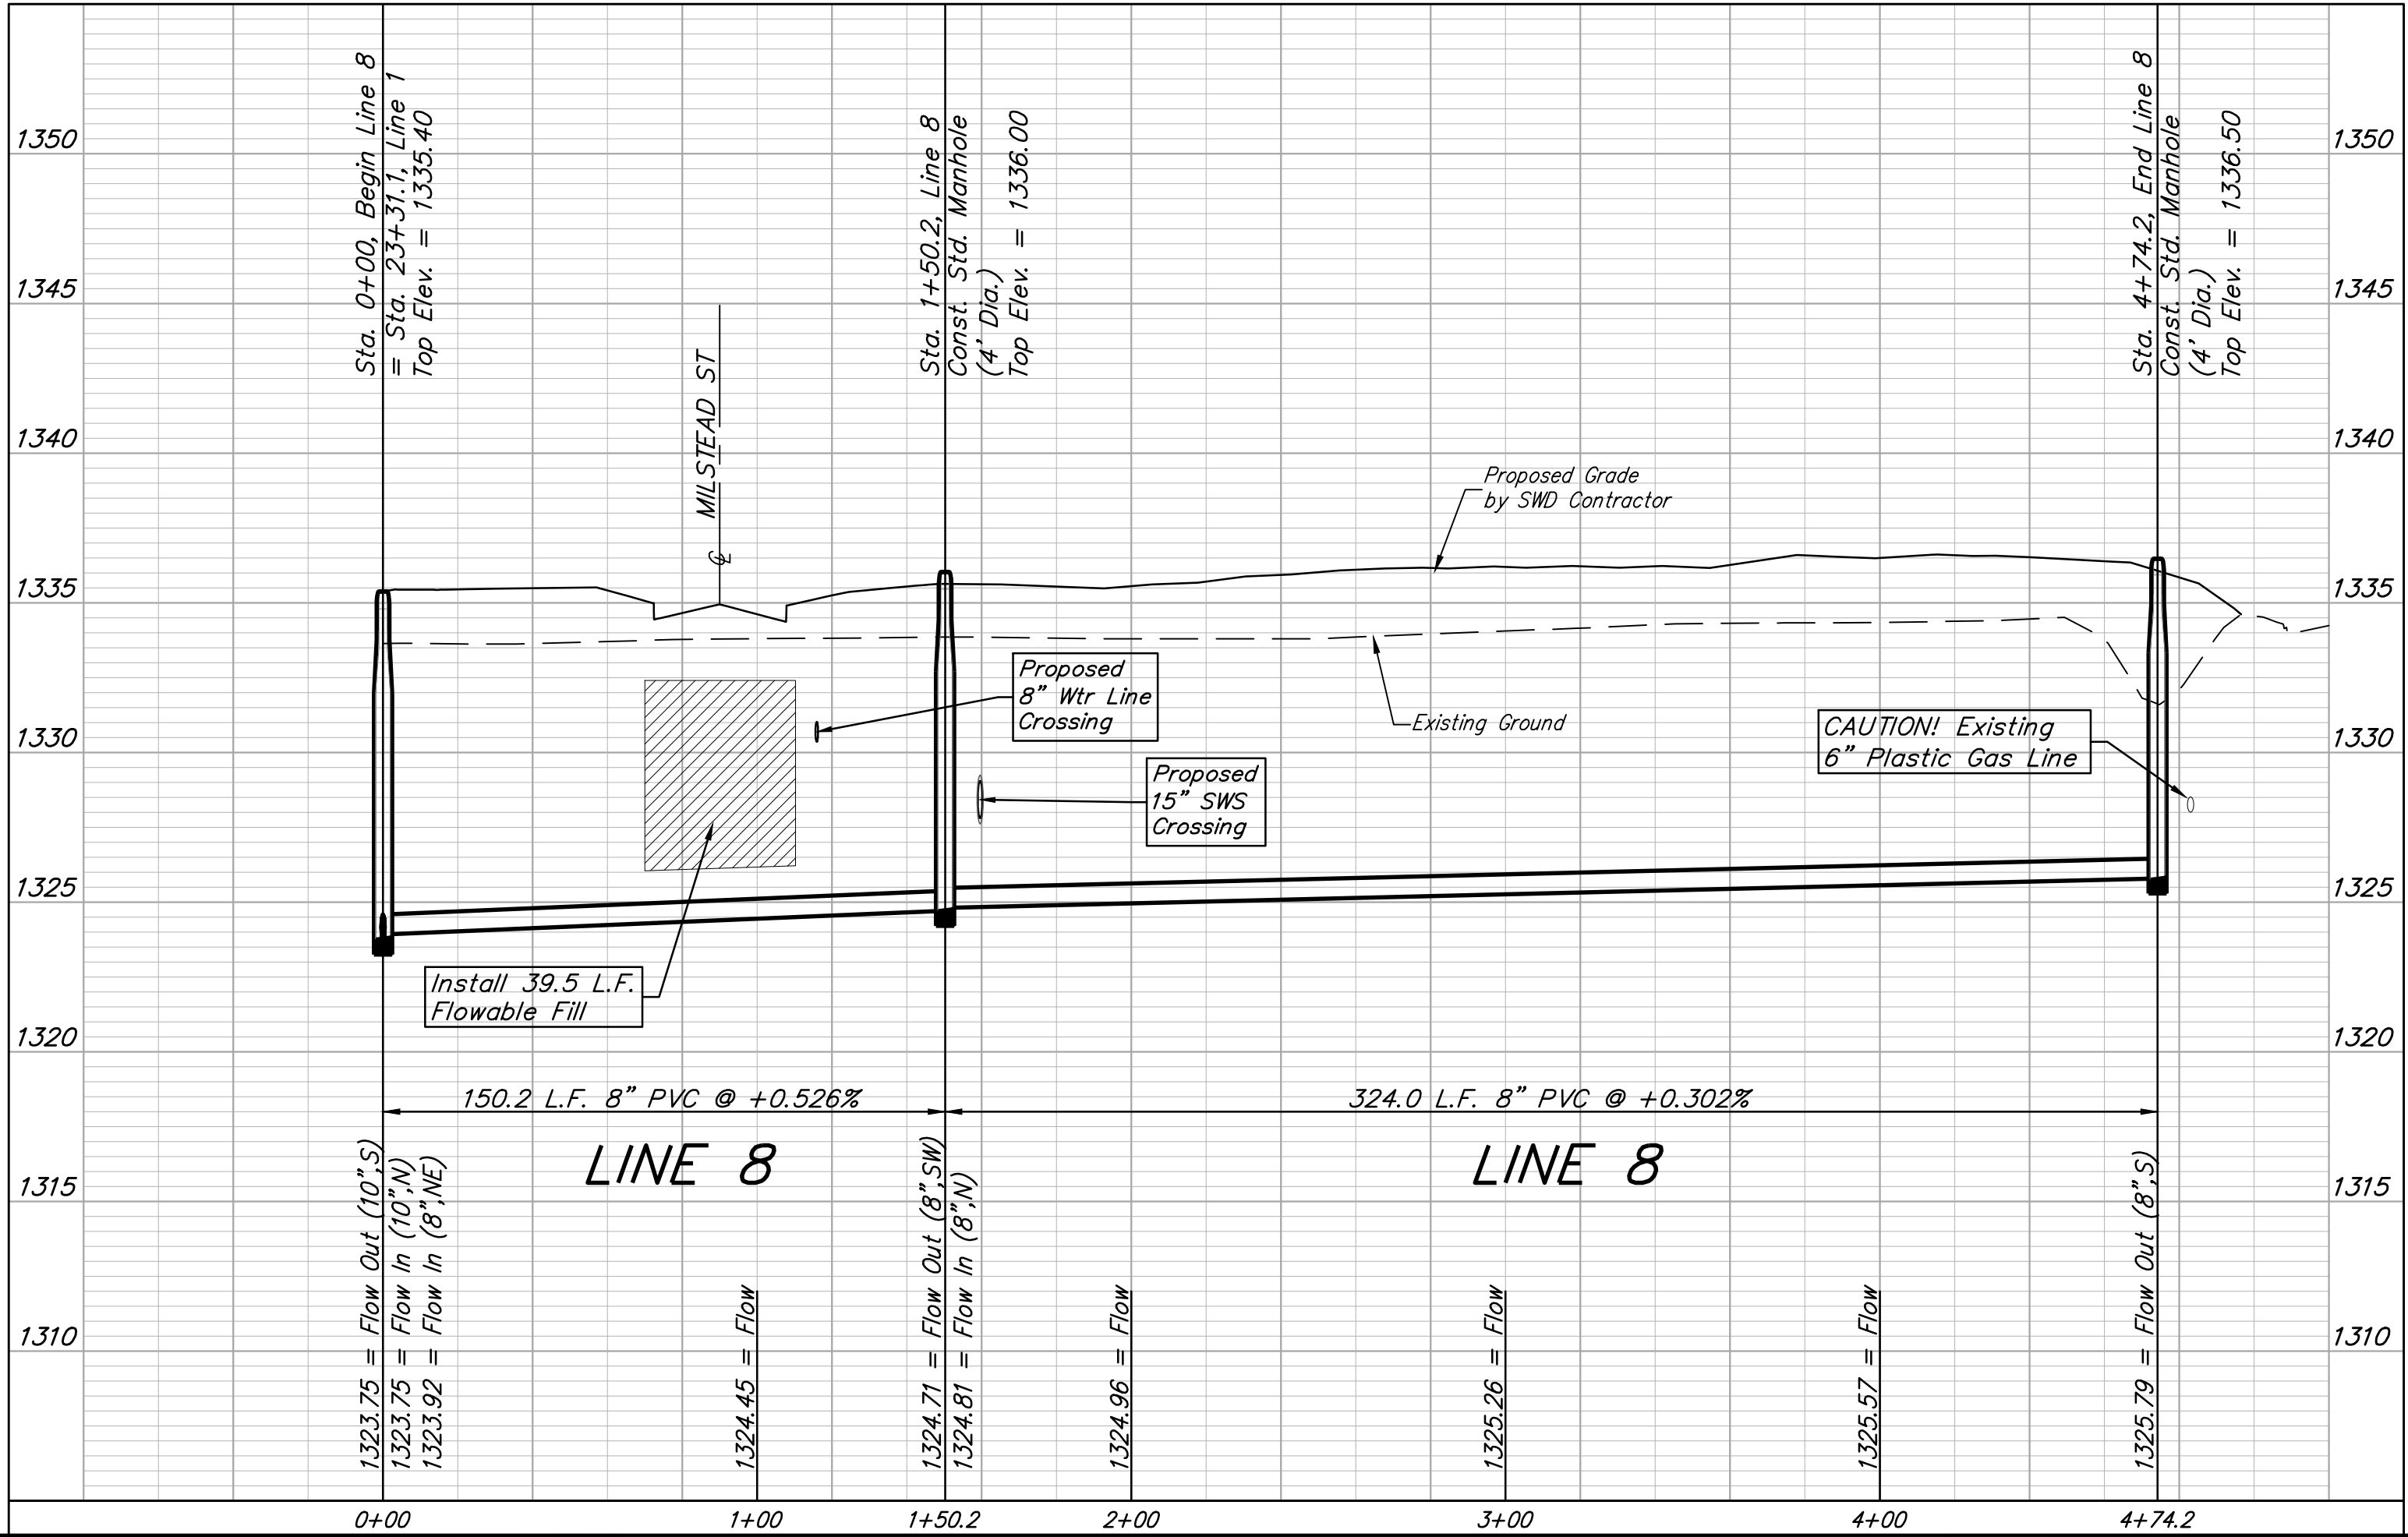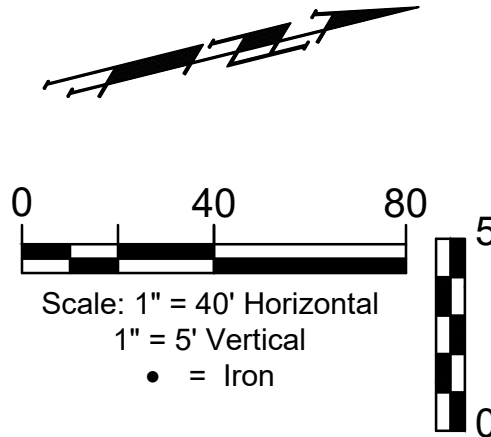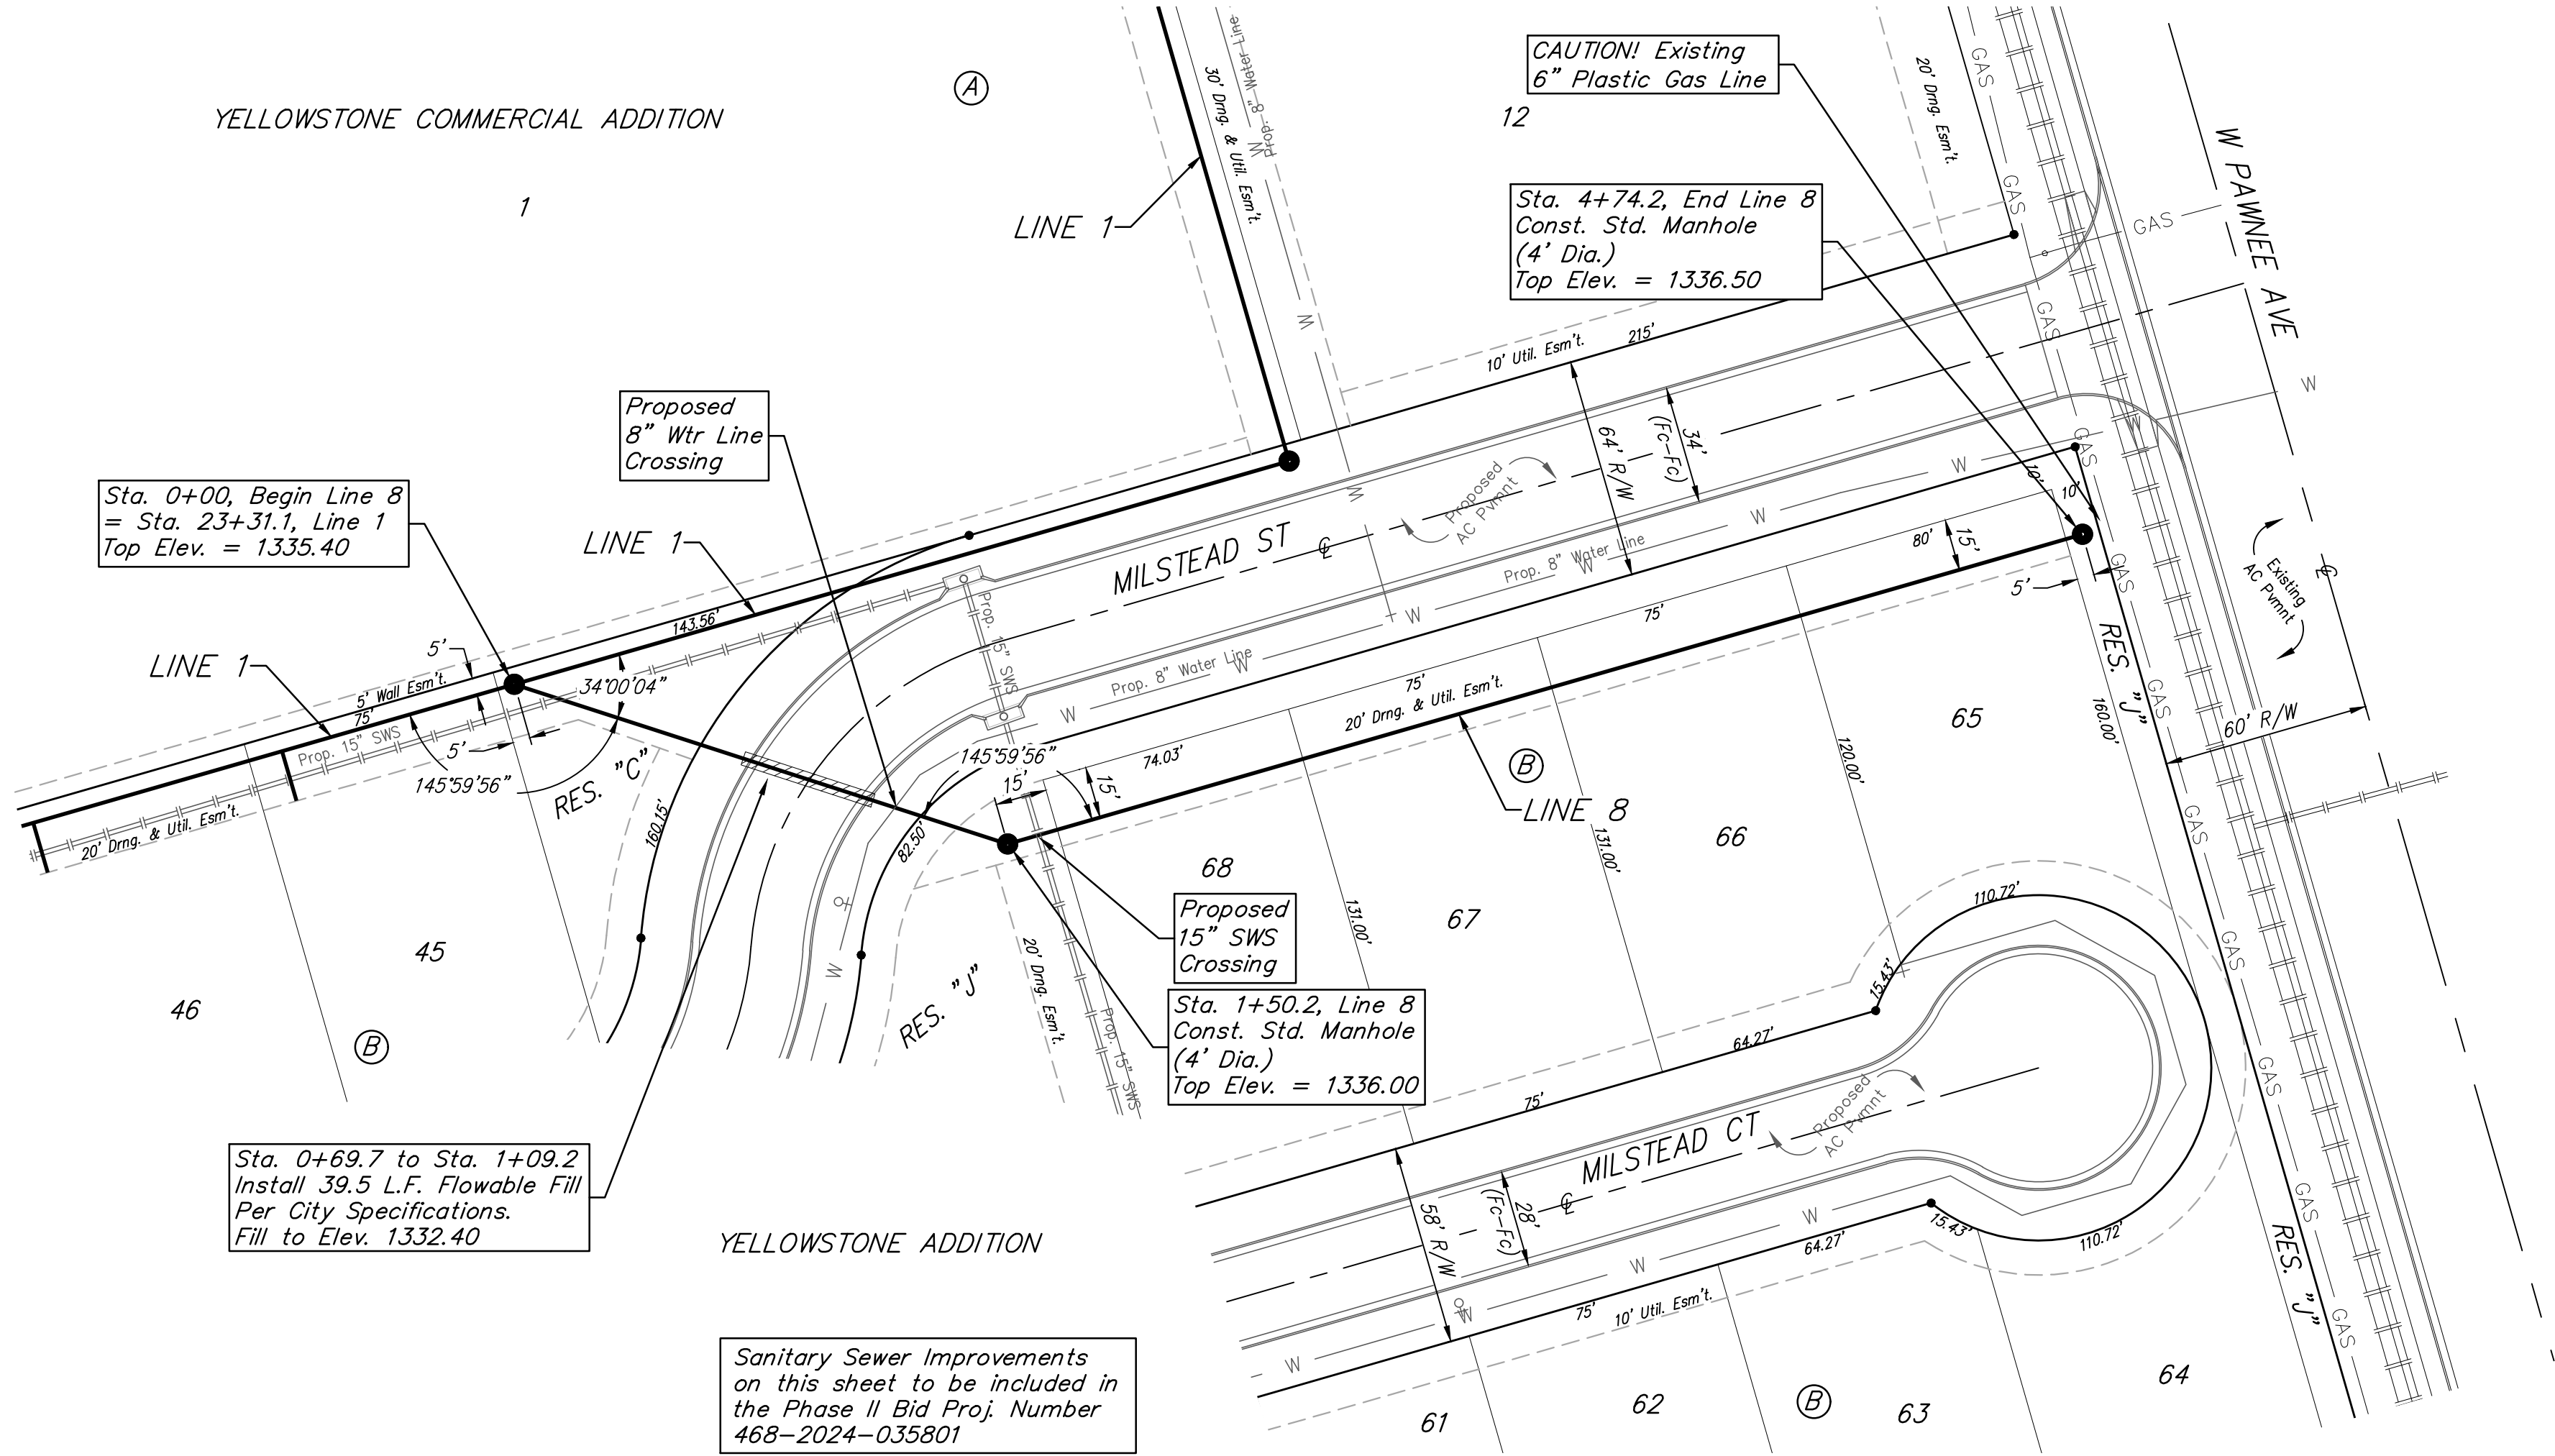

**BAUGHMAN
COMPANY**

315 Ellis St.
Wichita, KS 67211
316-262-7271
BaughmanCo.com

YELLOWSTONE ADDITION
PHASE II

LINE 8

SANITARY SEWER
IMPROVEMENTS

PROJECT NUMBER:
468-2024-035801

DESIGN: DMV DRAWN: JAK

DATE: May 14, 2026

SHEET 19 OF 40

File: E:\Projects\Yellowstone Addition\Kelsey\ 23-09-P926\Engineering\Phase 1\SS_PLANS 1.dwg

BENCHMARKS:
BM #1: Cross southwest corner of curb inlet, south side of Pawnee, 178'± east of northeast corner of Lot 3, Block A
Elevation = 1331.25 NAVD88

BM #2: square cut northwest corner of curb inlet west side of 119th St W, 100'± south of northwest corner of the northwest quarter, Sec. 6, 28-S, R-1-W.
Elevation = 1338.39 NAVD88

BM #3: cross cut south end of RCP west side of 119th St W, 12'± north of southwest corner of the northwest quarter, Sec. 6, 28-S, R-1-W.
Elevation = 1334.57 NAVD88


SEWER SERVICE TABLE

NUMBER	TYPE	LOCATION				FOR INFORMATION ONLY	
		LOT NO.	BLOCK NO.	LINE NO.	STATION/ DIRECTION	APPROXIMATE LENGTH 4" PIPE	
						VERTICAL	HORIZONTAL
74	10" x 4" Tee	95	E	9	0+32.0/Lt.	19.3'	15'
75	10" x 4" Tee	112	E	9	0+37.0/Rt.	19.9'	5'
76	10" x 4" Tee	96	E	9	1+17.8/Lt.	19.6'	15'
77	10" x 4" Tee	111	E	9	1+22.8/Rt.	19.9'	5'
78	10" x 4" Tee	97	E	9	2+46.7/Lt.	19.3'	15'
79	10" x 4" Tee	110	E	9	2+55.5/Rt.	19.5'	5'
80	4" Stub	98	E	9	3+35.5/Lt.	18.2'	15'
81	4" Stub	109	E	9	3+35.5/Rt.	18.3'	10'
82	8" x 4" Tee	99	E	9	4+18.9/Lt.	16.9'	15'
83	8" x 4" Tee	108	E	9	4+25.5/Rt.	17.2'	5'



SEWER SERVICE TABLE

NUMBER	TYPE	LOCATION				FOR INFORMATION ONLY	
		LOT NO.	BLOCK NO.	LINE NO.	STATION/ DIRECTION	APPROXIMATE LENGTH 4" PIPE	
						VERTICAL	HORIZONTAL
84	8" x 4" Tee	100	E	9	5+01.9/Lt.	17.3'	15'
85	8" x 4" Tee	107	E	9	5+10.5/Rt.	17.6'	5'
86	4" Stub	101	E	9	5+90.5/Lt.	18.1'	15'
87	4" Stub	106	E	9	5+90.5/Rt.	18'	10'
88	8" x 4" Tee	105	E	9	6+85.5/Rt.	16.6'	5'
89	8" x 4" Tee	102	E	9	7+37.2/Lt.	16.7'	15'
90	8" x 4" Tee	103	E	9	7+57.2/Lt.	16.7'	15'
91	8" x 4" Tee	104	E	9	7+65.5/Rt.	17'	5'

NOTE: The vertical portion of the riser shall be extended to 2' minimum above ground water elevation and 4' maximum below proposed ground elevation.

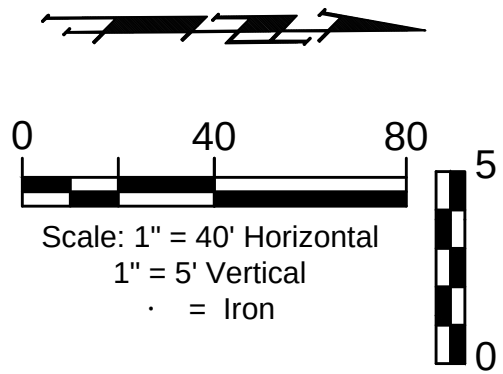

YELLOWSTONE ADDITION

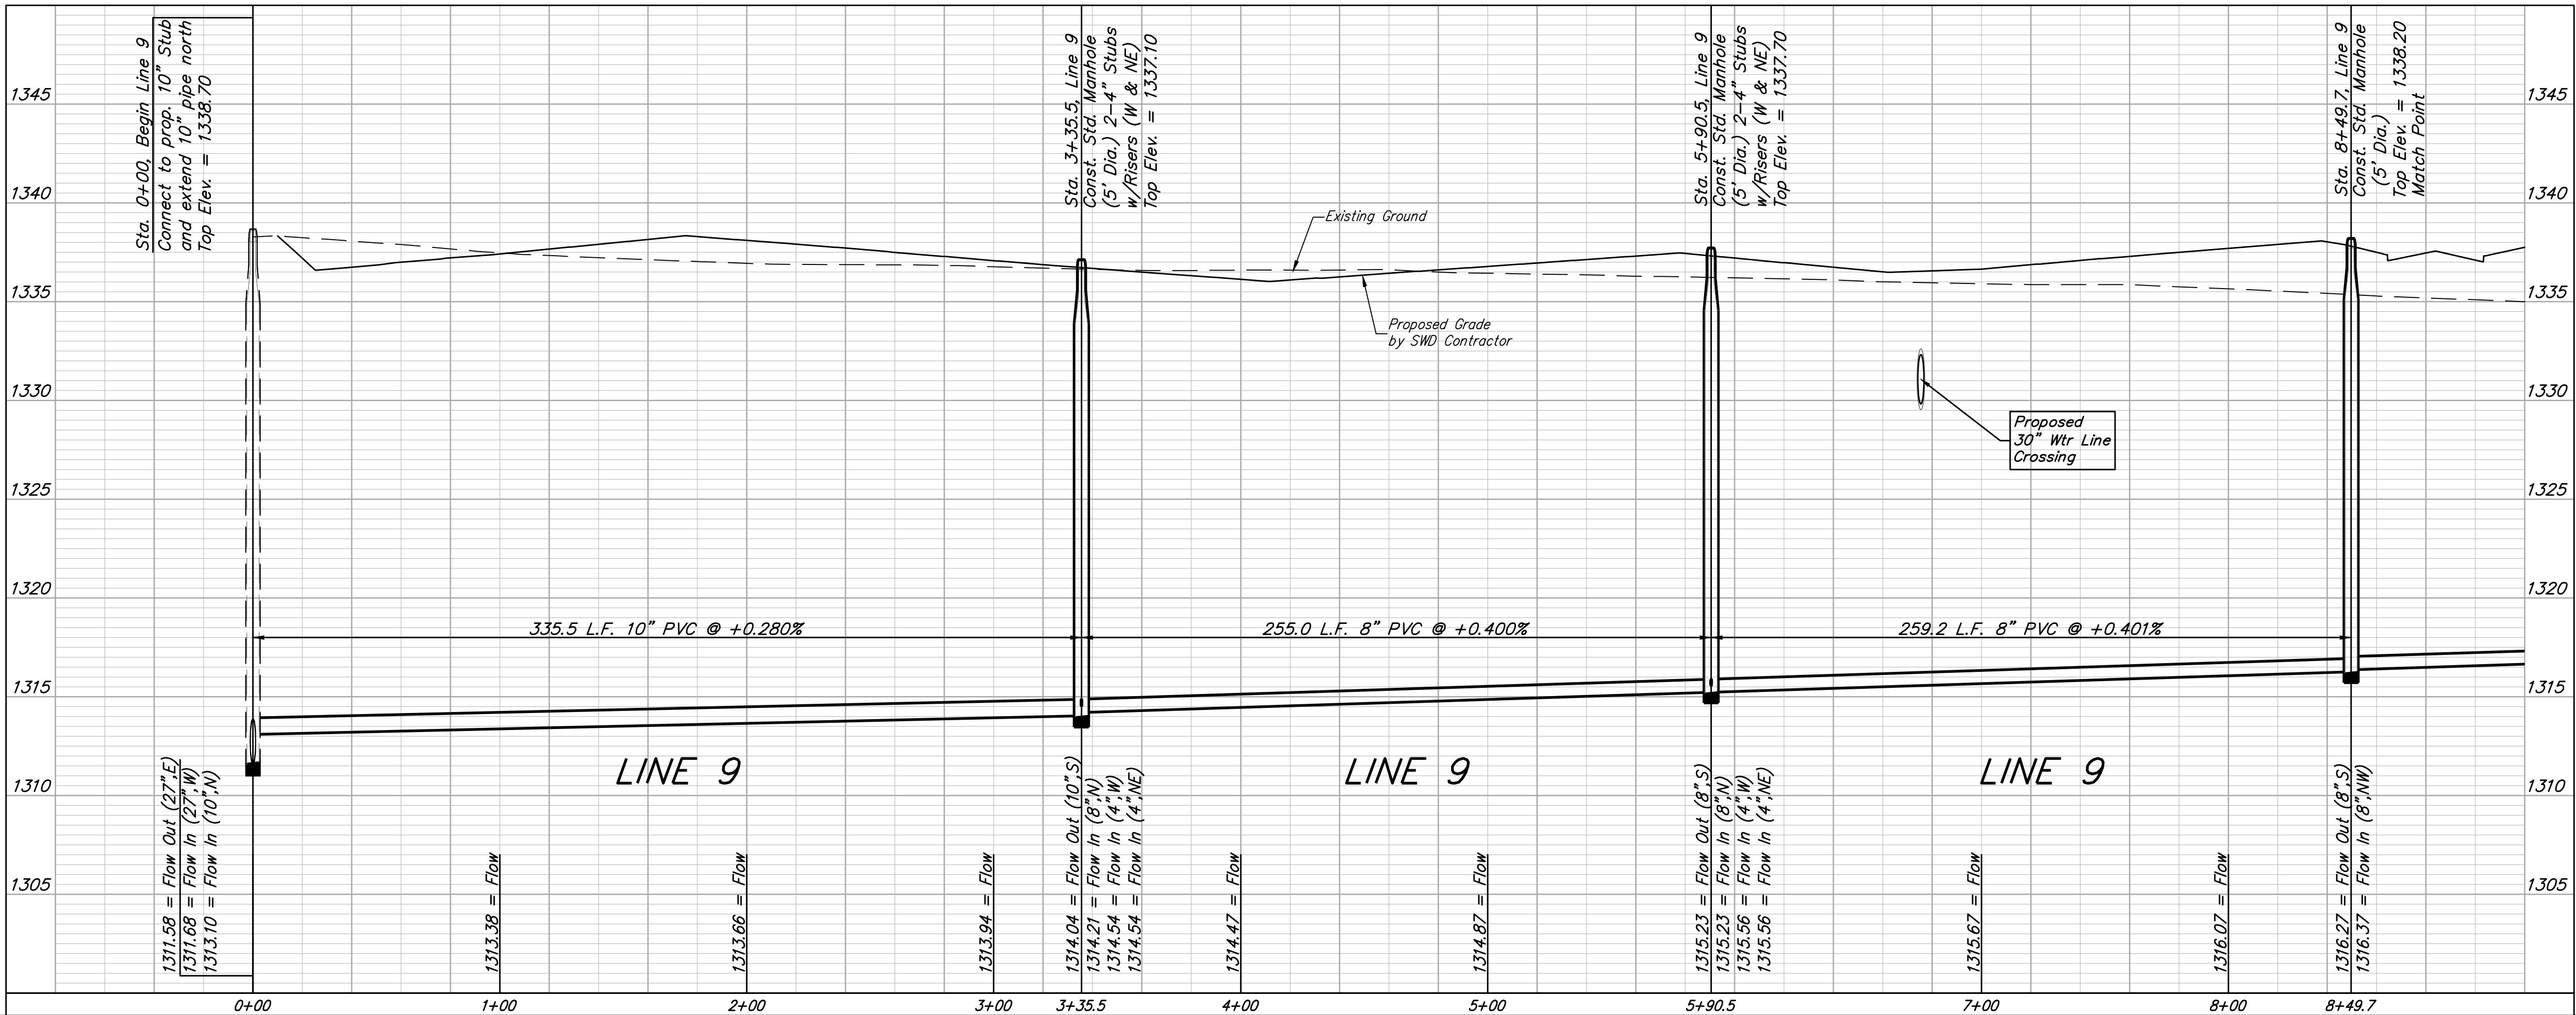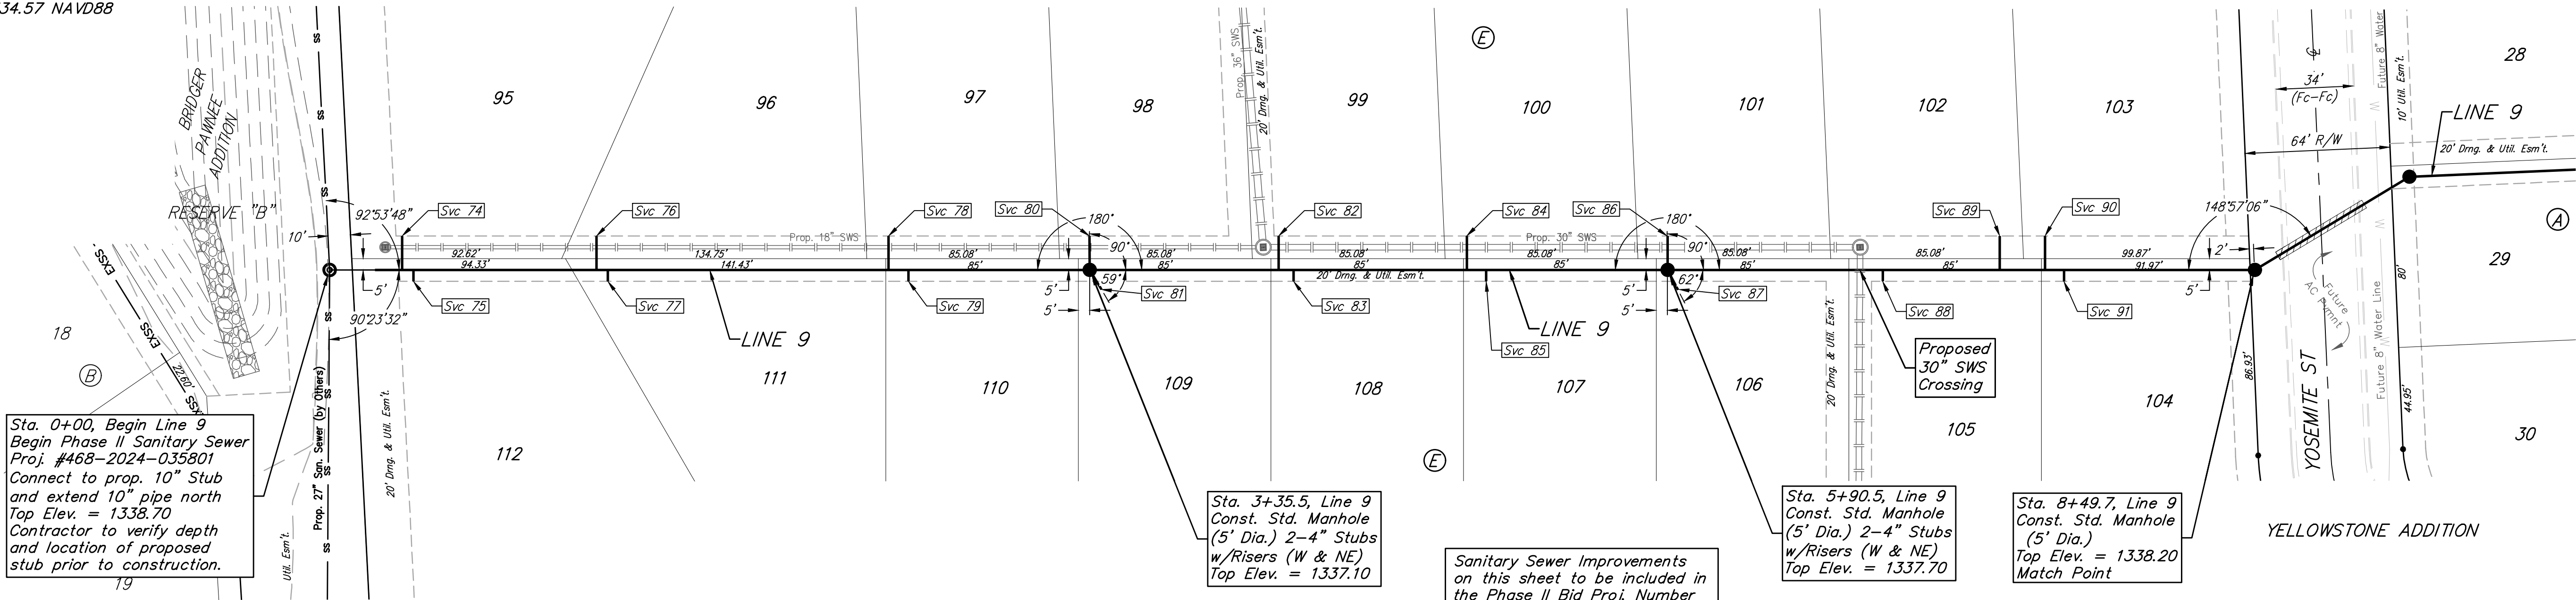

**BAUGHMAN
COMPANY**

315 Ellis St.
Wichita, KS 67211
316-262-7271
BaughmanCo.com

YELLOWSTONE ADDITION
PHASE II

LINE 9

SANITARY SEWER
IMPROVEMENTS

PROJECT NUMBER:
468-2024-035801

DESIGN: DMV DRAWN: JAK

DATE: May 14, 2026


SHEET 20 OF 40

FILE: \\BIC-SERVER\Re\Projects\Yellowstone Addition\Phase II\SS_PLANS 1.dwg


BENCHMARKS:
BM #1: Cross southwest corner of curb inlet, south side of Pawnee, 178± east of northeast corner of Lot 3, Block A
Elevation = 1331.25 NAVD88

BM #2: square cut northwest corner of curb inlet west side of 119th St W, 100± south of northwest corner of the northwest quarter, Sec. 6, 28-S, R-1-W.
Elevation = 1338.39 NAVD88

BM #3: cross cut south end of RCP west side of 119th St W, 12± north of southwest corner of the northwest quarter, Sec. 6, 28-S, R-1-W.
Elevation = 1334.57 NAVD88

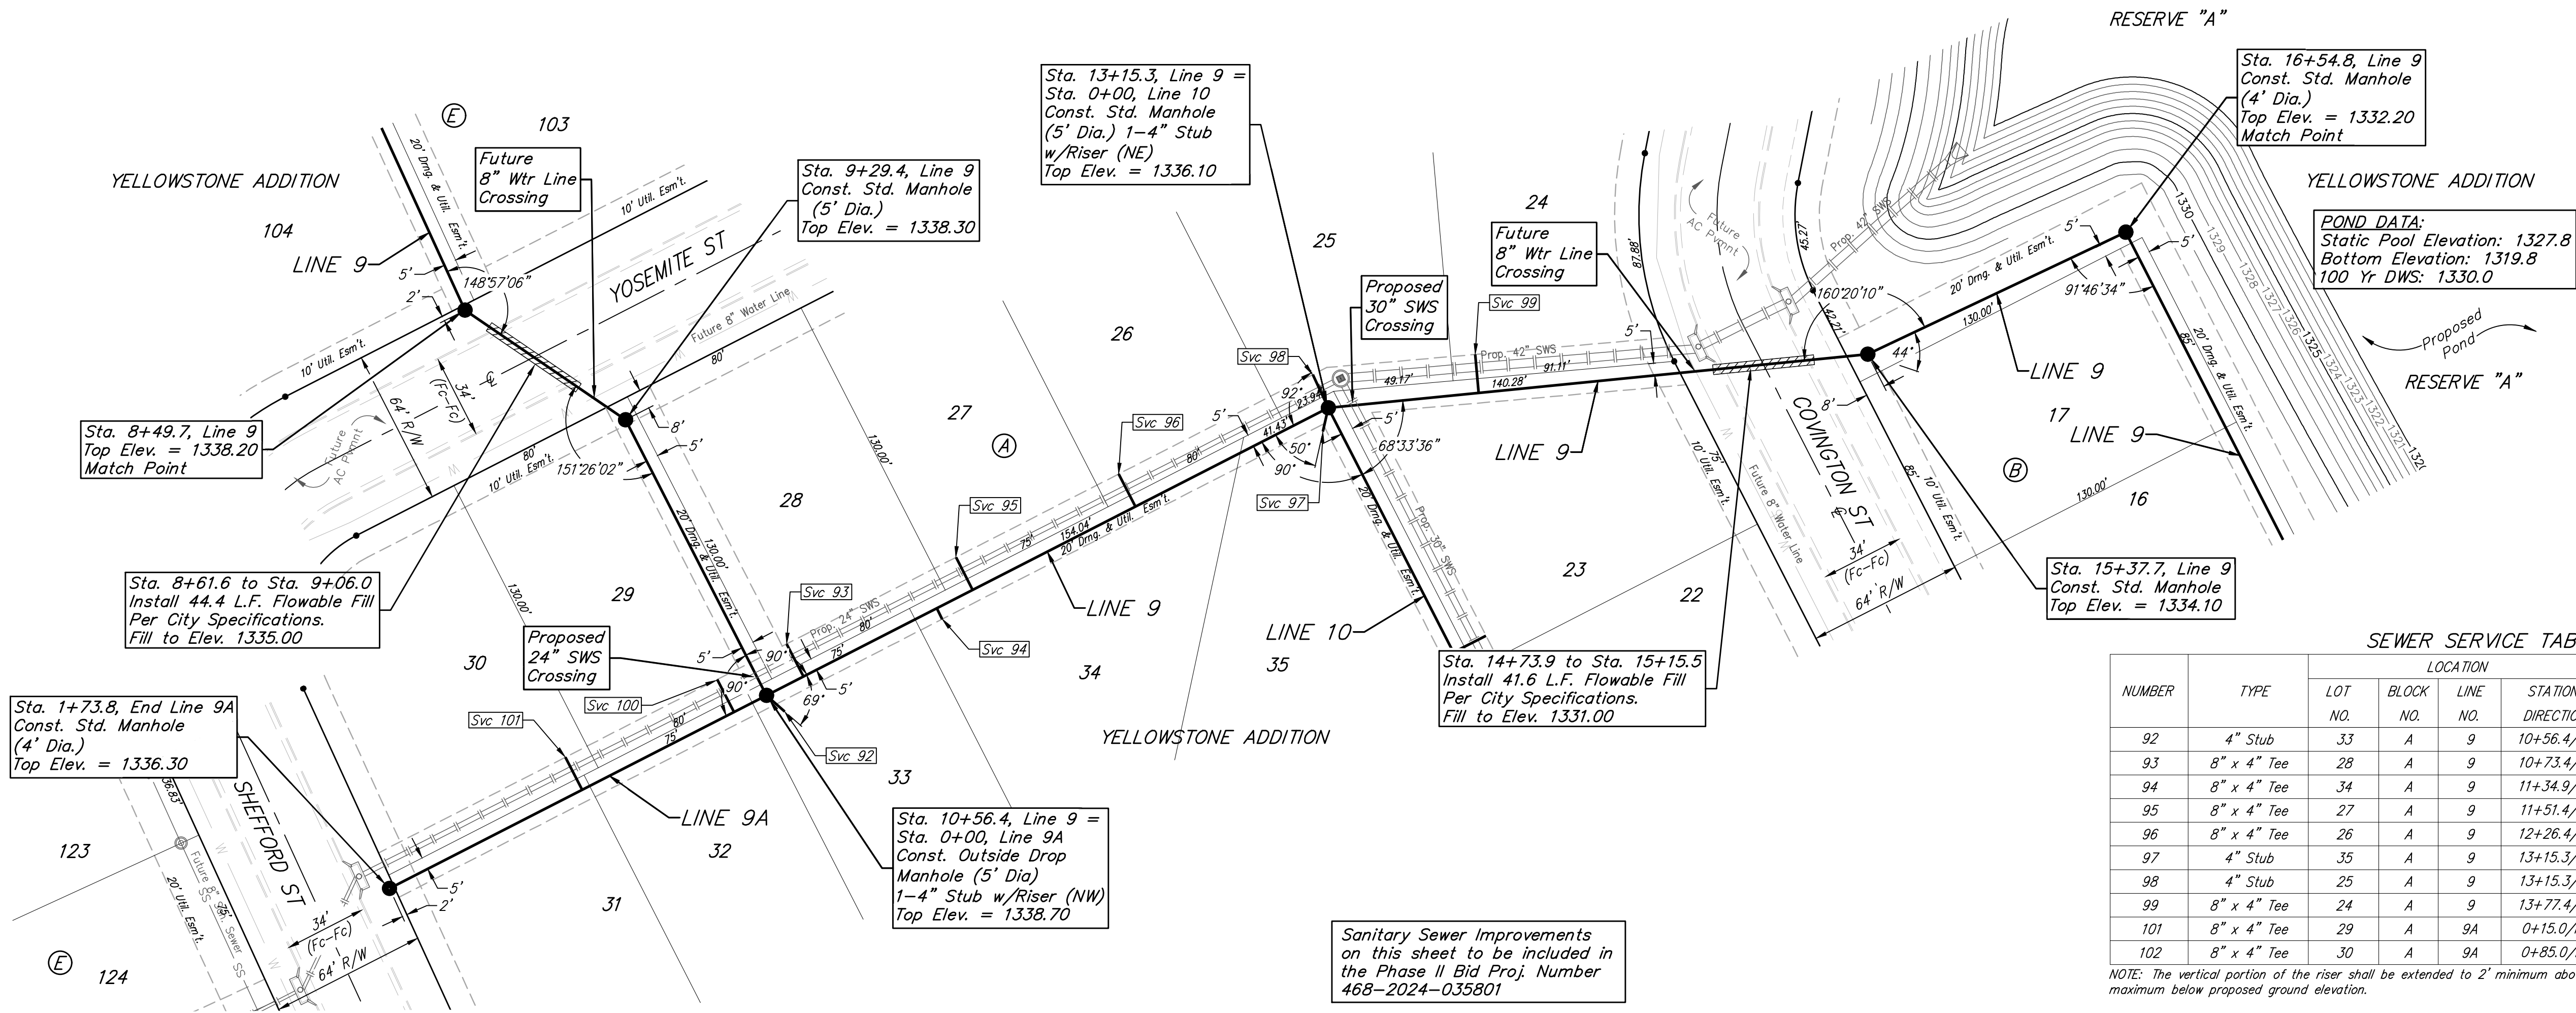



POND DATA:
Static Pool Elevation: 1327.8
Bottom Elevation: 1319.8
100 Yr DWS: 1330.0

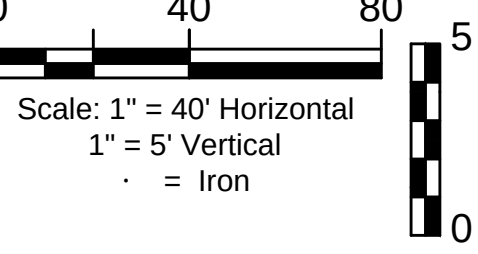

SEWER SERVICE TABLE

NUMBER	TYPE	LOCATION				FOR INFORMATION ONLY	
		LOT NO.	BLOCK NO.	LINE NO.	STATION/ DIRECTION	APPROXIMATE LENGTH 4" PIPE	
						VERTICAL	HORIZONTAL
92	4" Stub	33	A	9	10+56.4/Rt.	16.4'	10'
93	8" x 4" Tee	28	A	9	10+73.4/Lt.	16'	15'
94	8" x 4" Tee	34	A	9	11+34.9/Rt.	15.5'	5'
95	8" x 4" Tee	27	A	9	11+51.4/Lt.	15'	15'
96	8" x 4" Tee	26	A	9	12+26.4/Lt.	13.9'	15'
97	4" Stub	35	A	9	13+15.3/Rt.	12.8'	10'
98	4" Stub	25	A	9	13+15.3/Lt.	12.8'	15'
99	8" x 4" Tee	24	A	9	13+77.4/Lt.	10.5'	16'
101	8" x 4" Tee	29	A	9A	0+15.0/Rt.	7.8'	15'
102	8" x 4" Tee	30	A	9A	0+85.0/Rt.	6.3'	15'

NOTE: The vertical portion of the riser shall be extended to 2' minimum above ground water elevation and 4' maximum below proposed ground elevation.

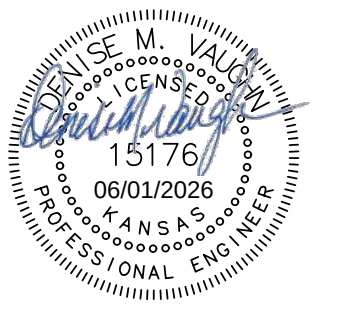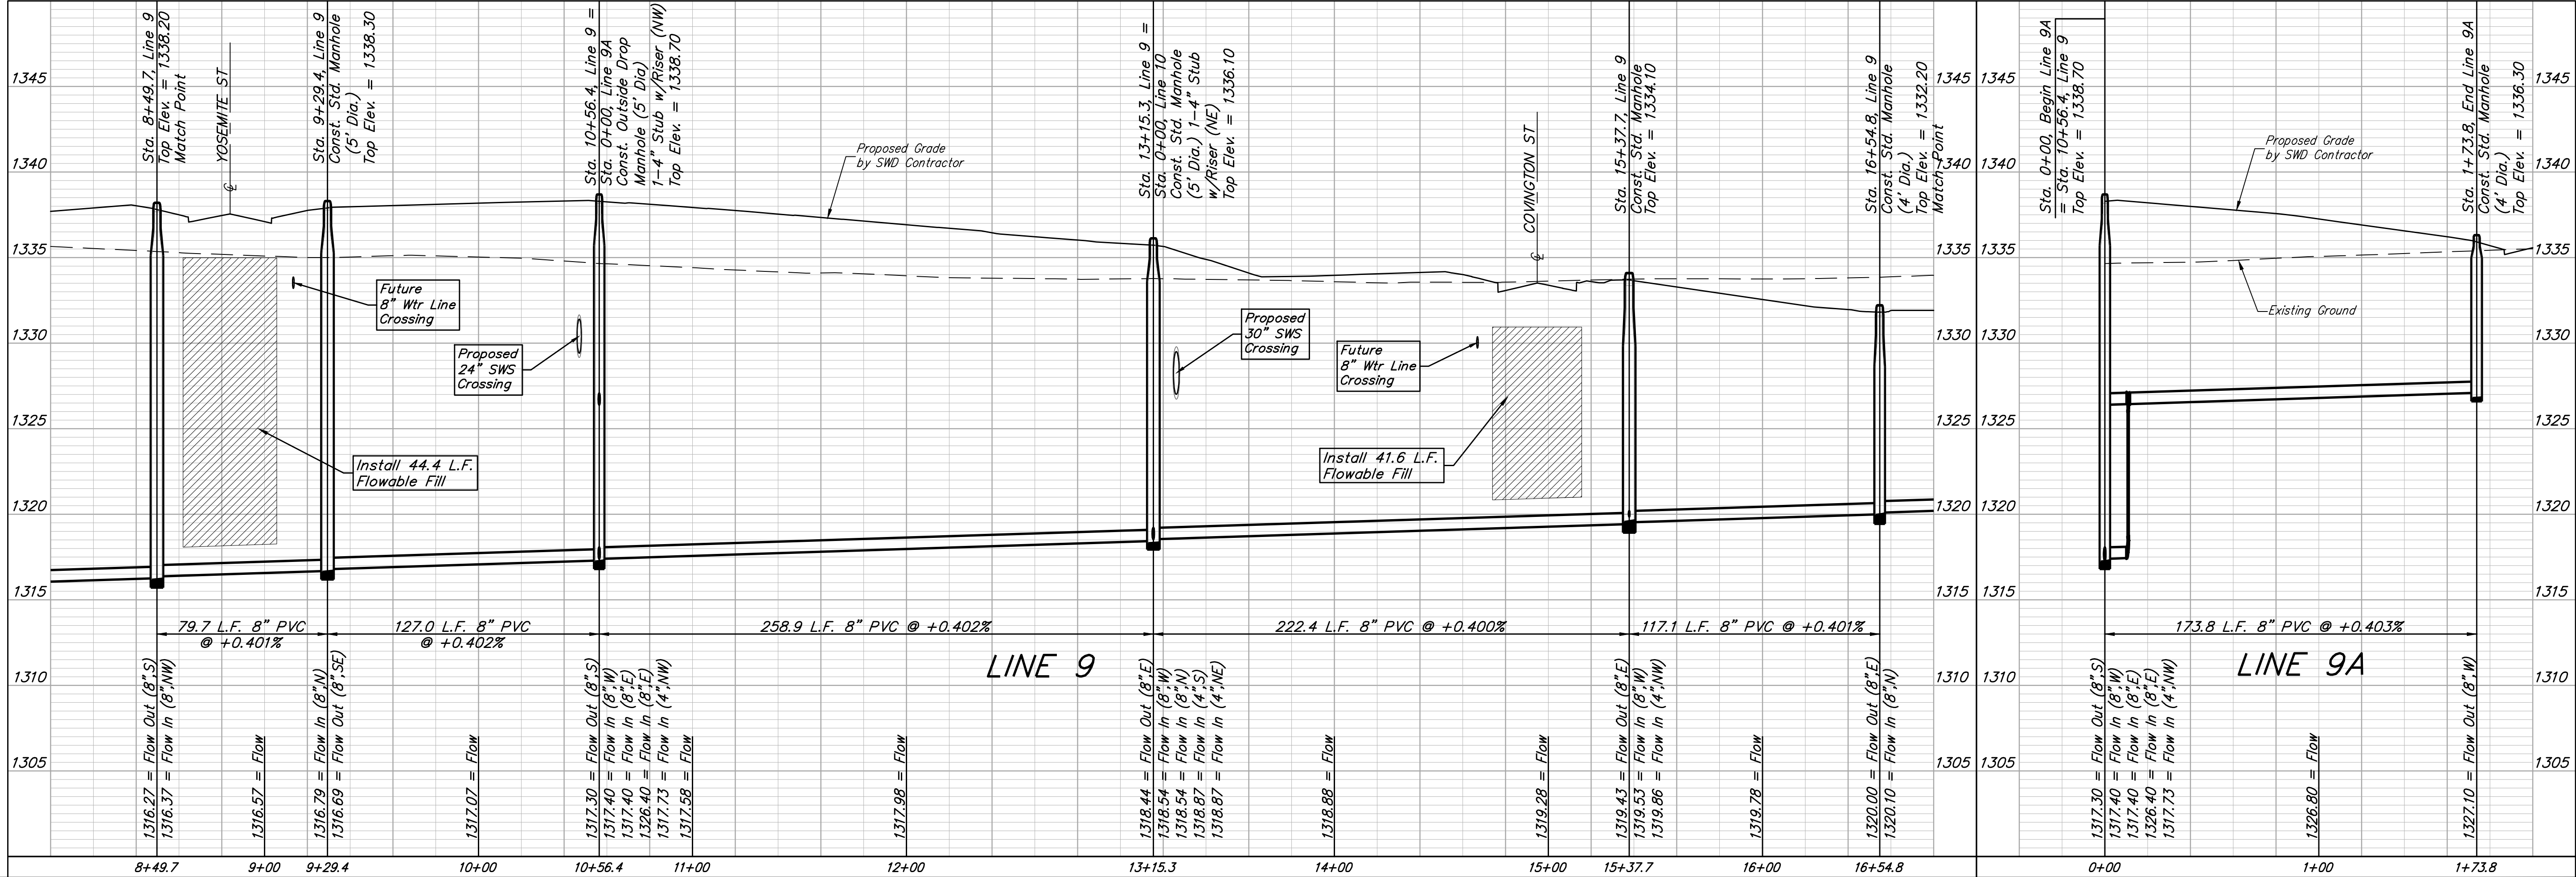

BAUGHMAN COMPANY

315 Ellis St.
Wichita, KS 67211
316-262-7271
BaughmanCo.com

YELLOWSTONE ADDITION
PHASE II

LINE 9 & LINE 9A

SANITARY SEWER IMPROVEMENTS

PROJECT NUMBER:
468-2024-035801



DESIGN: DMV DRAWN: JAK
DATE: May 14, 2026

SHEET OF
21 40


BENCHMARKS:
BM #1: Cross southwest corner of curb inlet, south side of Pawnee, 178'± east of northeast corner of Lot 3, Block A
Elevation = 1331.25 NAVD88

BM #2: square cut northwest corner of curb inlet west side of 119th St W, 100'± south of northwest corner of the northwest quarter, Sec. 6, 28-S, R-1-W.
Elevation = 1338.39 NAVD88

BM #3: cross cut south end of RCP west side of 119th St W, 12'± north of southwest corner of the northwest quarter, Sec. 6, 28-S, R-1-W.
Elevation = 1334.57 NAVD88

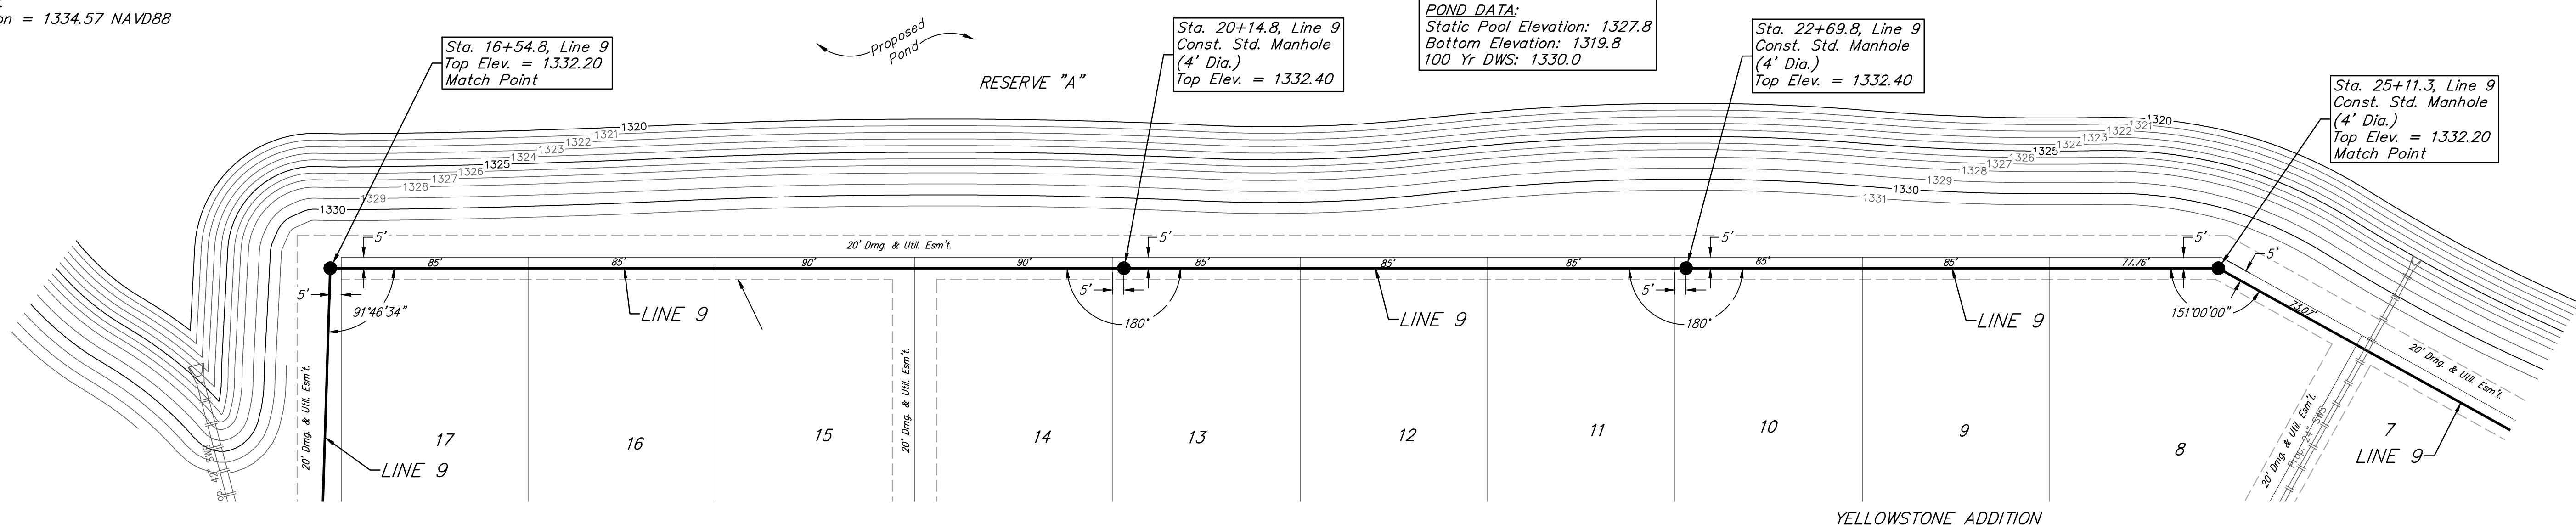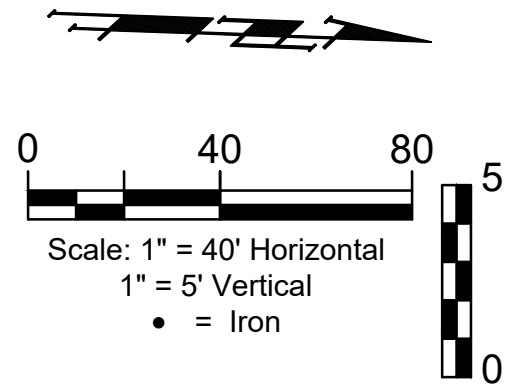

Sanitary Sewer Improvements
on this sheet to be included in
the Phase II Bid Proj. Number
468-2024-035801

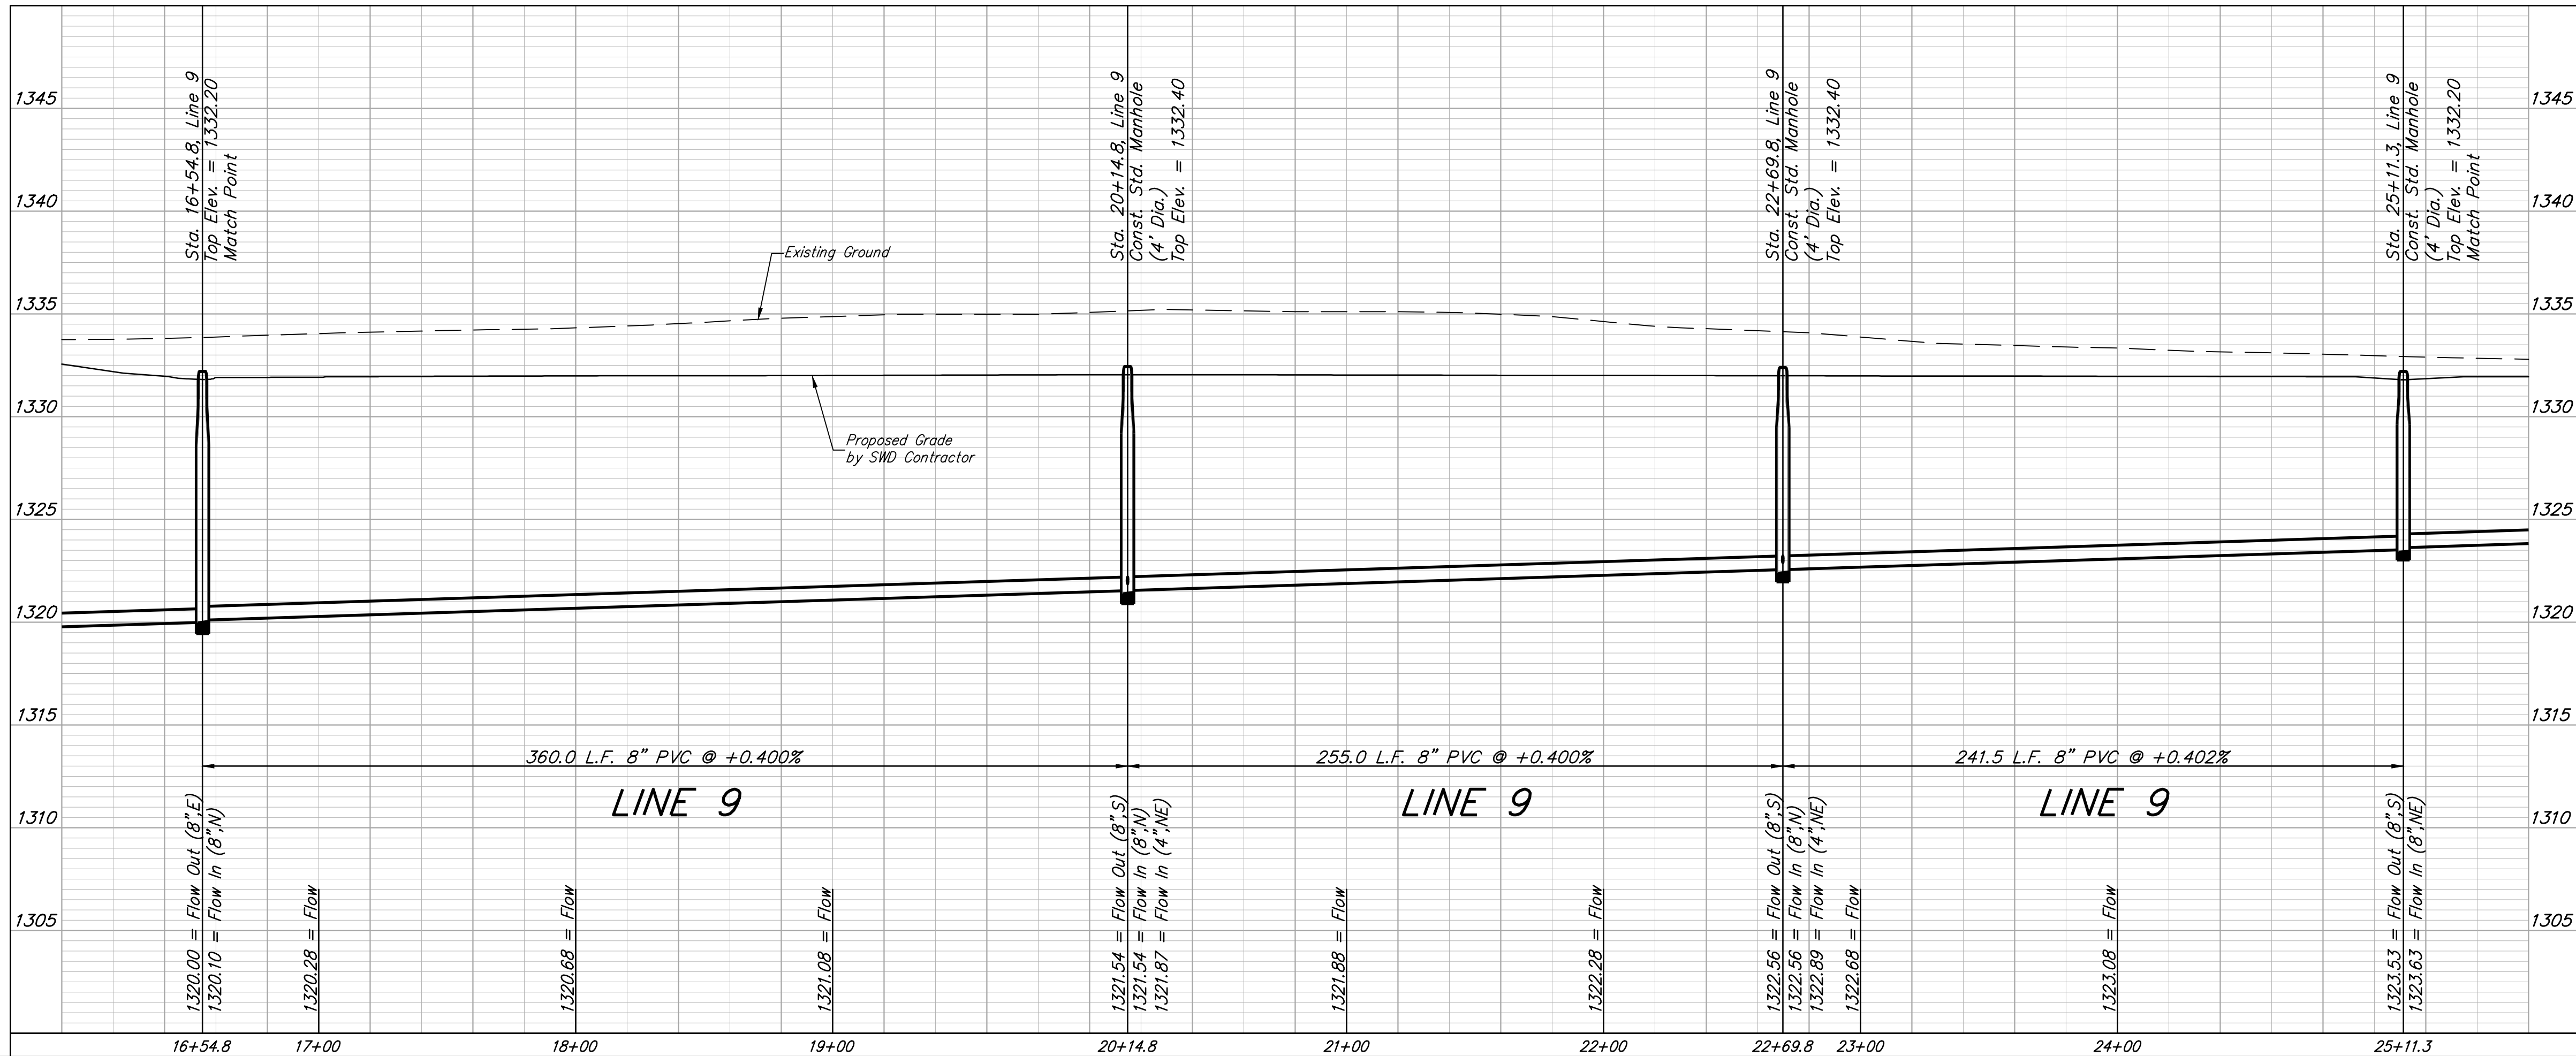

**BAUGHMAN
COMPANY**

315 Ellis St.
Wichita, KS 67211
316-262-7271
BaughmanCo.com

YELLOWSTONE ADDITION
PHASE II

LINE 9

SANITARY SEWER
IMPROVEMENTS

PROJECT NUMBER:
468-2024-035801

DESIGN: DMV DRAWN: JAK
DATE: May 14, 2026






SHEET OF
22 40

File: E:\Projects\Yellowstone Addition\Kelsey\ 23-09-P026\Engineering\Phase 1\SS_PLANS 1.dwg

BENCHMARKS:
BM #1: Cross southwest corner of curb inlet, south side of Pawnee, 178'± east of northeast corner of Lot 3, Block A
Elevation = 1331.25 NAVD88

BM #2: square cut northwest corner of curb inlet west side of 119th St W, 100'± south of northwest corner of the northwest quarter, Sec. 6, 28-S, R-1-W.
Elevation = 1338.39 NAVD88

BM #3: cross cut south end of RCP west side of 119th St W, 12'± north of southwest corner of the northwest quarter, Sec. 6, 28-S, R-1-W.
Elevation = 1334.57 NAVD88

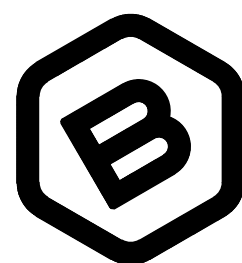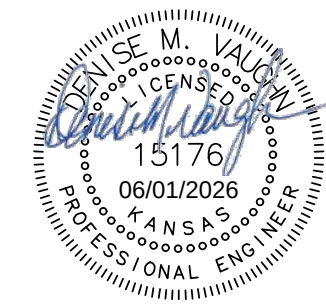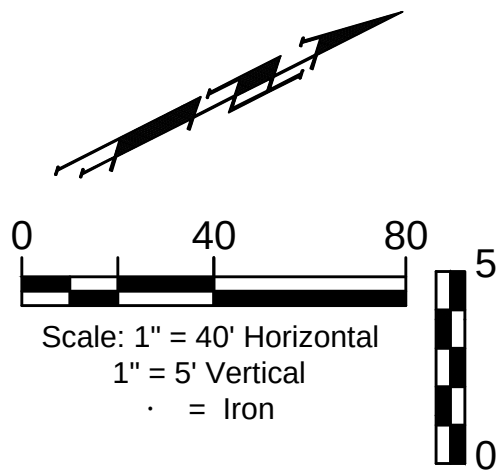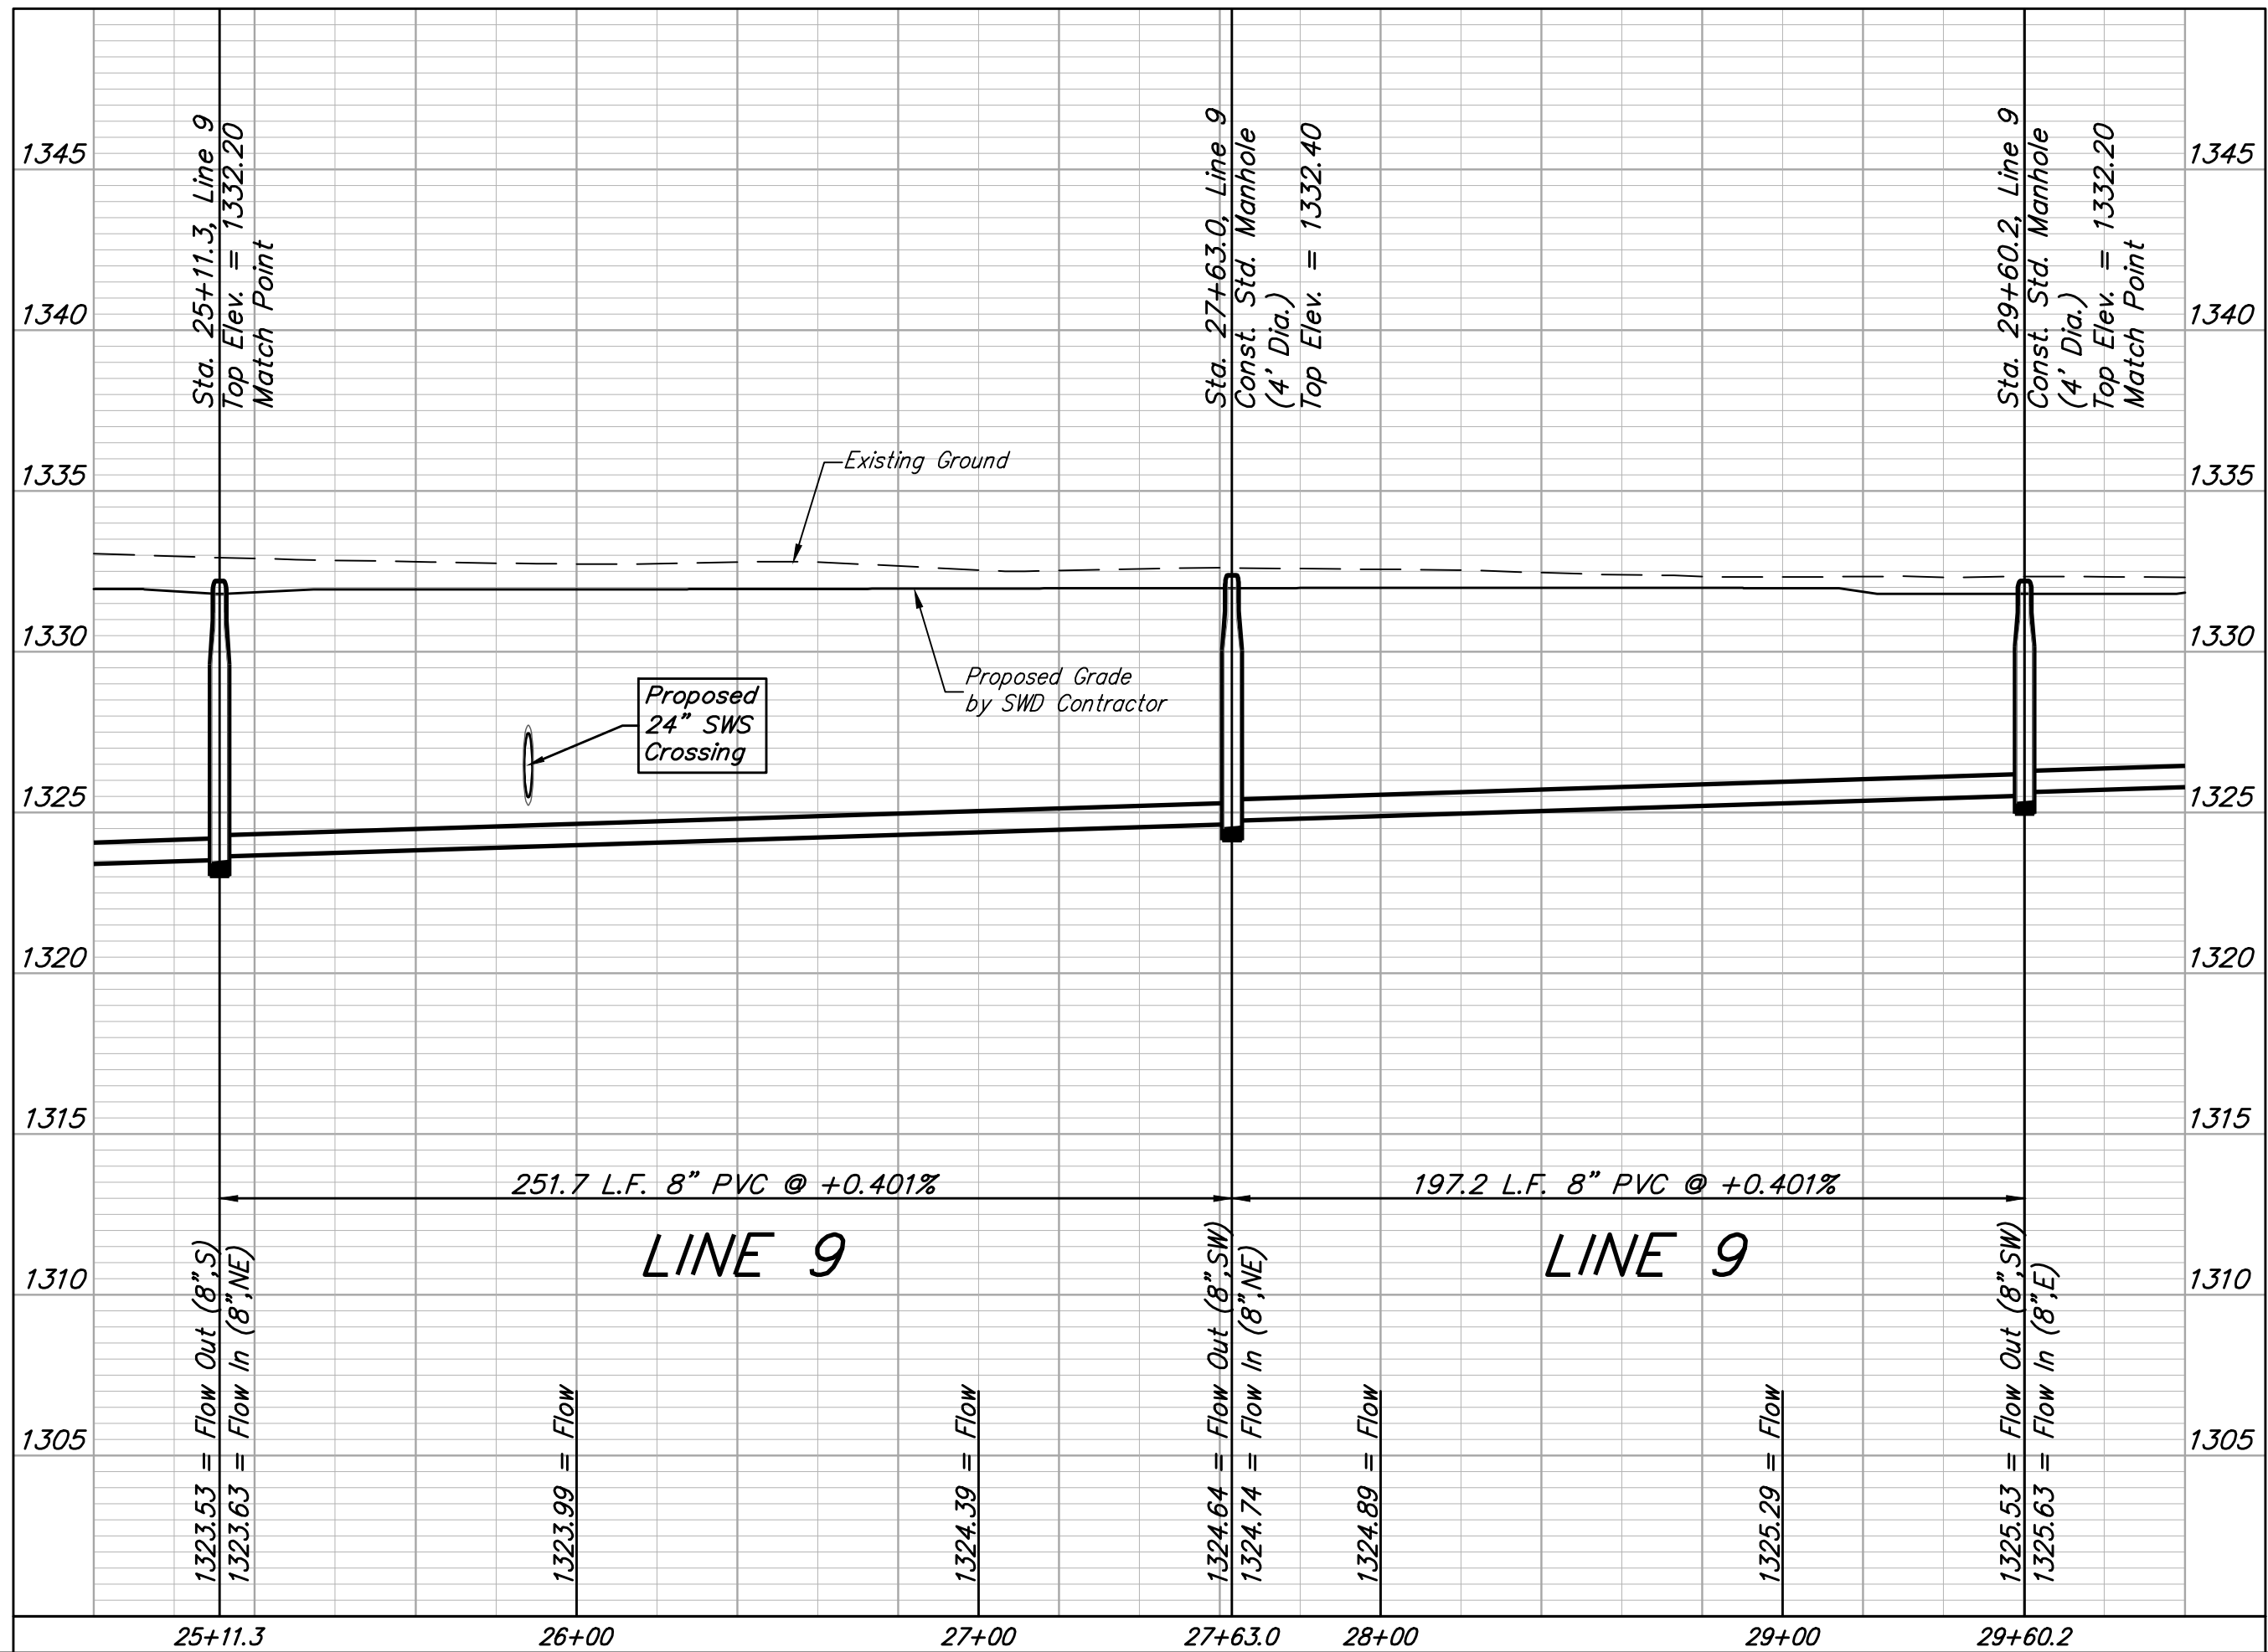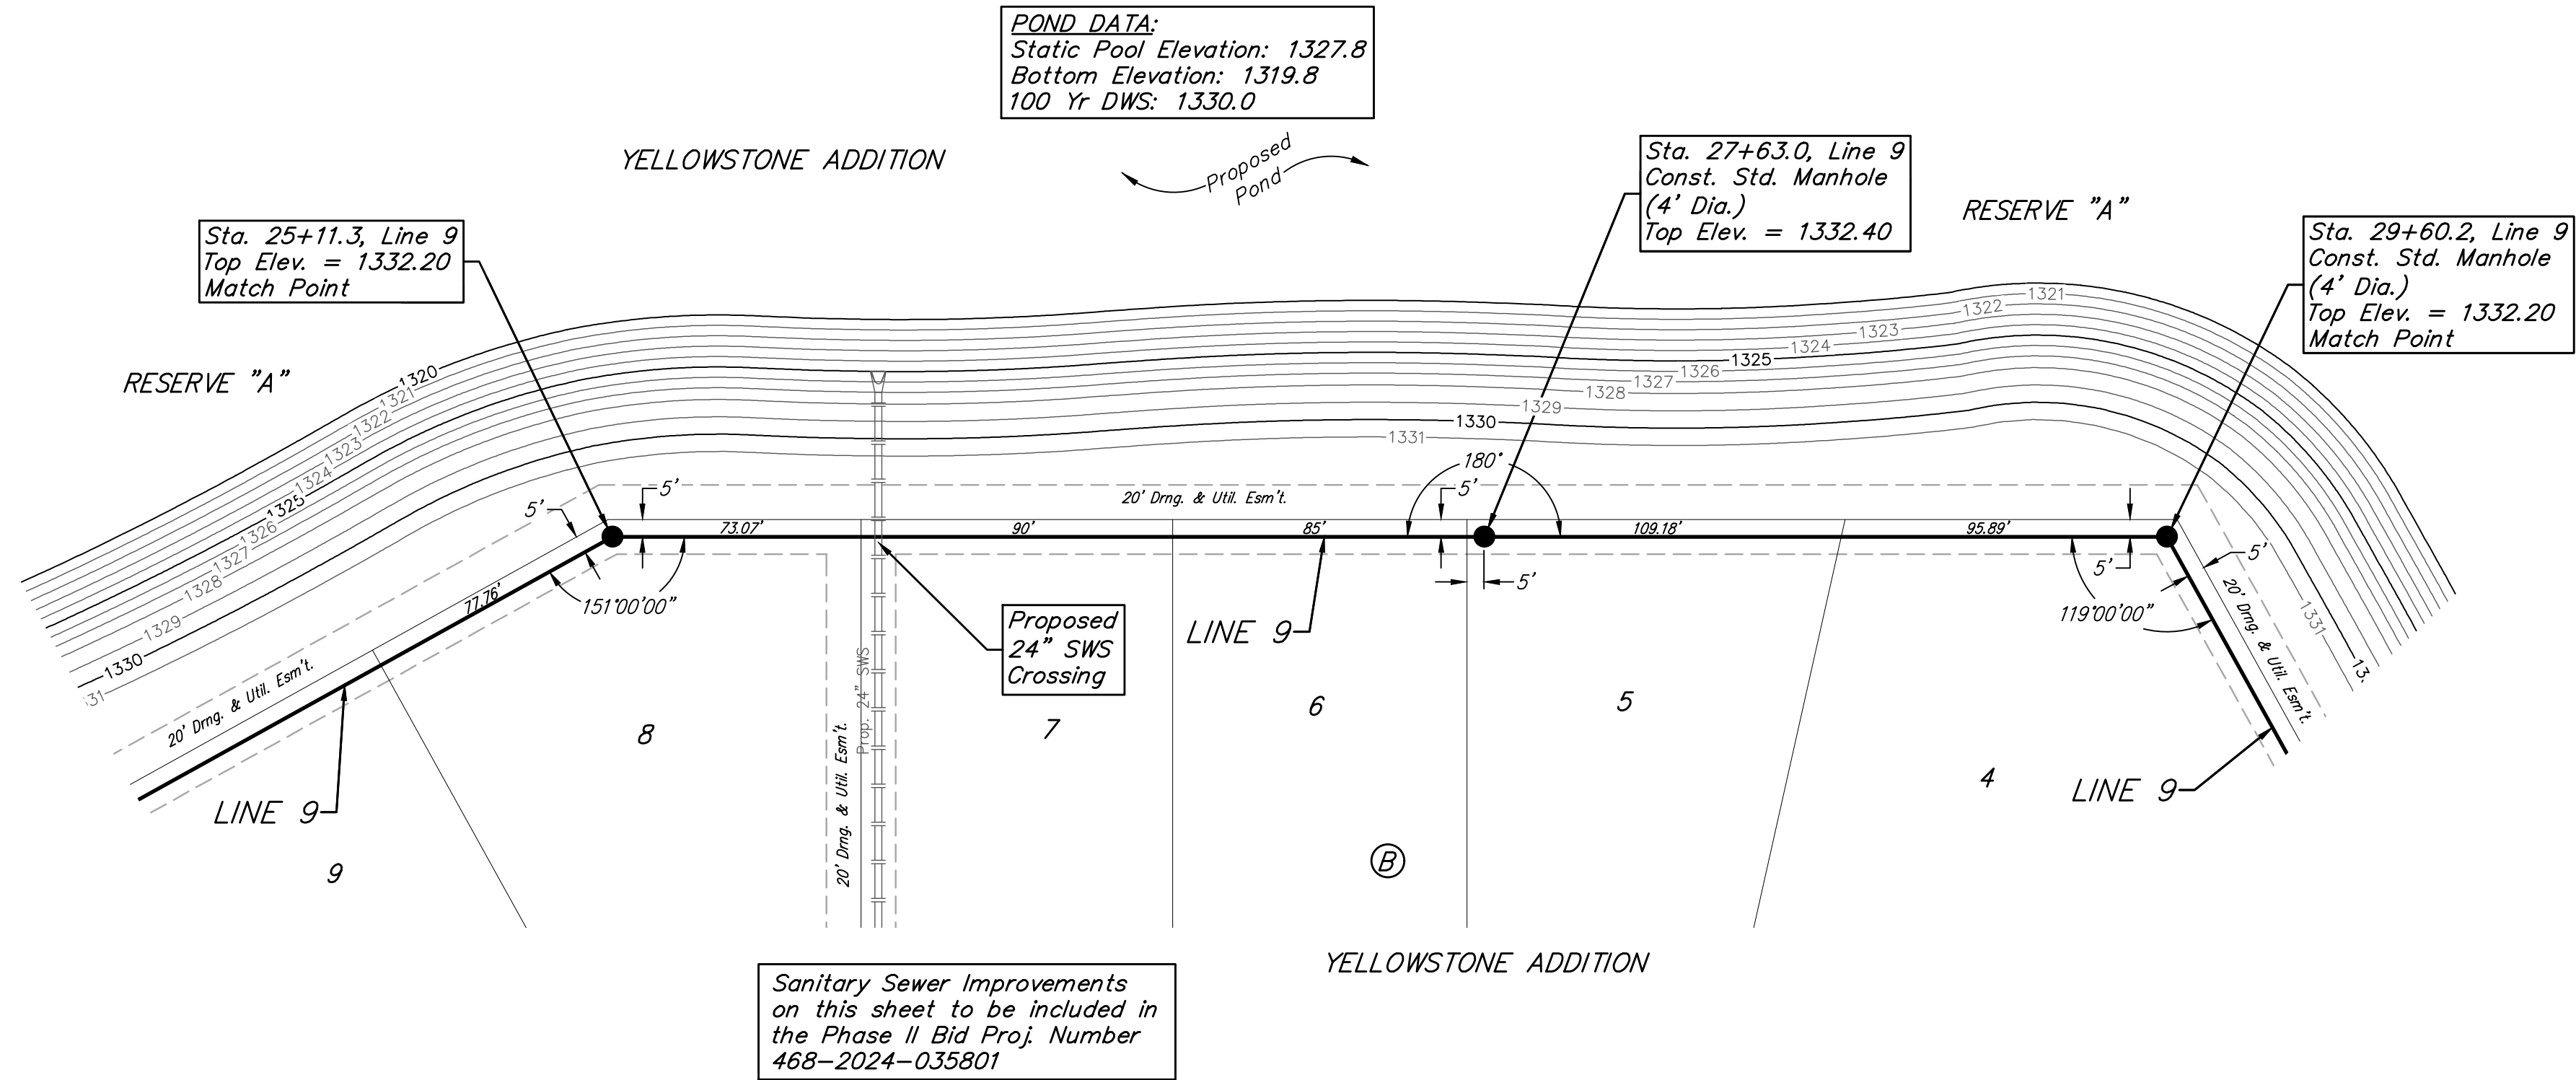

**BAUGHMAN
COMPANY**

315 Ellis St.
Wichita, KS 67211
316-262-7271
BaughmanCo.com

YELLOWSTONE ADDITION
PHASE II

LINE 9

SANITARY SEWER
IMPROVEMENTS

PROJECT NUMBER:
468-2024-035801

DESIGN: DMV DRAWN: JAK

DATE: May 14, 2026

SHEET OF
23 40

File: \\B-C-SERVER\\Projects\\Yellowstone Addition\\(Kelsey)_23-09-P926\\Engineering\\Phase 1\\SS_PLANS 1.dwg

BENCHMARKS:
BM #1: Cross southwest corner of curb inlet, south side of Pawnee, 178'± east of northeast corner of Lot 3, Block A
Elevation = 1331.25 NAVD88

BM #2: square cut northwest corner of curb inlet west side of 119th St W, 100'± south of northwest corner of the northwest quarter, Sec. 6, 28-S, R-1-W.
Elevation = 1338.39 NAVD88






BM #3: cross cut south end of RCP west side of 119th St W, 12'± north of southwest corner of the northwest quarter, Sec. 6, 28-S, R-1-W.
Elevation = 1334.57 NAVD88

SEWER SERVICE TABLE

NUMBER	TYPE	LOCATION			FOR INFORMATION ONLY	
		LOT NO.	BLOCK NO.	LINE NO.	STATION/ DIRECTION	APPROXIMATE LENGTH 4" PIPE
102	8" x 4" Tee	1	A	9	34+79.7/Lt.	1.6'
103	4" Stub	2	A	9	35+58.7/Lt.	1.2'
104	4" Stub	3	A	9	36+47.0/Lt.	1.6'
105	4" Stub	4	A	9	37+02.5/Lt.	2'

NOTE: The vertical portion of the riser shall be extended to 2' minimum above ground water elevation and 4' maximum below proposed ground elevation.

The Contractor shall backfill the trench with 233.8 L.F. sand from Sta. 34+68.7 to Sta. 37+02.5, Line 9. This work shall be bid as 'L.F. Fill, Sand, Flushed & Vibrated.'

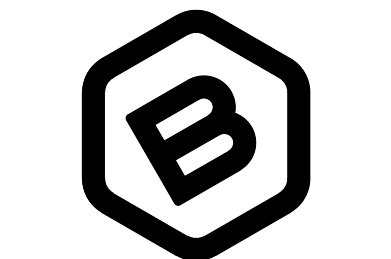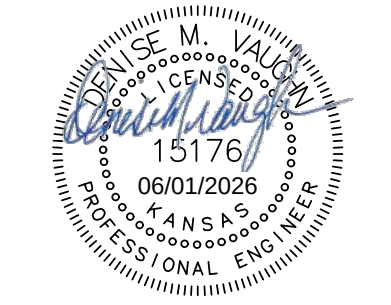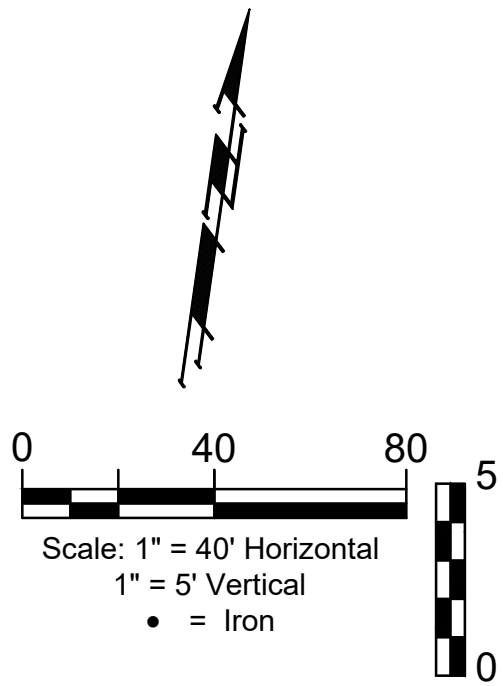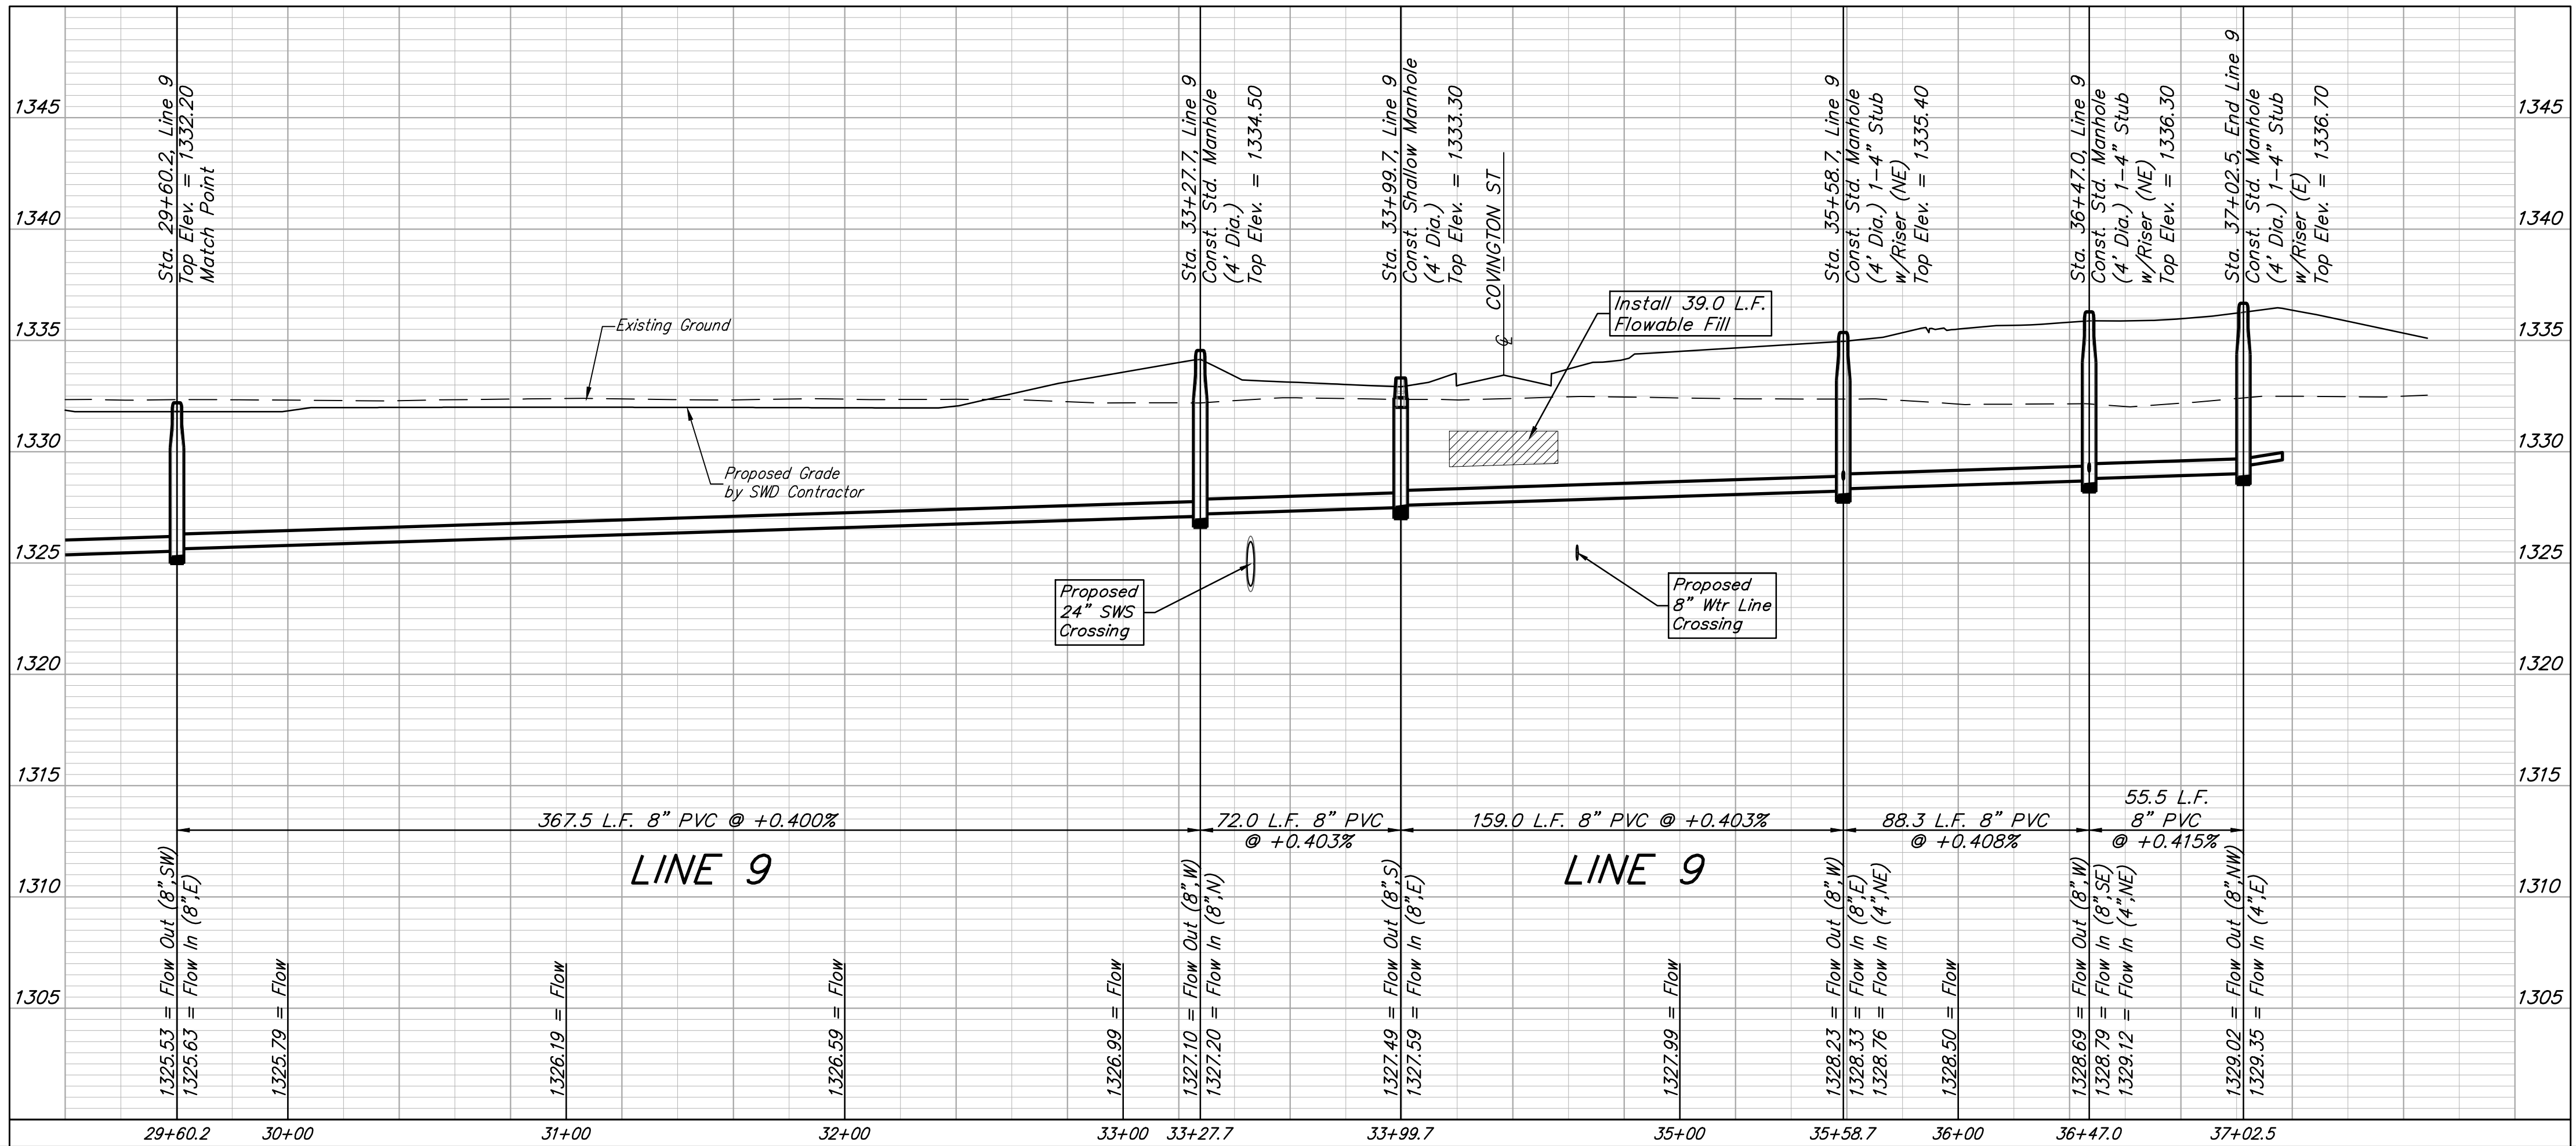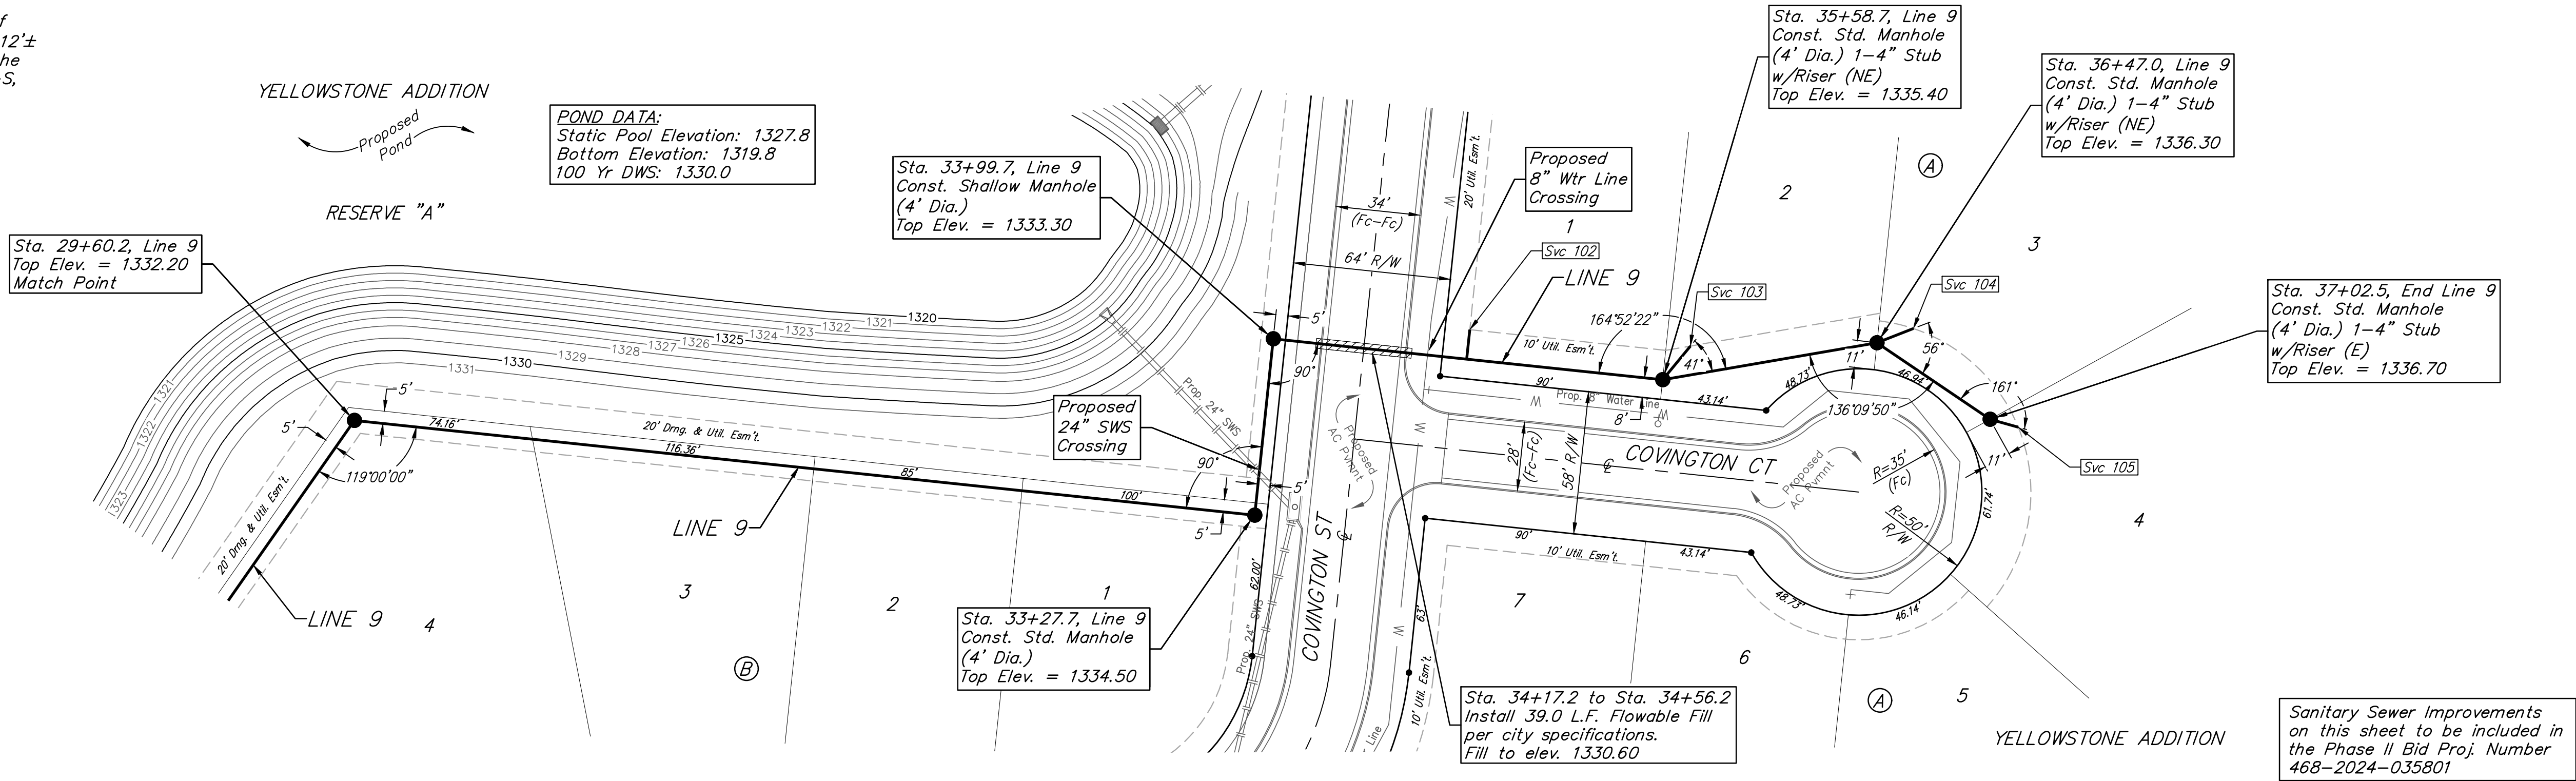

**BAUGHMAN
COMPANY**

315 Ellis St.
Wichita, KS 67211
316-262-7271
BaughmanCo.com

YELLOWSTONE ADDITION
PHASE II

LINE 9

SANITARY SEWER
IMPROVEMENTS

PROJECT NUMBER:
468-2024-035801

DESIGN: DMV DRAWN: JAK
DATE: May 14, 2026

SHEET OF
24 40

File: E:\Projects\Yellowstone Addition\Phase 1\SS_PLANS 1.dwg

BENCHMARKS:
BM #1: Cross southwest corner of curb inlet, south side of Pawnee, 178'± east of northeast corner of Lot 3, Block A
Elevation = 1331.25 NAVD88

BM #2: square cut northwest corner of curb inlet west side of 119th St W, 100'± south of northwest corner of the northwest quarter, Sec. 6, 28-S, R-1-W.
Elevation = 1338.39 NAVD88

BM #3: cross cut south end of RCP west side of 119th St W, 12'± north of southwest corner of the northwest quarter, Sec. 6, 28-S, R-1-W.
Elevation = 1334.57 NAVD88




SEWER SERVICE TABLE

NUMBER	TYPE	LOCATION				FOR INFORMATION ONLY	
		LOT NO.	BLOCK NO.	LINE NO.	STATION/ DIRECTION	APPROXIMATE LENGTH 4" PIPE	
106	8" x 4" Tee	23	A	10	1+12.7/Lt.	10.9'	15'
107	8" x 4" Tee	22	A	10	1+32.7/Lt.	10.7'	15'
108	8" x 4" Tee	36	A	10	1+81.8/Rt.	10.5'	5'
109	8" x 4" Tee	21	A	10	2+07.7/Lt.	9.8'	15'
110	8" x 4" Tee	20	A	10	2+82.7/Lt.	8.7'	15'
111	4" Stub	45	A	10	3+40.0/Rt.	8.3'	5'
112	8" x 4" Tee	19	A	10	3+67.7/Lt.	8.4'	15'

SEWER SERVICE TABLE

NUMBER	TYPE	LOCATION				FOR INFORMATION ONLY	
		LOT NO.	BLOCK NO.	LINE NO.	STATION/ DIRECTION	APPROXIMATE LENGTH 4" PIPE	
113	8" x 4" Tee	18	A	10	4+42.7/Lt.	8.8'	15'
114	8" x 4" Tee	17	A	10	5+16.7/Lt.	9.3'	15'
115	8" x 4" Tee	46	A	10	5+29.8/Rt.	9.6'	5'
116	8" x 4" Tee	16	A	10	5+90.7/Lt.	9.7'	15'
117	4" Stub	15	A	10	6+70.0/Lt.	9.8'	15'
118	4" Stub	55	A	10	6+70.0/Rt.	10'	5'
119	8" x 4" Tee	14	A	10	7+40.7/Lt.	8.8'	15'

NOTE: The vertical portion of the riser shall be extended to 2' minimum above ground water elevation and 4' maximum below proposed ground elevation.

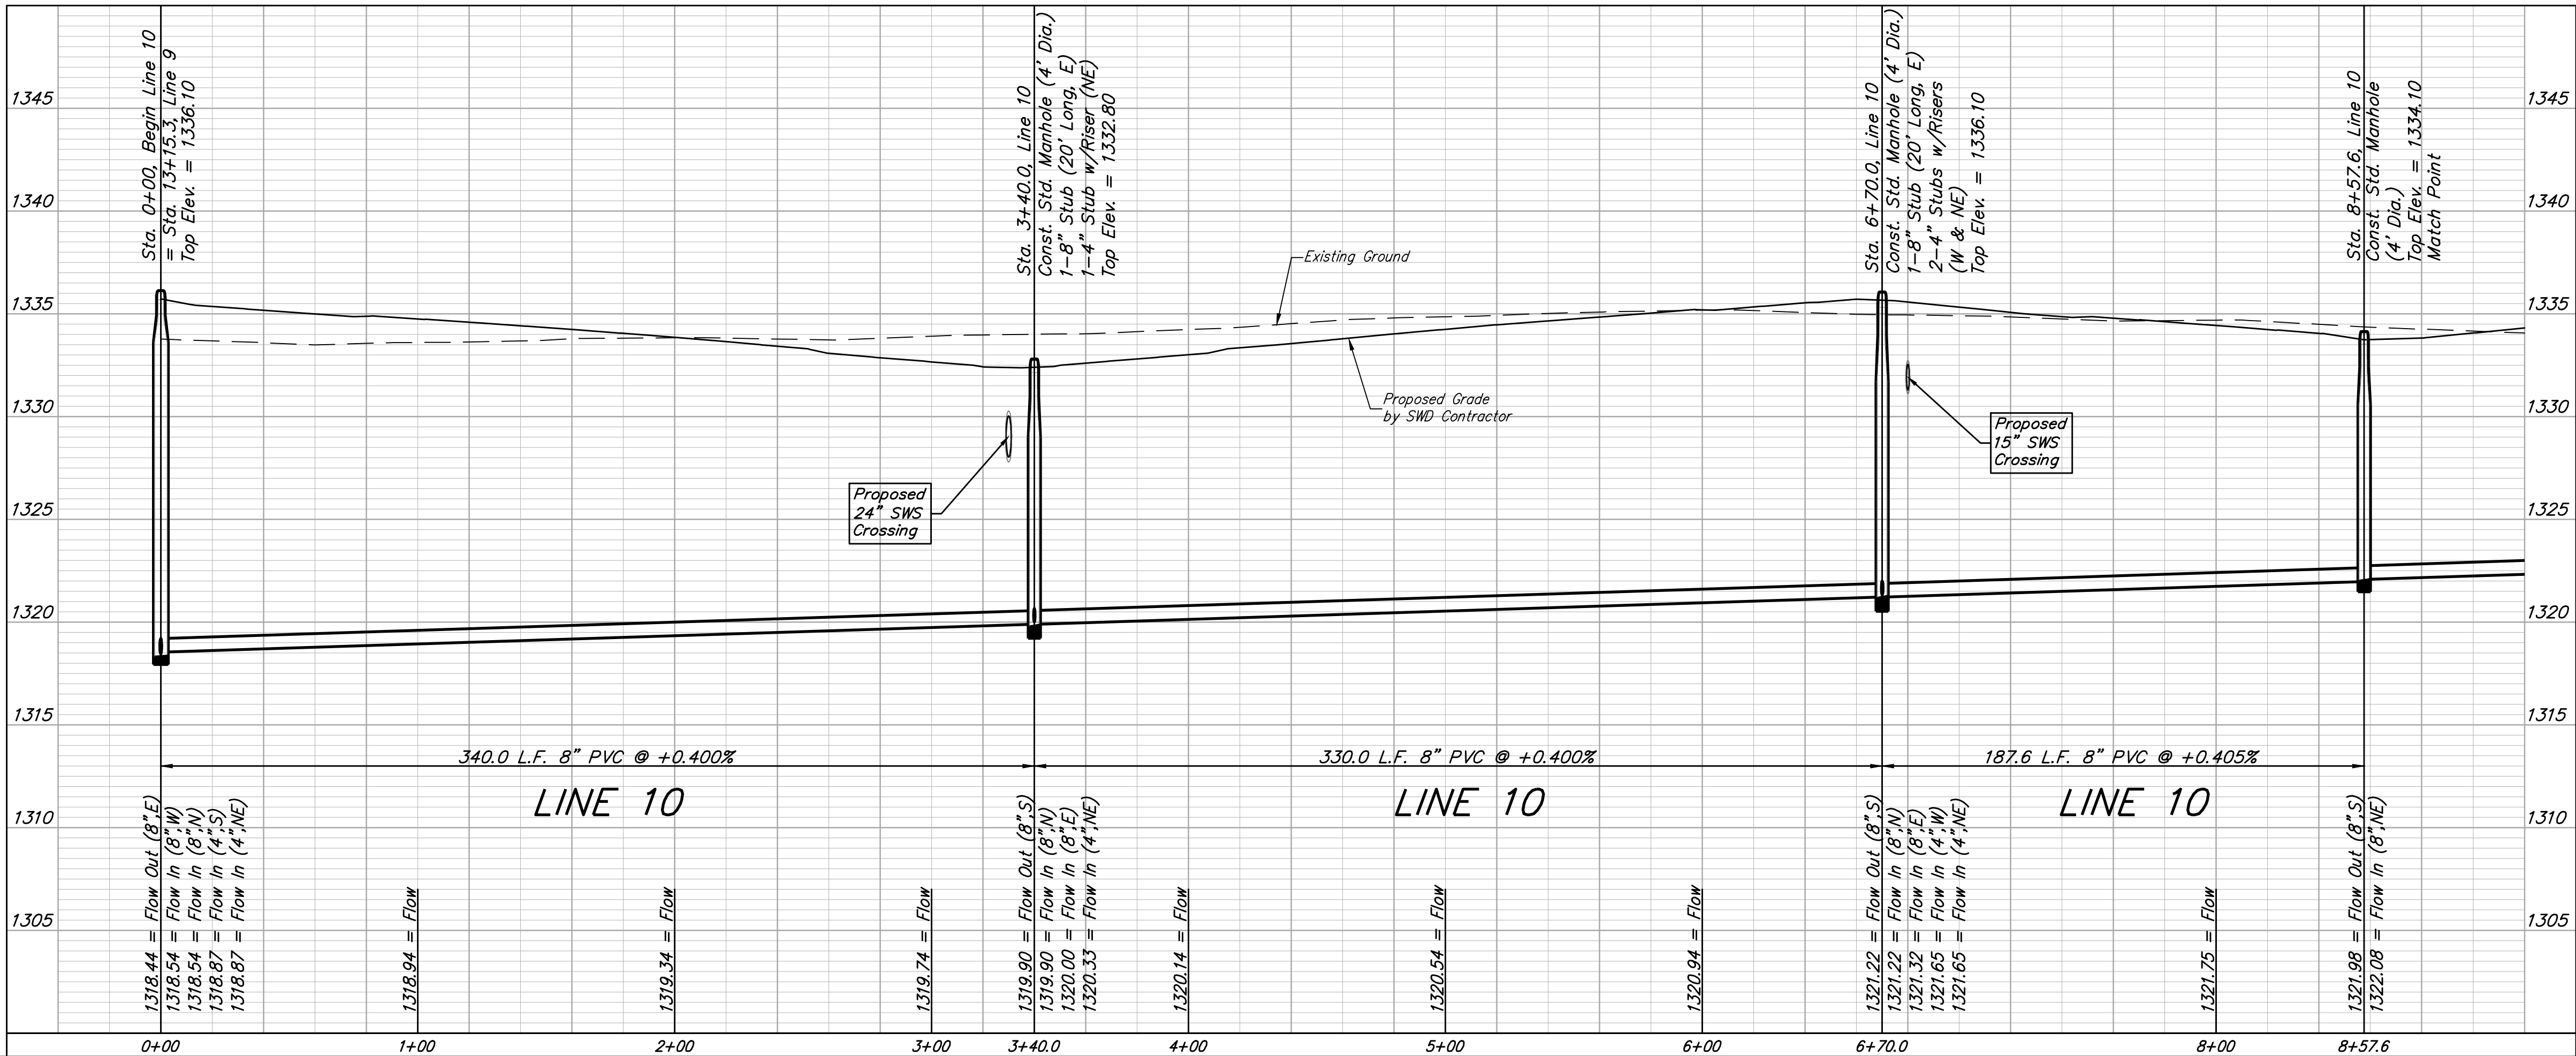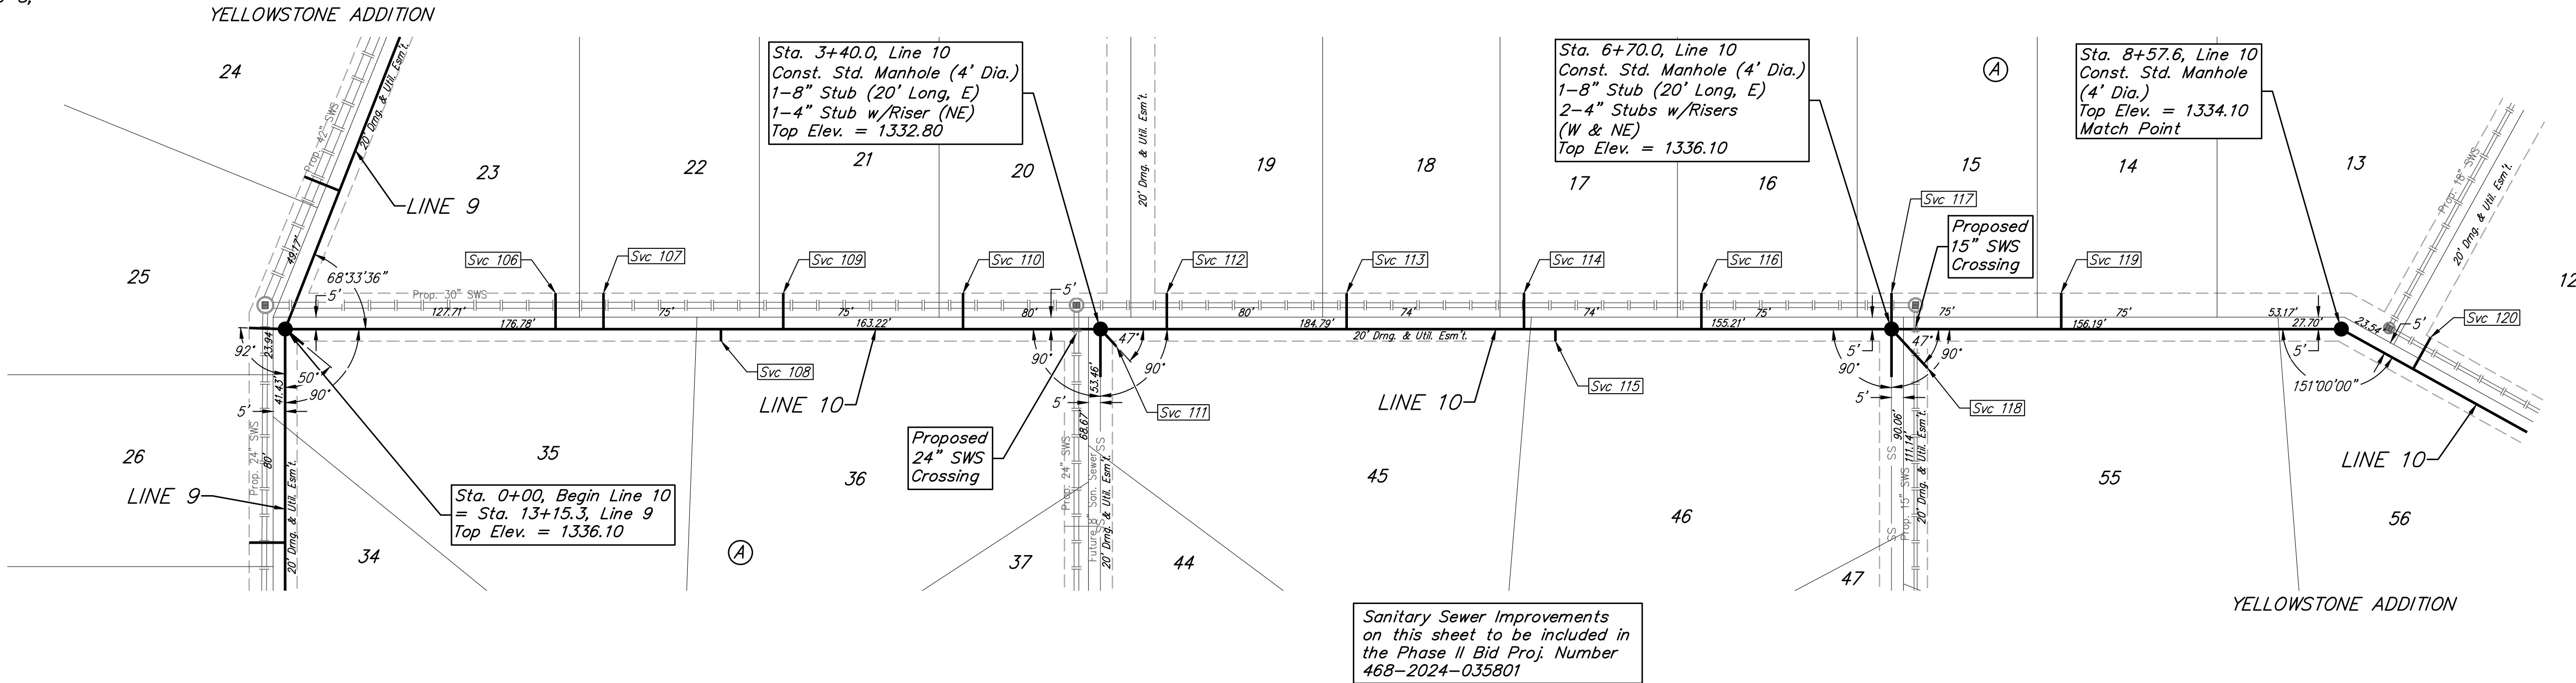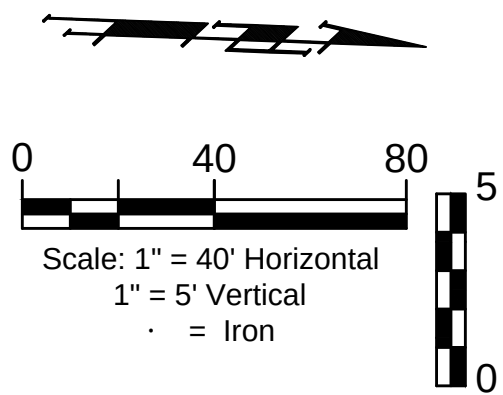

**BAUGHMAN
COMPANY**

315 Ellis St.
Wichita, KS 67211
316-262-7271
BaughmanCo.com

YELLOWSTONE ADDITION
PHASE II

LINE 10

SANITARY SEWER
IMPROVEMENTS

PROJECT NUMBER:
468-2024-035801

DESIGN: DMV DRAWN: JAK



DATE: May 14, 2026

SHEET 25 OF 40

BENCHMARKS:
BM #1: Cross southwest corner of curb inlet, south side of Pawnee, 178'± east of northeast corner of Lot 3, Block A
Elevation = 1331.25 NAVD88

BM #2: square cut northwest corner of curb inlet west side of 119th St W, 100'± south of northwest corner of the northwest quarter, Sec. 6, 28-S, R-1-W.
Elevation = 1338.39 NAVD88




BM #3: cross cut south end of RCP west side of 119th St W, 12'± north of southwest corner of the northwest quarter, Sec. 6, 28-S, R-1-W.
Elevation = 1334.57 NAVD88

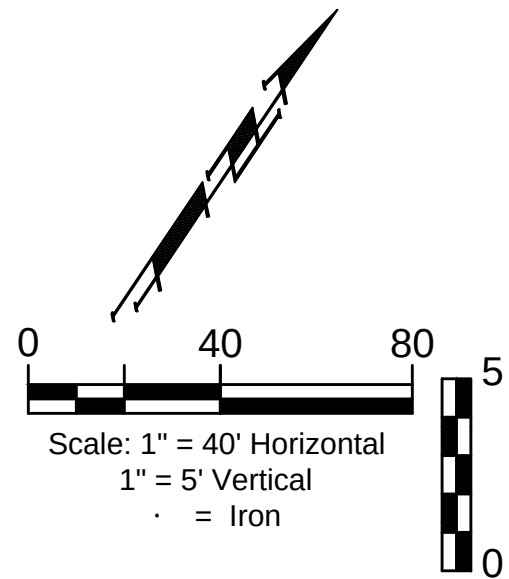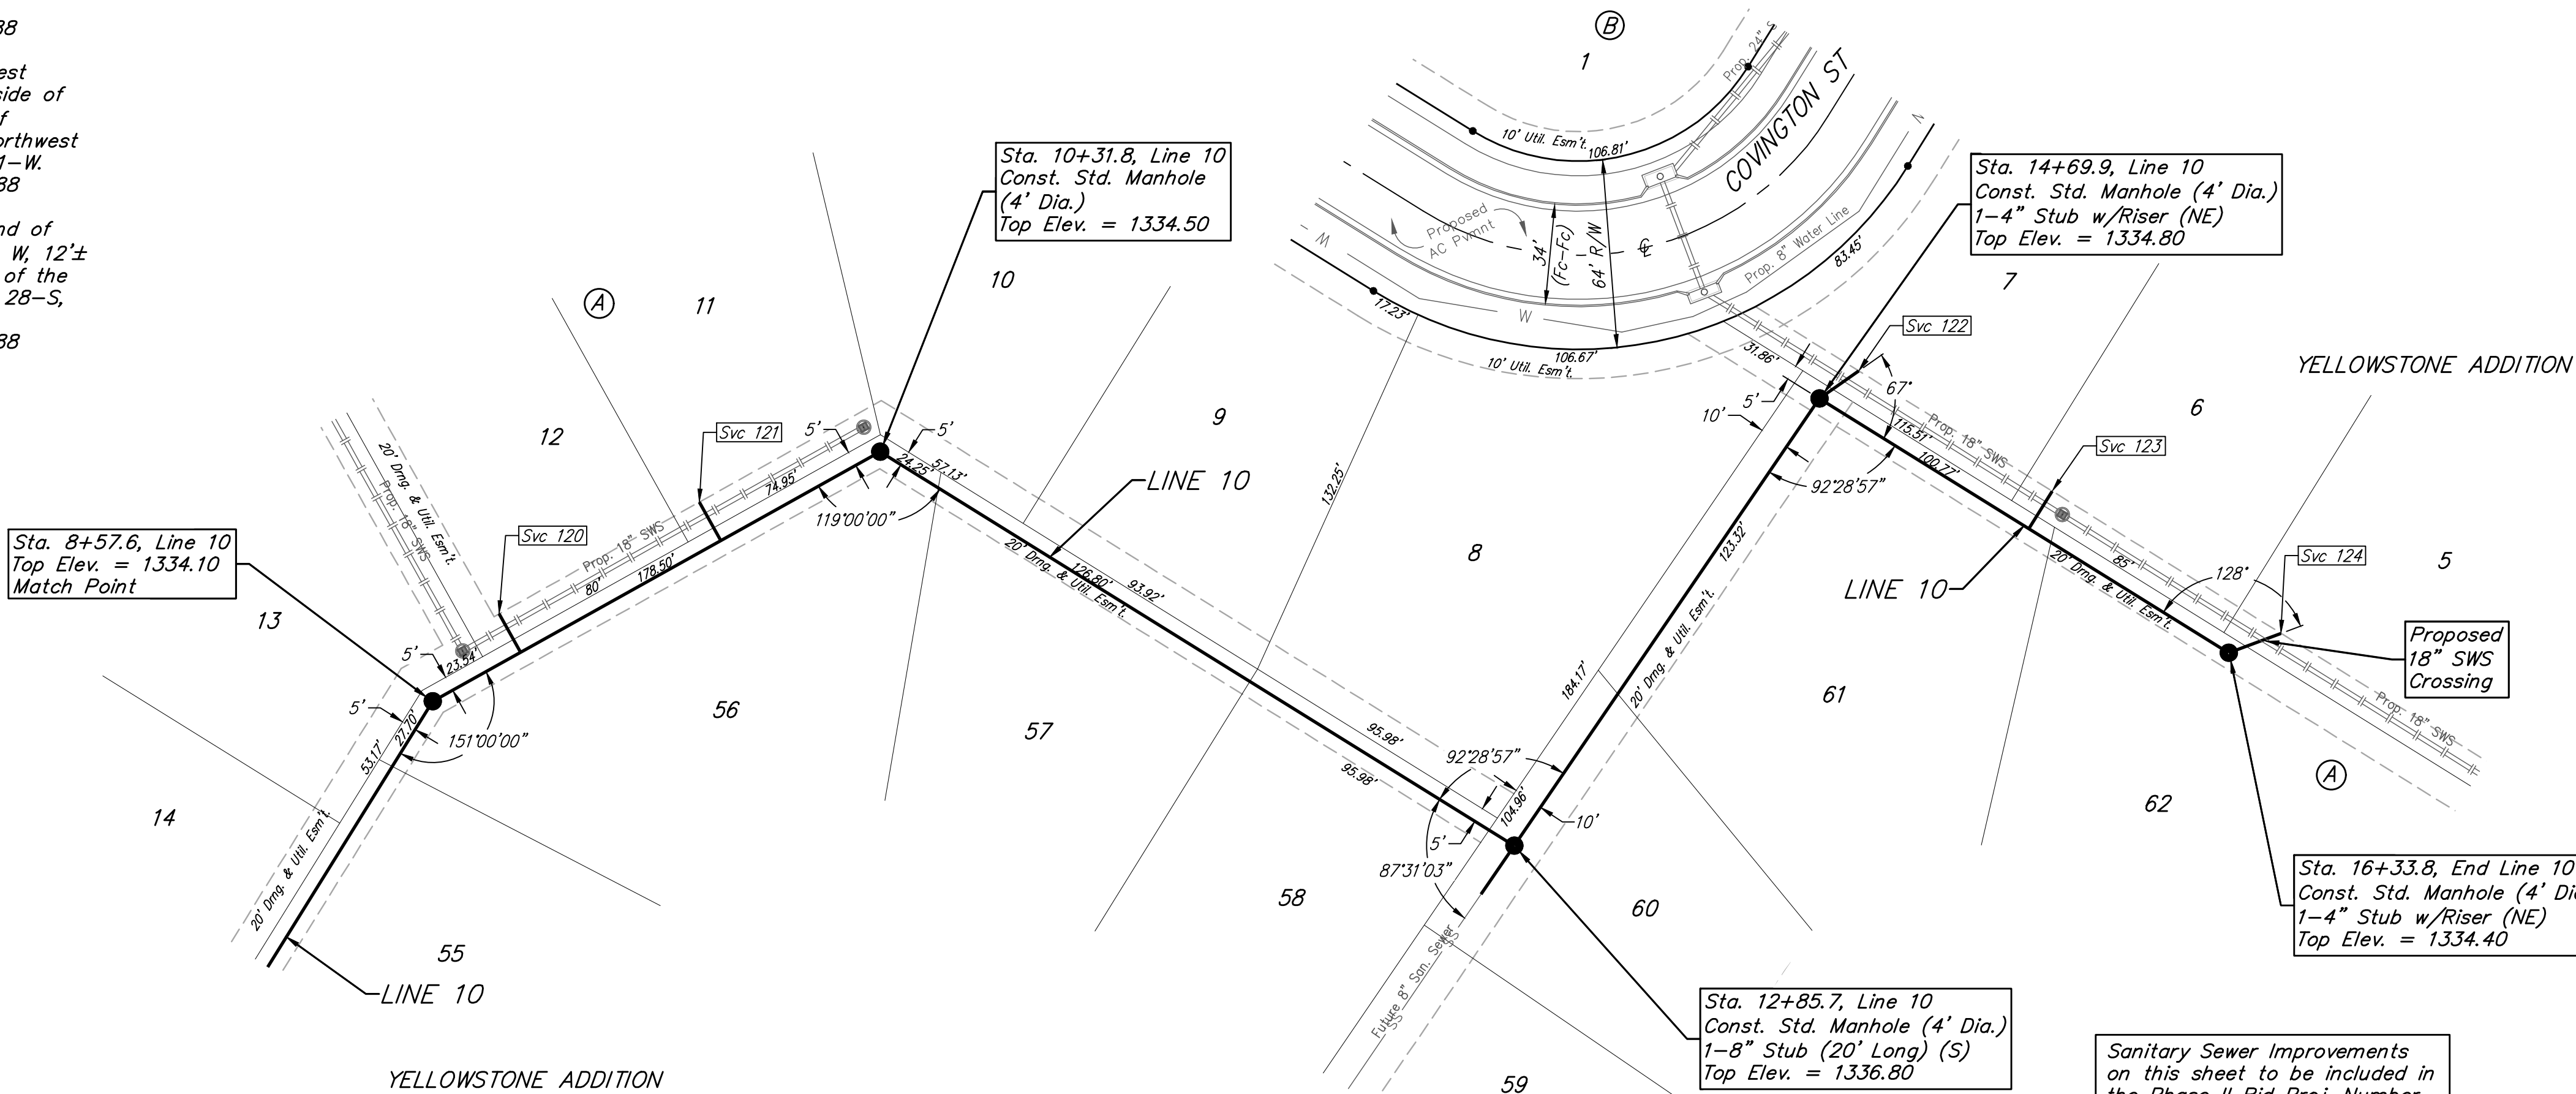

SEWER SERVICE TABLE

NUMBER	TYPE	LOCATION				FOR INFORMATION ONLY	
		LOT NO.	BLOCK NO.	LINE NO.	STATION/ DIRECTION	APPROXIMATE LENGTH 4" PIPE	
						VERTICAL	HORIZONTAL
120	8" x 4" Tee	12	A	10	8+91.8/Lt.	7.8'	15'
121	8" x 4" Tee	11	A	10	9+69.8/Lt.	7.5'	15'
122	4" Stub	7	A	10	14+69.9/Lt.	4.9'	16'
123	8" x 4" Tee	6	A	10	15+53.8/Lt.	3.6'	15'
124	4" Stub	5	A	10	16+33.8/Lt.	3.7'	19'

NOTE: The vertical portion of the riser shall be extended to 2' minimum above ground water elevation and 4' maximum below proposed ground elevation.

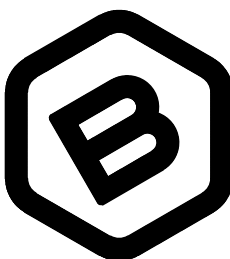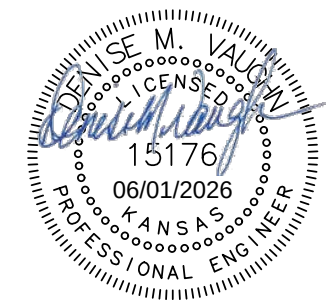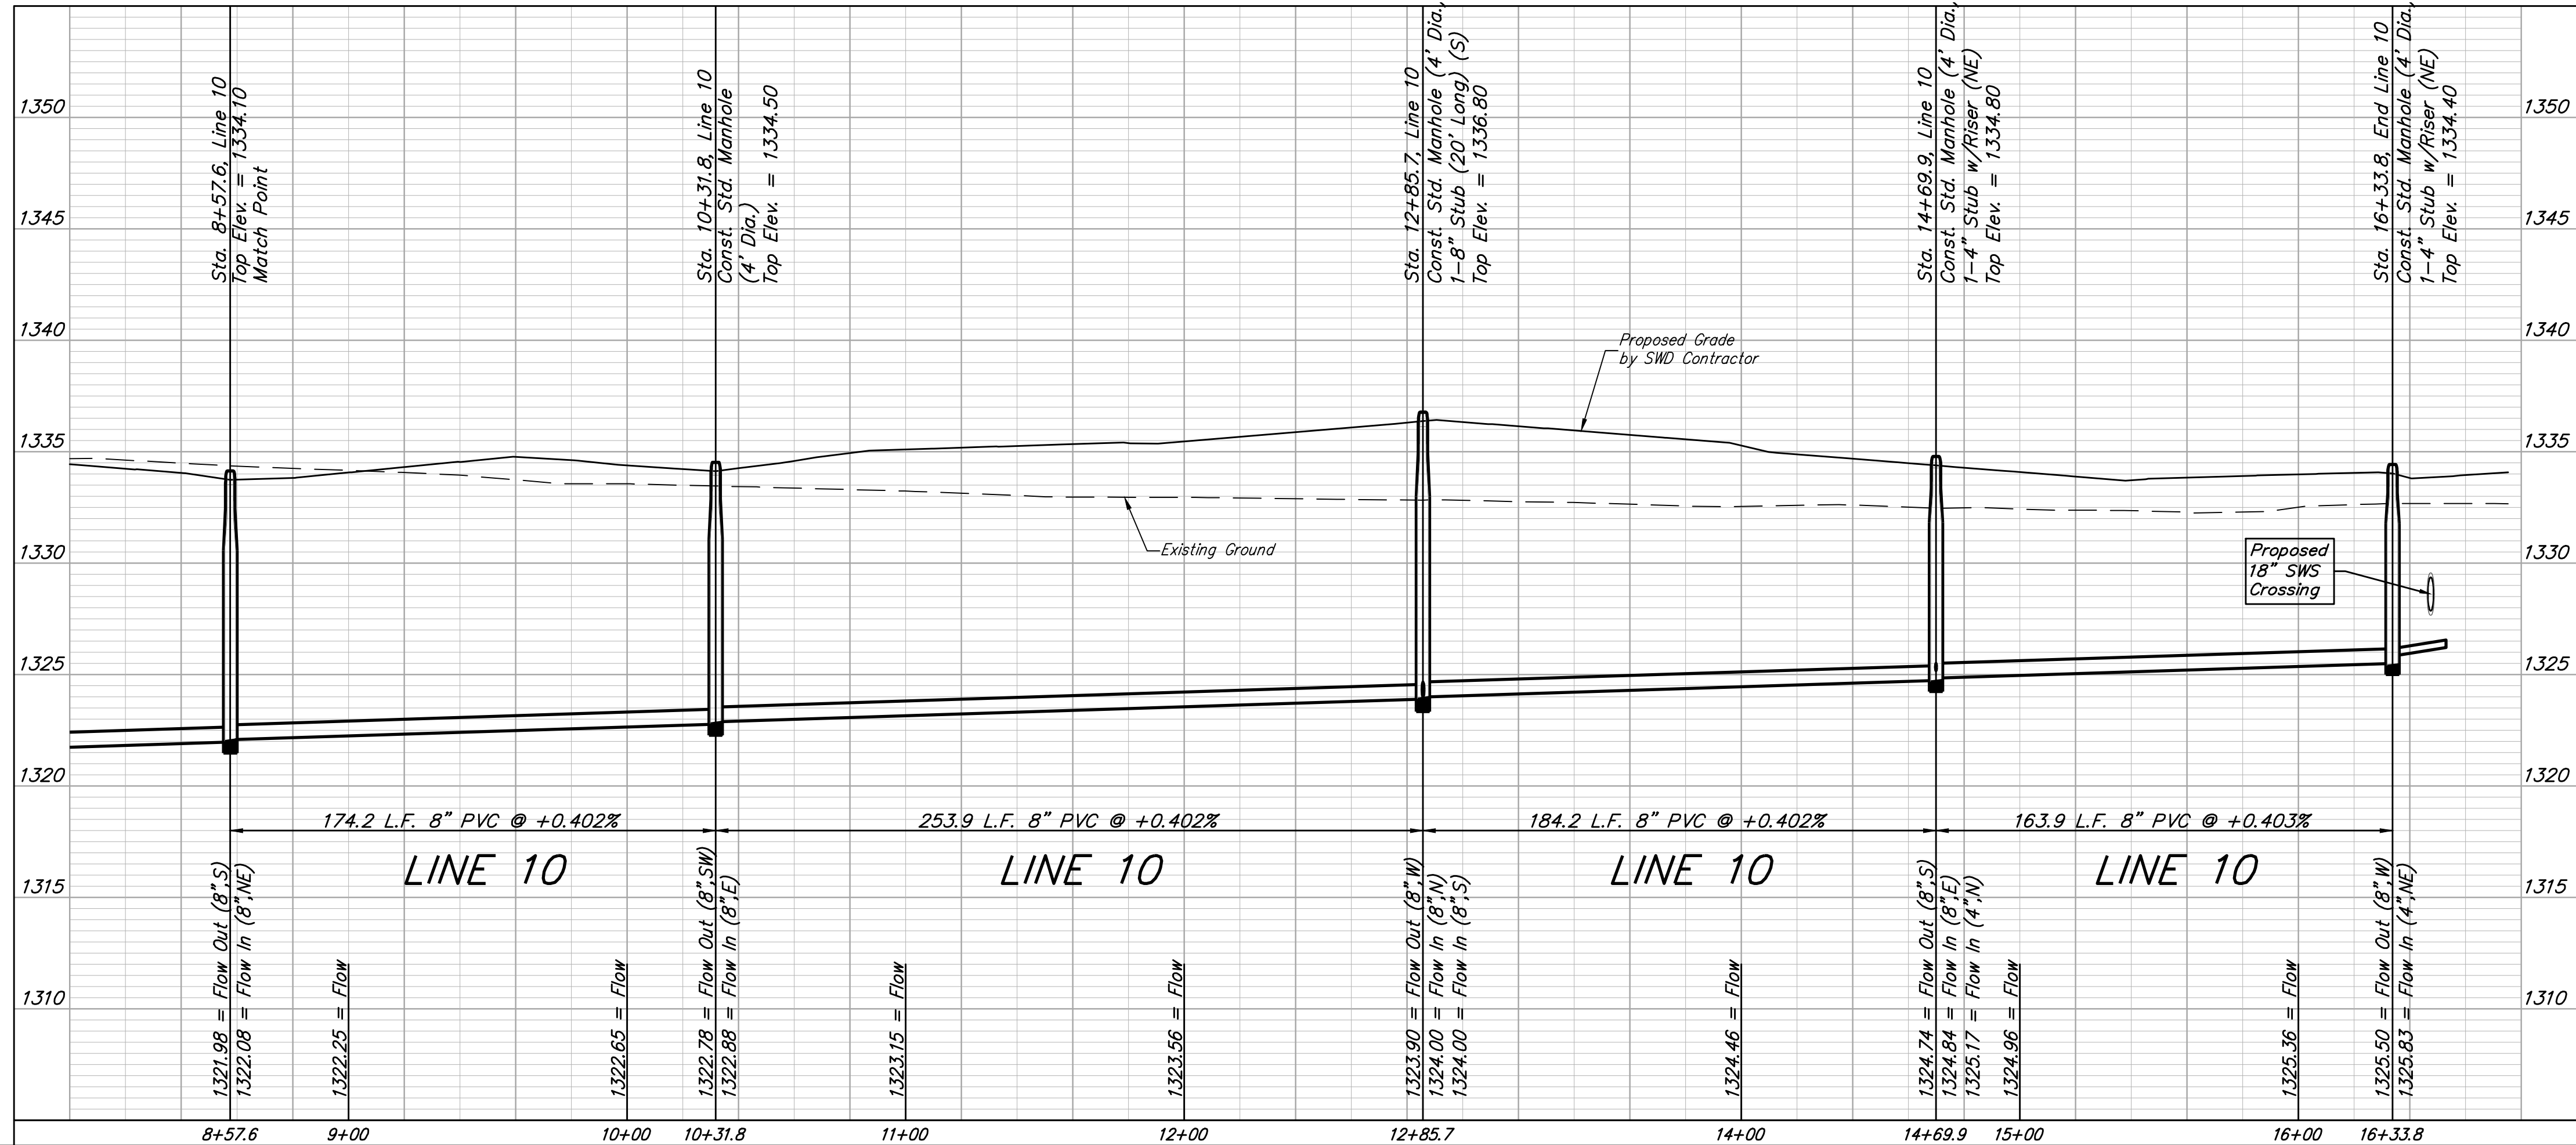

**BAUGHMAN
COMPANY**

315 Ellis St.
Wichita, KS 67211
316-262-7271
BaughmanCo.com

YELLOWSTONE ADDITION
PHASE II

LINE 10

SANITARY SEWER
IMPROVEMENTS

PROJECT NUMBER:

468-2024-035801

DESIGN: DMV DRAWN: JAK

DATE: May 14, 2026


SHEET OF

26 40

BENCHMARKS:
BM #1: Cross southwest corner of curb inlet, south side of Pawnee, 178'± east of northeast corner of Lot 3, Block A
Elevation = 1331.25 NAVD88

BM #2: square cut northwest corner of curb inlet west side of 119th St W, 100'± south of northwest corner of the northwest quarter, Sec. 6, 28-S, R-1-W.
Elevation = 1338.39 NAVD88

BM #3: cross cut south end of RCP west side of 119th St W, 12'± north of southwest corner of the northwest quarter, Sec. 6, 28-S, R-1-W.
Elevation = 1334.57 NAVD88


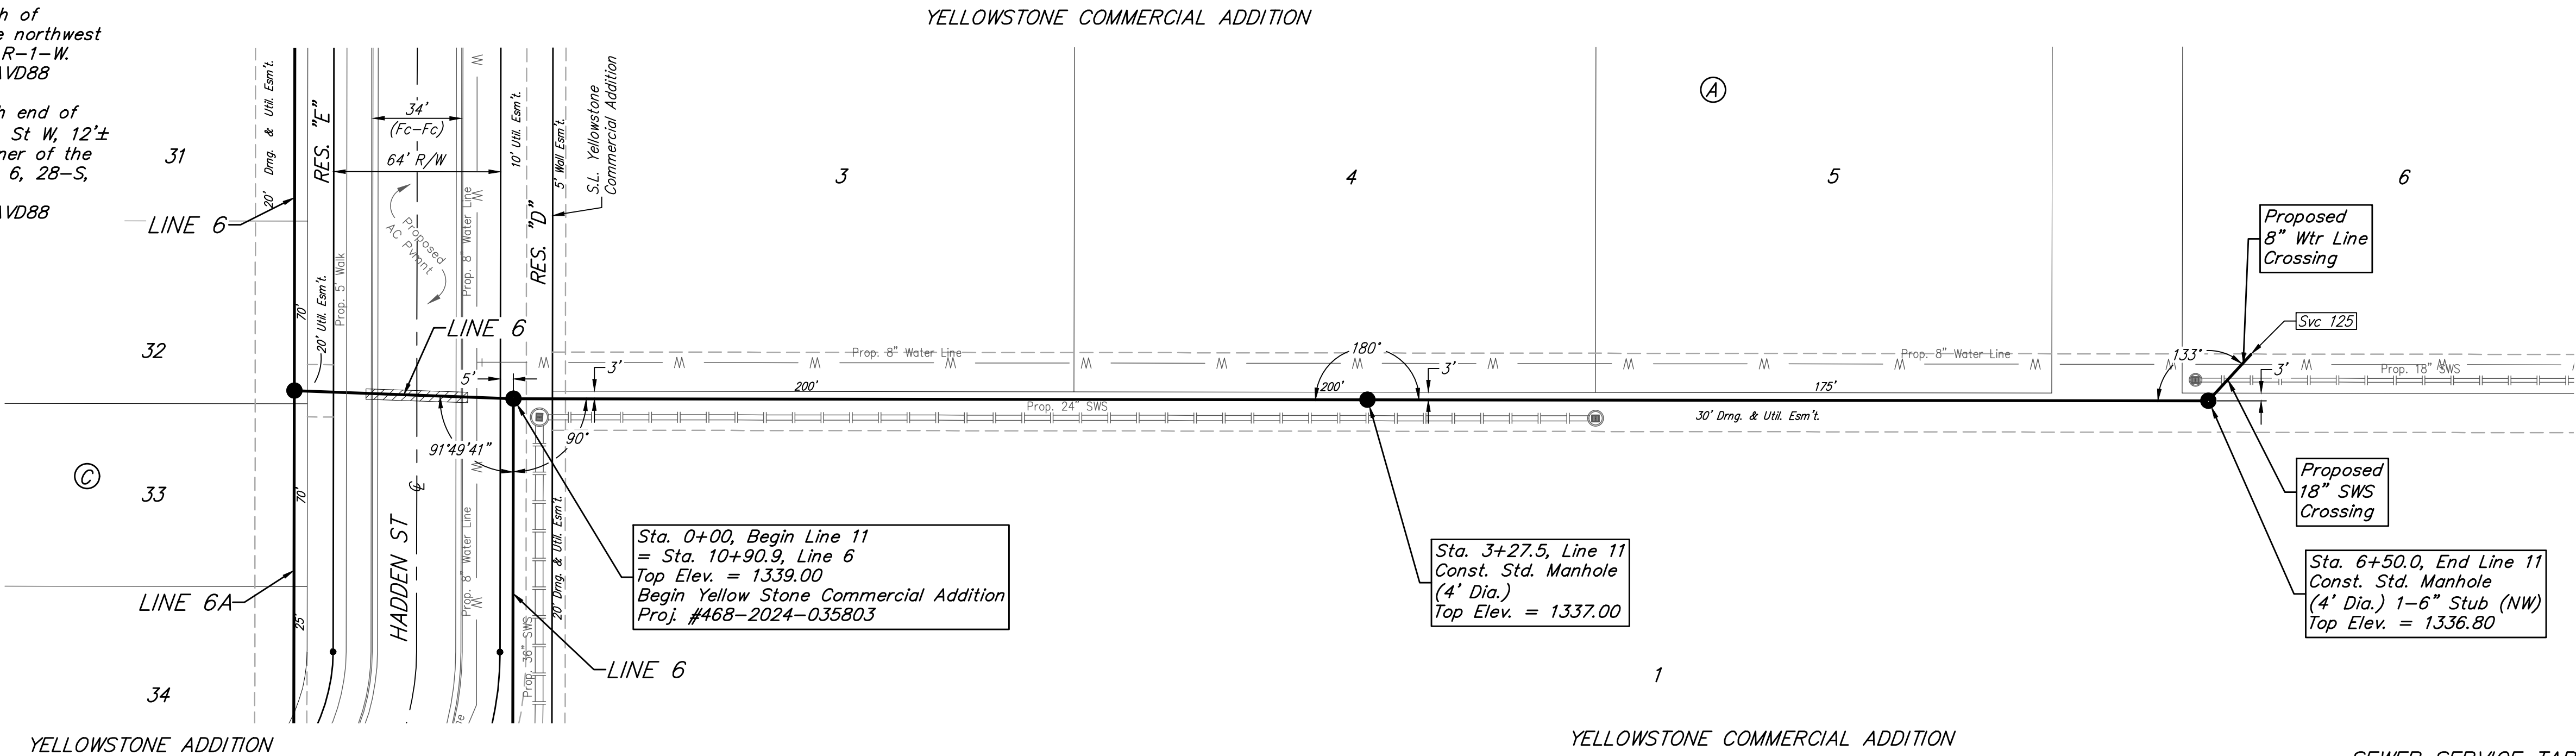


Sanitary Sewer Improvements on this sheet to be included in the Commercial Addn. Bid
Proj. Number 468-2024-035803

SEWER SERVICE TABLE

NUMBER	TYPE	LOCATION				FOR INFORMATION ONLY	
		LOT NO.	BLOCK NO.	LINE NO.	STATION/DIRECTION	APPROXIMATE LENGTH 6" PIPE	
						VERTICAL	HORIZONTAL
125	6" Stub	6	A	11	6+50.0/Lt.	5.5'	25'

NOTE: The vertical portion of the riser shall be extended to 2' minimum above ground water elevation and 4' maximum below proposed ground elevation.

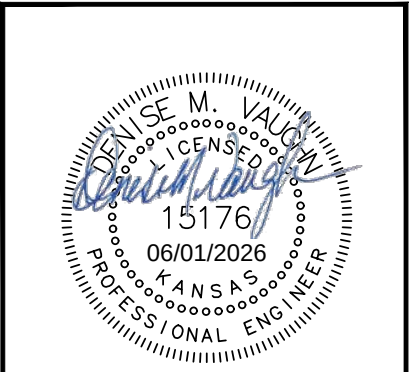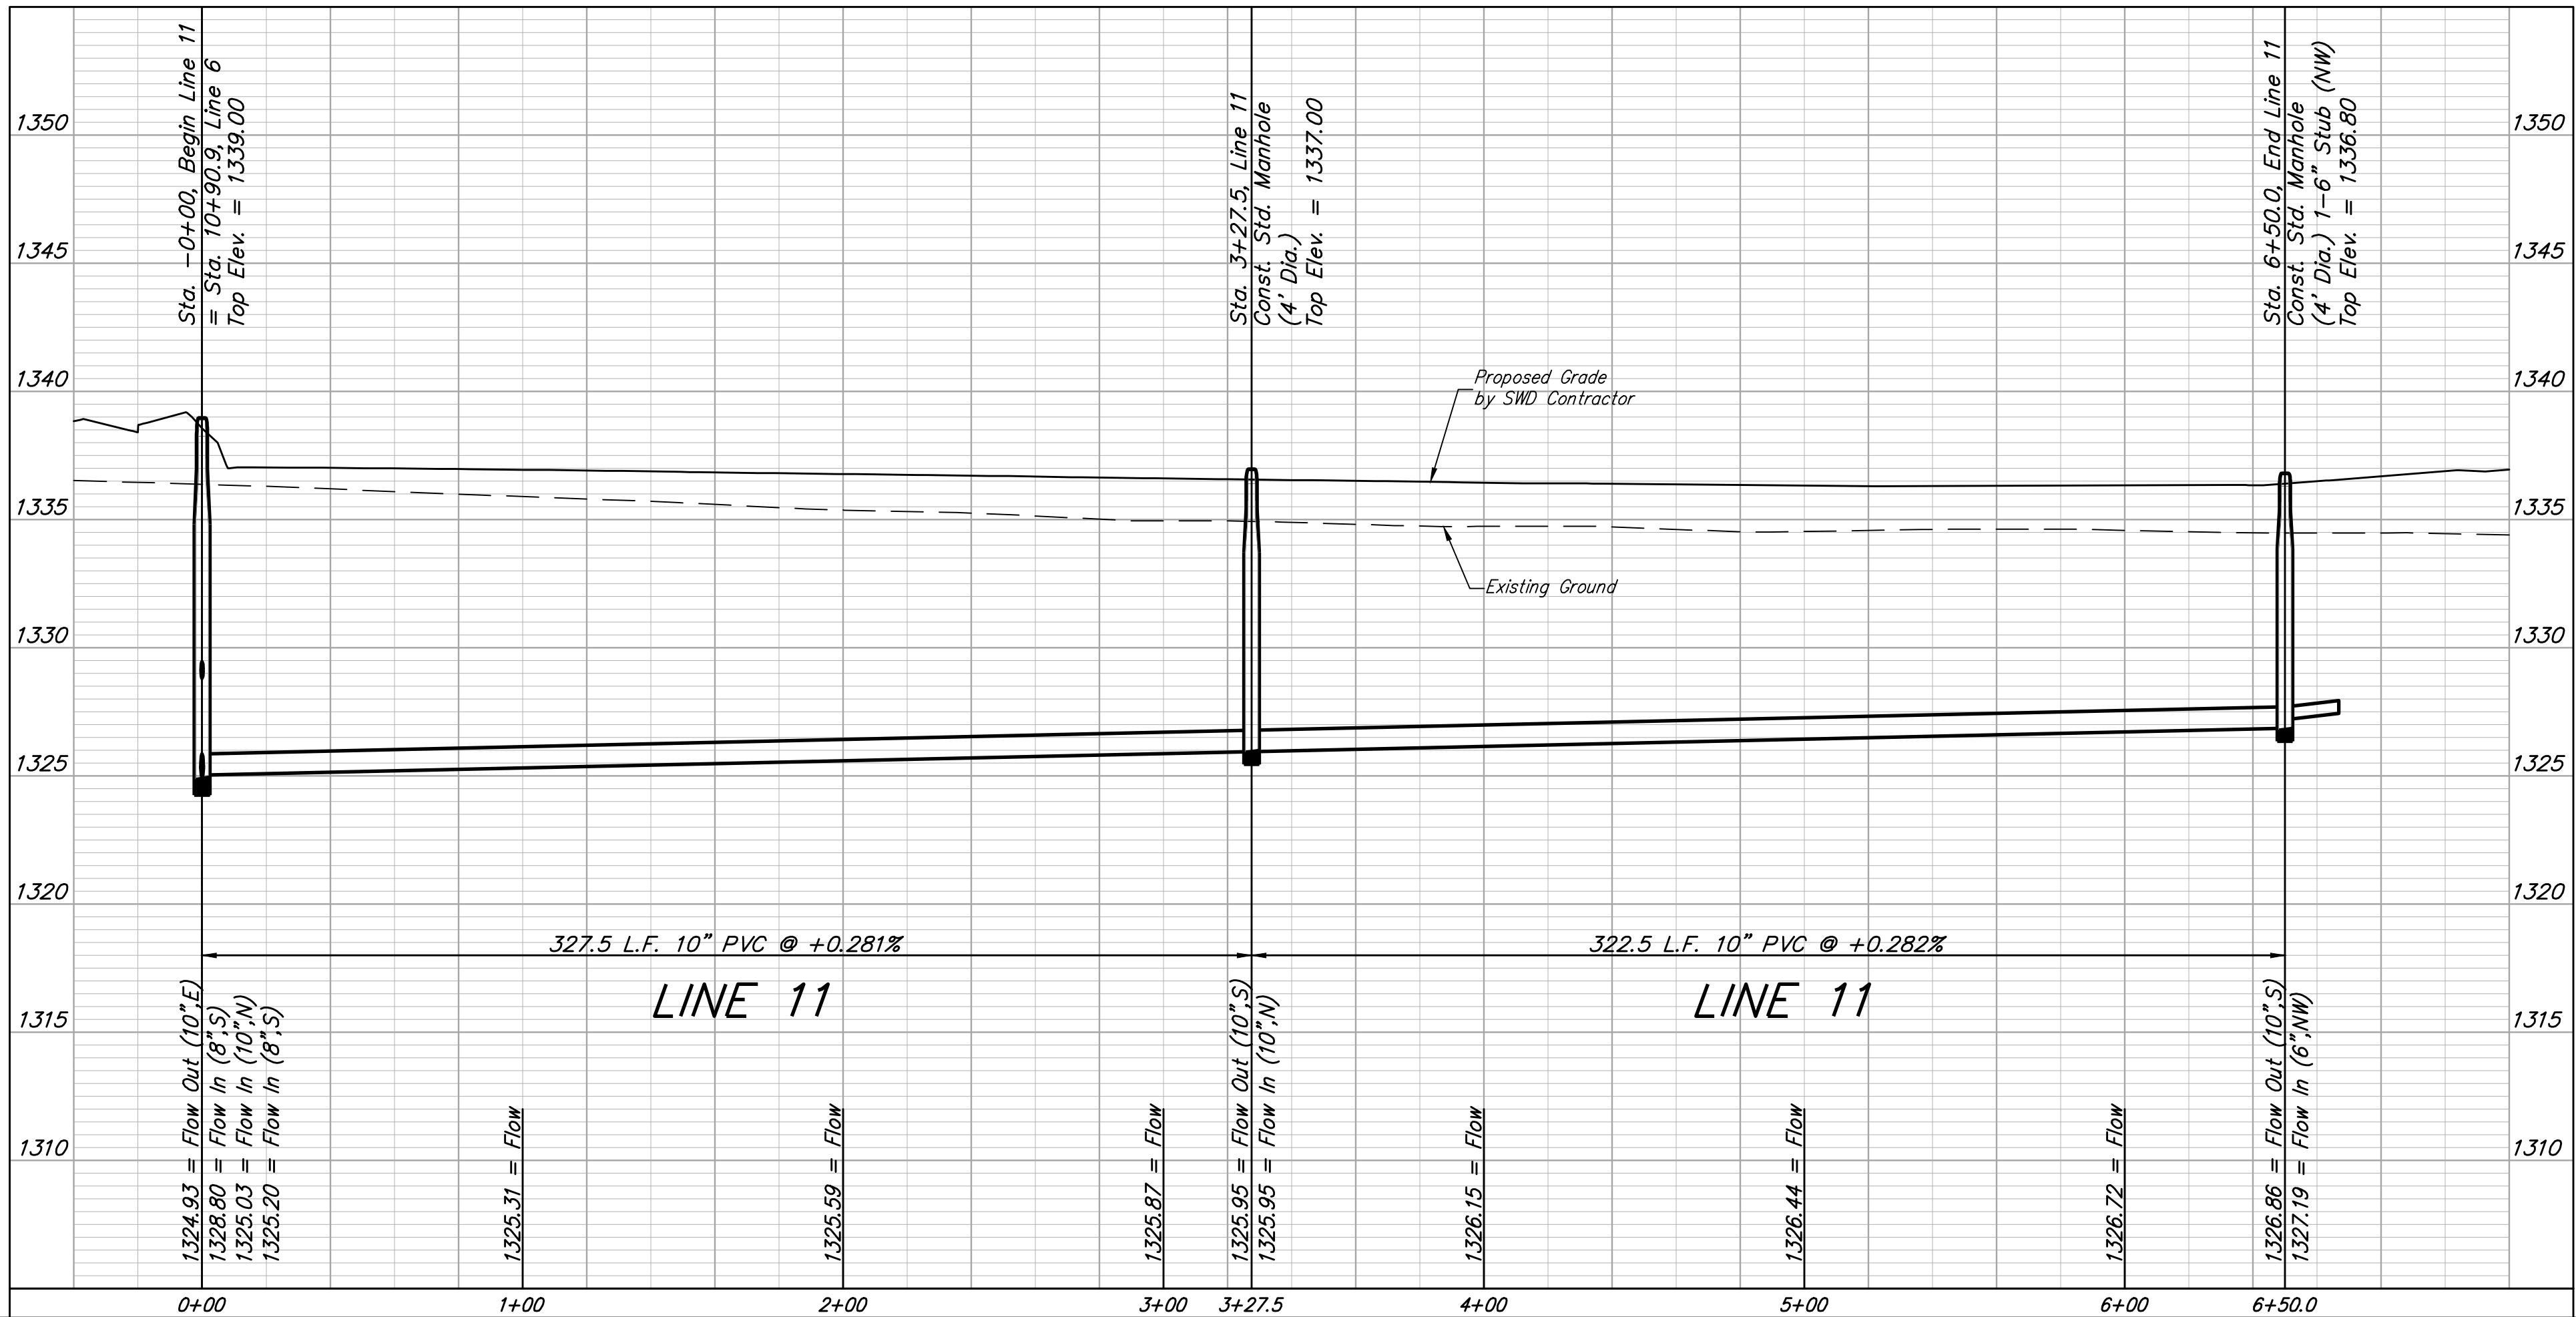

BAUGHMAN COMPANY
315 Ellis St.
Wichita, KS 67211
316-262-7271
BaugmanCo.com

YELLOWSTONE COMMERCIAL ADDITION

LINE 11

SANITARY SEWER IMPROVEMENTS

PROJECT NUMBER:
468-2024-035803


DESIGN: DMV DRAWN: JAK
DATE: May 14, 2026

SHEET OF
27 40

BENCHMARKS:
BM #1: Cross southwest corner of curb inlet, south side of Pawnee, 178'± east of northeast corner of Lot 3, Block A
Elevation = 1331.25 NAVD88

BM #2: square cut northwest corner of curb inlet west side of 119th St W, 100'± south of northwest corner of the northwest quarter, Sec. 6, 28-S, R-1-W.
Elevation = 1338.39 NAVD88

BM #3: cross cut south end of RCP west side of 119th St W, 12'± north of southwest corner of the northwest quarter, Sec. 6, 28-S, R-1-W.
Elevation = 1334.57 NAVD88

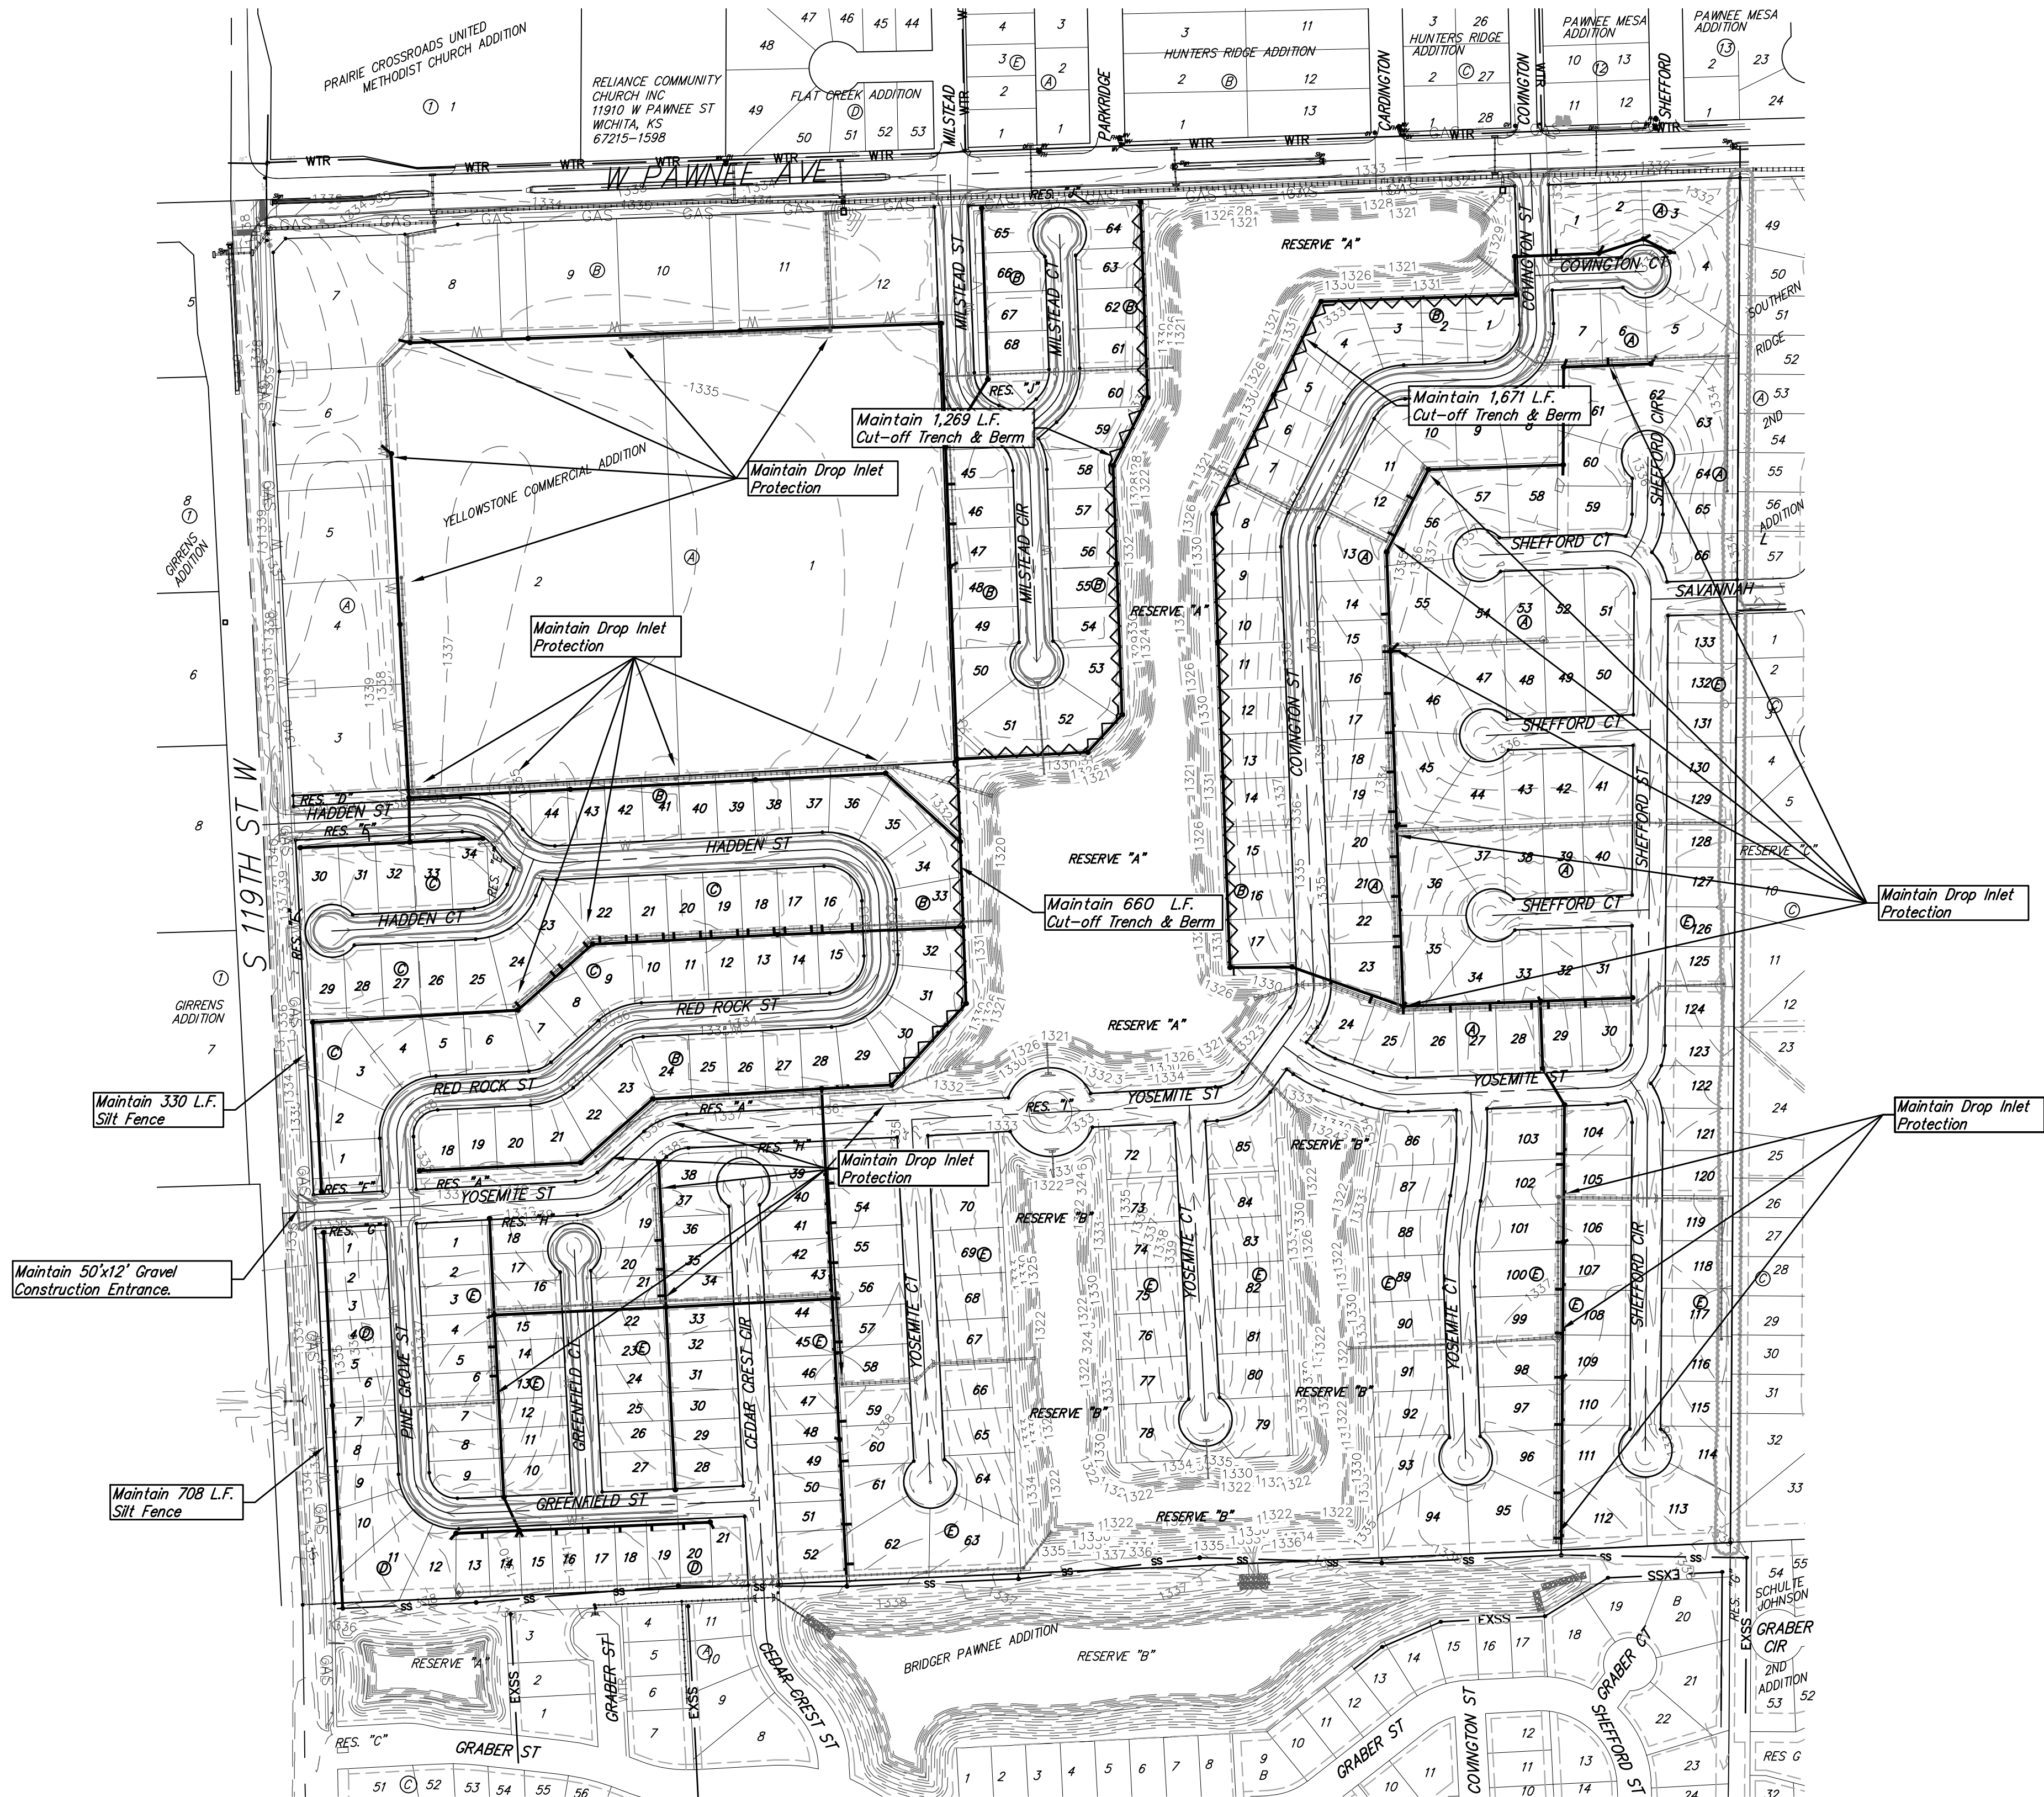


EROSION CONTROL MEASURE	INSTALL	MAINTAIN
CONSTRUCTION ENTRANCE (EA)	0	1
CUT-OFF TRENCH (LF)	0	3,600
DROP INLET PROTECTION (EA)	0	28
SILT FENCE (LF)	0	1,038

* ALL EXISTING BMPs INCLUDING CONSTRUCTION ENTRANCE, SEDIMENT BARRIERS, SILT FENCE, CUT-OFF TRENCH, AND EROSION CONTROL MAT SHALL BE MAINTAINED AND REPAIRED IF NECESSARY.



NOTES:

1. Contractor shall make sure all erosion control is in place before project is accepted. This plan represents the minimum standard. Any additional erosion control measures shall be installed by the Contractor as needed.

2. All areas disturbed during construction shall be seeded, mulched, and fertilized as per Cover Sheet General Notes.

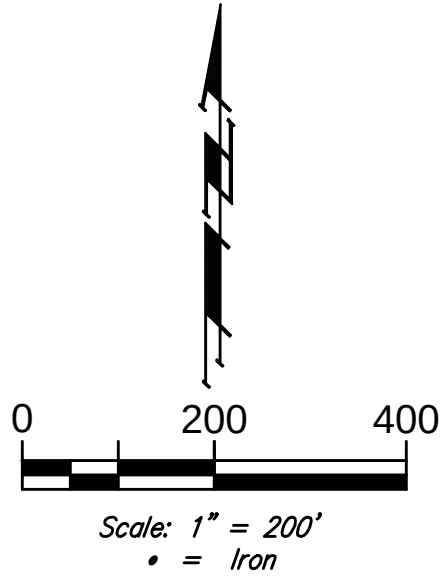

Existing Ground ——— 1364 ———

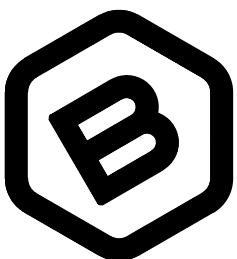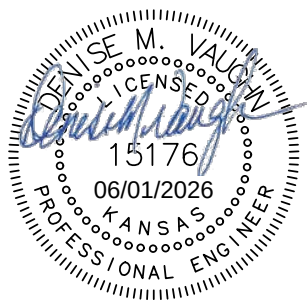

**BAUGHMAN
COMPANY**

315 Ellis St.
Wichita, KS 67211
316-262-7271
BaughmanCo.com

YELLOWSTONE ADDITION
PHASE I & PHASE II
YELLOWSTONE
COMMERCIAL ADDITION

**EROSION
CONTROL**

SANITARY SEWER
IMPROVEMENTS


PROJECT NUMBER:

DESIGN: DMV DRAWN: JAK


DATE: May 14, 2026

SHEET 28 OF 40

File: \\NBC-SERVER\\Projects\\Yellowstone Addition\\(Kelsey)_23-09-P926\\Engineering\\Phase 1\\SS_PLANS 1.dwg

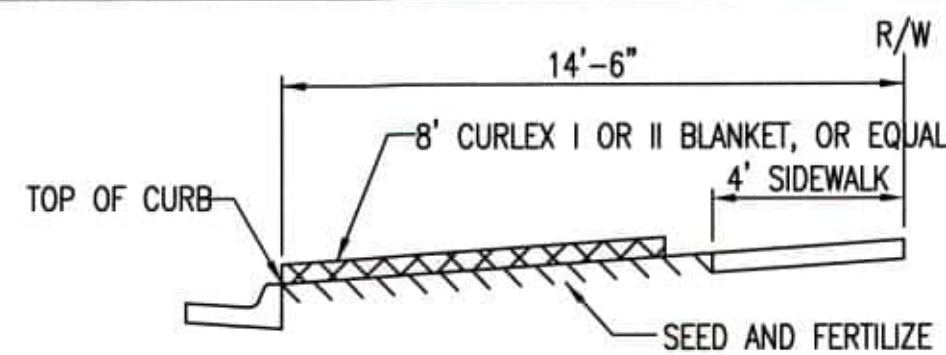


SECTION B-B

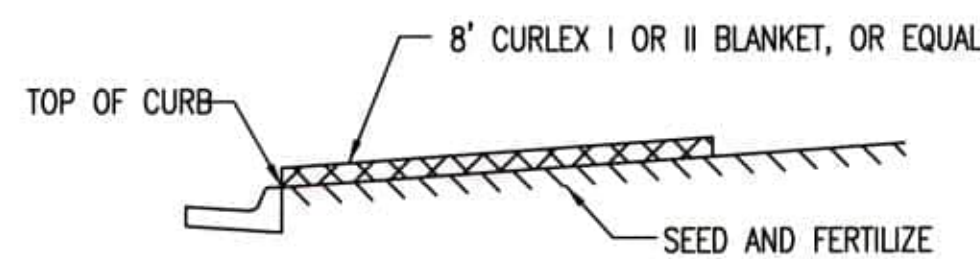


SECTION A-A

INSTALL 8' WIDE CURLEX I OR II EXCELSIOR BLANKET, OR EQUAL, ON PREPARED SURFACE BACK OF CURB. EDGE OF BLANKET WILL BE AT BACK OF CURB. INSTALL PER MANUFACTURERS RECOMMENDATION, INCLUDING STAPLES. (SEE DETAIL)

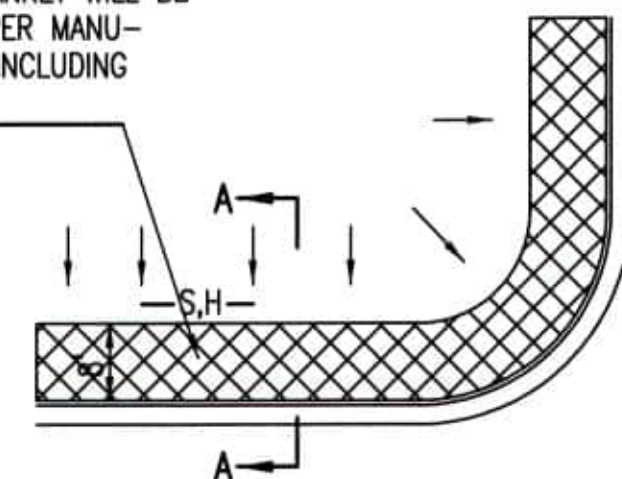

SOUTH STREET

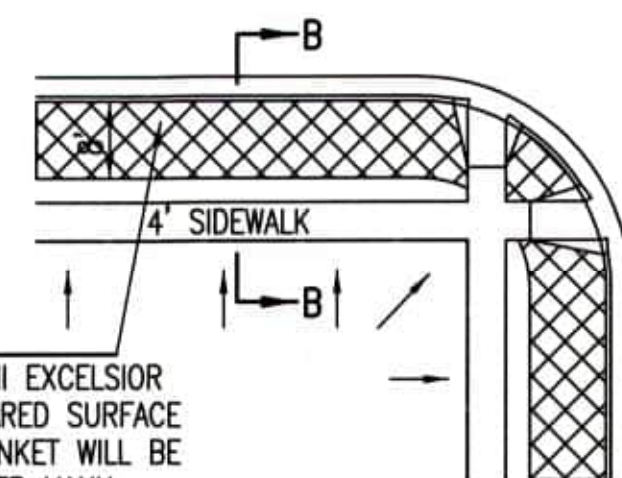


INSTALL 8' WIDE CURLEX I OR II EXCELSIOR BLANKET, OR EQUAL, ON PREPARED SURFACE BACK OF CURB. EDGE OF BLANKET WILL BE AT BACK OF CURB. INSTALL PER MANUFACTURERS RECOMMENDATION, INCLUDING STAPLES. (SEE DETAIL)

GENERAL NOTES

- EXCELSIOR MAT TO BE INSTALLED WHEN SOD IS NOT SPECIFIED ON PROJECT.
- EXCELSIOR BLANKET TO BE INSTALLED OVER SEED AND FERTILIZER, AS SPECIFIED IN THE PROJECT SPECIFICATIONS.
- AFTER INSTALLATION OF EXCELSIOR BLANKET, AT LOCATIONS WHERE CONCENTRATED FLOW CARRIES SEDIMENT OVER THE CURB AND INTO THE GUTTER, SUPPLEMENTAL EROSION CONTROL DEVICES WILL BE INSTALLED BY THE CONTRACTOR AS NEEDED, TO FIX THE PROBLEM.


BACK OF CURB PROTECTION DETAIL

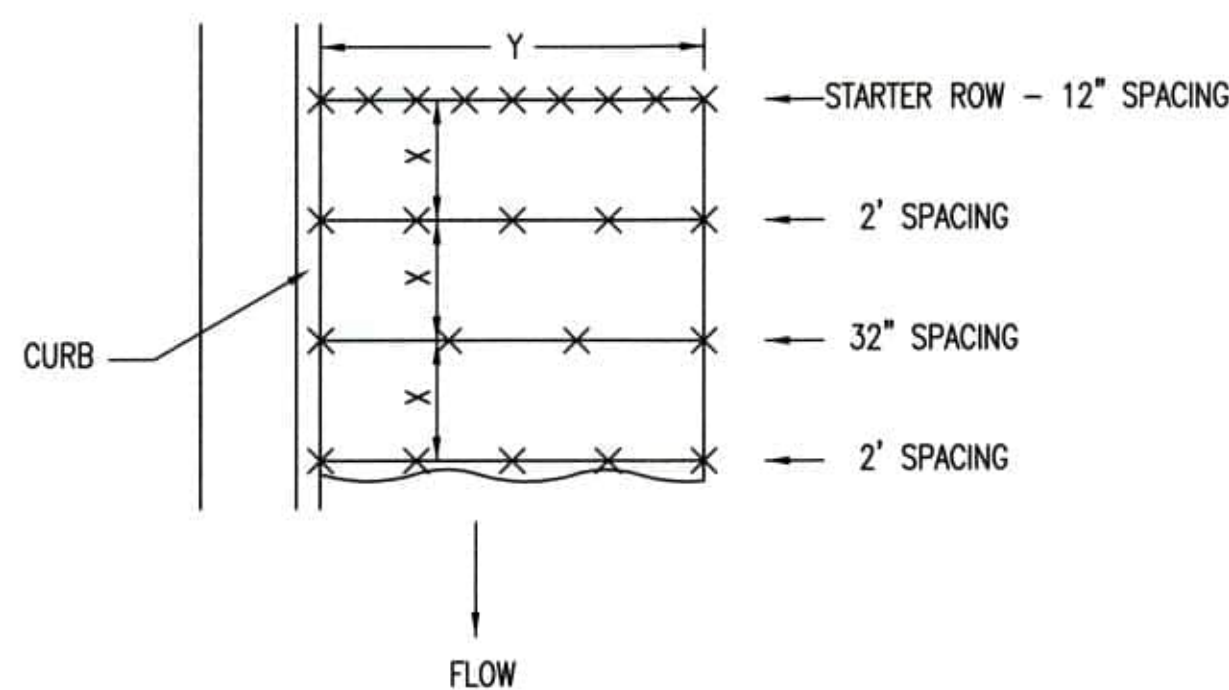

STAPLE PATTERN


NOTES: USE 6" SEAM OVERLAP
(X & Y = RECOMMENDED BY MANUFACTURE)

DETAILS FOR APPROVED EROSION CONTROL MAT

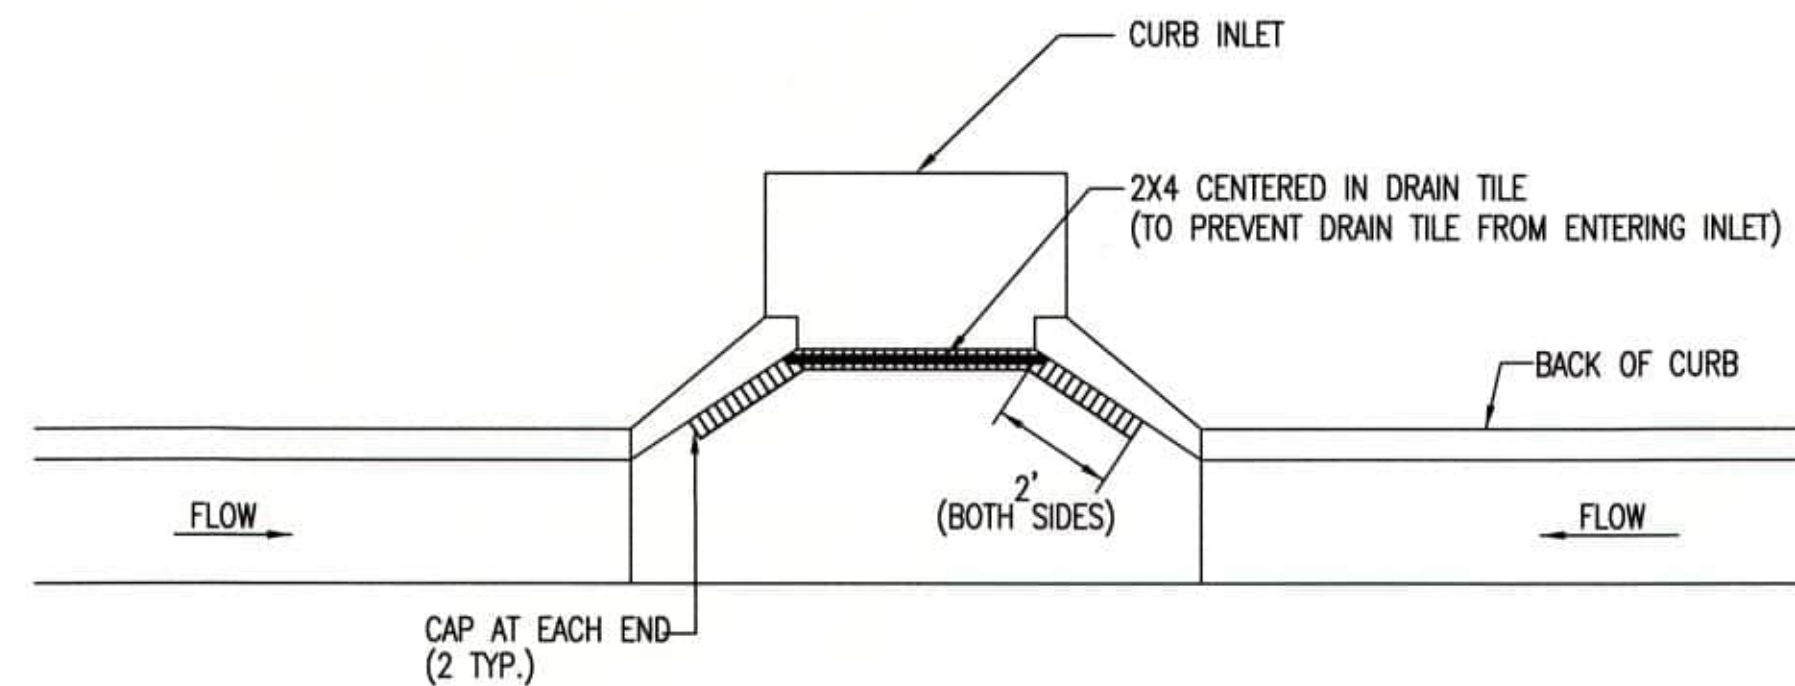


NOTE: PLACE 4" PERFORATED PVC PIPE, FILLED WITH 1/2"-1" DIA. GRAVEL, IN FRONT OF CURB INLET AS SHOWN.

2X4 LENGTH	INLET TYPE	INLET OPENING
5'-6"	1-A	5'-0"
10'-6"	1-A	10'-0"
15'-6"	1-A	15'-0"

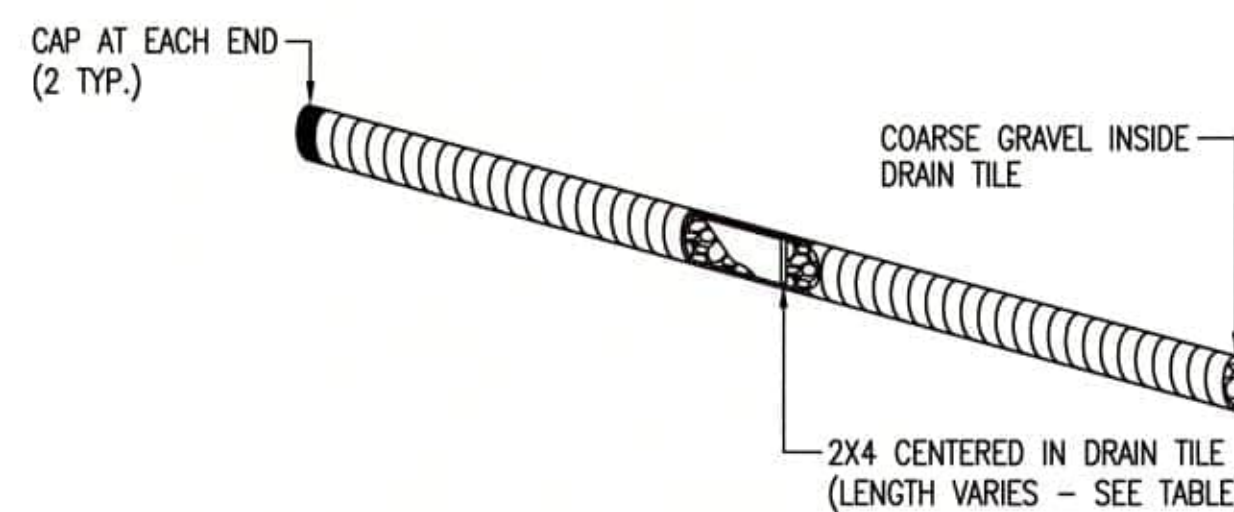


CURB INLET PROTECTION

4" PERFORATED PIPE W/ GRAVEL

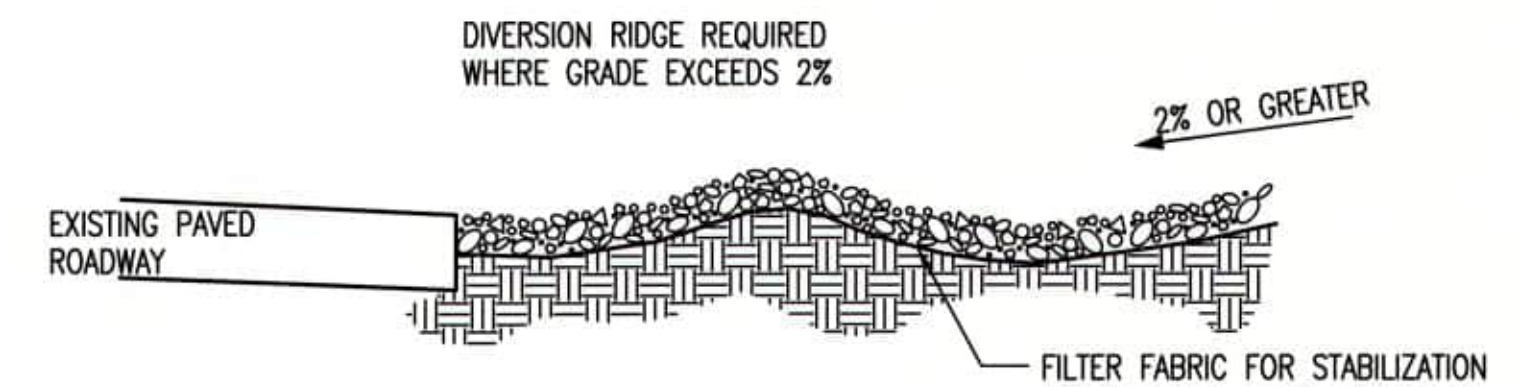

SECTION C-C

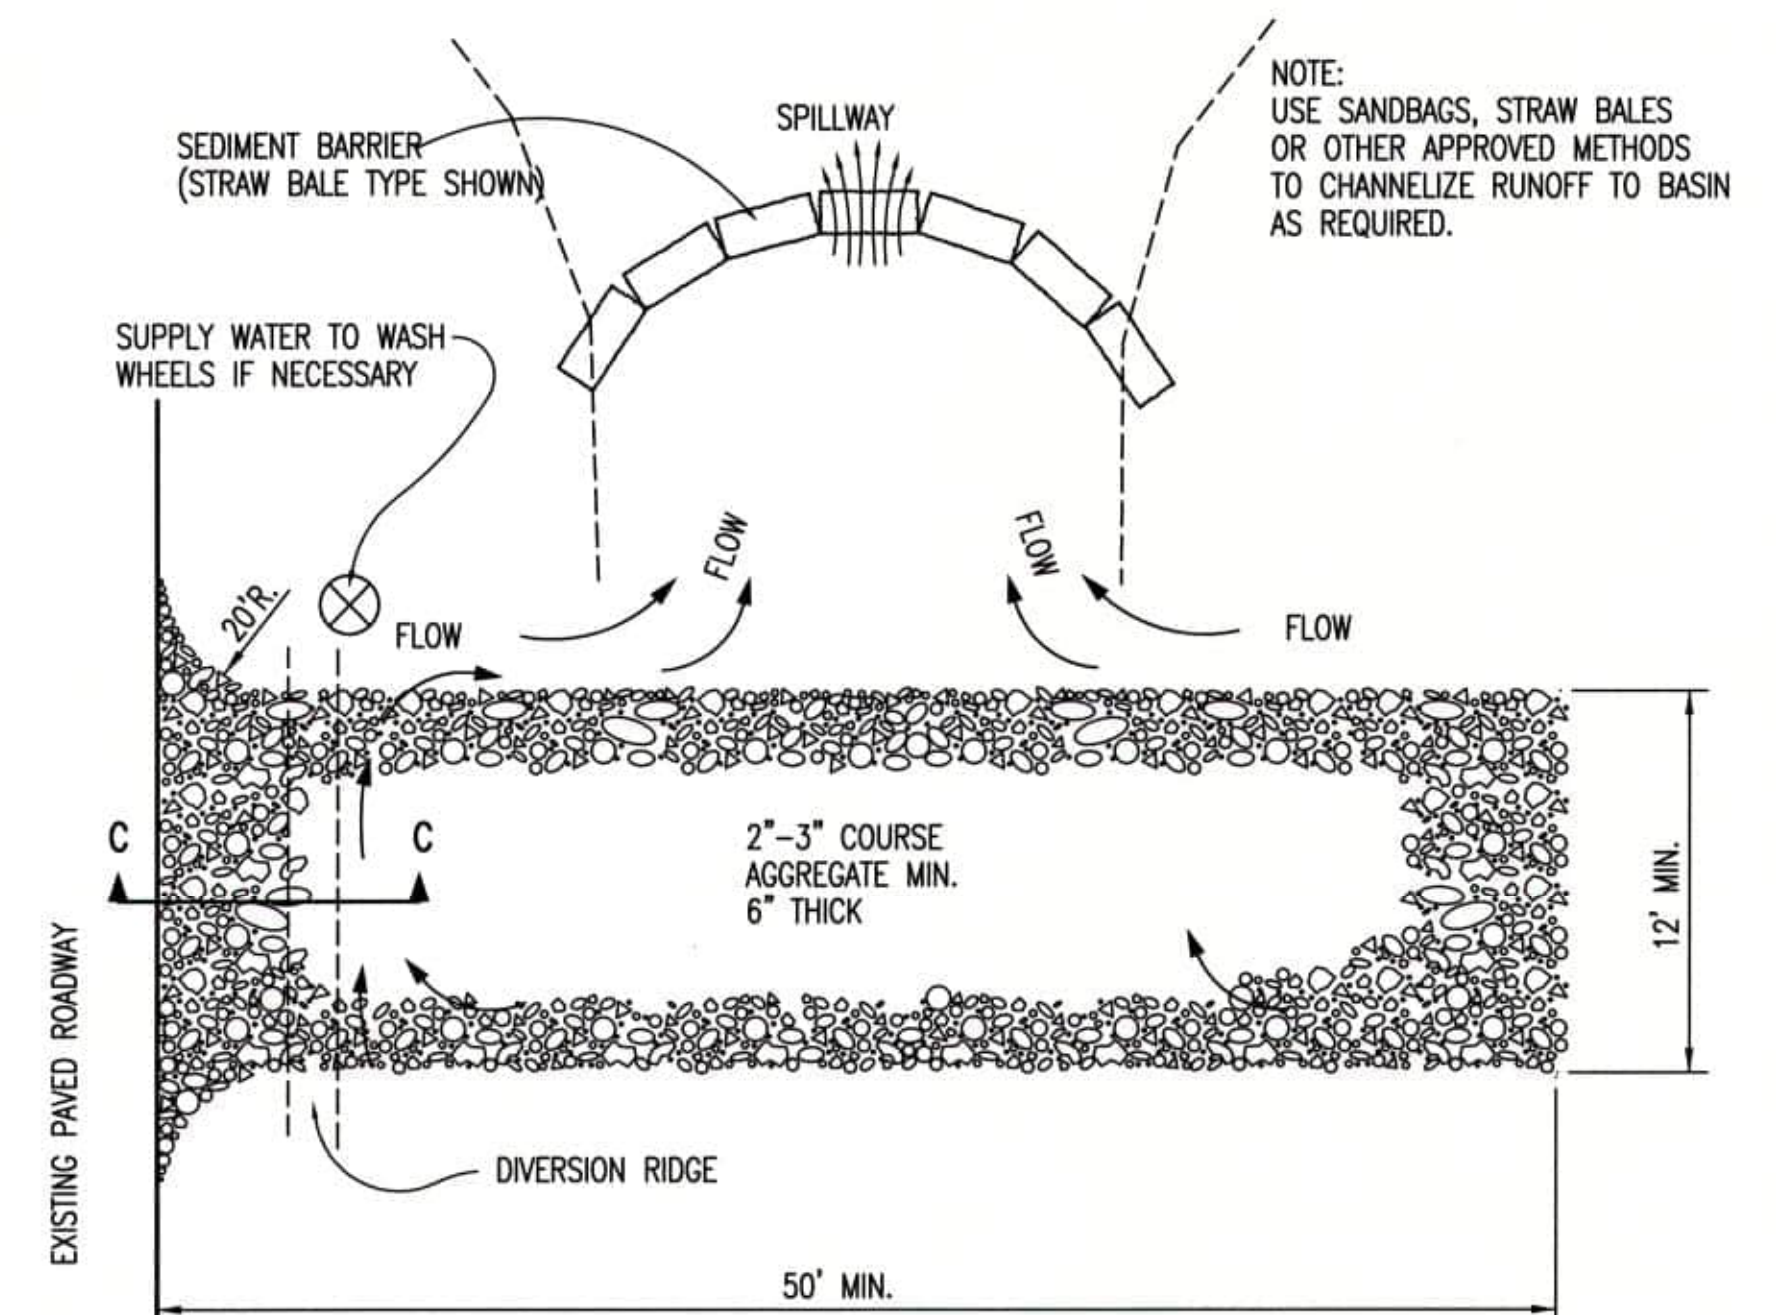

STABILIZED CONSTRUCTION ENTRANCE


GENERAL NOTES

- THE ENTRANCE SHALL BE MAINTAINED IN A CONDITION THAT WILL PREVENT TRACKING OR FLOWING OF SEDIMENT ONTO PUBLIC RIGHTS-OF-WAY. THIS MAY REQUIRE TOP DRESSING, REPAIR AND/OR CLEANOUT OF ANY MEASURES USED TO TRAP SEDIMENT.
- WHEN NECESSARY, WHEELS SHALL BE CLEANED PRIOR TO ENTRANCE ONTO PUBLIC RIGHT-OF-WAY.
- WHEN WASHING IS REQUIRED, IT SHALL BE DONE ON AN AREA STABILIZED WITH CRUSHED STONE THAT DRAINS INTO AN APPROVED SEDIMENT TRAP OR SEDIMENT BASIN, AS SHOWN ABOVE.
- DRIVE ENTRANCES ONTO RESIDENTIAL LOTS WILL NOT BE REQUIRED TO HAVE THE SEDIMENT BARRIER SHOWN, BUT WHEEL WASHING MAY BE REQUIRED IF STABILIZED ENTRANCE IS NOT SUFFICIENT TO KEEP MUD FROM BEING TRACKED ONTO ADJACENT STREET. ENTRANCE SHALL EXTEND FROM BACK OF CURB TO DWELLING.

REVISION DATE: MAY 2013



05/30/13

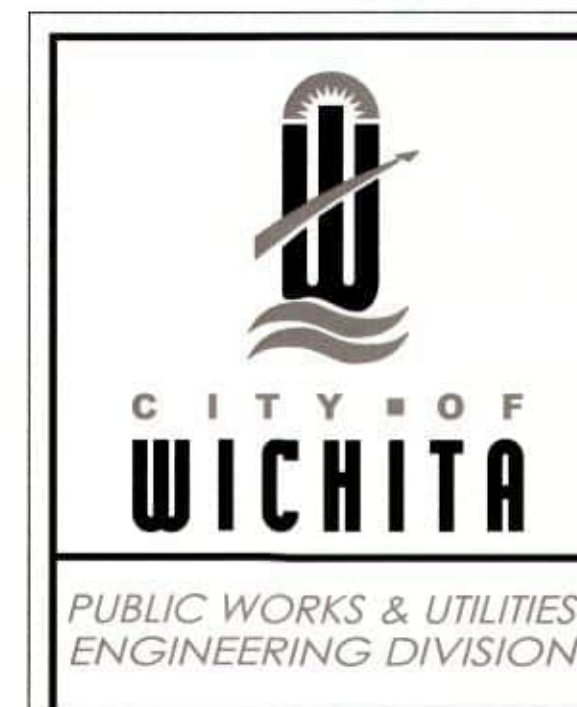


BACK OF CURB PROTECTION, CURB INLET PROTECTION AND CONSTRUCTION ENTRANCE

CITY ENGINEER

GARY JANZEN, P.E.

PROJECT NUMBER	OCA NUMBER	DATE
CITY ENGINEER'S OFFICE CITY HALL - SEVENTH FLOOR 455 NORTH MAIN STREET WICHITA, KANSAS 67202-1620 (316) 268-4501		SHEET 29 of 40

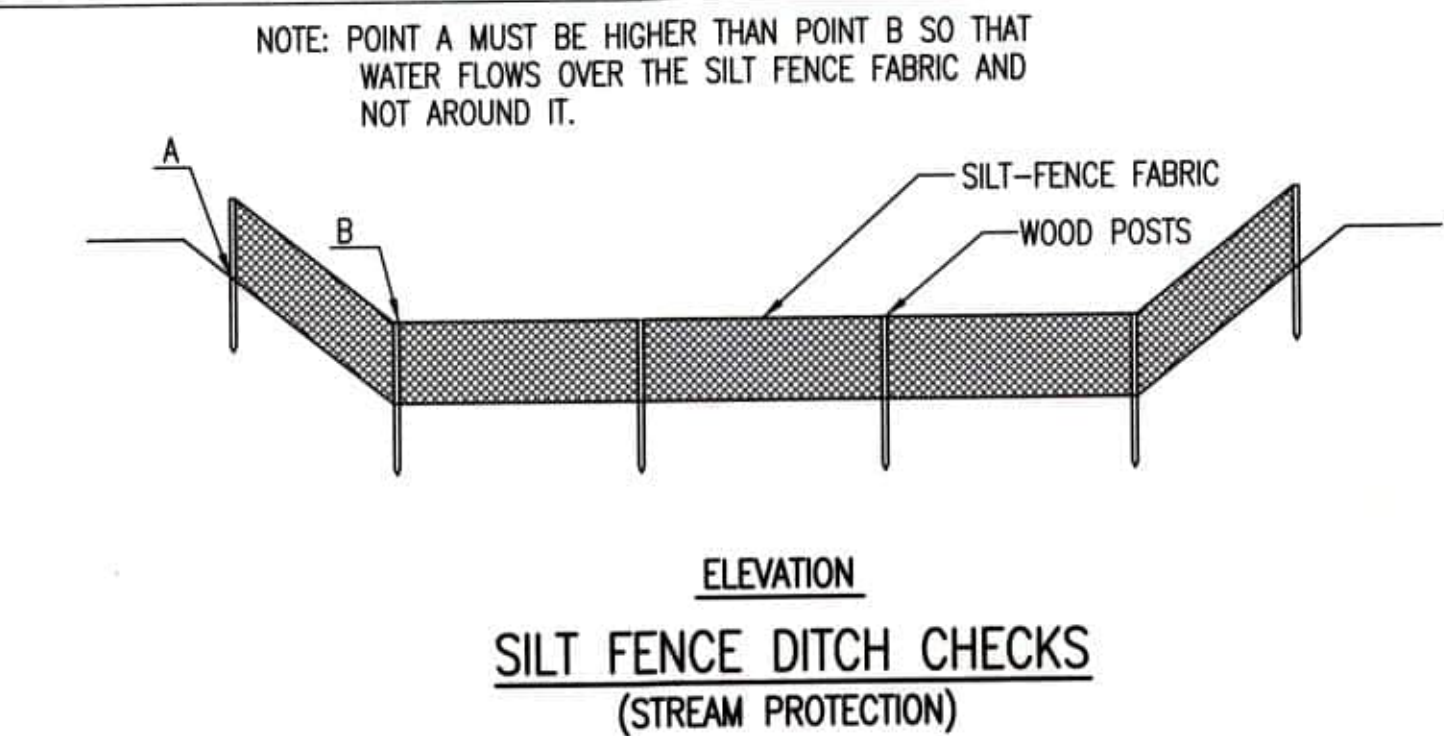

MATERIAL SPECIFICATION:

SILT FENCE FABRIC SHOULD CONFORM TO THE AASHTO M288 96 SILT FENCE SPECIFICATION. THE POSTS USED TO SUPPORT THE SILT FENCE FABRIC SHOULD BE A HARDWOOD MATERIAL WITH THE FOLLOWING MINIMUM DIMENSIONS: 2" SQUARE (NOMINAL) BY 4' LONG. SILT FENCE FABRIC SHOULD BE ATTACHED TO THE WOODEN POSTS WITH STAPLES, WIRE, ZIP TIES, OR NAILS.

PLACEMENT:

PLACE SILT FENCE IN DITCHES WHERE IT IS UNLIKELY THAT IT WILL BE OVERTOPPED. WATER SHOULD FLOW THROUGH A SILT FENCE DITCH CHECK, NOT OVER IT. SILT FENCE DITCH CHECKS OFTEN FAIL WHEN OVERTOPPED. SILT FENCE DITCH CHECKS SHOULD BE PLACED PERPENDICULAR TO THE FLOWLINE OF THE DITCH. THE SILT FENCE SHOULD EXTEND FAR ENOUGH SO THAT THE GROUND LEVEL AT THE ENDS OF THE FENCE IS HIGHER THAN THE TOP OF THE LOW POINT OF THE FENCE. THIS PREVENTS WATER FROM FLOWING AROUND THE CHECK. SILT FENCE DITCH CHECKS SHOULD NOT BE PLACED IN DITCHES WHERE HIGH FLOWS ARE EXPECTED. ROCK CHECKS SHOULD BE USED INSTEAD. SILT FENCE SHOULD BE PLACED IN DITCHES WITH SLOPES OF 6% OR LESS. FOR SLOPES STEEPER THAN 6%, ROCK CHECKS SHOULD BE USED.

THE FOLLOWING TABLE PROVIDES CHECK SPACING FOR A GIVEN DITCH GRADE:

DITCH CHECK DITCH GRADE (%)	SPACING CHECK SPACING (FEET)
0.5	200
1.0	200
2.0	100
3.0	65
4.0	50
5.0	40
6.0	30

PROPER INSTALLATION METHOD:

EXCAVATE A TRENCH PERPENDICULAR TO THE DITCH FLOWLINE THAT IS AT LEAST 12" DEEP BY 6" WIDE. EXTEND THE TRENCH IN A STRAIGHT LINE ALONG THE ENTIRE LENGTH OF THE PROPOSED DITCH CHECK. PLACE THE SOIL ON THE UPSTREAM SIDE OF THE TRENCH FOR LATER USE. ROLL OUT A CONTINUOUS LENGTH OF SILT FENCE FABRIC ON THE DOWNSLOPE SIDE OF THE TRENCH. PLACE THE EDGE OF THE FABRIC IN THE TRENCH STARTING AT THE TOP UPSLOPE EDGE OF THE TRENCH. LINE TWO SIDES OF THE TRENCH WITH THE FABRIC AS SHOWN ON DETAIL. BACKFILL OVER THE FABRIC IN THE TRENCH WITH THE EXCAVATED SOIL AND COMPACT. AFTER FILLING THE TRENCH, APPROXIMATELY 24" TO 36" OF SILT FENCE FABRIC SHOULD REMAIN EXPOSED. LAY THE EXPOSED SILT FENCE ON THE UPSLOPE SIDE OF THE TRENCH TO CLEAR AN AREA FOR DRIVING IN THE POSTS. JUST DOWNSLOPE OF THE TRENCH, DRIVE POSTS INTO THE GROUND TO A DEPTH OF AT LEAST 24". PLACE POSTS NO MORE THAN 4' APART. ATTACH THE SILT FENCE TO THE ANCHORED POST WITH STAPLES, WIRE, ZIP TIES, OR NAILS.



LIST OF COMMON PLACEMENT/INSTALLATION MISTAKES TO AVOID:

WATER SHOULD FLOW THROUGH A SILT FENCE DITCH CHECK—NOT OVER IT. PLACE SILT FENCE IN DITCHES WHERE IT IS UNLIKELY THAT IT WILL BE OVERTOPPED. SILT FENCE INSTALLATIONS QUICKLY DETERIORATE WHEN WATER OVERTOPS THEM. DO NOT PLACE SILT FENCE POSTS ON THE UPSLOPE SIDE OF THE SILT FENCE FABRIC. IN THIS CONFIGURATION, THE FORCE OF THE WATER IS NOT RESTRICTED BY THE POSTS, BUT ONLY BY THE STAPLES (WIRE, ZIP TIES, NAILS, ETC.). THE SILT FENCE WILL RIP AND FAIL. DO NOT PLACE A SILT FENCE DITCH CHECK DIRECTLY IN FRONT OF A CULVERT OUTLET. IT WILL NOT STAND UP TO THE CONCENTRATED FLOW. DO NOT PLACE SILT FENCE DITCH CHECKS IN DITCHES THAT WILL LIKELY EXPERIENCE HIGH FLOWS. THEY WILL NOT STAND UP TO CONCENTRATED FLOW. FOLLOW PRESCRIBED DITCH CHECK SPACING GUIDELINES. IF SPACING GUIDELINES ARE EXCEEDED, EROSION WILL OCCUR BETWEEN THE DITCH CHECKS. DO NOT ALLOW WATER TO FLOW AROUND THE DITCH CHECK. MAKE SURE THAT THE DITCH CHECK IS LONG ENOUGH SO THAT THE GROUND LEVEL AT THE ENDS OF THE FENCE IS HIGHER THAN THE LOW POINT ON THE TOP OF THE FENCE. DO NOT PLACE SILT FENCE DITCH CHECKS IN CHANNELS WITH SHALLOW SOILS UNDERLAIN BY ROCK. IF THE CHECK IS NOT ANCHORED SUFFICIENTLY, IT WILL WASH OUT.

INSPECTION AND MAINTENANCE:

SILT FENCE DITCH CHECKS SHOULD BE INSPECTED EVERY 7 DAYS AND WITHIN 24 HOURS OF A RAINFALL OF 1/2" OR MORE. THE FOLLOWING IS A LIST OF QUESTIONS THAT SHOULD BE ADDRESSED DURING EACH INSPECTION:

DOES WATER FLOW AROUND THE DITCH CHECK?
DOES WATER FLOW UNDER THE DITCH CHECK?
DOES THE SILT FENCE SAG EXCESSIVELY?
HAS THE SILT FENCE TORN OR BECOME DETACHED FROM THE POSTS?
DOES SEDIMENT NEED TO BE REMOVED FROM BEHIND THE DITCH CHECK?

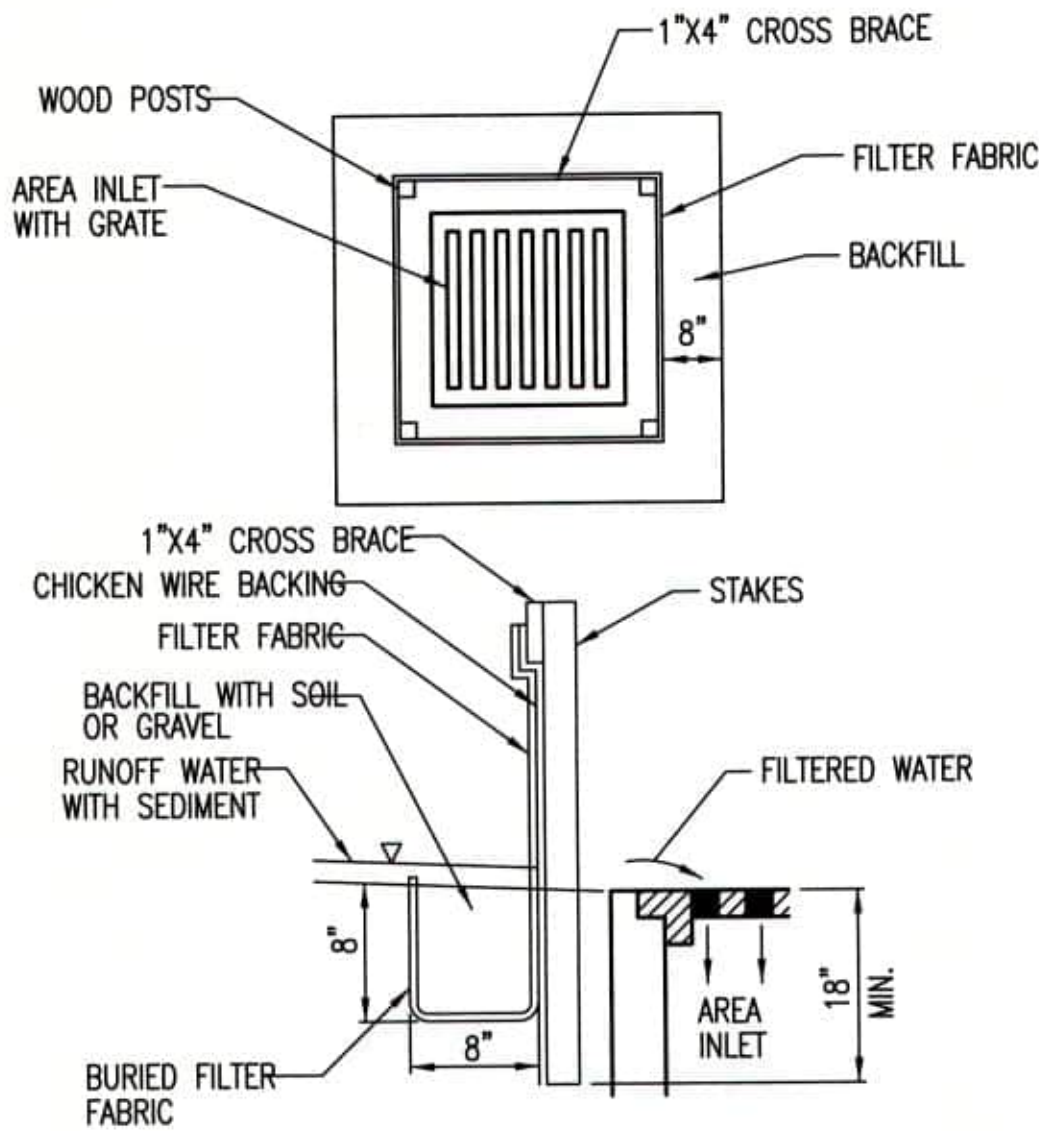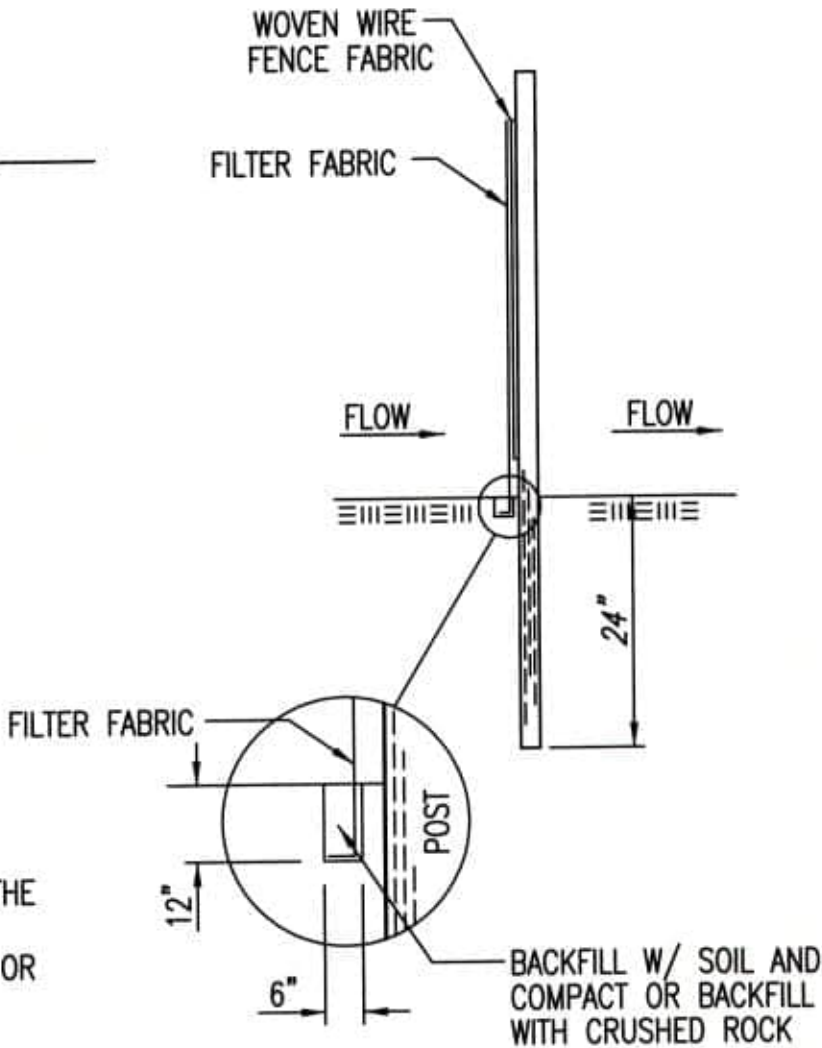

MATERIAL SPECIFICATION:

SILT FENCE FABRIC SHOULD CONFORM TO THE AASHTO M288 96 SILT FENCE SPECIFICATION. THE WIRE OR POLYMERIC MESH BACKING USED TO HELP SUPPORT THE SILT FENCE FABRIC SHOULD CONFORM TO THE AASHTO M288 96 SILT FENCE SPECIFICATION. THE POSTS USED TO SUPPORT THE SILT FENCE FABRIC SHOULD BE A HARDWOOD MATERIAL WITH THE FOLLOWING MINIMUM DIMENSIONS: 2" SQUARE (NOMINAL) BY 4' LONG. THE MATERIAL USED TO FRAME THE TOPS OF THE POSTS SHOULD BE 1" BY 4" BOARDS. SILT FENCE FABRIC AND SUPPORT BACKING SHOULD BE ATTACHED TO THE WOODEN POSTS AND FRAME WITH STAPLES, WIRE, ZIP TIES, OR NAILS.

PLACEMENT:

PLACE A SILT FENCE DROP INLET BARRIER IN A LOCATION WHERE IT IS UNLIKELY TO BE OVERTOPPED. WATER SHOULD FLOW THROUGH SILT FENCE, NOT OVER IT. SILT FENCE BARRIERS FOR AREA INLETS OFTEN FAIL WHEN REPEATEDLY OVERTOPPED. WHEN USED AS A BARRIER FOR AREA INLETS, SILT FENCE FABRIC AND POSTS MUST BE SUPPORTED AT THE TOP BY A WOODEN FRAME. WHEN A SILT FENCE BARRIER FOR AREA INLETS IS LOCATED NEAR AN INLET THAT HAS STEEP APPROACH SLOPES, THE STORAGE CAPACITY BEHIND THE BARRIER IS DRASTICALLY REDUCED. TIMELY REMOVAL OF SEDIMENT MUST OCCUR FOR A BARRIER TO OPERATE PROPERLY IN THIS LOCATION.

PROPER INSTALLATION METHOD:

EXCAVATE A TRENCH AROUND THE PERIMETER OF THE AREA INLET THAT IS AT LEAST 8" DEEP BY 8" WIDE. DRIVE POSTS TO A DEPTH OF AT LEAST 18" AROUND THE PERIMETER OF THE AREA INLET. THE DISTANCE BETWEEN POSTS SHOULD BE 4' OR LESS. IF THE DISTANCE BETWEEN TWO ADJACENT CORNER POSTS IS MORE THAN 4', ADD ANOTHER POST(S) BETWEEN THEM. CONNECT THE TOPS OF ALL THE POSTS WITH A WOODEN FRAME MADE OF 1" BY 4" BOARDS. USE NAILS OR SCREWS FOR FASTENING. ATTACH THE WIRE OR POLYMERIC-MESH BACKING TO THE OUTSIDE OF THE POST/FRAME STRUCTURE WITH STAPLES, WIRE, ZIP TIES, OR NAILS. ROLL OUT A CONTINUOUS LENGTH OF SILT FENCE FABRIC LONG ENOUGH TO WRAP AROUND THE PERIMETER OF THE AREA INLET. ADD MORE LENGTH FOR OVERLAPPING THE FABRIC JOINT. PLACE THE EDGE OF THE FABRIC IN THE TRENCH, STARTING AT THE OUTSIDE EDGE OF THE TRENCH. LINE ALL THREE SIDES OF THE TRENCH WITH THE FABRIC. BACKFILL OVER THE FABRIC IN THE TRENCH WITH THE EXCAVATED SOIL AND COMPACT. AFTER FILLING THE TRENCH, APPROXIMATELY 24" TO 36" OF SILT FENCE FABRIC SHOULD REMAIN EXPOSED. ATTACH THE SILT FENCE TO THE OUTSIDE OF THE POST/FRAME STRUCTURE WITH STAPLES, WIRE, ZIP TIES, OR NAILS. THE JOINT SHOULD BE OVERLAPPED TO THE NEXT POST.

NOTE: WHEN A SILT FENCE BARRIER FOR AREA INLET IS PLACED IN A SHALLOW MEDIAN DITCH, MAKE SURE THAT THE TOP OF THE BARRIER IS NOT HIGHER THAN THE PAVED ROAD. IN THIS CONFIGURATION, WATER MAY SPREAD ONTO THE ROADWAY CAUSING A HAZARDOUS CONDITION.


LIST OF COMMON PLACEMENT/INSTALLATION MISTAKES TO AVOID:

WATER SHOULD FLOW THROUGH A SILT FENCE BARRIER FOR AREA INLET—NOT OVER IT. PLACE A SILT FENCE BARRIER FOR AREA INLET IN A LOCATION WHERE IT IS UNLIKELY TO BE OVERTOPPED. SILT FENCE BARRIER FOR AREA INLETS OFTEN FAIL WHEN REPEATEDLY OVERTOPPED. DO NOT PLACE POSTS ON THE OUTSIDE OF THE SILT FENCE BARRIER FOR AREA INLET. IN THIS CONFIGURATION, THE FORCE OF THE WATER IS NOT RESISTED BY THE POSTS, BUT ONLY BY THE STAPLES (WIRE, ZIP TIES, NAILS, ETC.). THE SILT FENCE WILL RIP AND FAIL. DO NOT INSTALL SILT FENCE BARRIER FOR AREA INLETS WITHOUT FRAMING THE TOP OF THE POSTS. THE CORNER POSTS AROUND AREA INLETS ARE STRESSED IN TWO DIRECTIONS WHEREAS A NORMAL SILT FENCE IS ONLY STRESSED IN ONE DIRECTION. THIS ADDED STRESS REQUIRES MORE SUPPORT.

INSPECTION AND MAINTENANCE:

SILT FENCE BARRIER FOR AREA INLETS SHOULD BE INSPECTED EVERY 7 DAYS AND WITHIN 24 HOURS OF A RAINFALL OF 1/2" OR MORE. THE FOLLOWING IS A LIST OF QUESTIONS THAT SHOULD BE ADDRESSED DURING EACH INSPECTION:

DOES WATER FLOW UNDER THE SILT FENCE?
DOES THE SILT FENCE SAG EXCESSIVELY?
HAS THE SILT FENCE TORN OR BECOME DETACHED FROM THE POSTS?
DOES SEDIMENT NEED TO BE REMOVED FROM BEHIND THE AREA INLET BARRIER?

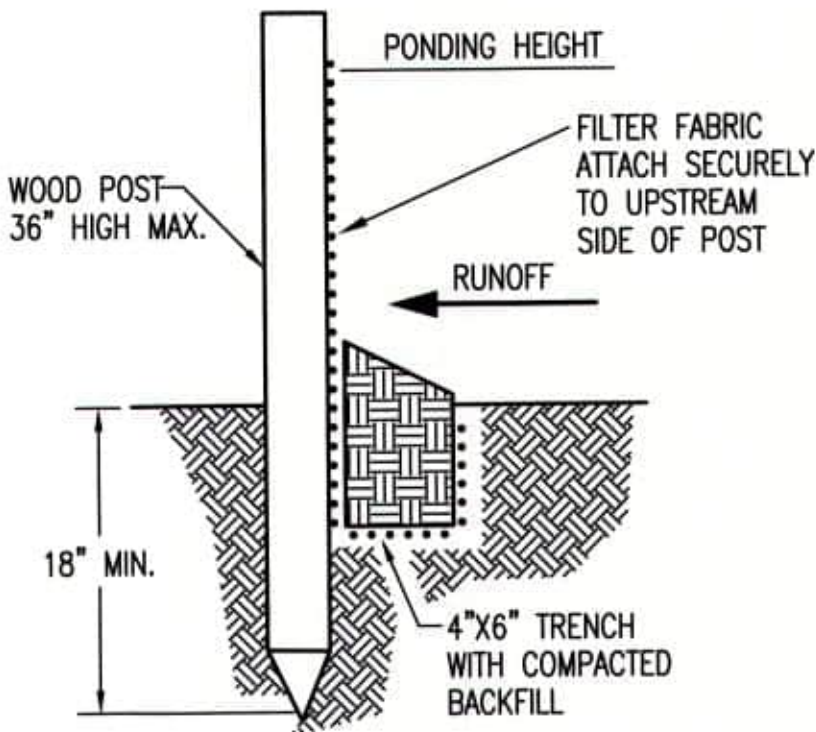

MATERIAL SPECIFICATION:

SILT FENCE FABRIC SHOULD CONFORM TO THE AASHTO M288 96 SILT FENCE SPECIFICATION. THE POSTS USED TO SUPPORT THE SILT FENCE FABRIC SHOULD BE A HARDWOOD MATERIAL WITH THE FOLLOWING MINIMUM DIMENSIONS: 2" SQUARE (NOMINAL) BY 4' LONG. SILT FENCE FABRIC SHOULD BE ATTACHED TO THE WOODEN POSTS WITH STAPLES, WIRE, ZIP TIES, OR NAILS.

PLACEMENT:

A SLOPE BARRIER SHOULD BE USED AT THE TOE OF A SLOPE WHEN A DITCH DOES NOT EXIST. THE SLOPE BARRIER SHOULD BE PLACED ON NEARLY LEVEL GROUND 5' TO 10' AWAY FROM THE TOE OF A SLOPE. THE BARRIER IS PLACED AWAY FROM THE TOE OF THE SLOPE TO PROVIDE ADEQUATE STORAGE FOR SETTLING OUT SEDIMENT. WHEN PRACTICABLE, SILT FENCE SLOPE BARRIERS SHOULD BE PLACED ALONG CONTOURS TO AVOID A CONCENTRATION OF FLOW. SILT FENCE SLOPE BARRIERS CAN ALSO BE PLACED ALONG RIGHT-OF-WAY FENCE LINES TO KEEP SEDIMENT FROM CROSSING ONTO ADJACENT PROPERTY. WHEN PLACED IN THIS MANNER, THE SLOPE BARRIER WILL NOT LIKELY FOLLOW CONTOURS.

PROPER INSTALLATION METHOD:

EXCAVATE A TRENCH THE LENGTH OF THE PLANNED SLOPE BARRIER THAT IS 6" DEEP BY 4" WIDE. MAKE SURE THAT THE TRENCH IS EXCAVATED ALONG A SINGLE CONTOUR. WHEN PRACTICABLE, SLOPE BARRIERS SHOULD BE PLACED ALONG CONTOURS TO AVOID A CONCENTRATION OF FLOW. PLACE THE SOIL ON THE UPSLOPE SIDE OF THE TRENCH FOR LATER USE. ROLL OUT A CONTINUOUS LENGTH OF SILT FENCE FABRIC ON THE DOWNSLOPE SIDE OF THE TRENCH. PLACE THE EDGE OF THE FABRIC IN THE TRENCH STARTING AT THE TOP UPSLOPE EDGE. LINE ALL THREE SIDES OF THE TRENCH WITH THE FABRIC. BACKFILL OVER THE FABRIC IN THE TRENCH WITH THE EXCAVATED SOIL AND COMPACT. AFTER FILLING THE TRENCH, APPROXIMATELY 24" TO 36" OF SILT-FENCE FABRIC SHOULD REMAIN EXPOSED. LAY THE EXPOSED SILT FENCE UPSLOPE OF THE TRENCH TO CLEAR AN AREA FOR DRIVING IN THE POSTS. JUST DOWNSLOPE OF THE TRENCH, DRIVE POSTS INTO THE GROUND TO A DEPTH OF AT LEAST 18". PLACE POSTS NO MORE THAN 4' APART. ATTACH THE SILT FENCE TO THE ANCHORED POST WITH STAPLES, WIRE, ZIP TIES, OR NAILS.

LIST OF COMMON PLACEMENT/INSTALLATION MISTAKES TO AVOID:

WHEN PRACTICABLE, DO NOT PLACE SILT FENCE SLOPE BARRIERS ACROSS CONTOURS. SLOPE BARRIERS SHOULD BE PLACED ALONG CONTOURS TO AVOID A CONCENTRATION OF FLOW. WHEN THE FLOW CONCENTRATES, IT OVERTOPS THE BARRIER AND THE SILT FENCE SLOPE BARRIER QUICKLY DETERIORATES. DO NOT PLACE SILT-FENCE POSTS ON THE UPSLOPE SIDE OF THE SILT FENCE FABRIC. IN THIS CONFIGURATION, THE FORCE OF THE WATER IS NOT RESTRICTED BY THE POSTS, BUT ONLY BY THE STAPLES (WIRE, ZIP TIES, NAILS, ETC.). THE SILT FENCE WILL RIP AND FAIL. DO NOT PLACE SILT FENCE SLOPE BARRIERS IN AREAS WITH SHALLOW SOILS UNDERLAIN BY ROCK. IF THE BARRIER IS NOT SUFFICIENTLY ANCHORED, IT WILL WASH OUT. SILT FENCE SLOPE BARRIERS MUST BE DUG INTO THE GROUND—SILT FENCE AT GROUND LEVEL DOES NOT WORK BECAUSE WATER WILL FLOW UNDERNEATH.

INSPECTION AND MAINTENANCE:


SILT FENCE SLOPE BARRIERS SHOULD BE INSPECTED EVERY 7 DAYS AND WITHIN 24 HOURS OF A RAINFALL OF 1/2" OR MORE. THE FOLLOWING IS A LIST OF QUESTIONS THAT SHOULD BE ADDRESSED DURING EACH INSPECTION:

ARE THERE ANY POINTS ALONG THE SLOPE BARRIER WHERE WATER IS CONCENTRATING?
DOES WATER FLOW UNDER THE SLOPE BARRIER?
DO THE SILT FENCES SAG EXCESSIVELY?
HAS THE SILT FENCE TORN OR BECOME DETACHED FROM THE POSTS?
DOES SEDIMENT NEED TO BE REMOVED FROM BEHIND THE SLOPE BARRIER?

REVISION DATE: MAY 2013



SILT FENCE DITCH CHECK AND BARRIER DETAILS		
CITY ENGINEER GARY JANZEN, P.E.		
PROJECT NUMBER	OCA NUMBER	DATE
CITY ENGINEER'S OFFICE CITY HALL - SEVENTH FLOOR 455 NORTH MAIN STREET WICHITA, KANSAS 67202-1620 (316) 268-4501		SHEET 30 of 40

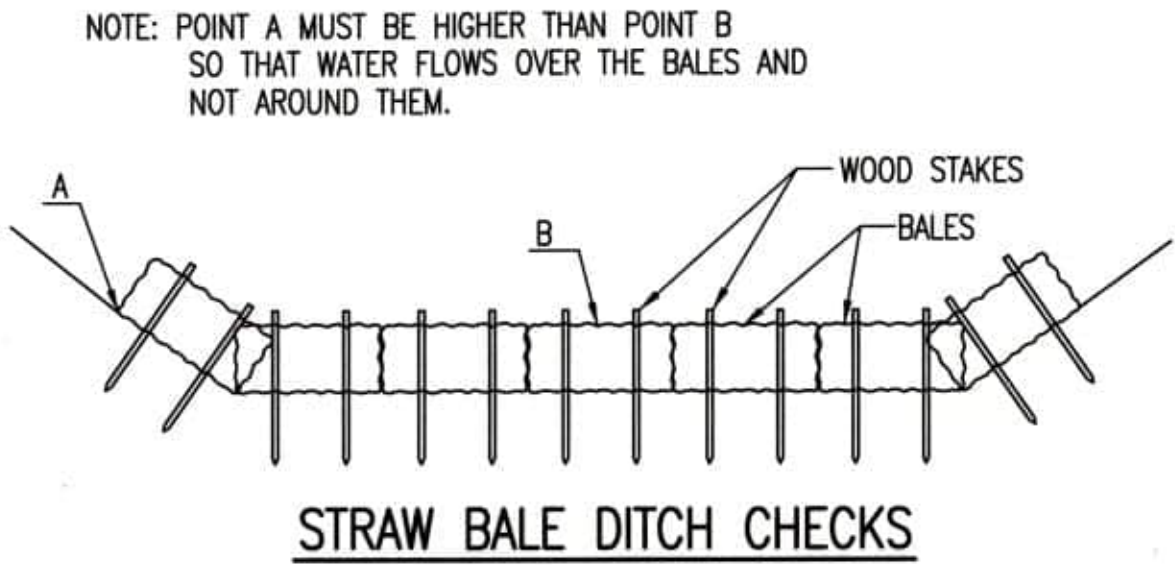

MATERIAL SPECIFICATION:

BALE DITCH CHECKS MAY BE CONSTRUCTED OF WHEAT STRAW, OAT STRAW, PRAIRIE HAY, OR BROMEGRASS HAY THAT IS FREE OF WEEDS DECLARED NOXIOUS BY THE KANSAS STATE BOARD OF AGRICULTURE. THE STAKES USED TO ANCHOR THE BALES SHOULD BE A HARDWOOD MATERIAL WITH THE FOLLOWING MINIMUM DIMENSIONS: 2" SQUARE (NOMINAL) BY 4' LONG. OPTIONAL: THE DOWNSTREAM SCOUR APRON SHOULD BE CONSTRUCTED OF A DOUBLE-NETTED STRAW EROSION-CONTROL BLANKET AT LEAST 6' WIDE. OPTIONAL: THE METAL LANDSCAPE STAPLES USED TO ANCHOR THE EROSION-CONTROL BLANKET SHOULD BE AT LEAST 8" LONG.

PLACEMENT:

BALE DITCH CHECKS SHOULD BE PLACED PERPENDICULAR TO THE FLOWLINE OF THE DITCH. THE DITCH CHECK SHOULD EXTEND FAR ENOUGH SO THAT THE GROUND LEVEL AT THE ENDS OF THE CHECK IS HIGHER THAN THE TOP OF THE LOWEST CENTER BALE. THIS PREVENTS WATER FROM FLOWING AROUND THE CHECK. STRAW BALE DITCH CHECKS SHOULD NOT BE PLACED IN DITCHES WHERE HIGH FLOWS ARE EXPECTED. ROCK CHECKS SHOULD BE USED INSTEAD. BALES SHOULD BE PLACED IN DITCHES WITH SLOPES OF 6% OR LESS. FOR SLOPES STEEPER THAN 6%, ROCK CHECKS SHOULD BE USED. THE FOLLOWING TABLE PROVIDES CHECK SPACING FOR A GIVEN DITCH GRADE:

DITCH CHECK SPACING DITCH GRADE (%)	CHECK SPACING (FEET)
0.5	200
1.0	200
2.0	100
3.0	65
4.0	50
5.0	40
6.0	30

PROPER INSTALLATION METHOD:

EXCAVATE A TRENCH PERPENDICULAR TO THE DITCH FLOWLINE THAT IS 4" DEEP AND A BALE'S WIDTH WIDE. EXTEND THE TRENCH IN A STRAIGHT LINE ALONG THE ENTIRE LENGTH OF THE PROPOSED DITCH CHECK. PLACE THE SOIL ON THE UPSTREAM SIDE OF THE TRENCH-IT WILL BE USED LATER. OPTIONAL: ON THE DOWNSTREAM SIDE OF THE TRENCH, ROLL OUT A LENGTH OF EROSION-CONTROL BLANKET (SCOUR APRON) EQUAL TO THE LENGTH OF THE TRENCH. PLACE THE UPSTREAM EDGE OF THE EROSION-CONTROL BLANKET ALONG THE BOTTOM UPSTREAM EDGE OF THE TRENCH. THE EROSION CONTROL BLANKET SHOULD BE ANCHORED IN THE TRENCH WITH ONE ROW OF 8" LANDSCAPE STAPLES PLACED ON 18" CENTERS. THE REMAINDER OF THE EROSION-CONTROL BLANKET (THE PORTION THAT IS NOT LYING IN THE TRENCH) WILL SERVE AS THE DOWNSTREAM SCOUR APRON. THIS SECTION OF THE BLANKET SHOULD BE ANCHORED TO THE GROUND WITH 8" LANDSCAPE STAPLES PLACED AROUND THE PERIMETER OF THE BLANKET ON 18" CENTERS. THE REMAINDER OF THE BLANKET SHOULD BE ANCHORED USING TWO EVENLY SPACED ROWS OF 8" LANDSCAPE STAPLES ON 18" CENTERS PLACED PERPENDICULAR TO THE FLOWLINE OF THE DITCH. PLACE THE BALES IN THE TRENCH, MAKING SURE THAT THEY ARE BUTTED TIGHTLY. TWO STAKES SHOULD BE DRIVEN THROUGH EACH BALE ALONG THE CENTERLINE OF THE DITCH CHECK, APPROXIMATELY 6" TO 8" IN FROM THE BALE ENDS. STAKES SHOULD BE DRIVEN AT LEAST 12" INTO THE GROUND. ONCE ALL THE BALES HAVE BEEN INSTALLED AND ANCHORED, PLACE THE EXCAVATED SOIL AGAINST THE UPSTREAM SIDE OF THE CHECK AND COMPACT IT. THE COMPACTED SOIL SHOULD BE NO MORE THAN 3" TO 4" DEEP AND EXTEND UPSTREAM NO MORE THAN 24".



LIST OF COMMON PLACEMENT/INSTALLATION MISTAKES TO AVOID:

DO NOT PLACE A BALE DITCH CHECK DIRECTLY IN FRONT OF A CULVERT OUTLET. IT WILL NOT STAND UP TO THE CONCENTRATED FLOW. DO NOT PLACE BALE DITCH CHECKS IN DITCHES THAT WILL LIKELY EXPERIENCE HIGH FLOWS. THEY WILL NOT STAND UP TO CONCENTRATED FLOW. FOLLOW PRESCRIBED DITCH-CHECK SPACING GUIDELINES. IF SPACING GUIDELINES ARE EXCEEDED, EROSION WILL OCCUR BETWEEN THE DITCH CHECKS. DO NOT ALLOW WATER TO FLOW AROUND THE DITCH CHECK. MAKE SURE THAT THE DITCH CHECK IS LONG ENOUGH SO THAT THE GROUND LEVEL AT THE ENDS OF THE CHECK IS HIGHER THAN THE TOP OF THE LOWEST CENTER BALE. DO NOT PLACE BALE DITCH CHECKS IN CHANNELS WITH SHALLOW SOILS UNDERLAIN BY ROCK. IF THE CHECK IS NOT ANCHORED SUFFICIENTLY, IT WILL WASH OUT. BALE DITCH CHECKS MUST BE DUG INTO THE GROUND. BALES AT GROUND LEVEL DO NOT WORK BECAUSE THEY ALLOW WATER TO FLOW UNDER THE CHECK.

INSPECTION AND MAINTENANCE:

BALE DITCH CHECKS SHOULD BE INSPECTED EVERY 7 DAYS AND WITHIN 24 HOURS OF A RAINFALL OF 1/2" OR MORE. THE FOLLOWING IS A LIST OF QUESTIONS THAT SHOULD BE ADDRESSED DURING EACH INSPECTION:

DOES WATER FLOW AROUND THE DITCH CHECK?
DOES WATER FLOW UNDER THE DITCH CHECK?
DOES WATER FLOW THROUGH SPACES BETWEEN ABUTTING BALES?
ARE ANY BALES AND/OR SCOUR APRONS (OPTIONAL) DISLODGED?
ARE BALES DECOMPOSING DUE TO AGE AND/OR WATER DAMAGE?
DOES SEDIMENT NEED TO BE REMOVED FROM BEHIND THE DITCH CHECK?

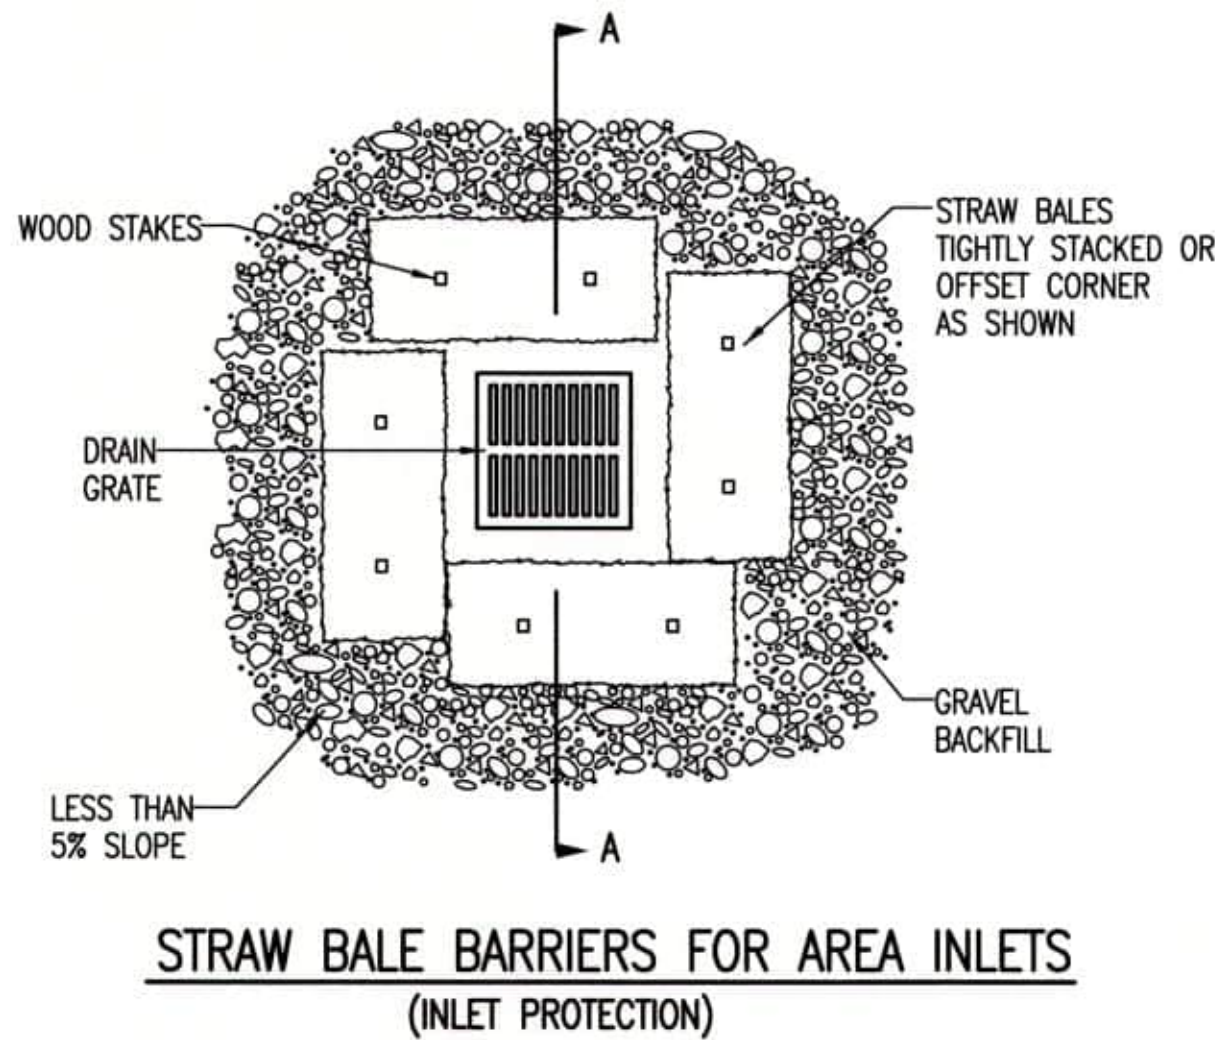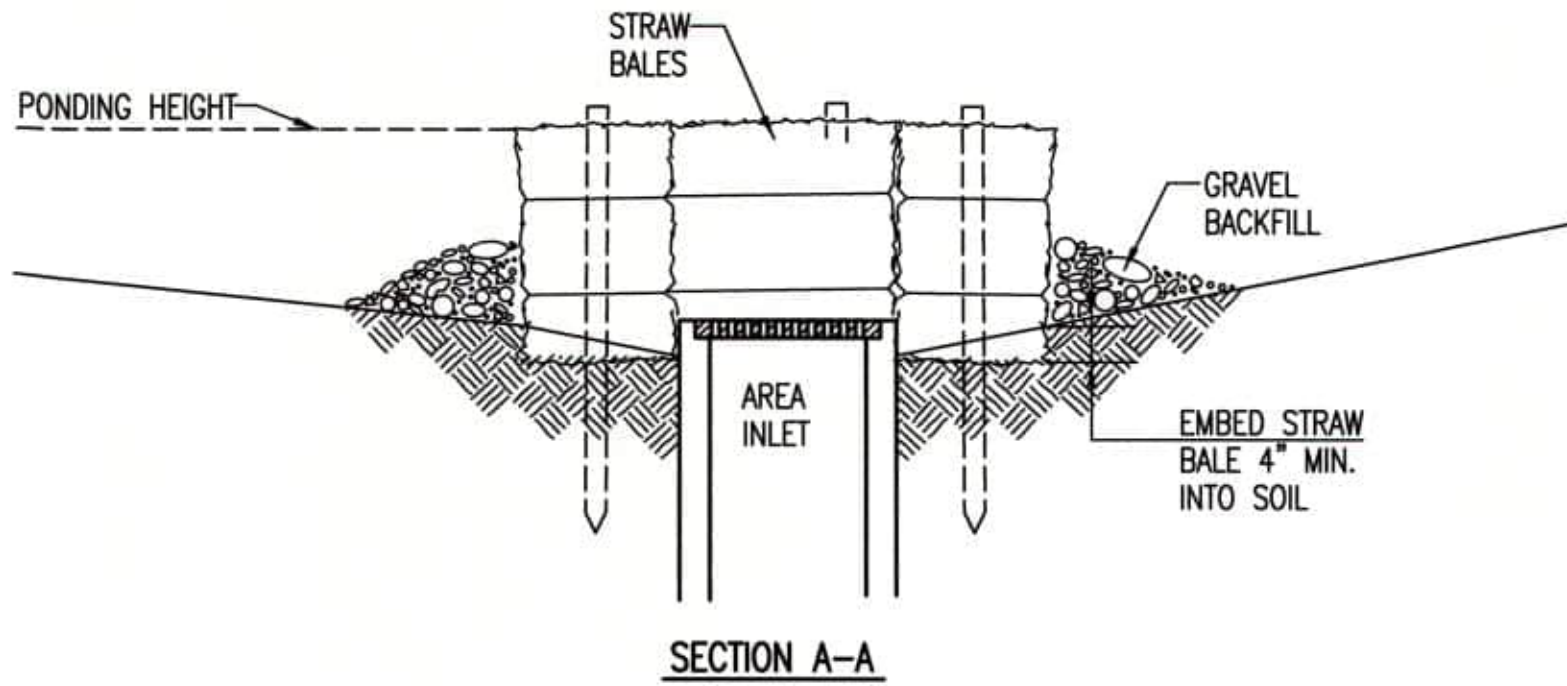

MATERIAL SPECIFICATION:

BALE AREA INLET BARRIERS SHOULD BE CONSTRUCTED OF WHEAT STRAW, OAT STRAW, PRAIRIE HAY, OR BROMEGRASS HAY THAT IS FREE OF WEEDS DECLARED NOXIOUS BY THE KANSAS STATE BOARD OF AGRICULTURE. THE STAKES USED TO ANCHOR THE BALES SHOULD BE A HARDWOOD MATERIAL WITH THE FOLLOWING MINIMUM DIMENSIONS: 2" SQUARE (NOMINAL) BY 4' LONG. TWINE SHOULD BE USED TO BIND BALES. THE USE OF WIRE BINDING IS PROHIBITED BECAUSE IT DOES NOT BIODEGRADE READILY.

PLACEMENT:

BALE AREA INLET BARRIERS SHOULD BE PLACED DIRECTLY AROUND THE PERIMETER OF A DROP INLET. WHEN A BALE AREA INLET BARRIER IS LOCATED NEAR AN INLET THAT HAS STEEP APPROACH SLOPES, THE STORAGE CAPACITY BEHIND THE BARRIER IS DRASTICALLY REDUCED. TIMELY REMOVAL OF SEDIMENT MUST OCCUR FOR A BARRIER TO OPERATE PROPERLY IN THIS LOCATION.

PROPER INSTALLATION METHOD:

EXCAVATE A TRENCH AROUND THE PERIMETER OF THE AREA INLET THAT IS AT LEAST 4" DEEP BY A BALE'S WIDTH WIDE. PLACE THE BALES IN THE TRENCH, MAKING SURE THAT THEY ARE BUTTED TIGHTLY. SOME BALES MAY NEED TO BE SHORTENED TO FIT INTO THE TRENCH AROUND THE AREA INLET. TWO STAKES SHOULD BE DRIVEN THROUGH EACH BALE, APPROXIMATELY 6" TO 8" IN FROM THE BALE ENDS. STAKES SHOULD BE DRIVEN AT LEAST 12" INTO THE GROUND. ONCE ALL THE BALES HAVE BEEN INSTALLED AND ANCHORED, PLACE THE EXCAVATED SOIL AGAINST THE RECEIVING SIDE OF THE BARRIER AND COMPACT IT. THE COMPACTED SOIL SHOULD BE NO MORE THAN 3" TO 4" DEEP. NOTE: WHEN A BALE AREA INLET BARRIER IS PLACED IN A SHALLOW MEDIAN DITCH, MAKE SURE THAT THE TOP OF THE BARRIER IS NOT HIGHER THAN THE PAVED ROAD. IN THIS CONFIGURATION, WATER MAY SPREAD ONTO THE ROADWAY CAUSING A HAZARDOUS CONDITION.


LIST OF COMMON PLACEMENT INSTALLATION MISTAKES TO AVOID:

BALES SHOULD BE PLACED DIRECTLY AGAINST THE PERIMETER OF THE AREA INLET. THIS ALLOWS OVERTOPPING WATER TO FLOW DIRECTLY INTO THE INLET INSTEAD OF ONTO NEARBY SOIL CAUSING SCOUR. BALE AREA INLET BARRIERS MUST BE DUG INTO THE GROUND. BALES AT GROUND LEVEL DO NOT WORK BECAUSE THEY ALLOW WATER TO FLOW UNDER THE BARRIER.

INSPECTION AND MAINTENANCE:

BALE AREA INLET BARRIERS SHOULD BE INSPECTED EVERY 7 DAYS AND WITHIN 24 HOURS OF A RAINFALL OF 1/2" OR MORE. THE FOLLOWING IS A LIST OF QUESTIONS THAT SHOULD BE ADDRESSED DURING EACH INSPECTION:

DOES WATER FLOW UNDER THE AREA INLET BARRIER?
DOES WATER FLOW THROUGH SPACES BETWEEN ABUTTING BALES?
ARE ANY BALES DISLODGED?
ARE BALES DECOMPOSING DUE TO AGE AND/OR WATER DAMAGE?
DOES SEDIMENT NEED TO BE REMOVED FROM BEHIND THE AREA INLET BARRIER?

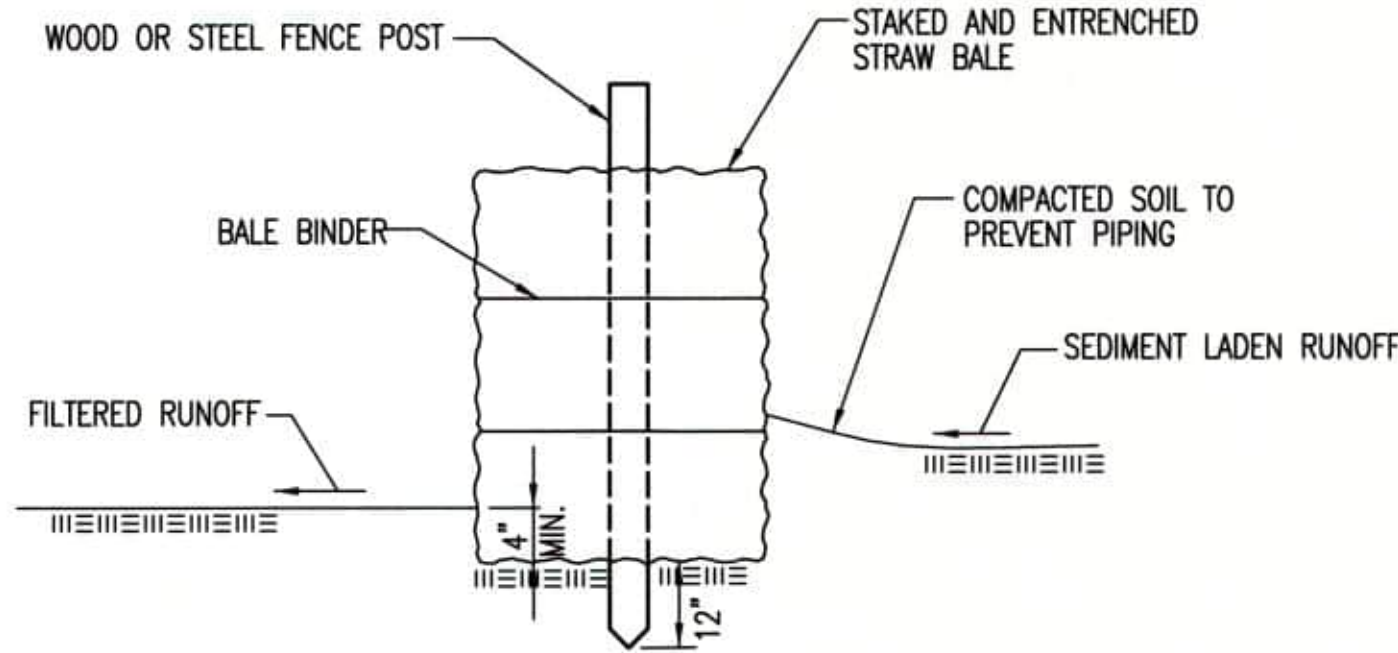

MATERIAL SPECIFICATION:

BALE SLOPE BARRIERS MAY BE CONSTRUCTED OF WHEAT STRAW, OAT STRAW, PRAIRIE HAY, OR BROMEGRASS HAY THAT IS FREE OF WEEDS DECLARED NOXIOUS BY THE KANSAS STATE BOARD OF AGRICULTURE. THE STAKES USED TO ANCHOR THE BALES SHOULD BE A HARDWOOD MATERIAL WITH THE FOLLOWING MINIMUM DIMENSIONS: 2" SQUARE (NOMINAL) BY 4' LONG. TWINE SHOULD BE USED TO BIND BALES. THE USE OF WIRE BINDING IS PROHIBITED BECAUSE IT DOES NOT BIODEGRADE READILY.

PLACEMENT:

A SLOPE BARRIER SHOULD BE USED AT THE TOE OF A SLOPE WHEN A DITCH DOES NOT EXIST. THE SLOPE BARRIER SHOULD BE PLACED ON NEARLY LEVEL GROUND 5' TO 10' AWAY FROM THE TOE OF A SLOPE. THE BARRIER IS PLACED AWAY FROM THE TOE OF THE SLOPE TO PROVIDE ADEQUATE STORAGE FOR SETTLING OUT SEDIMENT. WHEN PRACTICABLE, BALE SLOPE BARRIERS SHOULD BE PLACED ALONG CONTOURS TO AVOID A CONCENTRATION OF FLOW. BALE SLOPE BARRIERS CAN ALSO BE PLACED ALONG RIGHT-OF-WAY FENCE LINES TO KEEP SEDIMENT FROM CROSSING ONTO ADJACENT PROPERTY. WHEN PLACED IN THIS MANNER, THE SLOPE BARRIER WILL NOT LIKELY FOLLOW CONTOURS.

PROPER INSTALLATION METHOD:

EXCAVATE A TRENCH THE LENGTH OF THE PLANNED SLOPE BARRIER THAT IS 4" DEEP AND A BALE'S WIDTH WIDE. MAKE SURE THAT THE TRENCH IS EXCAVATED ALONG A SINGLE CONTOUR. WHEN PRACTICABLE, SLOPE BARRIERS SHOULD BE PLACED ALONG CONTOURS TO AVOID A CONCENTRATION OF FLOW. PLACE THE SOIL ON THE UPSLOPE SIDE OF THE TRENCH FOR LATER USE. PLACE THE BALES IN THE TRENCH, MAKING SURE THAT THEY ARE BUTTED TIGHTLY. TWO STAKES SHOULD BE DRIVEN THROUGH EACH BALE ALONG THE CENTERLINE OF THE DITCH CHECK, APPROXIMATELY 6" TO 8" IN FROM THE BALE ENDS. STAKES SHOULD BE DRIVEN AT LEAST 12" INTO THE GROUND. ONCE ALL THE BALES HAVE BEEN INSTALLED AND ANCHORED, PLACE THE EXCAVATED SOIL AGAINST THE UPSLOPE SIDE OF THE CHECK AND COMPACT IT. THE COMPACTED SOIL SHOULD BE NO MORE THAN 3" TO 4" DEEP.

LIST OF COMMON PLACEMENT/INSTALLATION MISTAKES TO AVOID:

WHEN PRACTICAL, DO NOT PLACE BALE SLOPE BARRIERS ACROSS CONTOURS. SLOPE BARRIERS SHOULD BE PLACED ALONG CONTOURS TO AVOID A CONCENTRATION OF FLOW. CONCENTRATED FLOW OVER A SLOPE BARRIER CREATES A SCOUR HOLE ON THE DOWNSLOPE SIDE OF THE BARRIER. THE SCOUR HOLE EVENTUALLY UNDERMINES THE BALES AND THE BARRIER FAILS. DO NOT PLACE BALE SLOPE BARRIERS IN AREAS WITH SHALLOW SOILS UNDERLAIN BY ROCK. IF THE BARRIER IS NOT ANCHORED SUFFICIENTLY, IT WILL WASH OUT. BALE SLOPE BARRIERS MUST BE DUG INTO THE GROUND. BALES AT GROUND LEVEL DO NOT WORK BECAUSE THEY ALLOW WATER TO FLOW UNDER THE BARRIER.

INSPECTION AND MAINTENANCE:

BALE SLOPE BARRIERS SHOULD BE INSPECTED EVERY 7 DAYS AND WITHIN 24 HOURS OF A RAINFALL OF 1/2" OR MORE. THE FOLLOWING IS A LIST OF QUESTIONS THAT SHOULD BE ADDRESSED DURING EACH INSPECTION:

ARE THERE ANY POINTS ALONG THE SLOPE BARRIER WHERE WATER IS CONCENTRATING?
DOES WATER FLOW UNDER THE SLOPE BARRIER?
DOES WATER FLOW THROUGH SPACES BETWEEN ABUTTING BALES?
ARE ANY BALES DISLODGED?
ARE BALES DECOMPOSING DUE TO AGE AND/OR WATER DAMAGE?
DOES SEDIMENT NEED TO BE REMOVED FROM BEHIND THE SLOPE BARRIER?

REVISION DATE: MAY 2013



**STRAW BALE DITCH CHECK
AND BARRIER DETAILS**

CITY ENGINEER GARY JANZEN, P.E.		
PROJECT NUMBER	OCA NUMBER	DATE
CITY ENGINEER'S OFFICE CITY HALL - SEVENTH FLOOR 455 NORTH MAIN STREET WICHITA, KANSAS 67202-1620 (316) 268-4501		SHEET 31 of 40

GENERAL NOTES



1. THIS SHEET IS INTENDED TO PROVIDE GUIDELINES AS TO WHAT TYPES OF EROSION CONTROL DEVICES WILL BE INSTALLED DURING THE CONSTRUCTION PROCESS. CONTRACTORS ARE EXPECTED TO BID PROJECTS ACCORDINGLY.

2. EROSION CONTROL DEVICES MUST BE MAINTAINED BY THE CONTRACTOR THROUGHOUT THE CONSTRUCTION PROCESS AND UNTIL THE DISTURBED EARTH IS RESTABILIZED.

3. IF THE PROJECT WILL DISTURB 1 ACRE OR MORE, A FEDERAL/STATE NPDES STORMWATER PERMIT IS REQUIRED. A DETAILED STORMWATER POLLUTION PREVENTION PLAN, IS REQUIRED. THE EROSION CONTROL DEVICES SHOWN ON THIS SHEET ARE CONSIDERED TO BE THE MINIMUM TO BE SHOWN IN THE POLLUTION PREVENTION PLAN.
4. FOR PROJECTS DISTURBING LESS THAN 1 ACRE, CONTRACTORS ARE ENCOURAGED TO PREPARE STORMWATER POLLUTION PREVENTION PLANS PRIOR TO CONSTRUCTION. EROSION CONTROL DEVICES MUST BE USED ON ALL PROJECTS.

5. FAILURE TO USE AND MAINTAIN EROSION CONTROL DEVICES IS A VIOLATION OF SECTION 16.32 OF THE CITY CODE AND WILL SUBJECT THE CONTRACTOR TO THE PENALTIES PROVIDED FOR THEREIN.

6. THE APPLICATION OF EROSION CONTROL DEVICES SHOWN ON THIS SHEET IS FOR SITUATIONS NORMALLY ENCOUNTERED. FROM TIME TO TIME, SITUATIONS WILL ARISE THAT MAY REQUIRE A DIFFERENT DEVICE OTHER THAN THOSE SHOWN. EROSION CONTROL DEVICES, OTHER THAN THOSE SHOWN, MAY BE UTILIZED AS LONG AS THEY ARE EFFECTIVE AND MAINTAINED.

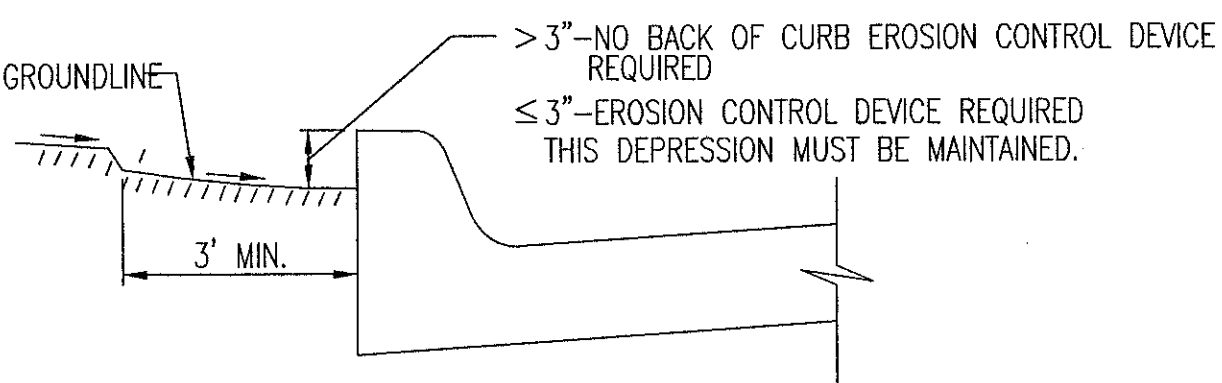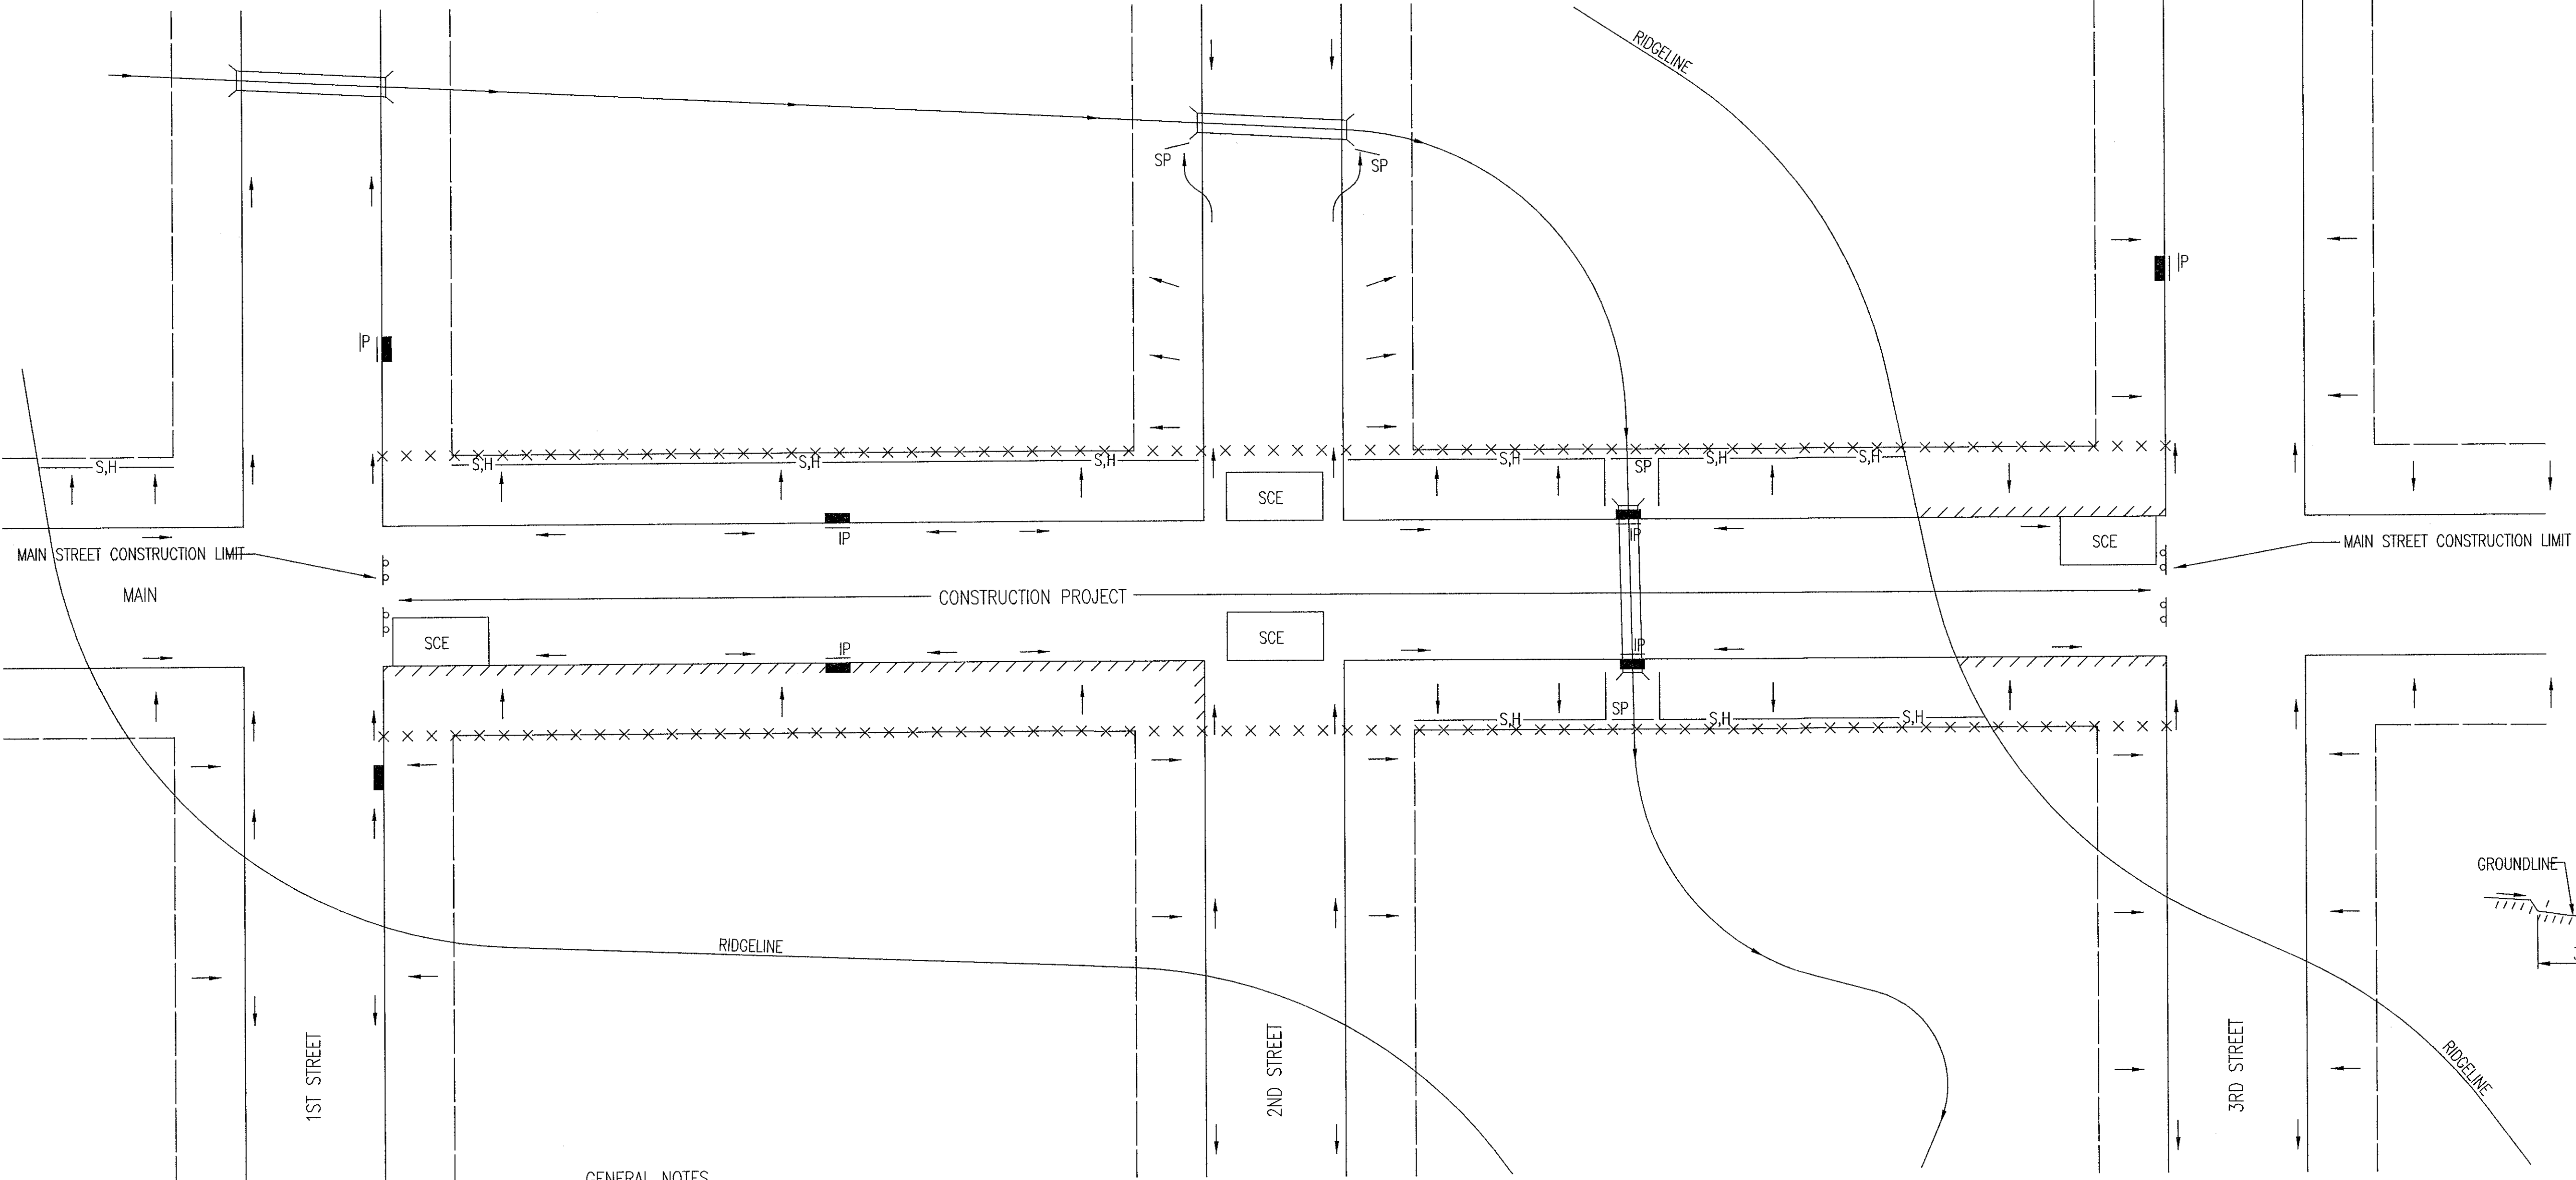

CURB BACKFILL DETAIL

THIS IS A TEMPORARY MEASURE ONLY, WHEN APPROVED BY THE PROJECT ENGINEER. THE DIRT GRADE BEHIND THE CURB SHALL BE BROUGHT TO THE TOP OF CURB, WITH TEMPORARY EROSION CONTROL MAT OR PERMANENT VEGETATION PLACED, PRIOR TO THE COMPLETION OF ALL PROJECTS.

GENERAL NOTES

1. THE INTENT OF ALL EROSION CONTROL DEVICES IS TO KEEP ALL SEDIMENT CONFINED TO THE CONSTRUCTION SITE, AND OUT OF ALL UNDERGROUND PIPES, DITCHES, LAKES, AND OTHER DRAINAGE FACILITIES, AND OFF OF STREETS.

2. THE POINT OF COMPLIANCE IS GENERALLY THE RIGHT-OF-WAY LINES WITHIN THE LIMITS OF CONSTRUCTION.

3. EROSION CONTROL DEVICES WILL BE REQUIRED AT ALL POINTS ALONG THE PROJECT WHERE DISTURBED EARTH CAN DRAIN ONTO PRIVATE PROPERTY.

4. INLET PROTECTION DEVICES WILL BE REQUIRED WHEREVER WATER CAN DRAIN OFF THE PROJECT SITE INTO AN INLET, INCLUDING ANY SIDE STREET INLETS.

5. EROSION CONTROL DEVICES SHALL BE INSTALLED AT CREEK CROSSINGS SO AS TO PREVENT SEDIMENT FROM ENTERING THEREIN.

6. STABILIZED CONSTRUCTION ENTRANCES SHALL BE PROVIDED, AS NEEDED, TO PREVENT MUD FROM TRACKING ONTO STREETS NOT UNDER CONSTRUCTION AND ON STREETS WITHIN THE PROJECT LIMITS IF TRAFFIC IS BEING MAINTAINED THROUGH THE PROJECT.
7. ANY MUD TRACKED ONTO STREETS MUST BE REMOVED AT THE END OF EACH WORK DAY.

8. THE CONTACTOR WILL BE REQUIRED TO PLACE EROSION CONTROL DEVICES BACK OF CURB, WHENEVER WATER CAN DRAIN OVER CURB, TO KEEP ERODED SOIL OUT OF THE GUTTERLINES, IN ACCORDANCE WITH THE FOLLOWING:

A. THE DEVICE REQUIRED WILL BE APPROVED EROSION CONTROL MAT LISTED ON THE CITY'S APPROVED MATERIAL LIST. SAID BLANKET SHALL BE PLACED OVER THE APPROPRIATE SEED AND FERTILIZER, AS SPECIFIED IN THE PROJECT SPECIFICATIONS. (SEE SOIL EROSION BMPs - BACK OF CURB SEDIMENT BARRIER DETAILS)

B. THIS DEVICE SHALL BE INSTALLED IMMEDIATELY WHENEVER THE CURB IS BACKFILLED TO WITHIN 3" OF THE TOP OF CURB. (SEE CURB BACKFILL DETAIL) OTHER BMP'S MAY BE REQUIRED AT LOCATIONS WHERE CONCENTRATED FLOW CARRIES SEDIMENT OVER THE CURB.

C. ADDITIONALLY, OTHER EROSION CONTROL DEVICES (HAY BALES, SILT FENCE, ETC.) WILL BE INSTALLED AT LOCATIONS OF CONCENTRATED FLOW RESULTING IN SEDIMENT OVERRUNNING THE MAT.

D. SHOULD THE PROJECT PLANS SPECIFY THAT THE RIGHT-OF-WAY IS TO BE SODDED, THE EXCELSIOR MAT WILL NOT BE REQUIRED SO LONG AS THE SOD IS PLACED WITHIN 48 HOURS AFTER CURB BACKFILL REACHES A HEIGHT OF 3" OR LESS FROM TOP OF CURB. (SEE CURB BACKFILL DETAIL)

LEGEND

- R-O-W LIMITS
- DRAINAGE FLOW PATH
- × × × × ×

R/W LIMIT WITHIN CONSTRUCTION LIMIT
- STORM WATER INLETS
- IP


INLET PROTECTION
- S.H.—

SILT FENCE OR HAY BALE BARRIER
- SP

STREAM PROTECTION
- SCE

STABILIZED CONSTRUCTION ENTRANCE
- ////

BACK OF CURB PROTECTION

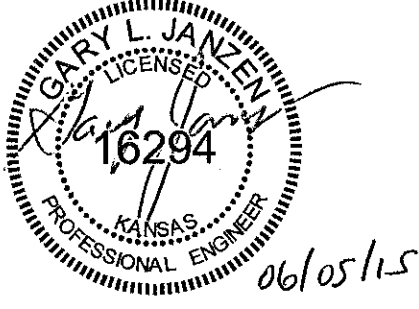


CITY OF WICHITA

PUBLIC WORKS & UTILITIES
ENGINEERING DIVISION

STREET IMPROVEMENT PROJECTS		
CITY ENGINEER GARY JANZEN, P.E.		
PROJECT NUMBER	OCA NUMBER	DATE
CITY ENGINEER'S OFFICE CITY HALL - SEVENTH FLOOR 455 NORTH MAIN STREET WICHITA, KANSAS 67202-1620 (316) 268-4501		SHEET 32 of 40


REVISION: JUNE 2015

PHASE 1 – INITIAL EARTHWORK AND UTILITIES (EXCEPT STORM SEWER)

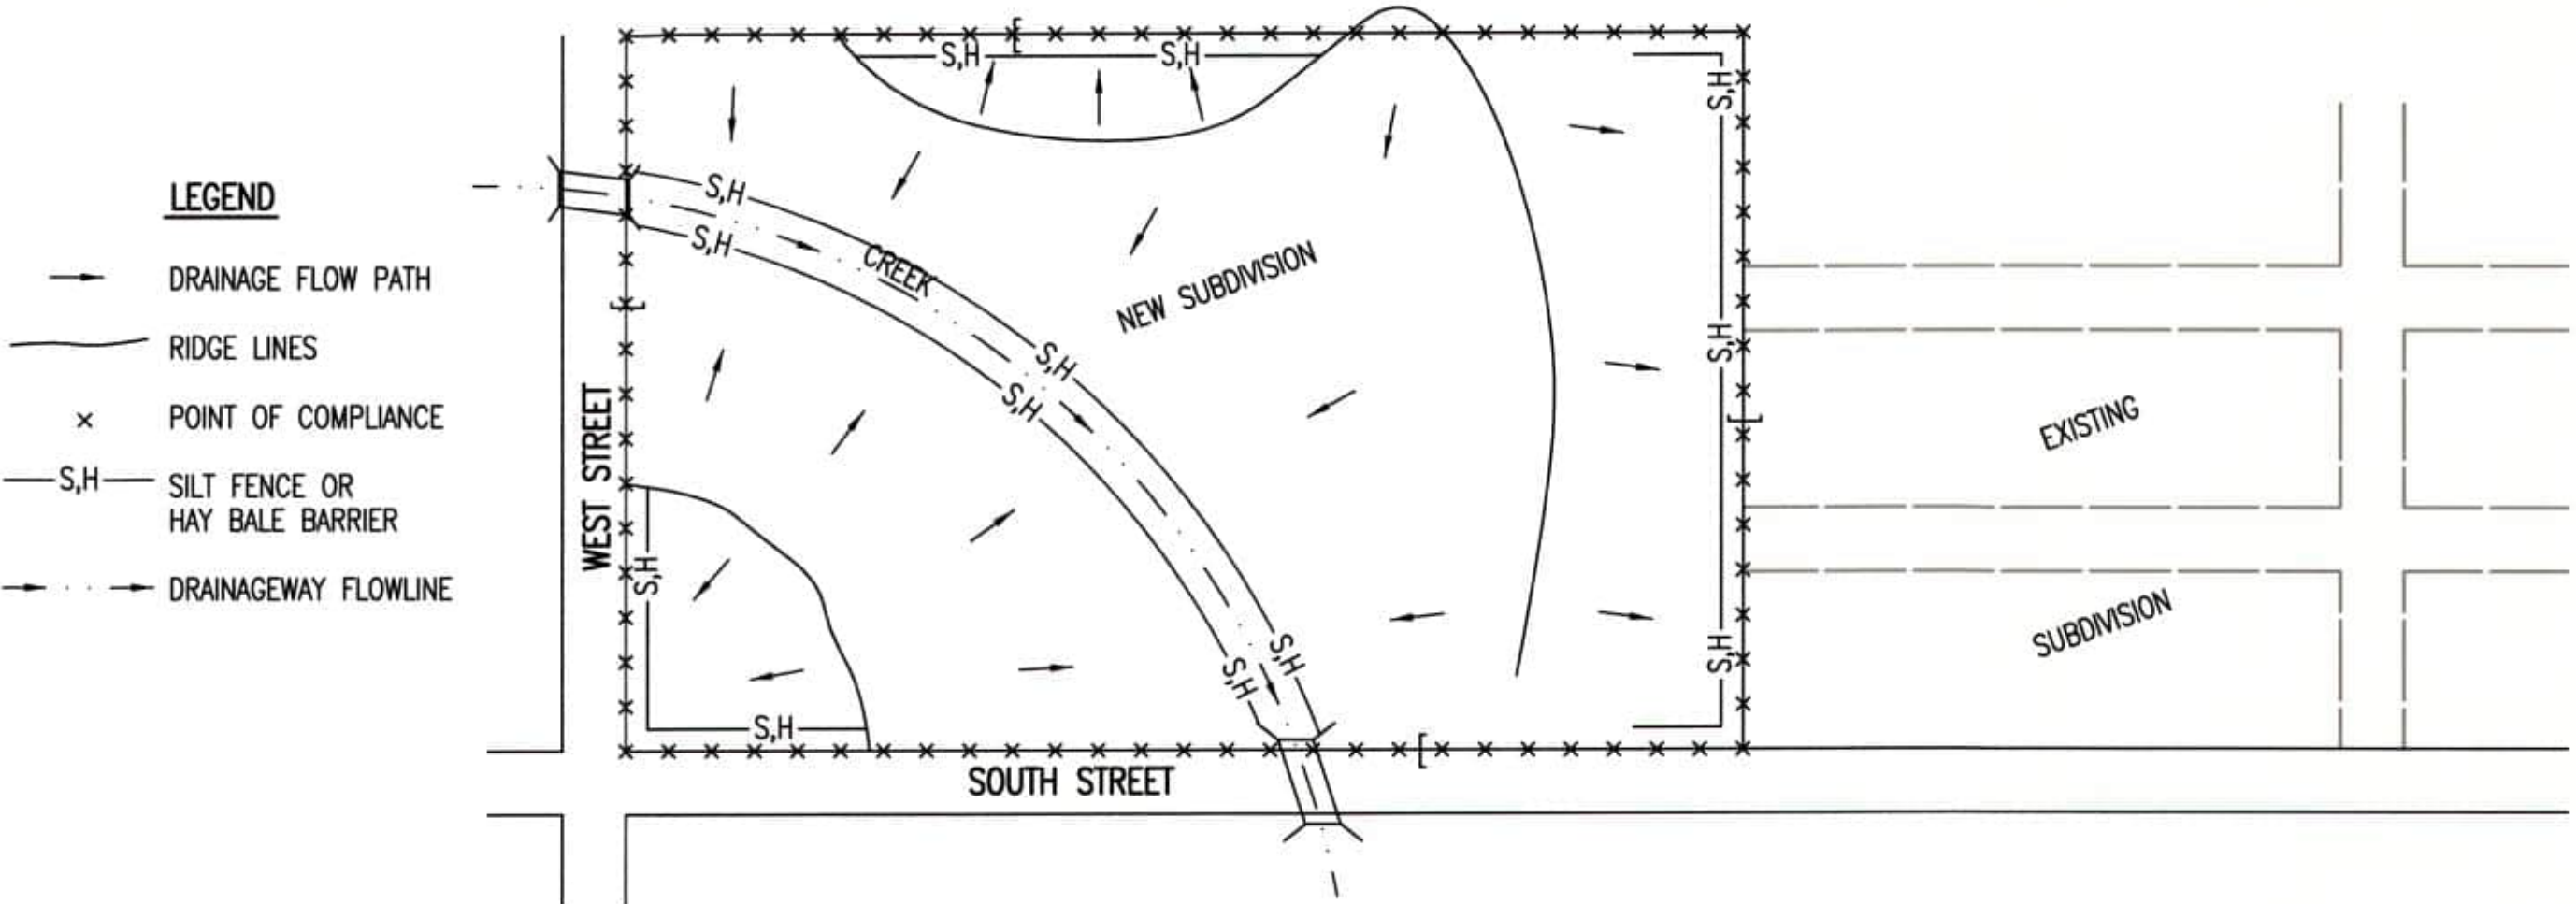


1. DURING THIS PHASE OF SUBDIVISION CONSTRUCTION, THE POINTS OF COMPLIANCE ARE THE PERIMETER BOUNDARIES AND ANY DRAINAGE WAYS OR STORM SEWERS DRAINING THROUGH OR FROM THE SITE. SHOULD LAKES BE CONSTRUCTED WITHIN THE SUBDIVISION THAT WILL DISCHARGE DURING STORMS, THEY ARE ALSO A POINT OF COMPLIANCE.
2. HAY BALES OR SILT FENCE MUST BE CONSTRUCTED ALONG THE PROPERTY LINE WHERE ON SITE WATER CAN DRAIN OFF THE PROPERTY. THESE EROSION CONTROL DEVICES WILL ALSO BE INSTALLED ALONG ANY DRAINAGE DITCH OR LAKE THAT CAN DISCHARGE.
3. SHOULD SILT OR SEDIMENT ENTER THE DITCHES OR STREETS ON THE ADJACENT BOUNDARY STREETS, APPROPRIATE EROSION CONTROL DEVICES WILL BE PLACED WITHIN THE SUBDIVISION TO PREVENT THIS.
4. ANY MUD TRACKED ONTO ADJACENT STREETS WILL BE REMOVED WITHIN 48 HOURS OR BY FRIDAY AT 6:00 PM, WHICHEVER IS EARLIER.
5. CONTRACTORS WORKING WITHIN THE SITE WILL NOT BE REQUIRED TO USE INDIVIDUAL EROSION CONTROL DEVICES AS LONG AS THOSE SPECIFIED ABOVE ARE IN PLACE AND EFFECTIVE. CONTRACTORS WORKING ON THE BOUNDARY LINE STREETS OR ON ADJACENT PROPERTIES TO EXTEND UTILITIES ARE EXPECTED TO USE EROSION CONTROL DEVICES AT THEIR WORK LOCATIONS, AS NEEDED.
6. UTILIZE STABILIZED CONSTRUCTION ENTRANCE AT ENTRANCE AND EXIT ONTO ANY EXISTING PUBLIC STREETS.
7. IF THE INITIAL EARTH WORK AND UTILITIES ARE DONE AS PART OF A PUBLIC IMPROVEMENT PROJECT, THESE EROSION CONTROL DEVICES WILL BE INSTALLED BY THE CONTRACTOR AS SPECIFIED IN THE INDIVIDUAL PROJECT CONTRACTS. THE CONTRACTOR WILL MAINTAIN THE DEVICES UNTIL COMPLETION OF THE CONTRACT, AT WHICH TIME THE DEVELOPER WILL ASSUME MAINTENANCE RESPONSIBILITIES. IF THESE CONTRACTS ARE NOT PUBLIC IMPROVEMENT PROJECTS, THE DEVELOPER WILL BE RESPONSIBLE FOR INSTALLING AND MAINTAINING THESE DEVICES.
8. WITHIN 14 DAYS OF COMPLETION OF EARTHWORK ACTIVITIES IN ANY GIVEN AREA, THAT AREA SHALL BE TEMPORARILY OR PERMANENTLY SEEDED AND MULCHED.

PHASE 3 – STREET CONSTRUCTION

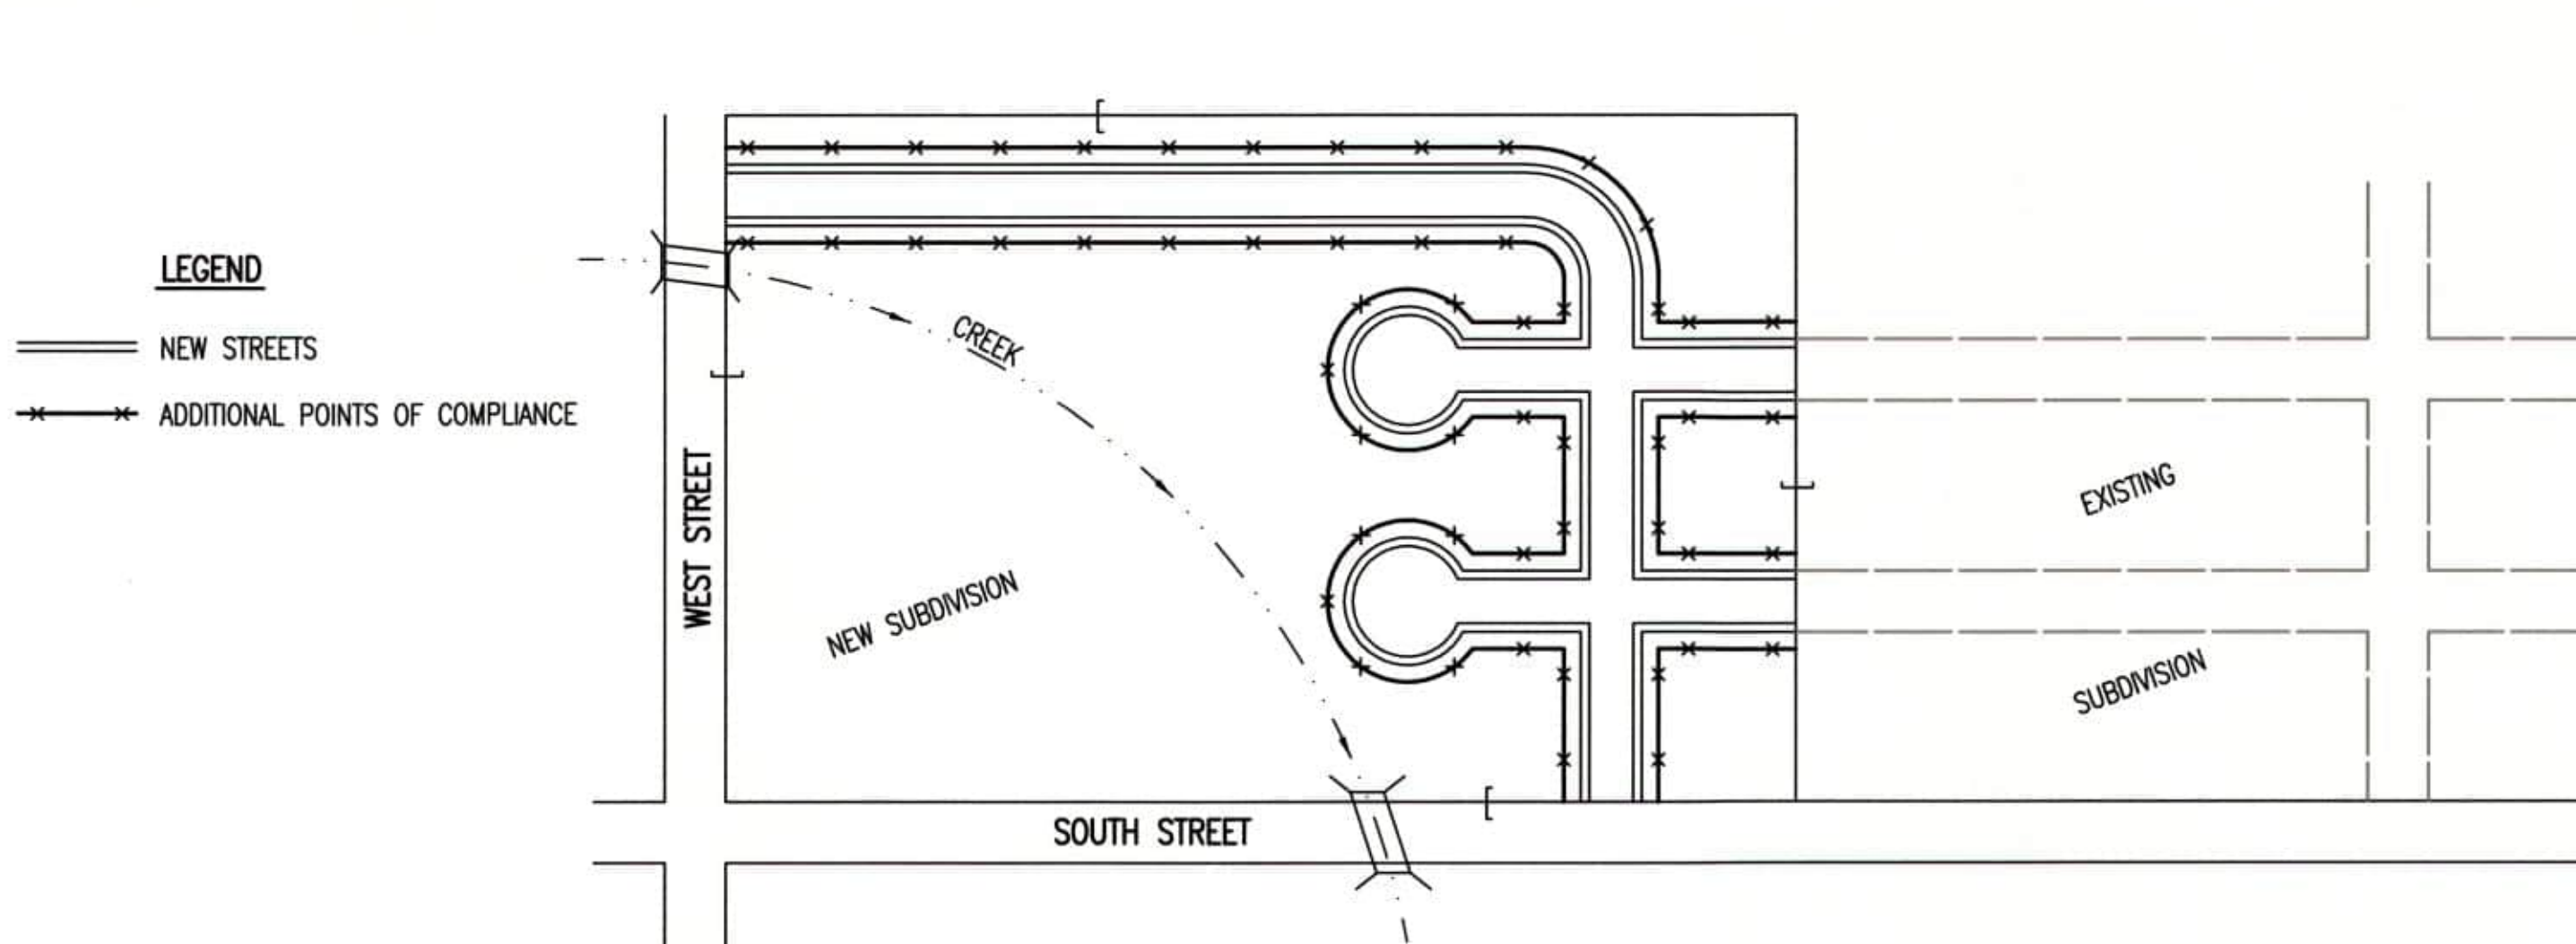

1. DURING THIS PHASE OF SUBDIVISION CONSTRUCTION, NEW STREETS ARE INSTALLED. ALL EROSION CONTROL DEVICES INSTALLED DURING PHASE 1 AND 2 MUST STILL BE MAINTAINED. THE POINT OF COMPLIANCE NOW SHIFTS TO THE BACK OF CURB ALONG EACH STREET.
2. CURB OPENING INLET PROTECTION:
 - A. SUMP AREAS – INLET PROTECTION SHALL BE PROVIDED WHEN STREET SUBGRADE WORK IS COMPLETED.
 - B. NON-SUMP LOCATIONS – PROVIDE INLET PROTECTION AS SOON AS BASE COURSE ASPHALT IS INSTALLED, BEFORE THE SURFACE COURSE LIFT.
3. EROSION CONTROL DEVICES WILL BE REQUIRED BACK OF CURB WHEREVER WATER CAN FLOW OVER THE CURB AND THE CURB HAS BEEN BACKFILLED TO WITHIN 3" OR LESS OF THE TOP OF CURB (SEE CURB BACKFILL DETAIL). FOR CURBS NOT YET ENTIRELY BACKFILLED (3" OR MORE BELOW TOP OF CURB), ADDITIONAL DEVICES WILL BE REQUIRED AT POINTS WHERE WATER BREAKS OVER CURB WHICH COULD RESULT IN THE PLACEMENT OF SEDIMENT IN THE GUTTER.
4. SEE DETAIL SHEET FOR BACK OF CURB PROTECTION.
5. THE BACK OF CURB PROTECTION SPECIFIED ON THIS PLAN MAY HAVE TO BE SUPPLEMENTED WITH HAY BALE OR SILT FENCE EROSION CONTROL DEVICES AT LOCATIONS WHERE CONCENTRATED FLOW RESULTS IN SEDIMENT BEING CARRIED OVER THE EXCELSIOR MATS.
6. THE STREET CONTRACTOR WILL BE RESPONSIBLE FOR INSTALLING BACK OF CURB EROSION CONTROL DEVICES.
7. THE INDIVIDUAL LOT OWNERS WILL BE RESPONSIBLE FOR MAINTAINING THE BACK OF CURB EROSION CONTROL DEVICES IN FRONT OF THEIR LOTS UNTIL SUCH TIME AS ADJACENT DISTURBED EARTH IS STABILIZED WITH GRASS OR SOD.

PHASE 2 – INSTALLATION OF STORM SEWER

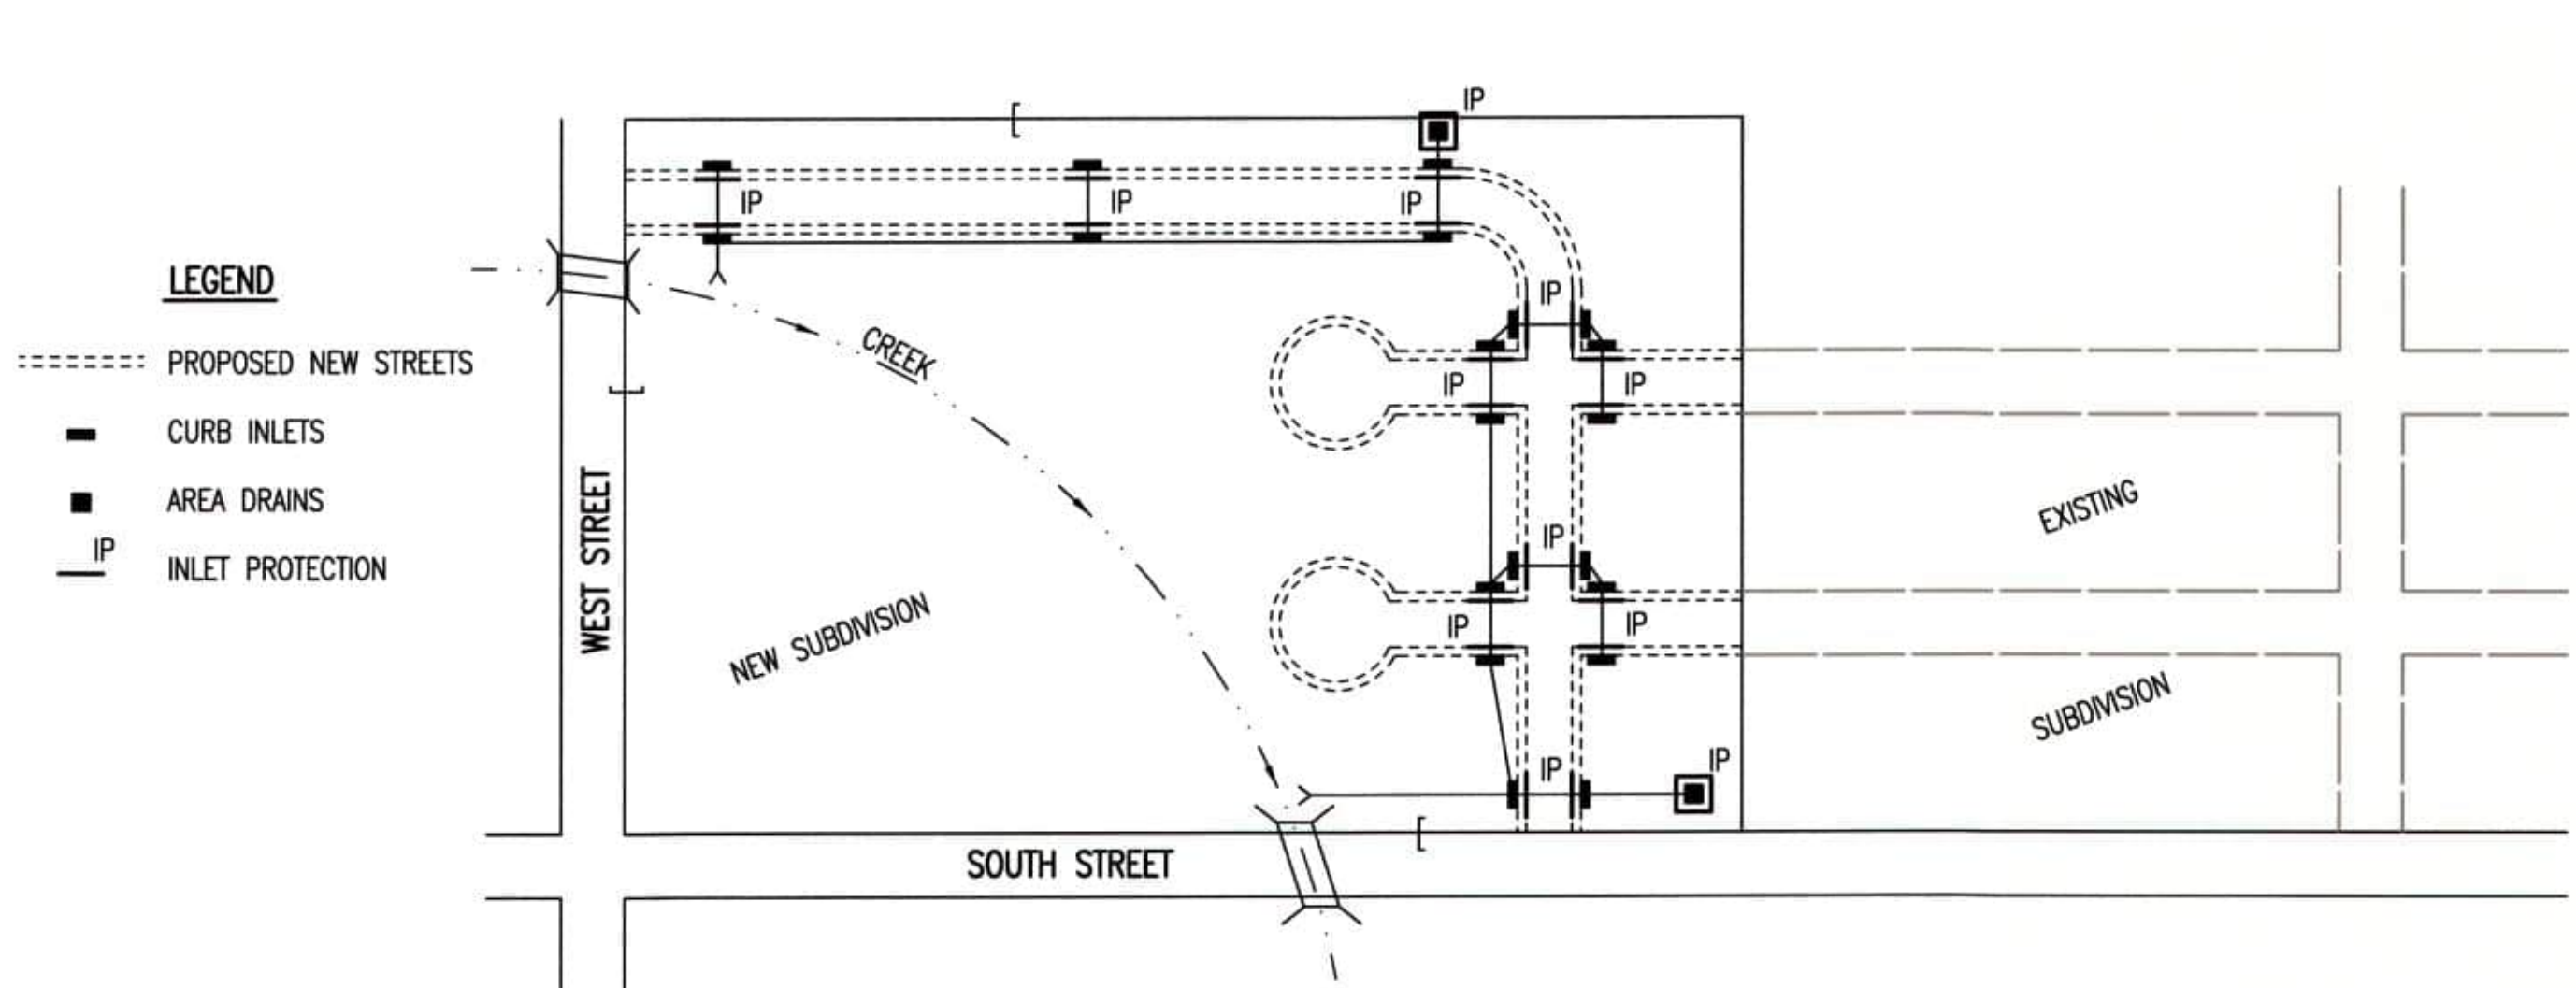


1. DURING THIS PHASE OF SUBDIVISION DEVELOPMENT, ALL EROSION CONTROL DEVICES REQUIRED IN PHASE 1 SHALL REMAIN IN PLACE AND BE MAINTAINED.
2. AS NEW STORM SEWERS, WITH INLETS, ARE INSTALLED, THE STORM SEWERS MUST NOW BE PROTECTED SO ALL NEW INLETS BECOME POINTS OF COMPLIANCE.
3. AREA DRAINS – AS SOON AS WATER CAN FLOW INTO THESE DRAINS, HAY BALE OR SILT FENCE PROTECTION WILL BE INSTALLED AROUND THEM.
4. CURB OPENING INLETS – AS SOON AS WATER CAN FLOW INTO THESE DRAINS, INLET PROTECTION DEVICES MUST BE INSTALLED. IF WATER CANNOT FLOW INTO CURB INLETS UNTIL STREET CONSTRUCTION IS COMPLETE, THEN STREET CONTRACTOR WILL INSTALL INLET PROTECTION. SEE PHASE 3 – STREET CONSTRUCTION.
5. THE STORM SEWER CONTRACTOR WILL BE RESPONSIBLE FOR INSTALLING THESE DEVICES.
6. THE SUBDIVISION DEVELOPER WILL MAINTAIN THESE EROSION CONTROL DEVICES ONCE INSTALLED.
7. ALL DISTURBED GROUND WILL BE FINAL GRADED AND TEMPORARILY OR PERMANENTLY SEEDED WITHIN 14 DAYS IF COMPLETION OF WORK IN ANY GIVEN PART OF THE SUBDIVISION.
8. ONCE ALL DISTURBED GROUND DRAINING TO AN INLET HAS BEEN RESTABILIZED WITH GRASS OR SOD, THE SUBDIVISION DEVELOPER WILL BE RESPONSIBLE FOR PERMANENTLY REMOVING THE INLET PROTECTION.

GENERAL NOTES

1. THE INTENT OF ALL EROSION CONTROL DEVICES IS TO PREVENT ERODED SOIL FROM ENTERING DITCHES, STORM SEWERS, LAKES, STREETS OR ANY OTHER OTHER DRAINAGE FEATURE.
2. THIS SHEET IS INTENDED TO PROVIDE GUIDELINES AS TO WHAT TYPE OF EROSION CONTROL DEVICES WILL BE INSTALLED DURING THE CONSTRUCTION PROCESS. CONTRACTORS ARE EXPECTED TO BID PROJECTS ACCORDINGLY.
3. EROSION CONTROL DEVICES SHALL BE MAINTAINED DURING THE CONSTRUCTION PROCESS TO REMAIN EFFECTIVE. MAINTENANCE SHALL BE AS INDICATED ON SOIL EROSION BMP'S DETAIL SHEETS.
4. PERSONS DESTROYING EROSION CONTROL DEVICES SHALL BE RESPONSIBLE FOR IMMEDIATELY REPAIRING THEM OR INSTALLING SUITABLE REPLACEMENT DEVICES.
5. THE DEVELOPMENT OF ANY SUBDIVISION THAT DISTURBS 1 ACRE OR MORE WILL REQUIRE A FEDERAL/STATE NPDES STORMWATER PERMIT. THE PREPARATION OF A STORMWATER POLLUTION PREVENTION PLAN IS REQUIRED. EROSION CONTROL DEVICES ARE REQUIRED. THE DETAILS SHOWN ON THIS SHEET ARE THE MINIMUM STANDARDS TO BE SHOWN ON POLLUTION PREVENTION PLANS.
6. FOR SUBDIVISIONS SMALLER THAN 1 ACRE, SOIL EROSION DEVICES ARE REQUIRED. ALSO, DEVELOPERS AND CONTRACTORS ARE ENCOURAGED TO DEVELOP POLLUTION PREVENTION PLANS FOR EACH PROJECT PRIOR TO CONSTRUCTION.
7. FAILURE TO USE AND MAINTAIN SOIL EROSION DEVICES IS A VIOLATION OF SECTION 16.32 OF THE CITY CODE AND WILL SUBJECT THE SUBDIVISION DEVELOPER AND CONTRACTORS TO THE PENALTIES PROVIDED THEREIN.
8. THE APPLICATION OF EROSION CONTROL DEVICES SHOWN ON THIS SHEET IS FOR SITUATIONS NORMALLY ENCOUNTERED. FROM TIME TO TIME, SITUATIONS WILL ARISE THAT MAY REQUIRE DEVICES OTHER THAN THAT SHOWN. EROSION CONTROL DEVICES, OTHER THAN THOSE SHOWN, MAY BE UTILIZED SO LONG AS THEY ARE EFFECTIVE AND MAINTAINED.
9. A STABILIZED EARTH SURFACE IS DEFINED AS ONE THAT IS HARD SURFACED WITH CONCRETE, ASPHALT, OR THE LIKE, OR ONE ON WHICH 70% OF THE GRASS HAS GERMINATED ON THE ENTIRE SURFACE.

SEE DETAIL SHEET FOR
BACK OF CURB PROTECTION DETAIL

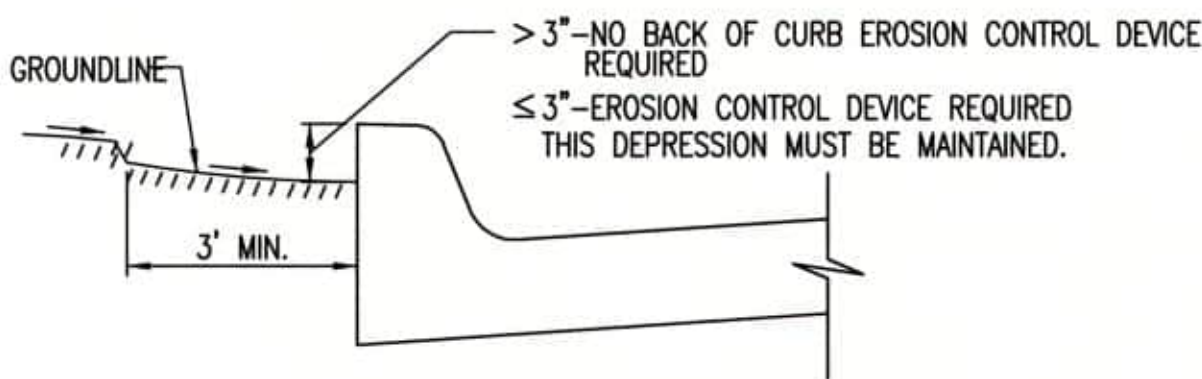


CURB BACKFILL DETAIL
(STREET CONSTRUCTION ONLY)


THIS IS A TEMPORARY MEASURE ONLY, WHEN APPROVED BY THE PROJECT ENGINEER. THE DIRT GRADE BEHIND THE CURB SHALL BE BROUGHT TO THE TOP OF CURB, WITH TEMPORARY EROSION CONTROL MAT OR PERMANENT VEGETATION PLACED, PRIOR TO THE COMPLETION OF ALL PROJECTS.

REVISION DATE: MAY 2013






SUBDIVISION DEVELOPMENT PROCESS		
CITY ENGINEER GARY JANZEN, P.E.		
PROJECT NUMBER	OCA NUMBER	DATE
CITY ENGINEER'S OFFICE CITY HALL - SEVENTH FLOOR 455 NORTH MAIN STREET WICHITA, KANSAS 67202-1620 (316) 268-4501		SHEET 33 of 40

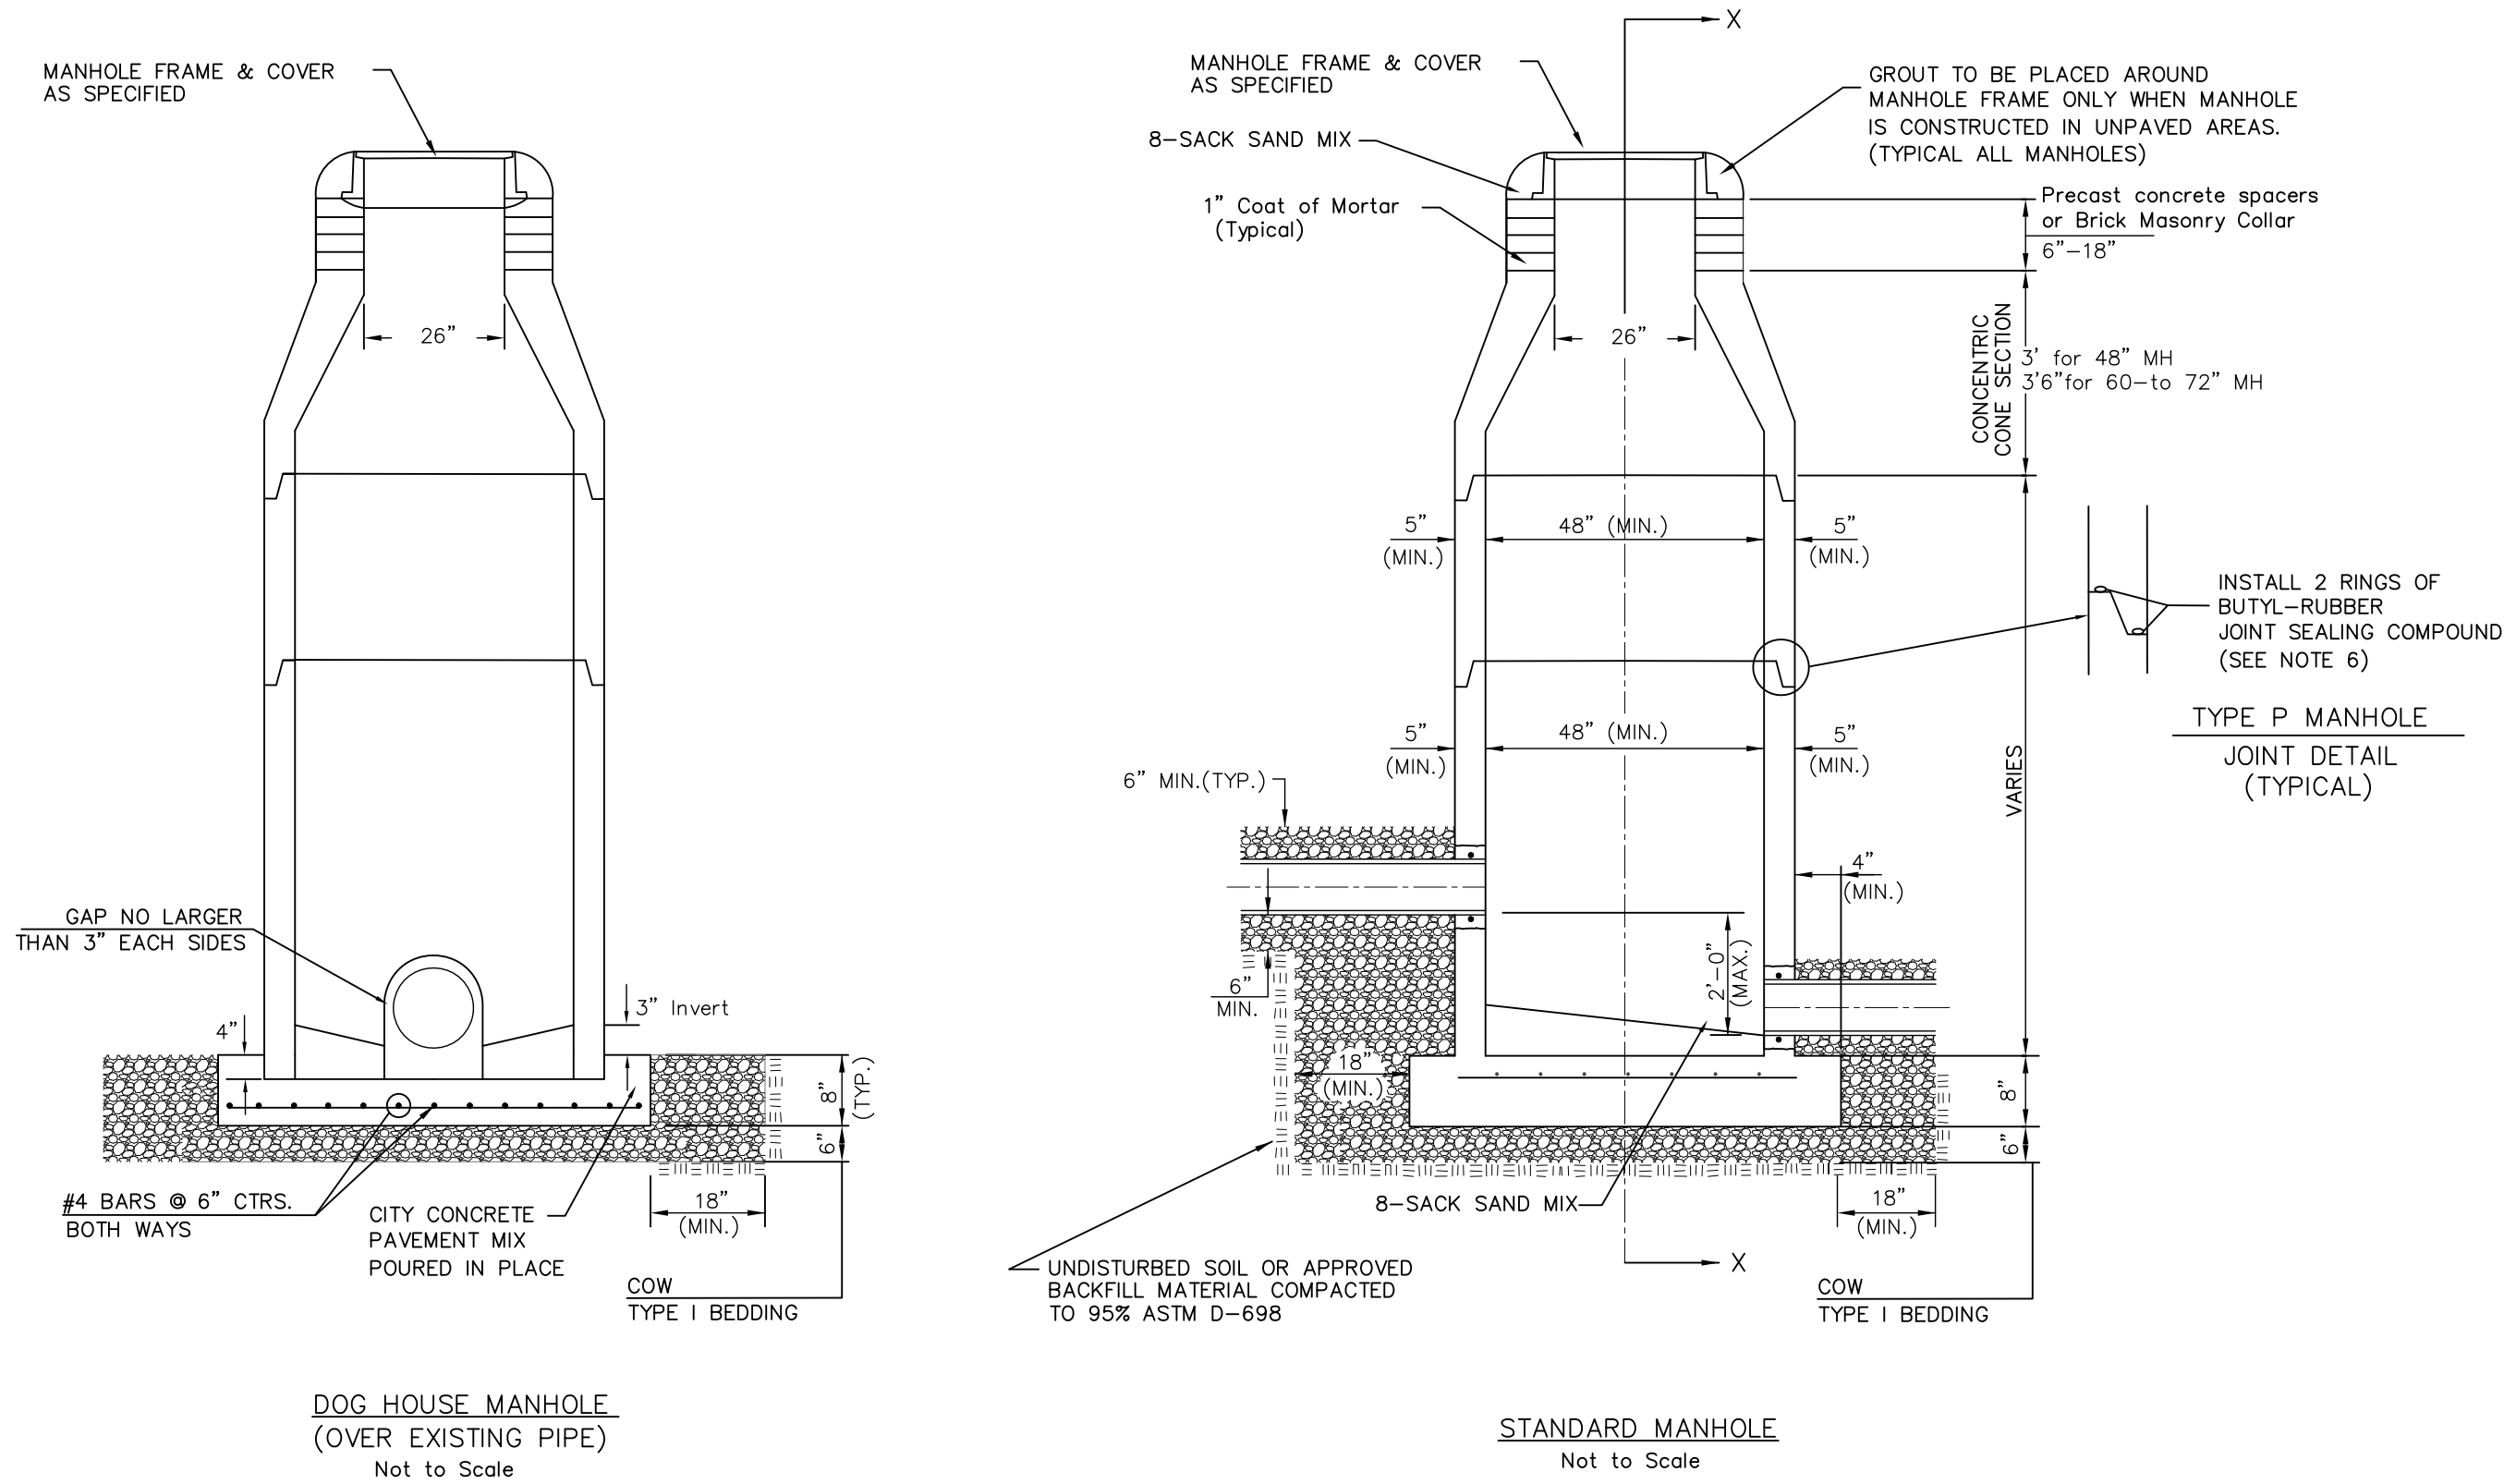

  = COW TYPE I BEDDING


 = UNDISTURBED SOIL

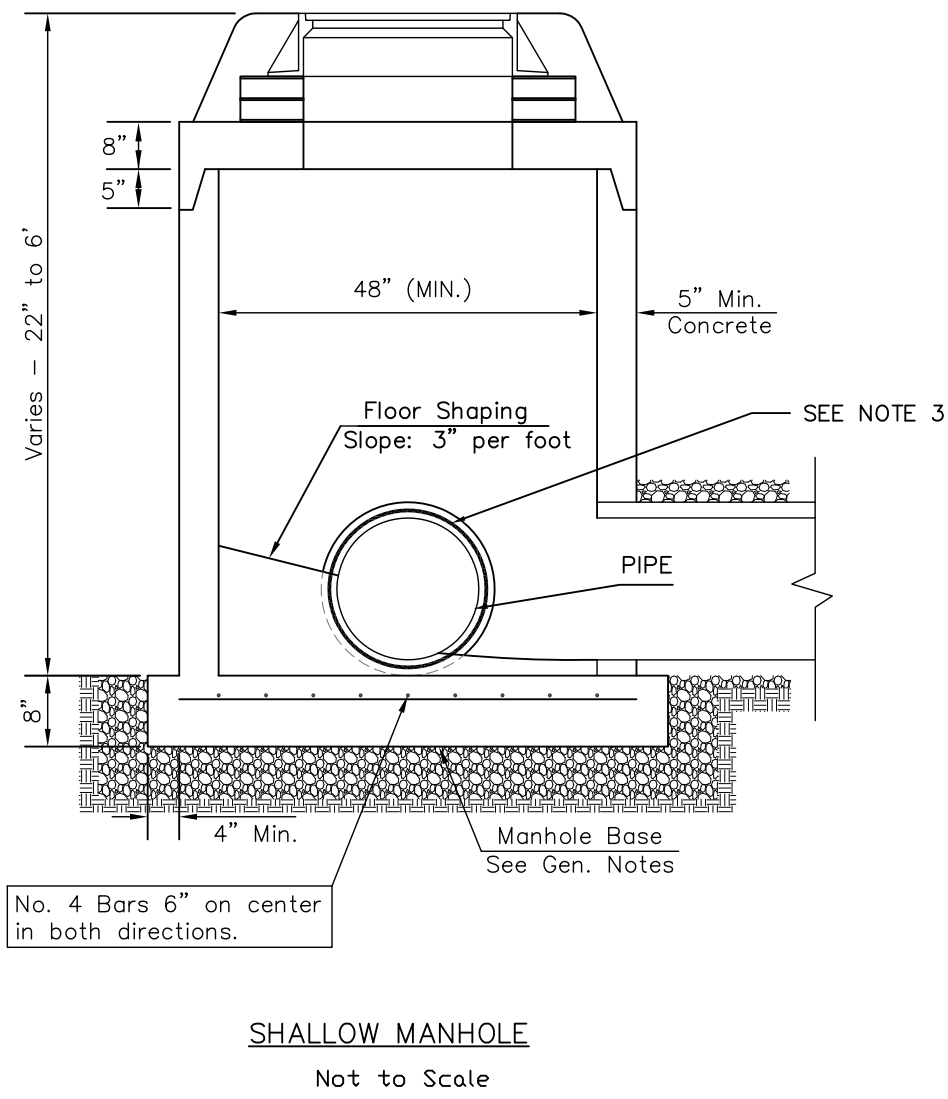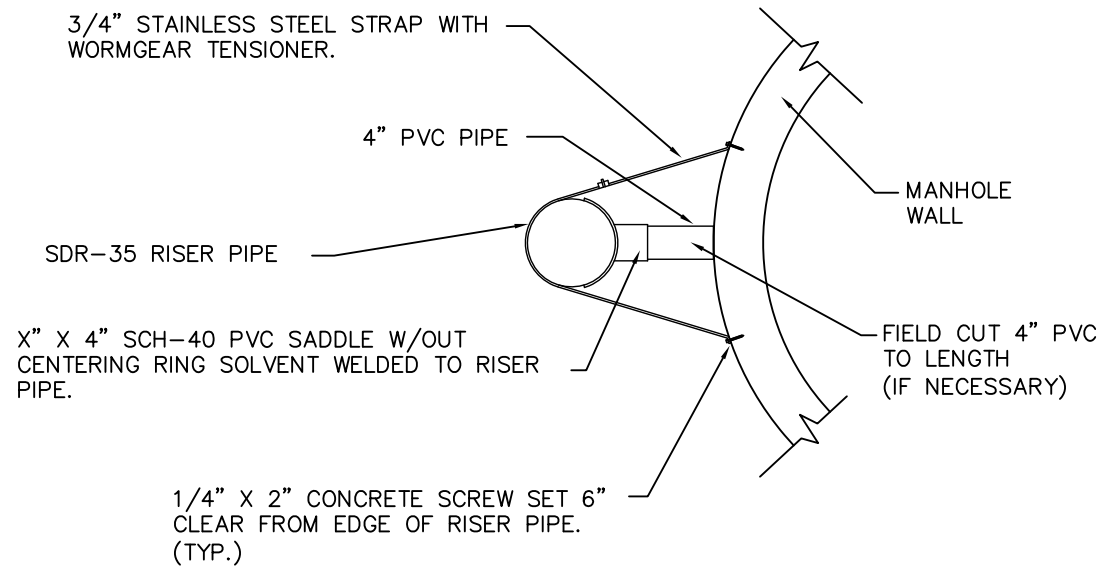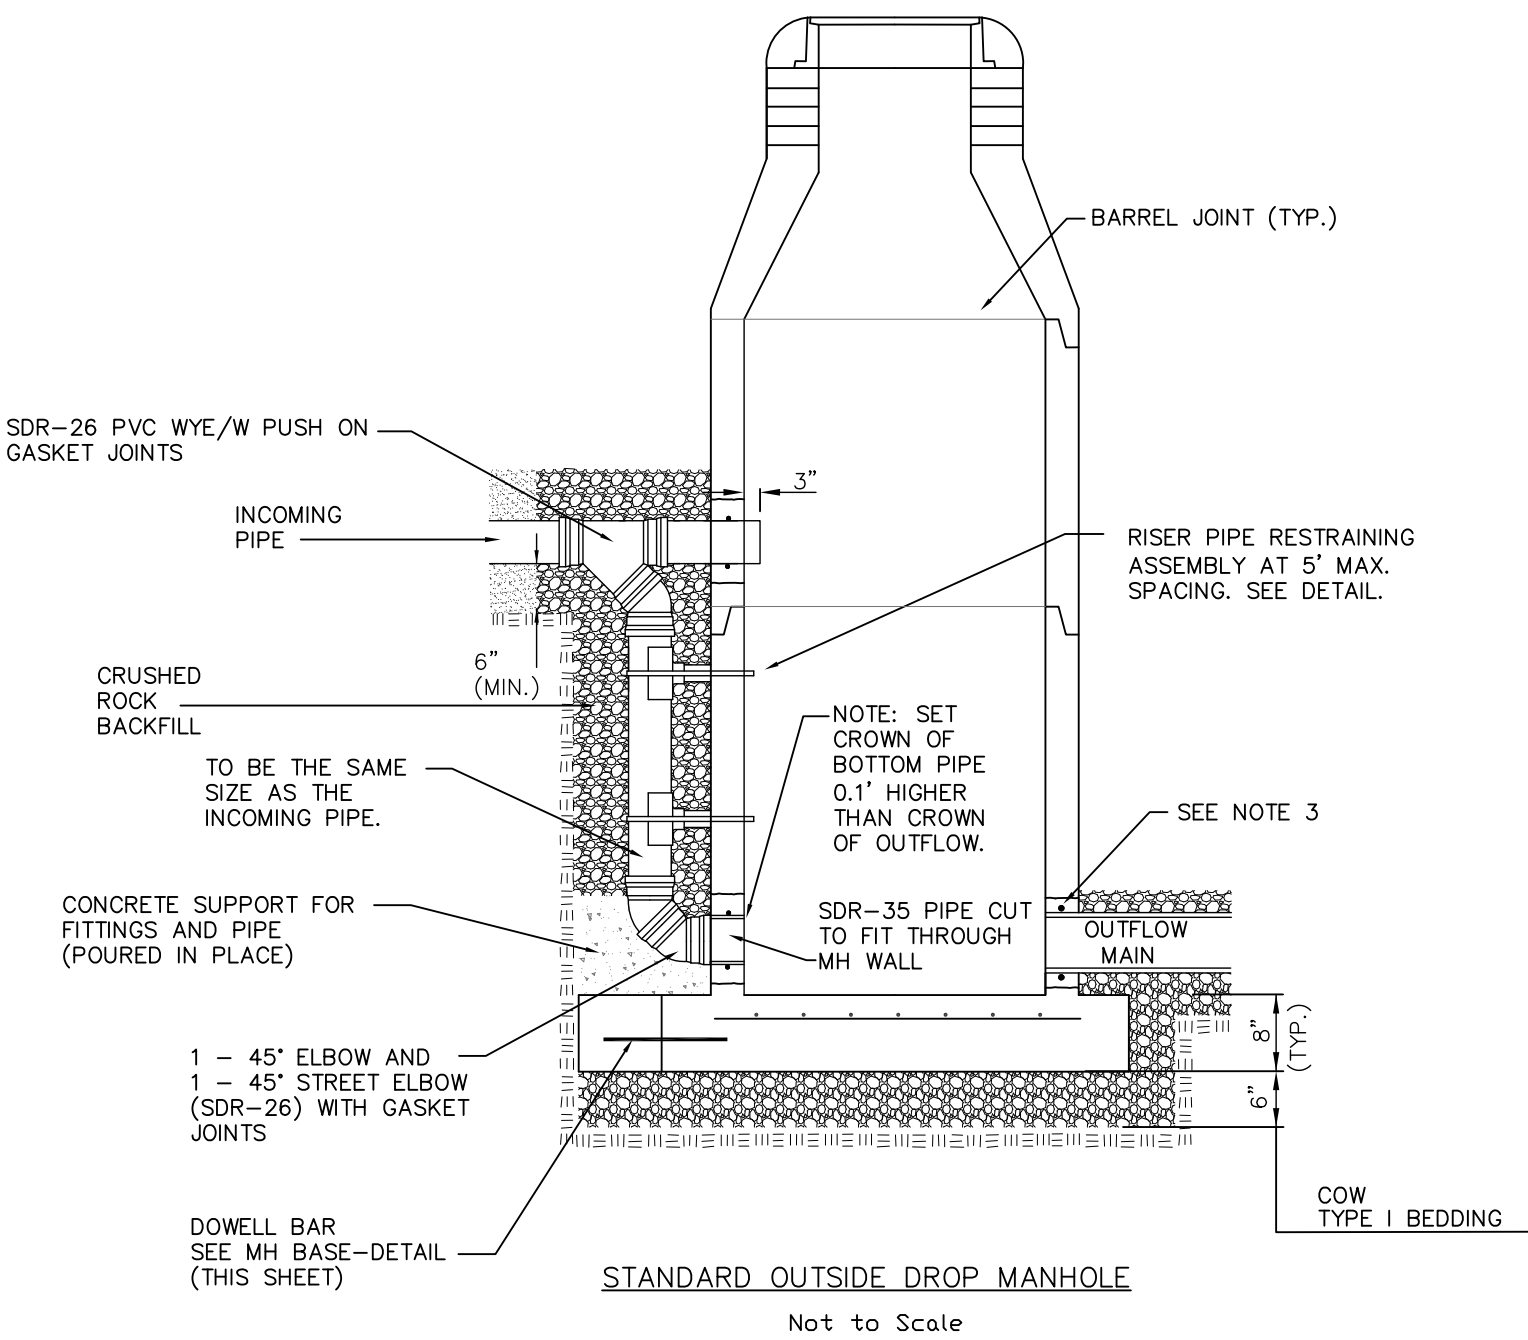



SANITARY SEWER MANHOLE DIAMETERS		
DIAMETER	DEPTH	PIPE SIZE
4'	0'-15'	8"-18"
5'	>15'-30'	21"-30"
6'	>30'	36"-60"

PRECAST MANHOLE GENERAL NOTES

- ALL PRECAST CONCRETE MANHOLE SECTIONS SHALL CONFORM TO THE LATEST REVISIONS OF A.S.T.M. C478 AS MODIFIED BY THE SPECIFICATIONS.
- NON-SHRINK GROUT SHALL BE NON-METALLIC TYPE.
- APPROVED FLEXIBLE WATERSTOP SHALL BE INSTALLED TO JOIN THE SEWER PIPE TO THE MANHOLE WALL. THE SEWER PIPE SHALL BE SUPPORTED WITH CRUSHED ROCK A MINIMUM OF 3 FEET FROM THE MANHOLE WALL AND TO THE FIRST JOINT FOR V.C.P. SUCH THAT THE JOINT REMAINS FLEXIBLE.
- ALL INSIDE SURFACES OF THE CONCRETE MANHOLE WHICH WOULD BE EXPOSED TO SEWER GAS SHALL BE COATED PER SECTION 804.4 OF STANDARD SPECIFICATIONS.
- EXTERIOR MANHOLE WALLS SHALL BE COATED PER SECTION 804.4 OF STANDARD SPECIFICATIONS.
- JOINT SEALING COMPOUND SHALL BE PER 804.4 OF STANDARD SPECIFICATIONS.
- ALL MANHOLE SECTION JOINTS THAT WILL BE IN GROUNDWATER OR GREATER THAN 12' DEEP SHALL BE WRAPPED WITH AN EXTERNAL JOINT SEAL PER SECTION 804.4 OF STANDARD SPECIFICATIONS, AS INDICATED BY THE PLANS.
- PRECAST MANHOLES SHALL BE SET AT LEAST 4 INCHES INTO THE MANHOLE BASE FOR DOG HOUSE MANHOLES.
- TOP OF MANHOLE FLOOR SLAB SHALL BE AT LEAST 3 INCHES BELOW THE FLOW LINE OF THE OUTLET PIPE TO INSURE SUFFICIENT MINIMUM THICKNESS OF SHAPED INVERT.
- LIFTING HOLES SHALL BE FILLED WITH NON-SHRINK GROUT AND THE INTERIOR SURFACE COATED AS SPECIFIED.
- MORTAR USED IN MASONRY CONSTRUCTION SHALL CONTAIN 8 SACKS OF CEMENT PER CUBIC YARD. CONCRETE USED IN MANHOLE BASES SHALL CONFORM TO THE REQUIREMENTS OF CONCRETE FOR CONCRETE PAVEMENT CONSTRUCTION AS SPECIFIED IN THE CITY STANDARD PAVING SPECIFICATIONS USING CITY CONCRETE PAVEMENT MIX WITHOUT AIR ENTRAINING ADMIXTURE. MORTAR SHALL BE PLACED AROUND THE MANHOLE RING AS SHOWN ON THE DRAWINGS WHEN MANHOLES ARE CONSTRUCTED IN UNPAVED AREAS. COMPLETED MANHOLE SHALL BE WITHOUT LEAKS AND WATER TIGHT.
- REINFORCING STEEL SHALL BE INSTALLED IN THE MANHOLE BASES AND SHALL CONSIST OF NO.4 BARS PLACED ON 6" CENTERS IN BOTH DIRECTIONS. THE MANHOLE BASE REINFORCEMENT SHALL BE PLACED AT LEAST 3" ABOVE THE BOTTOM OF THE MANHOLE BASE. ALL COSTS FOR FURNISHING AND INSTALLING REINFORCING STEEL SHALL BE INCLUDED IN THE UNIT PRICE BID FOR THE MANHOLE.
- WALL THICKNESS SHALL BE 1" GREATER THAN MANHOLE DIAMETER IN FEET.
- OPENINGS SHALL BE CORE DRILLED INTO THE MANHOLE WALL WHEN OUTSIDE DROPS ARE CONSTRUCTED ON EXISTING MANHOLES. SUCH OPENINGS DRILLED INTO EXISTING MANHOLES SHALL BE AS SMALL AS PRACTICAL TO FACILITATE INSTALLING AND GROUTING THE NEW PIPE IN PLACE. WATERSTOP GASKETS SHALL BE USED WITH P.V.C. PIPE. THE NEW PIPE SHALL BE GROUTED INTO THE OPENING USING AN APPROVED NONSHRINK GROUT FOR THE FULL MANHOLE WALL THICKNESS. THE EXTERIOR OF THE COMPLETED CONNECTION SHALL BE SEALED WITH AN APPROVED BITUMINOUS COATING SUCH THAT THE CONNECTION WILL BE WATER TIGHT. FLOOR OF MANHOLE SHALL BE MODIFIED TO FORM NEW FLOW CHANNEL FOR THE NEW CONNECTION AS INDICATED BY THE DRAWING. THIS WORK, INCLUDING MODIFICATION OF MANHOLE FLOOR, SHALL BE PAID FOR AT THE UNIT PRICE BID FOR OUTSIDE DROP STACK CONSTRUCTED ON EXISTING MANHOLE.
- THE FLOORS OF ALL MANHOLES SHALL BE SHAPED WITH FLOW CHANNELS SUCH THAT THE MANHOLES WILL BE SELF CLEANING AND FREE OF AREAS WHERE SOLIDS COULD BE DEPOSITED AS SEWAGE FLOWS THROUGH THE MANHOLE FROM ALL INLET PIPES TO THE OUTLET PIPE. FLOW CHANNELS SHALL BE FORMED TO MATCH THE BOTTOM HALVES OF THE INFLOWING PIPES AND THE OUTFLOWING PIPE AS SHOWN BY THE DRAWINGS. MANHOLE FLOORS SHALL HAVE SLOPES OF 3 INCHES PER FOOT IN THE AREAS OUTSIDE OF THE FLOW CHANNELS SLOPED TOWARD THE FLOW CHANNELS. PIPES LAID THROUGH MANHOLES SHALL HAVE THE TOP HALF REMOVED TO NEAT LINES FOR THE FULL INSIDE DIAMETER OF THE MANHOLE. MANHOLE FLOORS SHALL THEN BE SHAPED AROUND THE BOTTOM HALF OF THE PIPE WHICH FORMS THE FLOW CHANNEL.
- MANHOLE COVER CASTINGS AND MANHOLE FRAME CASTINGS SHALL CONFORM TO THE REQUIREMENTS AS INDICATED IN THE STANDARD SPECIFICATIONS AND AS SHOWN IN THE STANDARD DETAIL DRAWING.
- THE VERTICAL DROP IN STANDARD MANHOLES SHALL NOT EXCEED 2' REGARDLESS OF PIPE SIZE. THE CROWNS OF INFLOWING PIPES SHALL NEVER BE SET LOWER THAN THE CROWN OF THE OUTFLOWING PIPE.
- STANDARD MANHOLES SHALL BE BID AS STANDARD MANHOLES FOR THE TYPE AND DIAMETER INDICATED. OUTSIDE DROP MANHOLES SHALL BE BID AS STANDARD OUTSIDE DROP MANHOLES FOR THE TYPE AND DIAMETER INDICATED. ALL MANHOLE DIAMETERS WILL BE 4' UNLESS INDICATED OTHERWISE.
- PRECAST CONCRETE SPACERS OR BRICK MASONRY COLLAR SHALL BE INSTALLED BETWEEN THE CAST IRON FRAME AND THE CONCENTRIC CONE. THE COLLAR WILL HAVE 8" WALLS AND A VERTICAL HEIGHT OF 6" MINIMUM AND 18" MAXIMUM. A 1" COAT OF MORTAR WILL BE PLASTERED ON THE OUTSIDE OF THE COLLAR. THE USE OF PRE-CAST CONCRETE SPACERS FOR MANHOLE TOP ADJUSTMENT IS ALSO ALLOWED.
- THE FULL DIAMETER OF THE MANHOLE SHALL EXTEND THE ENTIRE DEPTH OF THE MANHOLE TO THE CONE SECTION. NO REDUCTION IN MANHOLE DIAMETER WILL BE ALLOWED.


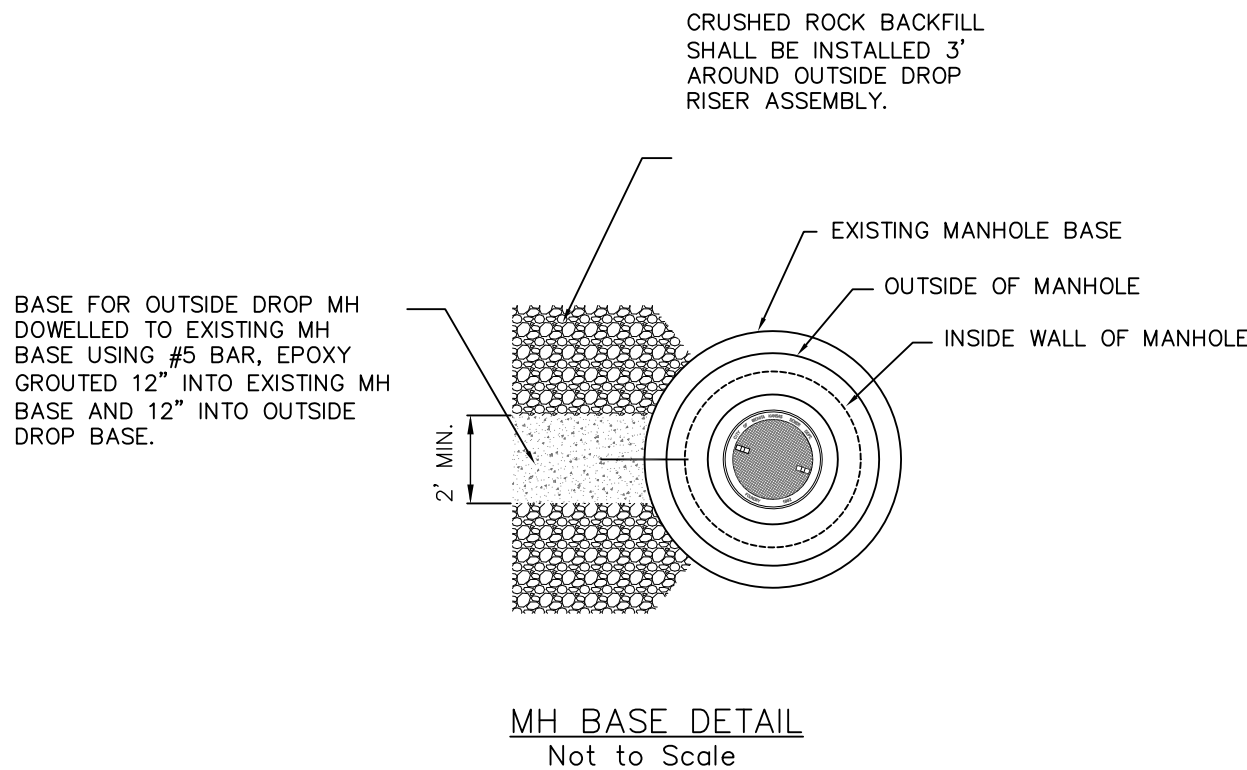


REVISION APRIL 2017		REMOVED CLEANOUT ON OUTSIDE DROP MANHOLE	
 CITY OF WICHITA PUBLIC WORKS & UTILITIES ENGINEERING DIVISION		PRECAST SANITARY SEWER MANHOLE	
		CITY ENGINEER GARY JANZEN, P.E.	
PROJECT NUMBER		OCA NUMBER	DATE
CITY ENGINEER'S OFFICE CITY HALL - SEVENTH FLOOR 455 NORTH MAIN STREET WICHITA, KANSAS 67202-1620 (316) 268-4501		SHEET 34 of 40	

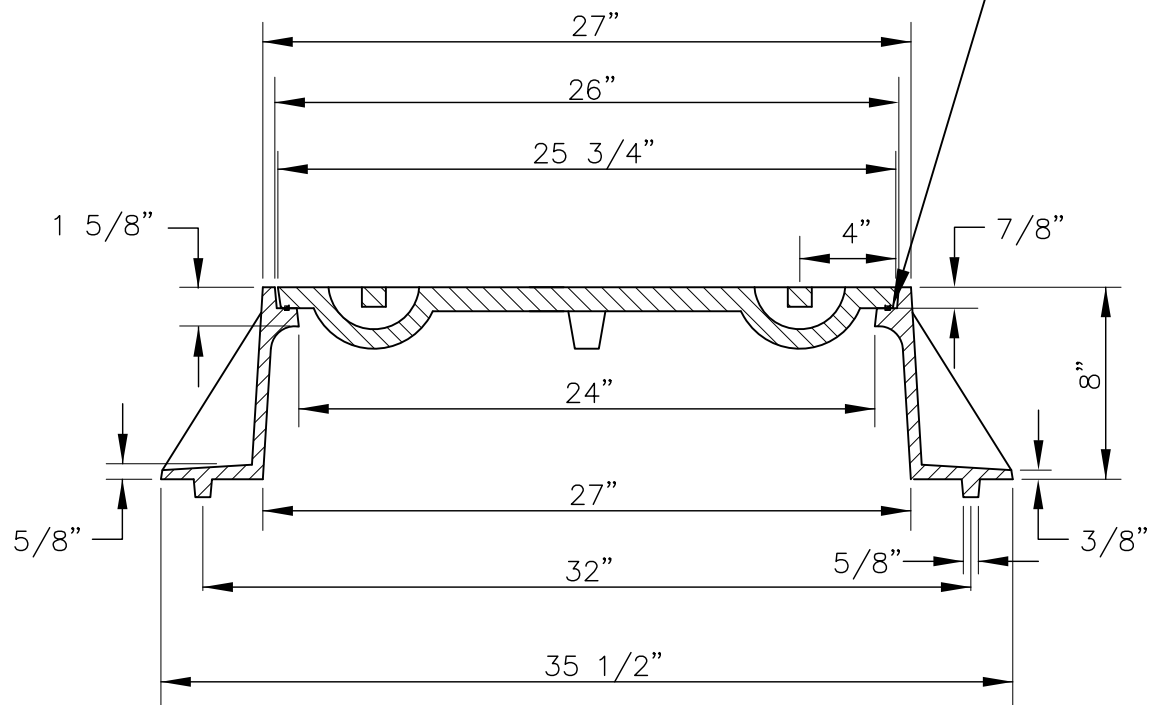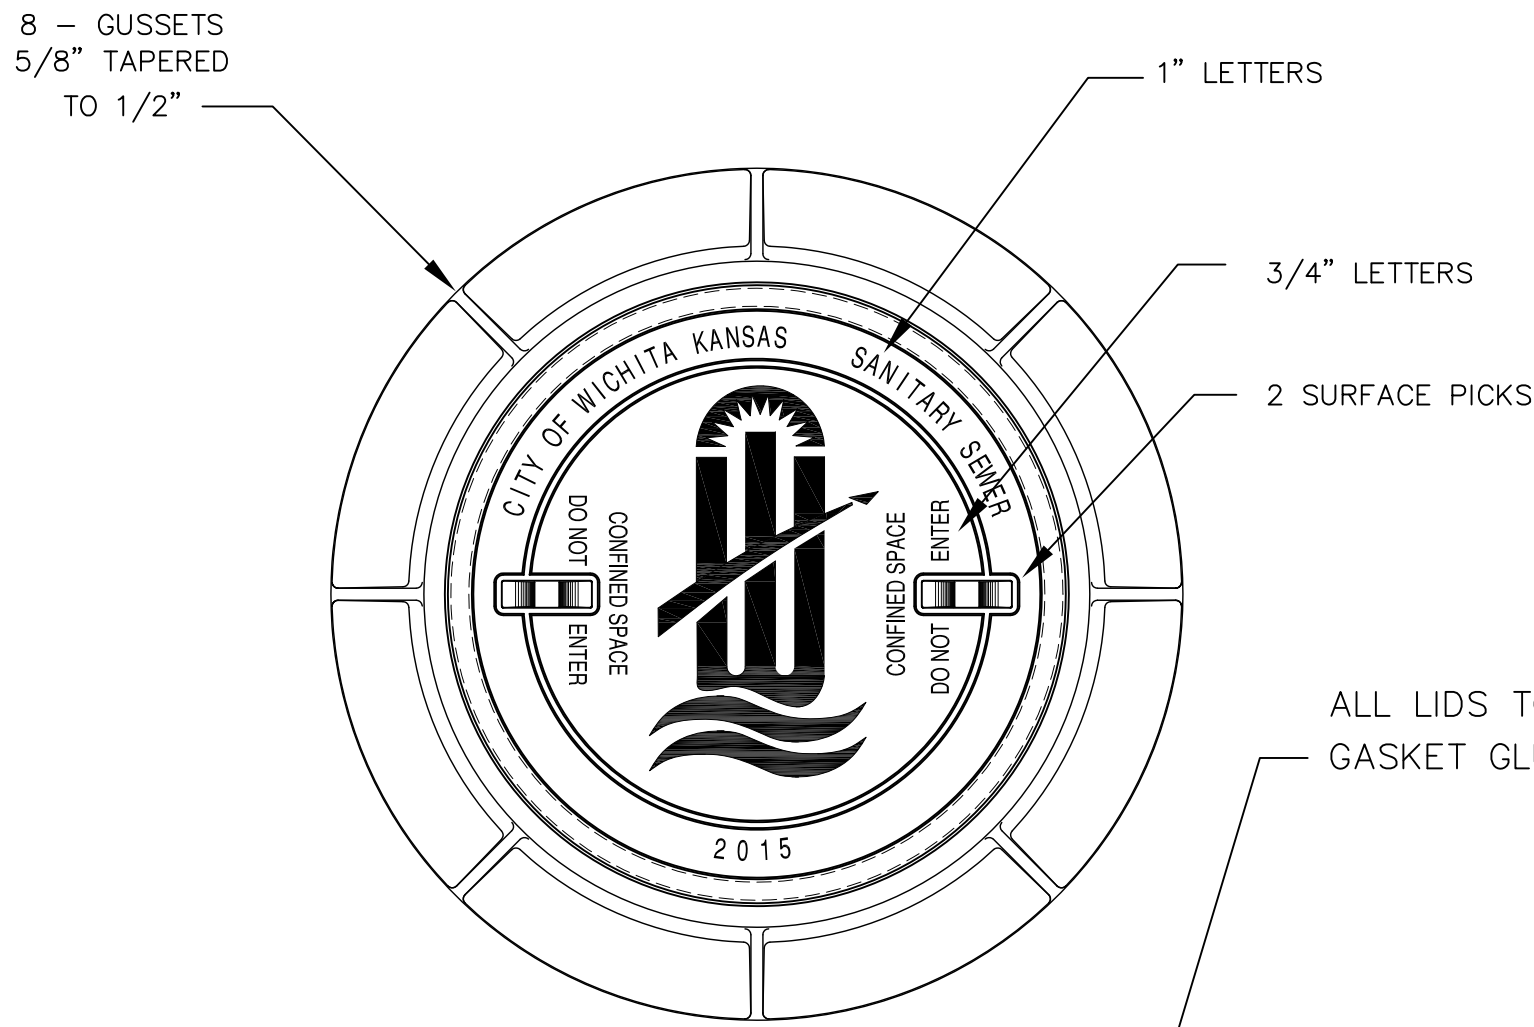


STANDARD MANHOLE FRAME & COVER
DEETER #1261 OR EJIW #1936-Z1

NOTE:
1. FURNISHED WITH MACHINED
HORIZONTAL BEARING SURFACE.

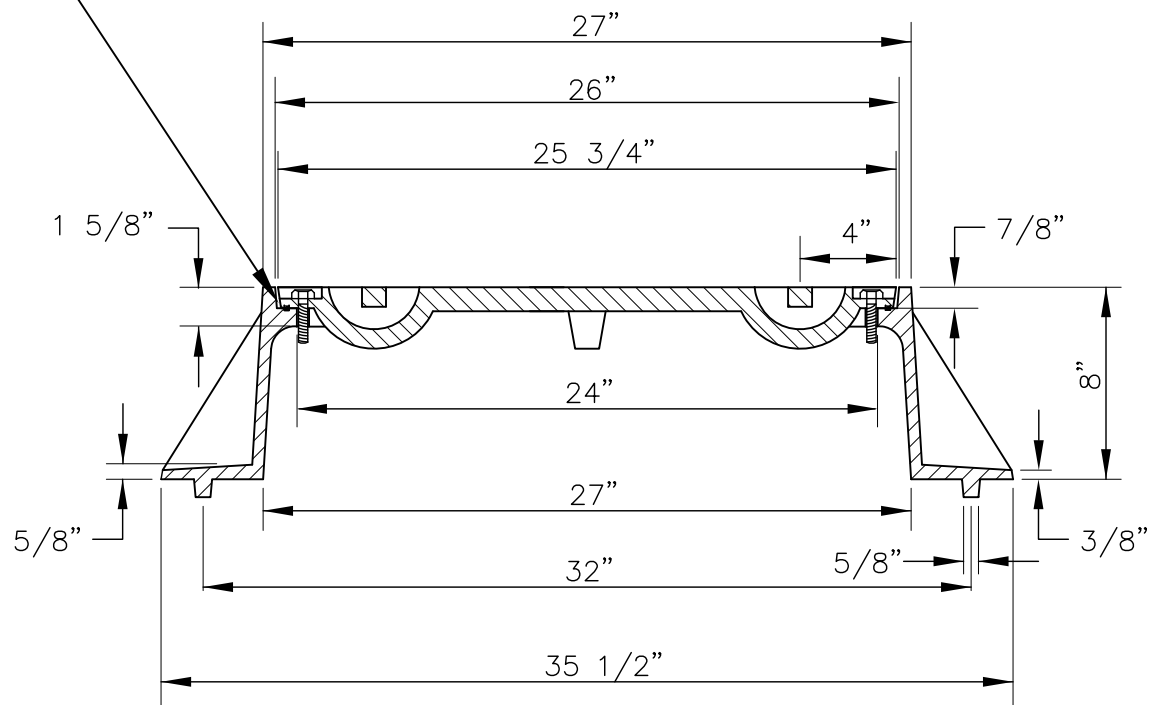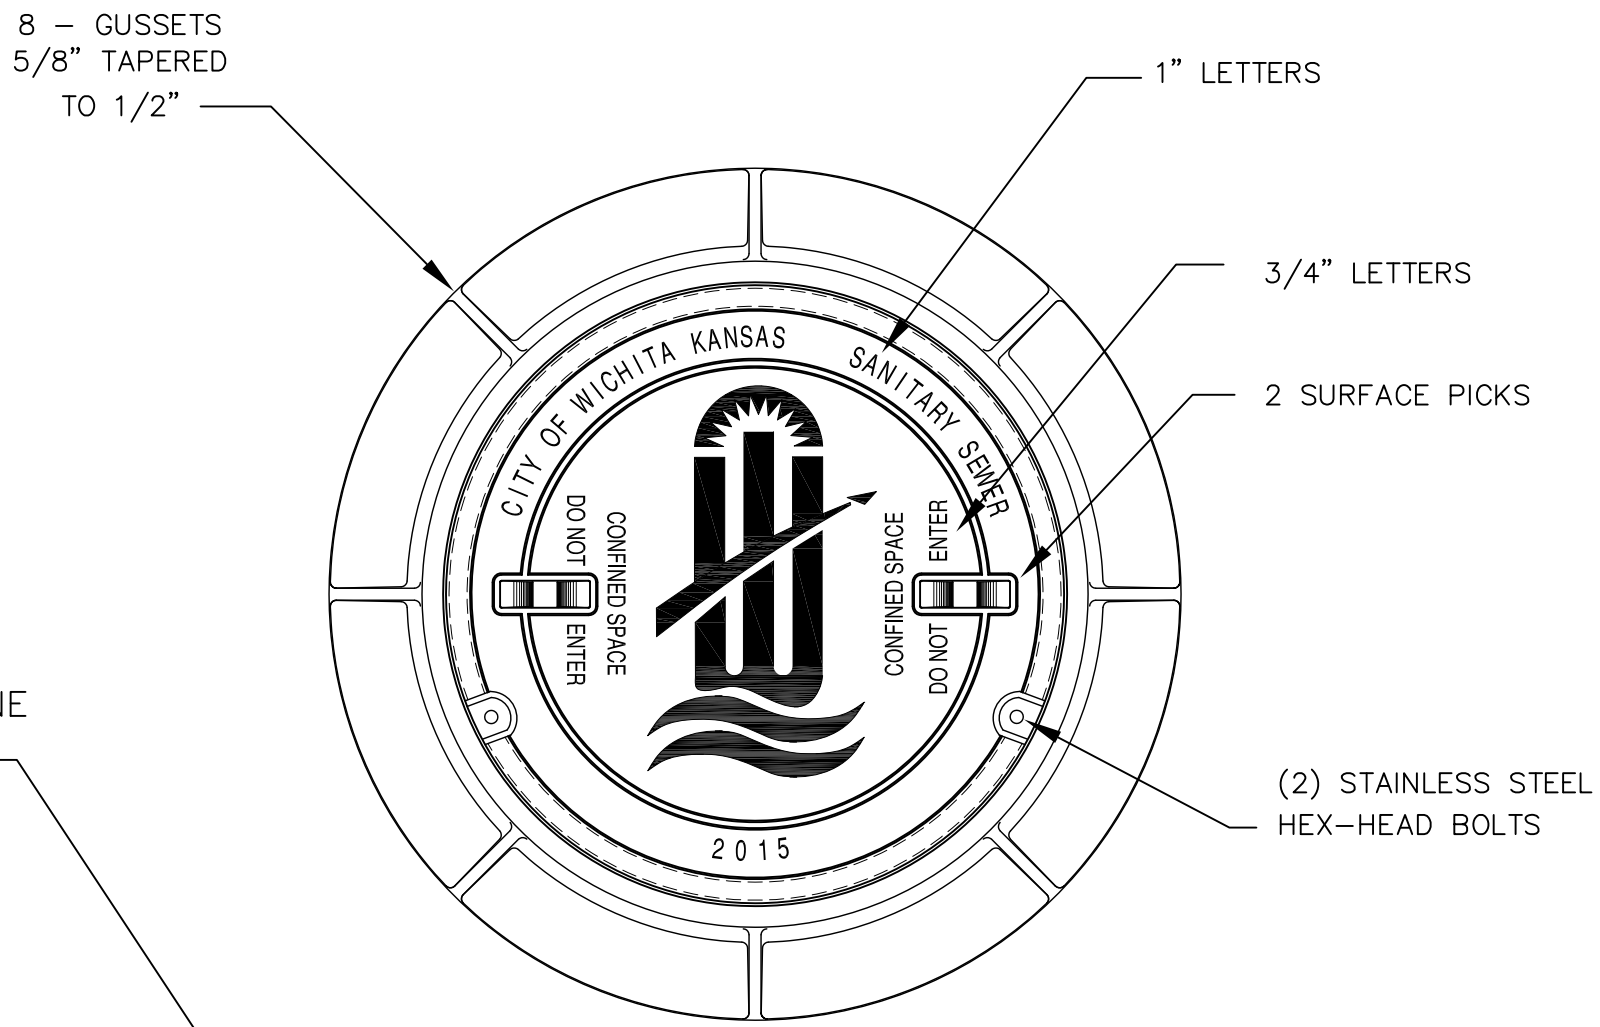

BOLT DOWN MANHOLE FRAME & COVER
DEETER #1261 OR EJIW #1936-Z1



NOTE:
1. FURNISHED WITH MACHINED
HORIZONTAL BEARING SURFACE.

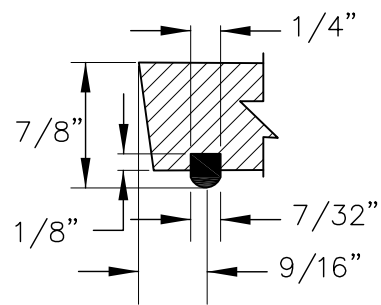

O-RING DETAIL

GENERAL NOTES

- MANHOLE CASTINGS SHALL BE MANUFACTURED USING GOOD QUALITY GRAY IRON CONFORMING TO CLASS 30 OF A.S.T.M. DESIGNATION A-48. DIMENSIONS SHOWN ON THE DETAILED DRAWINGS SHALL BE CONSIDERED AS MINIMUM REQUIREMENTS AND ANY DEVIATIONS FROM THE DIMENSIONS SHOWN MUST BE SPECIFICALLY APPROVED. THE FINISHED CASTINGS SHALL BE OF UNIFORM QUALITY, FREE FROM BLOWHOLES, POROSITY, HARD SPOTS, SHRINKAGE DISTORTIONS OR OTHER DEFECTS.
- MANHOLE CASTINGS SHALL BE MANUFACTURED SUCH THAT A COVER MANUFACTURED BY ANY ONE FOUNDRY WILL FIT INTERCHANGEABLY INTO A FRAME MANUFACTURED BY ANOTHER FOUNDRY AND STILL MEET ALLOWABLE CLEARANCES AND NON-ROCKING REQUIREMENTS. THIS WILL REQUIRE MANUFACTURING OF THE MATCHING FACES ON THE COVER AND THE FRAME TO CLOSE TOLERANCES.
- THE OUTSIDE CIRCUMFERENCE OF THE VERTICAL FACE OF THE COVER AND THE INSIDE CIRCUMFERENCE OF THE VERTICAL FACE IN THE FRAME RECESS SHALL BE MANUFACTURED TO TOLERANCES SUCH THAT THE CLEARANCE BETWEEN THE COVER AND FRAME WILL NOT EXCEED 1/8" AT ANY POINT AROUND THE CIRCUMFERENCE OF THE COVER. THE SEATING SURFACES BETWEEN THE COVER AND FRAME SHALL BE MACHINED SUCH THAT THESE SEATING SURFACES SHALL MAKE FULL CONTACT FOR THEIR FULL CIRCUM-FERENCE TO PRECLUDE THE COVER FROM ROCKING IN THE FRAME.
- THE MANHOLE FRAME AND COVER SHALL BE MARKED WITH LETTERING INDICATING THE NAME OF THE MANUFACTURER AND THE YEAR WHEN THE COVER OR FRAME WAS CAST. THE COVER SHALL BE FURTHER IDENTIFIED WITH REGARDS TO OWNERSHIP USING LETTERS AT LEAST 1"iin HEIGHT. THIS IDENTIFICATION SHALL BE "CITY OF WICHITA SANITARY SEWER". THE TOP SURFACE OF THE COVER SHALL BE MANUFACTURED IN WITH CITY OF WICHITA DESIGN AS INDICATED ON THE DRAWINGS. SMOOTH BLOCKOUTS SHALL BE UTILIZED TO HIGHLIGHT THE LETTERING ON THE COVER SURFACE. THE TOTAL AREA OF SMOOTH SURFACE BLOCKOUT SHALL NOT EXCEED THE AREA AS INDICATED ON THE DRAWING. POSITIONING OF SMOOTH BLOCKOUTS AND LETTERING MAY VARY FROM THAT SHOWN ON THE DETAILED DRAWING.

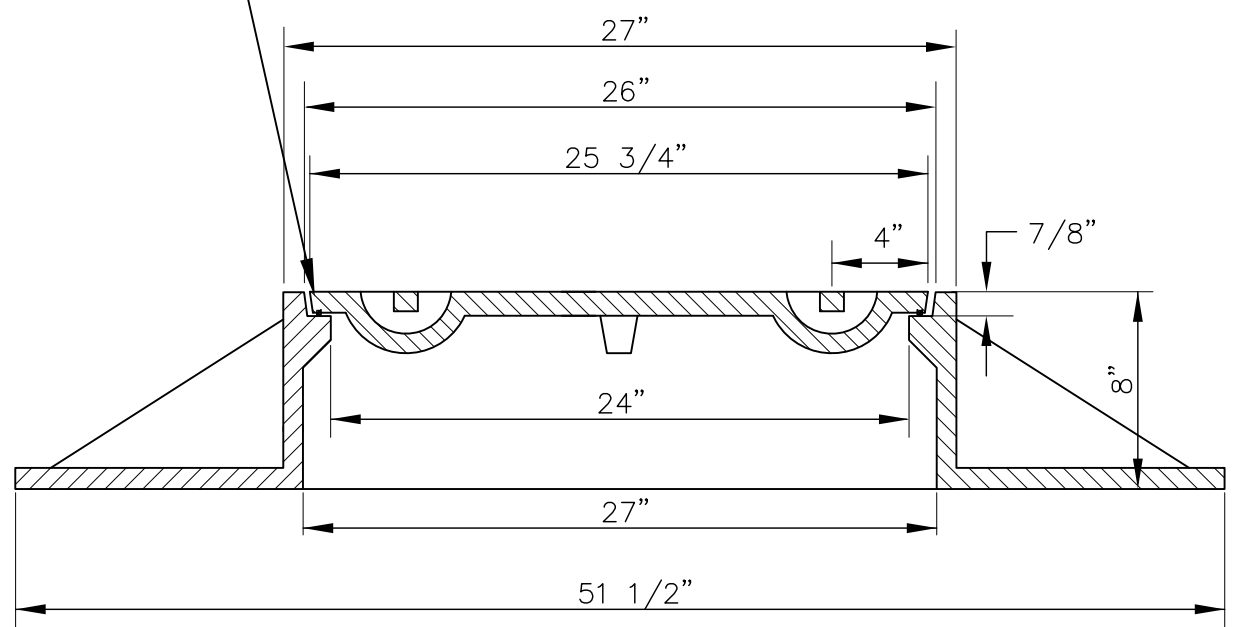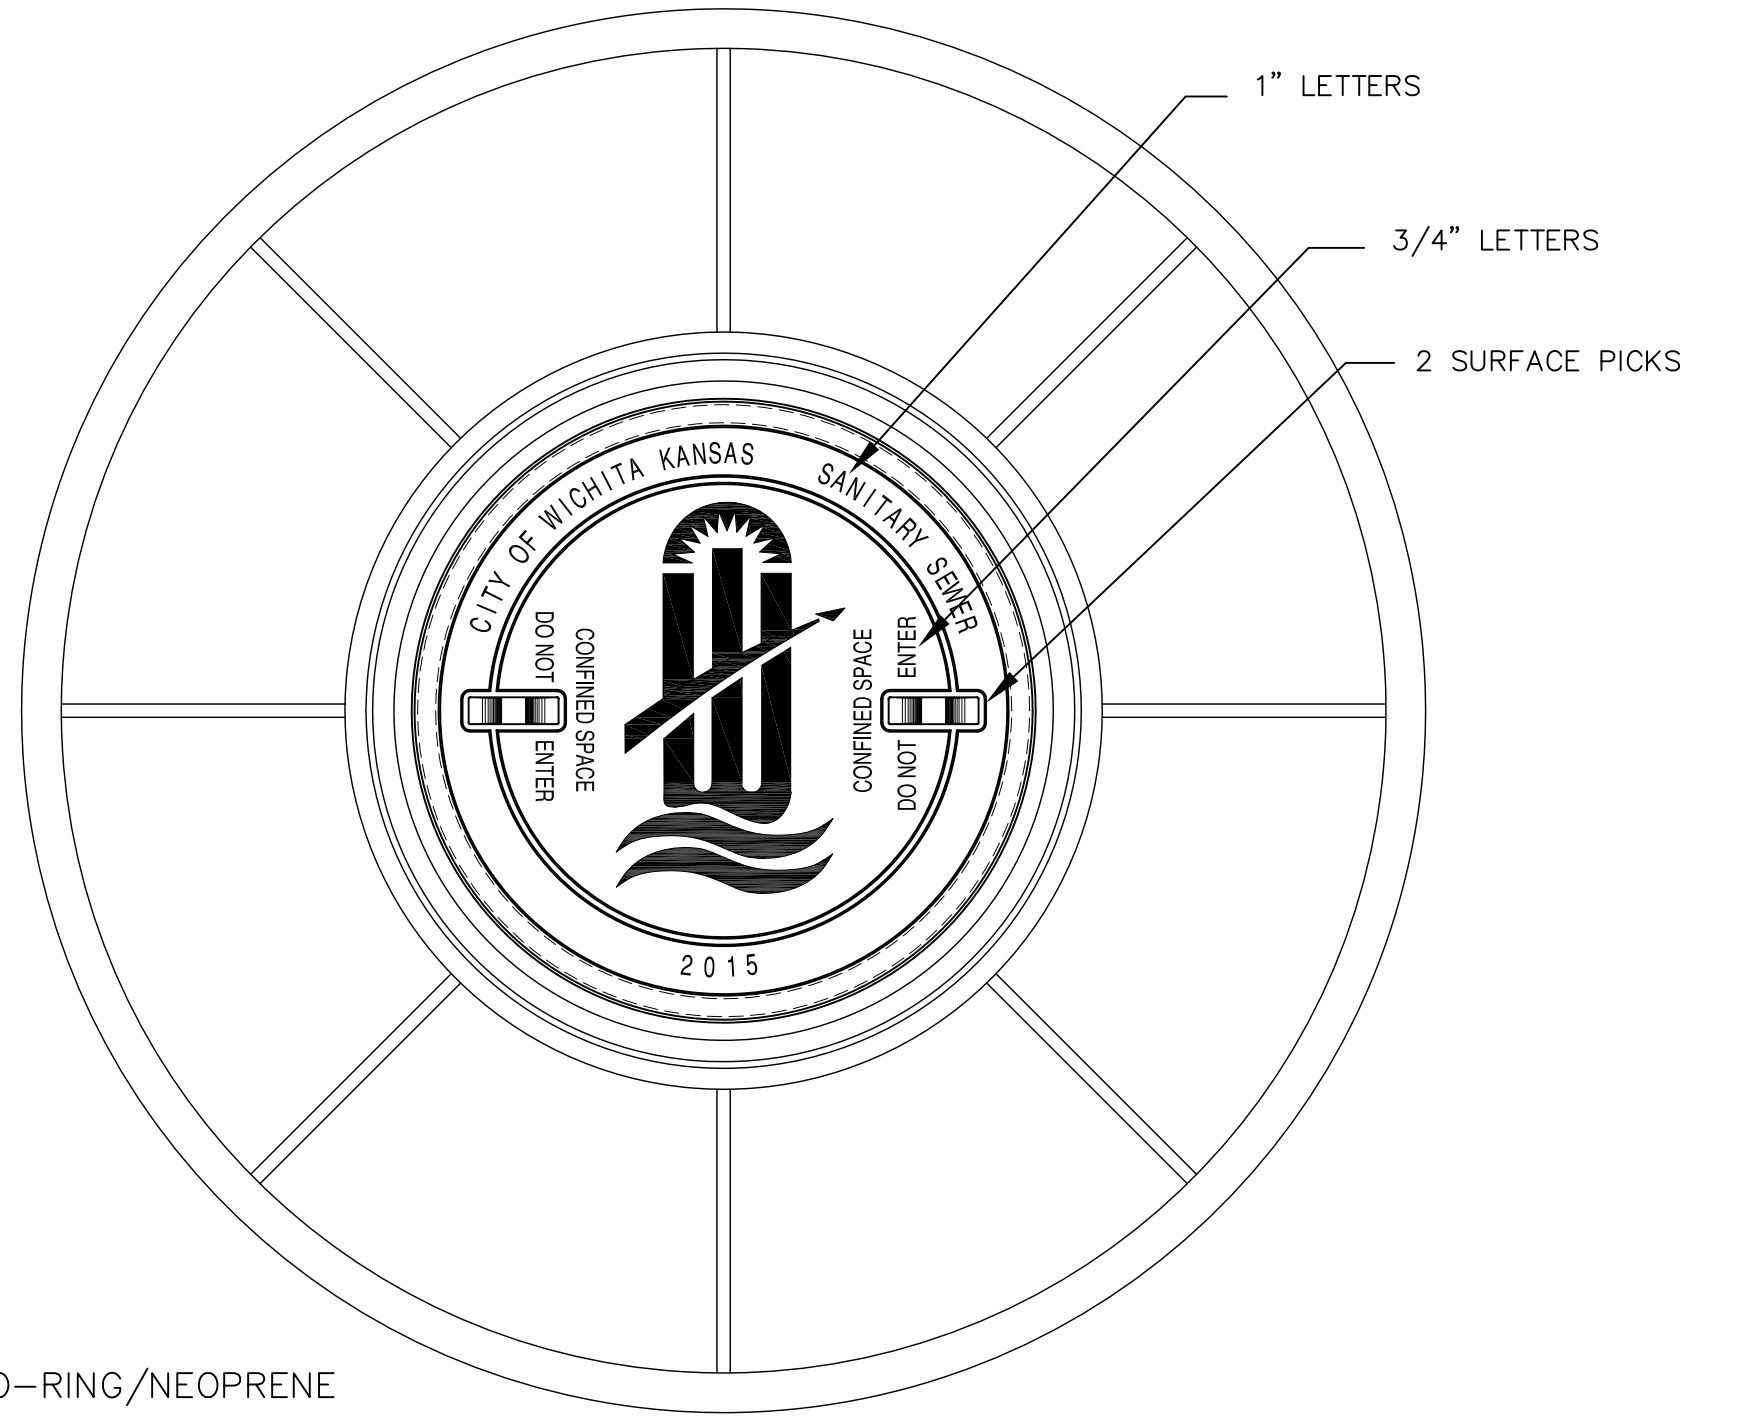

WIDE FLANGED FRAME & COVER
DEETER #1261A

NOTE:
1. FURNISHED WITH MACHINED
HORIZONTAL BEARING SURFACE.




REVISED: MARCH 2016

 PUBLIC WORKS & UTILITIES ENGINEERING DIVISION		MANHOLE FRAME AND COVER (SANITARY SEWER)	
		CITY ENGINEER GARY JANZEN, P.E.	
PROJECT NUMBER	OCA NUMBER	DATE	
CITY ENGINEER'S OFFICE CITY HALL - SEVENTH FLOOR 455 NORTH MAIN STREET WICHITA, KANSAS 67202-1620 (316) 268-4501		SHEET 35 of 40	

GENERAL NOTES

1. APPLICATION. Risers shall be installed to serve all lots or tracts where the sanitary sewer main is below the water table, where the sanitary sewer main depth is greater than 12' below the proposed ground elevation, where the main is adjacent to a pond or wherever service lines would have to cross under storm sewer pipe. Installation of risers because of field conditions shall be as approved by the City Engineer. The location of the risers to serve developed property shall be approved by the property owner and the Construction Engineer.
2. MANHOLE STUB RISERS. Manhole stub risers be installed in manholes where locations of manholes will provide satisfactory service connection as determined by the Construction Engineer. The vertical distance between the flowline of the manhole stub and the flowline of the sanitary sewer line out of the manhole shall not exceed 2'. Riser shall be utilized at manholes as indicated in Note 1. Manhole stub riser shall be set such that the top of the stub is not lower than the top of the sanitary sewer line.
3. SIZING. Riser shall be sized according to the plans and riser table where risers are indicated by the plans. Where risers are required because of field conditions, the risers shall be 6" diameter for commercial or industrial properties and 4" or 6" diameter for residential properties, based on lot size and sanitary sewer main depth. Sizing of risers shall be approved by the construction Engineer prior to installation.
4. RISER MATERIAL. Riser shall be constructed of Schedule 40 PVC Pipe, meeting the requirement of the latest revision of A.S.T.M.. All pipe joints shall be solvent welded. Full body tee shall be SDR 26 PVC pipe.
5. ROCK ENCASUREMENT. Riser connection to clay pipe sanitary sewers shall be rock encased both ways from the riser centerline. The rock encasement shall extend three feet from the riser centerline or stop at the first sanitary sewer pipe joint within three feet of the riser centerline. Riser connections to PVC Sanitary sewer mains shall be rock encased one foot each way from the riser centerline. Crushed rock shall conform to ASTM C-33, Gradation No. 67, and shall meet all requirements for Portland Cement Concrete pavement Coarse Aggregate, Section 406.2, City of Wichita Standard Specifications.
6. BEDDING. Beyond the limits of the rock encasement, bedding around the sanitary sewer riser shall be compacted Pipe Bedding Type 1 or 2. The bedding shall be placed and compacted from the depth of the sanitary sewer main to the top of the sanitary sewer riser pipe. Compacted Pipe Bedding Type 1 or 2 shall be required for all risers whether constructed in vertical wall or sloped wall trenches. Bedding material and construction practices shall be approved by the Construction Engineer prior to installation.
7. SUPPORT OF RISERS. Sanitary sewer riser pipe shall be supported during trench backfill. The riser pipe shall be held in a vertical position at all times until trench backfill and compaction has been completed. Contractor's methods for supporting and back filling the riser pie shall be approved by the Construction Engineer.
8. PLUGGING. The ends of the riser pipes and manhole stubs shall be plugged using an airtight solvent welded cap or plug. Cap or plug fittings shall be approved by the Construction Engineer prior to installation. Caps or plugs which do not provide an airtight seal will not be accepted.
9. TOP OF THE RISER PIPE. The top elevation of the sanitary sewer riser pipe shall be built per plan elevations, unless otherwise directed by the Construction Engineer. where riser elevations are not shown on the plans, the top of the risers shall be set at an elevation four feet below the proposed ground surface. If ground water is encountered, the top of the riser pipe shall be set at an elevation 2' (min.) above the maximum water table elevation, regardless of the riser elevation shown on the plans.
10. MARKING. Locations of the ends of the sanitary sewer riser pipe shall be marked by installing 1" PVC from the top of the riser to a minimum of 4" above the top of finished grade. No. 4 rebar shall be placed centered over the riser from the cap to the existing ground. The 1" PVC pipe shall be wrapped with green colored plastic tape, for the full length above ground surface. The green tape shall be 4 mil Polyethylene film with a minimum width of three inches, specifically manufactured for the purpose of identification of underground sewers.
11. LOCATION MEASURES. The project inspector shall record and document the location of all risers constructed as measured from the nearest manhole, indicate the direction from the manhole, the direction and distance from the main, riser size, and elevation of the top of the riser in tabular format.
12. RISER LOCATION. the riser shall be located per plan if shown. If not shown on the plan, the riser shall be located at the center of the lot, within one foot of the property side of the easement for the lot being served. All riser locations shall be approved by the Construction Engineer prior to installation.
13. PAYMENT. "Riser Assembly, Vertical " shall be paid for at the contract unit price per each, which shall be full compensation for all pipe, fittings, marking tape, length of backfill, labor, site restoration, and any other items necessary to complete the work.


"Riser Assembly, Manhole Stub" shall be paid for at the contract unit price per each, which shall be full compensation for all labor material and incidentals necessary to complete the work including all pipe, fittings, rock encasement, and all other items as required and listed for "Riser Assembly, Vertical "

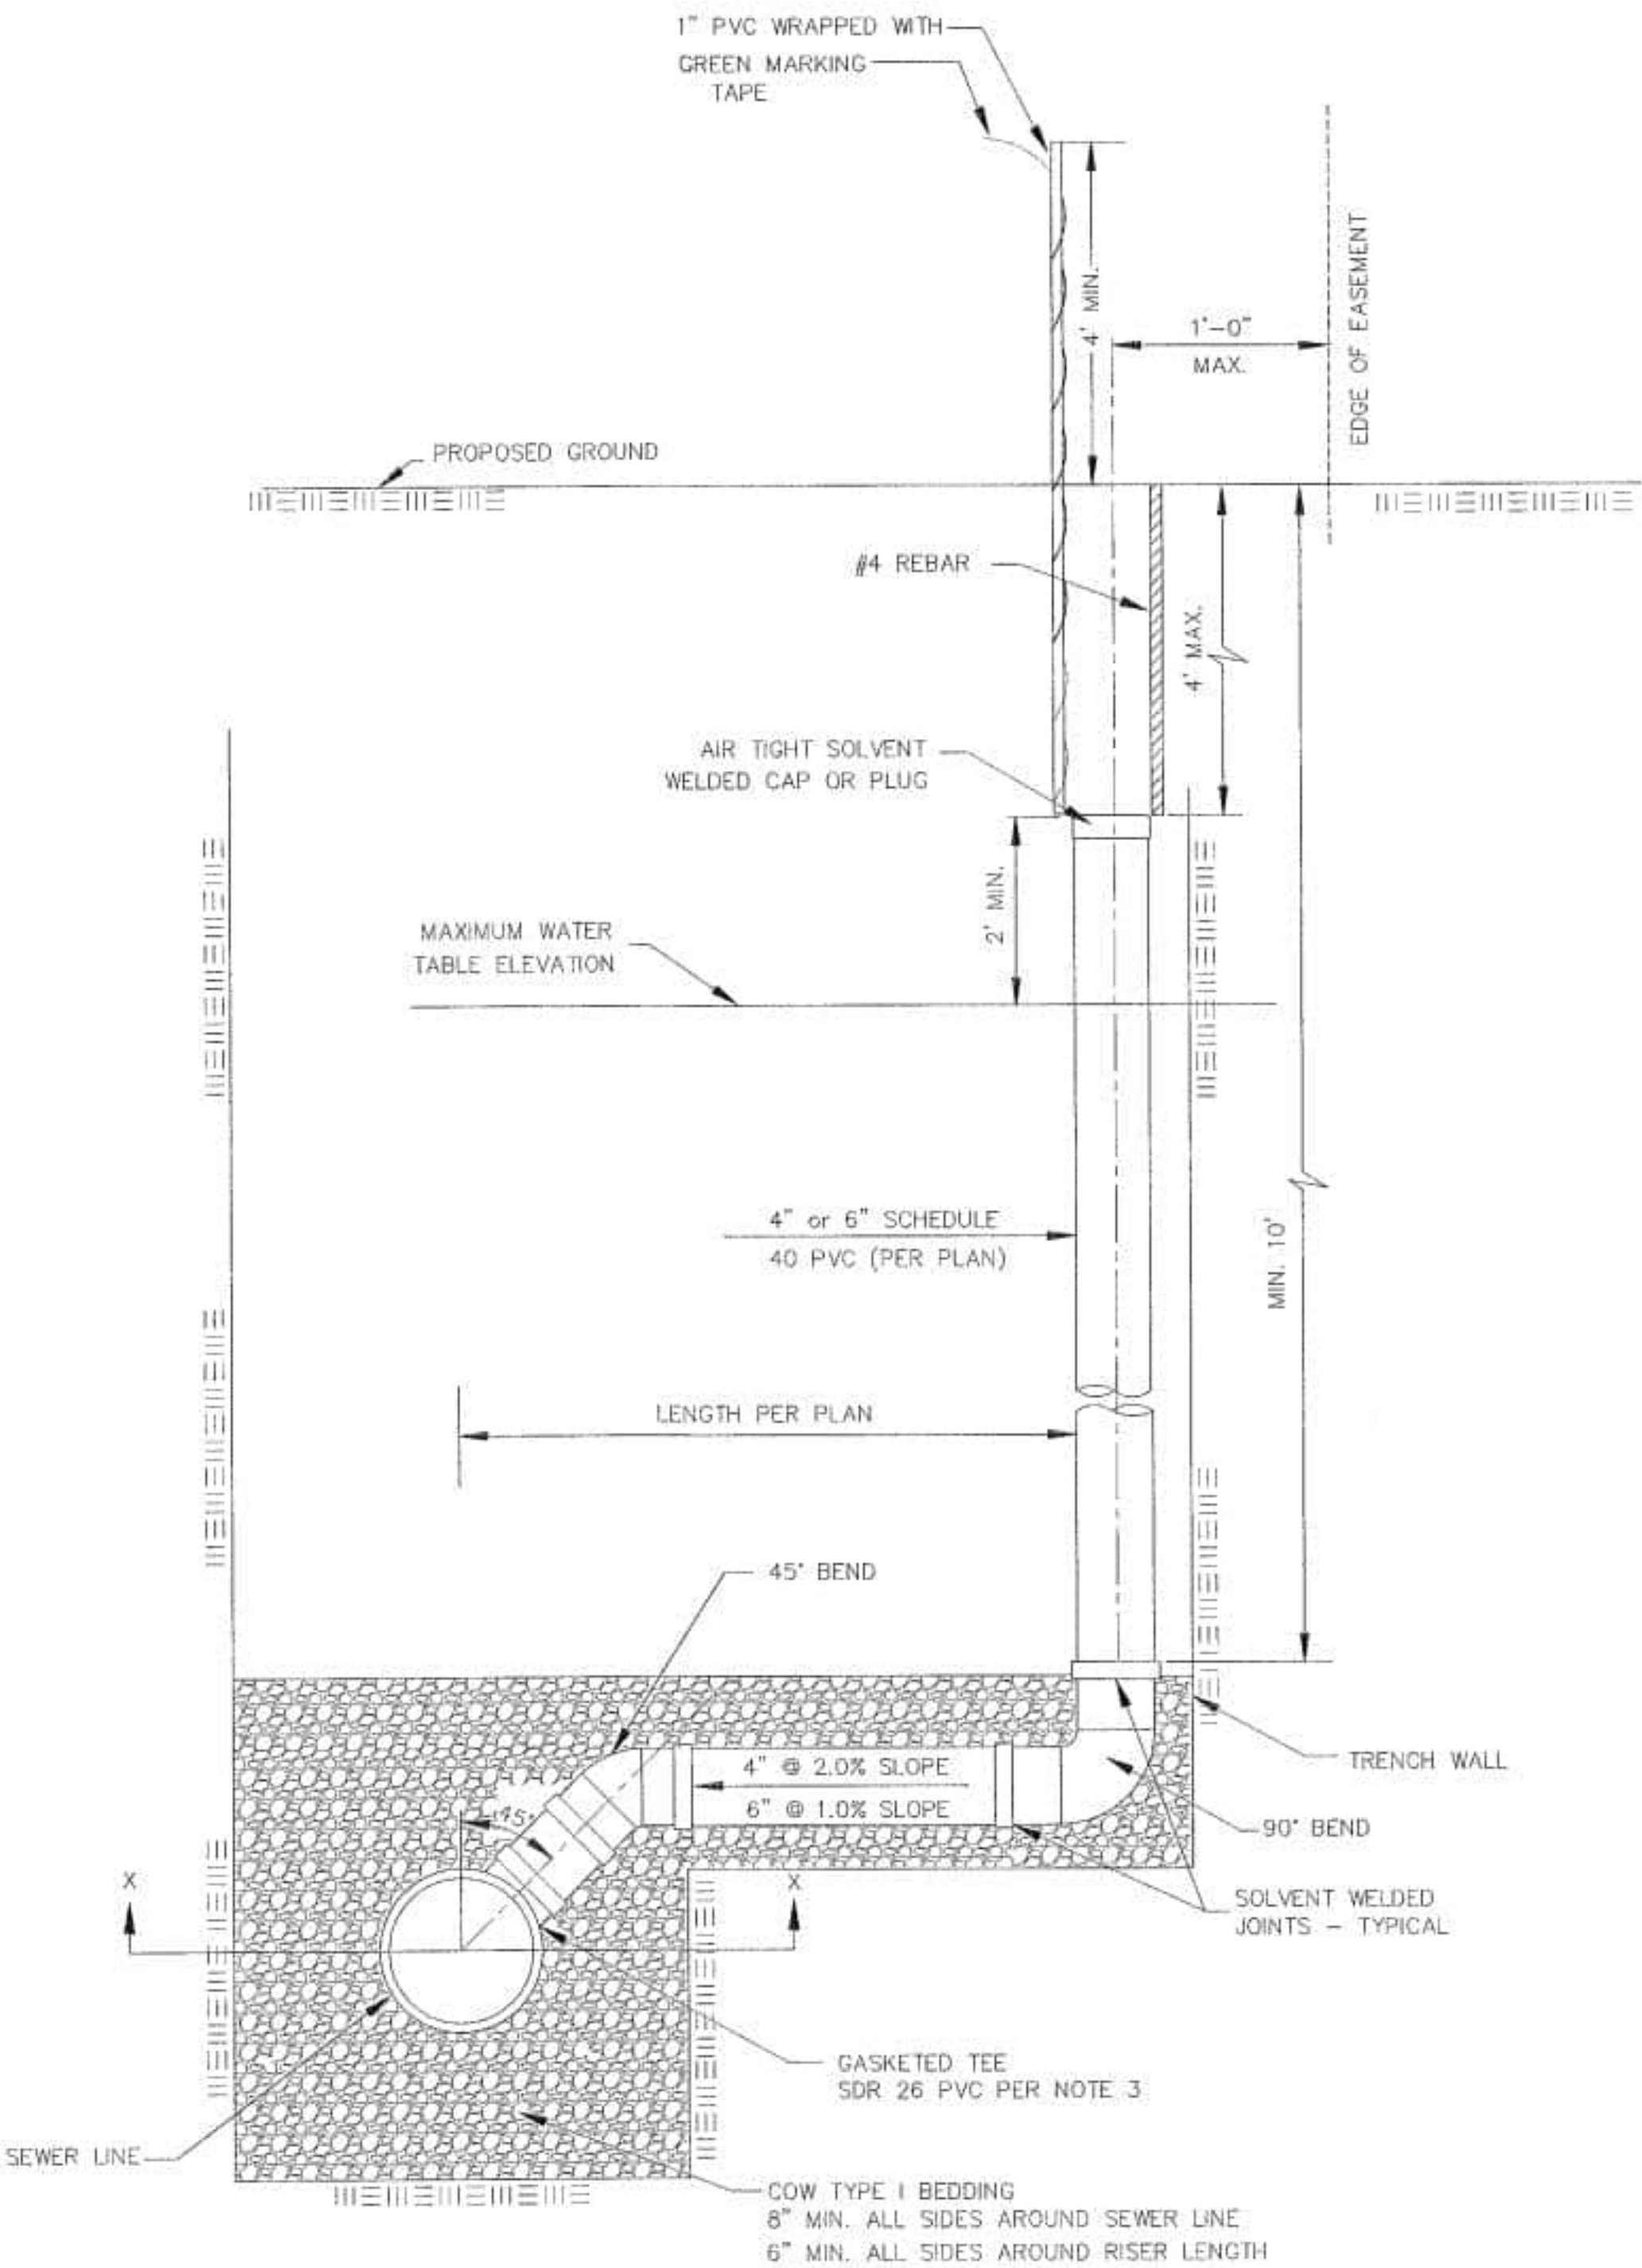

NOTE: RISER PIPE REQUIREMENTS AT MANHOLE CONNECTION SHALL BE SIMILAR TO THOSE SHOWN ABOVE.

SANITARY SEWER RISER TABLE							FOR INFORMATION ONLY	
NUMBER	TYPE	LOCATION			STATION	DIRECTION	APPROXIMATE LENGTH	
		LOT NO.	BLOCK NO.	LINE NO.			VERTICAL (Ft)	HORIZONTAL (Ft)
1	4" MANHOLE CONNECTION							
2	6" MANHOLE CONNECTION							
3	4" TEE							
4	6" TEE							

NOTE: TABLE FOR REFERENCE ONLY AND SHOULD BE ON EACH APPLICABLE PLAN SHEET.

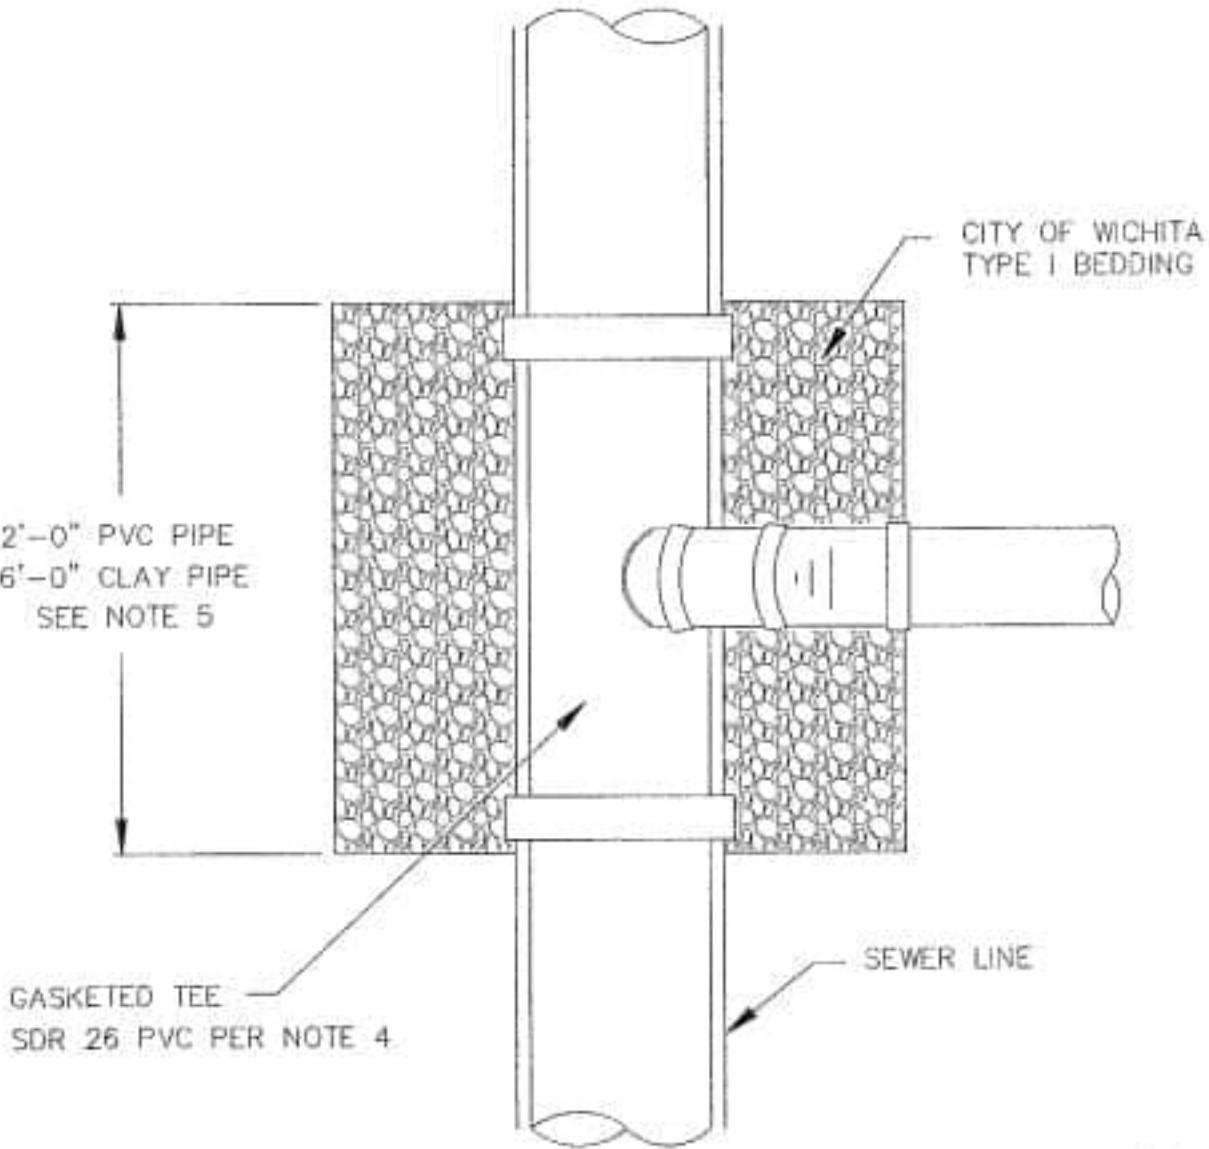

NOTE: NON SHEAR COUPLING TO BE USED WHEN HOOKING TO CLAY PIPE.





CITY OF WICHITA
PUBLIC WORKS & UTILITIES
ENGINEERING DIVISION

VERTICAL
RISER ASSEMBLY SEWER
DETAIL

CITY ENGINEER
GARY JANZEN, P.E.

PROJECT NUMBER	OGA NUMBER	DATE
----------------	------------	------

CITY ENGINEER'S OFFICE
CITY HALL - SEVENTH FLOOR
455 NORTH MAIN STREET
WICHITA, KANSAS 67202-1620
(316) 268-4501

SHEET

36 of 40


BENCHMARKS:

BM #1: Cross southwest corner of curb inlet, south side of Pawnee, 178± east of northeast corner of Lot 3, Block A
Elevation = 1331.25 NAVD88

BM #2: square cut northwest corner of curb inlet west side of 119th St W, 100± south of northwest corner of the northwest quarter, Sec. 6, 28-S, R-1-W.
Elevation = 1338.39 NAVD88

BM #3: cross cut south end of RCP west side of 119th St W, 12± north of southwest corner of the northwest quarter, Sec. 6, 28-S, R-1-W.
Elevation = 1334.57 NAVD88

CONTROL POINTS				
Point #	Northing	Easting	Elev	Description
500	1,672,360.53	1,607,446.54	1336.28	CP-CROSS SW COR WTRVLT
501	1,672,069.37	1,610,403.56	1331.25	CP-CROSS SW COR-CI
502	1,669,359.94	1,607,482.26	1334.57	CP-CROSS S END RCP
503	1,672,056.60	1,609,166.63	1334.43	SQ
504	1,671,900.70	1,607,345.14	1338.39	SQ CUT
506	1,670,947.09	1,607,411.93	1339.83	CP 60D
508	1,671,277.07	1,610,275.20	1334.59	HUB
509	1,669,843.83	1,607,463.60	1334.15	CP 60D
510	1,671,996.89	1,607,378.80	1338.56	R4
511	1,672,100.40	1,610,226.03	1331.95	IP-1-2
512	1,672,040.63	1,610,226.12	1332.97	BRF
513	1,669,347.99	1,607,514.65	1335.58	IP-1-2
514	1,669,465.29	1,610,207.68	1339.74	BRF
515	1,671,282.09	1,610,220.55	1334.17	BRF
516	1,671,217.98	1,610,220.08	1334.74	R4ARM
517	1,670,005.40	1,610,211.47	1336.41	BRF
518	1,669,783.42	1,610,209.69	1337.13	BRF
519	1,669,709.20	1,610,209.21	1337.77	R4SAV

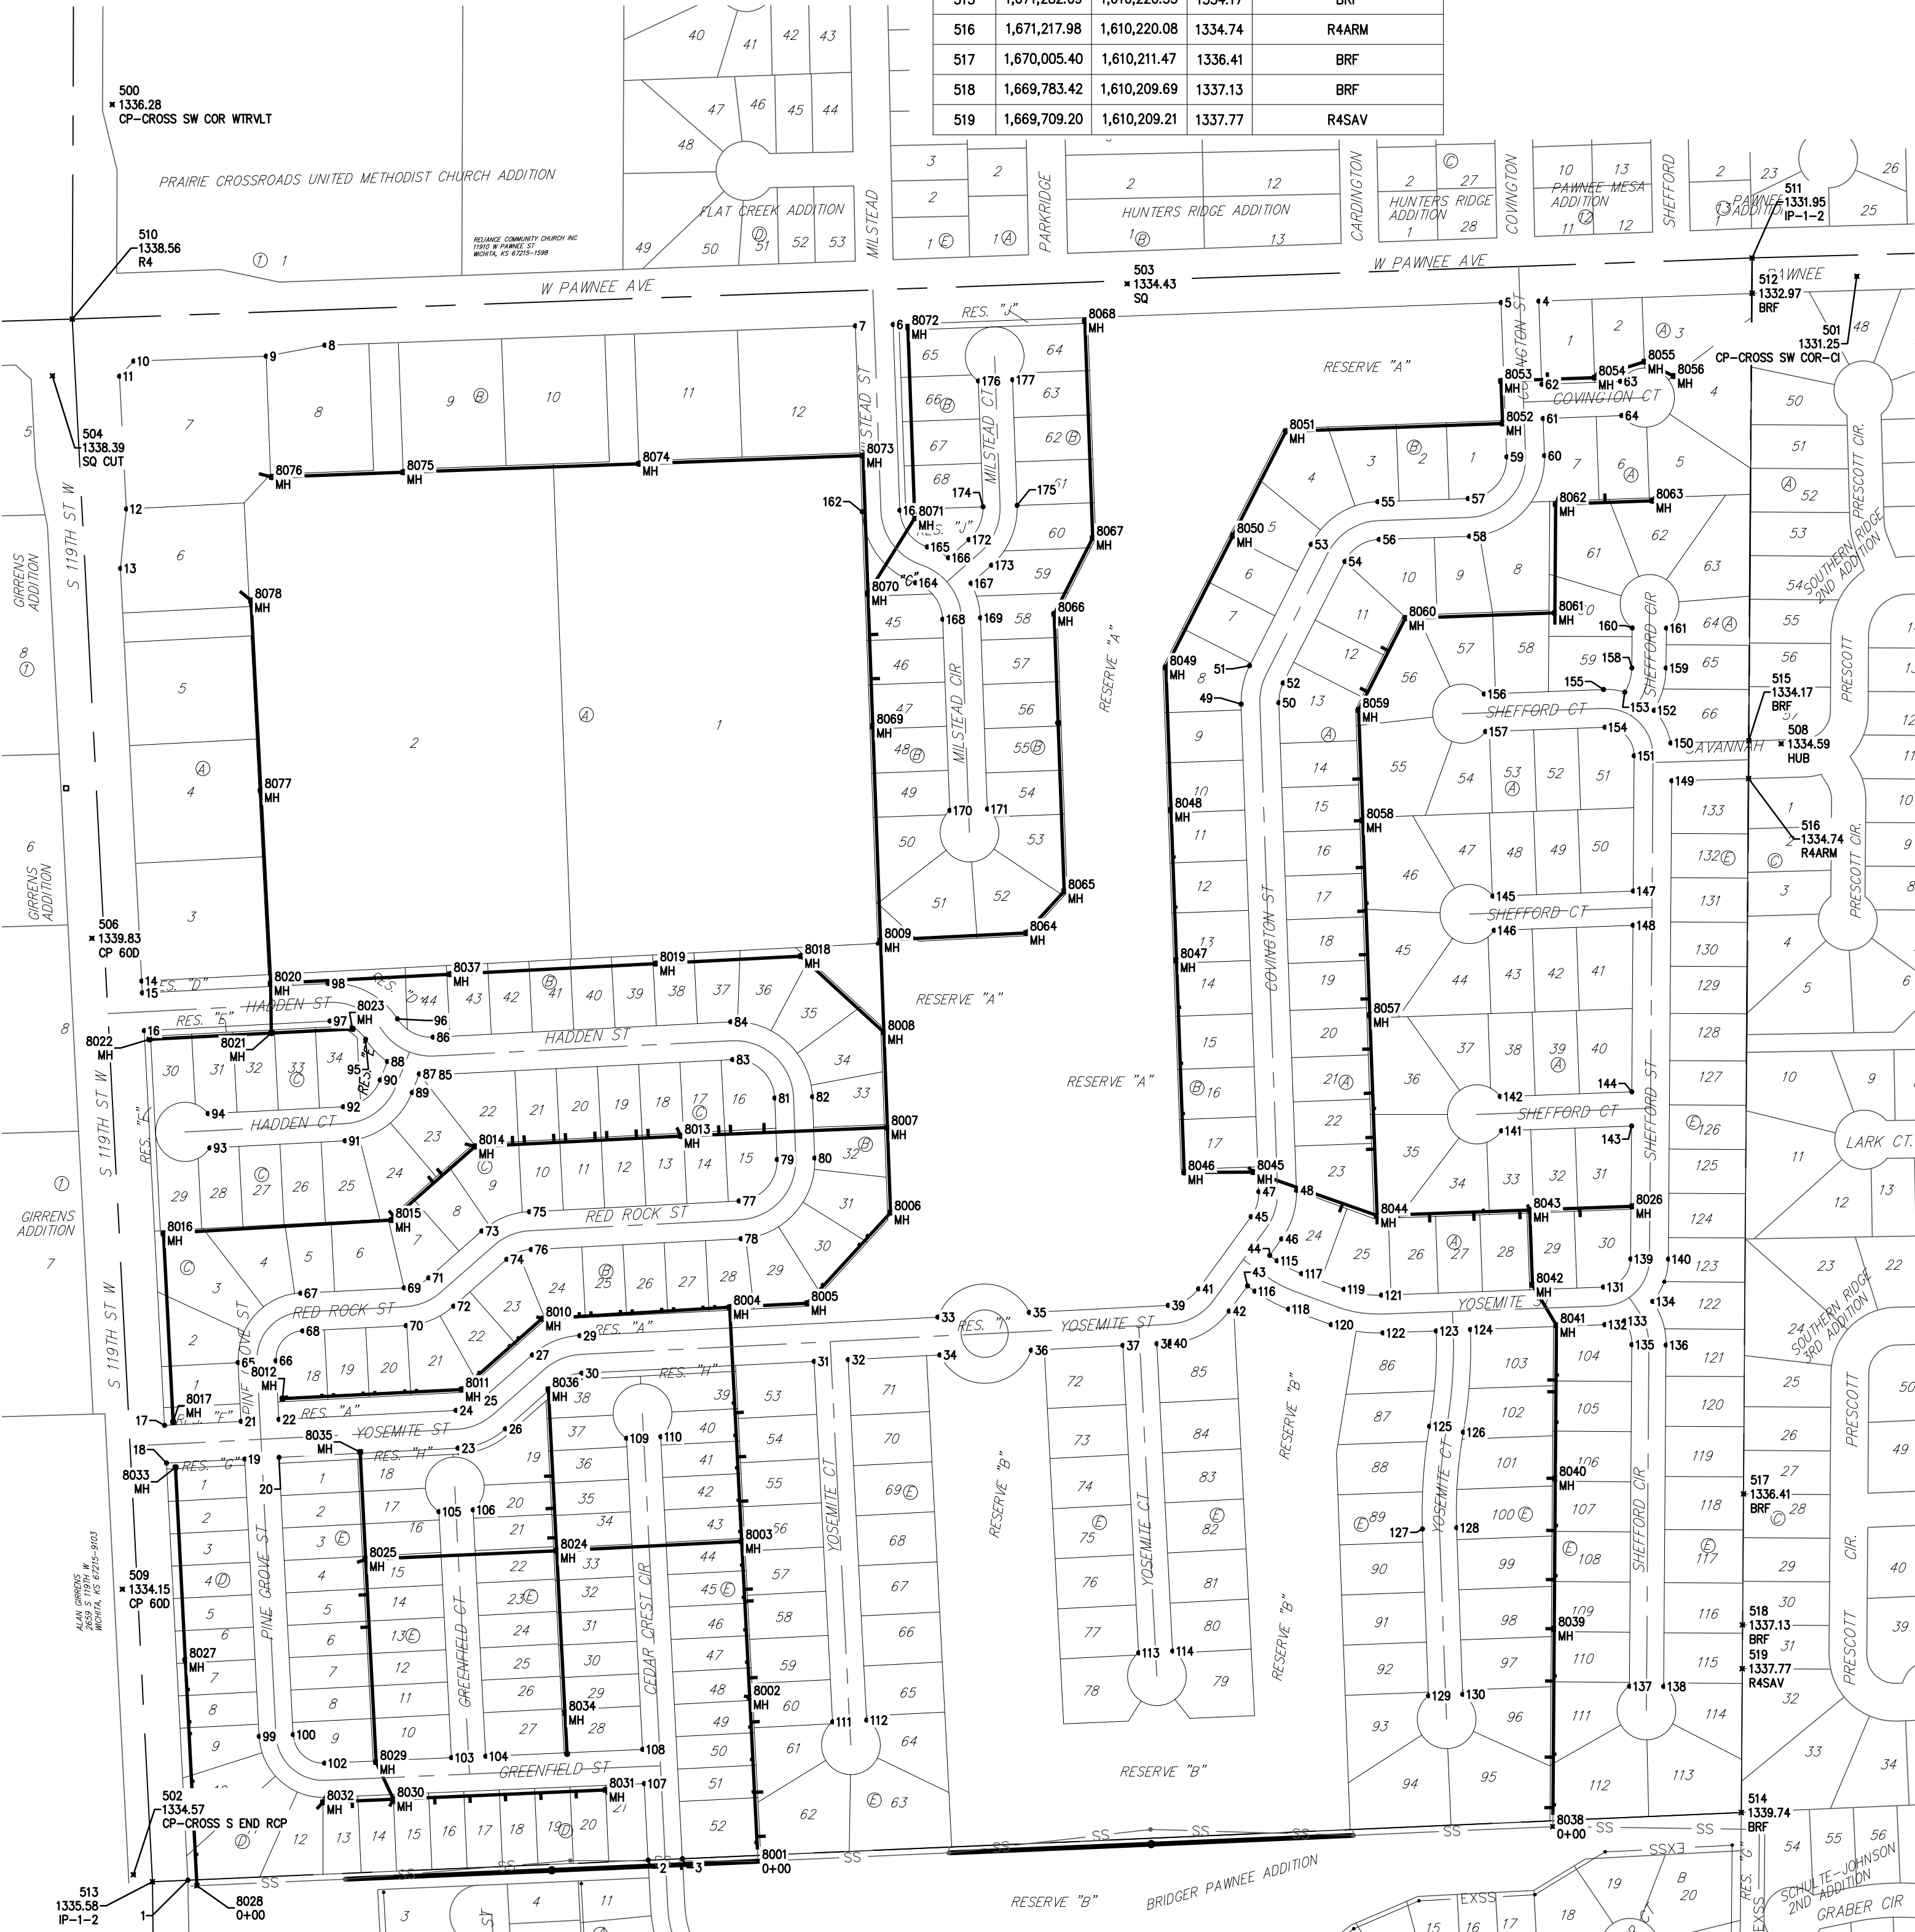

IRONS		
Point #	Northing	Easting
1	1,669,350.61	1,607,574.59
2	1,669,384.62	1,608,354.88
3	1,669,387.15	1,608,412.82
4	1,672,027.21	1,609,864.44
5	1,672,024.89	1,608,800.48
6	1,671,987.42	1,608,769.96
7	1,671,985.10	1,608,706.01
8	1,671,952.41	1,607,806.83
9	1,671,933.79	1,607,707.44
10	1,671,925.61	1,607,482.59
11	1,671,899.74	1,607,458.88
12	1,671,675.03	1,607,470.41
13	1,671,574.40	1,607,460.55
14	1,670,874.54	1,607,496.44
15	1,670,854.57	1,607,497.46
16	1,670,790.65	1,607,500.74
17	1,670,121.53	1,607,535.06
18	1,670,057.62	1,607,538.34
19	1,670,064.43	1,607,671.16
20	1,670,067.40	1,607,729.08
21	1,670,128.19	1,607,664.89
22	1,670,131.47	1,607,728.80
23	1,670,082.95	1,608,032.34
24	1,670,146.87	1,608,029.06
25	1,670,163.74	1,608,070.52
26	1,670,115.71	1,608,112.81
27	1,670,241.01	1,608,158.25
28	1,670,192.98	1,608,200.55
29	1,670,273.77	1,608,238.73
30	1,670,209.86	1,608,242.01
31	1,670,230.06	1,608,635.94
32	1,670,233.03	1,608,693.87
33	1,670,304.90	1,608,845.72
34	1,670,240.99	1,608,849.00
35	1,670,312.86	1,609,000.85
36	1,670,248.94	1,609,004.13
37	1,670,256.90	1,609,159.26
38	1,670,259.87	1,609,217.18
39	1,670,324.93	1,609,236.18
40	1,670,261.01	1,609,239.45
41	1,670,352.81	1,609,287.66
42	1,670,315.13	1,609,339.40
43	1,670,357.97	1,609,370.60
44	1,670,409.71	1,609,408.27
45	1,670,475.18	1,609,376.78
46	1,670,437.50	1,609,428.52
47	1,670,517.68	1,609,389.77
48	1,670,520.01	1,609,453.73
49	1,671,344.34	1,609,359.72
50	1,671,346.67	1,609,423.67
51	1,671,409.14	1,609,374.05
52	1,671,380.05	1,609,431.06
53	1,671,614.91	1,609,4

YELLOWSTONE ADDITION

WICHITA, SEDGWICK COUNTY, KANSAS

State of Kansas) SS
Sedgwick County) We, Baughman Company, P.A., Surveyors in
aforesaid county and state do hereby certify that we have surveyed and
platted "YELLOWSTONE ADDITION", Wichita, Sedgwick County, Kansas and
that the accompanying plat is a true and correct exhibit of the property
surveyed, described as the Northwest Quarter of Section 6, Township 28
South, Range 1 West of the 6th P.M., Sedgwick County, Kansas, EXCEPT
that portion described as follows: beginning at the northwest corner of
said Northwest Quarter; thence N87°55'05"E, coincident with the north line
of said Northwest Quarter, 1325.90 feet; thence S02°04'55"E, 1107.26 feet;
thence S87°03'51"W, perpendicular to the west line of said Northwest
Quarter, 1309.25 feet; thence N02°56'09"W, coincident with the west line
of said Northwest Quarter, 1126.90 feet to the point of beginning.

Existing public easements and dedications
being vacated by virtue of K.S.A. 12-512b, as amended.

All being situated in the Northwest Quarter of Section
6, Township 28 South, Range 1 West of the Sixth
Principal Meridian, Sedgwick County, Kansas.

Baughman Company, P.A.

Jonathan C. Hubbell, P.S. #1680

Surveyor

Know all men by these presents that we,
the undersigned, have caused the land in the surveyors certificate to be
platted into Lots, Blocks, Streets and Reserves, to be known as
"YELLOWSTONE ADDITION", Wichita, Sedgwick County, Kansas. The utility
easements are hereby granted to the public as indicated for the
construction and maintenance of all public utilities. The drainage and
utility easements are hereby granted to the public as indicated for
drainage purposes and for the construction and maintenance of all public
utilities. No sign, light poles, private drainage systems, berms, walls,
masonry trash enclosures or other structures shall be located within public
utility easements unless permitted by the City of Wichita Department of
Engineering and that they do not inhibit the conveyance of surface
drainage. The drainage easements are hereby granted to the public as
indicated for drainage purposes. No private drainage systems shall be
located within public drainage easements unless a Residential Drainage
Relief Permit is obtained from the City of Wichita Public Works & Utilities
Department. The streets are hereby dedicated to and for the use of the
public. Reserves "A" and "B" are hereby reserved for open space, entry
monuments, development signs, lakes, landscaping, berms, drainage
purposes, and utilities as confined to easements. Reserves "C", "E", "F",
"G", "H" and "J" are hereby reserved for open space, entry monuments,
development signs, landscaping, drainage purposes, and utilities as
confined to easements. Reserve "D" is hereby reserved for open space,
entry monuments, development signs, landscaping, contingent street
dedication, drainage purposes, and utilities as confined to easements.
Reserve "I" is hereby reserved for open space, entry monuments,
landscaping, berms and drainage purposes. Reserves "A", "B", "C", "D",
"E", "F", "G", "H", "I" and "J" shall be owned and maintained by the
homeowners association for the addition. Compliance with any platted
restrictions and applicable restrictive covenants affecting said Reserves
shall be binding on any owners, successors, heirs, or assigns. Access
controls shall be as depicted on the face of the plat and are hereby
granted to the appropriate governing body. The Minimum Building Pad
Elevations for the lowest opening to the structures shall be as indicated
on the face of the plat.

Kick "N" Development Corp.,
a Kansas corporation

Paul E. Kelsey, President

State of Kansas) SS
Sedgwick County) The foregoing instrument acknowledged before
me, this _____ day of _____, 2024, by Paul E. Kelsey, President of
Kick "N" Development Corp., a Kansas corporation, on behalf of the
corporation.

Notary Public

My App't. Exp. _____

This plat of "YELLOWSTONE ADDITION", Wichita,
Sedgwick County, Kansas has been submitted to and approved by the
Wichita-Sedgwick County Metropolitan Area Planning Commission, Wichita,
Kansas.

Dated this _____ day of _____, 2024.
Wichita-Sedgwick County Metropolitan Area Planning Commission

Bryan K. Frye, Chair

Scott A. Wadle, Secretary

This plat approved and all dedications
shown hereon accepted by the City Council of the City of Wichita,
Kansas, this _____ day of _____, 202__.

Lily Wu, Mayor
City of Wichita

Shinita Rice, Deputy City Clerk

Reviewed in accordance with K.S.A. 58-2005
on this _____ day of _____, 202__.

Tricia L. Robello, P.S. #1246
Deputy County Surveyor
Sedgwick County, Kansas

Entered on transfer record this _____ day
of _____, 202__.

Kelly B. Arnold, County Clerk

State of Kansas) SS
Sedgwick County) This is to certify that this plat has been
filed for record in the office of the Register of Deeds, this _____ day
of _____, 202__ at _____ o'clock _____ M.; and is duly recorded.

Tonya Buckingham, Register of Deeds

Kenly Zehring, Deputy

We the undersigned holders of a mortgage on the
above described property, do hereby consent to this plat of "YELLOWSTONE
ADDITION", Wichita, Sedgwick County, Kansas.

Legacy Bank

(Title)

State of Kansas) SS
Sedgwick County) The foregoing instrument acknowledged be-
fore me, this _____ day of _____, 202__, by _____,
(Title) _____ of Legacy Bank, on behalf of the bank.

Notary Public

My App't. Exp. _____

FOR REFERENCE ONLY

YELLOWSTONE ADDITION

PAGE 1 OF 2



BAUGHMAN COMPANY
315 Ellis St. Wichita, KS 67211 316-262-7271
BaughmanCo.com


38 of 40

E:\Projects\Yellowstone Addition\Kelsey, 23-09-P206\FlatDrawings\Yellowstone Add, Mylar.dwg

- = #4 REBAR (FOUND)
- = #4 REBAR W/ "BAUGHMAN" CAP (SET)
- = #4 REBAR W/ "BAUGHMAN" CAP (FOUND)
- = 1/2" IRON (FOUND)
- = #4 REBAR W/ "ARMSTRONG" CAP (FOUND)
- = BENCHMARK

(D) = DESCRIBED
(CM) = CALCULATED PER MEASURED
(M) = MEASURED
(P) = PLATTED
(BOB) = BASIS OF BEARINGS (KANSAS GRID
SOUTH NAD83)
C.A.C. = COMPLETE ACCESS CONTROL

NOTE:
ALL LOTS WITHIN YELLOWSTONE ADDITION
SHALL HAVE A 5 FOOT INTERIOR SIDEYARD
SETBACK.

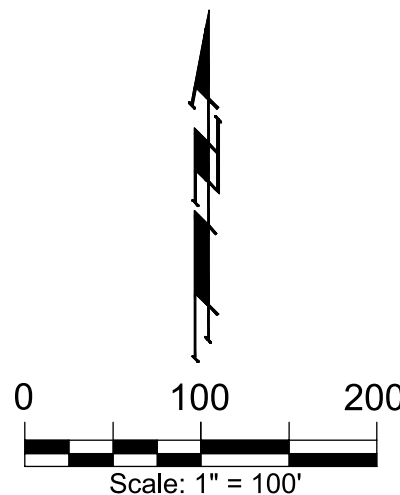

BENCHMARKS:
BM #1: CROSS SOUTHWEST CORNER OF CURB
INLET, SOUTH SIDE OF PAWNEE, 178'± EAST OF
NORTHEAST CORNER OF LOT 3, BLOCK A
ELEVATION = 1331.25 NAVD88

BM #2: SQUARE CUT NORTHWEST CORNER OF
CURB INLET WEST SIDE OF 119TH ST W, 100'±
SOUTH OF NORTHWEST CORNER OF THE
NORTHWEST QUARTER, SEC. 6, 28-S, R-1-W.
ELEVATION = 1338.39 NAVD88

BM #3: CROSS CUT SOUTH END OF RCP WEST
SIDE OF 119TH ST W, 12'± NORTH OF SOUTHWEST
CORNER OF THE NORTHWEST QUARTER, SEC. 6,
28-S, R-1-W.
ELEVATION = 1334.57 NAVD88

NOTE:
No regrading within abutting rights-of-way
shall be allowed with the construction of the
berms allowed within Reserve "I". The berms
cannot impact access to or bury manholes,
water valves and/or water meters.

MINIMUM BUILDING PAD ELEVATIONS FOR LOWEST OPENING TO THE STRUCTURES		
LOT	BLOCK	ELEVATION NAVD88
1-17, 29-36	B	1,333.0
51-64	B	1,333.0
63-94	E	1,335.0

DRAINAGE PLAN NOTE:
A master drainage plan has been developed for this plat. All
drainage easements, rights-of-way, and reserves shall remain at
established grades (unless modified with the approval of the City
Engineer) and shall be unobstructed to allow for the conveyance
of stormwater in accordance with the Stormwater Manual. The
maintenance of all drainageways and drainage facilities in the
backyard drainage easements and reserves shall be the
responsibility of the property owner, and shall be enforced by the
Homeowners' Association and be provided for in the
Homeowners' Association covenants.


YELLOWSTONE ADDITION

WICHITA, SEDGWICK COUNTY, KANSAS



YELLOWSTONE COMMERCIAL ADDITION

WICHITA, SEDGWICK COUNTY, KANSAS

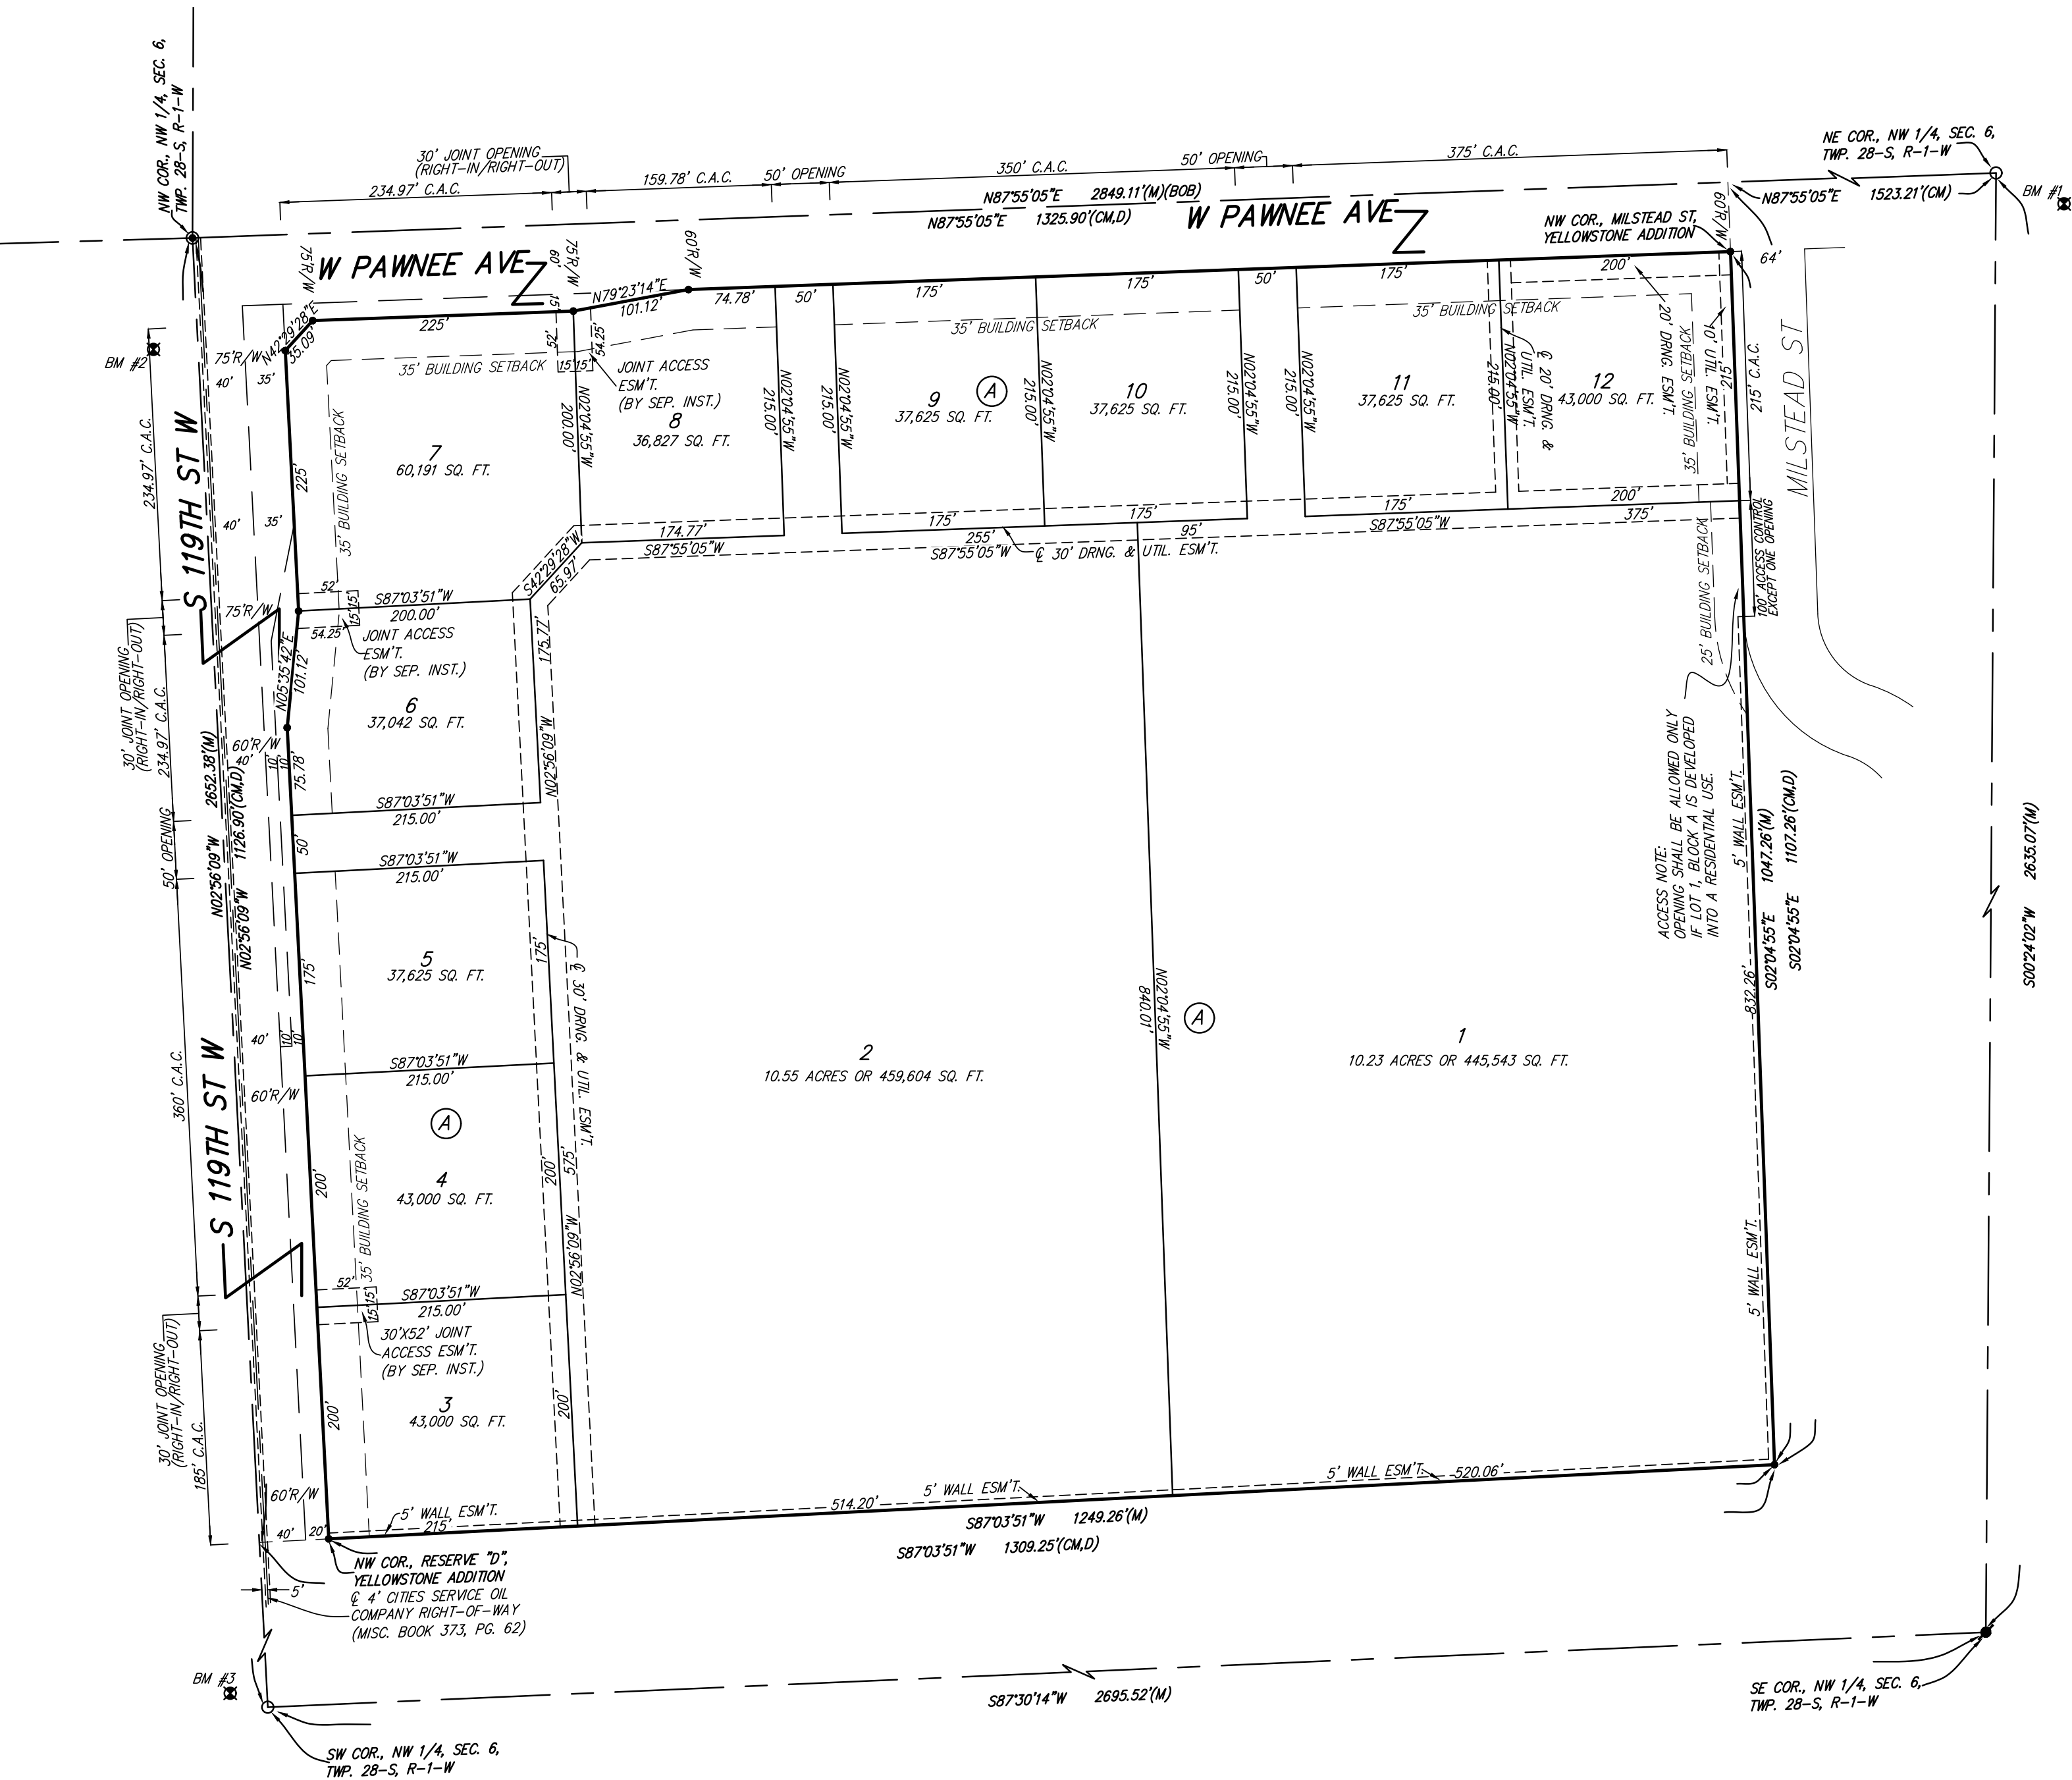


State of Kansas) SS We, Baughman Company, P.A., Surveyors in Sedgwick County) do hereby certify that we have surveyed and platted "YELLOWSTONE COMMERCIAL ADDITION", Wichita, Sedgwick County, Kansas and that the accompanying plat is a true and correct exhibit of the property surveyed, described as a tract of land lying within the Northwest Quarter of Section 6, Township 28 South, Range 1 West, of the Sixth P.M., Sedgwick County, Kansas, more particularly described as beginning at the northwest corner of said Northwest Quarter; thence N87°55'05"E, coincident with the north line of said Northwest Quarter, 1325.90 feet; thence S02°04'55"E, 1107.26 feet; thence S87°03'51"W, perpendicular to the west line of said Northwest Quarter, 1309.25 feet; thence N02°56'09"W, coincident with the west line of said Northwest Quarter, 1126.90 feet to the point of beginning.

Existing public easements and dedications being vacated by virtue of K.S.A. 12-512b, as amended.

All being situated in the Northwest Quarter of Section 6, Township 28 South, Range 1 West of the Sixth Principal Meridian, Sedgwick County, Kansas.

Baughman Company, P.A.

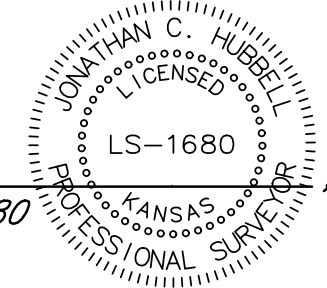

Jonathan C. Hubbell, P.S. #1680

Surveyor

Know all men by these presents that we, the undersigned, have caused the land in the surveyors certificate to be platted into Lots, Blocks, and Streets, to be known as "YELLOWSTONE COMMERCIAL ADDITION", Wichita, Sedgwick County, Kansas. The utility easements are hereby granted to the public as indicated for the construction and maintenance of all public utilities. The drainage and utility easements are hereby granted to the public as indicated for drainage purposes and for the construction and maintenance of all public utilities. No sign, light poles, private drainage systems, berms, walls, masonry trash enclosures or other structures shall be located within public utility easements unless permitted by the City of Wichita Department of Engineering and that they do not inhibit the conveyance of surface drainage. The drainage easements are hereby granted to the public as indicated for drainage purposes. The wall easement is hereby granted as indicated for the construction and maintenance of a private screening wall and utility main lines and service lines shall be allowed to cross this easement. The streets are hereby dedicated to and for the use of the public. Access controls shall be as depicted on the face of the plat and are hereby granted to the City of Wichita, Kansas.

Kick "N" Development Corp., a Kansas corporation

Paul E. Kelsey, President

State of Kansas) SS The foregoing instrument acknowledged before me, this day of 2024, by Paul E. Kelsey, President of Kick "N" Development Corp., a Kansas corporation, on behalf of the corporation.

Notary Public

My App't. Exp. _____

We the undersigned holders of a mortgage on the above described property, do hereby consent to this plat of "YELLOWSTONE COMMERCIAL ADDITION", Wichita, Sedgwick County, Kansas.

Legacy Bank

(Title)

State of Kansas) SS The foregoing instrument acknowledged before me, this day of 2024, by _____, of Legacy Bank, on behalf of the bank.

(Title)

Notary Public

My App't. Exp. _____

This plat of "YELLOWSTONE COMMERCIAL ADDITION", Wichita, Sedgwick County, Kansas has been submitted to and approved by the Wichita-Sedgwick County Metropolitan Area Planning Commission, Wichita, Kansas.

Dated this day of 2024. Wichita-Sedgwick County Metropolitan Area Planning Commission

Bryan K. Frye, Chair

Scott A. Wadle, Secretary

This plat approved and all dedications shown hereon accepted by the City Council of the City of Wichita, Kansas, this day of 2024.

Lily Wu, Mayor, City of Wichita

Shinita Rice, Deputy City Clerk

Reviewed in accordance with K.S.A. 58-2005 on this day of 2024.

Tricia L. Robello, P.S. #1246, Deputy County Surveyor, Sedgwick County, Kansas

Entered on transfer record this day of 2024.

Kelly B. Arnold, County Clerk

State of Kansas) SS This is to certify that this plat has been filed for record in the office of the Register of Deeds, this day of 2024, at o'clock M, and is duly recorded.

Tonya Buckingham, Register of Deeds

Kenly Zehring, Deputy


YELLOWSTONE COMMERCIAL ADDITION



BAUGHMAN COMPANY
315 Ellis St. Wichita, KS 67211 316-262-7271
BaughmanCo.com

FOR REFERENCE ONLY

40 of 40

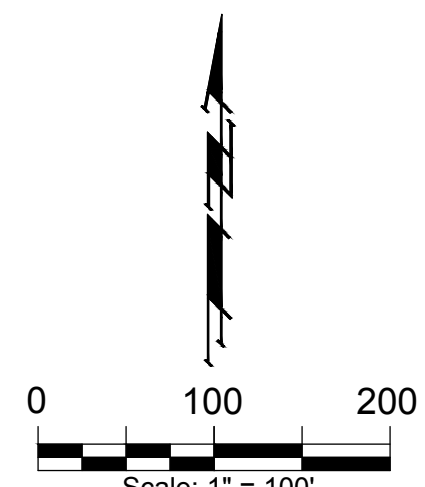

BENCHMARKS:
BM #1: CROSS SOUTHWEST CORNER OF CURB INLET, SOUTH SIDE OF PAWNEE, 178'± EAST OF NORTHEAST CORNER OF LOT 3, BLOCK A, YELLOWSTONE ADD.
ELEVATION = 1331.25 NAVD88

BM #2: SQUARE CUT NORTHWEST CORNER OF CURB INLET WEST SIDE OF 119TH ST W, 100'± SOUTH OF NORTHWEST CORNER OF THE NORTHWEST QUARTER, SEC. 6, 28-S, R-1-W.
ELEVATION = 1338.39 NAVD88

BM #3: CROSS CUT SOUTH END OF RCP WEST SIDE OF 119TH ST W, 12'± NORTH OF SOUTHWEST CORNER OF THE NORTHWEST QUARTER, SEC. 6, 28-S, R-1-W.
ELEVATION = 1334.57 NAVD88

● = #4 REBAR (FOUND)
● = #4 REBAR W/ "BAUGHMAN" CAP (SET)
● = #4 REBAR W/ "BAUGHMAN" CAP (FOUND)
○ = 1/2" IRON (FOUND)
⊠ = BENCHMARK

(M) = MEASURED
(P) = PLATTED
(D) = DESCRIBED
(BOB) = BASIS OF BEARINGS (KANSAS GRID SOUTH NAD83)
C.A.C. = COMPLETE ACCESS CONTROL

DRAINAGE PLAN NOTE:
A master drainage plan has been developed for this plat. All drainage easements, rights-of-way, and reserves shall remain at established grades (unless modified with the approval of the applicable City or County Engineer) and shall be unobstructed to allow for the conveyance of stormwater in accordance with the Stormwater Manual.