
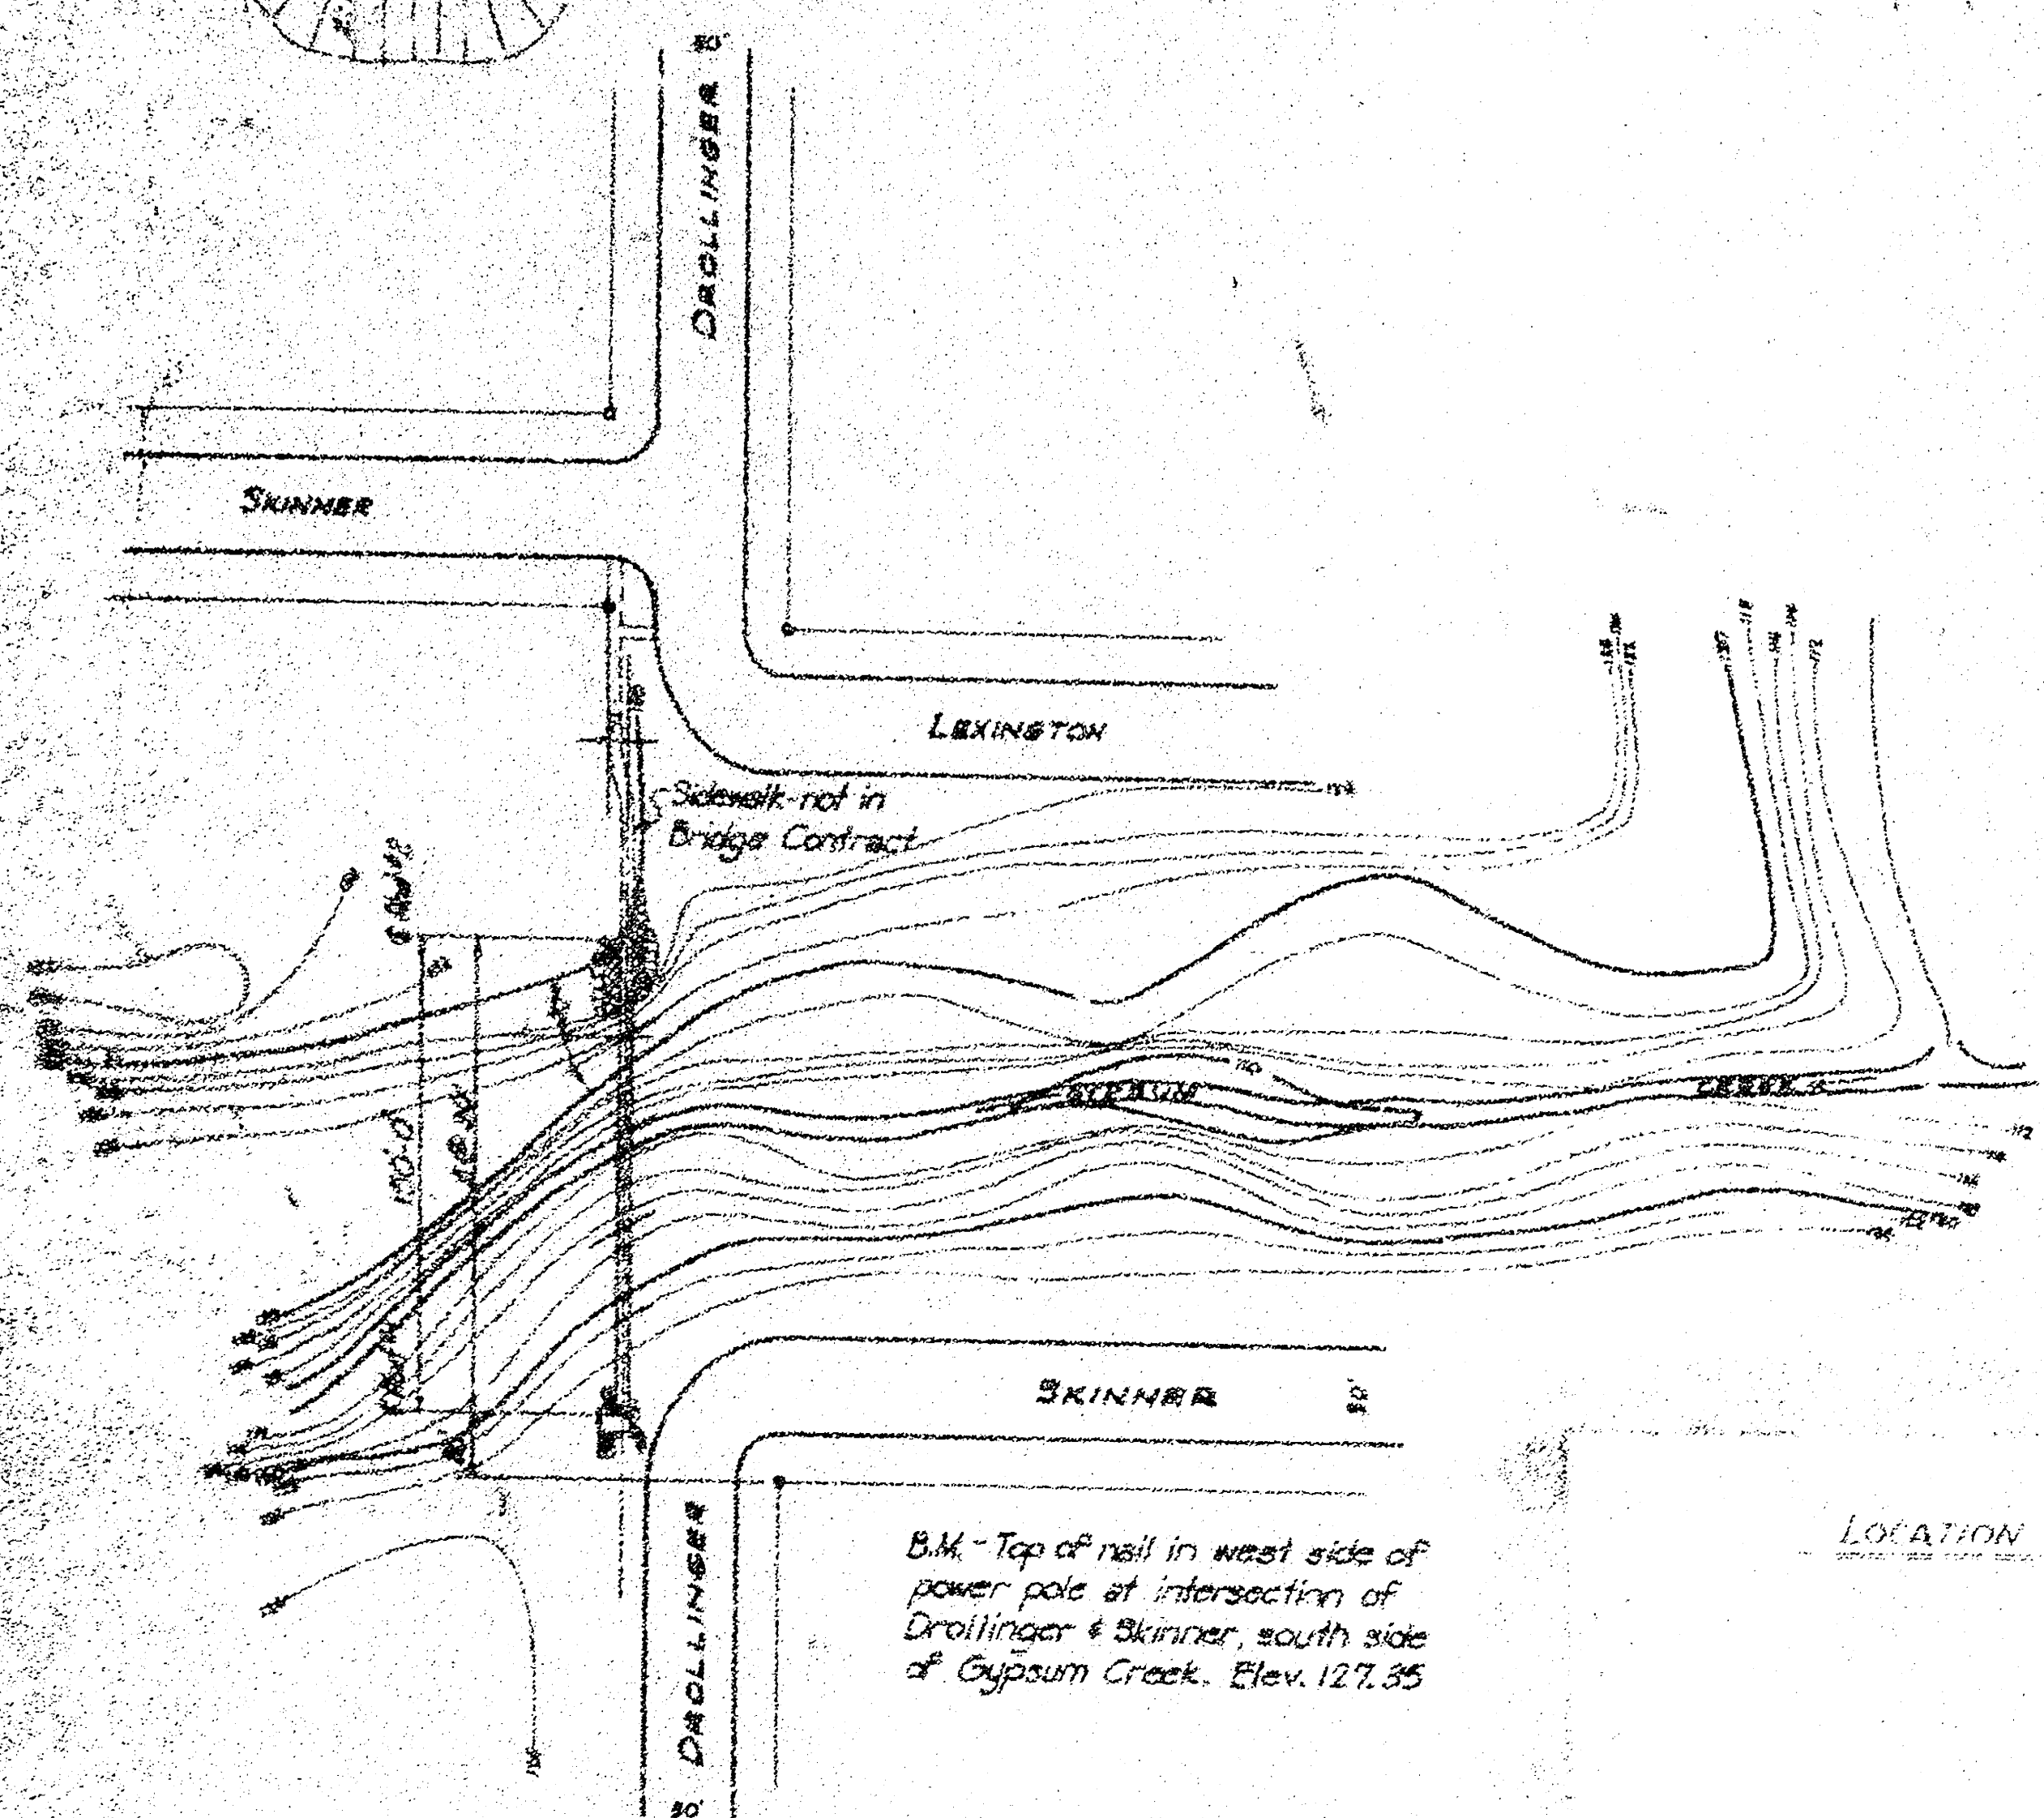


SHEET No. 1
OF 3 SHEETS

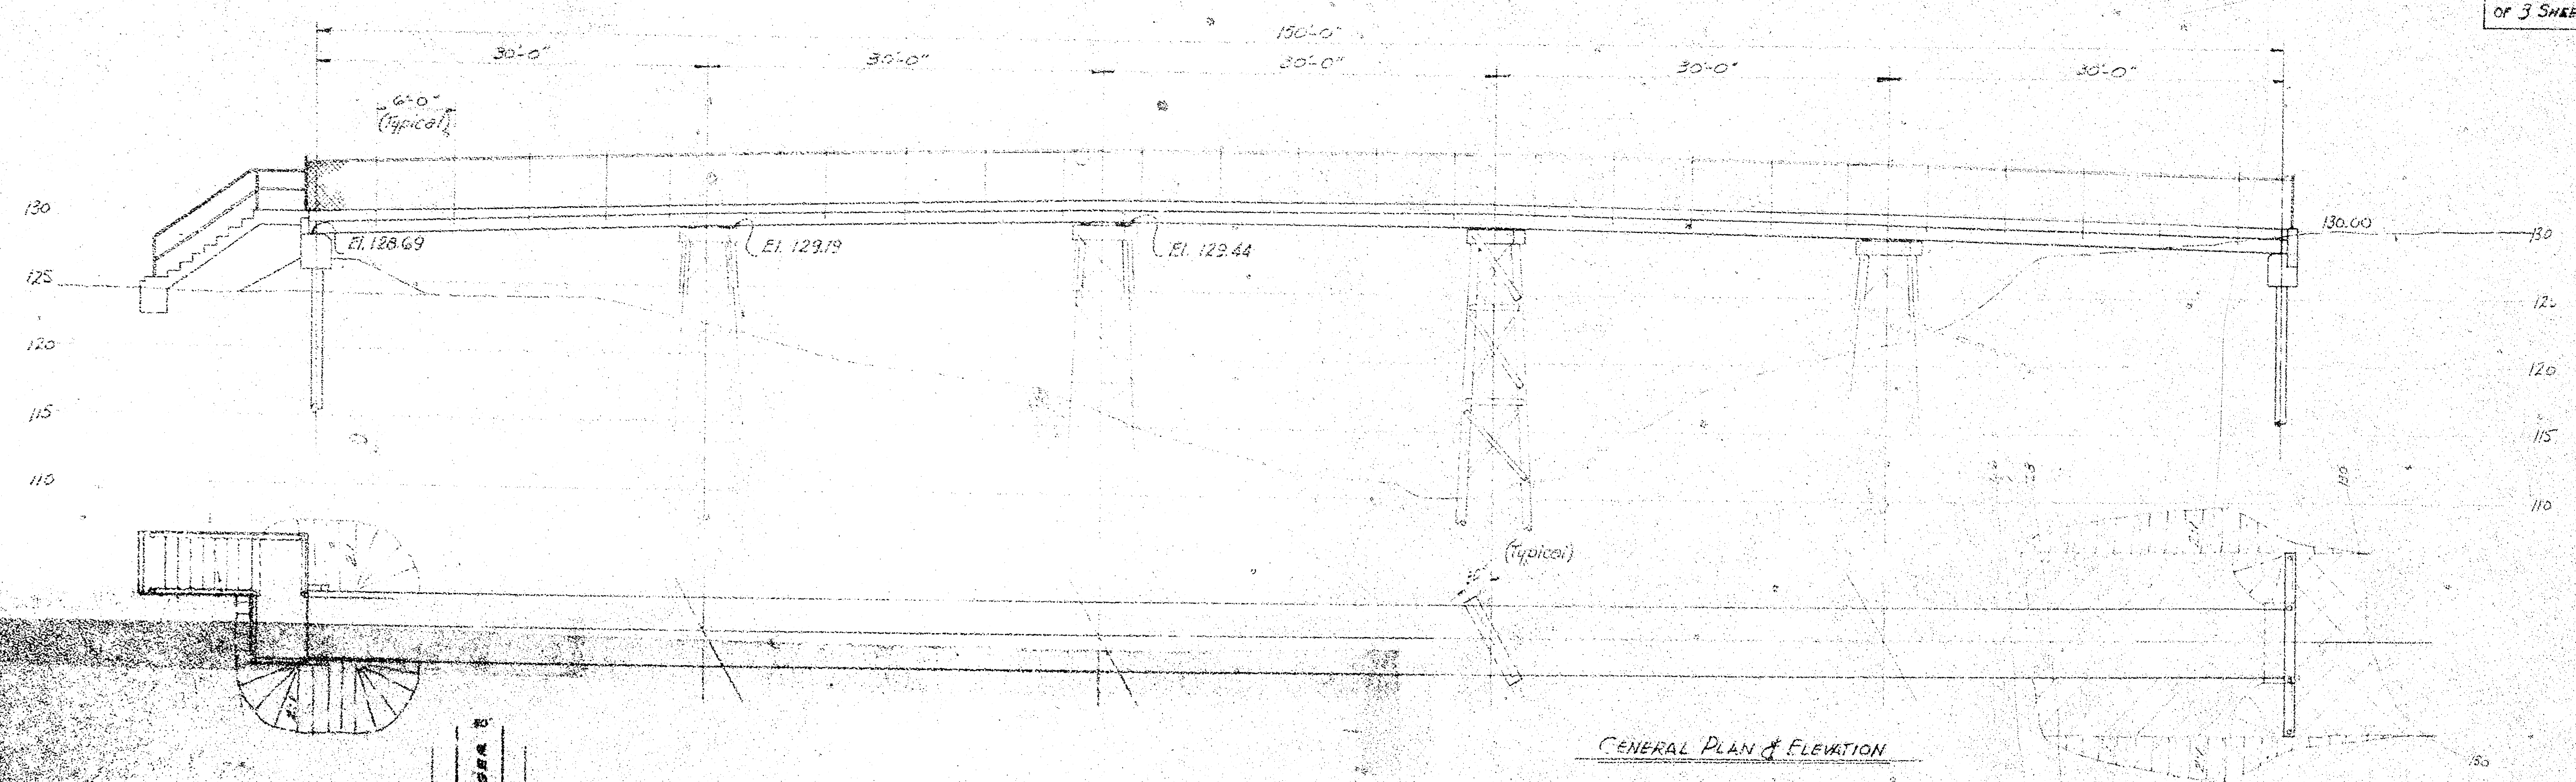

Scale: 1"=30'







LOCATION MAP

FOOTBRIDGE
OVER
GYPSUM CREEK
AT
DROLLINGER ROAD

CITY OF WICHITA, KANSAS
B. E. SMITH, CITY ENGINEER

PLANS PREPARED BY
R. S. JELANATEP
CONSULTING ENGINEER
WICHITA, KANSAS
AUGUST, 1955

79-G-1

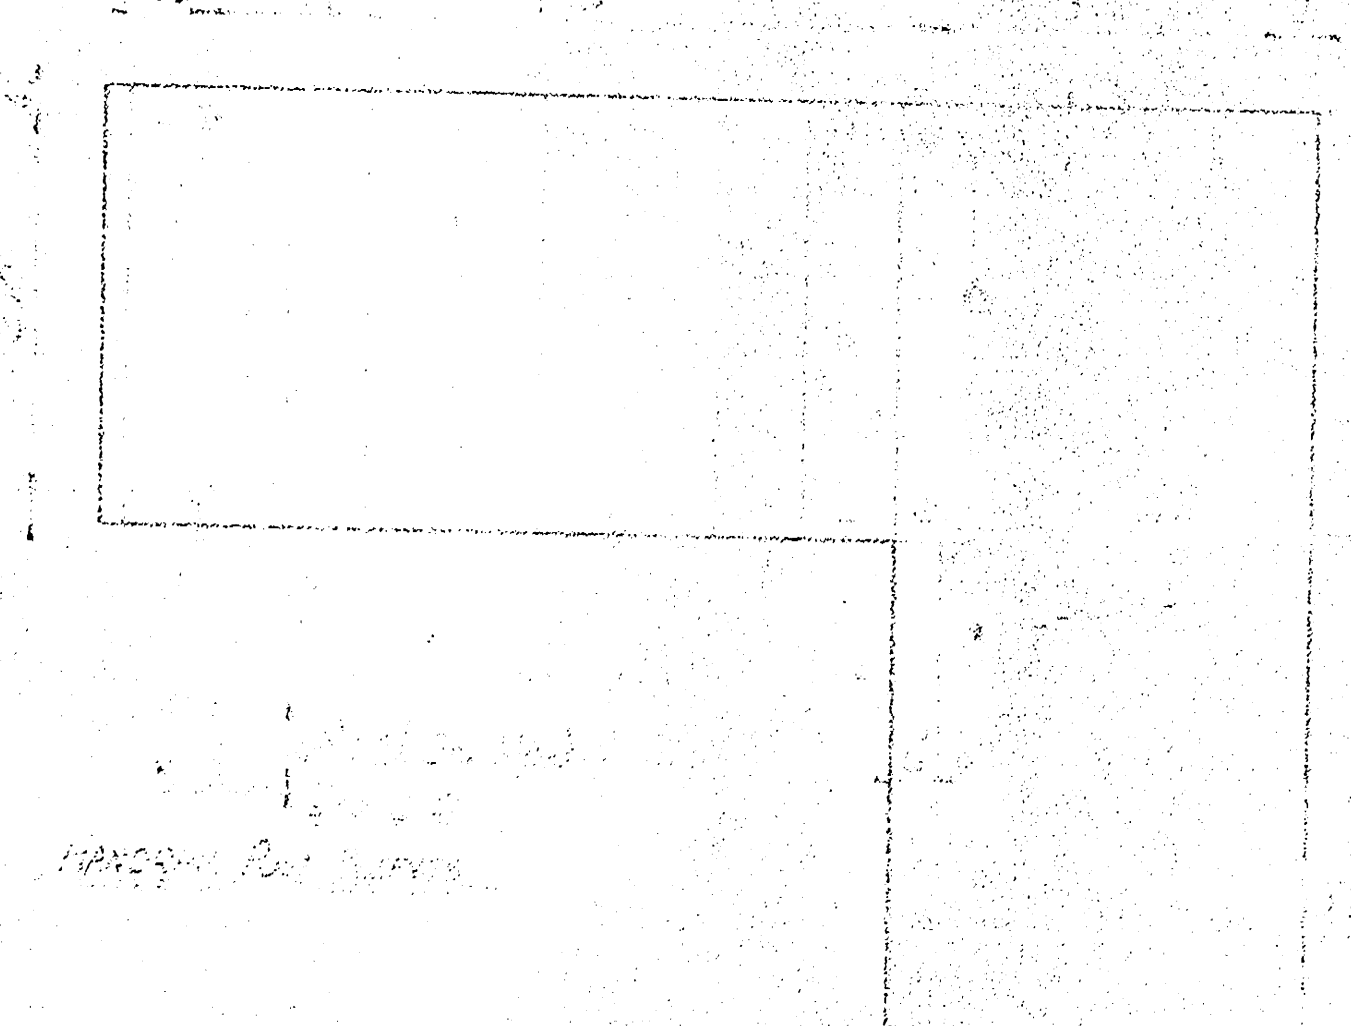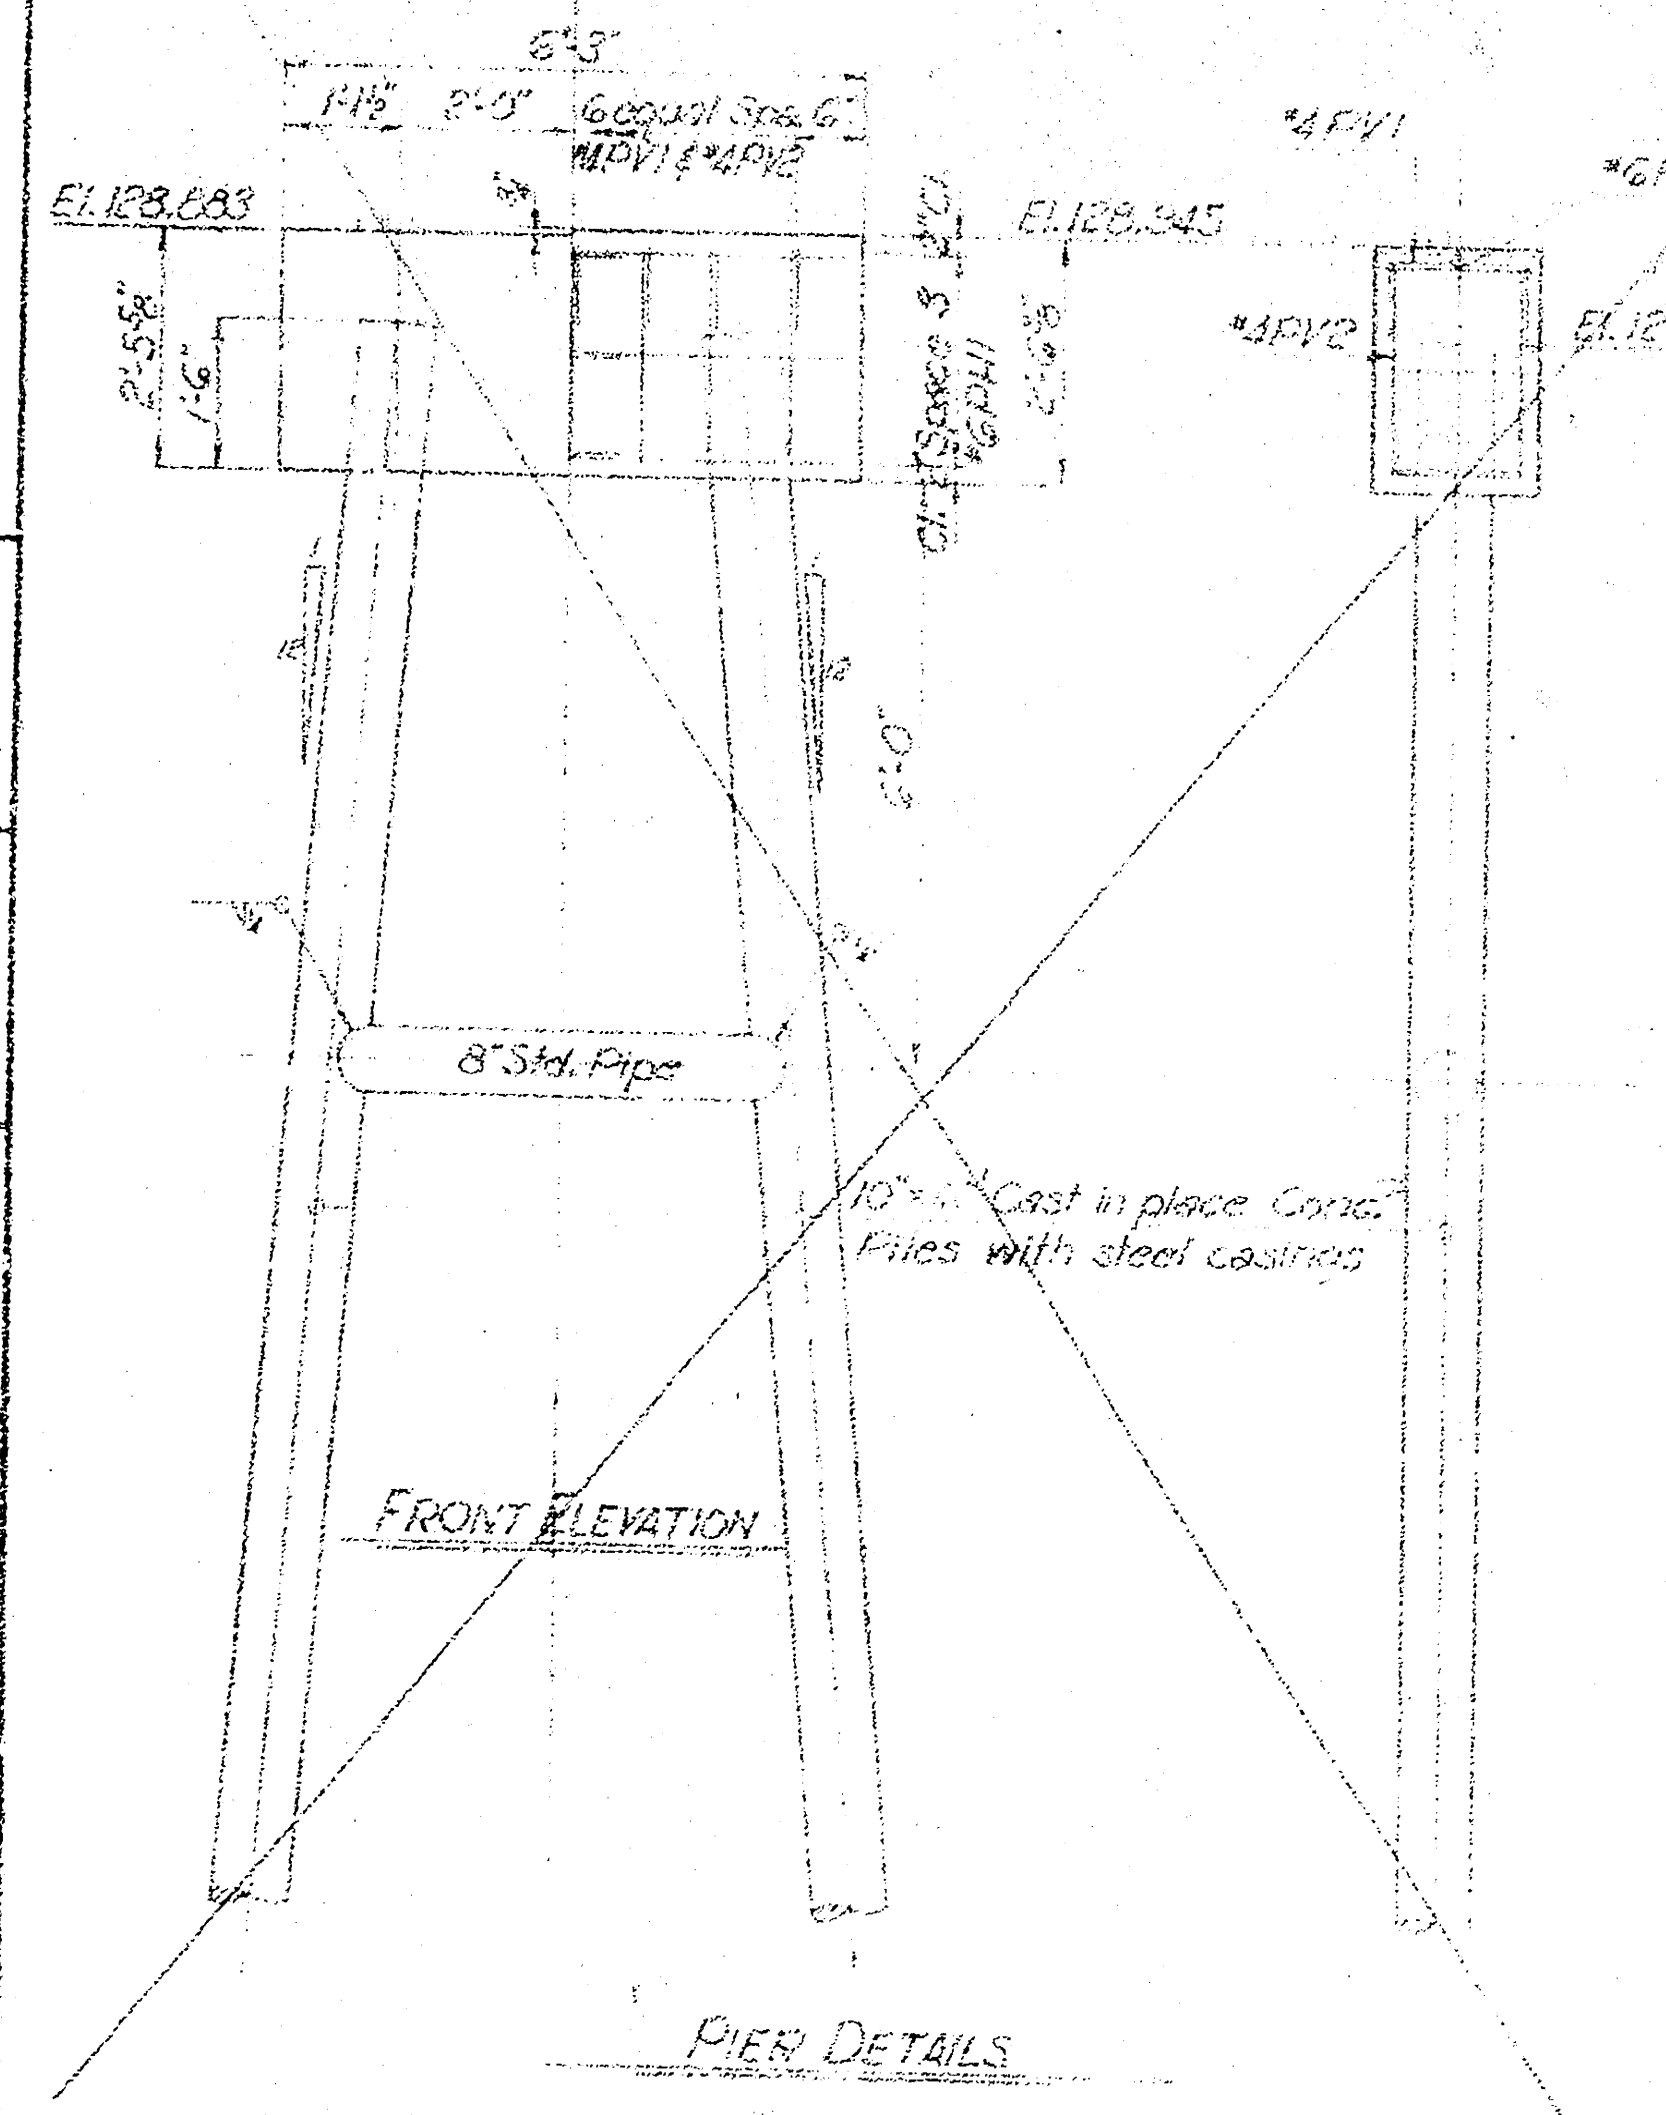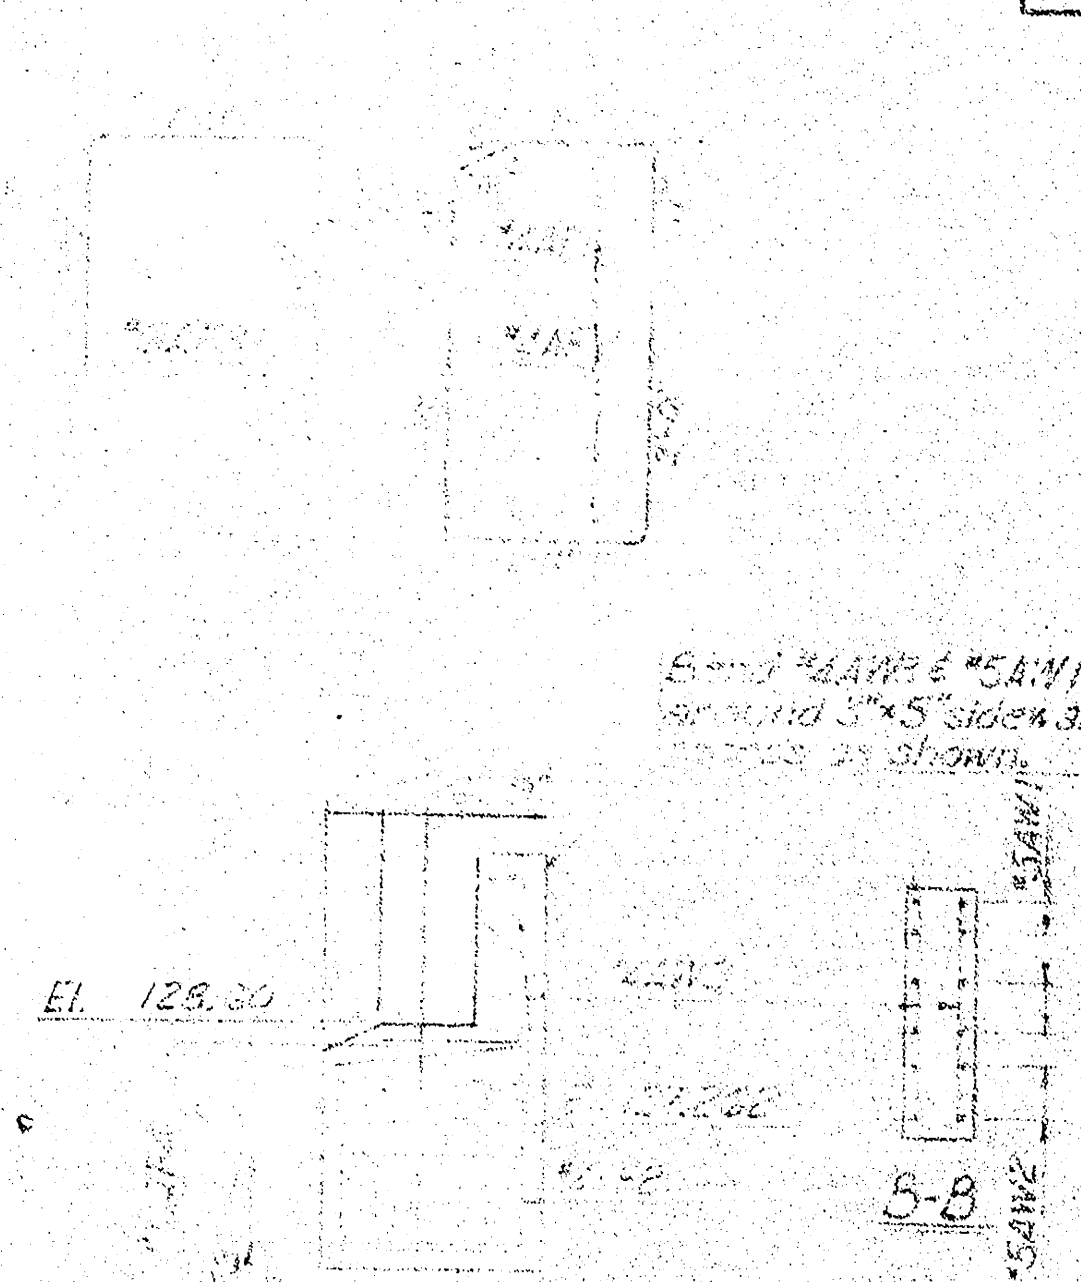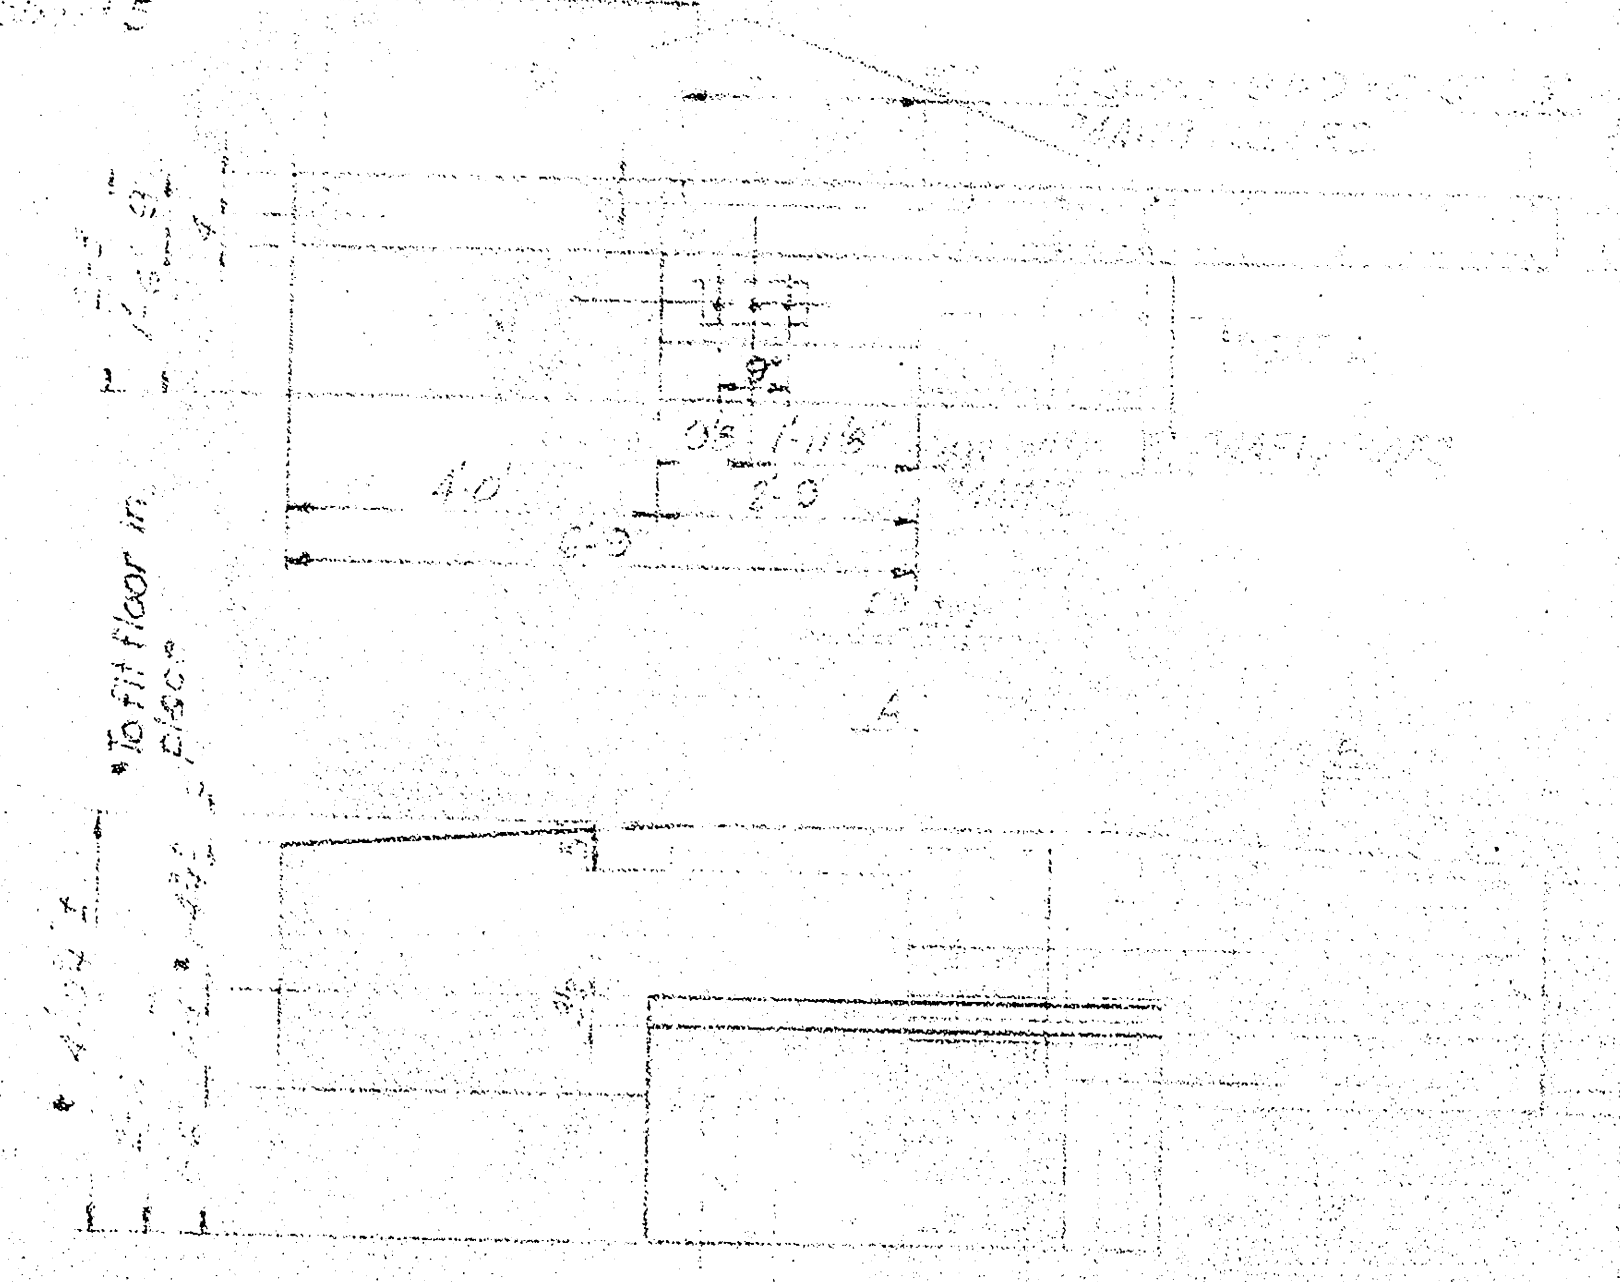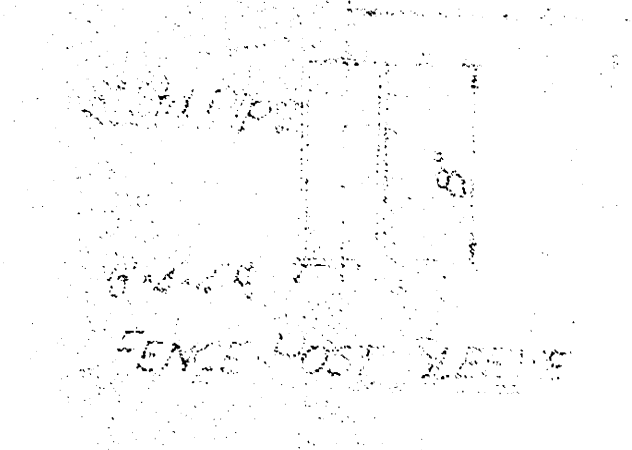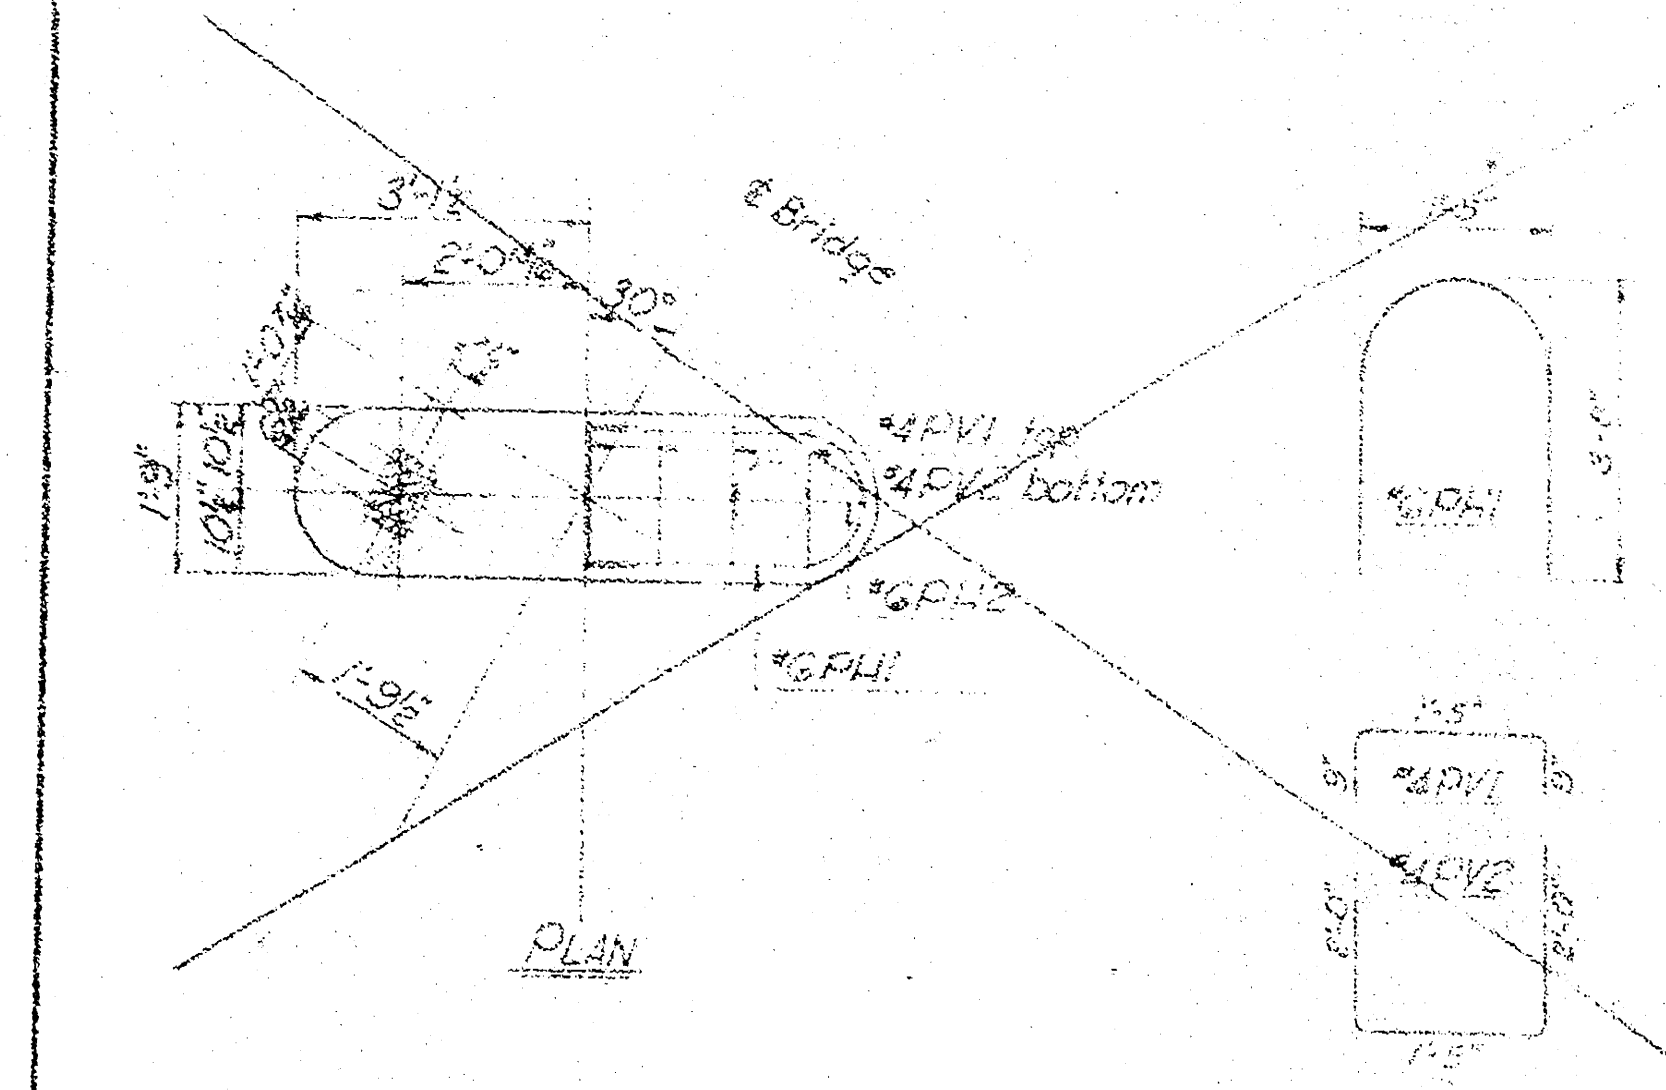

FRONT ELEVATION

Notes:
1. All dimensions are in feet and inches.
2. All dimensions are to be maintained unless otherwise noted.
All piles shall be Class B
Treated Timber Piles.






NO.	DATE	REVISION
1	1955	Original
2	1955	Revised for Timber Construction

CITY OF WICHITA, KANSAS
B. E. SMITH, CITY ENGINEER

FOOTBRIDGE
SUBSTRUCTURE
DETAILS

R. S. DELAMATER
CONSULTING ENGINEER
WICHITA, KANSAS

DATE: June 1955
SCALE: 1" = 10'
DWG. NO.: 79-6-2

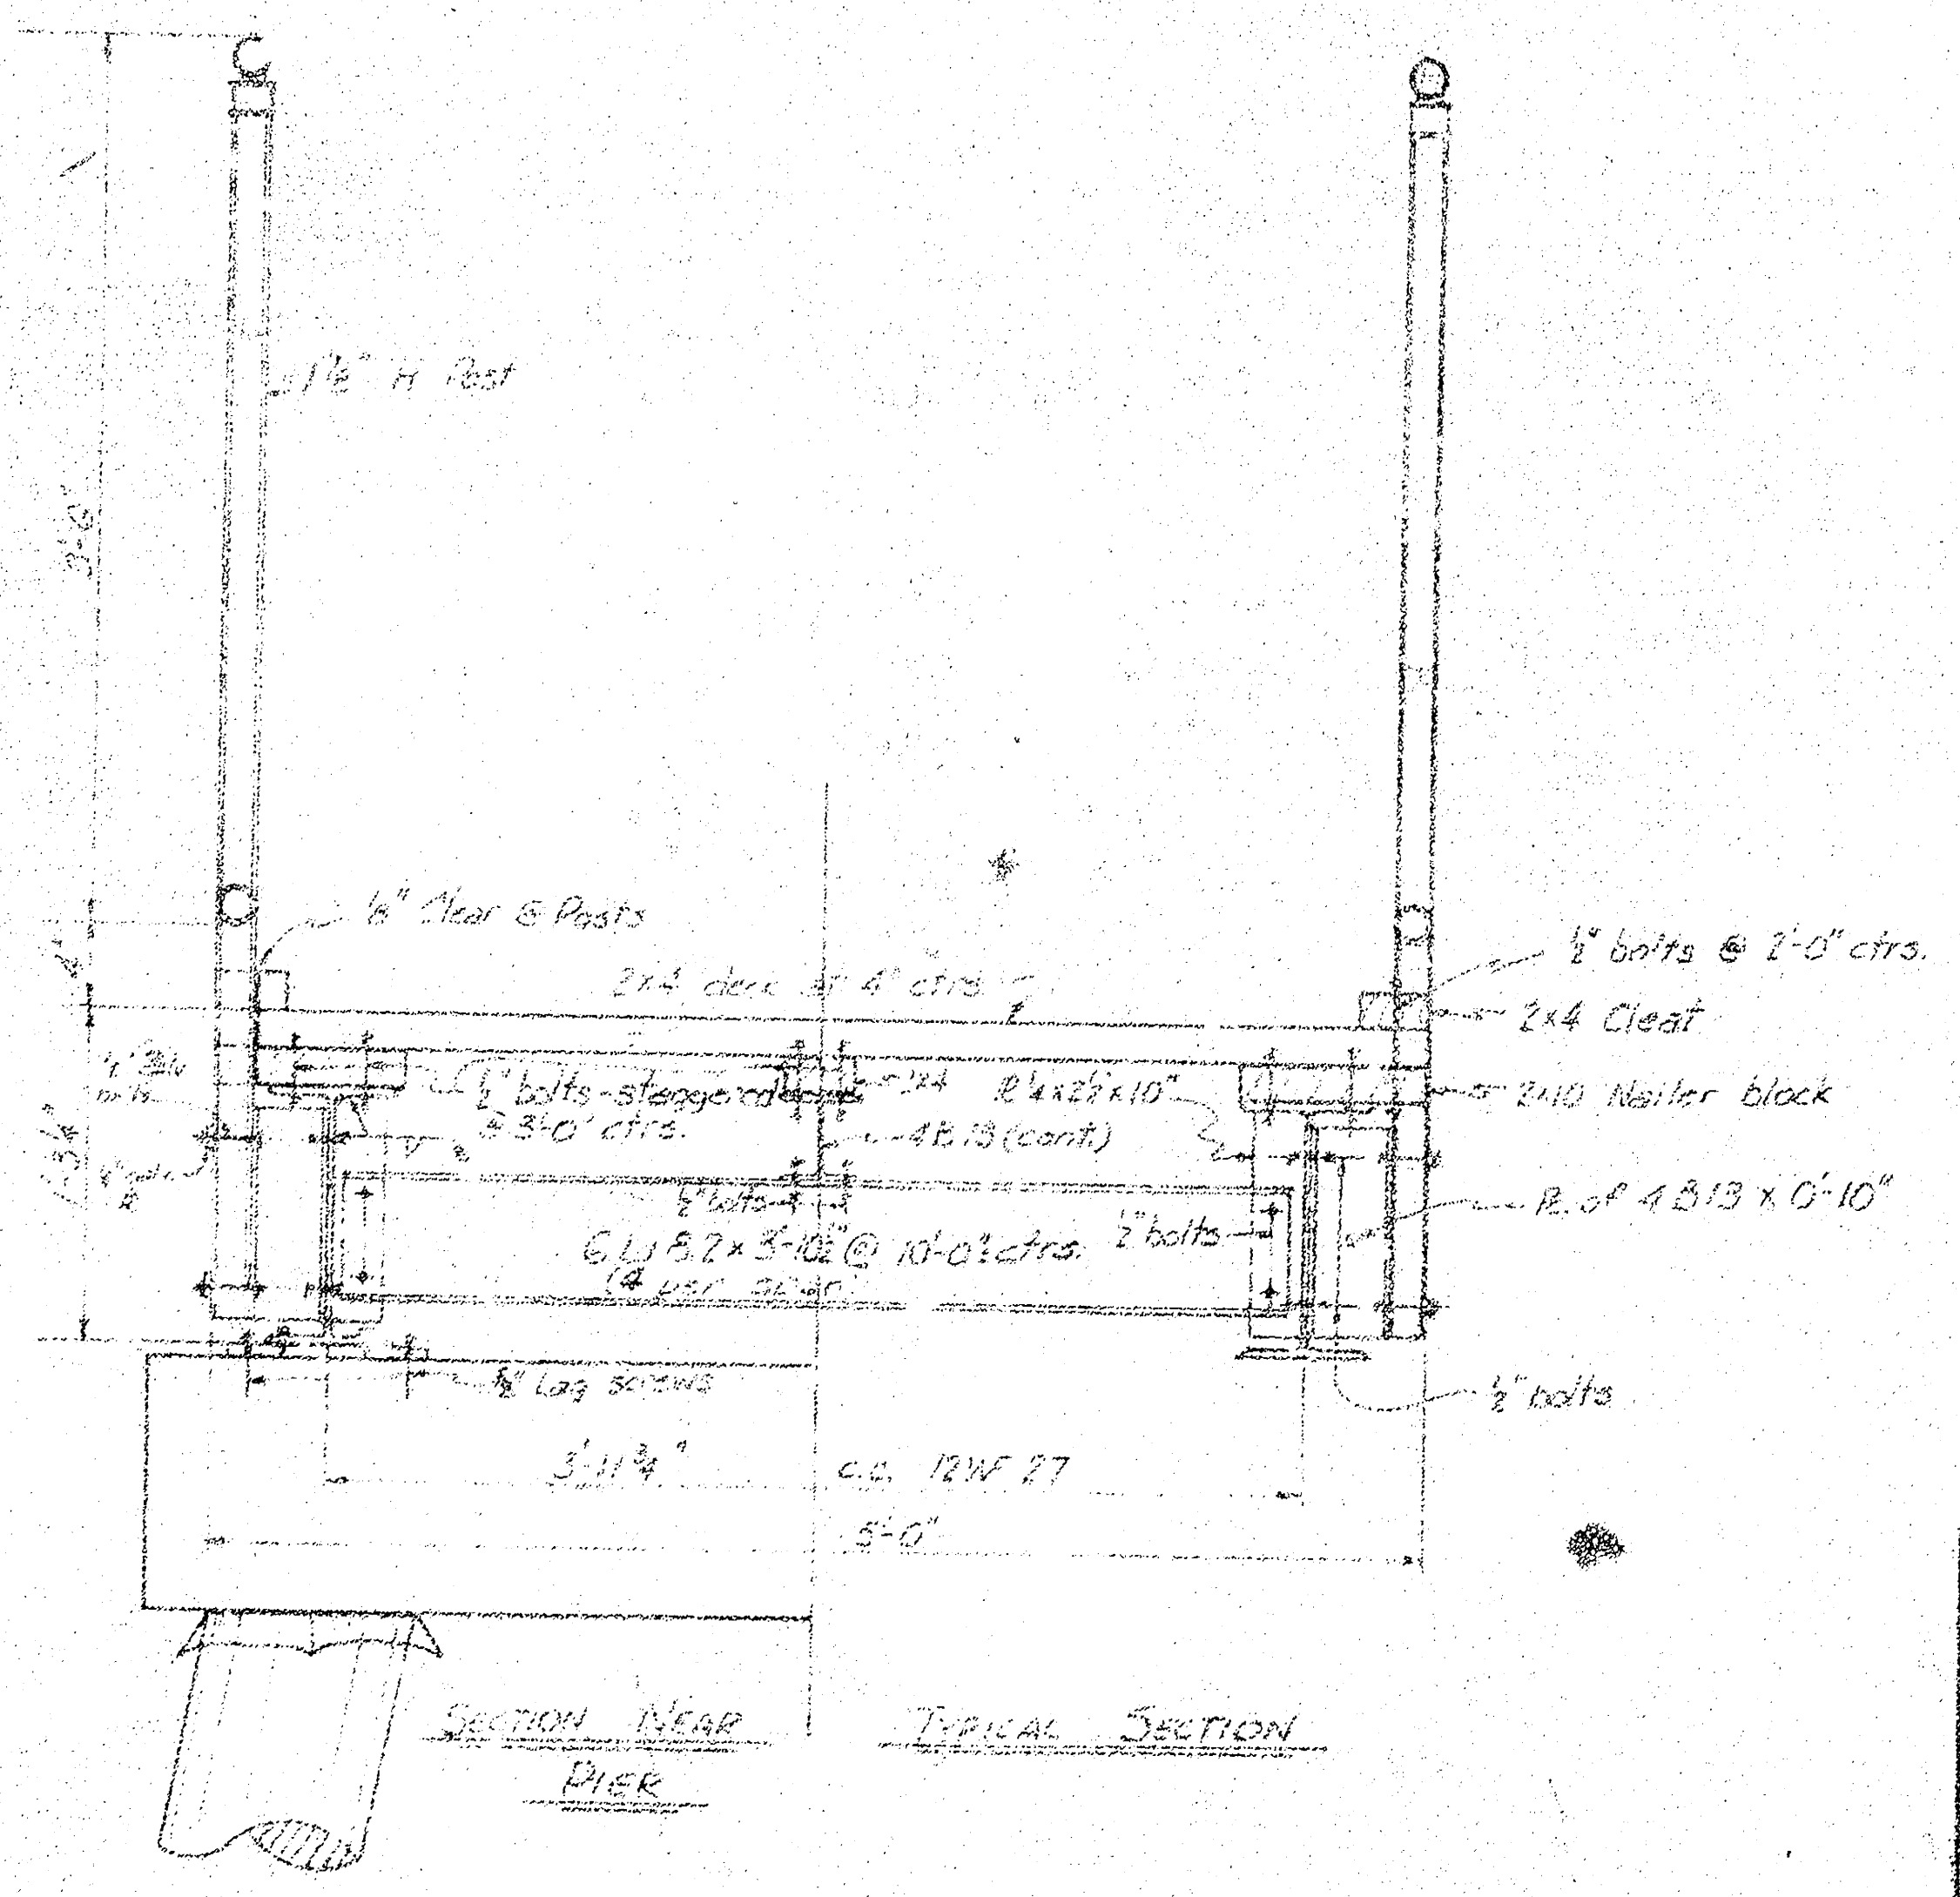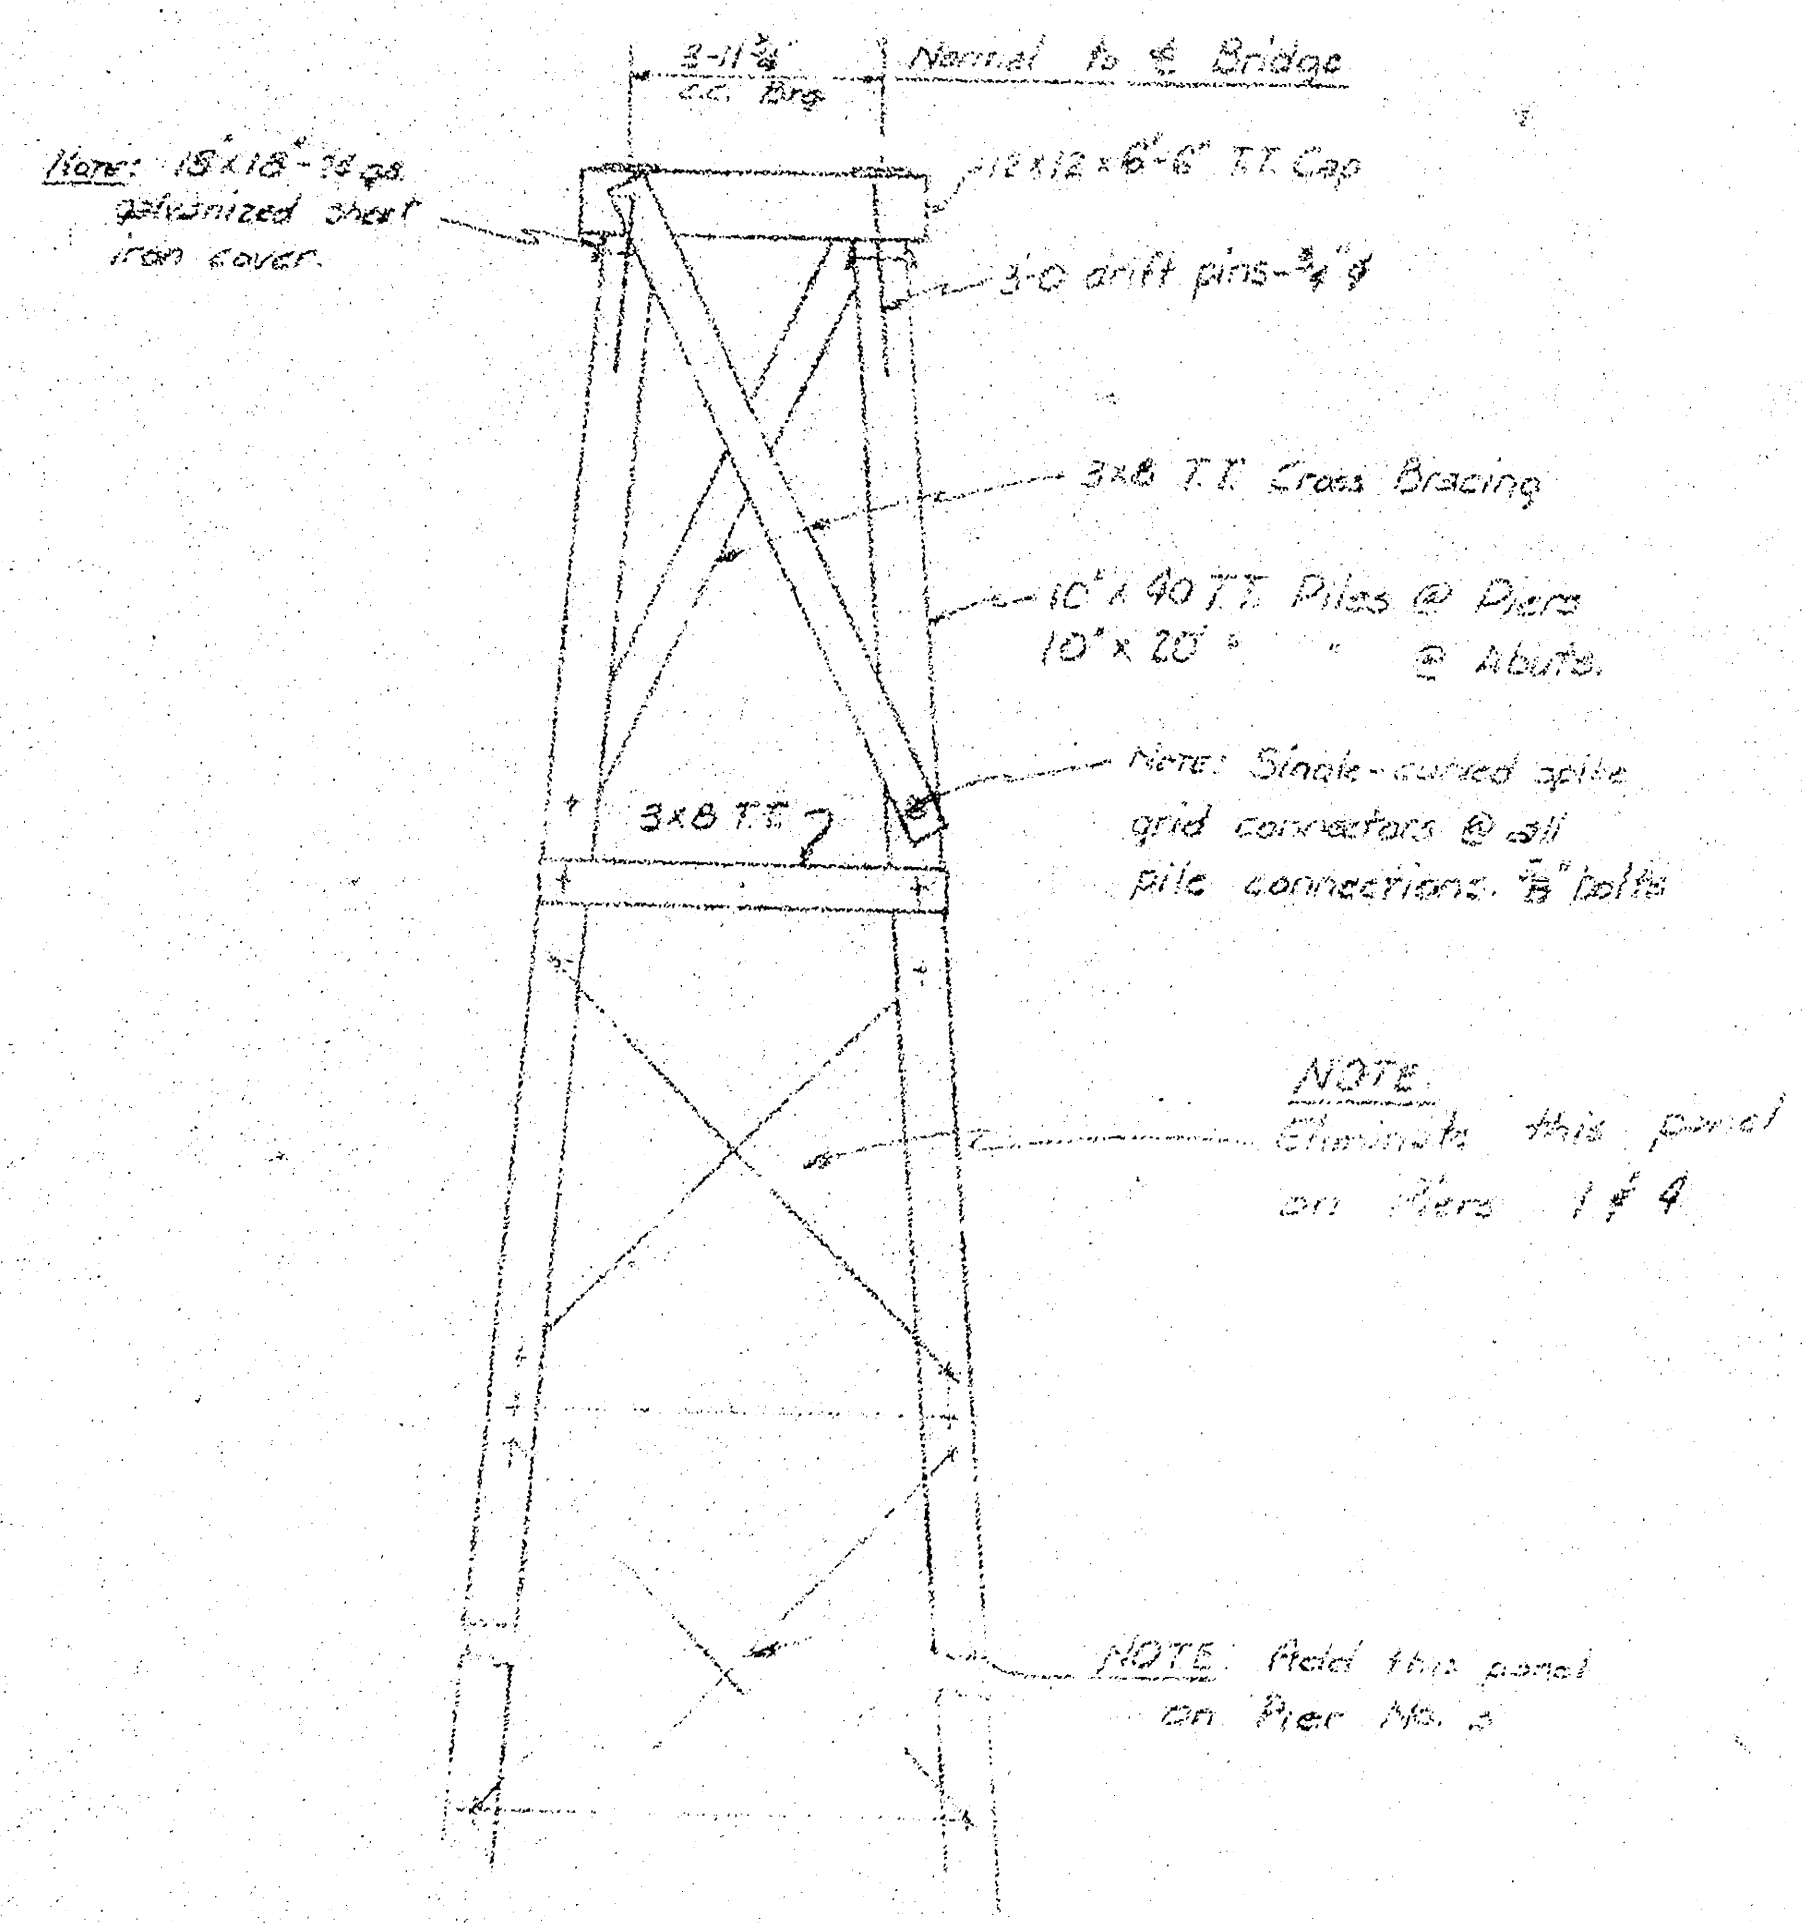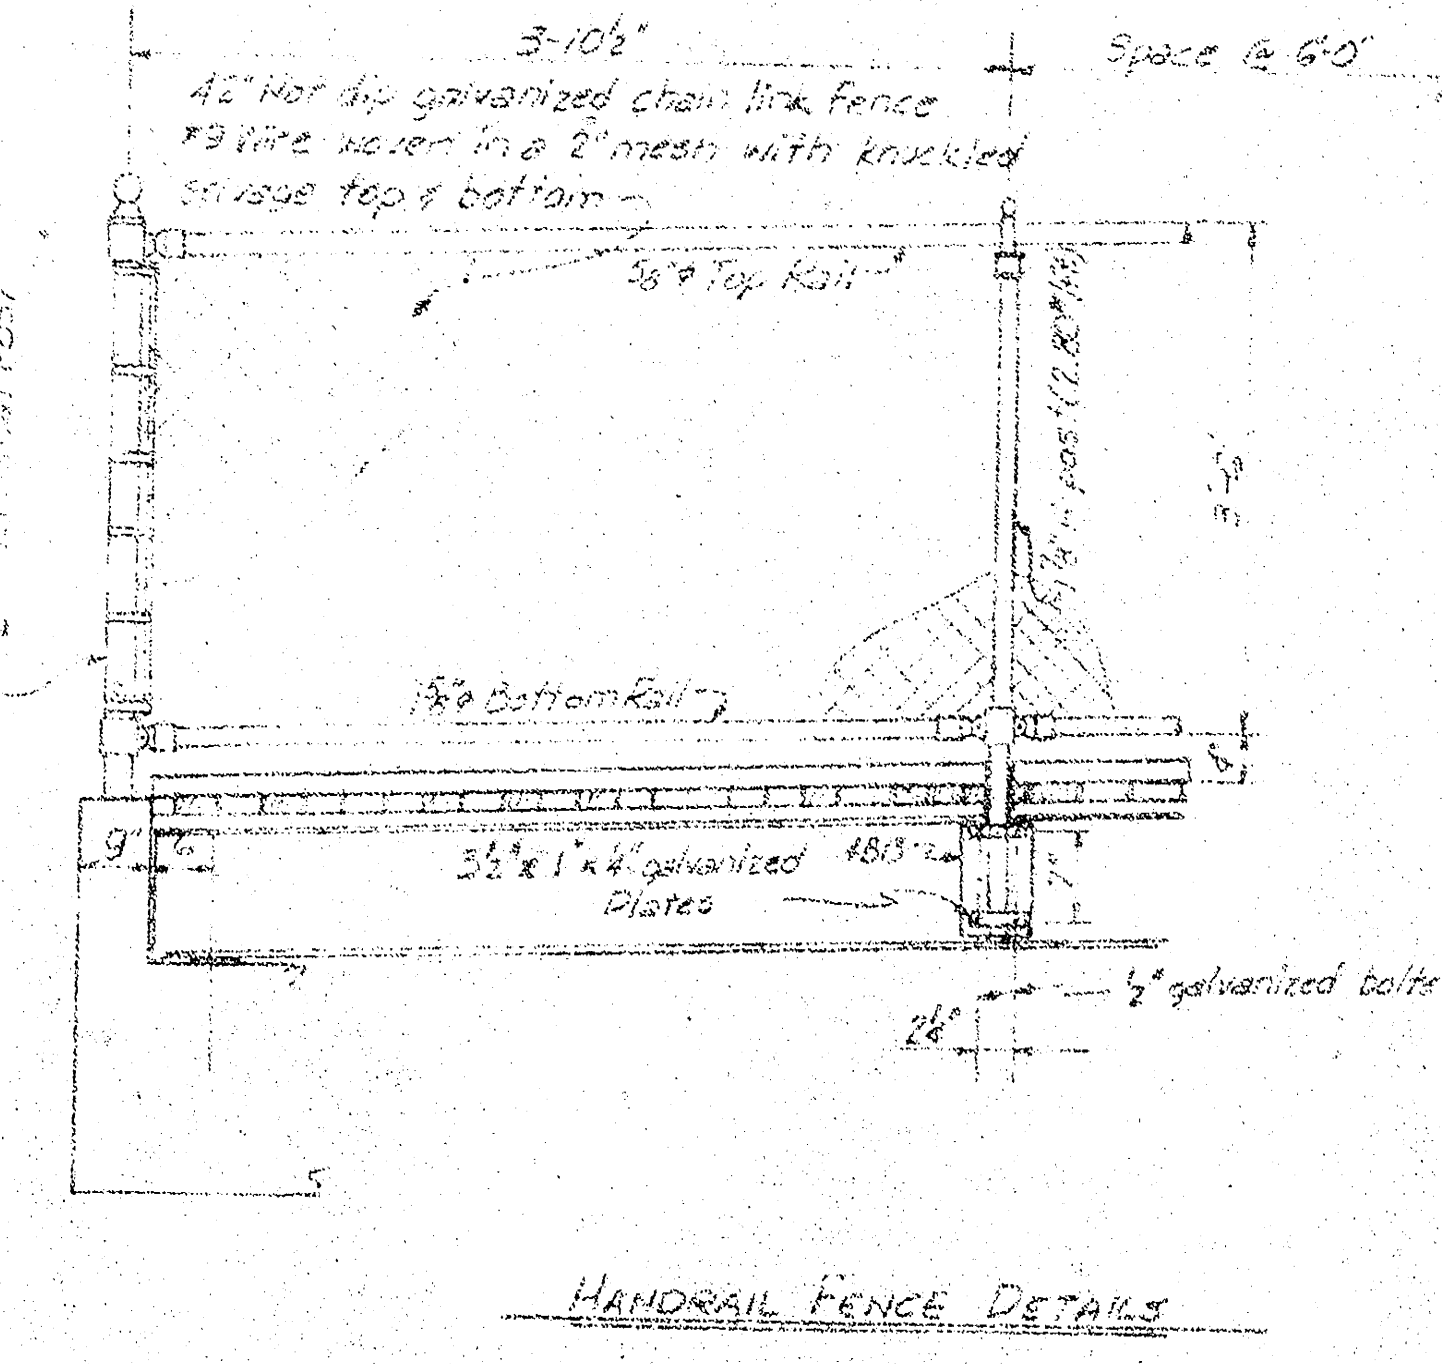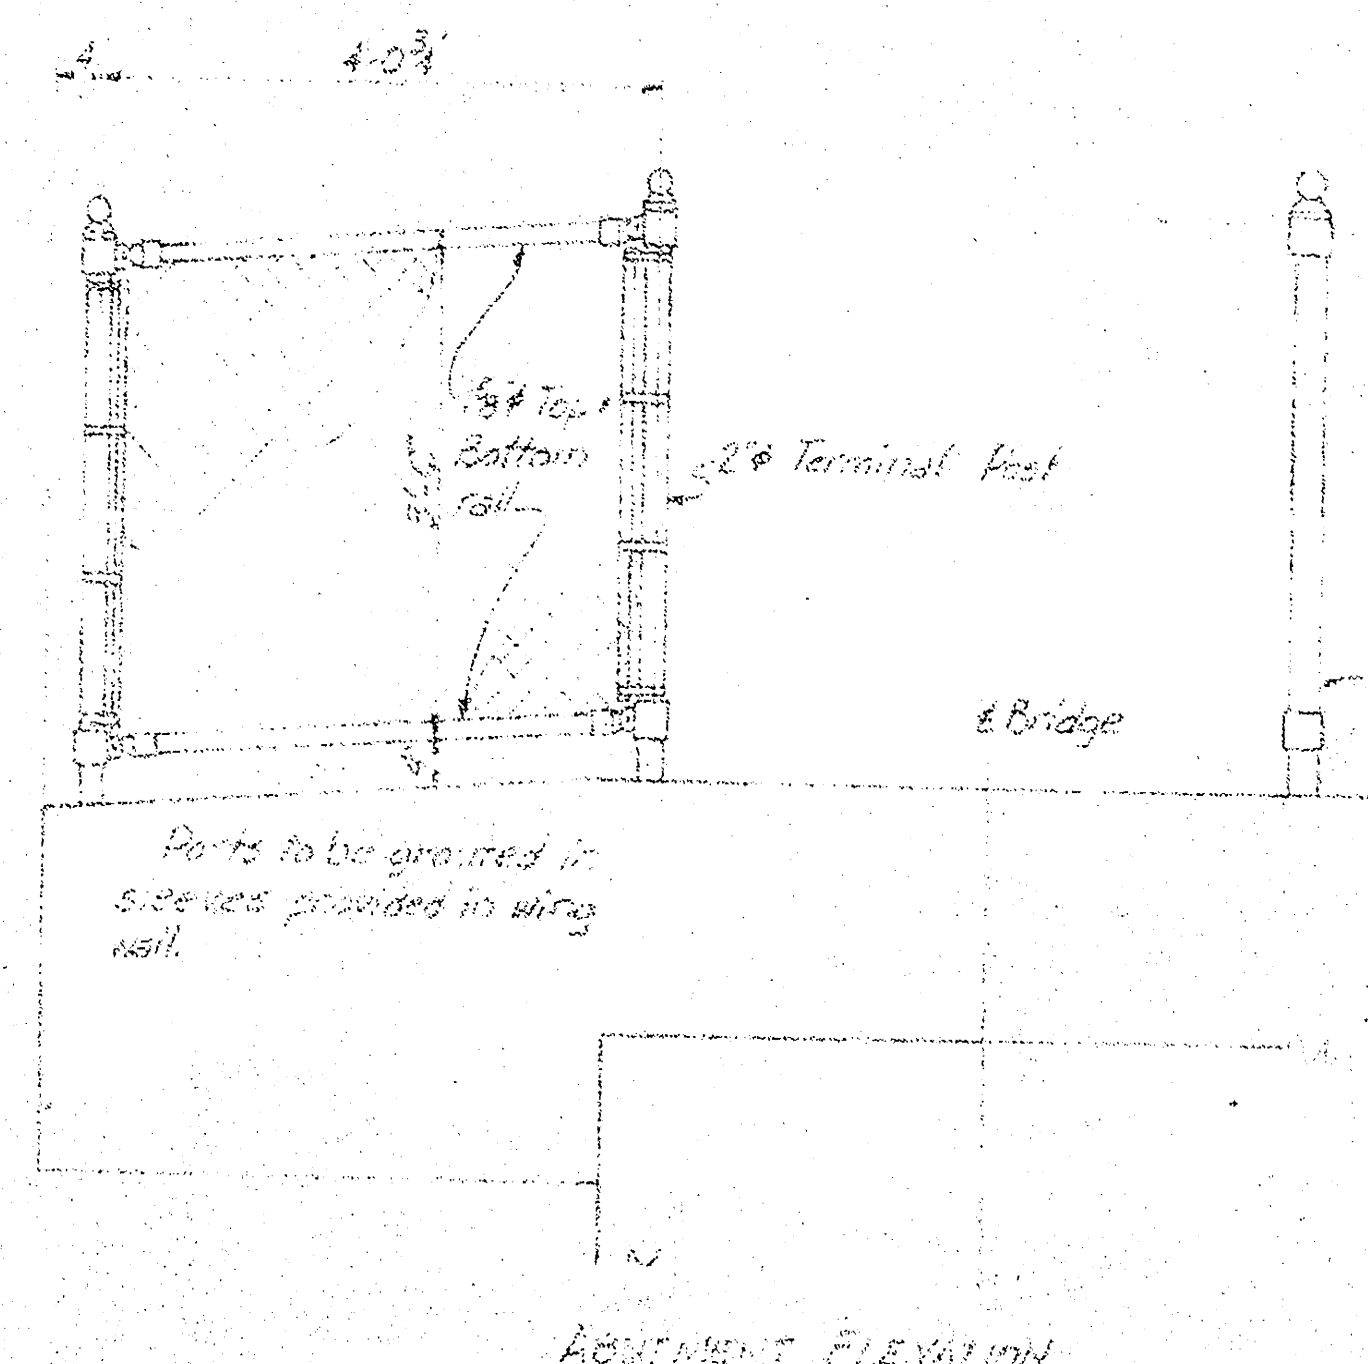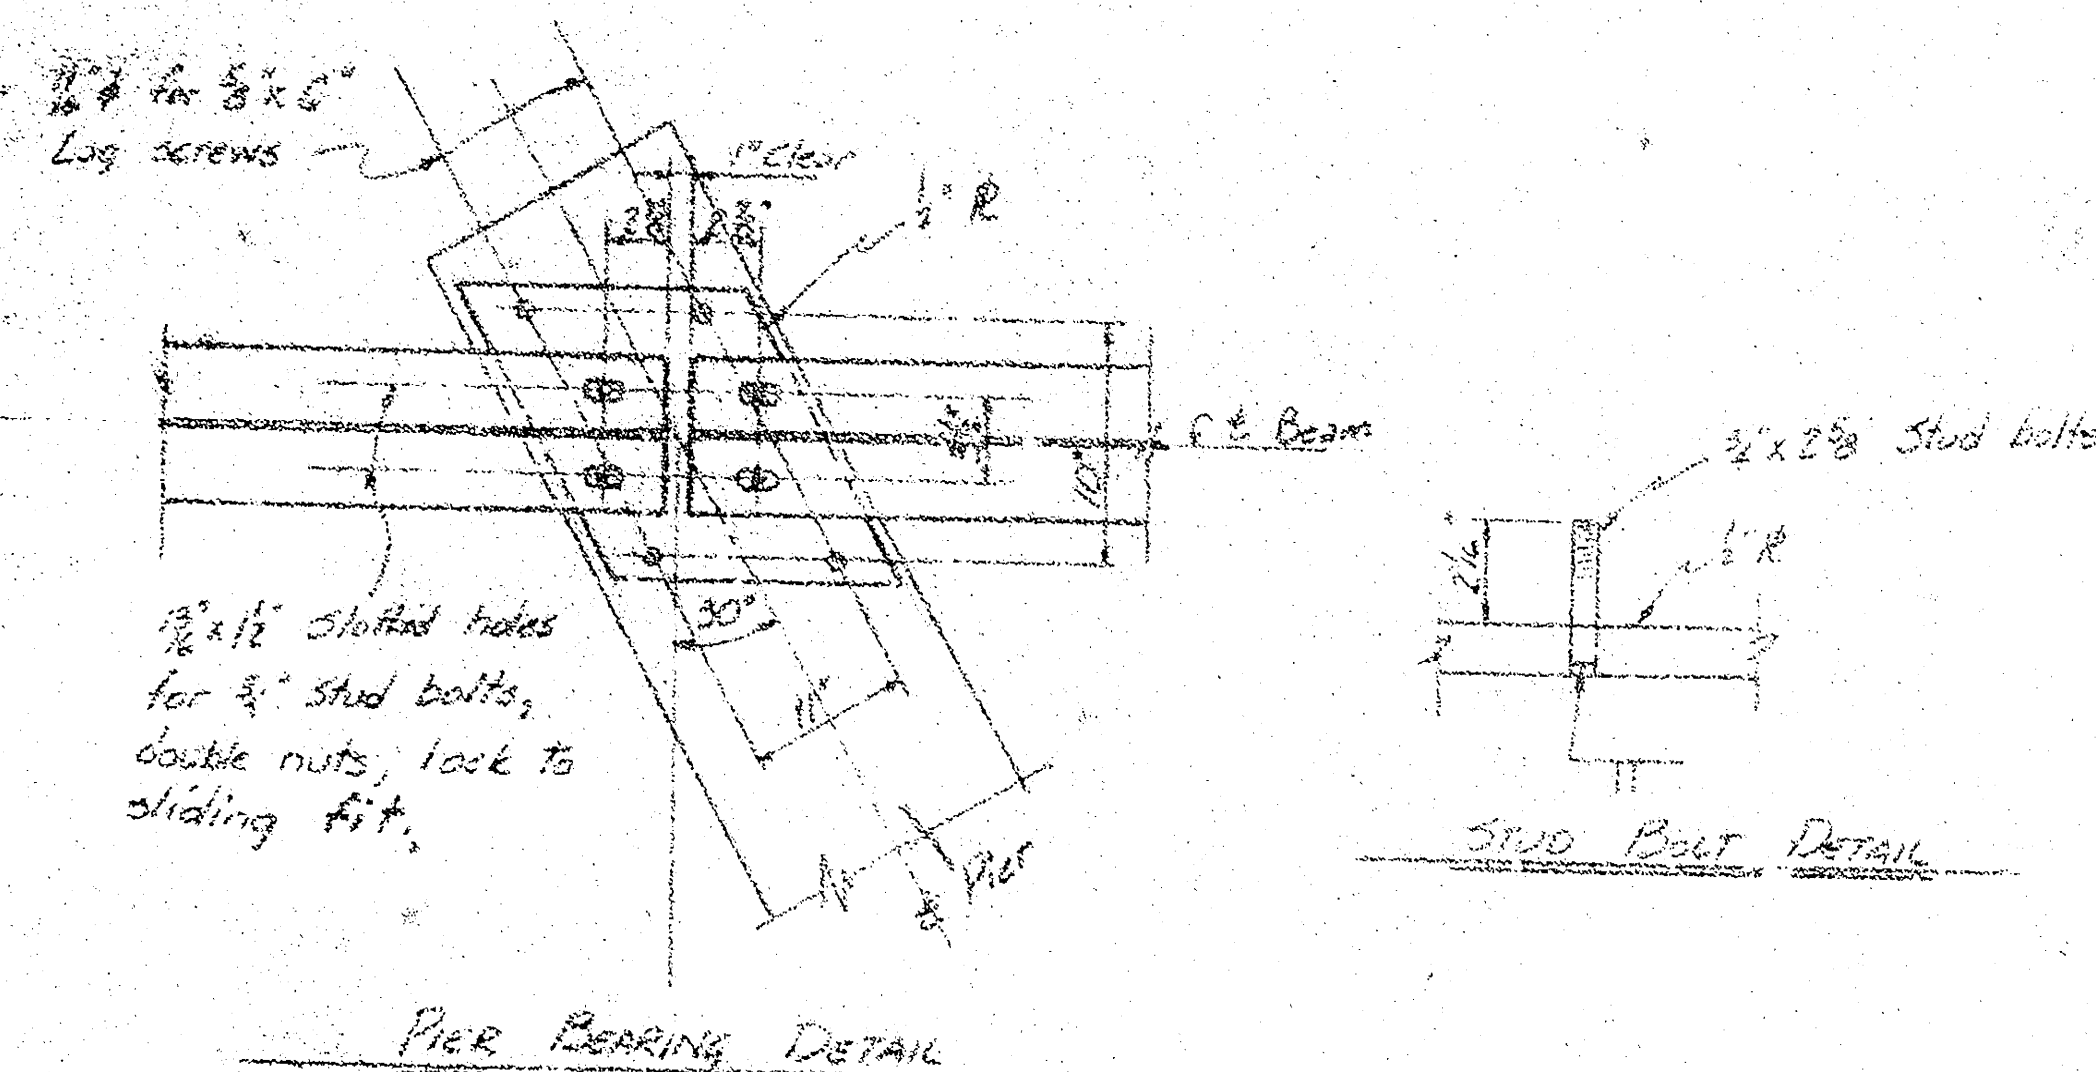

CITY OF WICHITA, KANSAS	
D.E. SMITH, CITY ENGINEER	
FOOTBRIDGE	
SUPERSTRUCTURE AND	
PIER DETAILS	
R. S. DELAMATER	DATE: August, 1962
CONSULTING ENGINEER	SHEET: 3
WICHITA, KANSAS	1962