

PLANS FOR




INDEX NO. 785063

[illegible]

INDEX	
SHEET NO.	DESCRIPTION
1	TITLE SHEET
2	SITE PLAN

M. E. LINDEBAK, P.E.; CITY ENGINEER

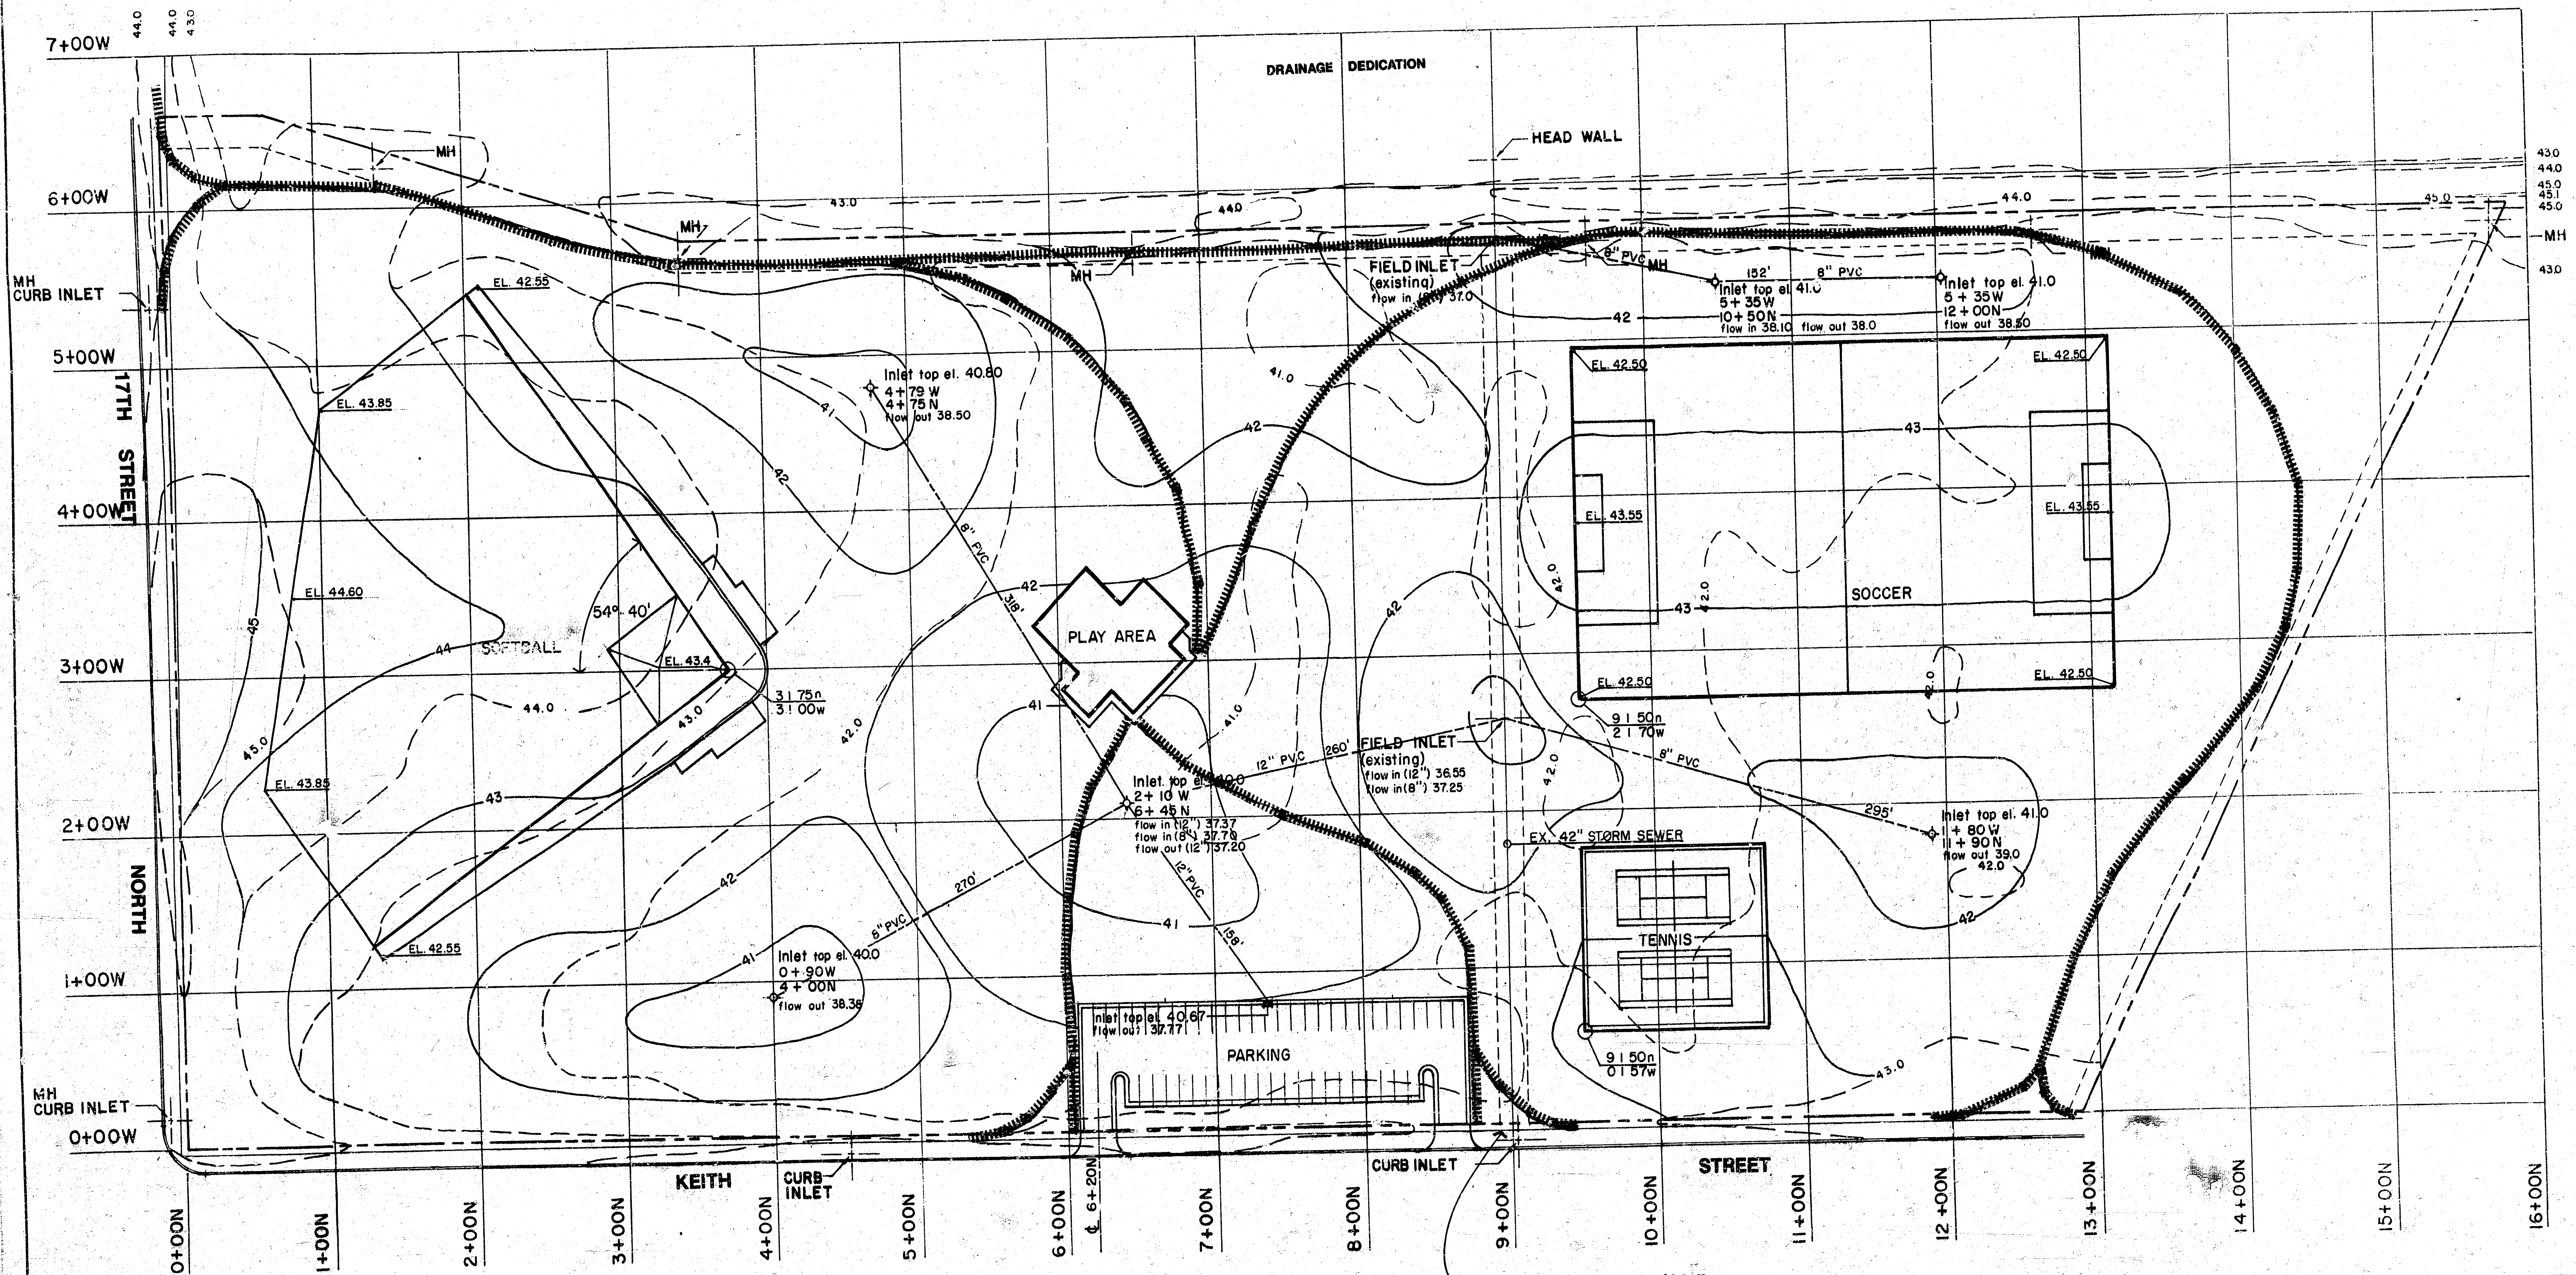

SITE PLAN

SUNSET PARK

BOARD OF PARK COMMISSIONERS
WICHITA, KANSAS

DATE OCT 82	DRAWN V	SCALE 1"=50'	SHEET 2 OF 2
----------------	------------	-----------------	-----------------

PROPOSED 4' SIDEWALK CONCRETE PAVEMENT CONSTRUCTION (6.00' WIDE)