


NEIGHBORHOOD DEVELOPMENT PLAN
BICYCLE PATH IMPROVEMENT PROJECT
FOR

URBAN RENEWAL AGENCY
OF THE WICHITA, KANSAS METROPOLITAN AREA

PROJECT NO. KANS. A-5-2

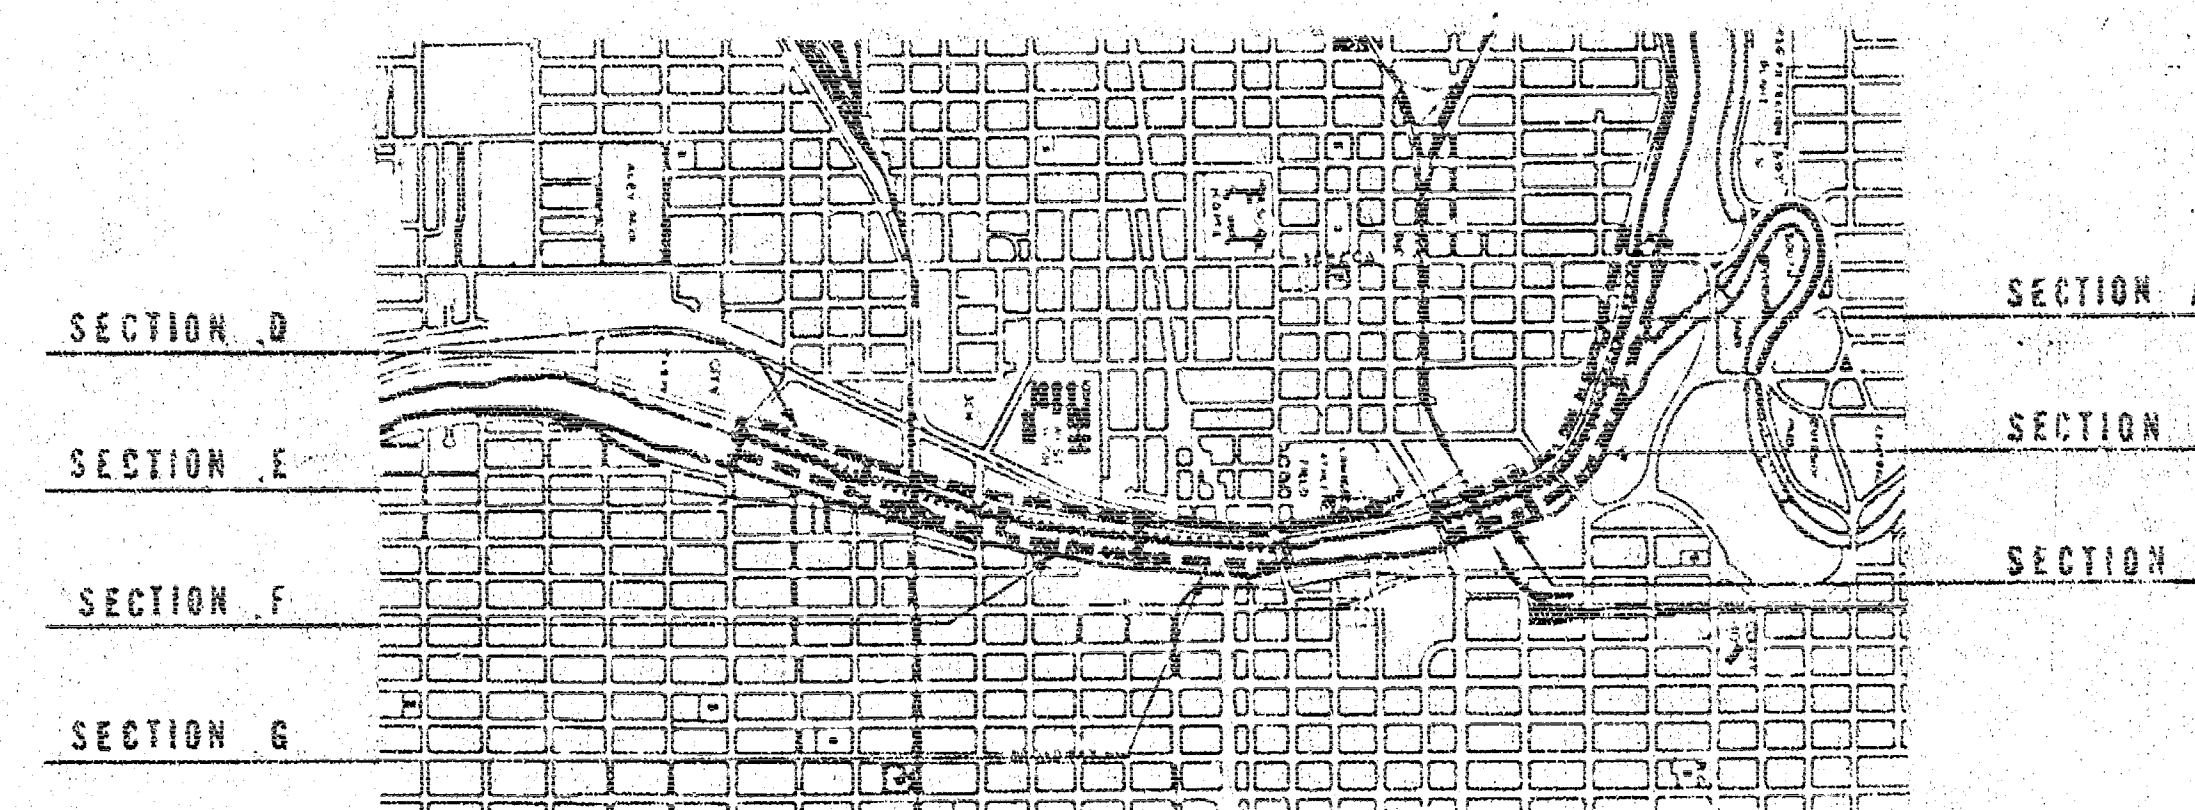

FLOOD CONTROL
OFFICE COPY
BOARD OF COMMISSIONERS

DR. O. H. CURRY
CHAIRMAN

DONALD H. ALLDRITT
COMMISSIONER

WILLIAM D. ANDERSON
COMMISSIONER

JAMES L. GARDNER
COMMISSIONER

ALBERT L. KAMAS
COMMISSIONER

KENNETH H. KITCHEN
EXECUTIVE DIRECTOR

Revised Plans.
(This plan sent to Cof's for Approval.)
2-10-71


JOHN GATES
Architect
805 East National Blvd.
Wichita, Kansas 67203


oblinger-smith
Planning Consultants /
Landscape Architects
1000 East Main Building
Wichita, Kansas

REVISIONS
SHEET TITLE
TITLE SHEET
DATE

PROJECT
BICYCLE PATH
URBAN RENEWAL
KANS A-5-2
SHEET
NUMBER 1 OF 8

APPROVED
DATE

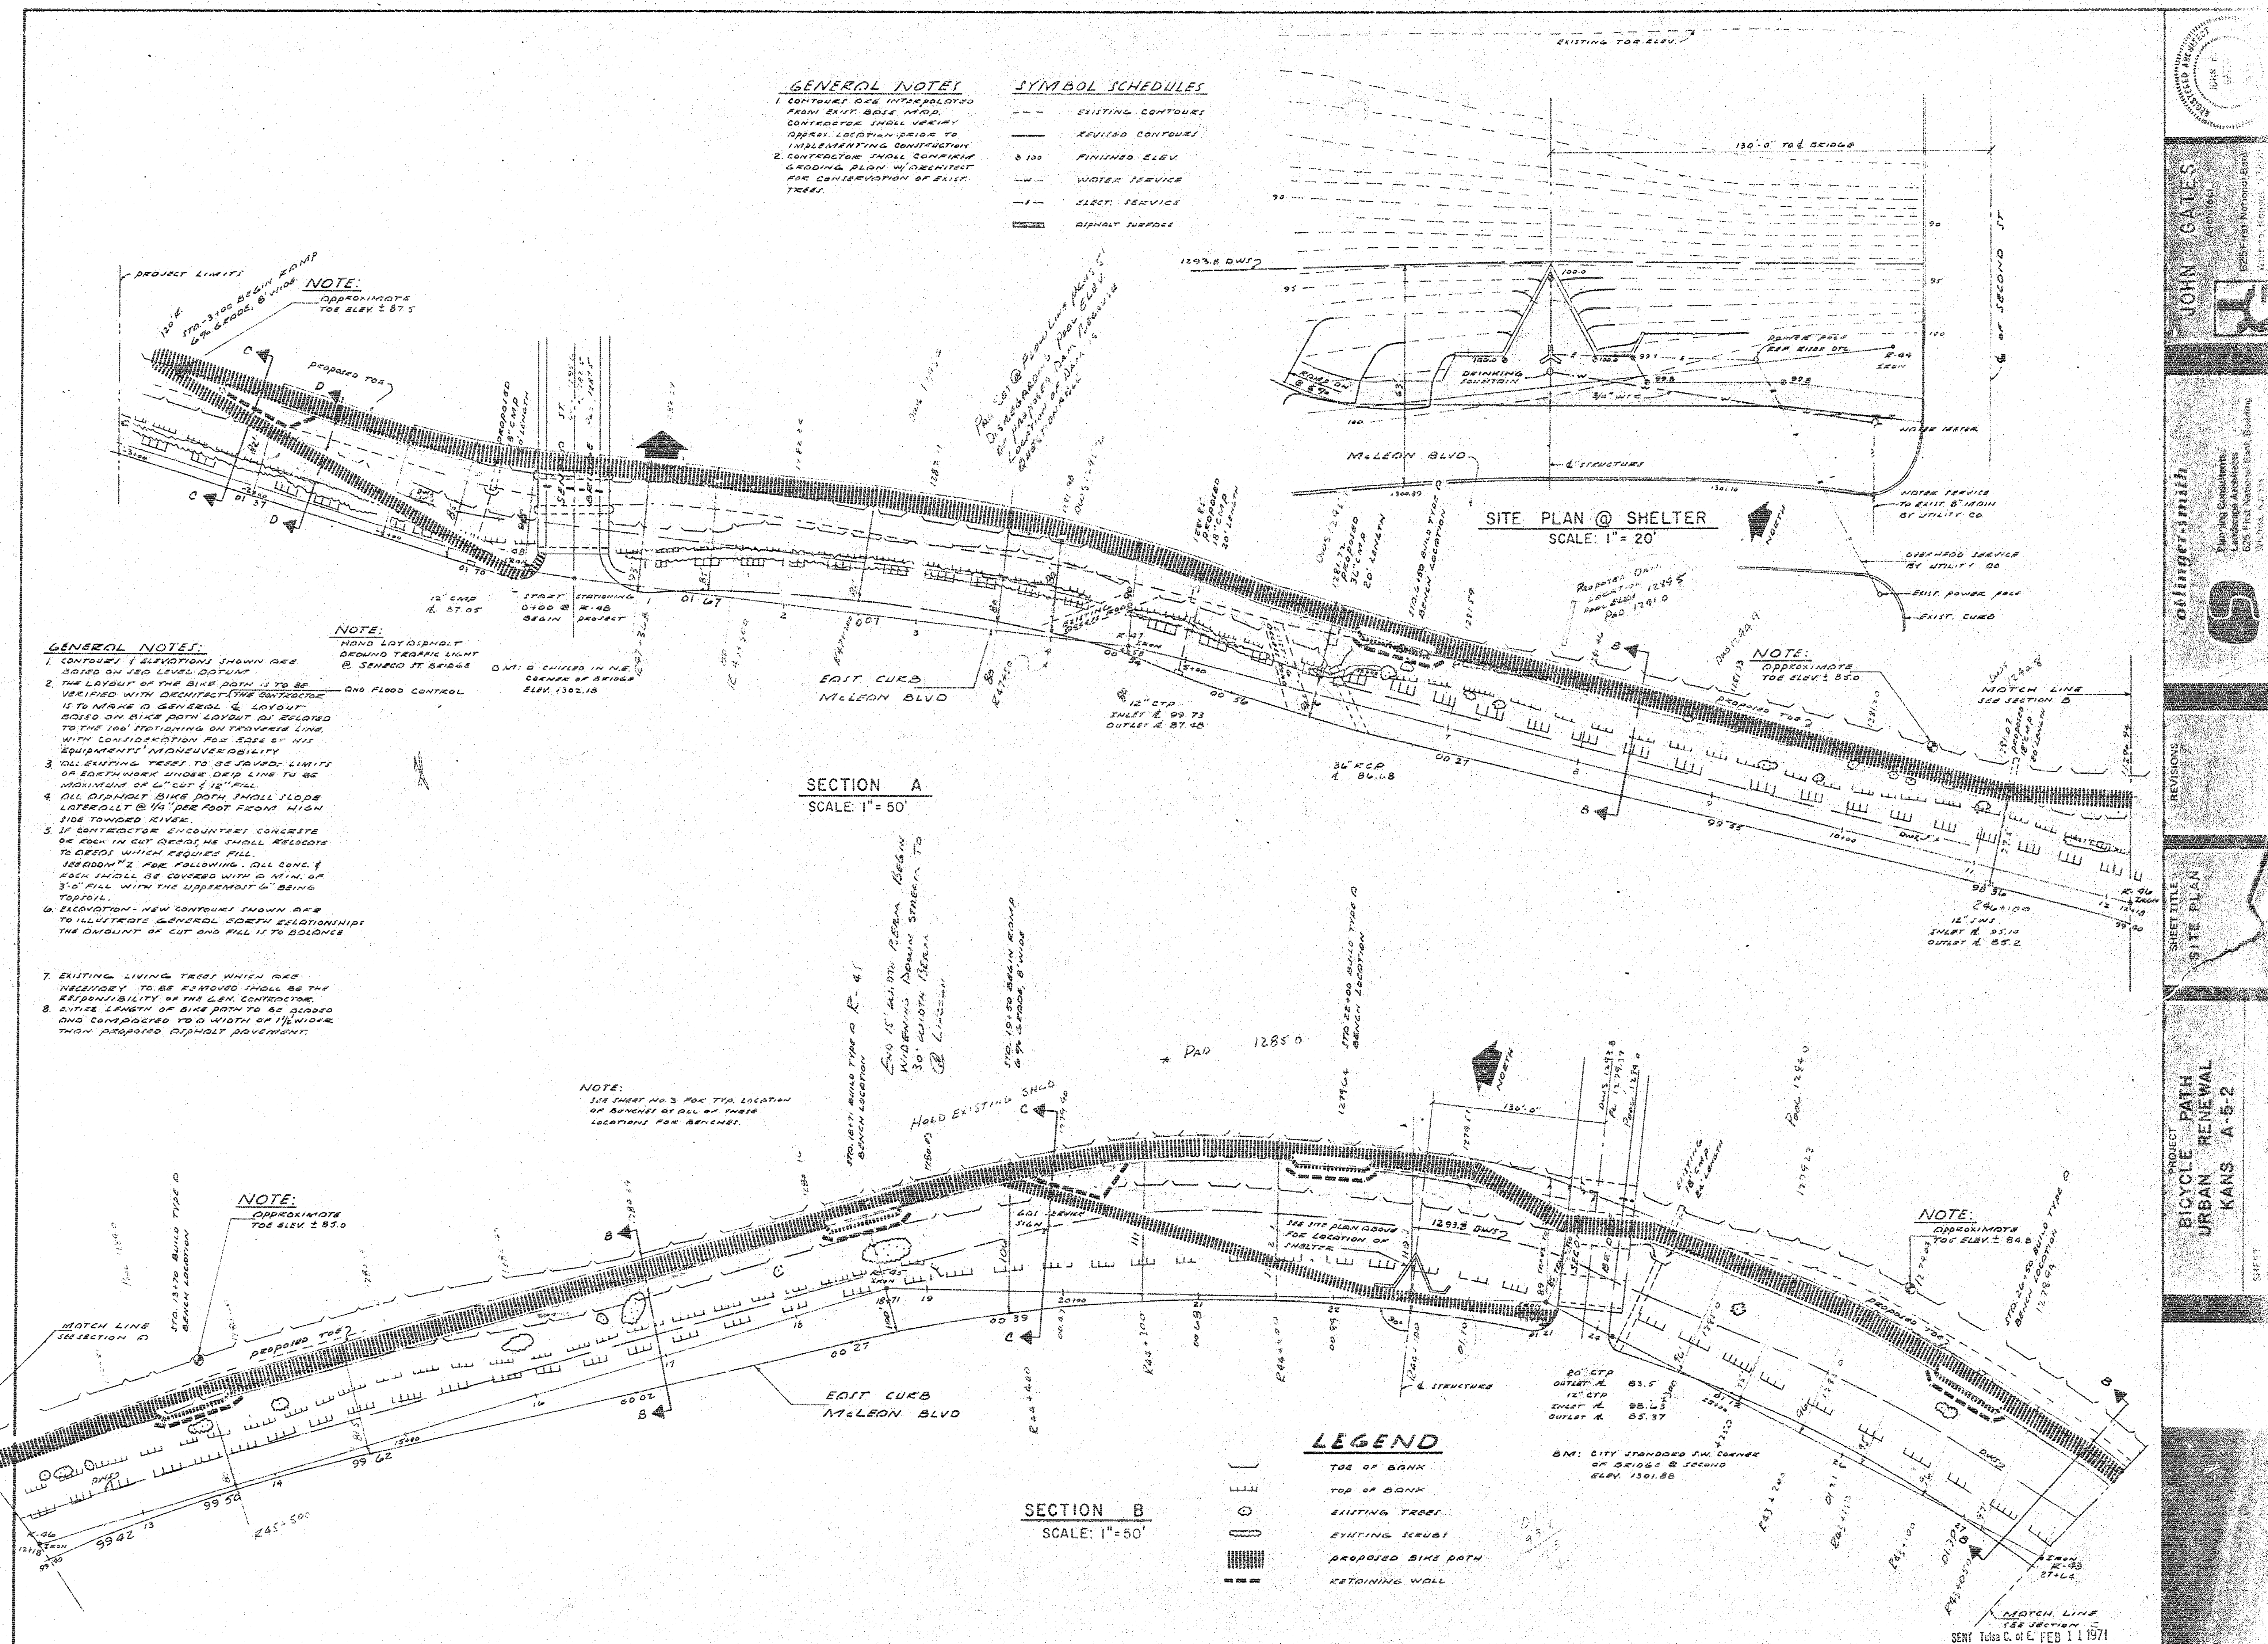

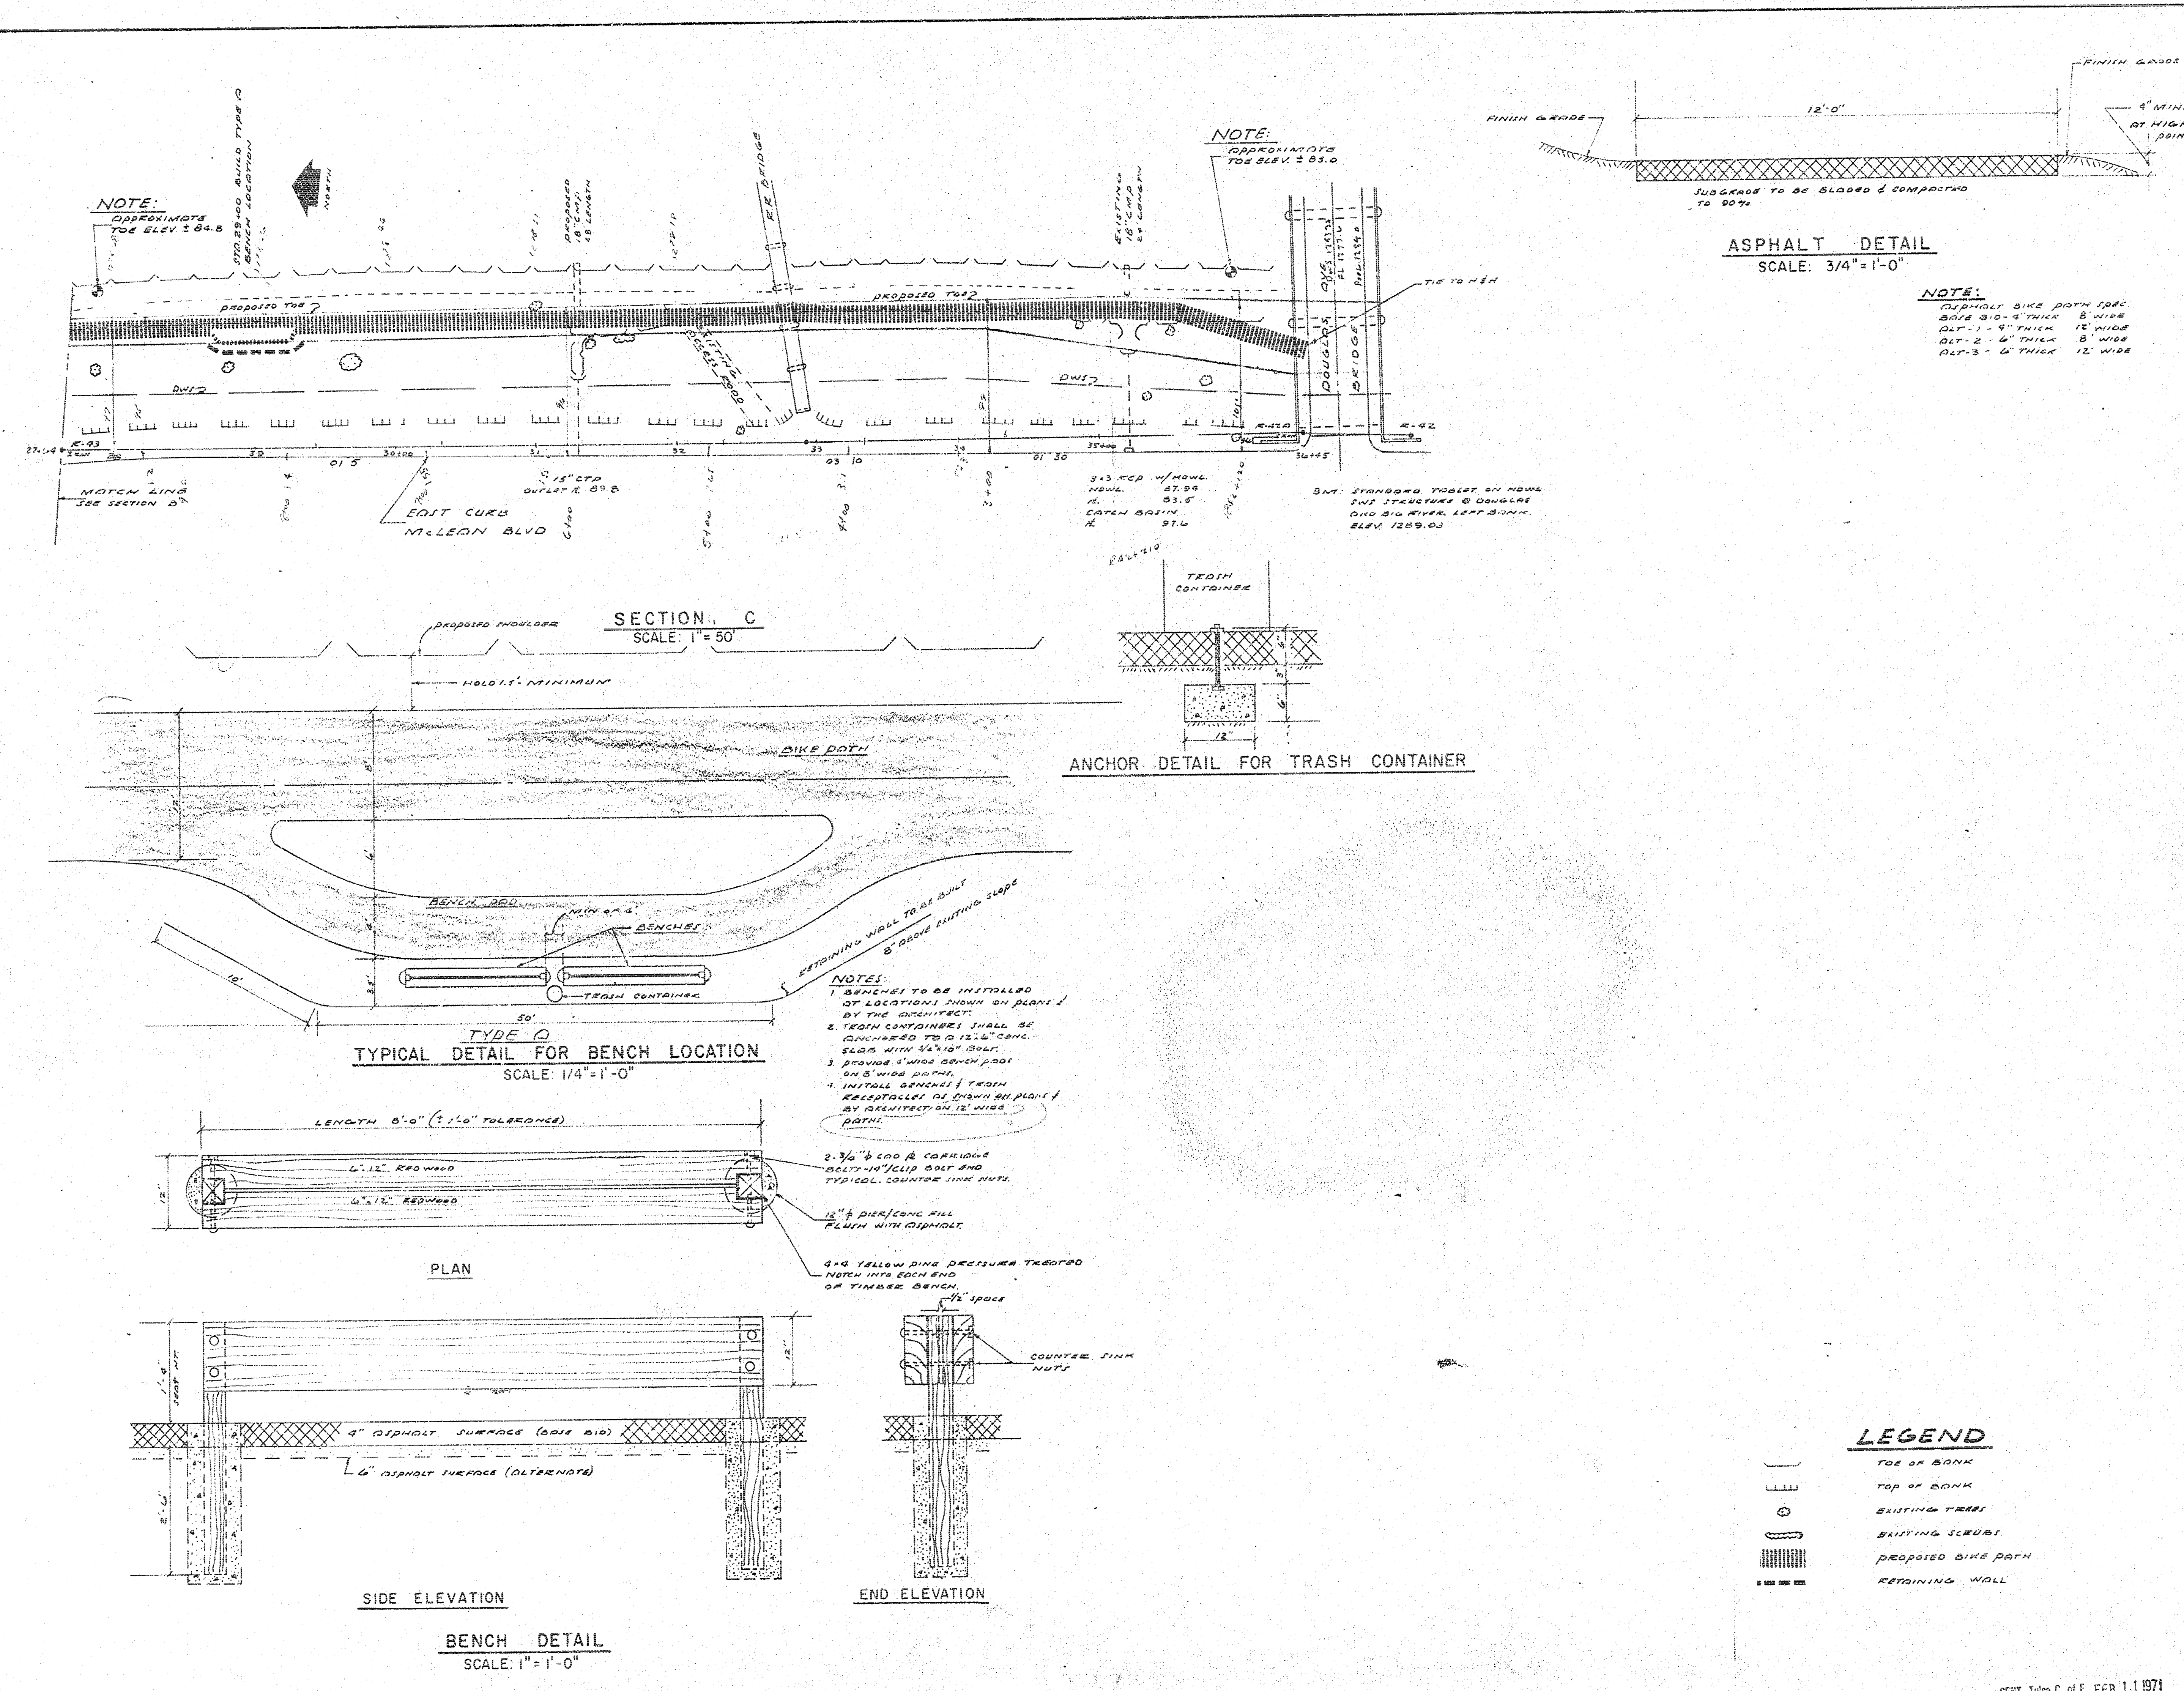

JOHN GATES
Architect

oblinger-smith
Planning Consultants /
Landscape Architects


**PROJECT: BICYCLE PATH
SITE PLAN
AND DETAILS
URBAN RENEWAL
KANSAS A-5-2**

DATE: 1-5-71

SHEETS: 3 OF 2

SHEET: 1-5-71

SENT Table C of E. FEB 11 1971

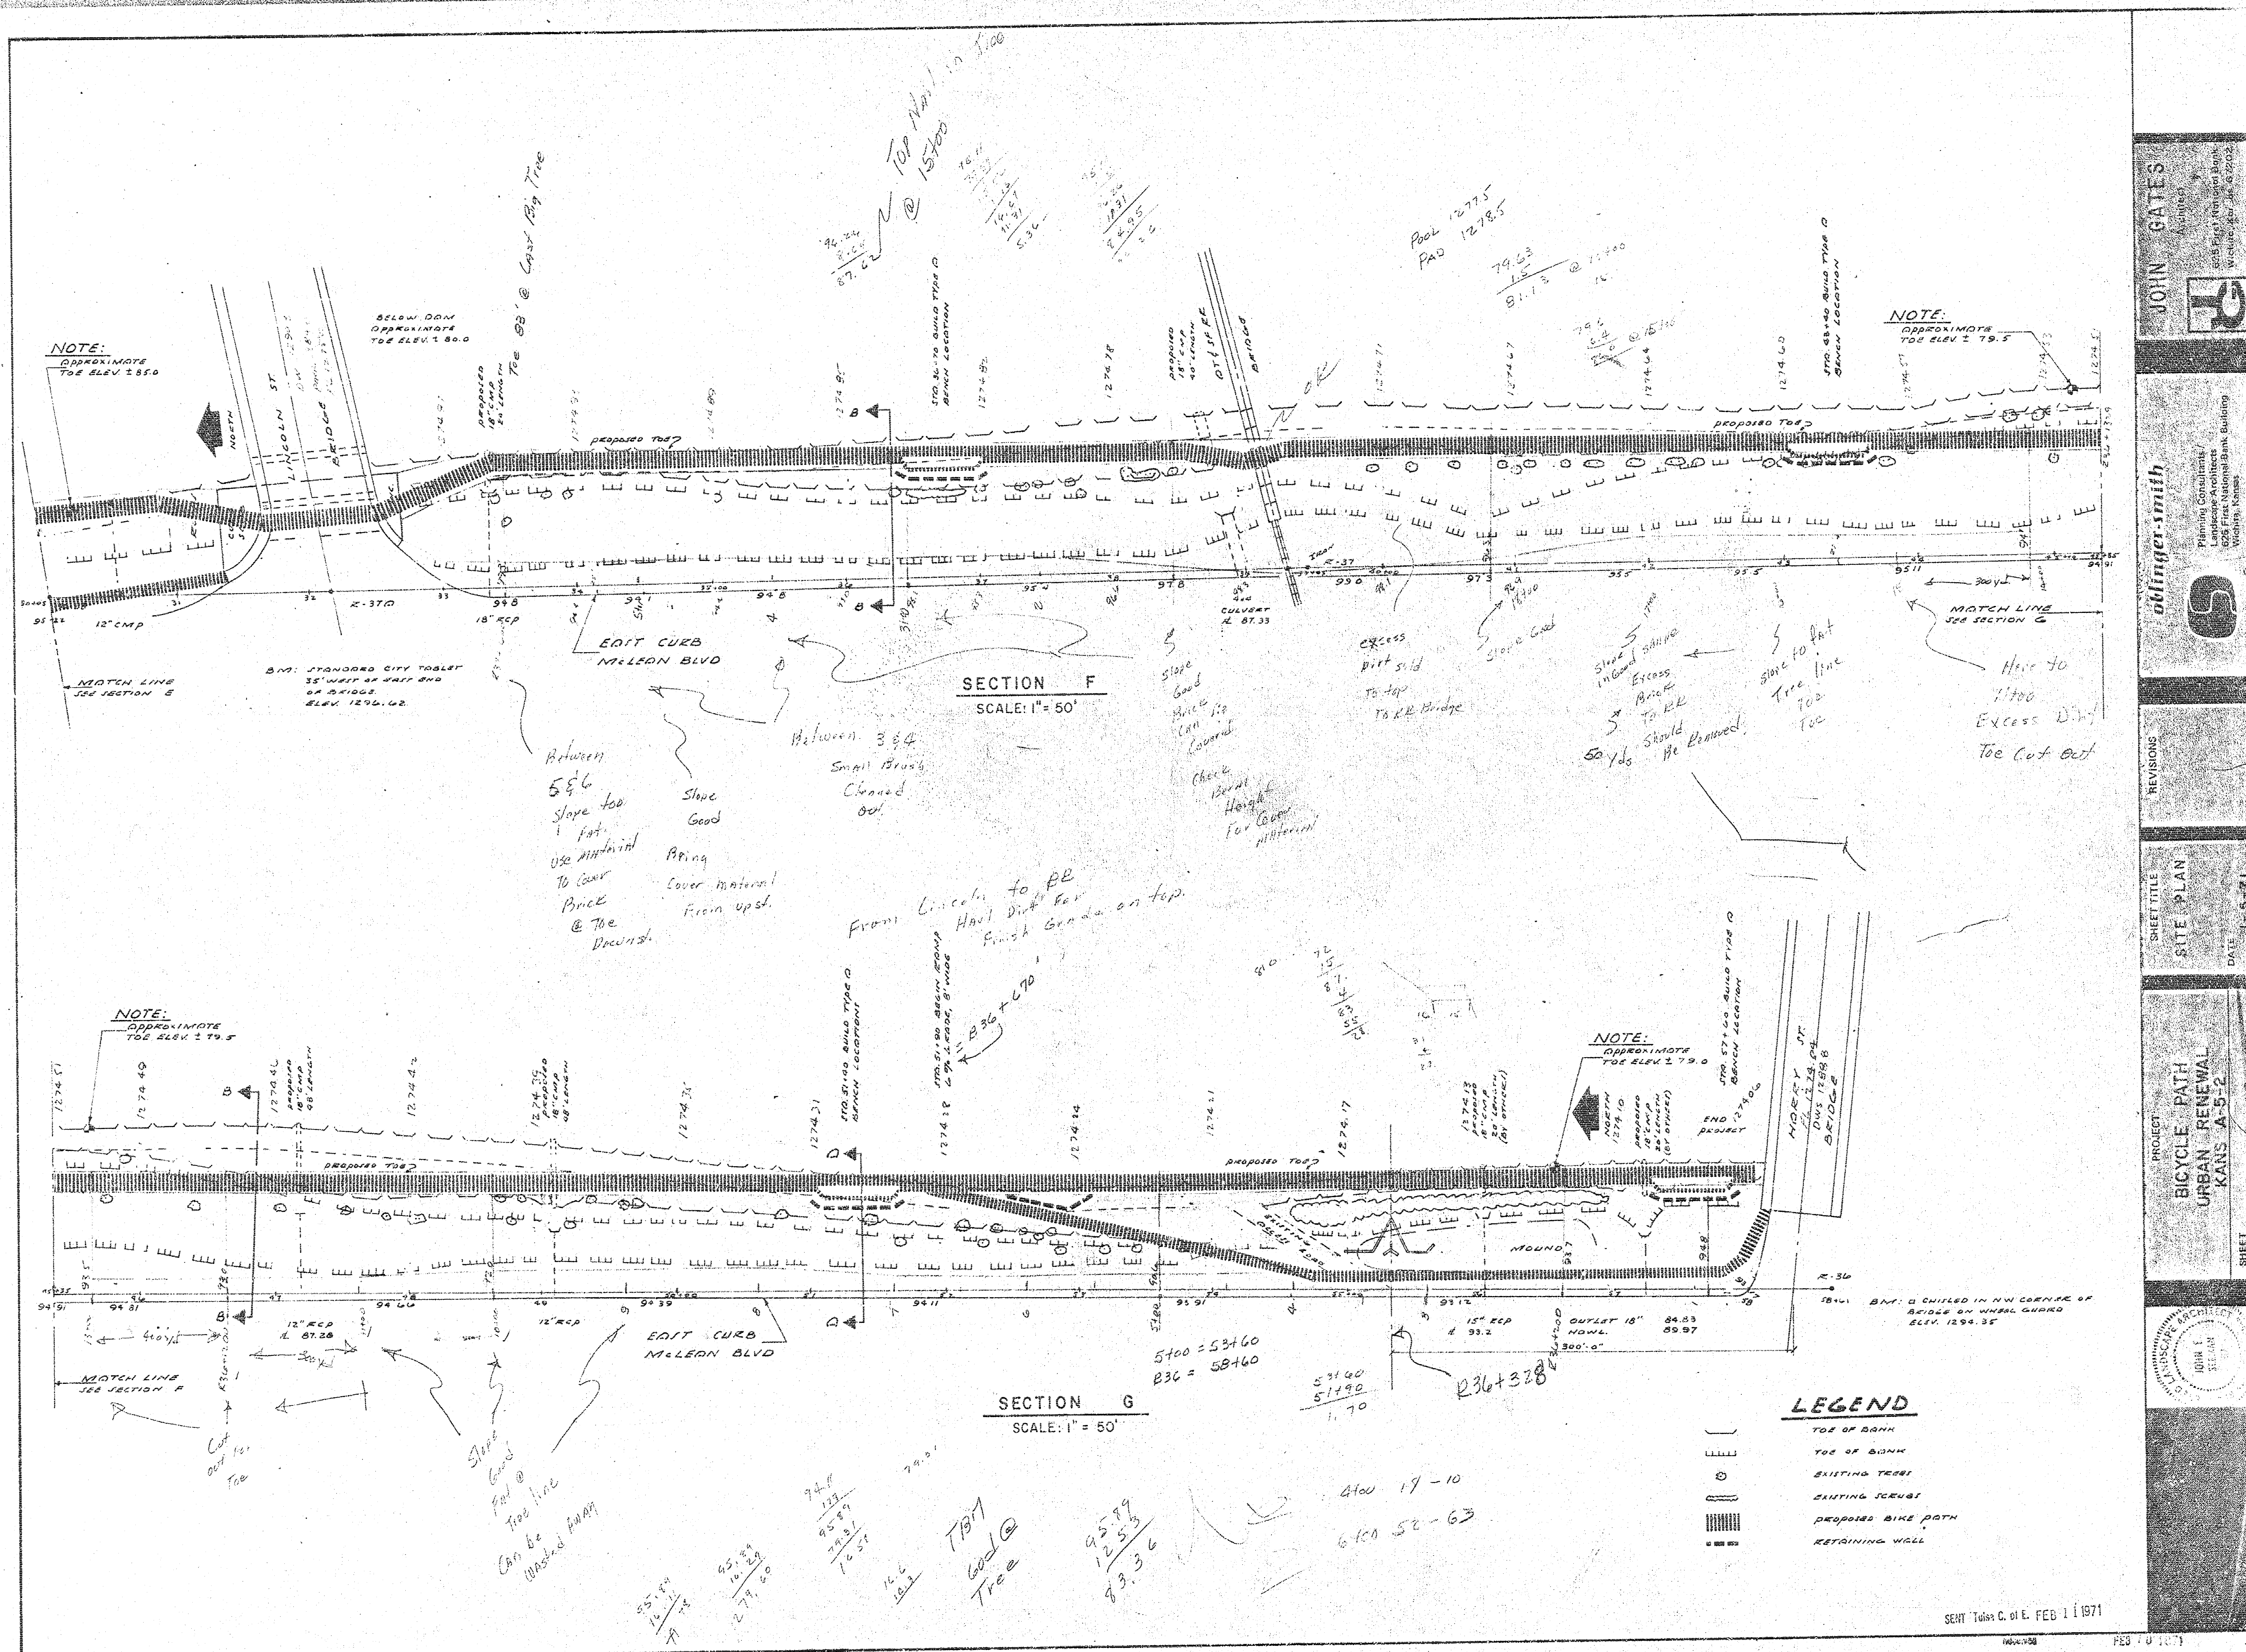



GENERAL NOTES

1. CONTIGUES ARE INTERPOLATED FROM EXIST. ODIE MAP.
CONTRACTOR SHALL VERIFY APPROX. LOCATION PRIOR TO IMPLEMENTING CONSTRUCTION.
2. CONTRACTOR SHALL CONSIDER GRADING PLAN W/ RESPECT FOR CONSERVATION OF EXISTING TREES.

