

# CONTINENTAL VILLAGE MARINA

LITTLE ARKANSAS RIVER  
WICHITA, KANSAS


INDEX OF SHEETS  
SHEET  
1. TITLE SHEET  
2. MARINA SITE PLAN  
3. EROSION  
4. DETAILS

FOR

JACK P. DE BOER ASSOCIATES, INC.  
240 NORTH ROCK ROAD  
P.O. BOX 18387  
WICHITA, KANSAS 67218


*McCALEB ENGINEERING*

116 SOUTH BROADWAY  
EDMOND, OKLAHOMA



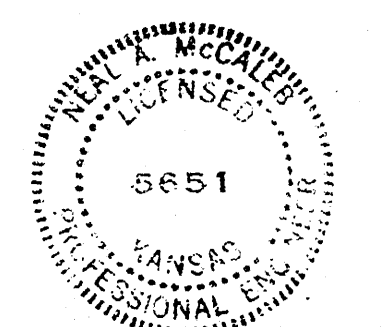
  
*Neal A. McCaleb*  
NEAL A. McCaleb ENG. REG. NO. 5651



Received

NOV 12 1970









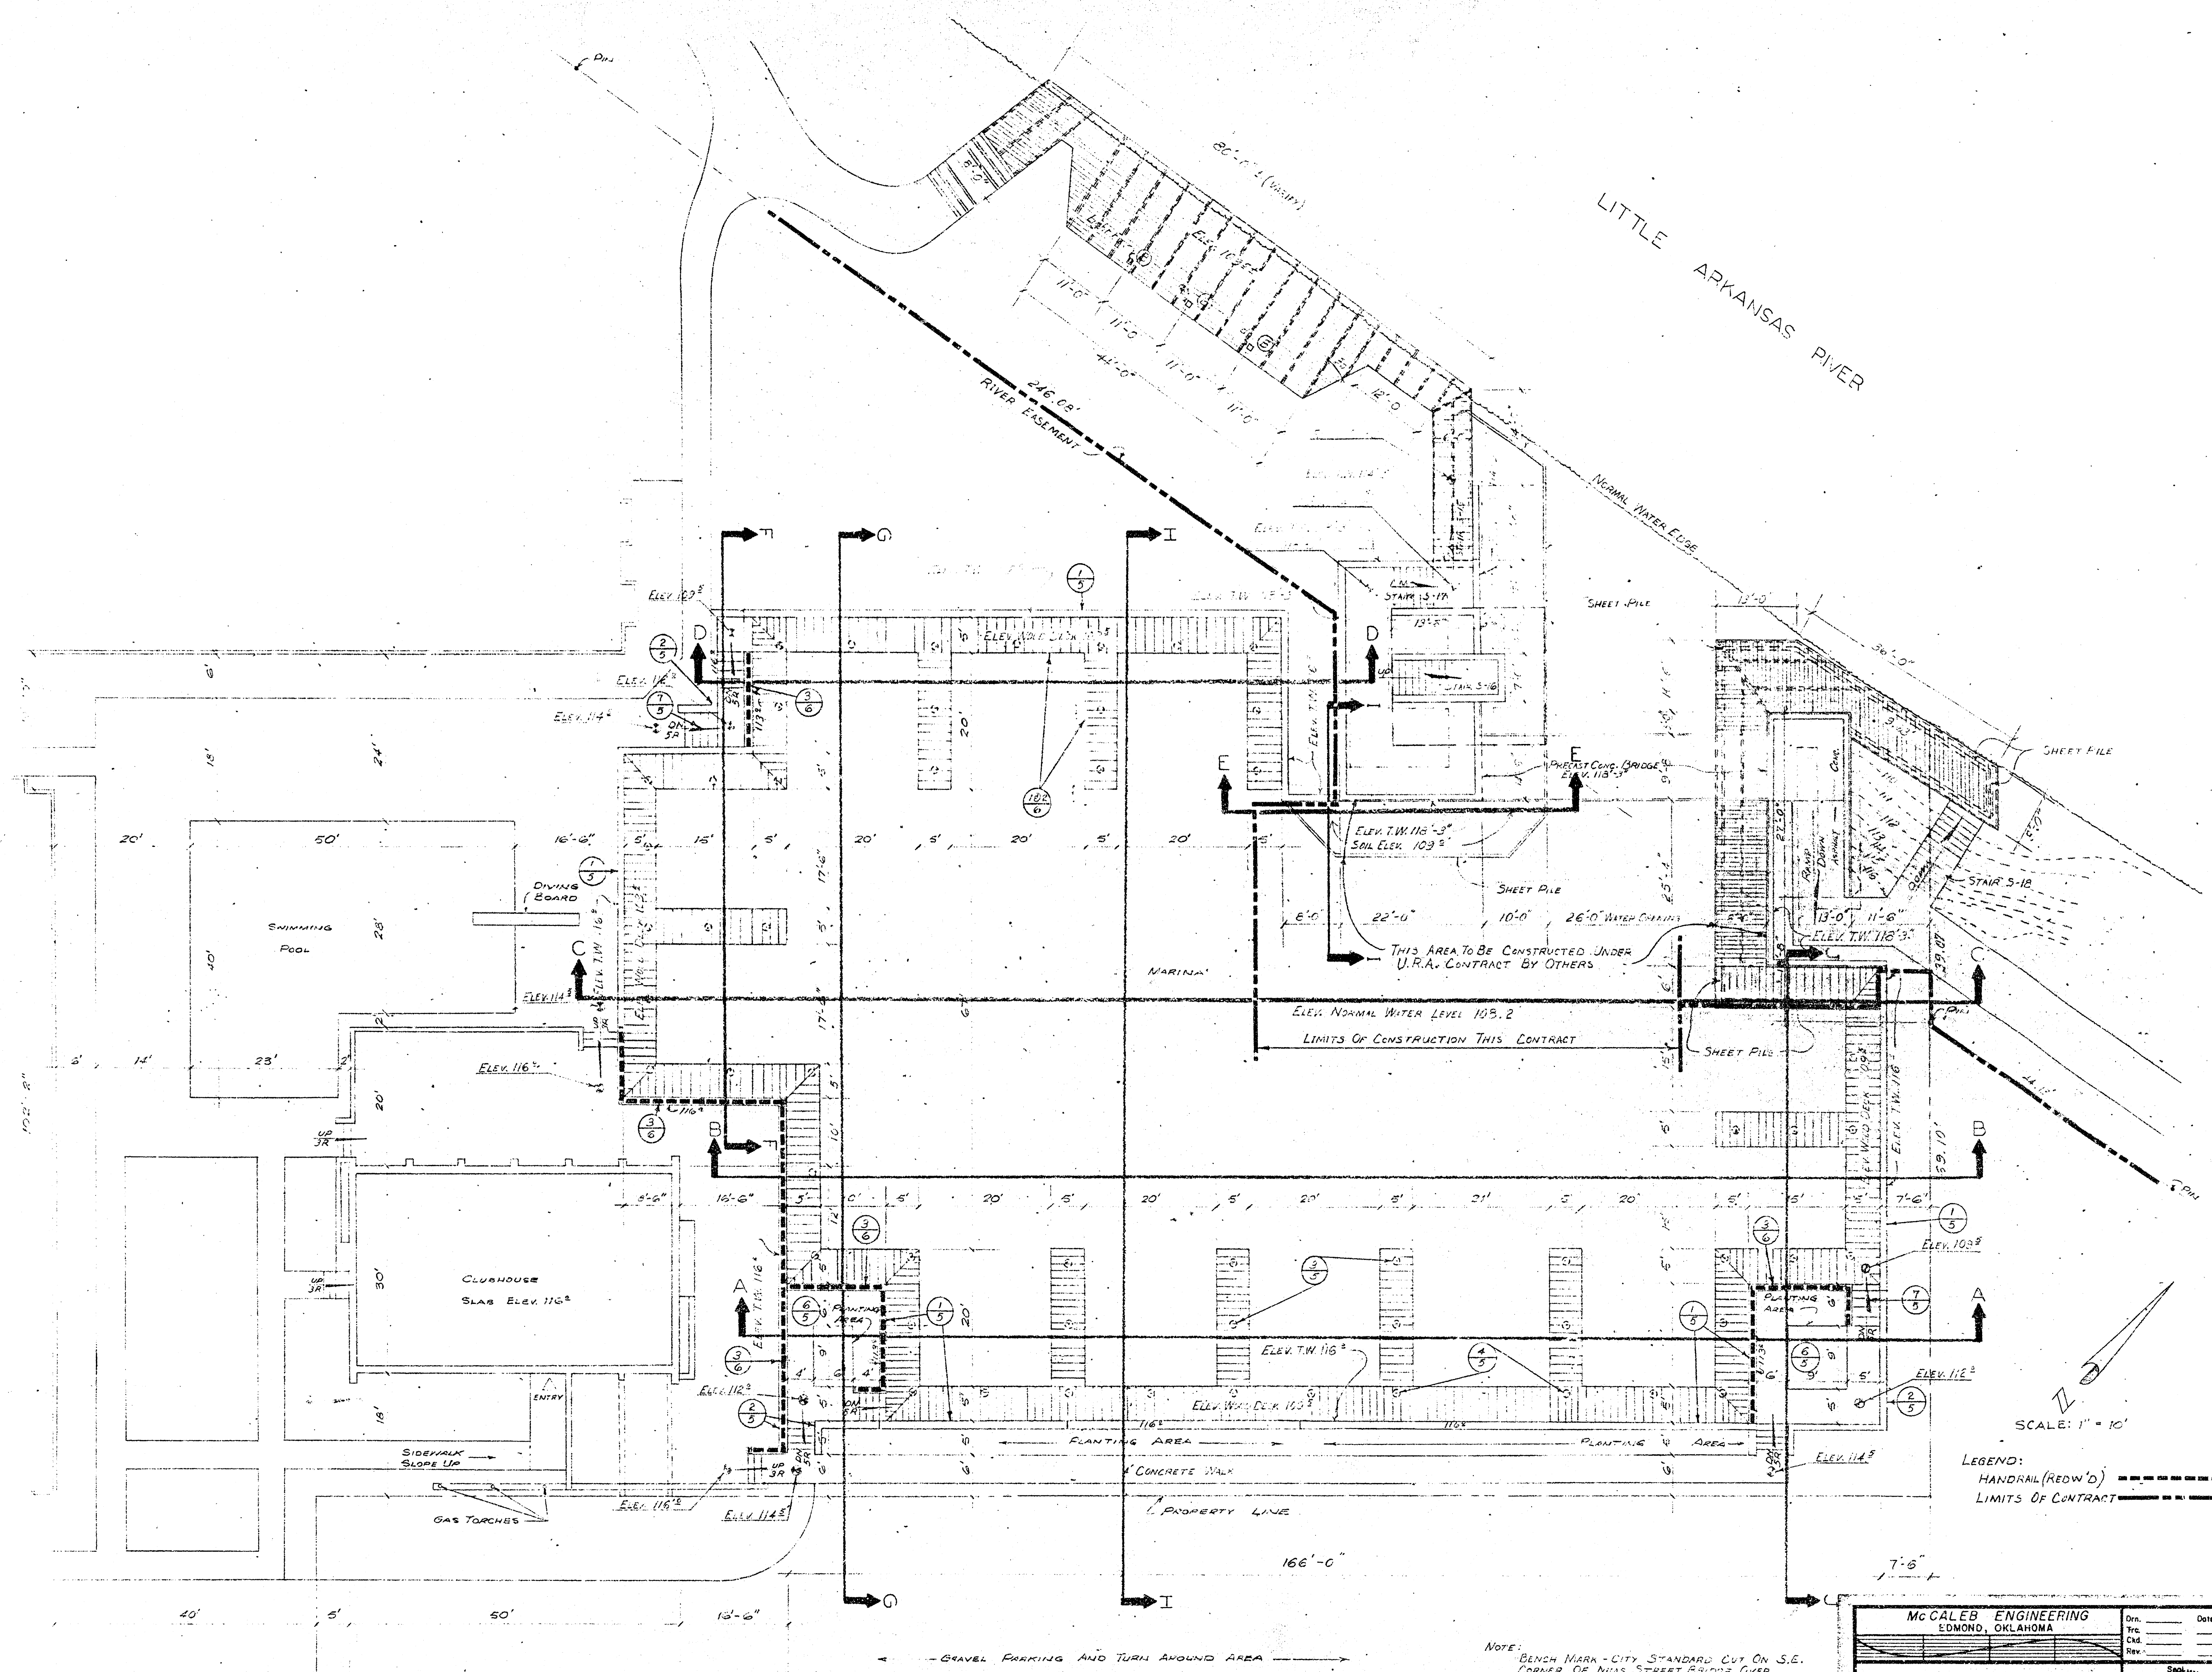


|                                                 |  |                                 |      |
|-------------------------------------------------|--|---------------------------------|------|
| McCaleb Engineering<br>Edmond, Oklahoma         |  | Dwn.<br>Tye<br>CNA<br>Rev.      | Date |
| <b>CONTINENTAL VILLAGE<br/>MARINA SITE PLAN</b> |  | Sheet No. 2 of 6<br>NOV 12 1970 |      |

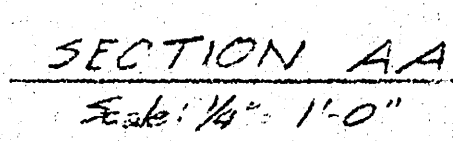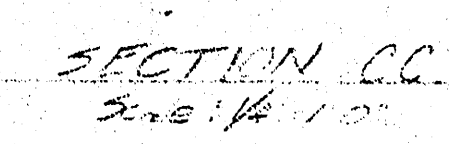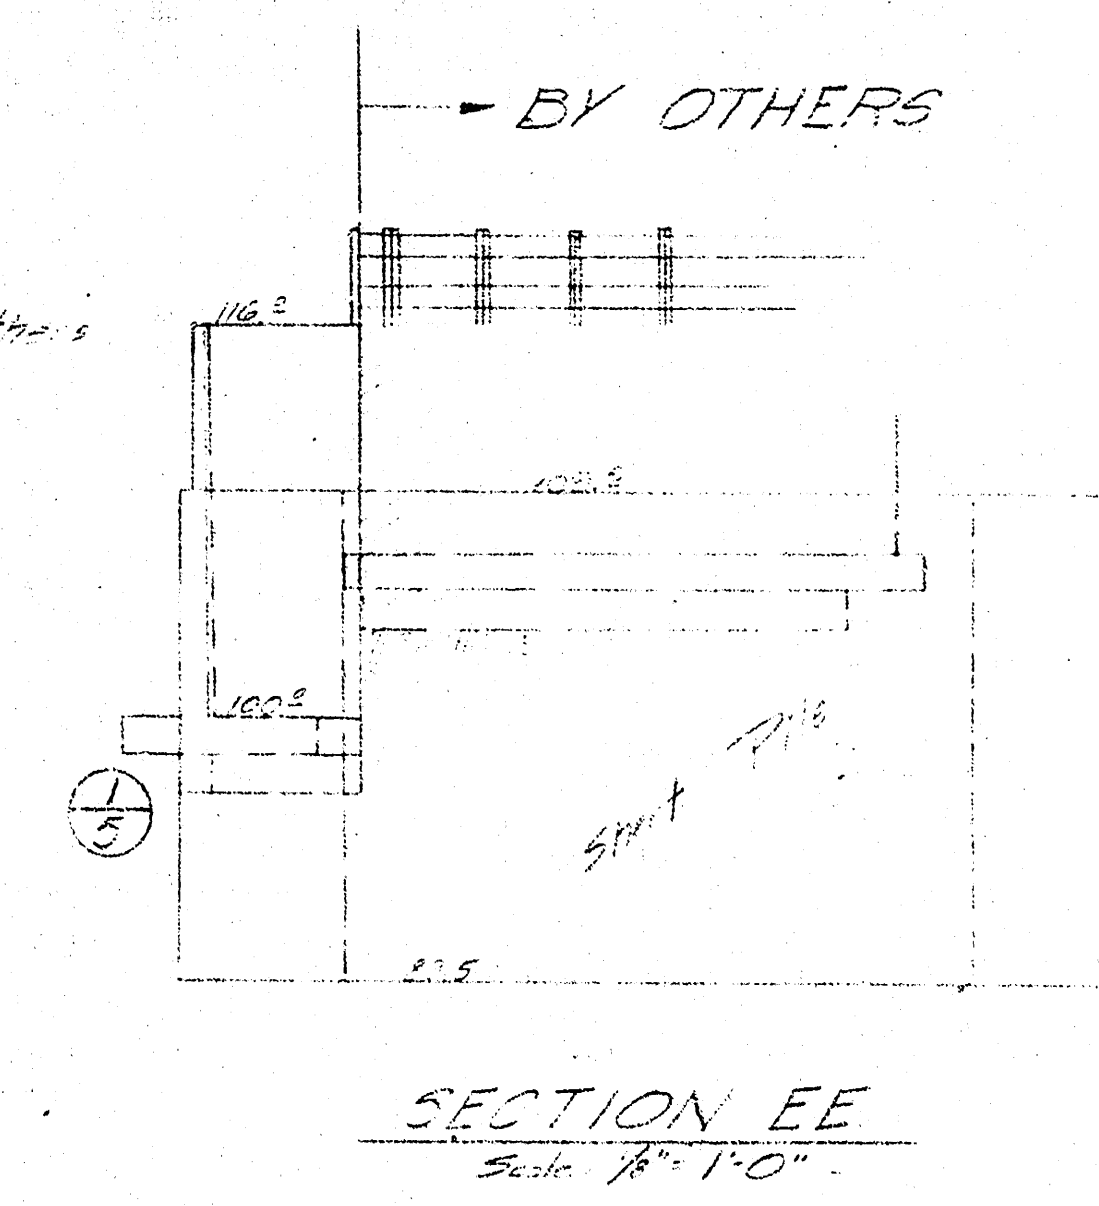
 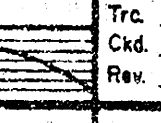
|                                                                                       |  |                                                                                       |
|---------------------------------------------------------------------------------------|--|---------------------------------------------------------------------------------------|
| <b>MC CALES ENGINEERING</b><br><b>EDMOND, OKLAHOMA</b>                                |  | Date: <u>12-1-66</u><br>To: _____<br>By: _____                                        |
|  |  |  |
| <b>CONTINENTAL VILLAGE</b><br><b>MARINA</b><br><b>ELEVATIONS</b> <i>7/20</i>          |  |                                                                                       |
| Sheet No. <u>3</u> of <u>60</u>                                                       |  |                                                                                       |




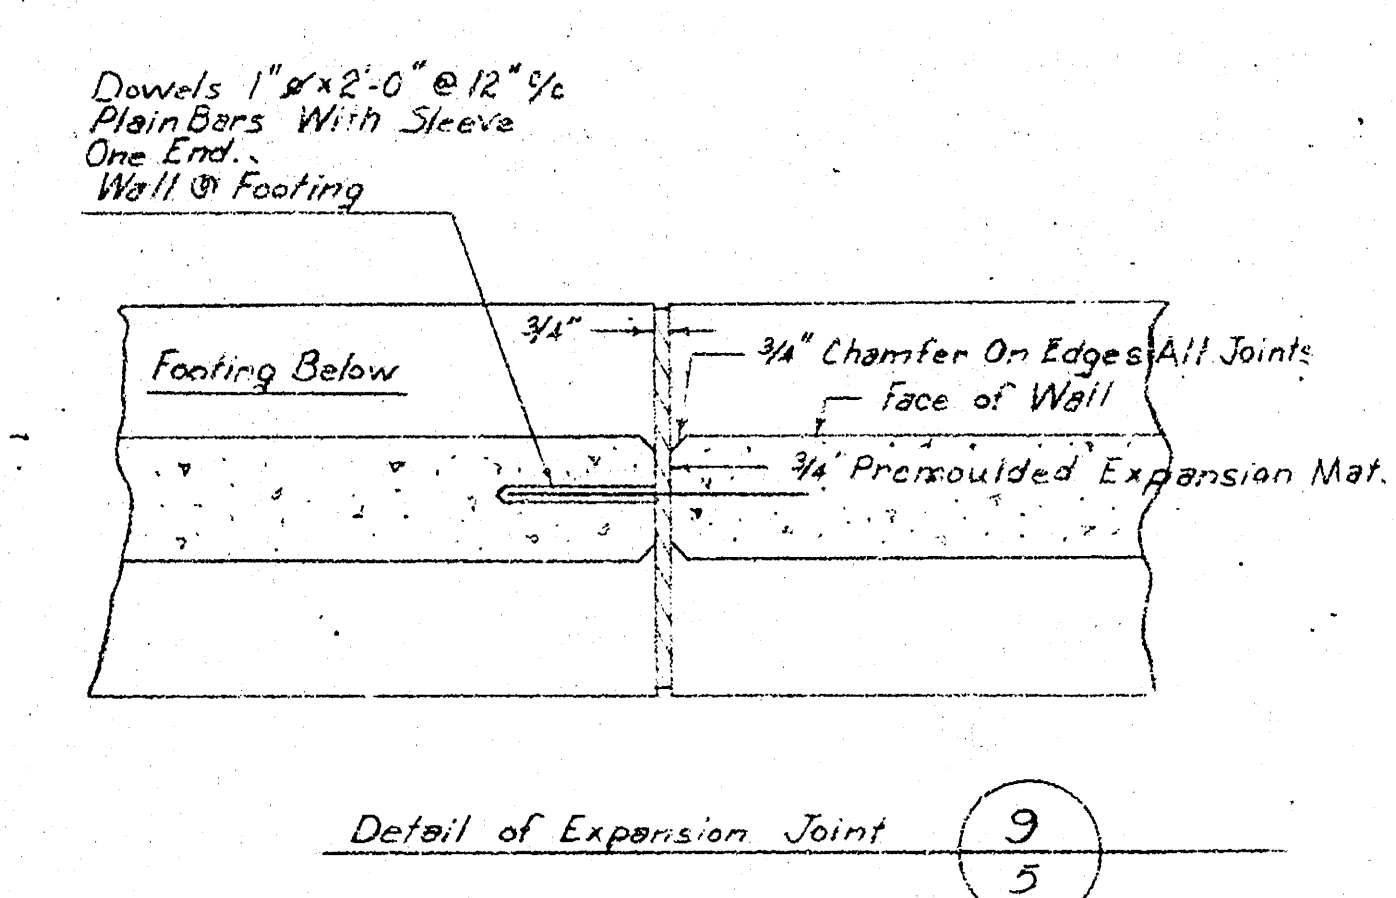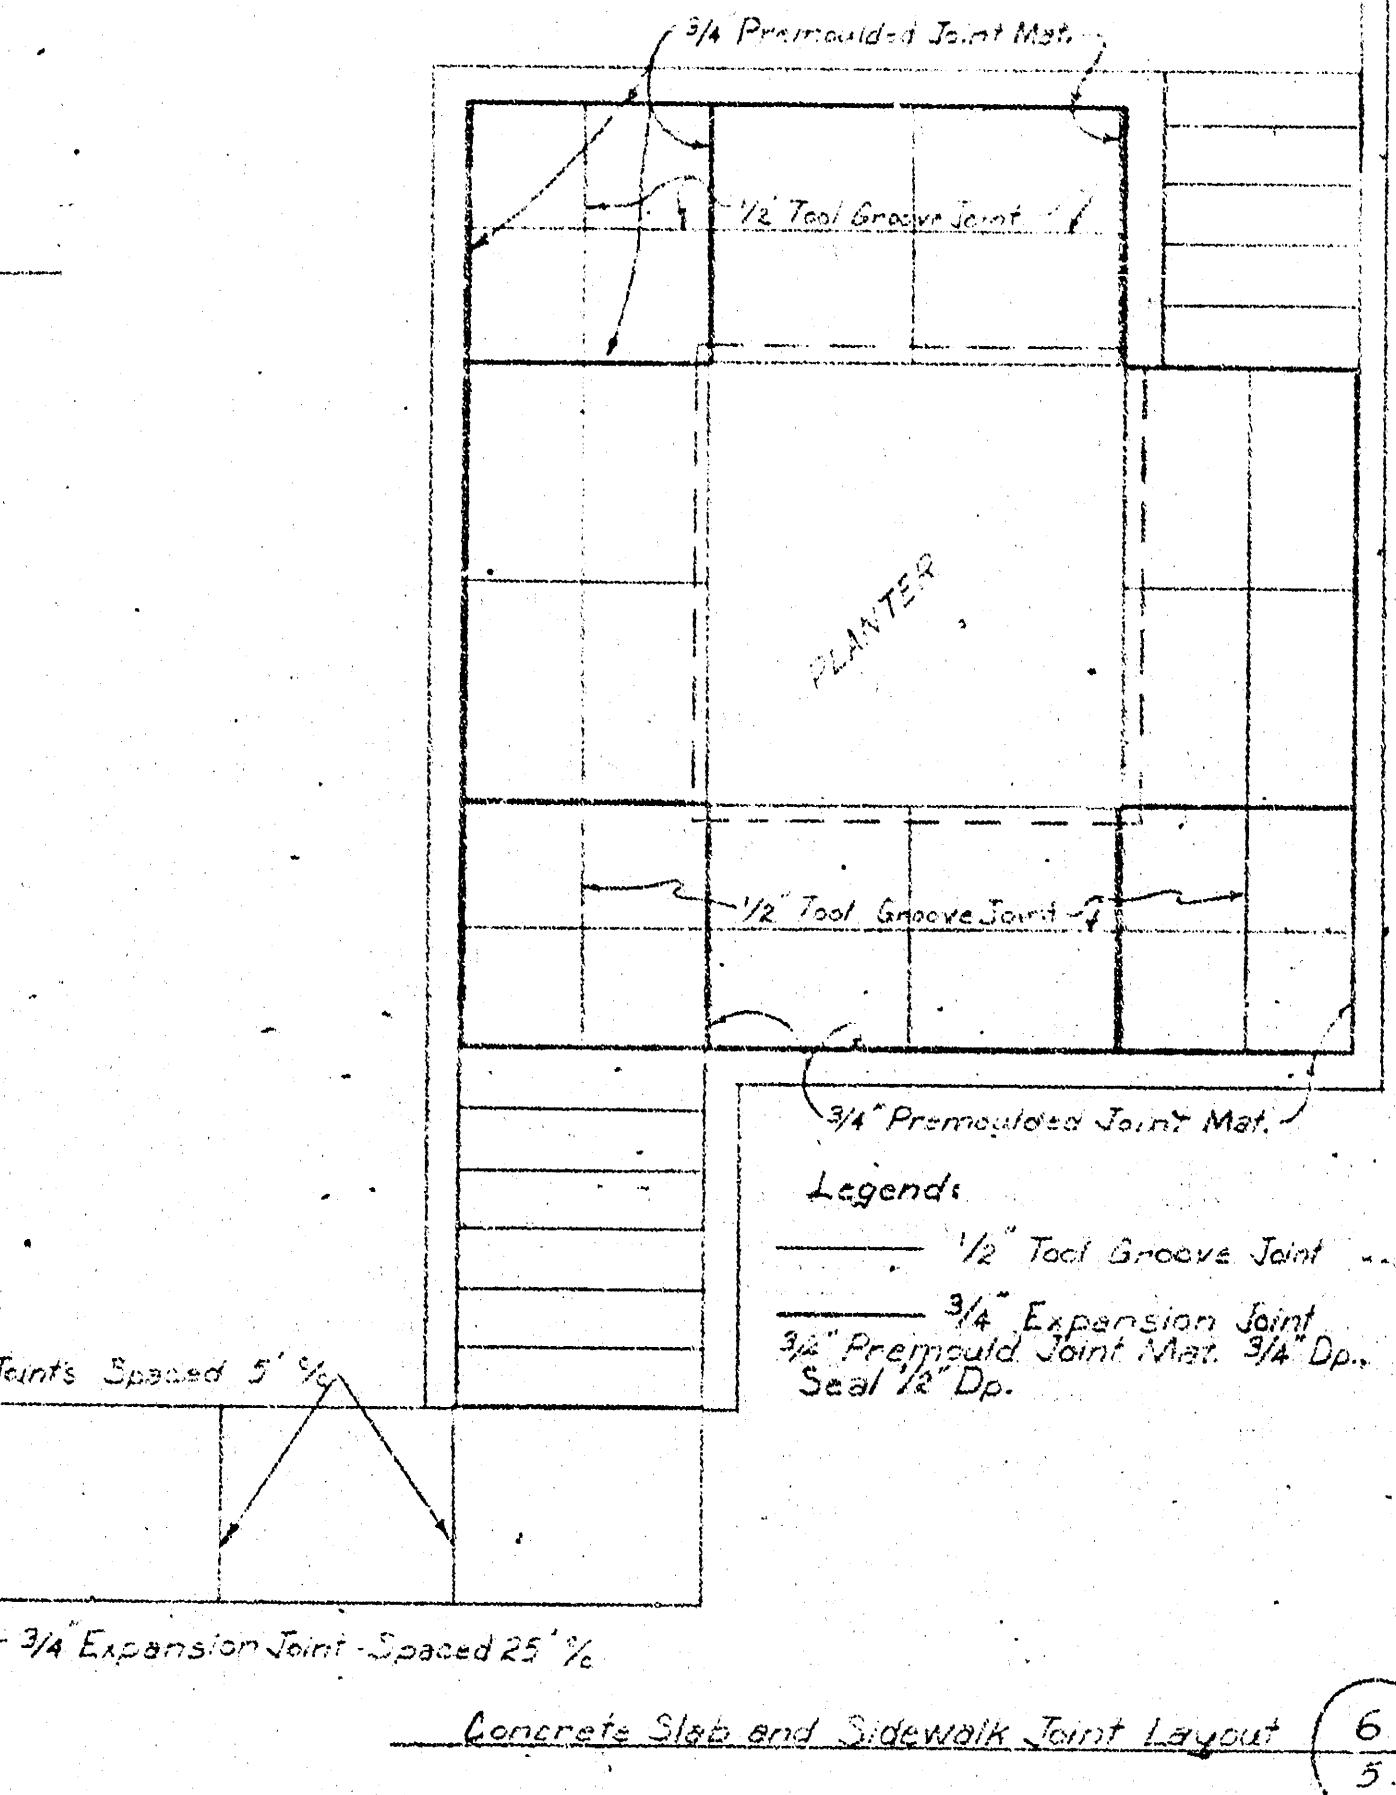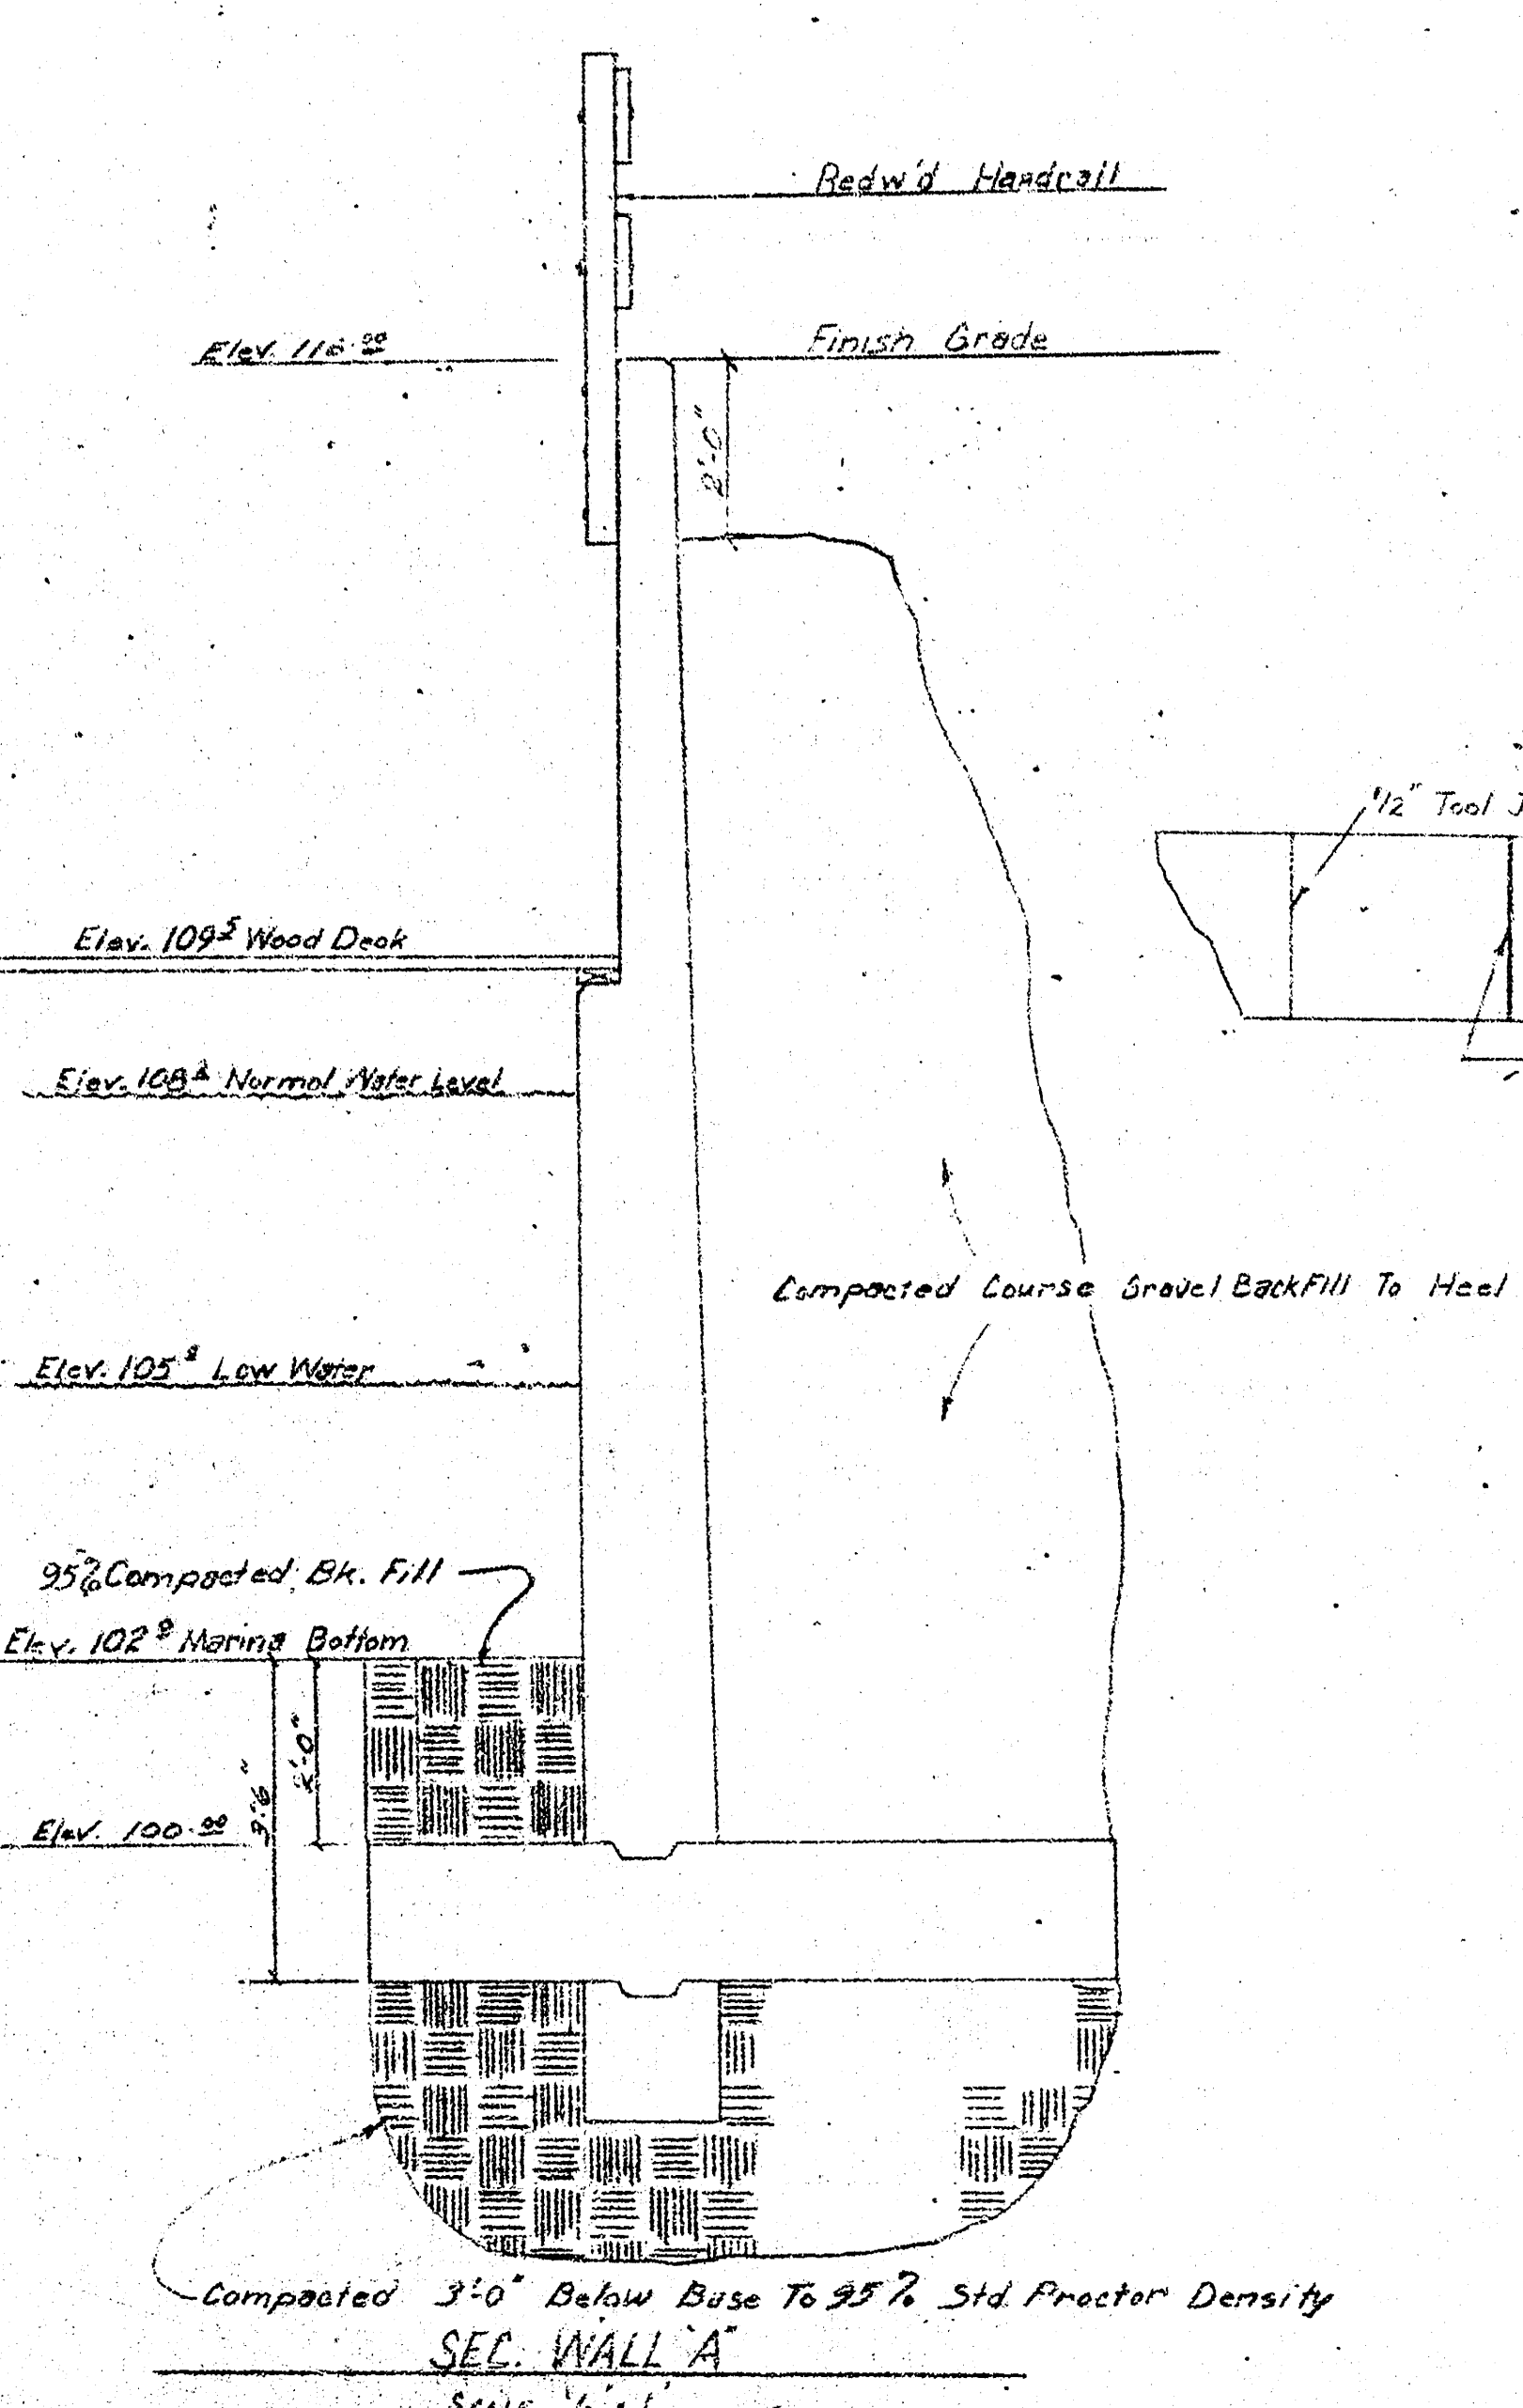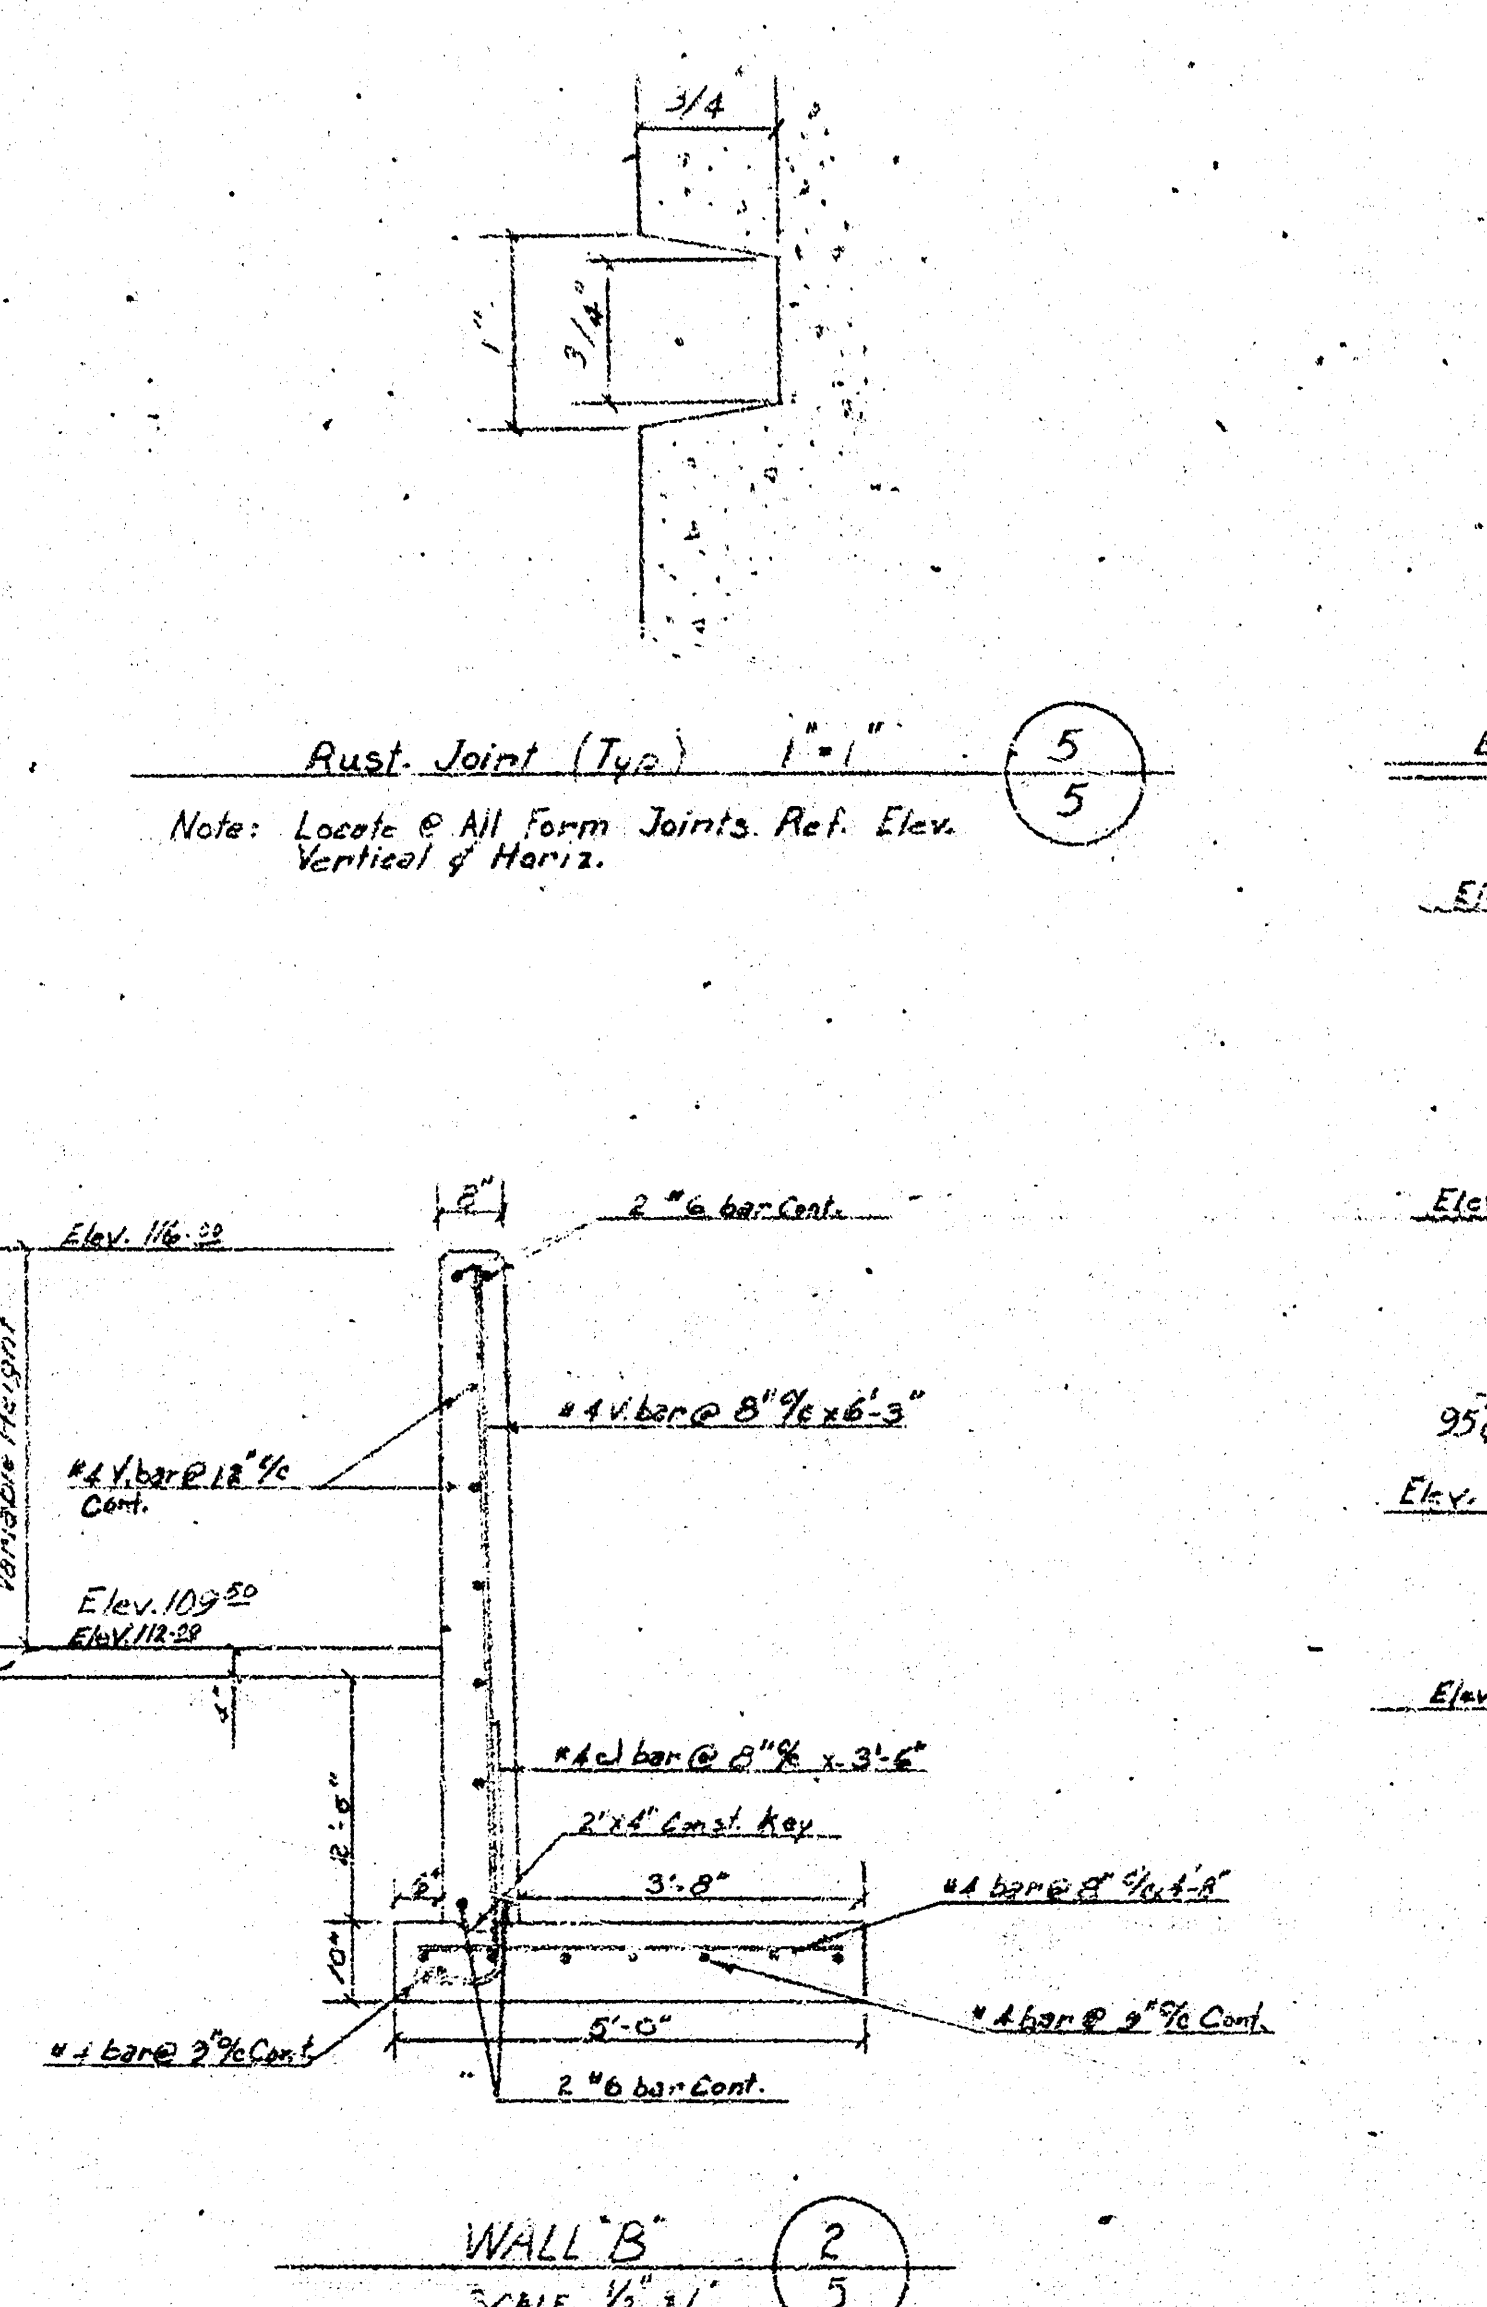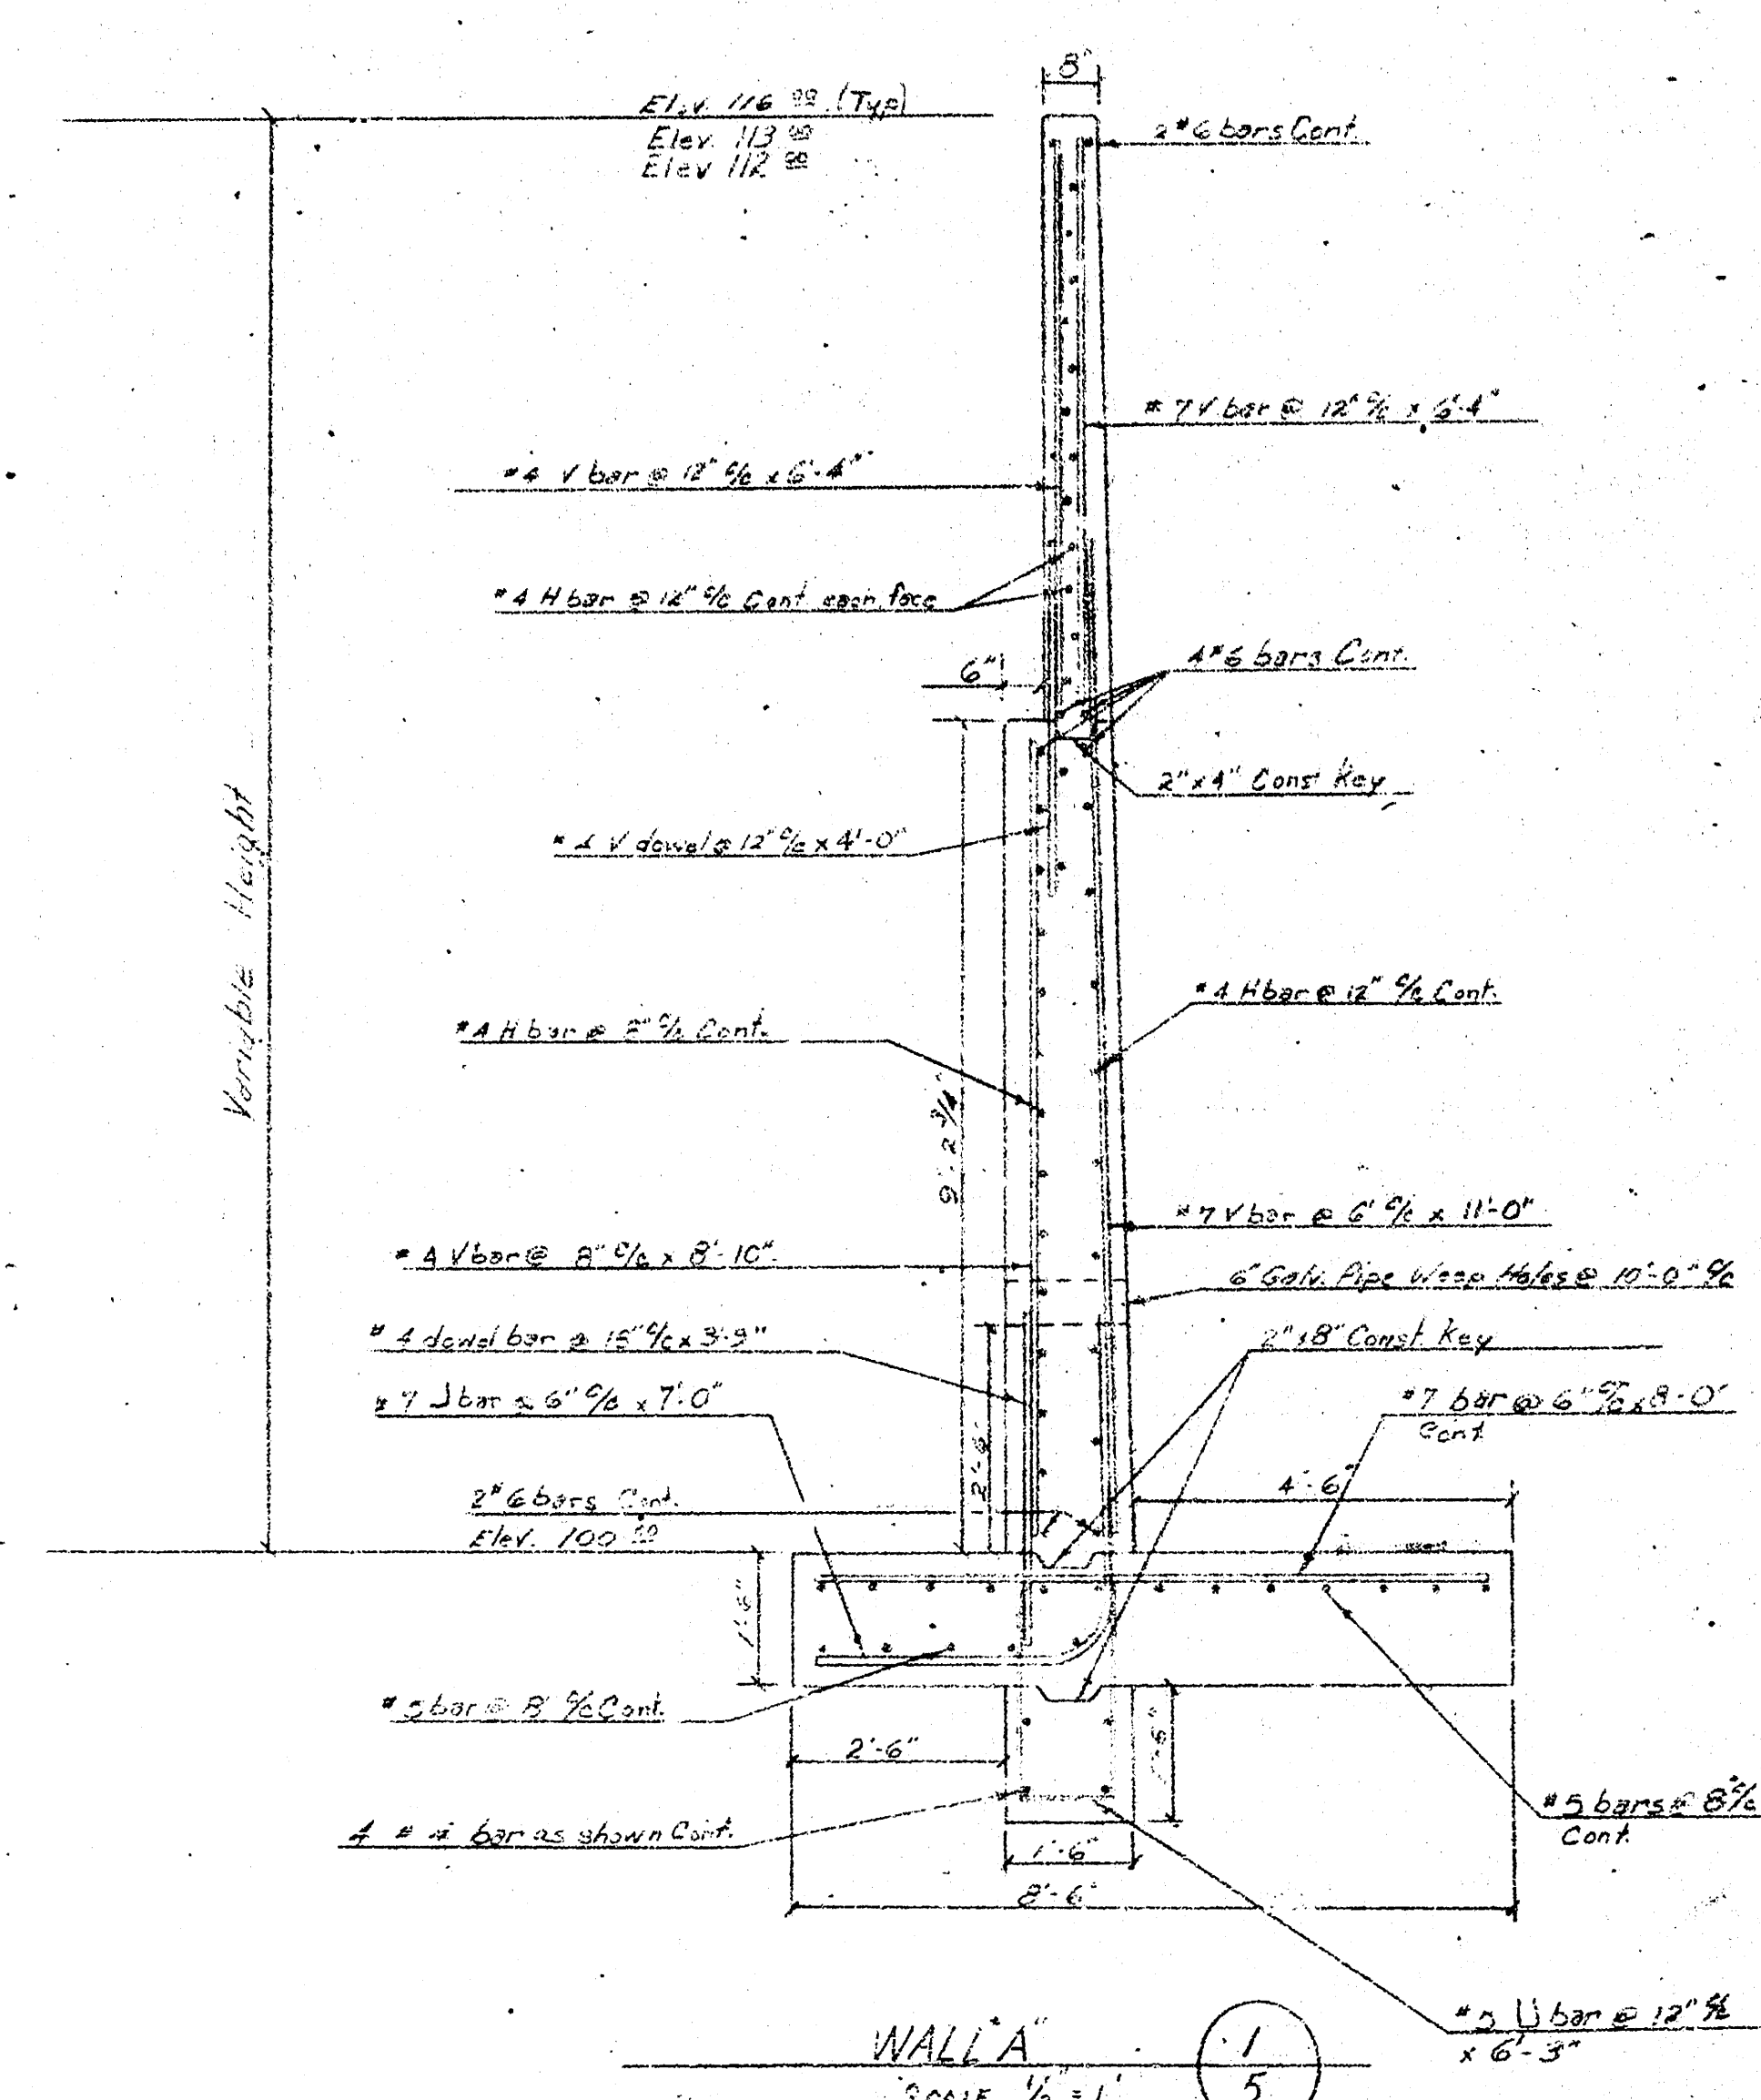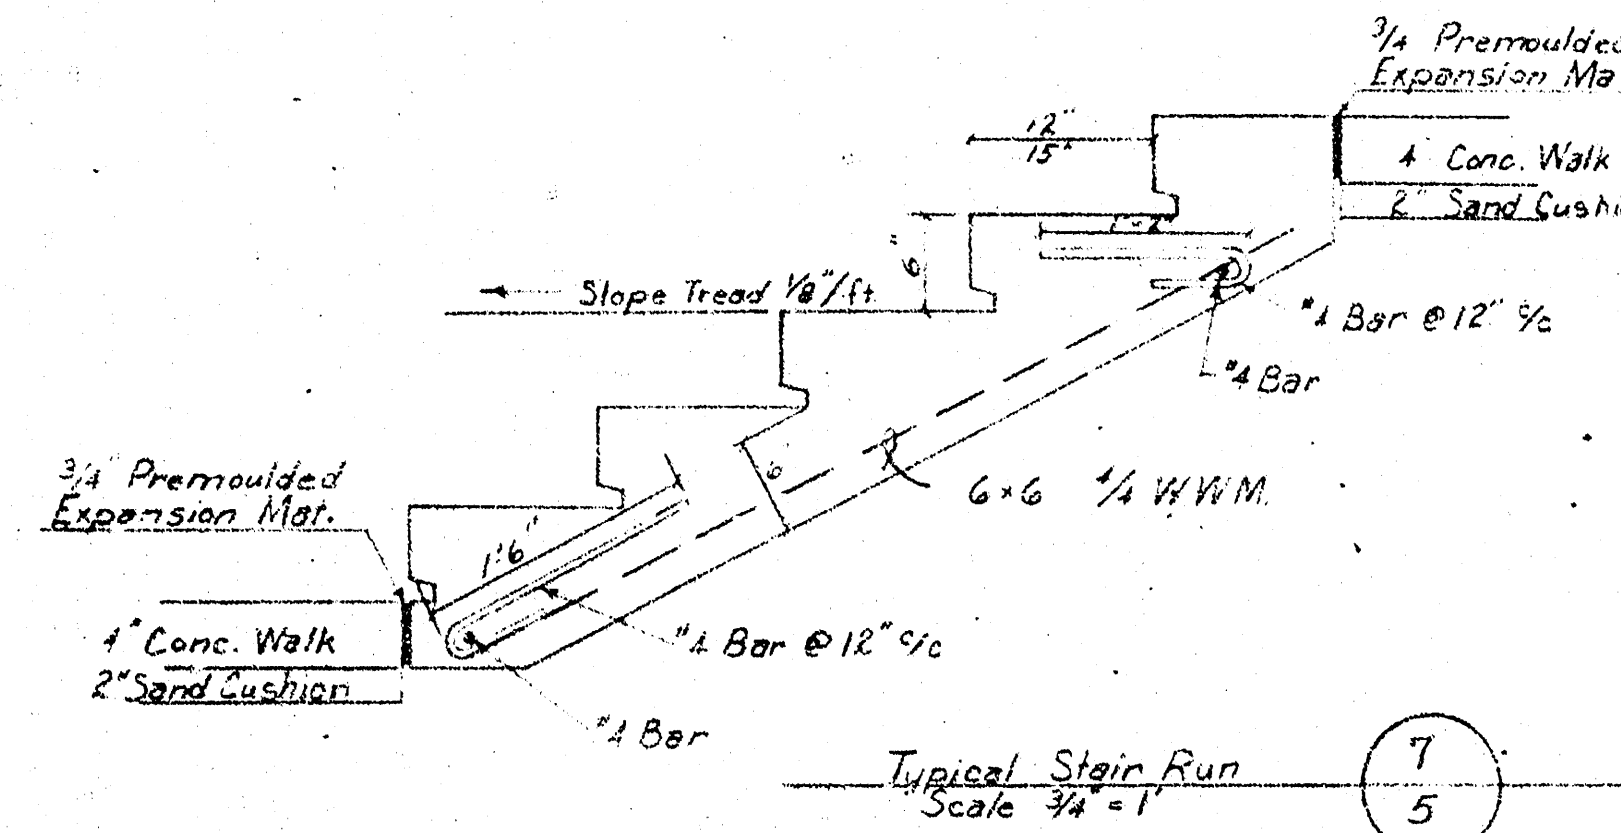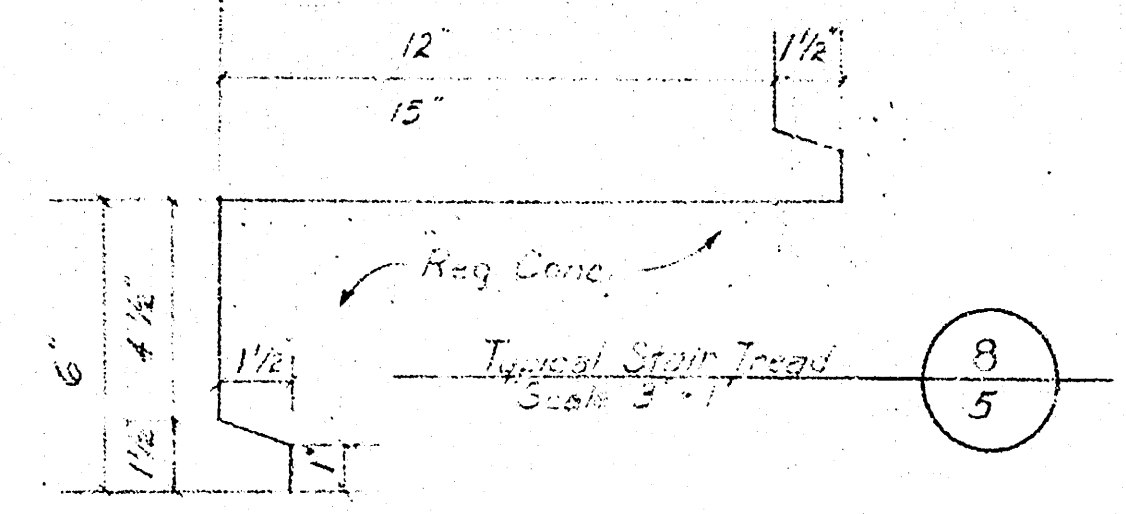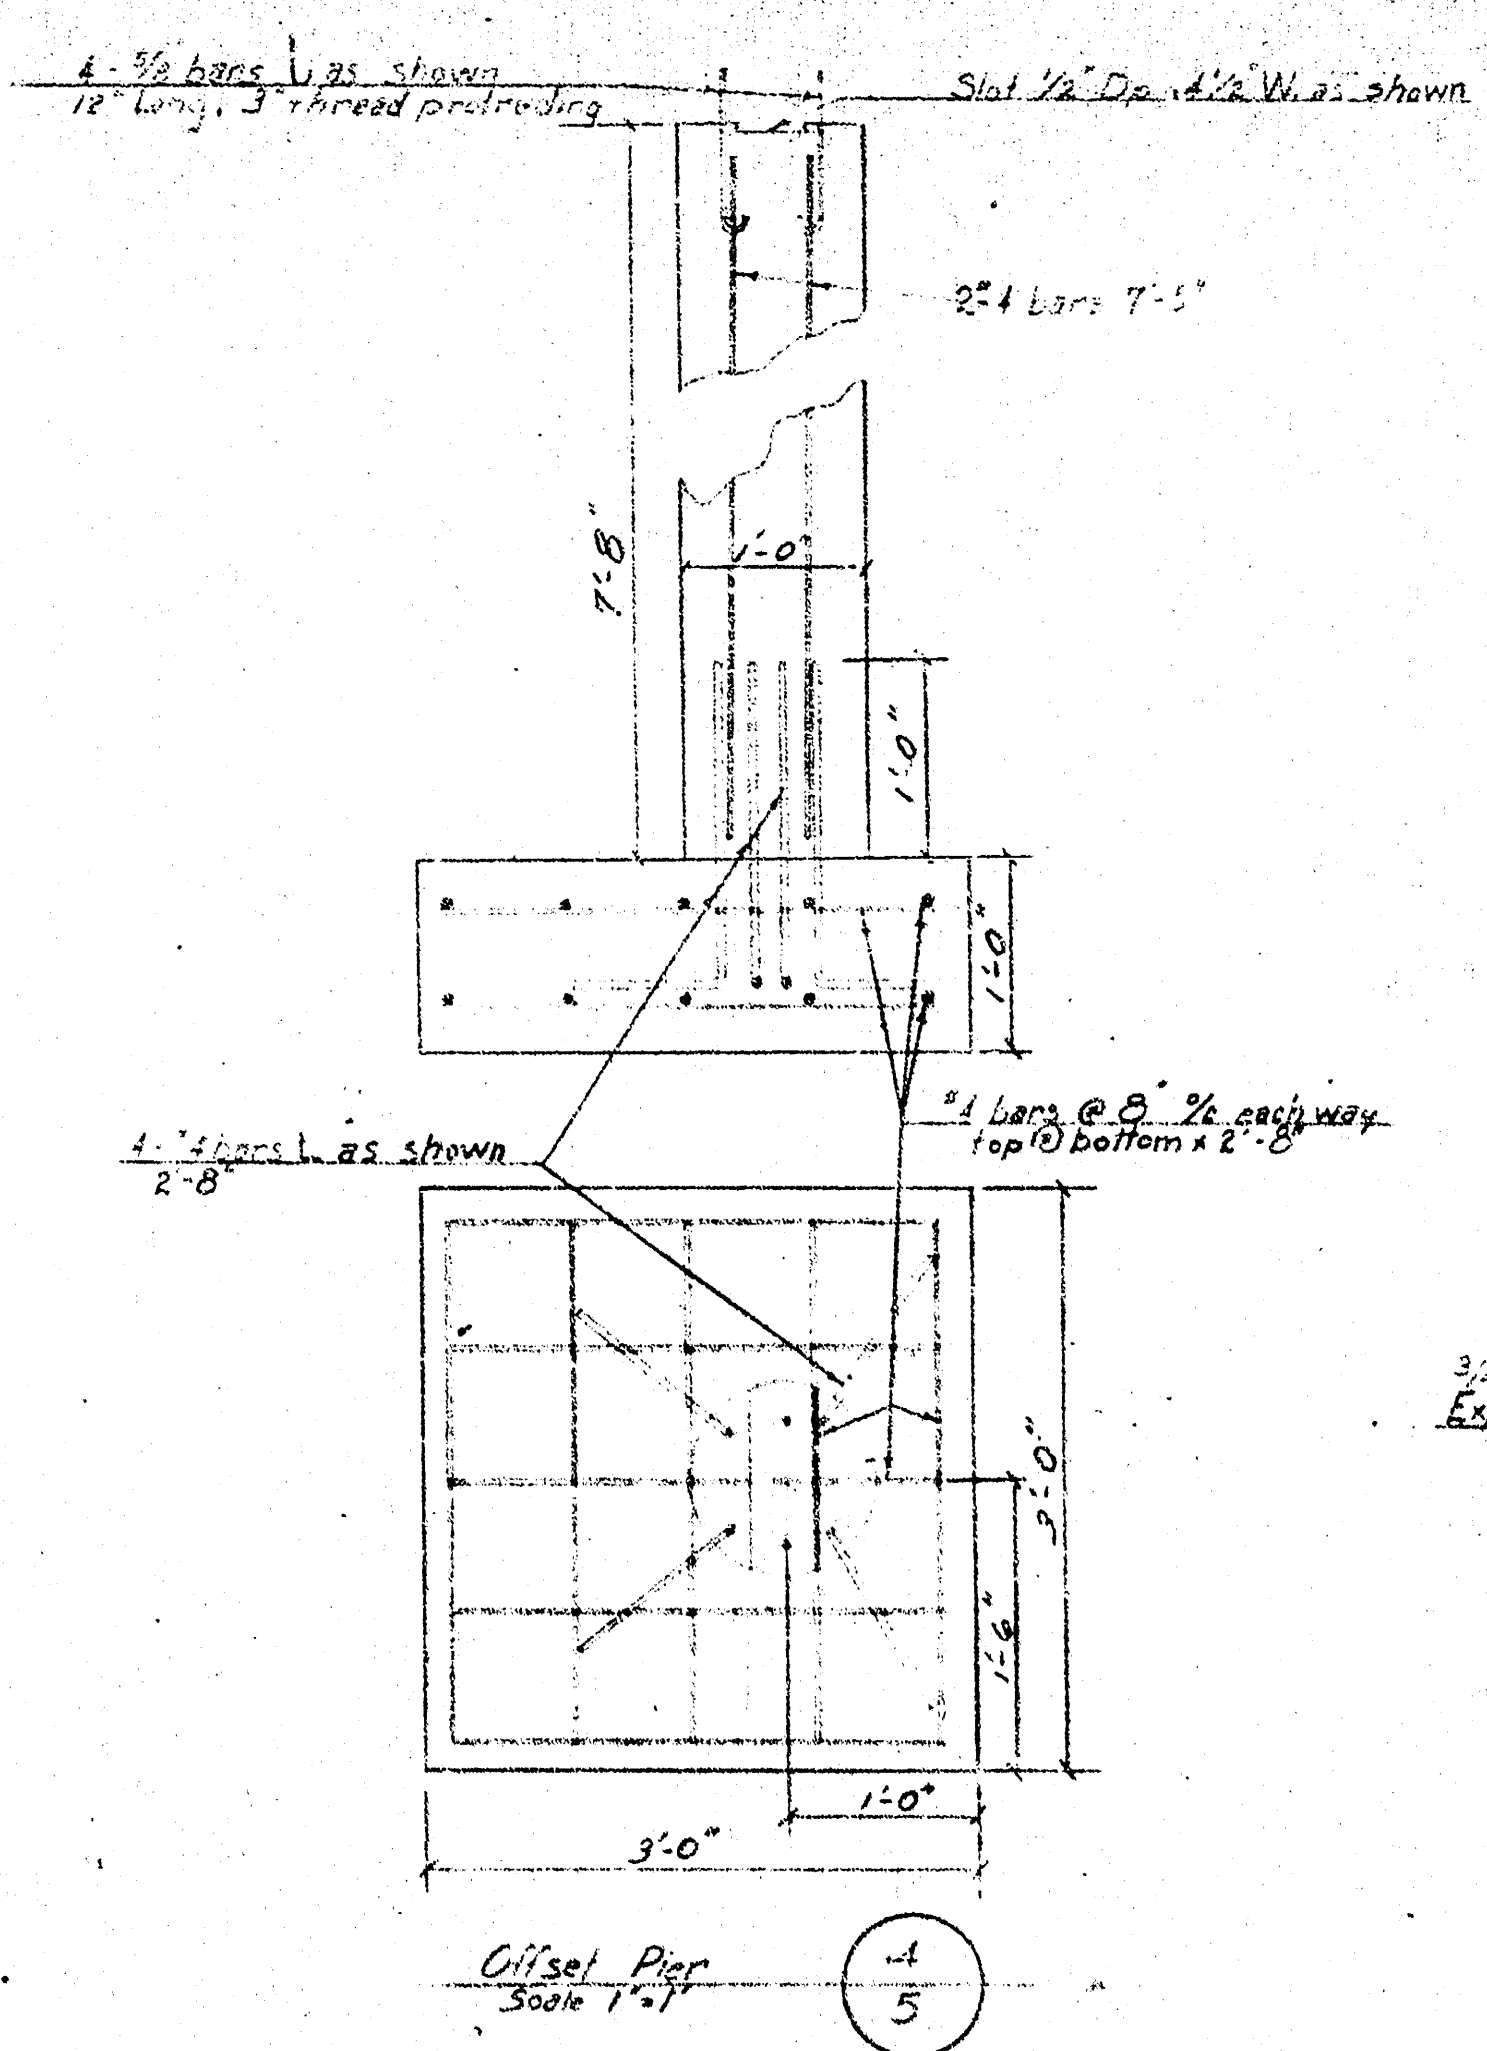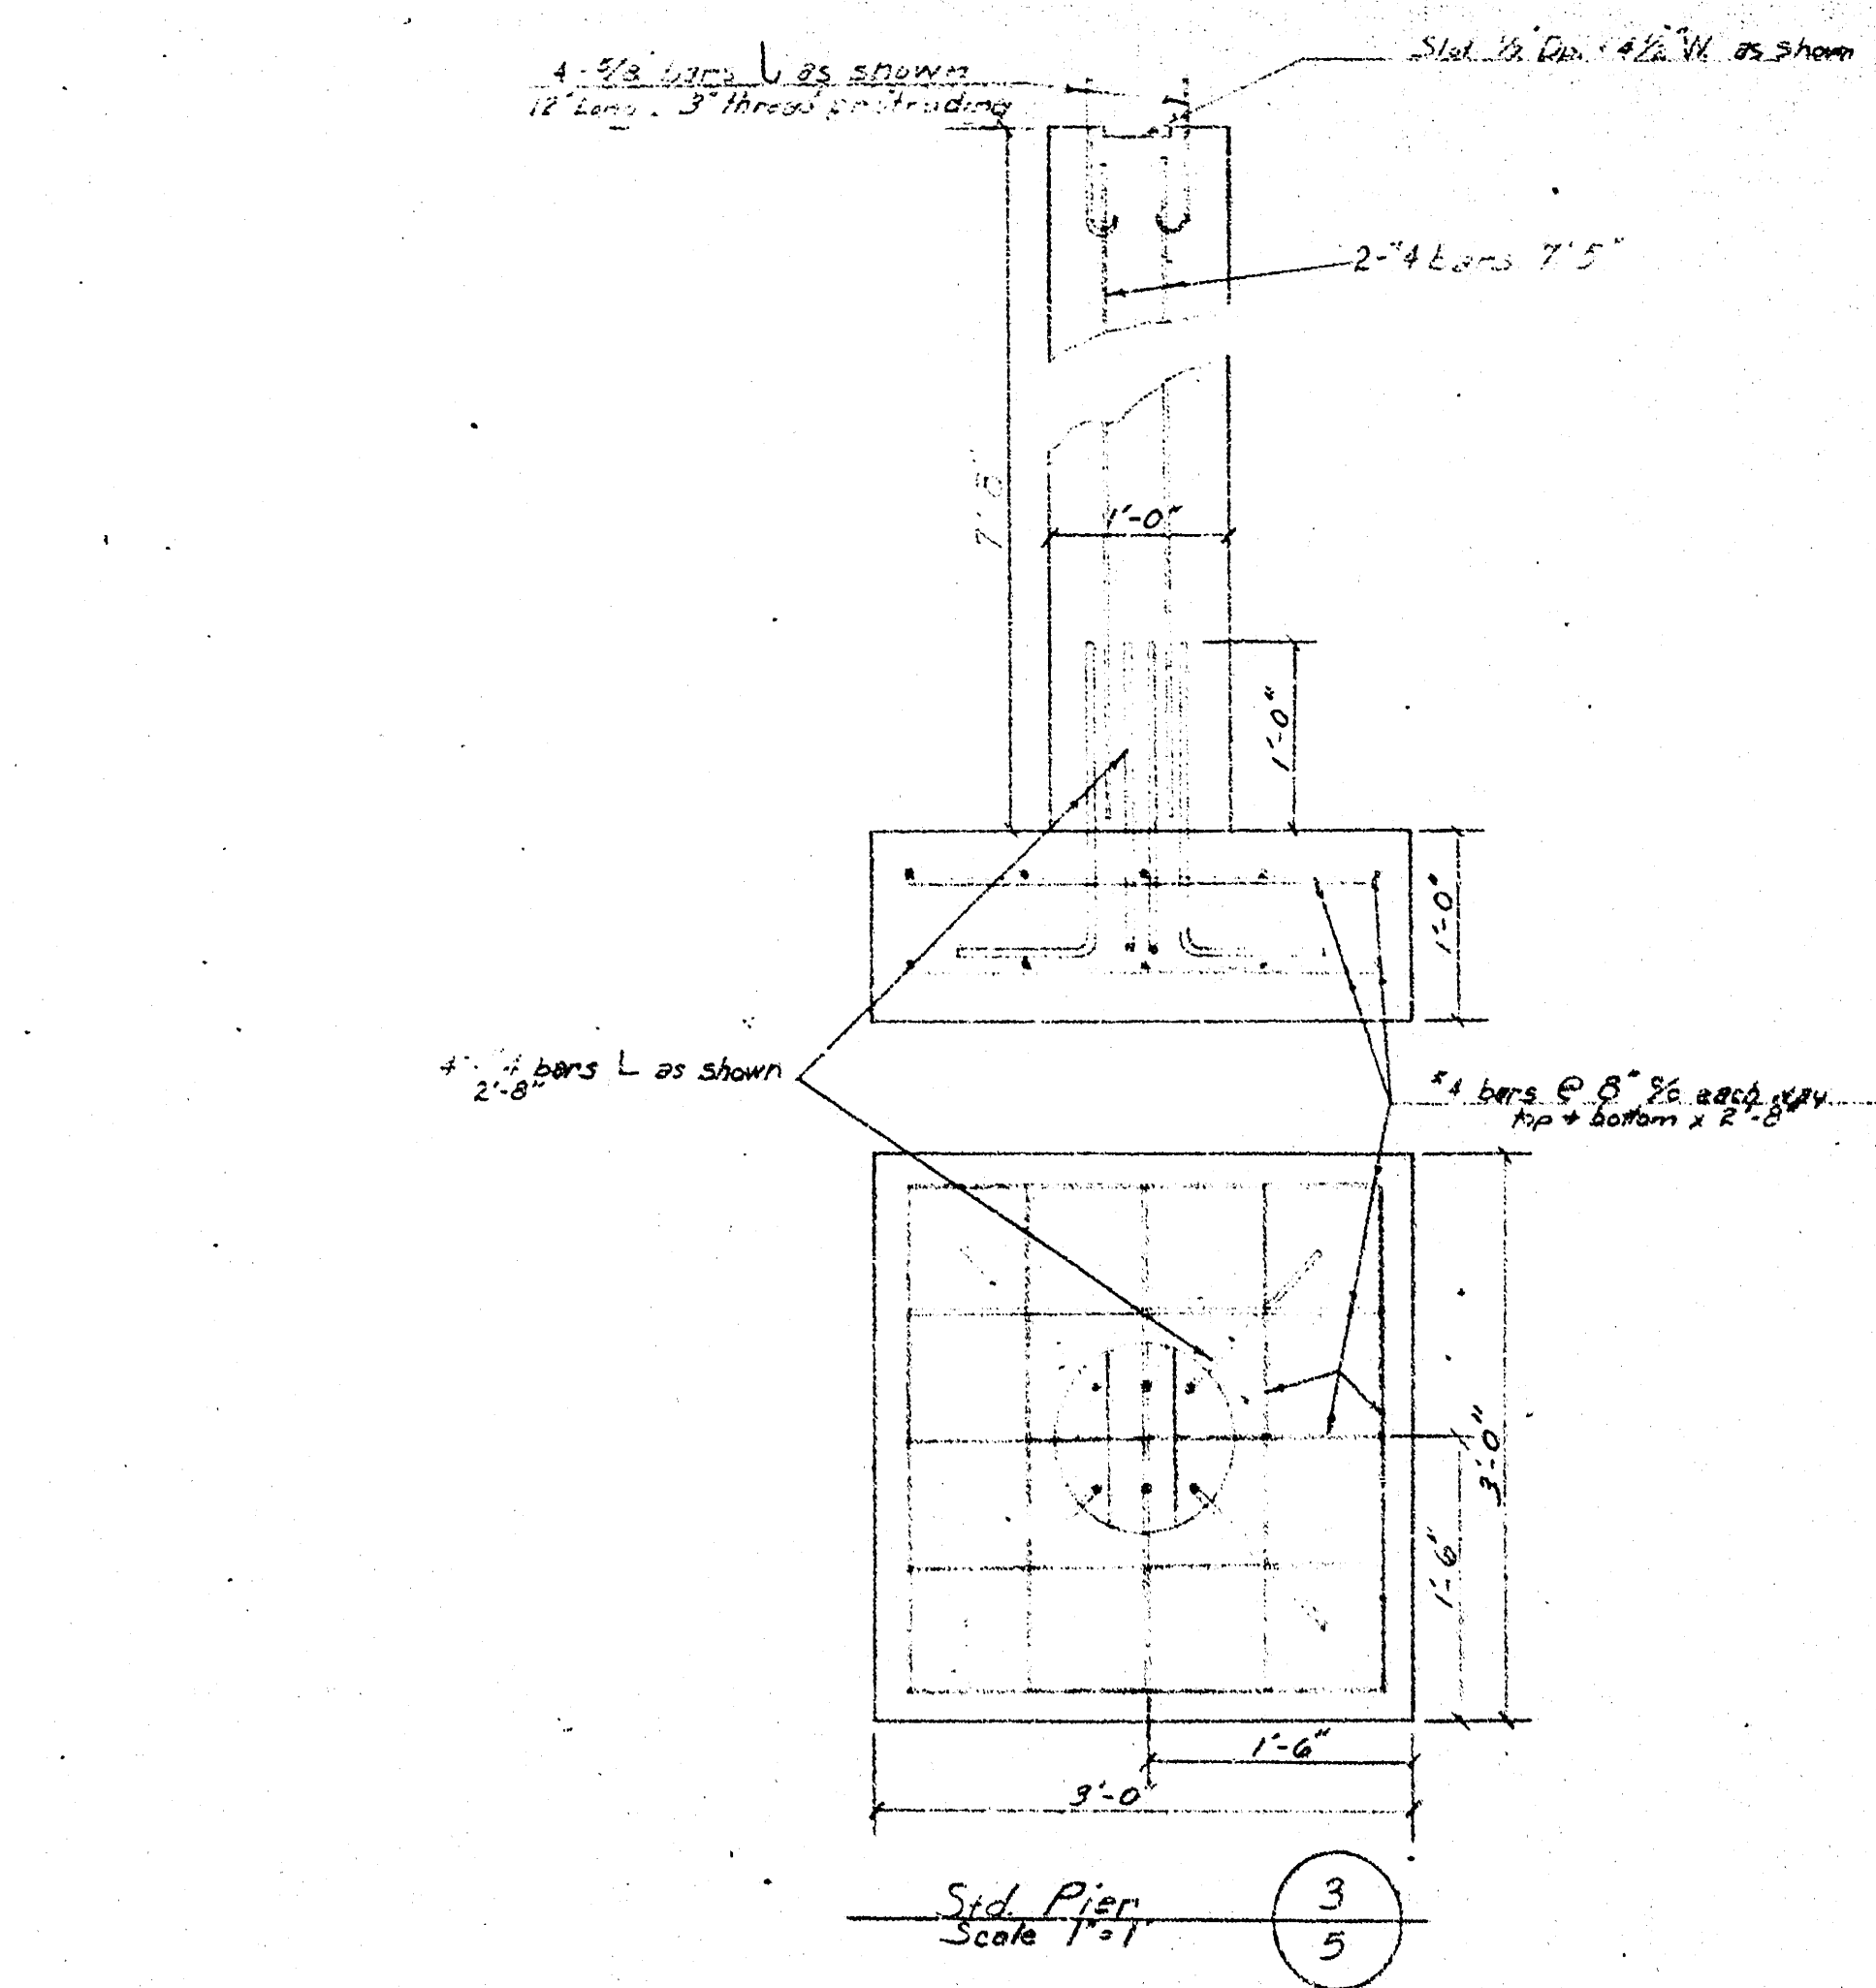



Note: All concrete shall be composed of Portland Cement, fine and coarse aggregate, and water. Cement content shall be 7.0 sacks per C.Y. proportions; parts by volume shall be as follows: Cement 1, fine aggregate 1 1/2-2, coarse aggregate 2 1/2-3, maximum total water content per bag of cement 5.5. Required consistency range for slump shall be vibrated in place 1 1/2"-3", non-vibrated in place 2"-4". Strength requirements shall be 7 days 1,800 psi, 28 days 3,000 psi.

Note: Bar reinforcement shall conform to the latest published requirements for Billet Steel Bars for Concrete Reinforcement of Intermediate Grade, ASTM Designation A-15. Deformation of Reinforced Steel Bars of Concrete Reinforcement, ASTM Designation A-305. Welded wire fabric for reinforcement shall conform to the latest published requirements of the Standard Specifications for Welded Steel Wire Fabric for Concrete Reinforcement, ASTM Designation A-185.

|                                         |  |                                                                   |
|-----------------------------------------|--|-------------------------------------------------------------------|
| McCALEB ENGINEERING<br>EDMOND, OKLAHOMA |  | Drawn: _____<br>Title: _____<br>Checked: _____<br>Reviewed: _____ |
| CONTINENTAL VILLAGE<br>MARINA           |  | 5681                                                              |
| DETAIL SHEET                            |  | Sheet No. 5 of 6                                                  |

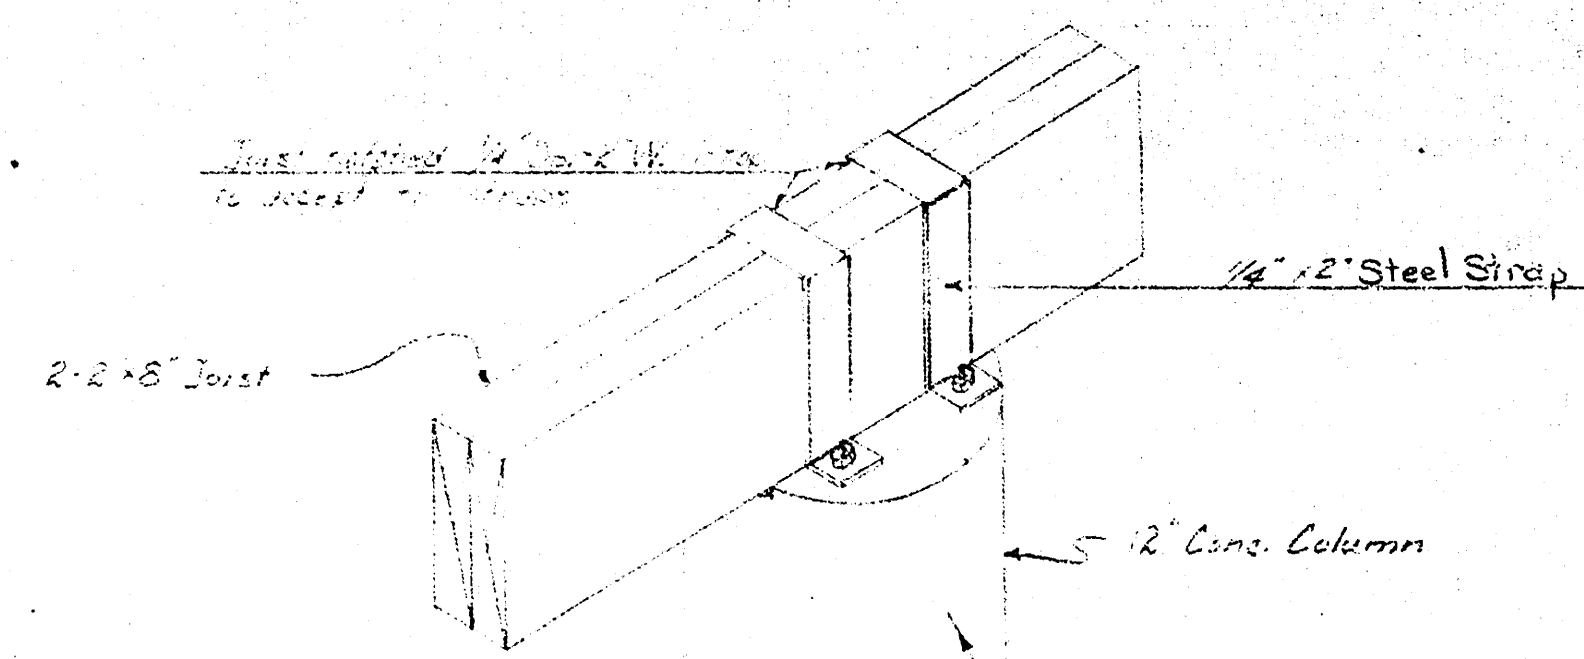


Joist to Column Detail  
Scale 1/2" = 1'

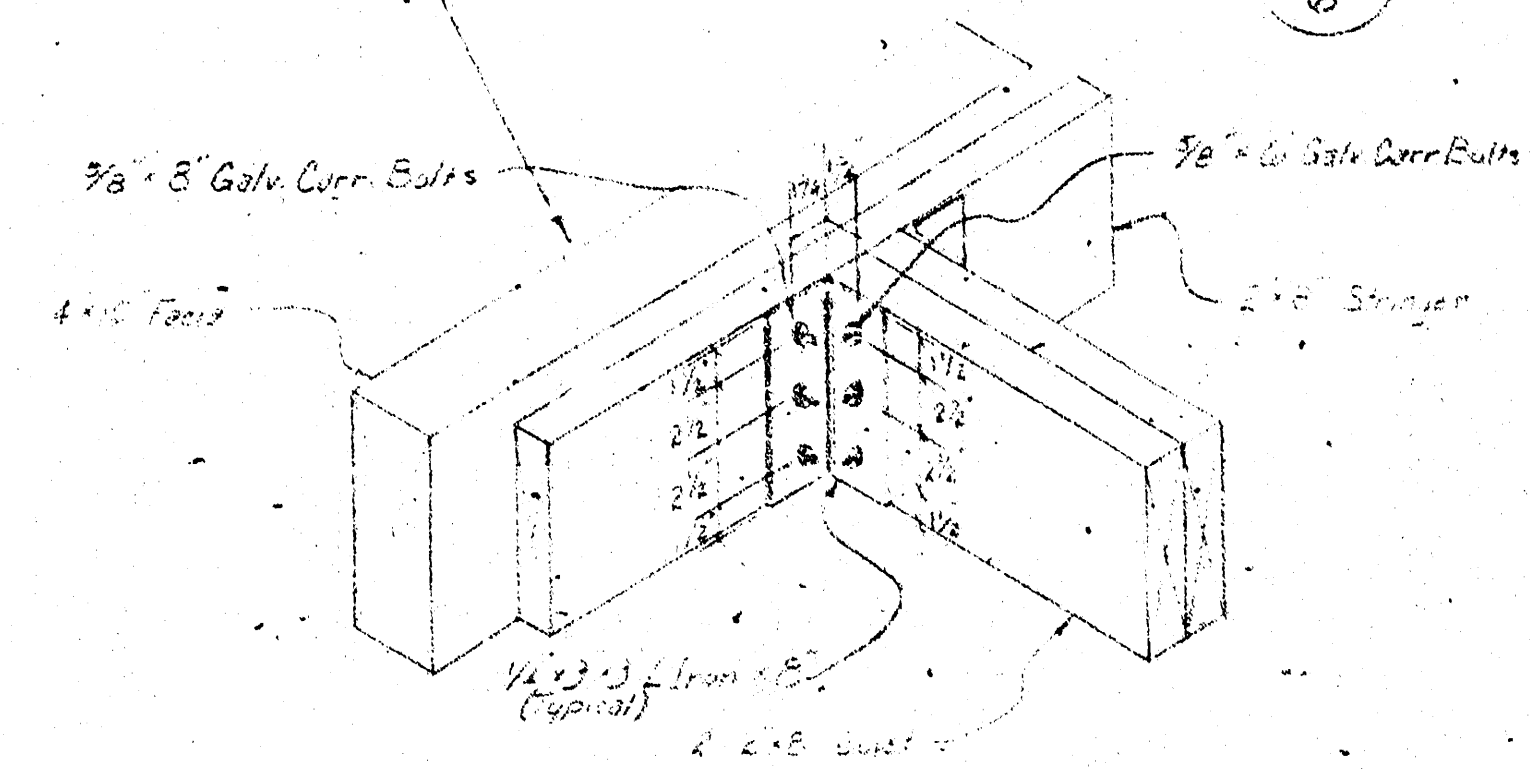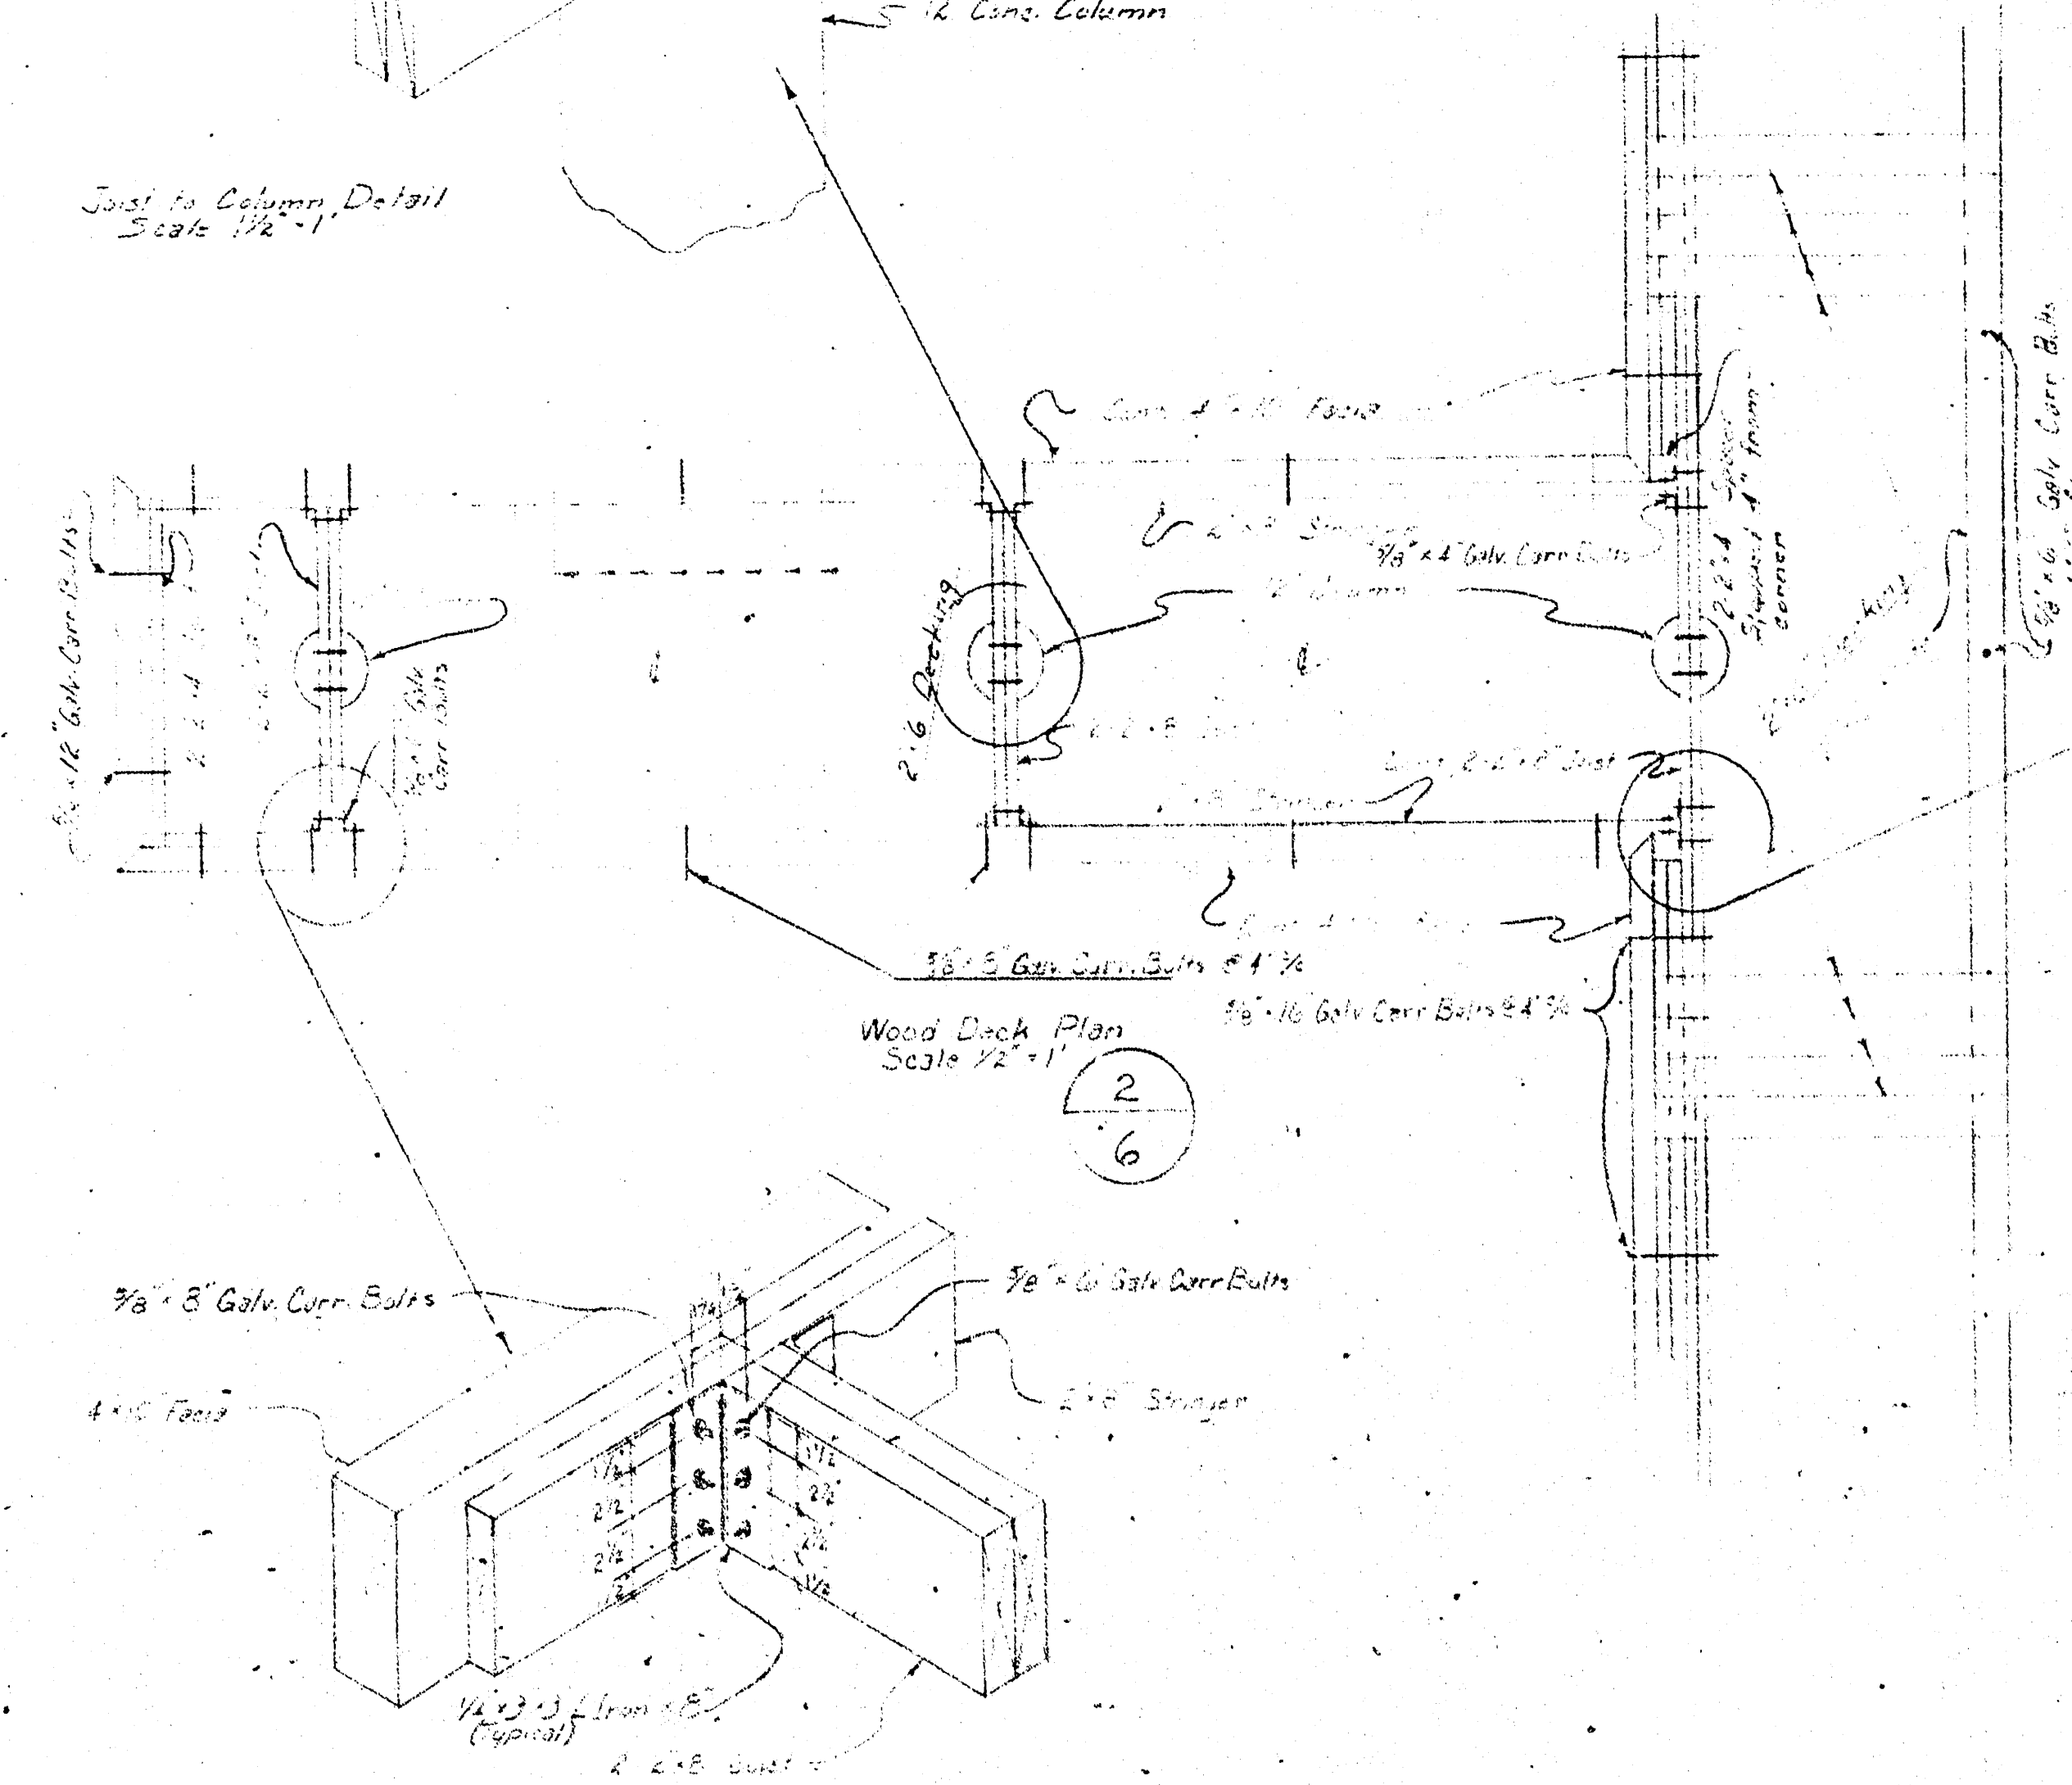



Joist to Beam Detail  
Scale 1/2" = 1'

Note: Pressure Treated Wood Decks:

- Lumber shall be Douglas Fir of the Coast region only or Southern Yellow Pine.
- Methods of grading and general requirements shall be in accordance with ASTM D-245.
- All lumber shall be treated according to current ANPA Standard Specifications for Preservative Treatment by Pressure Processes.

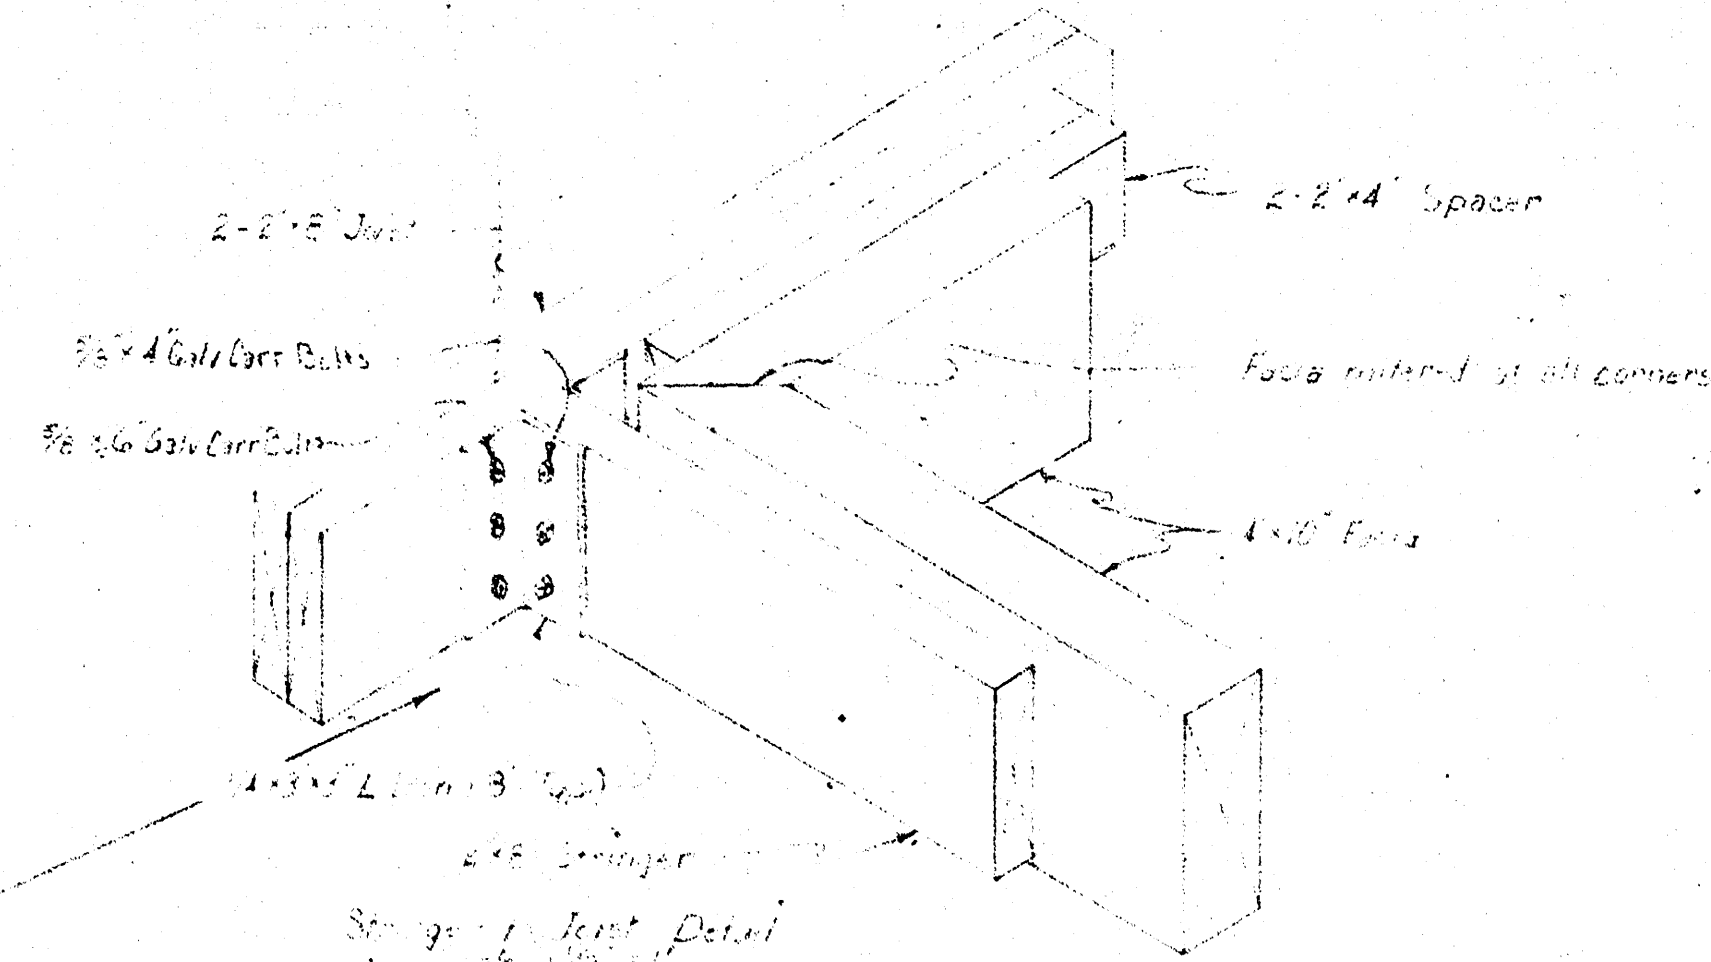

Joist to Beam Detail  
Scale 1/2" = 1'

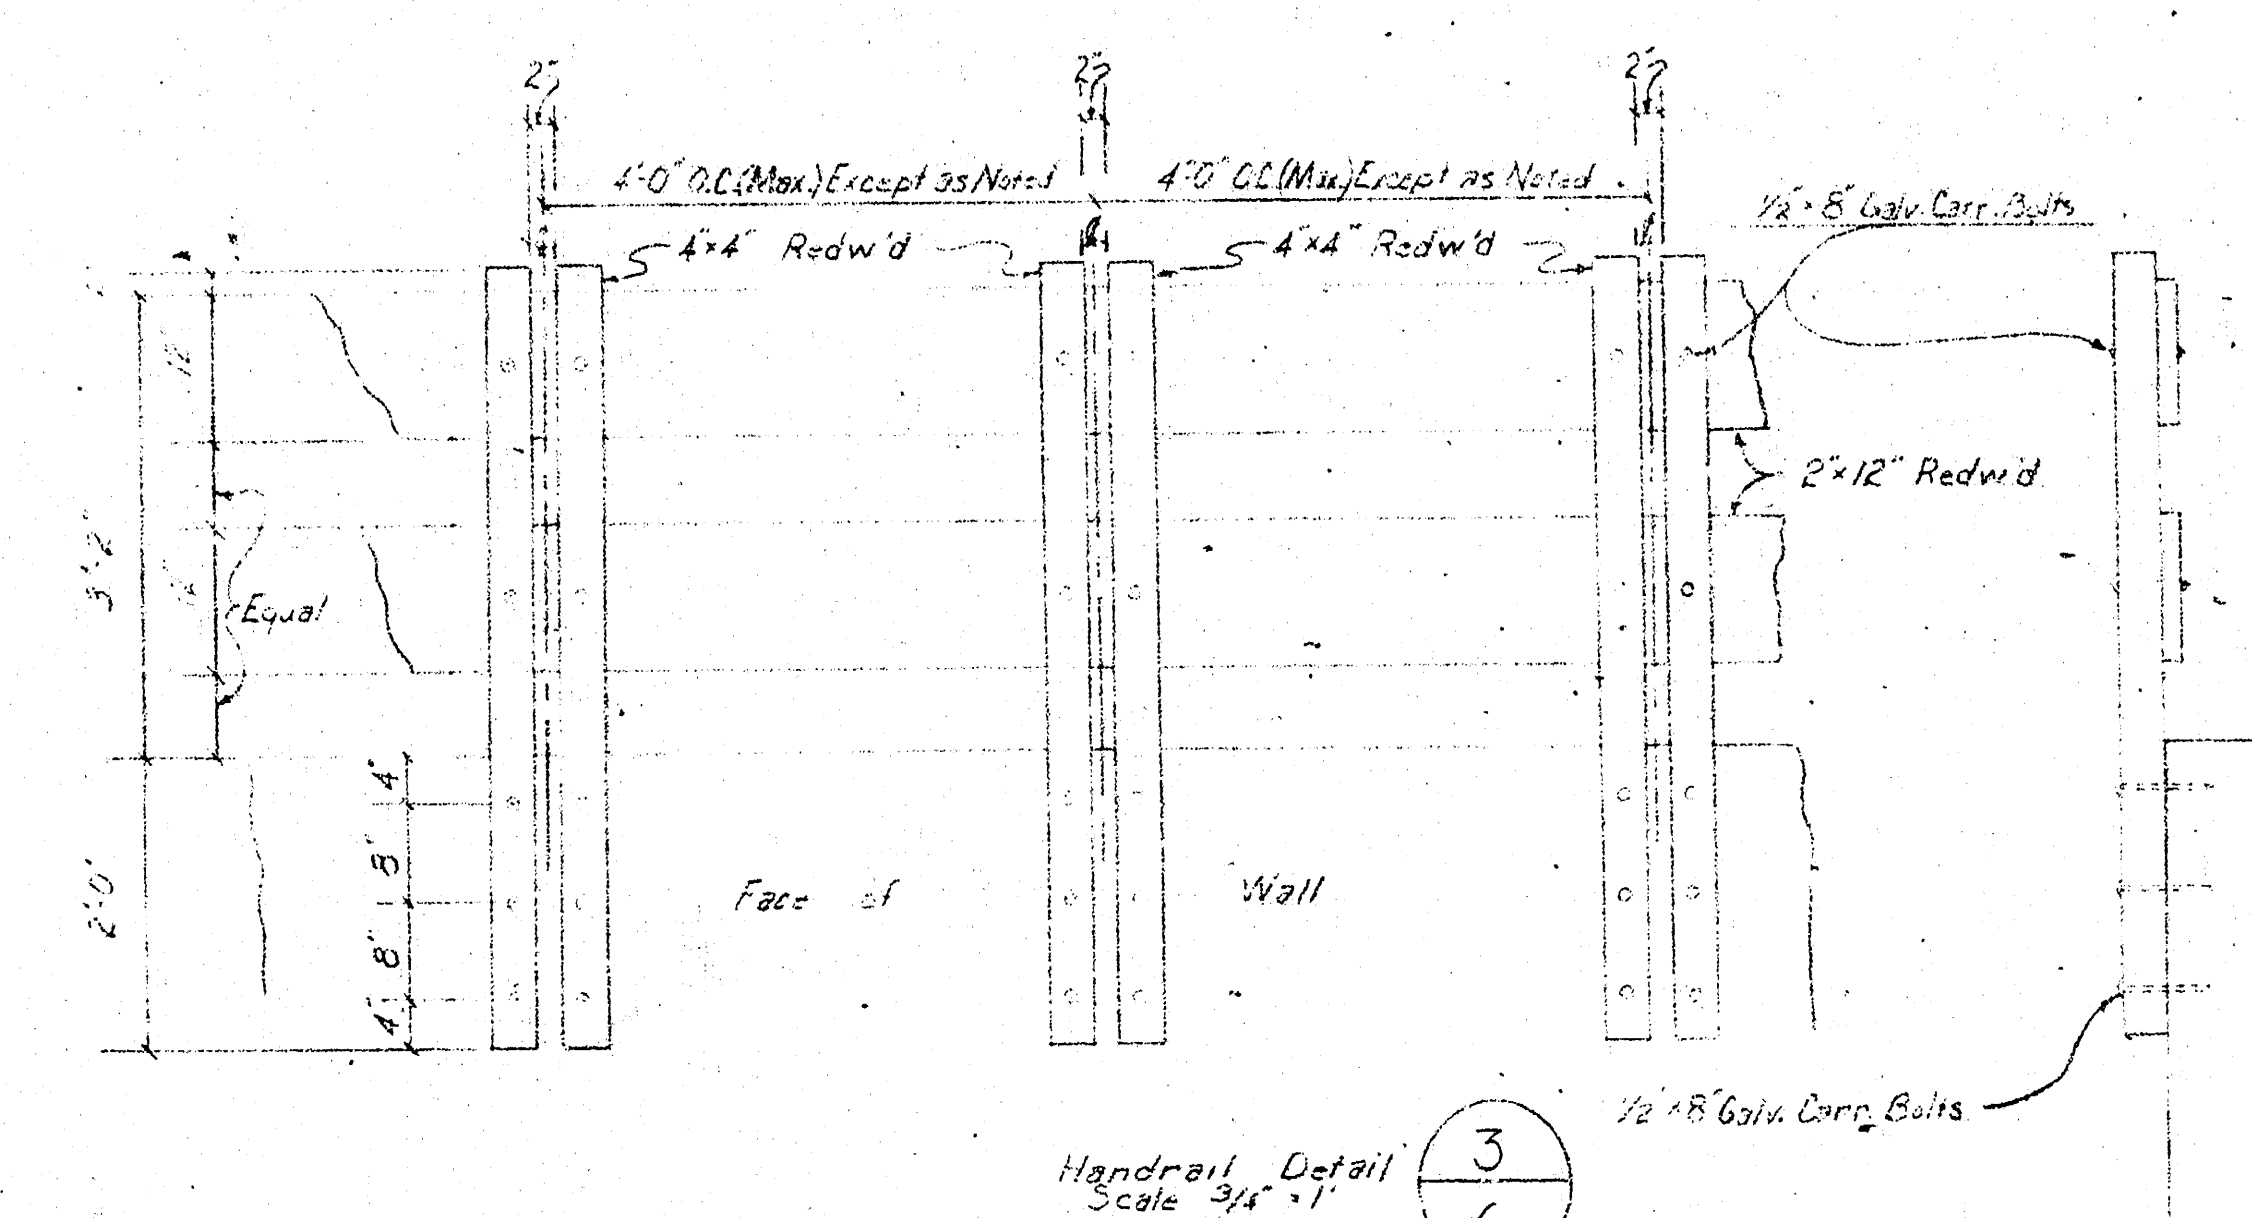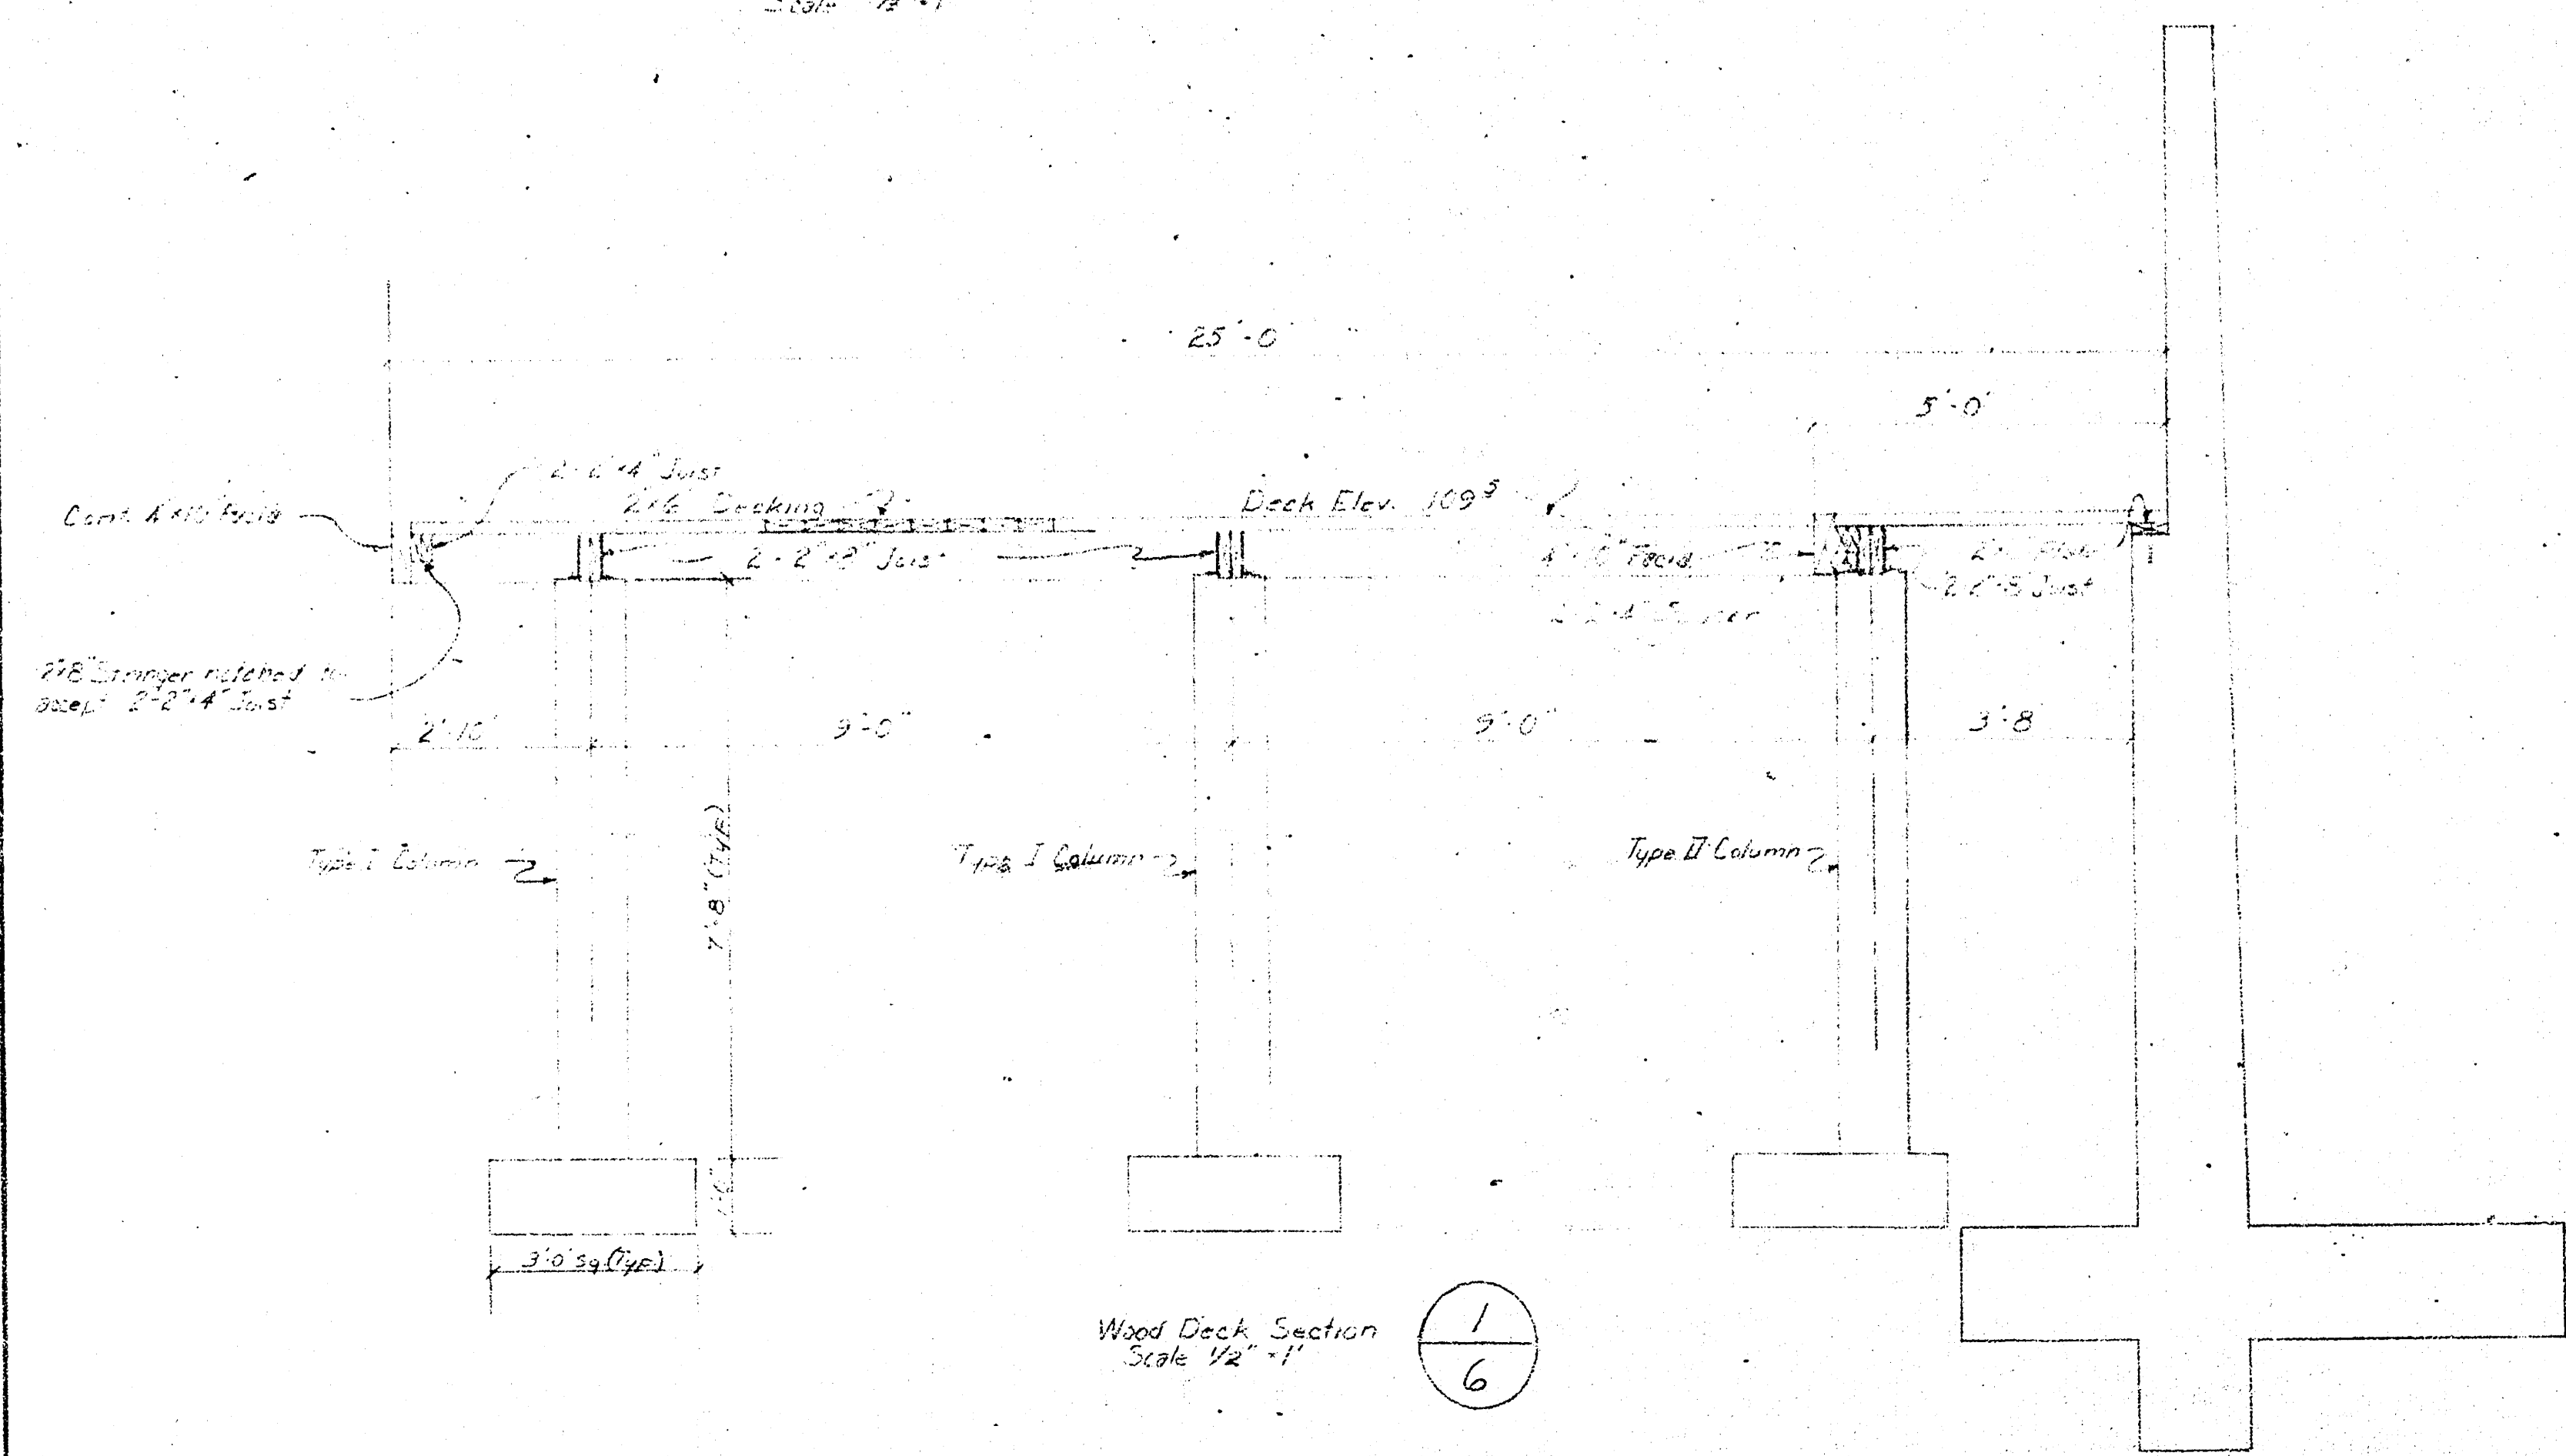

|                                         |  |                  |            |
|-----------------------------------------|--|------------------|------------|
| McCALEB ENGINEERING<br>EDMOND, OKLAHOMA |  | Drn. _____       | Date _____ |
|                                         |  | Eng. _____       |            |
|                                         |  | Rev. _____       |            |
| CONTINENTAL VILLAGE<br>MARINA           |  | SHEET NO. 6 OF 6 |            |
| DETAIL SHEET                            |  |                  |            |