


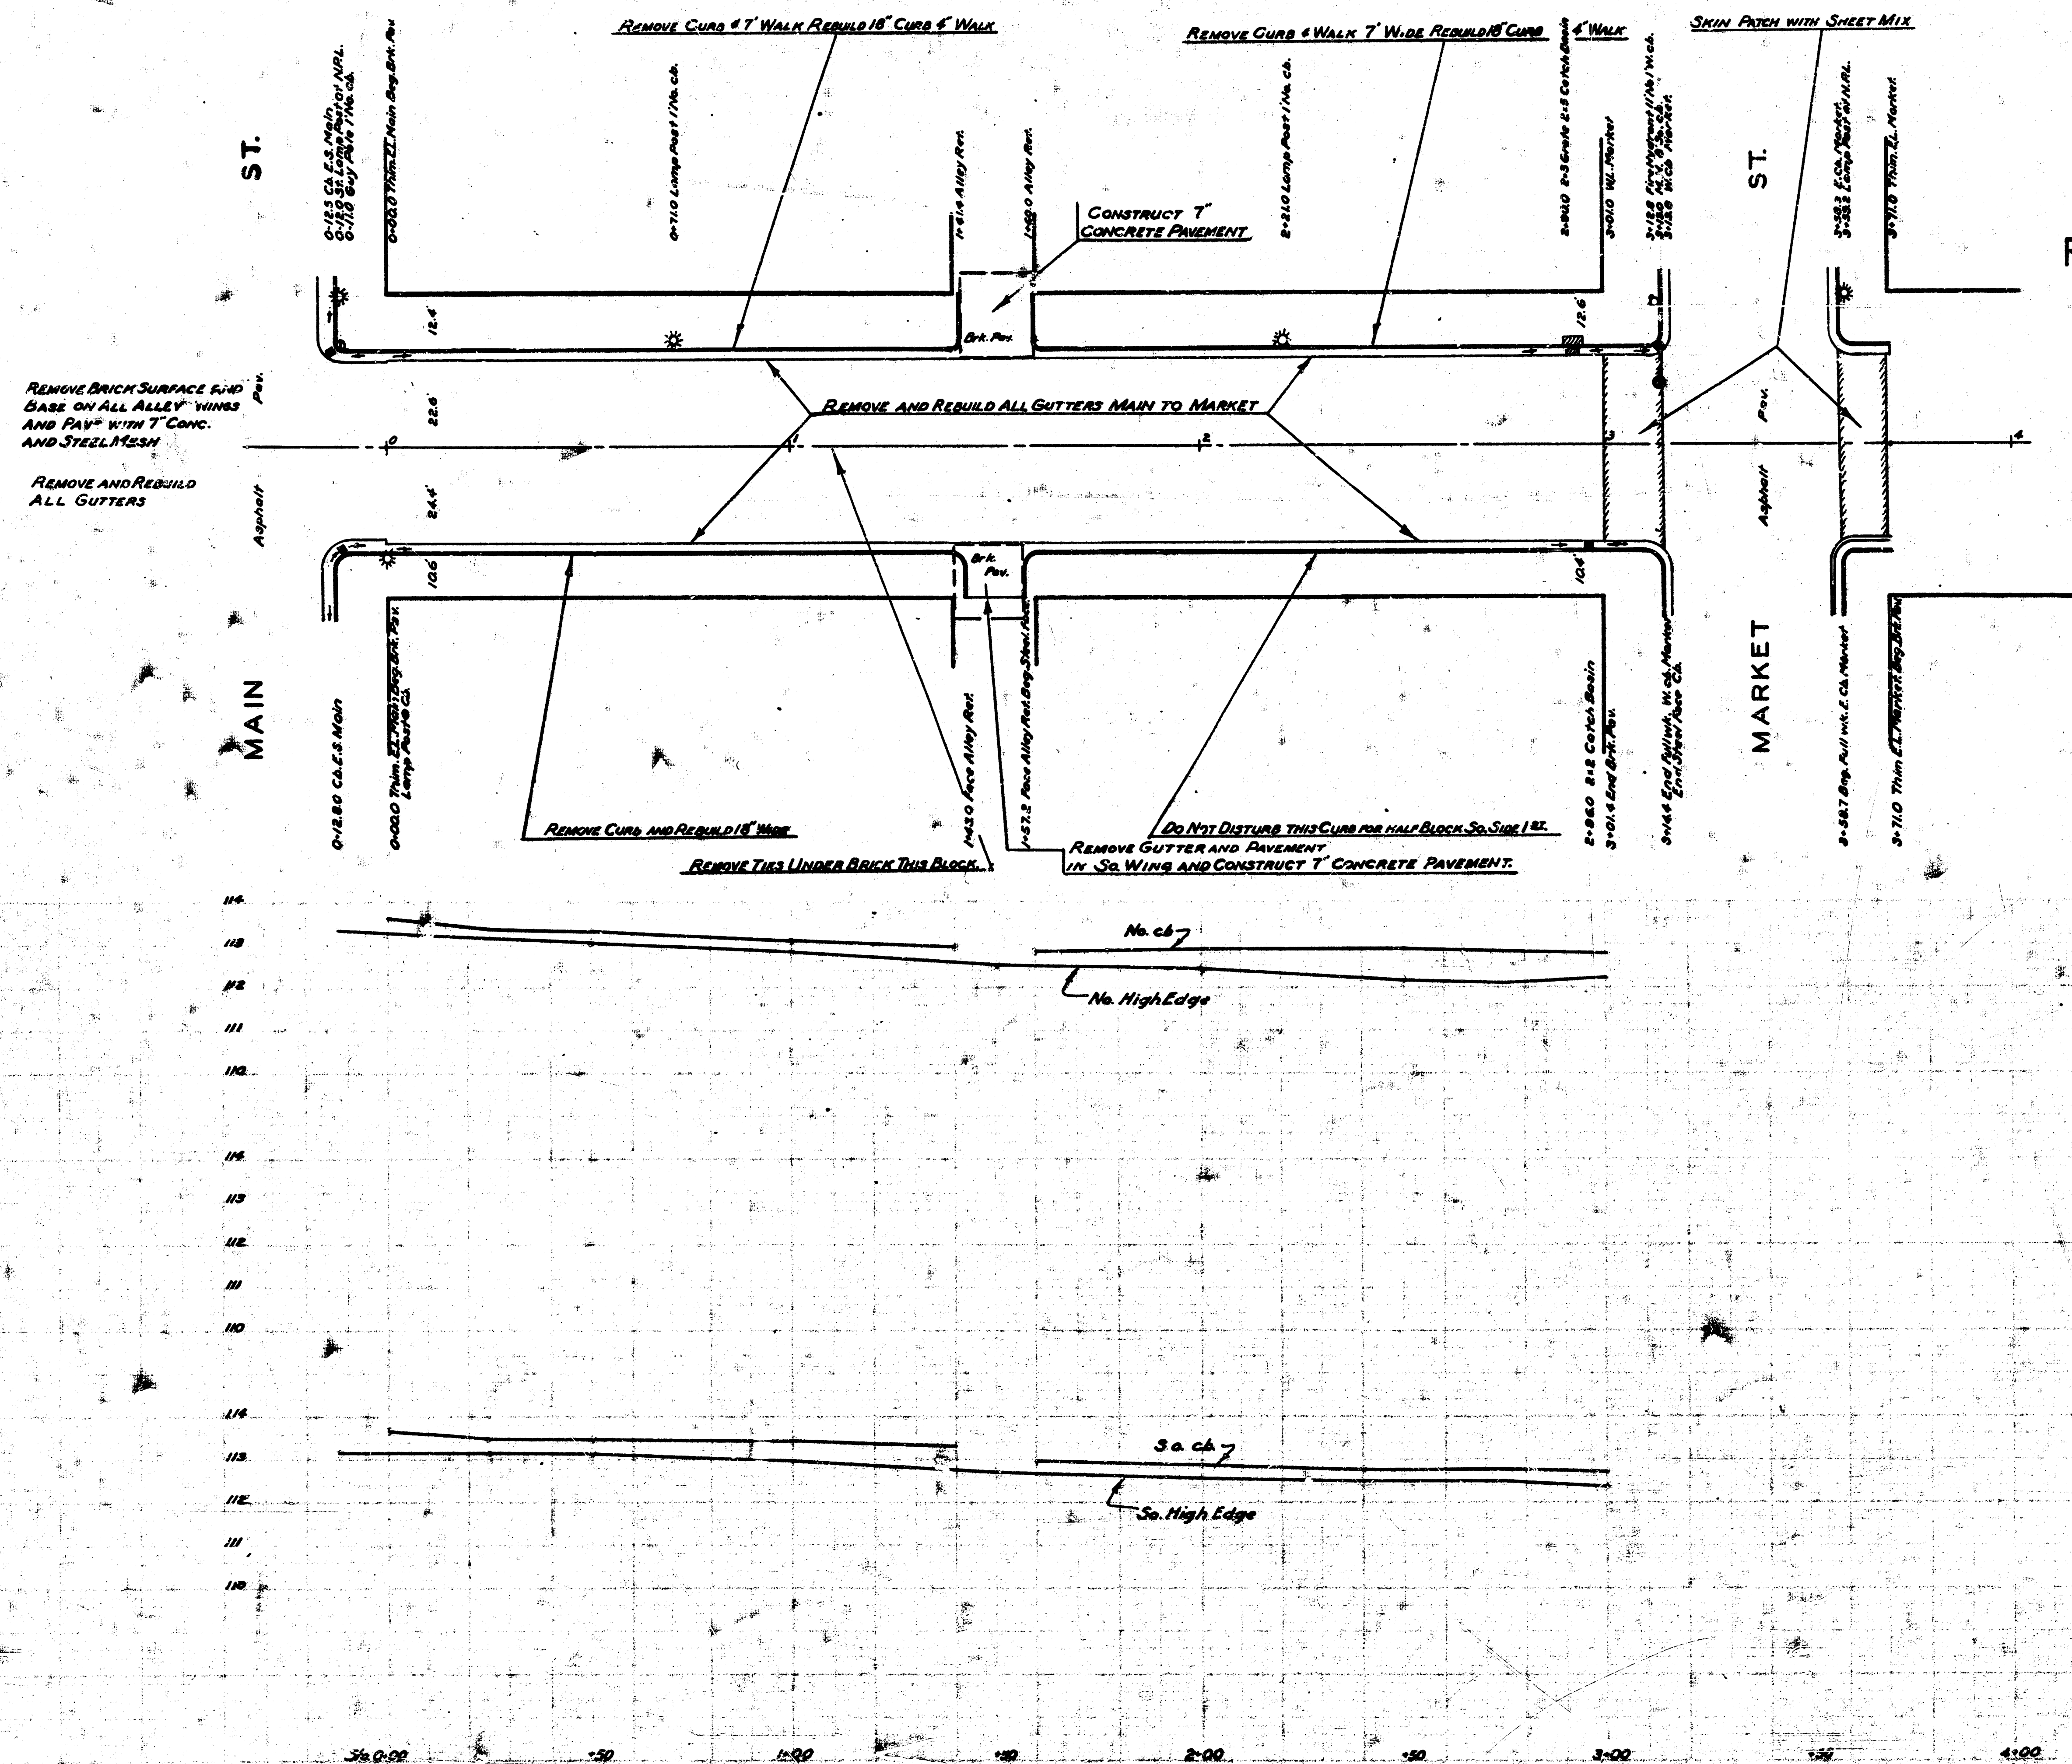


PAVING PLANS
FOR
FIRST STREET
EL. MAIN ST. TO W.L. WASHINGTON AVE.
WICHITA, KANSAS

- LEGEND
- ⊙ LAMP POST
 - LIGHT POLE
 - FIRE HYDRANT
 - TELEPHONE POLE
 - MAN HOLE
 - OR TRAFFIC SIGNAL LIGHT
 - GUY POLE
 - CATCH BASIN
 - GRATE OR CATCH BASIN
 - ⊕ TREES
 - ✕ ABANDON OR REMOVE
 - C COMMERCIAL DRIVE


SCALE 1" = 20'



ENGINEERING DEPARTMENT
CITY OF WICHITA, KANSAS
R.L. BROCKWAY CITY ENGINEER
DATE 1/34/ DRAWN BY 7000


10

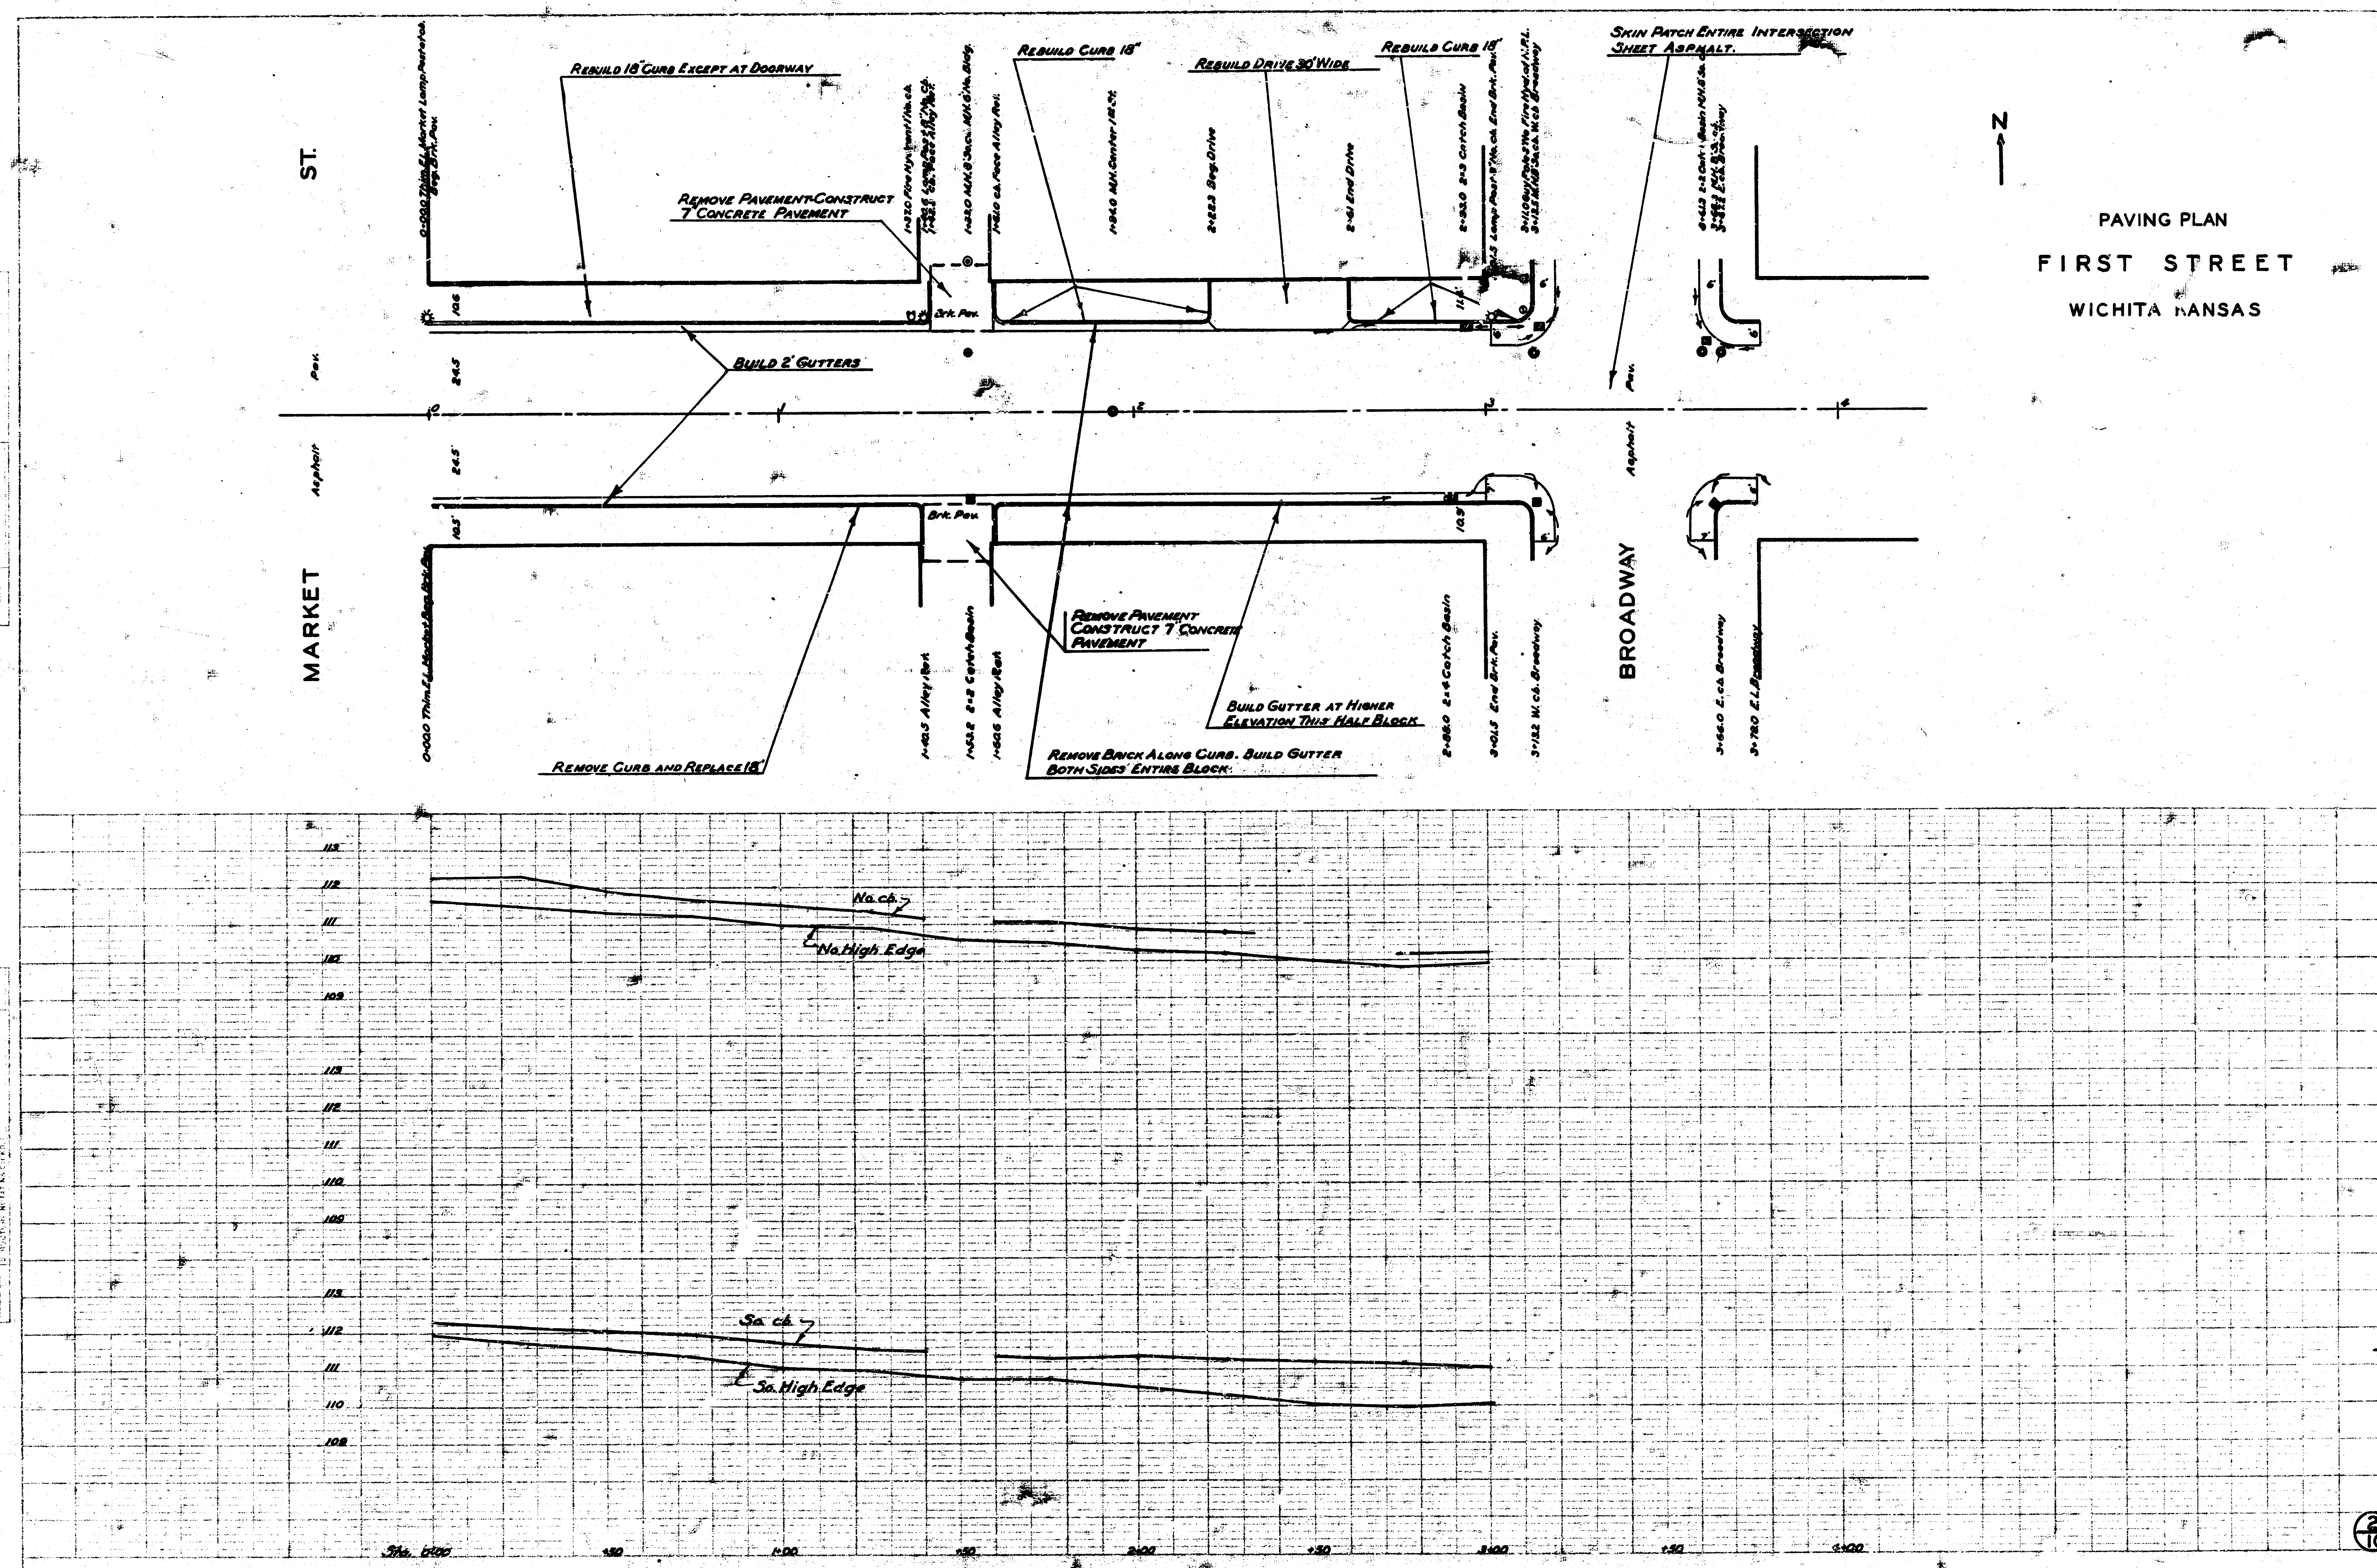


N

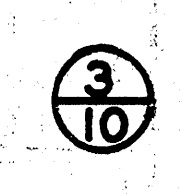


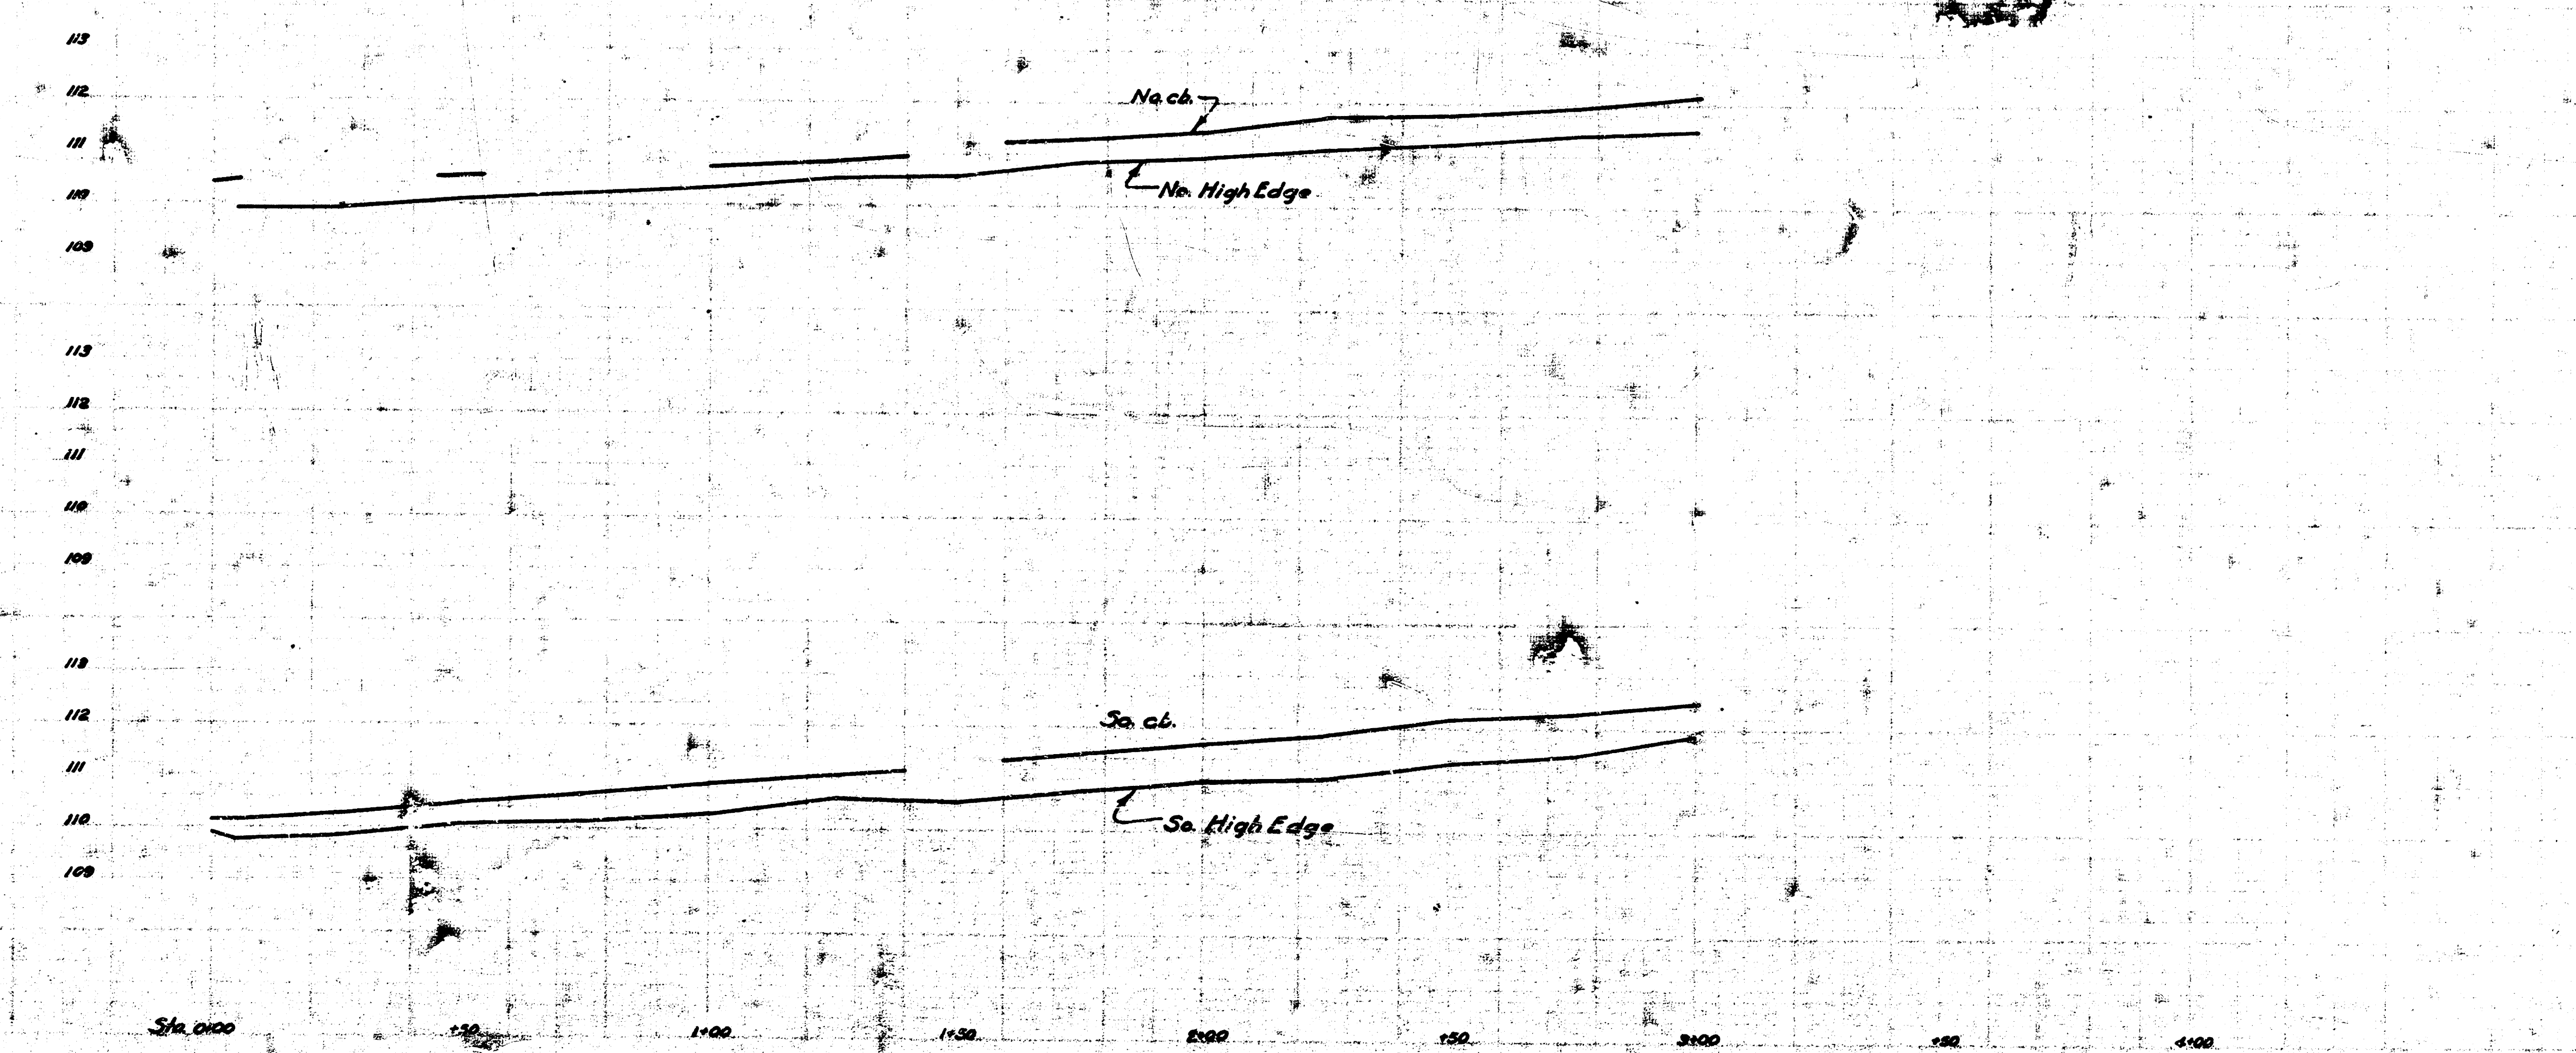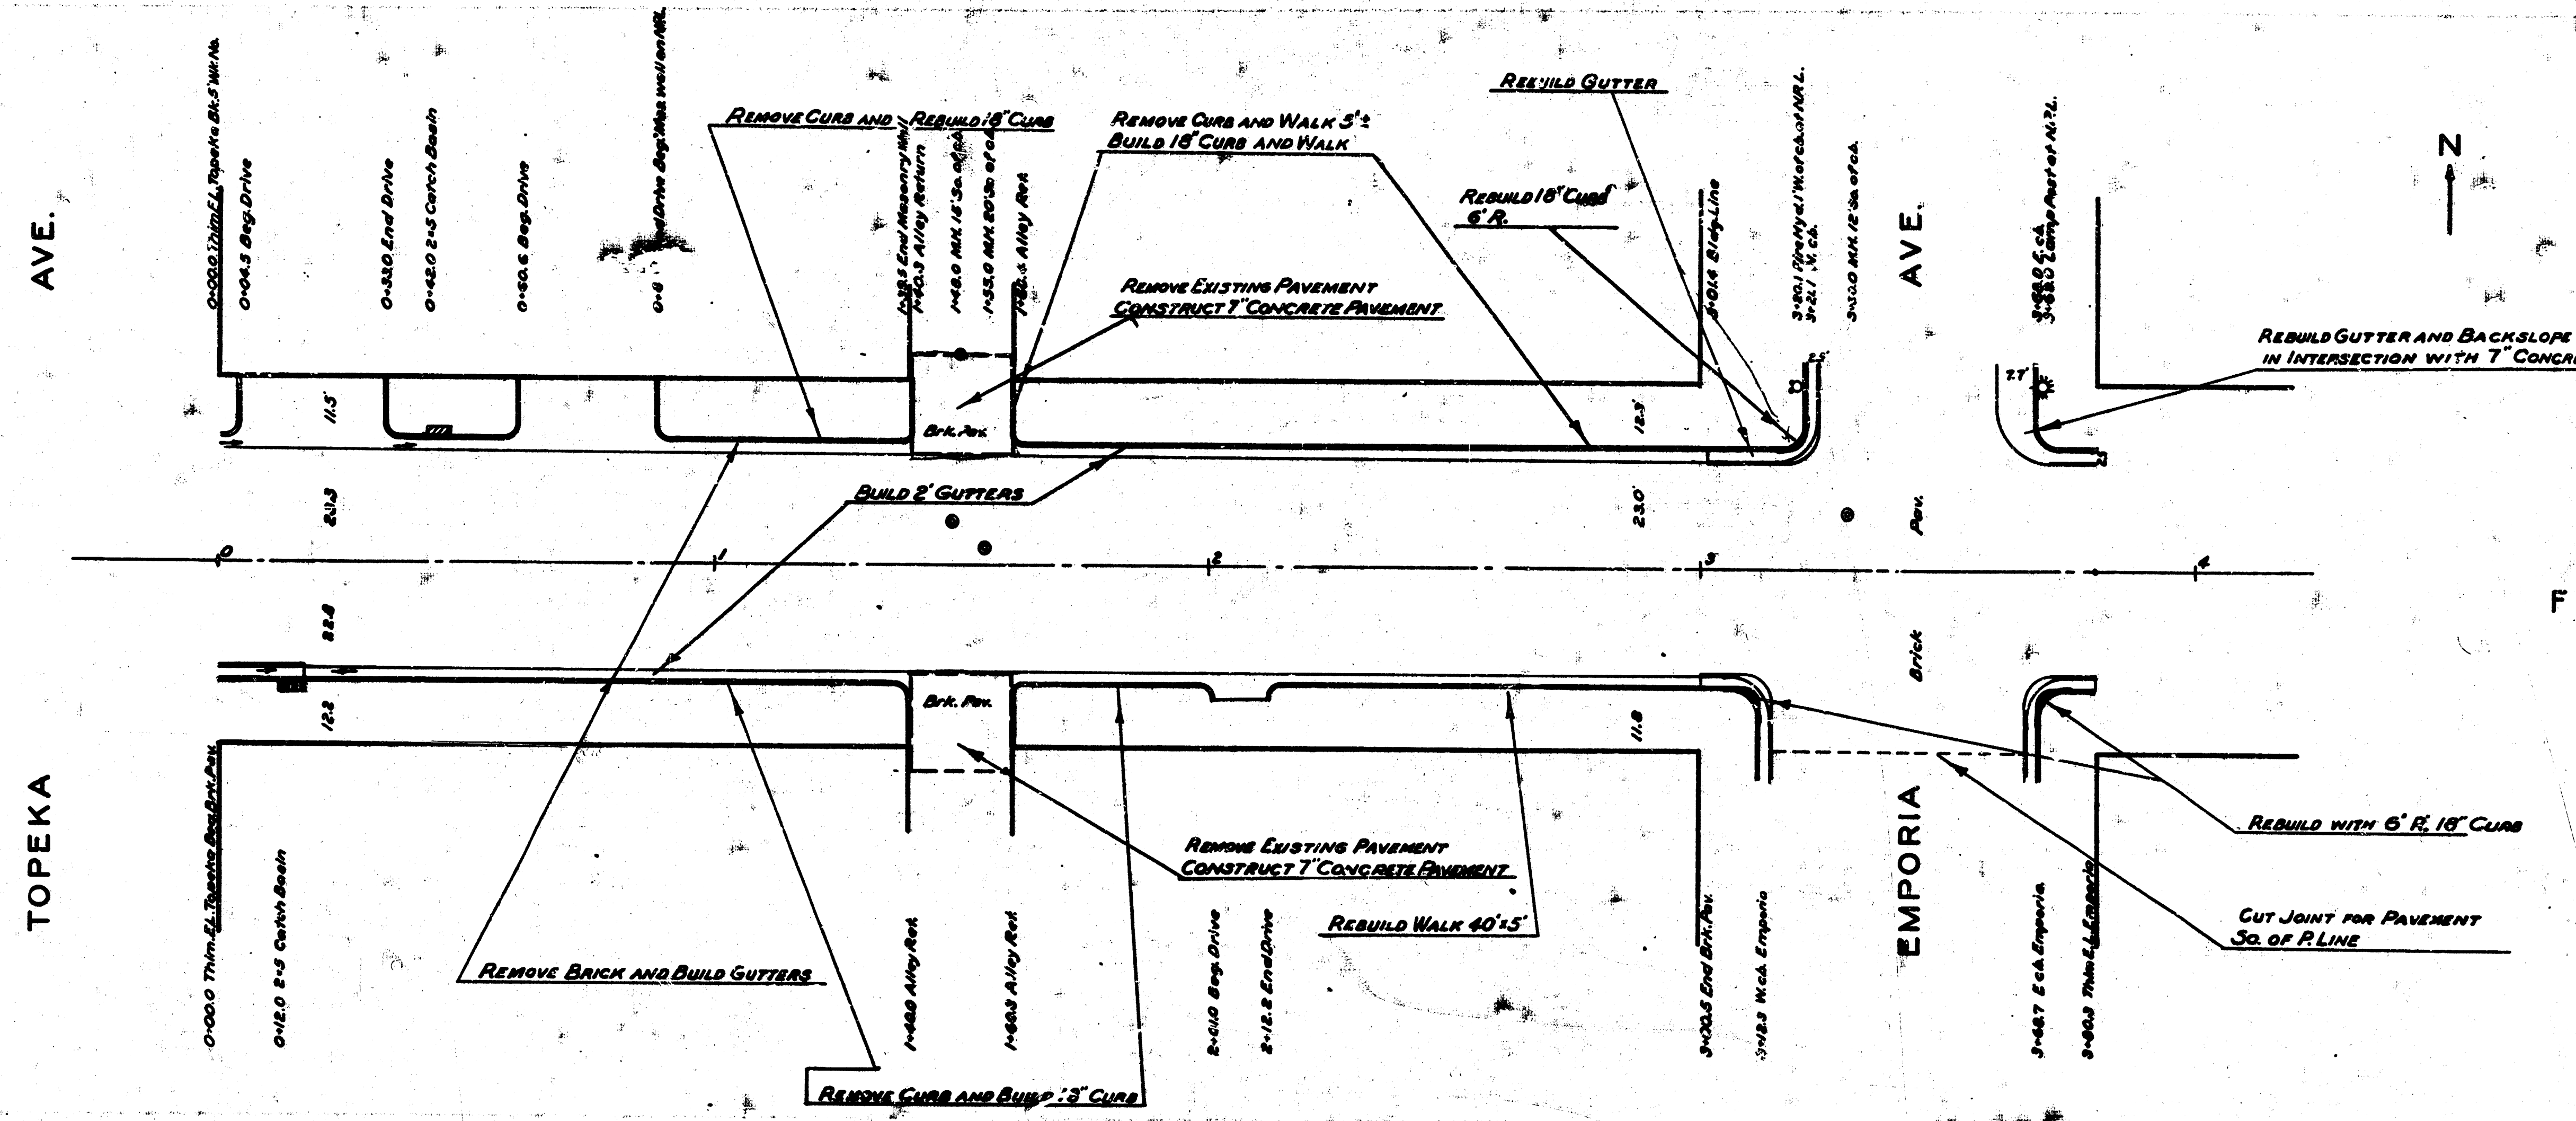


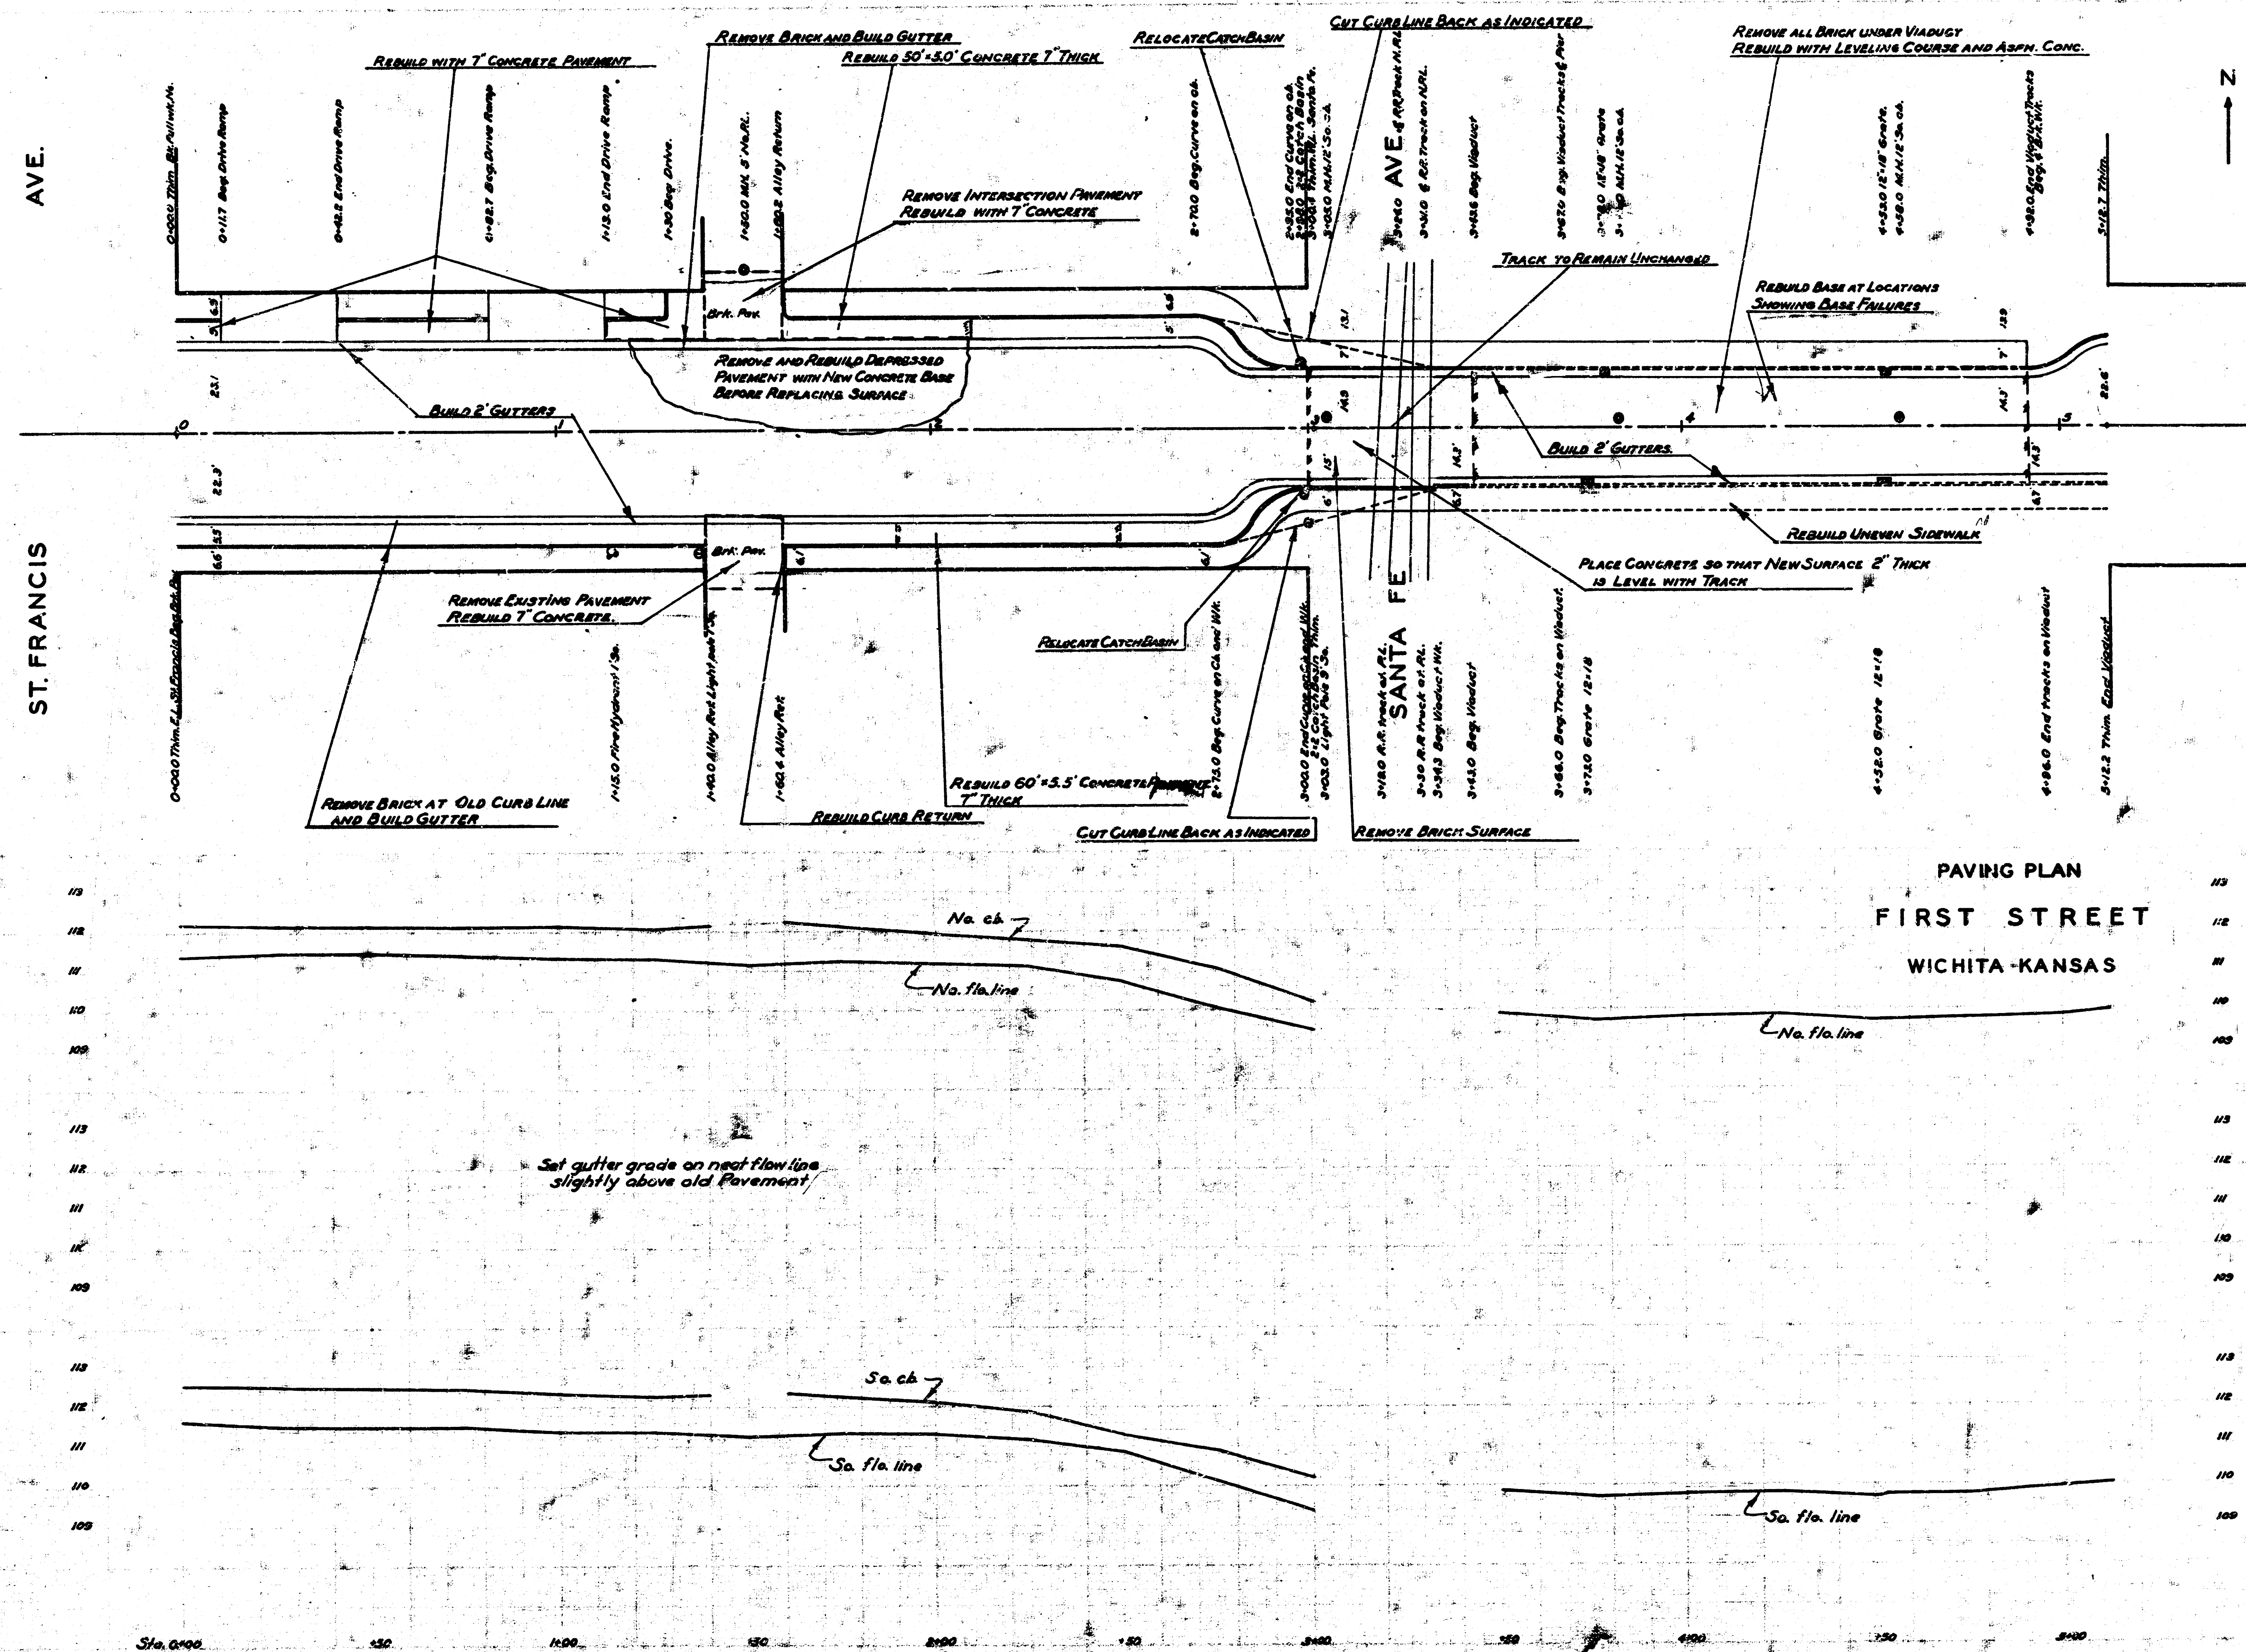

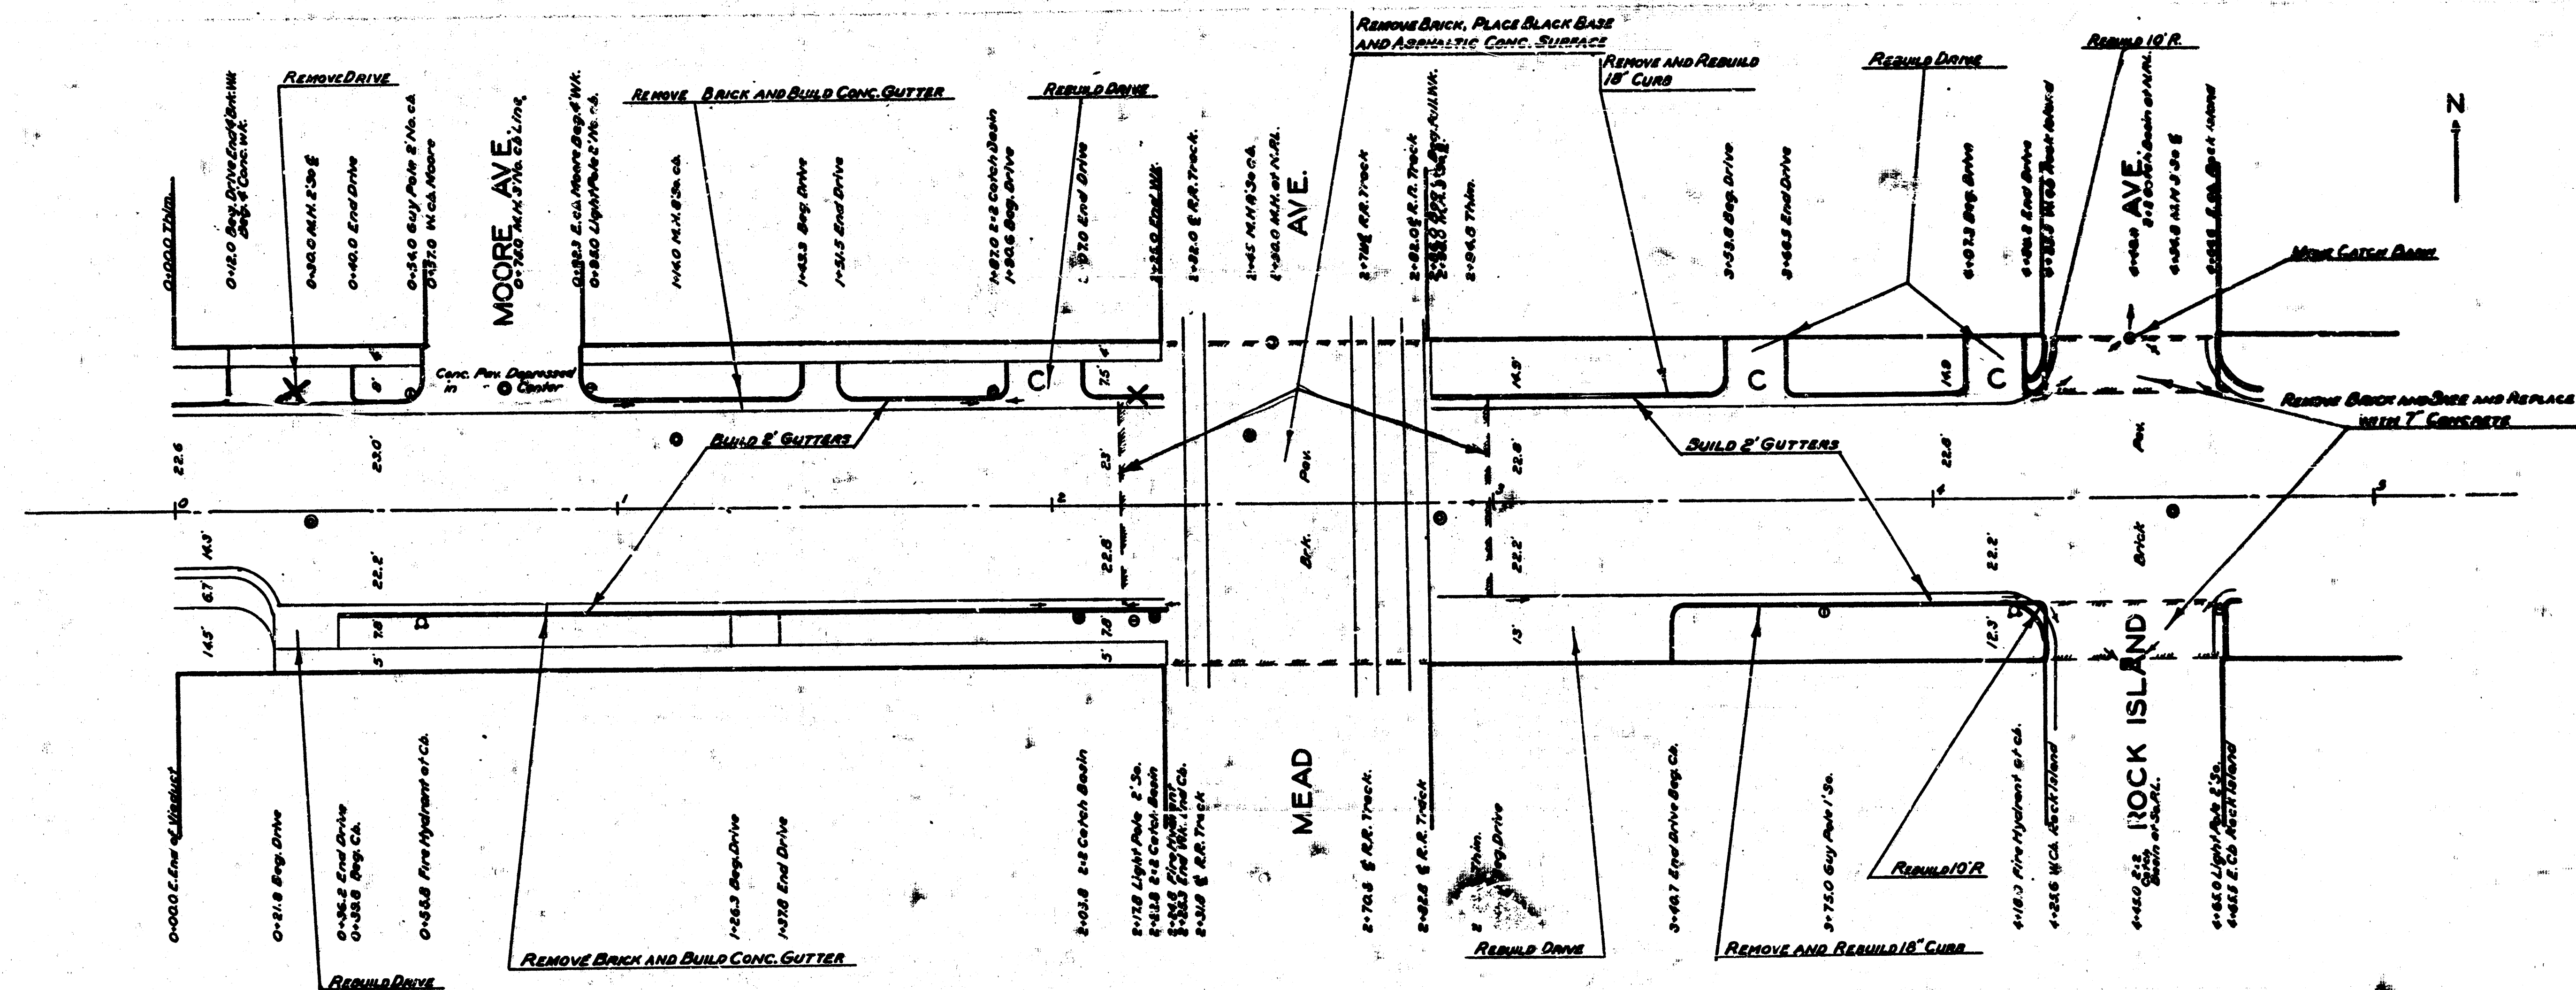


PAVING PLAN
FIRST STREET
WICHITA KANSAS


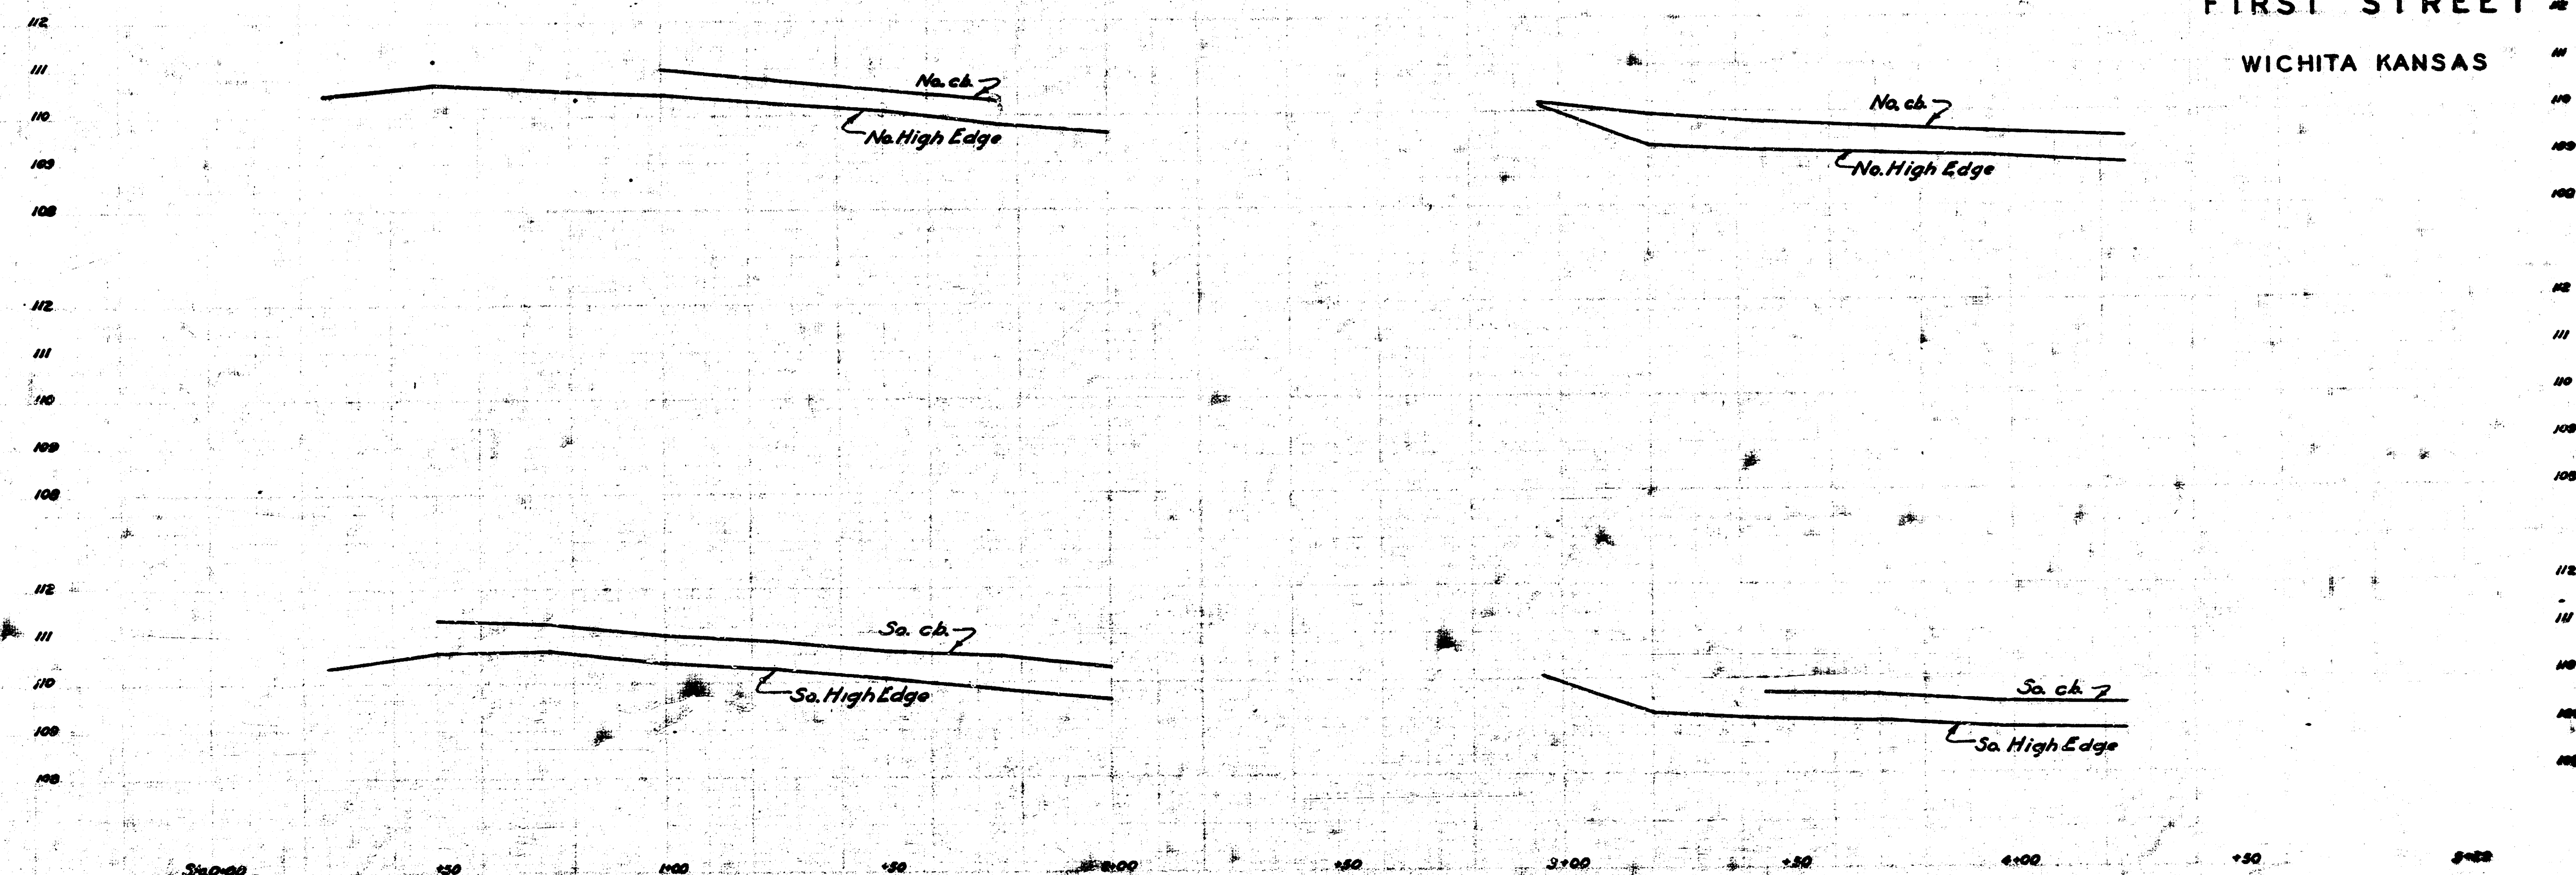


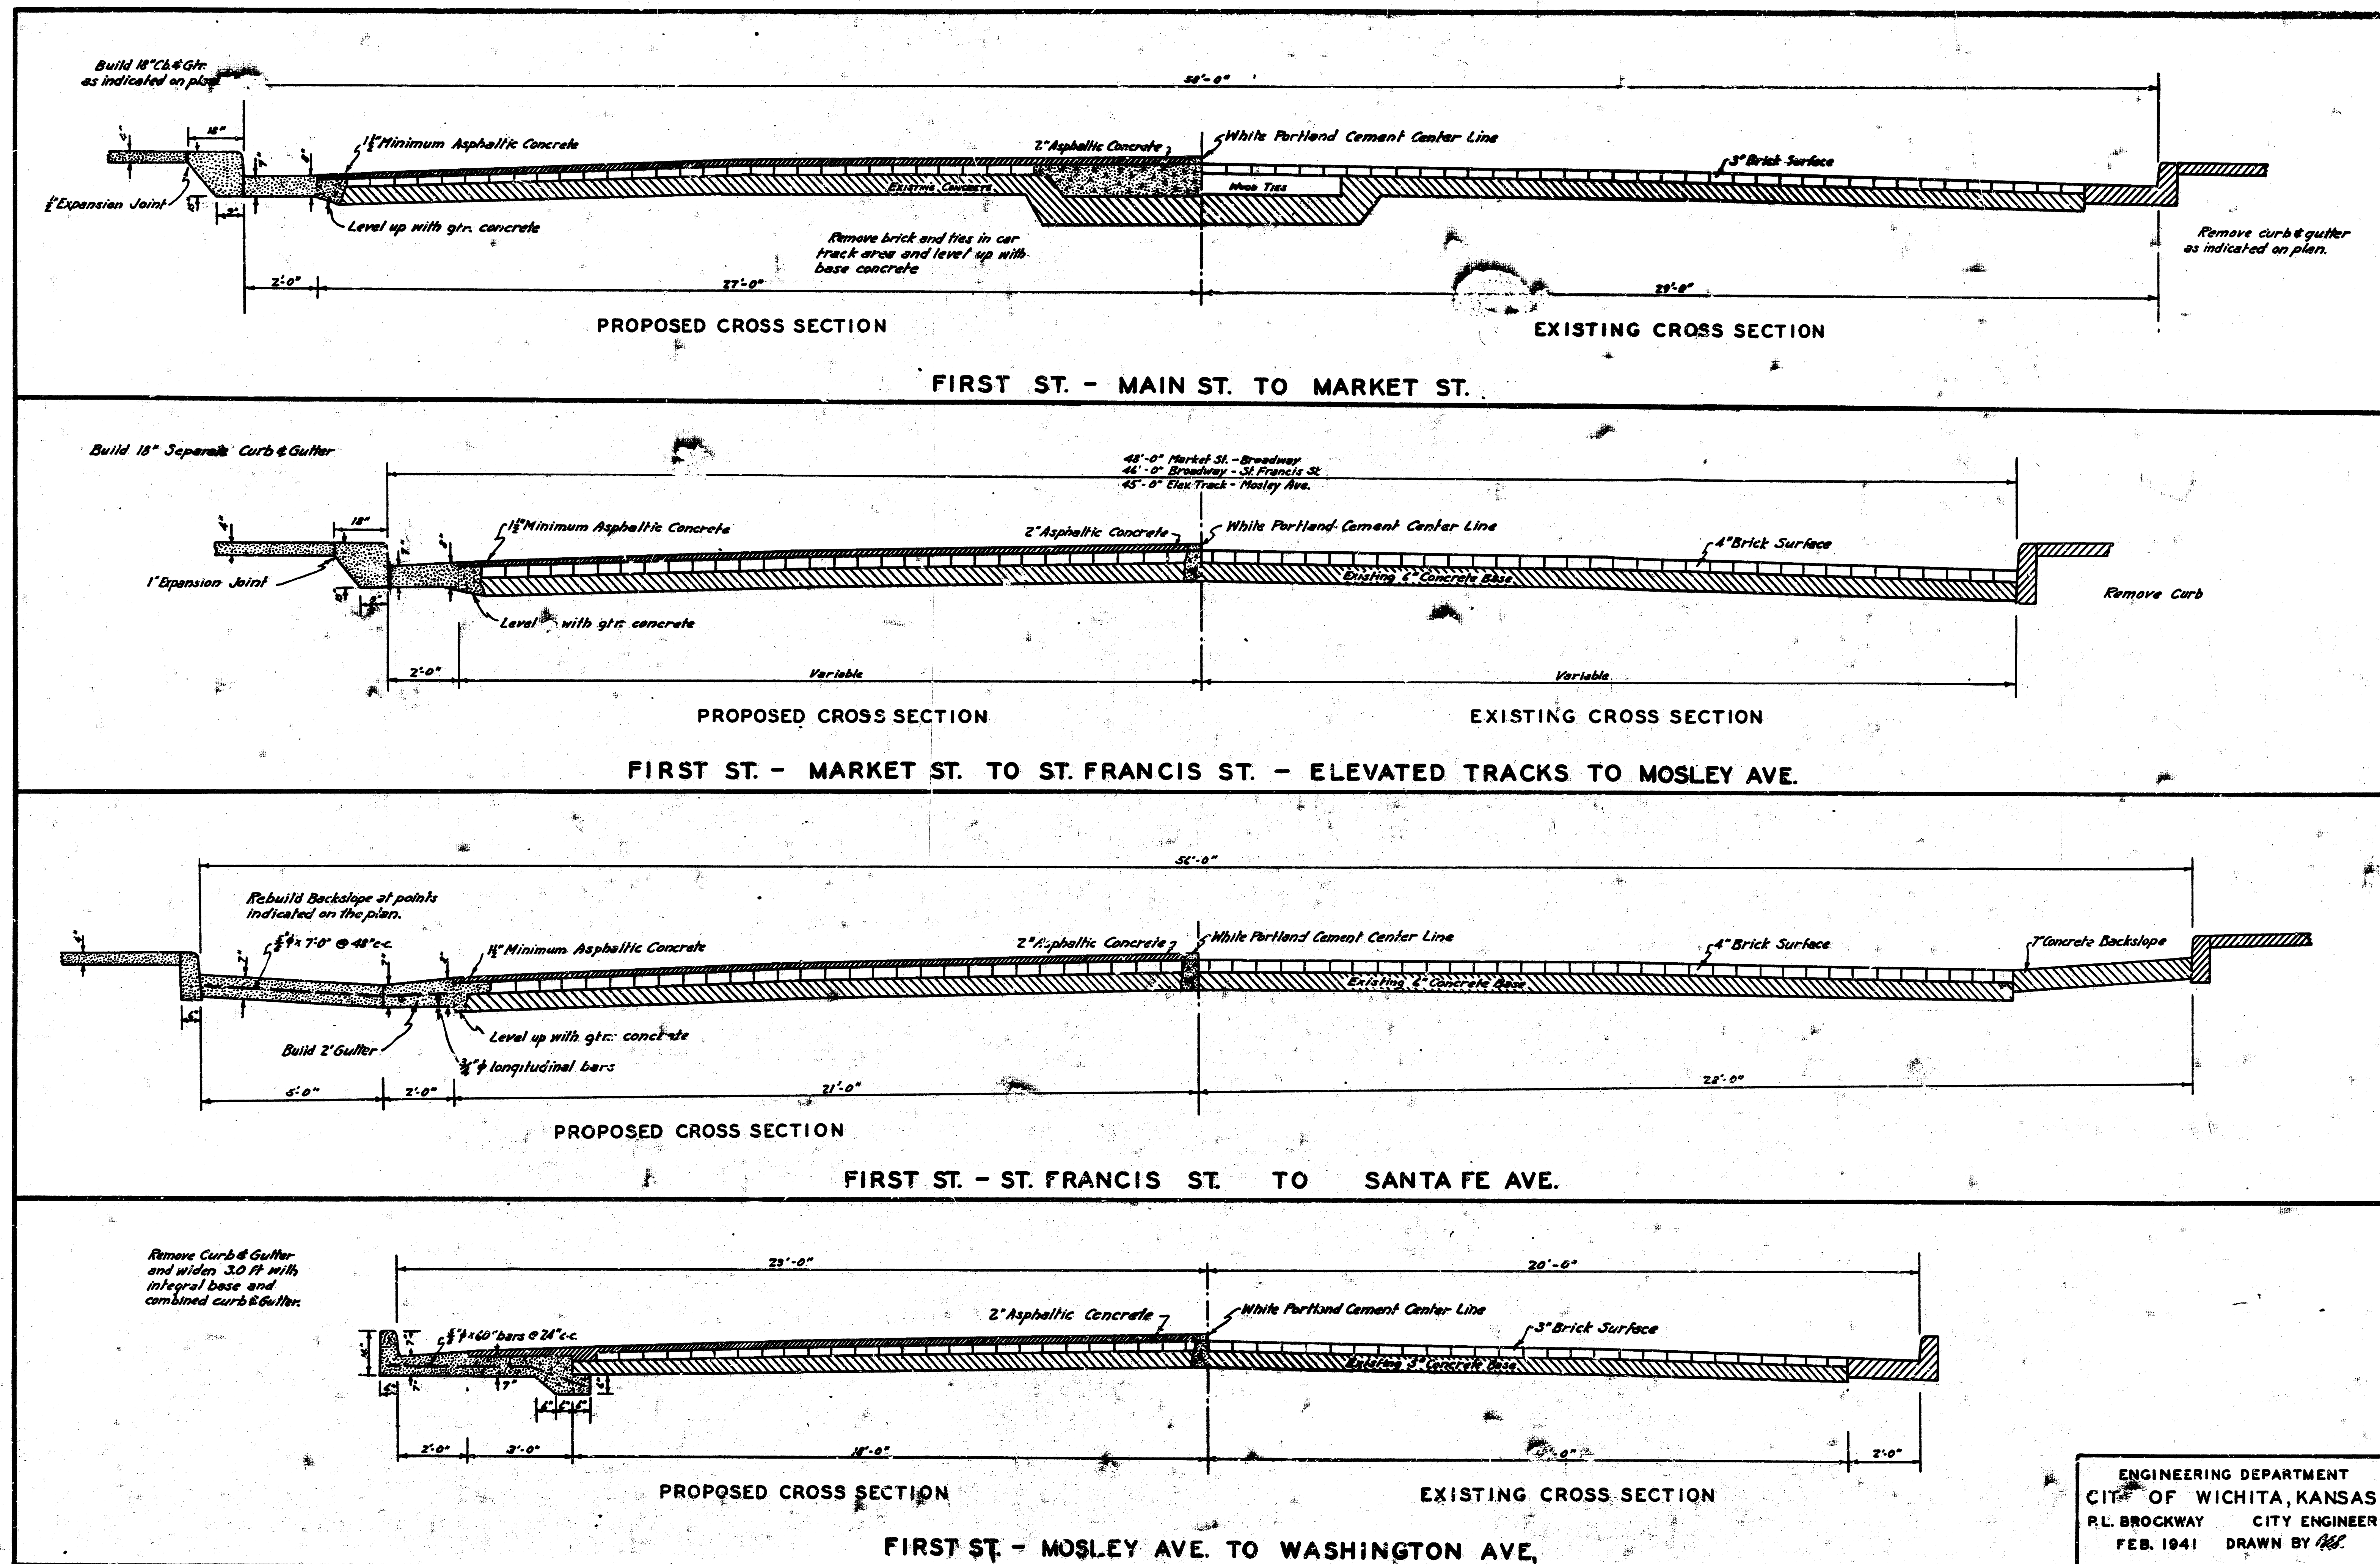

ENGINEERING DEPARTMENT
 CITY OF WICHITA, KANSAS
 R.L. BROCKWAY CITY ENGINEER
 FEB. 1941 DRAWN BY *W.C.*

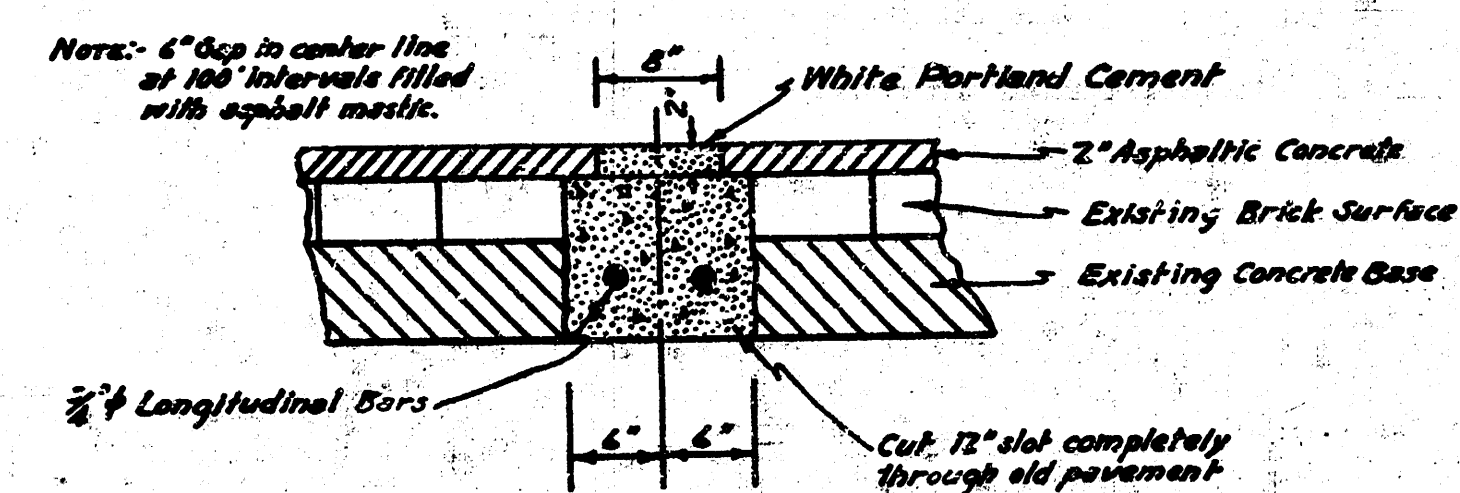

DETAIL OF CENTER LINE

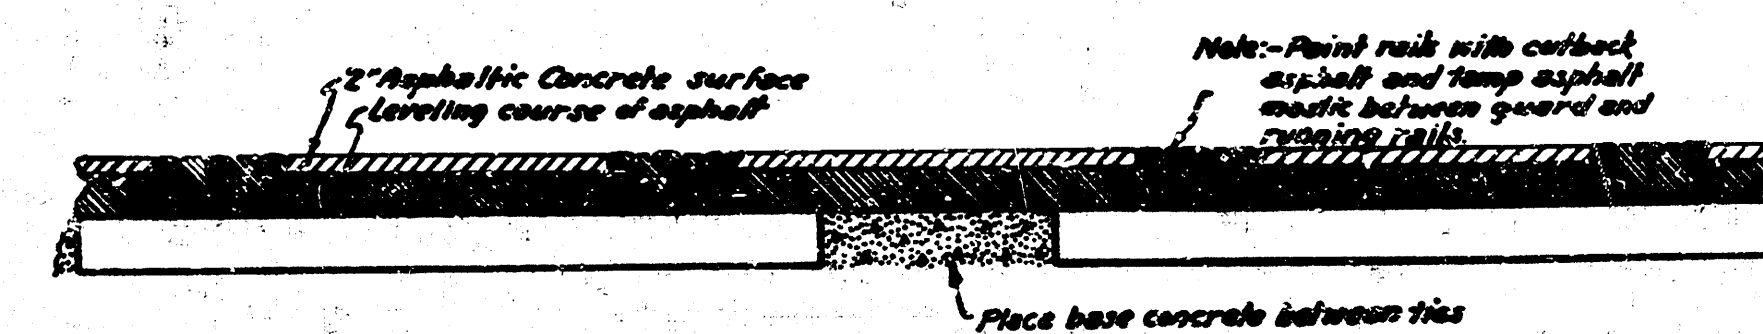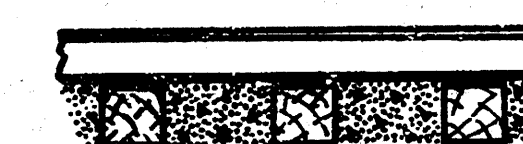

DETAIL OF RAILROAD CROSSING

ENGINEERING DEPARTMENT
CITY OF WICHITA, KANSAS
P.L. BROCKWAY CITY ENGINEER
FEB. 1941 DRAWN BY *W.L.*