


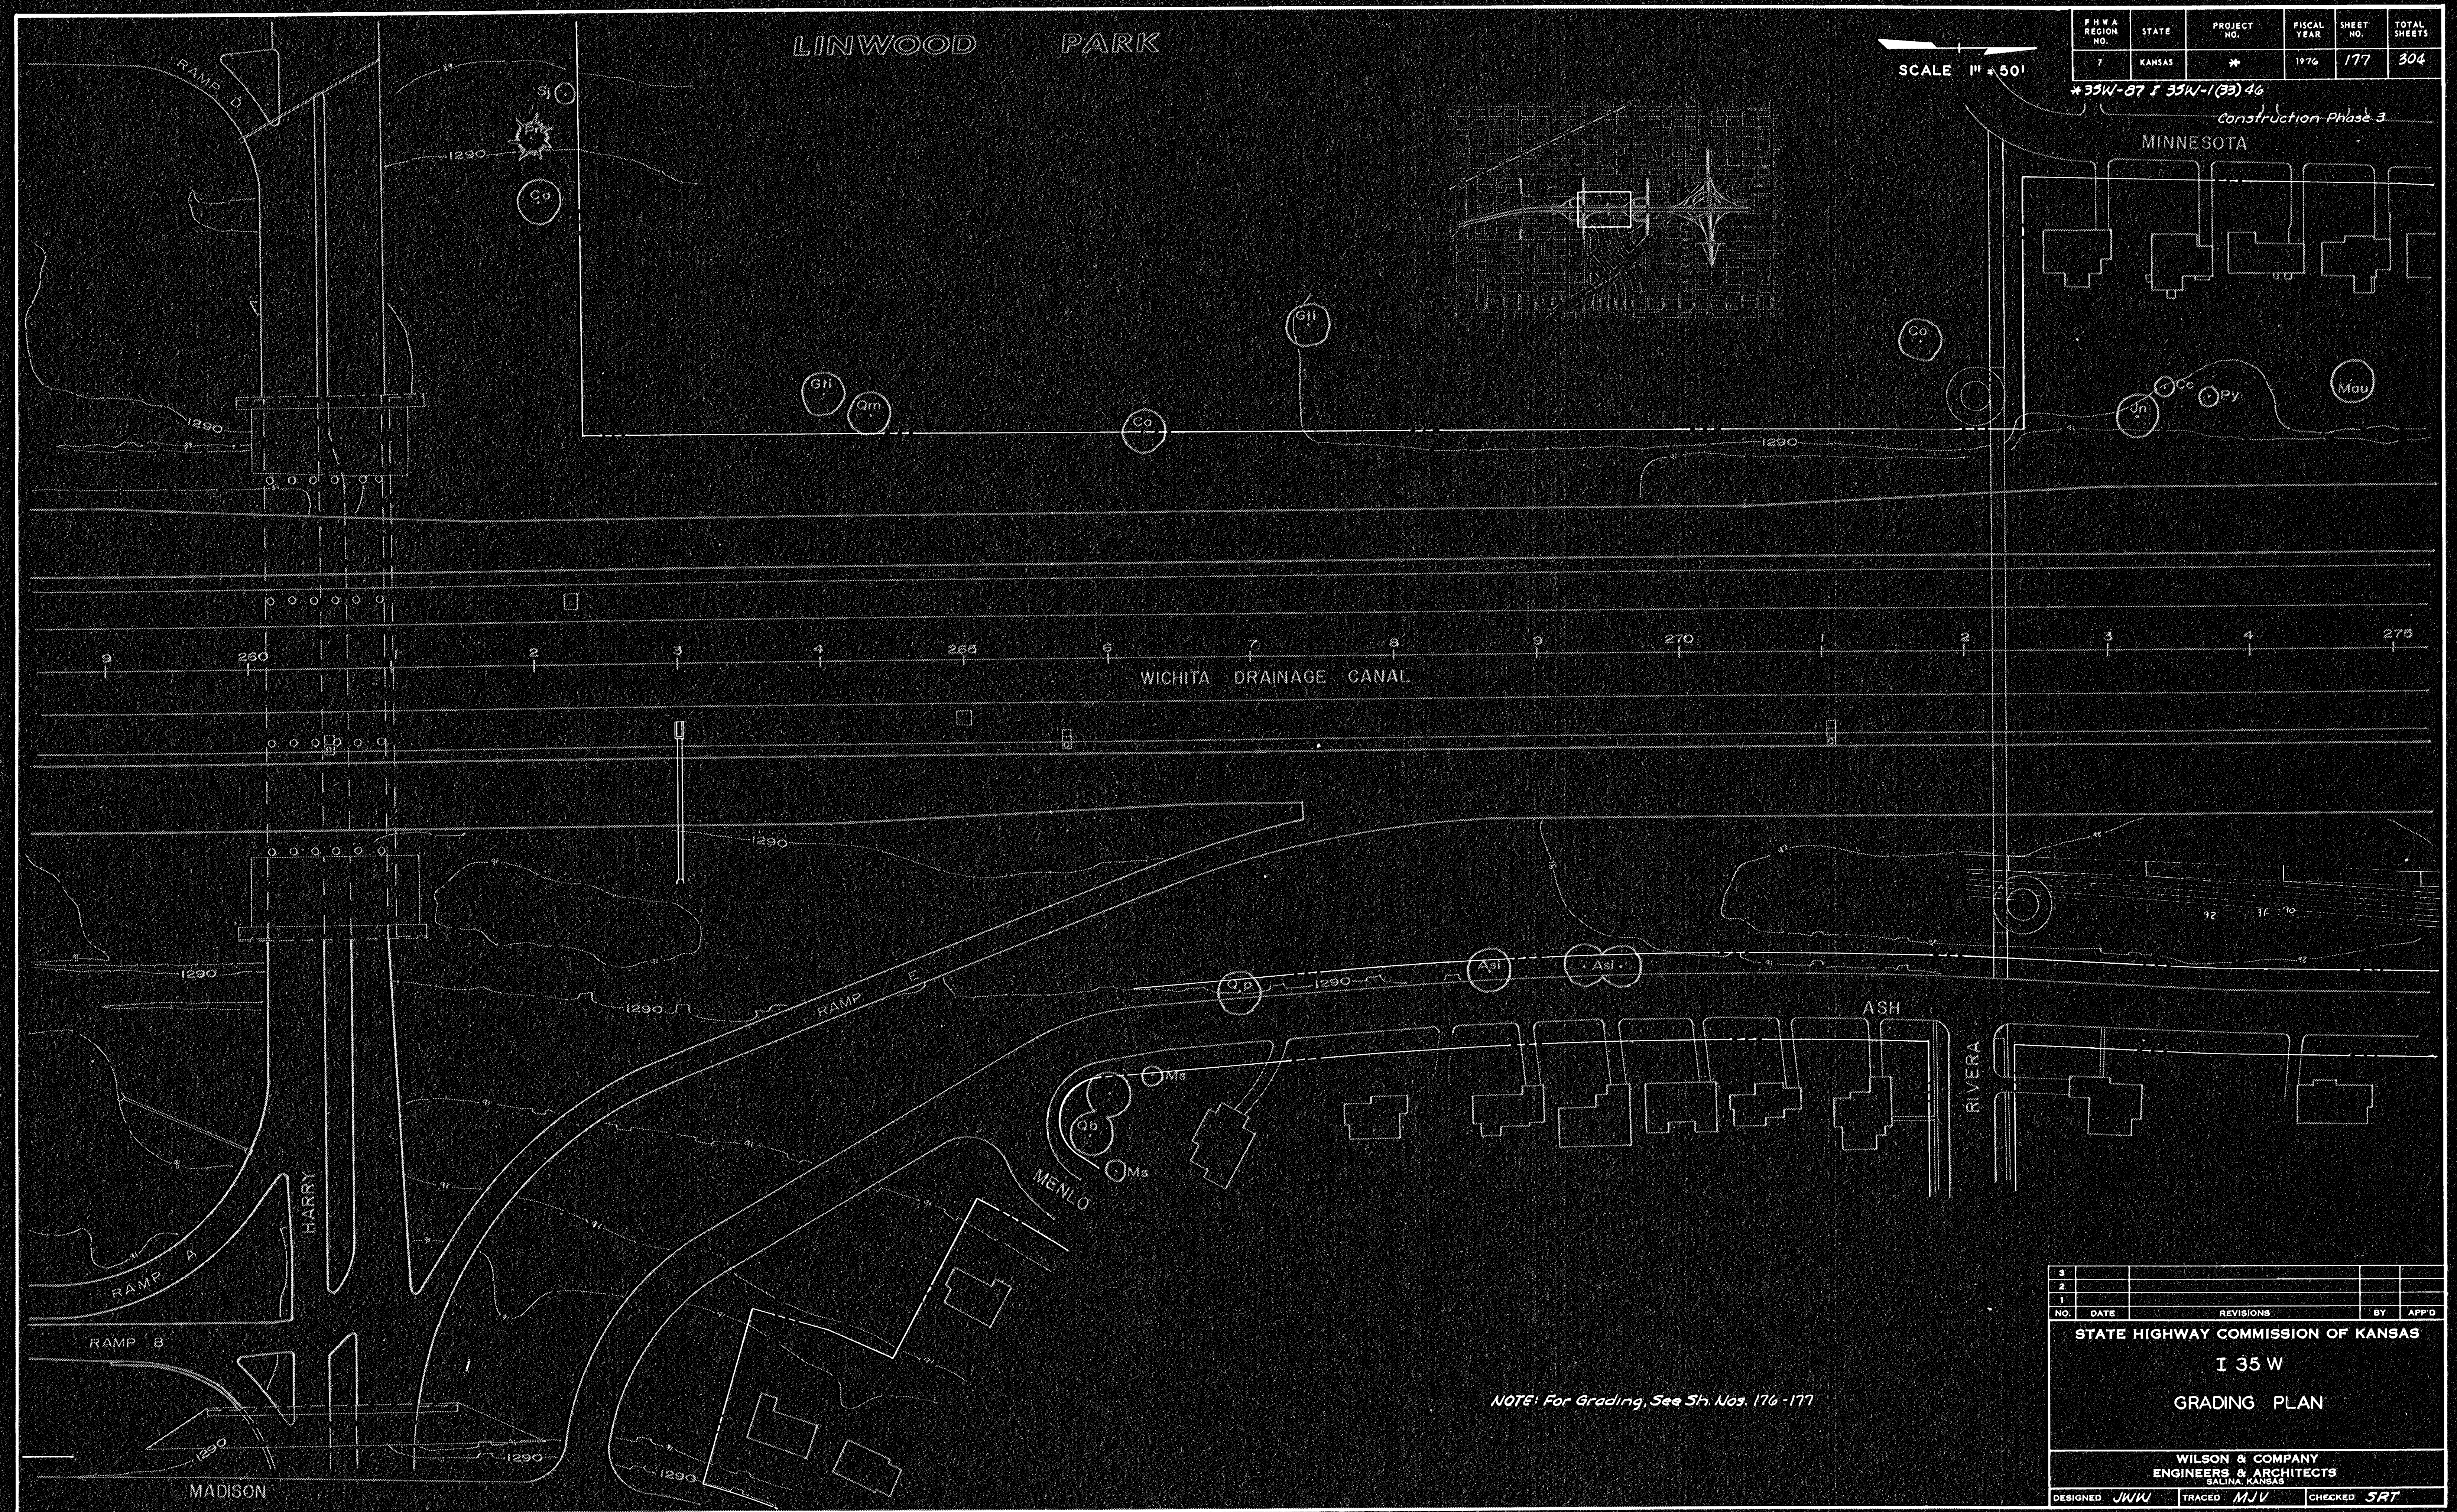

F H W A REGION NO.	STATE	PROJECT NO.	FISCAL YEAR	SHEET NO.	TOTAL SHEETS
7	KANSAS	*	1976	177	304

* 35W-87 & 35W-1(33) 46
Construction Phase 3

NO.	DATE	REVISIONS	BY	APP'D
3				
2				
1				

STATE HIGHWAY COMMISSION OF KANSAS	
I 35 W	
GRADING PLAN	
WILSON & COMPANY ENGINEERS & ARCHITECTS SALINA, KANSAS	
DESIGNED JKW	TRACED M/V
CHECKED SRT	

NOTE: For Grading, See Sh. Nos. 176-177