


FHW REGION NO.	STATE	PROJECT NO.	FISCAL YEAR	SHEET NO.	TOTAL SHEETS
7	KANSAS	*	1976	186	304


* 35W-87 I 35W-1(33)46

Construction Phase 3

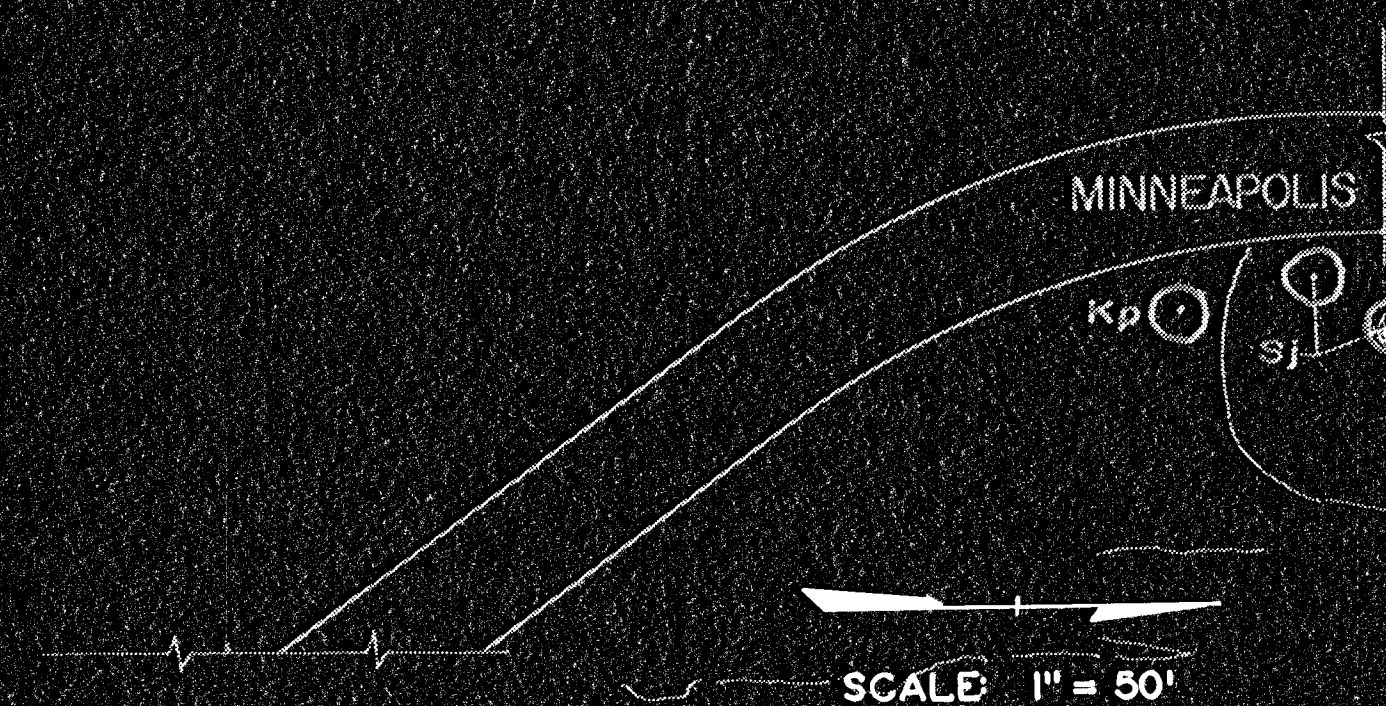

SCALE: 1" = 50'


DETAIL A

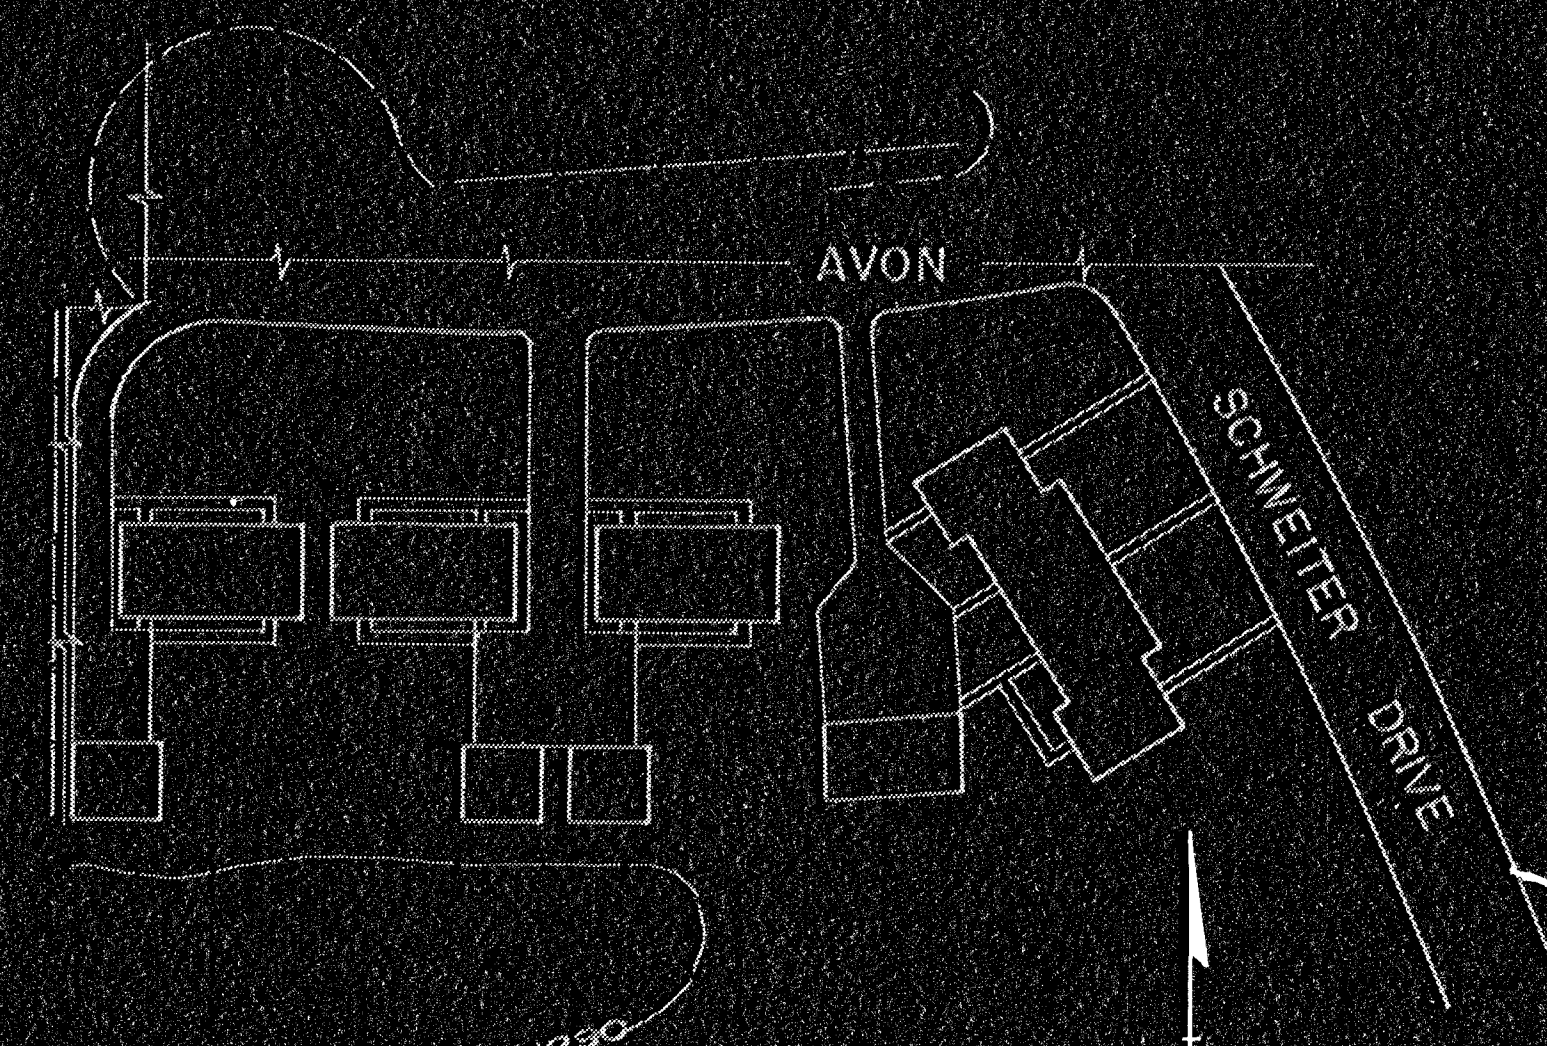

SCHWEITER DRIVE

DETAIL B

SCALE: 1" = 50'

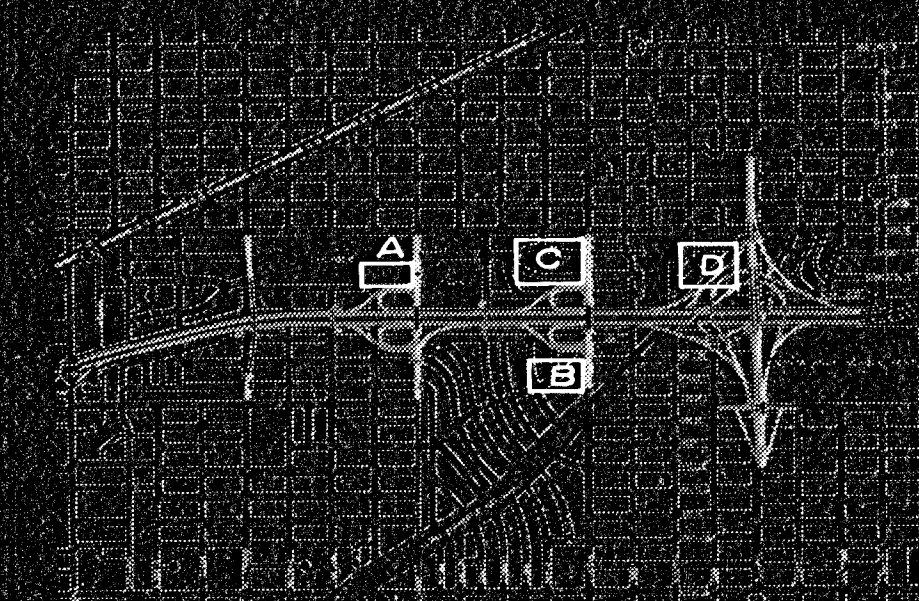


SCALE: 1" = 50'

MINNEAPOLIS

SCALE: 1" = 50'

DETAIL C

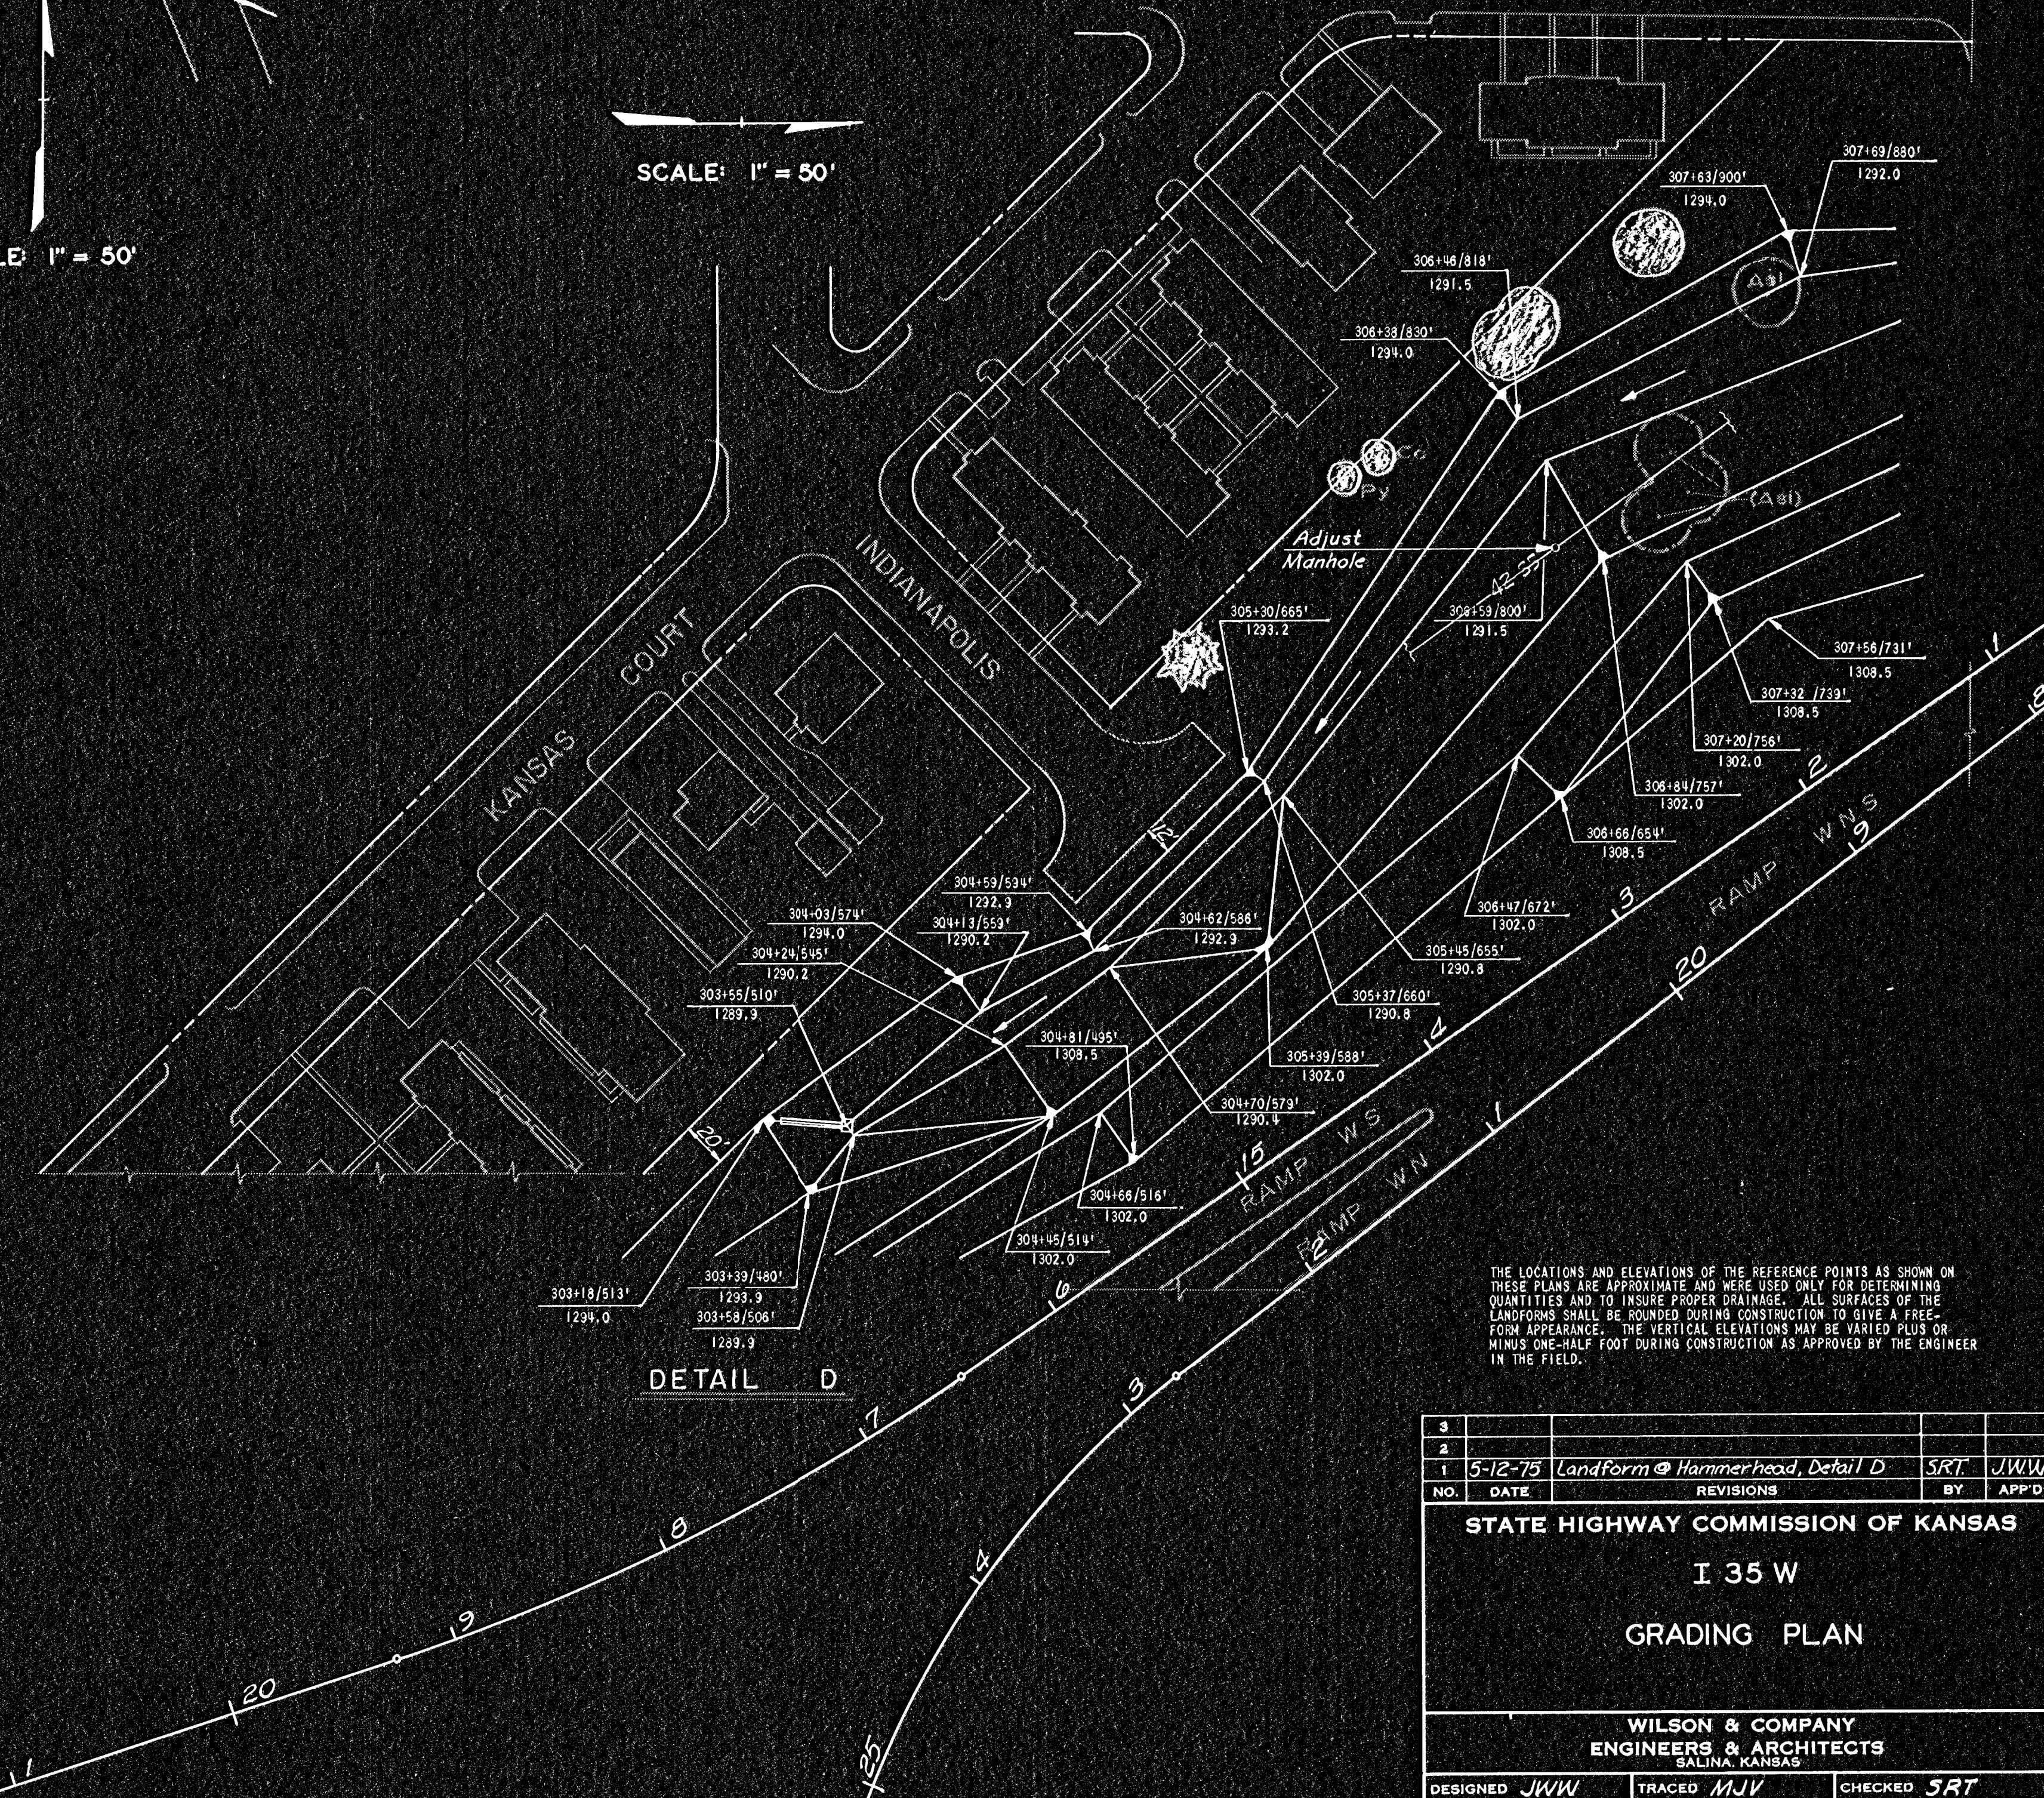

Adjus
Manho

DETAIL

THE LOCATION AND ELEVATIONS OF THE REFERENCE POINTS AS SHOWN ON THESE PLANS ARE APPROXIMATE AND WERE USED ONLY FOR DETERMINING QUANTITIES AND TO INSURE PROPER DRAINAGE. ALL SURFACES OF THE LANDFORMS SHALL BE ROUNDED DURING CONSTRUCTION TO GIVE A FREE-FORM APPEARANCE. THE VERTICAL ELEVATIONS MAY BE VARIED PLUS OR MINUS ONE-HALF FOOT DURING CONSTRUCTION AS APPROVED BY THE ENGINEER IN THE FIELD.

3			
2			
1	5-12-75	LandForm @ Hammerhead, Detail D	SRT JWW
NO.	DATE	REVISIONS	BY APP'D

STATE HIGHWAY COMMISSION OF KANSAS

I 35 W

GRADING PLAN

WILSON & COMPANY
ENGINEERS & ARCHITECTS
SALINA, KANSAS

DESIGNED	JWW	TRACED	MJV	CHECKED	SRT
----------	-----	--------	-----	---------	-----