


PLAN AND PROFILE
STREET IMPROVEMENTS

ST. PAUL
IMPROVEMENT DISTRICT
WICHITA, KANSAS

K. Q. TAYLOR, CONSULTING ENGINEER
MAY, 1953



E. M. 422.25 "D" E. S. Inters Block walk NE S. Paul & 13th St.

Case on E. St. Paul

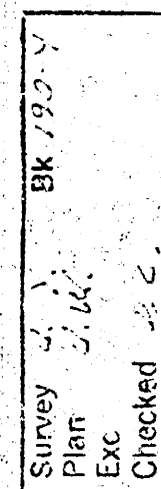

Note: Contractor is to pave area between new comb. & existing mat with asph. conc.

ST. PAUL AVE.
2437 W. 13TH ST. S. ST. PAUL, MINN.
CITY OF MINNAPOLIS, MINN.
B. E. SMITH CITY, MINN.
OCT. 1944 PM 1913


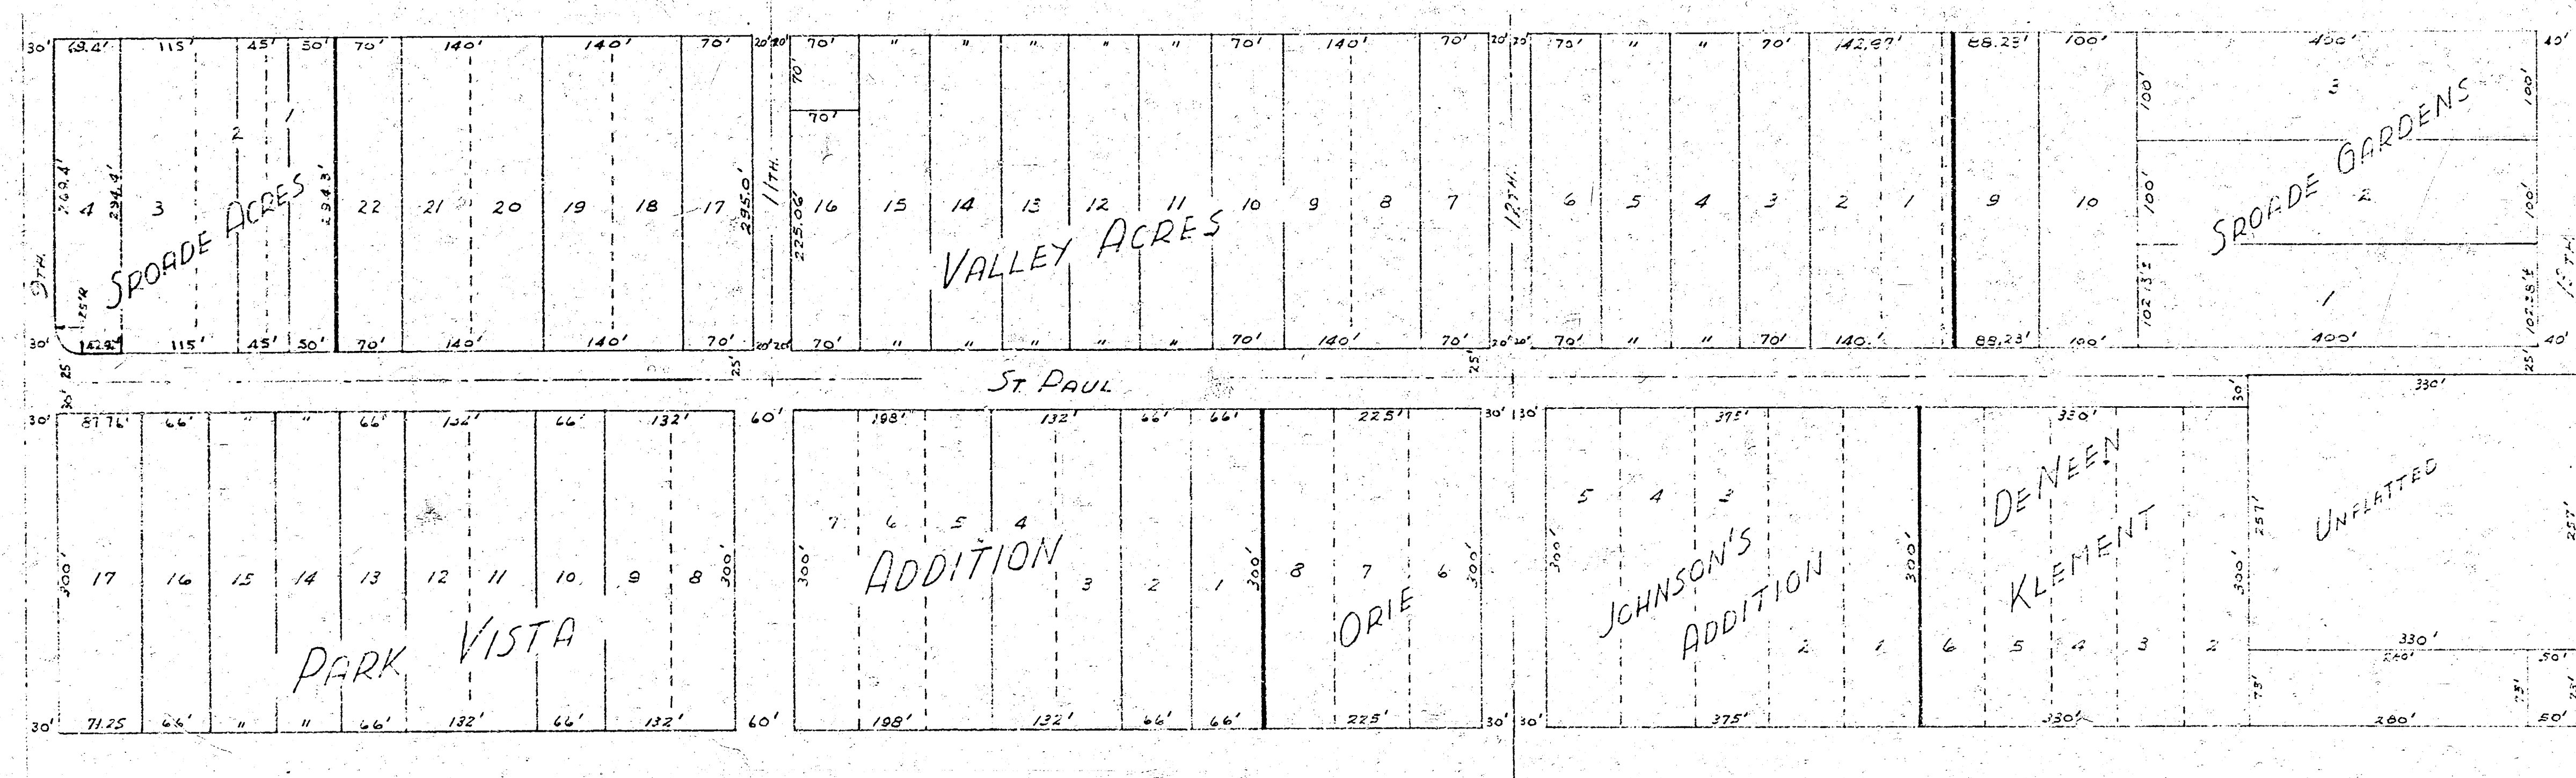
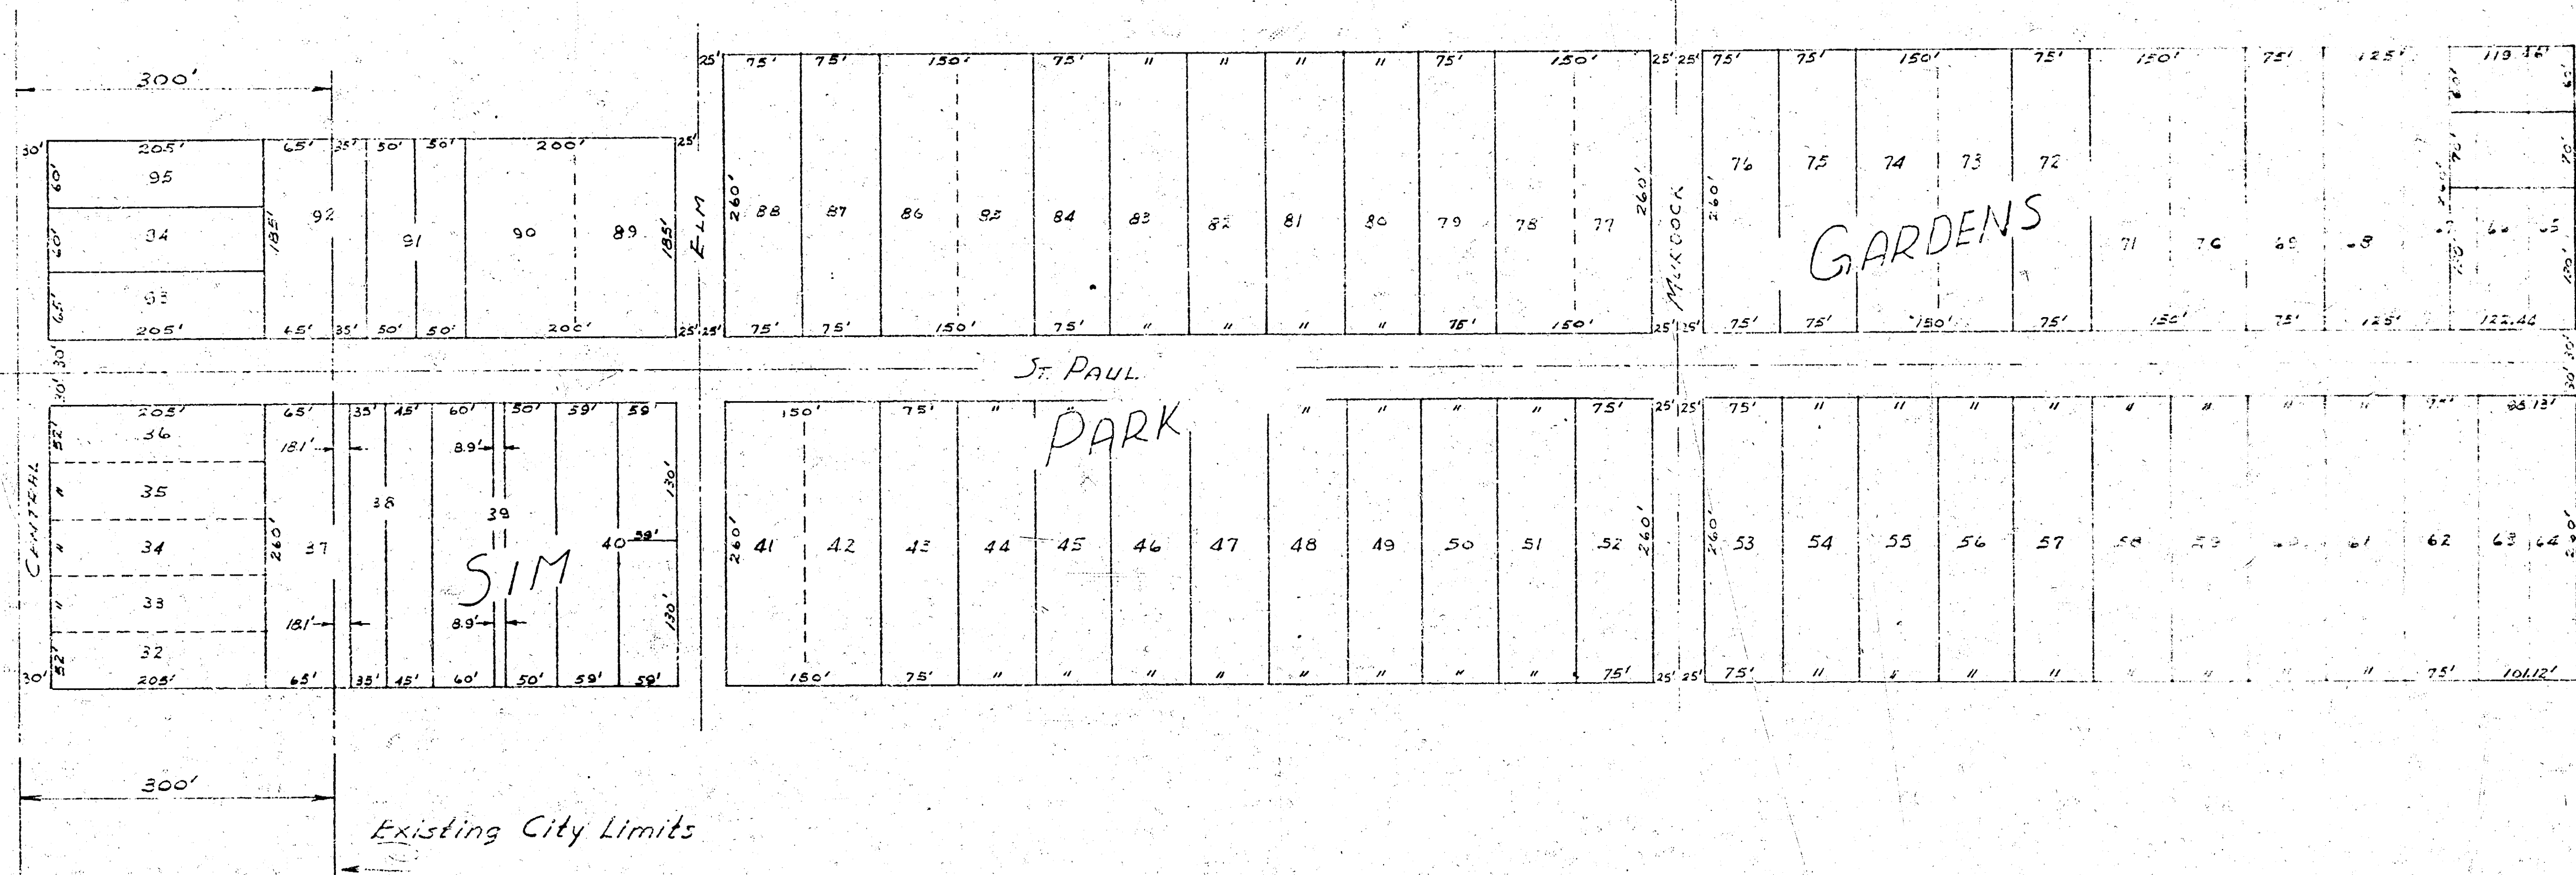


SCALE: 1" = 100'



ST. PAUL IMPROVEMENT DISTRICT
MAY, 1933

R.O. TAYLOR, C.E.

Sheet 1 of 6 Sheets

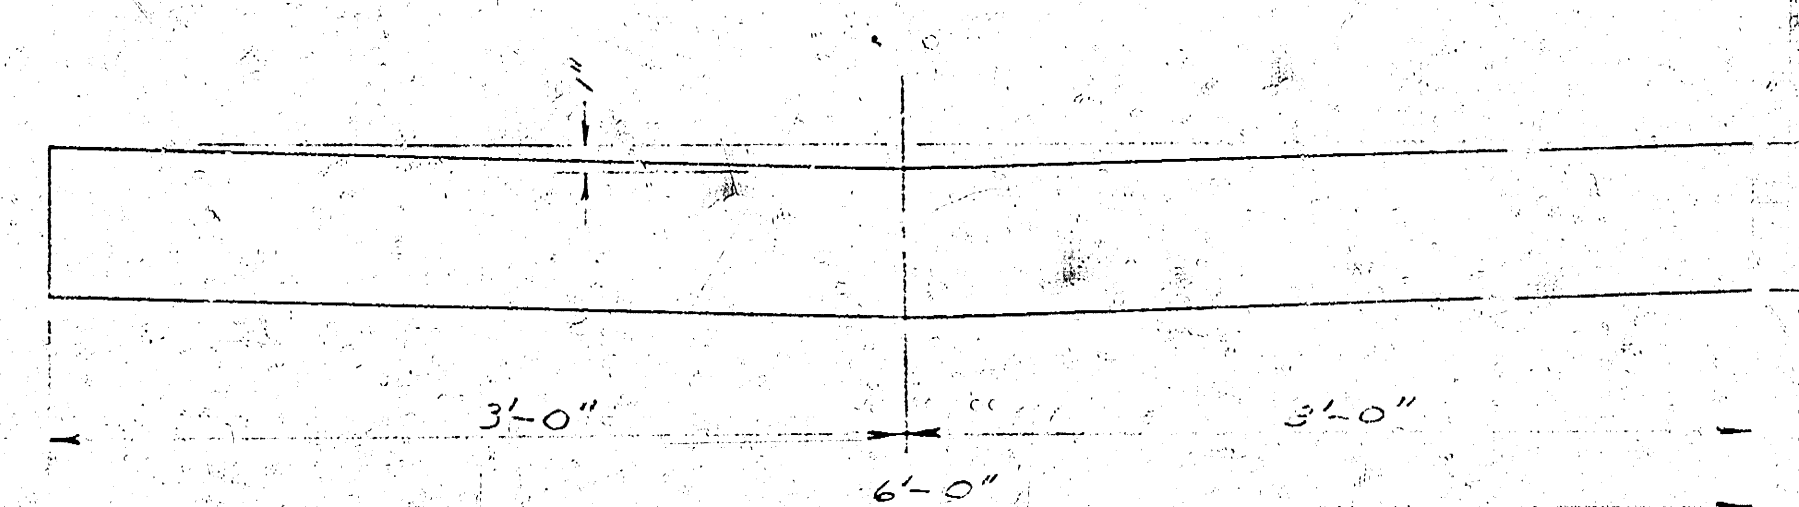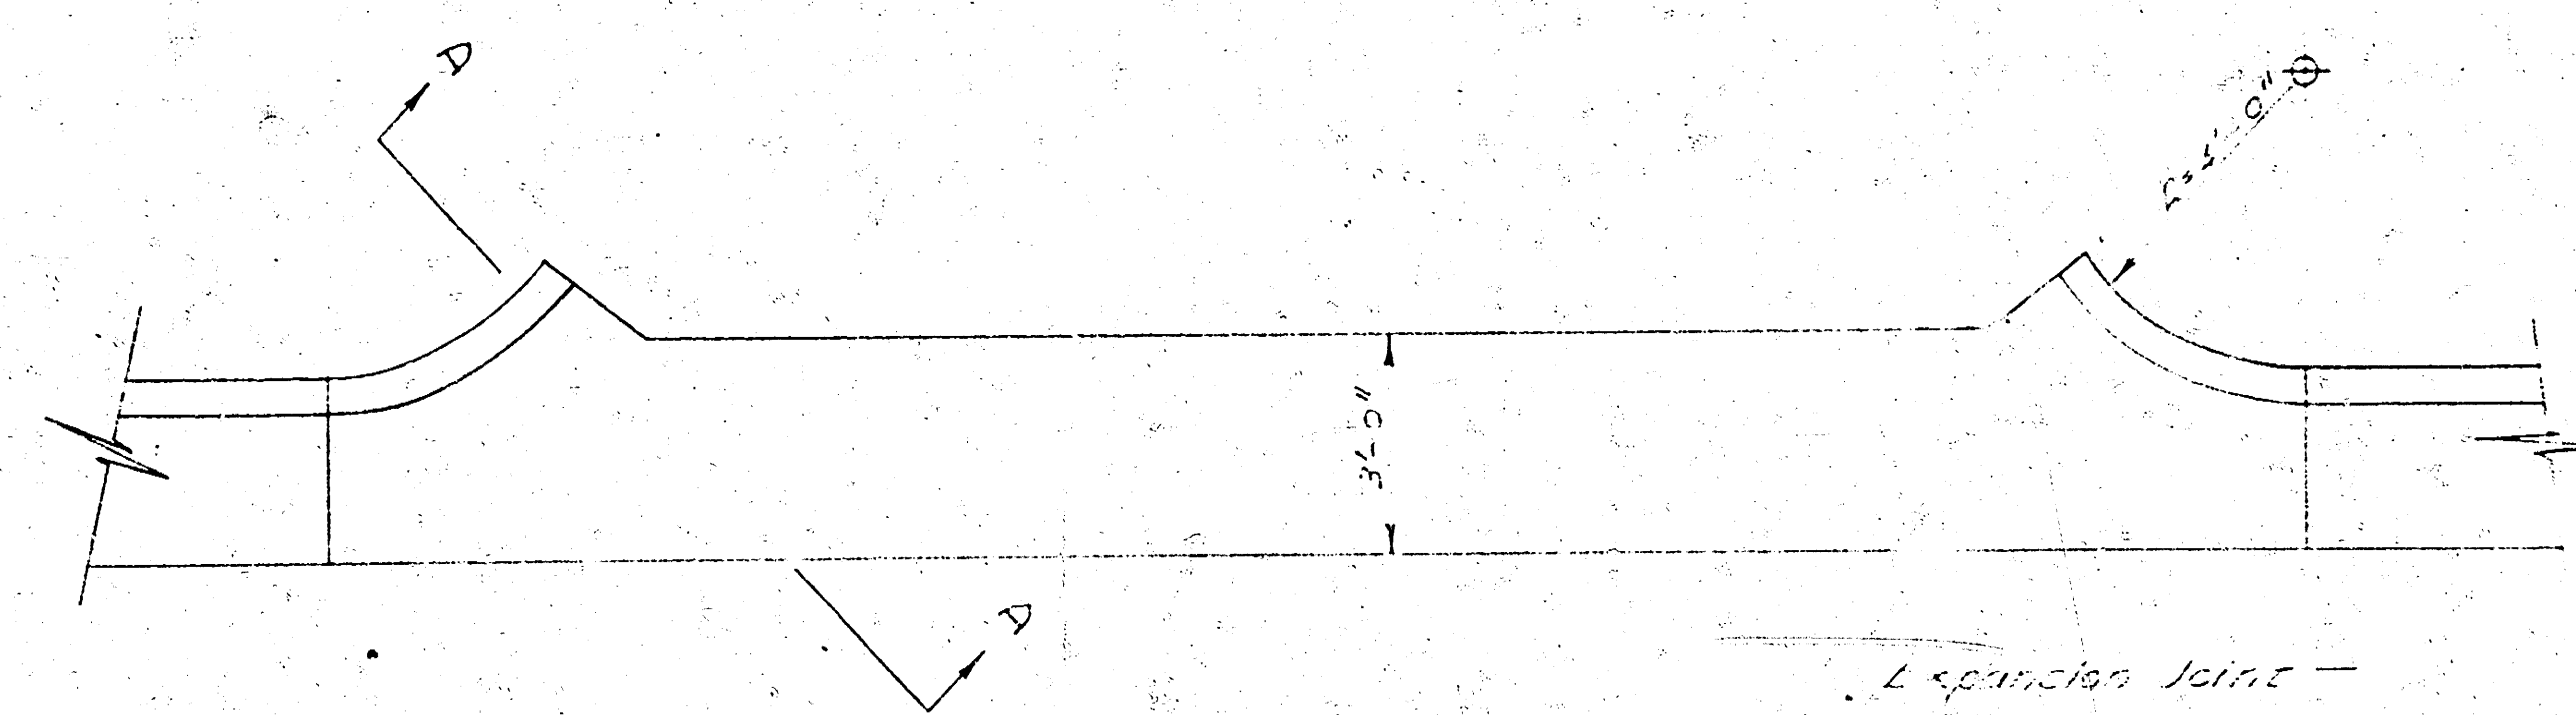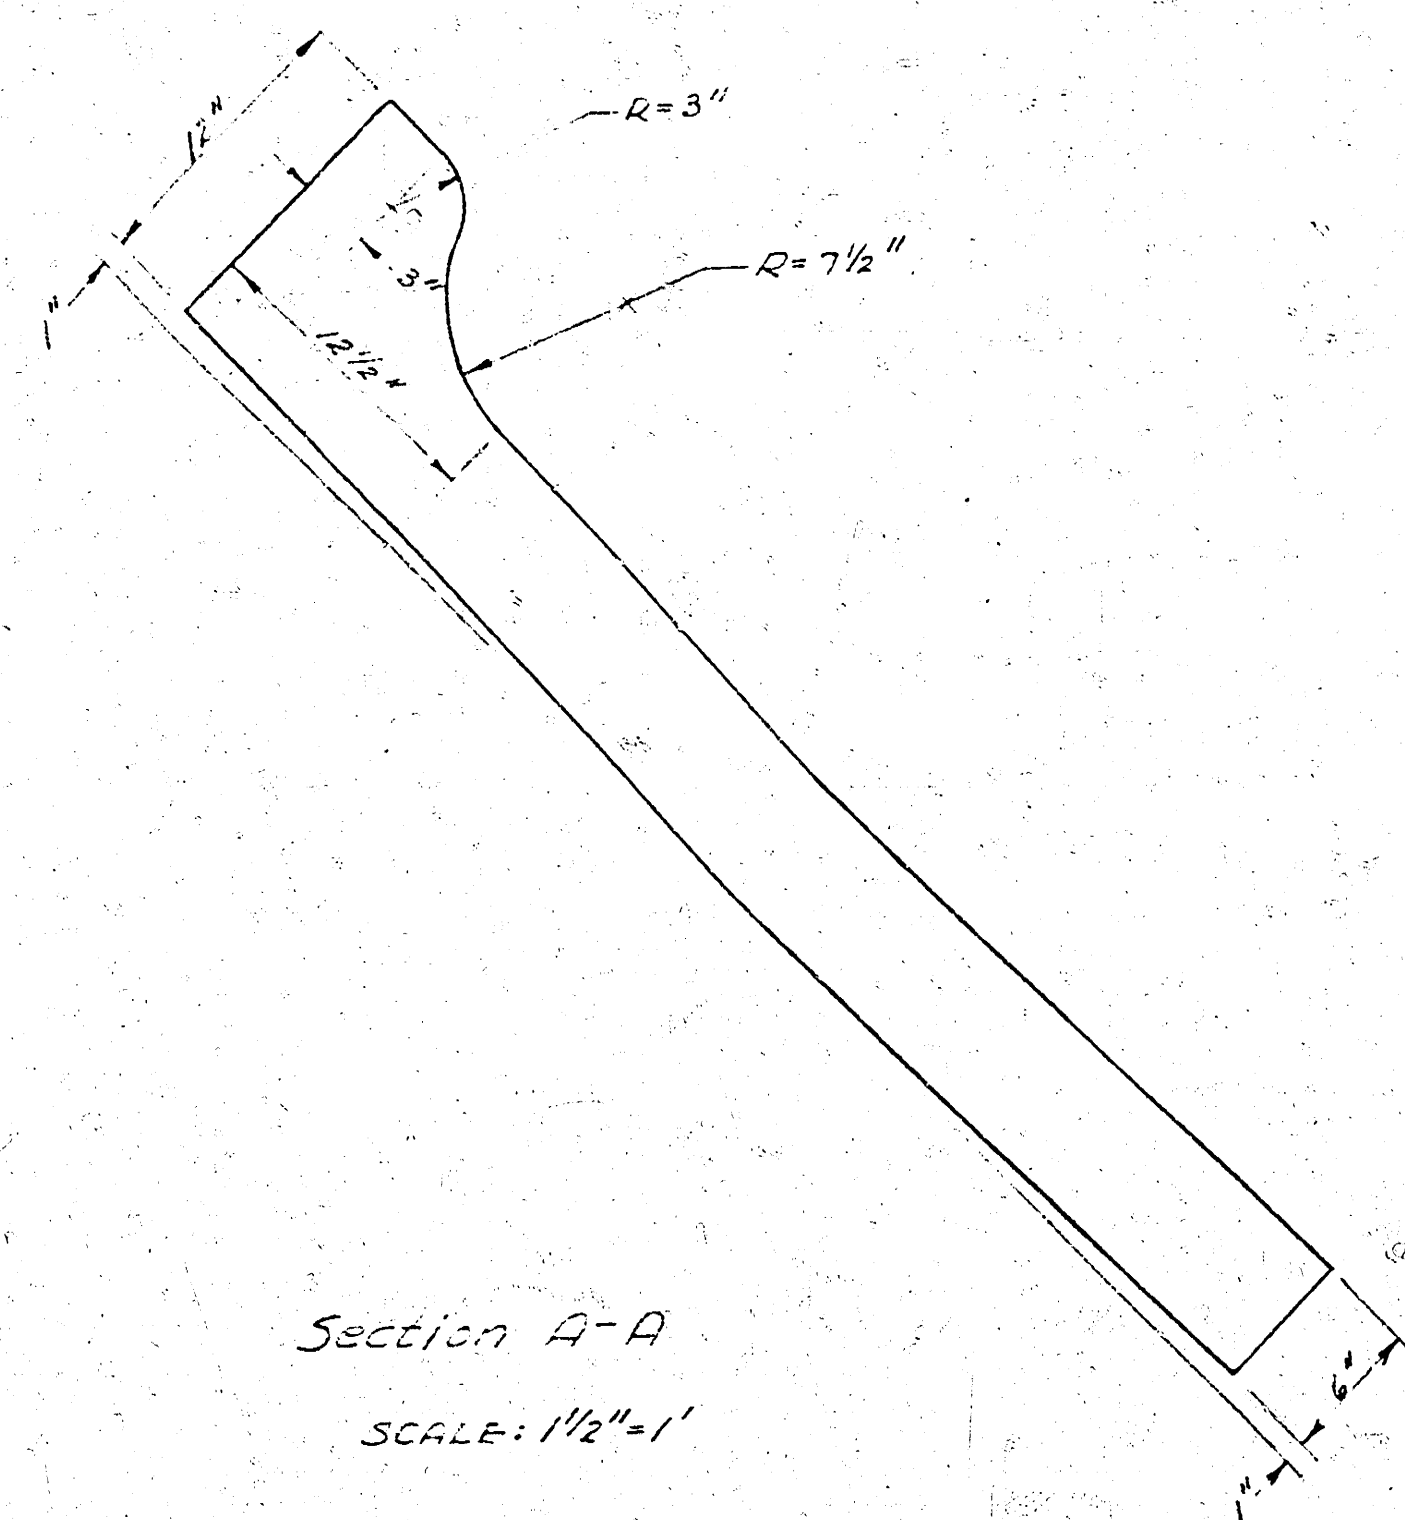

Note:
Use where Waterway Crosses Street Intersection

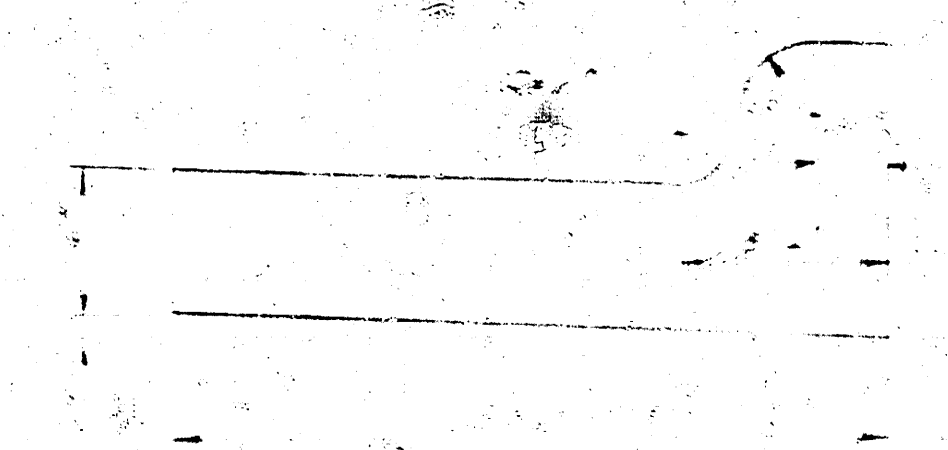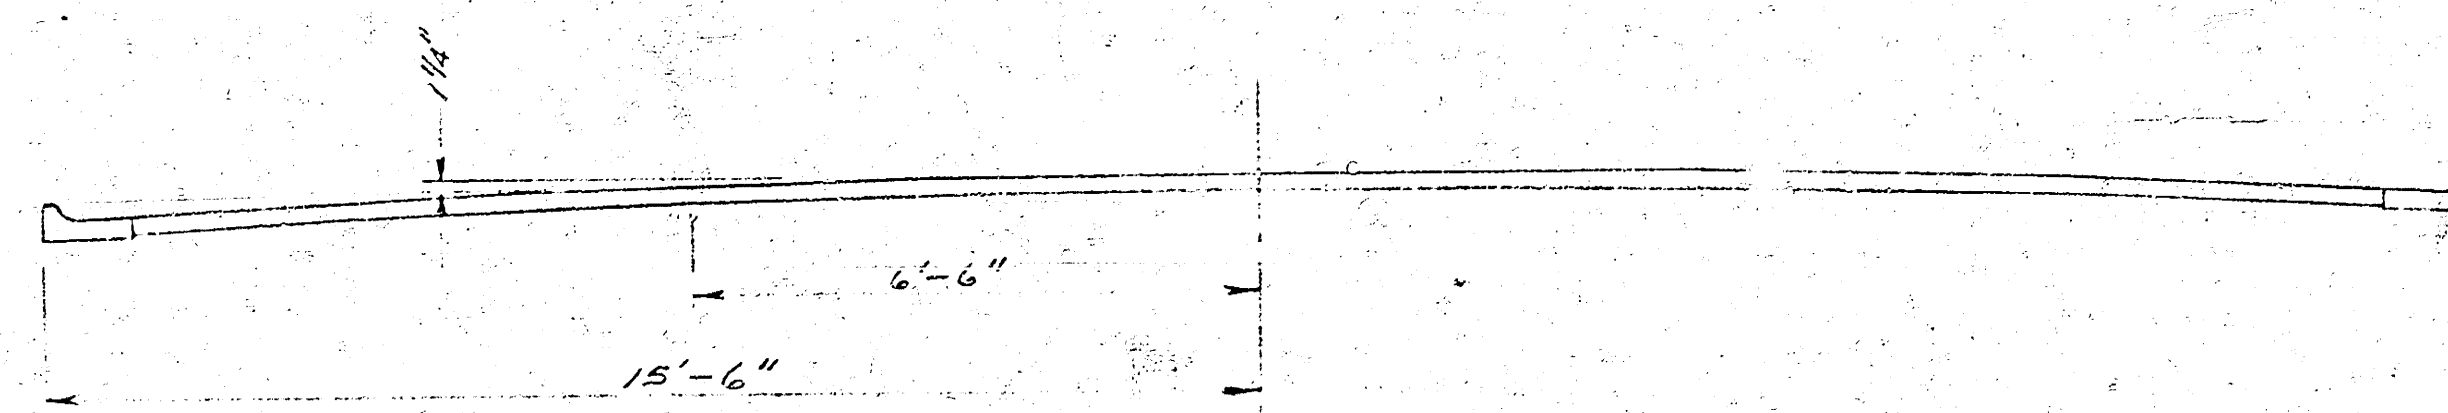

Note:
See or Refer to Detail Notes

PAVEMENT DETAILS
ST. PAUL IMPROVEMENT DISTRICT

1911, 1913

K. O. T. S. Co.

Sheet 2 of 6 Sheets

PROFILE	SURVEYED	BY	DATE
	PLOTTED		
NOTE BOOK	GRADES CHECKED		
	(B.M. 3 NOTED)		

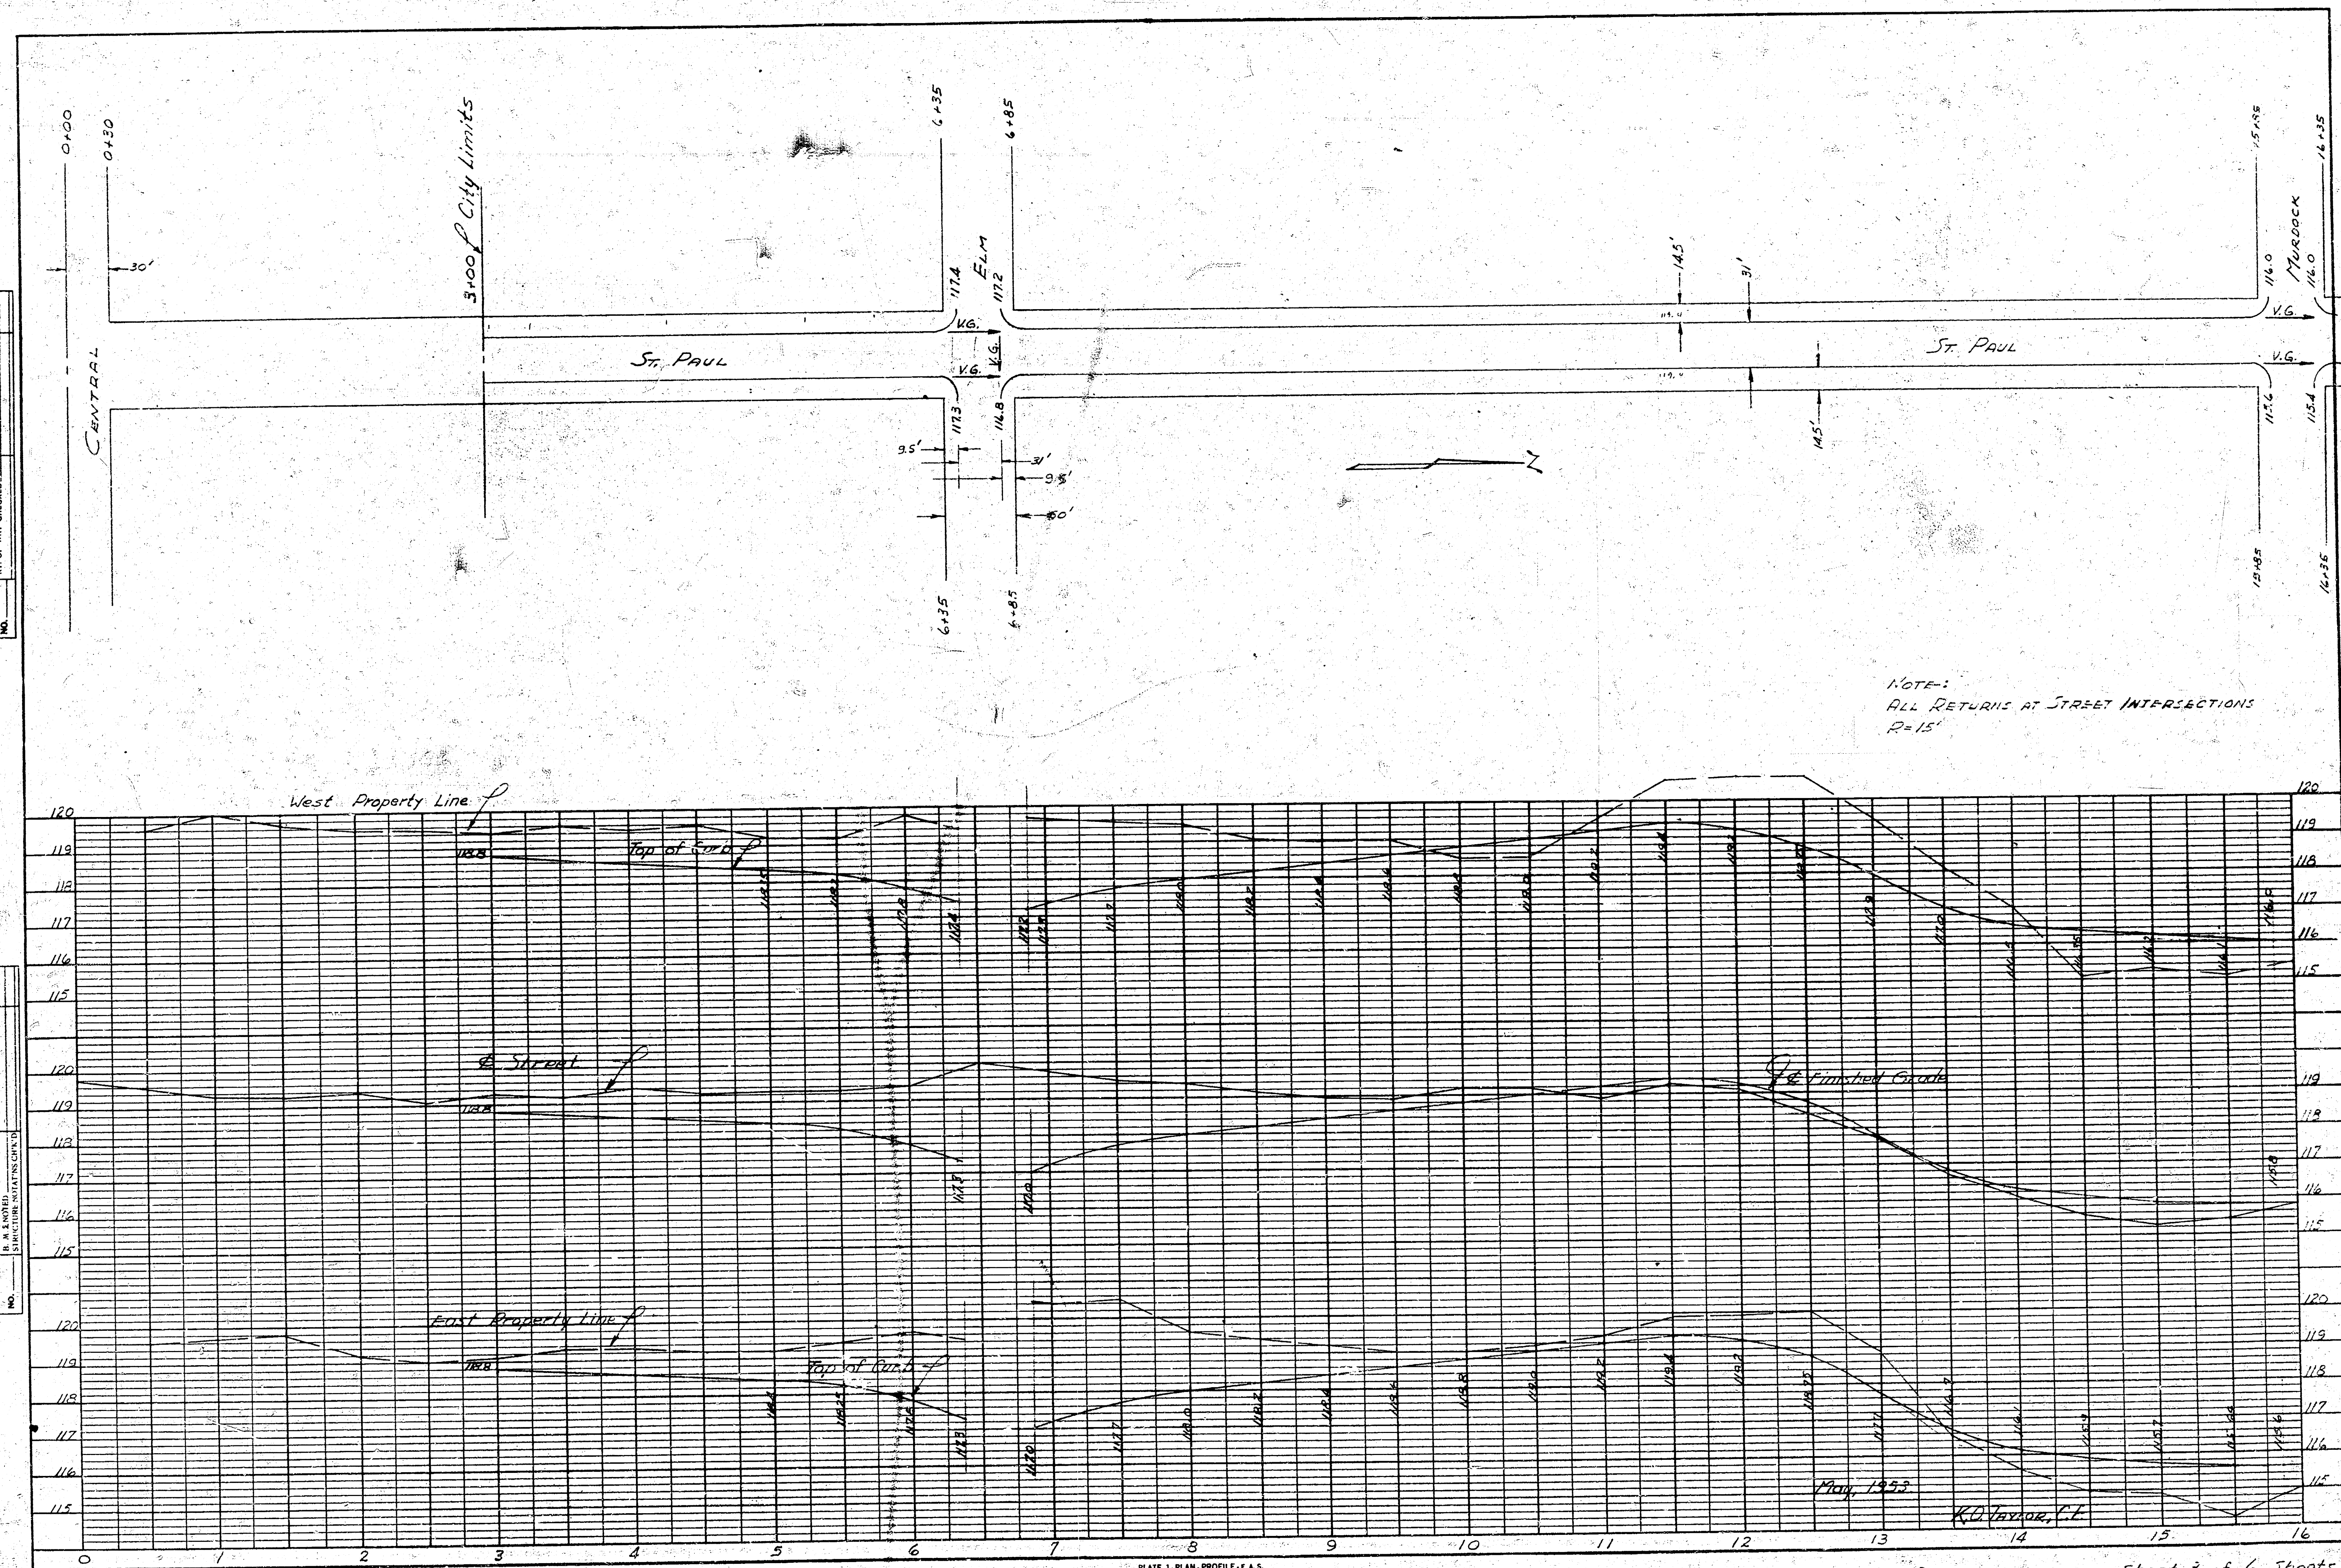


PLATE 1-PLAN-PROFILE-F.A.S.
CLEARPRINT PAPER CO., S. F. CAL.
No. 100CH-1

ST. PAUL IMPROVEMENT DISTRICT

Sheet 3 of 6 Sheets

PLAN	DATE
NO.	
BY	
CHECKED	
APPROVED	
NOTE BOOK	
BY	
DATE	

PROFILE	DATE
NO.	
BY	
CHECKED	
APPROVED	
NOTE BOOK	
BY	
DATE	

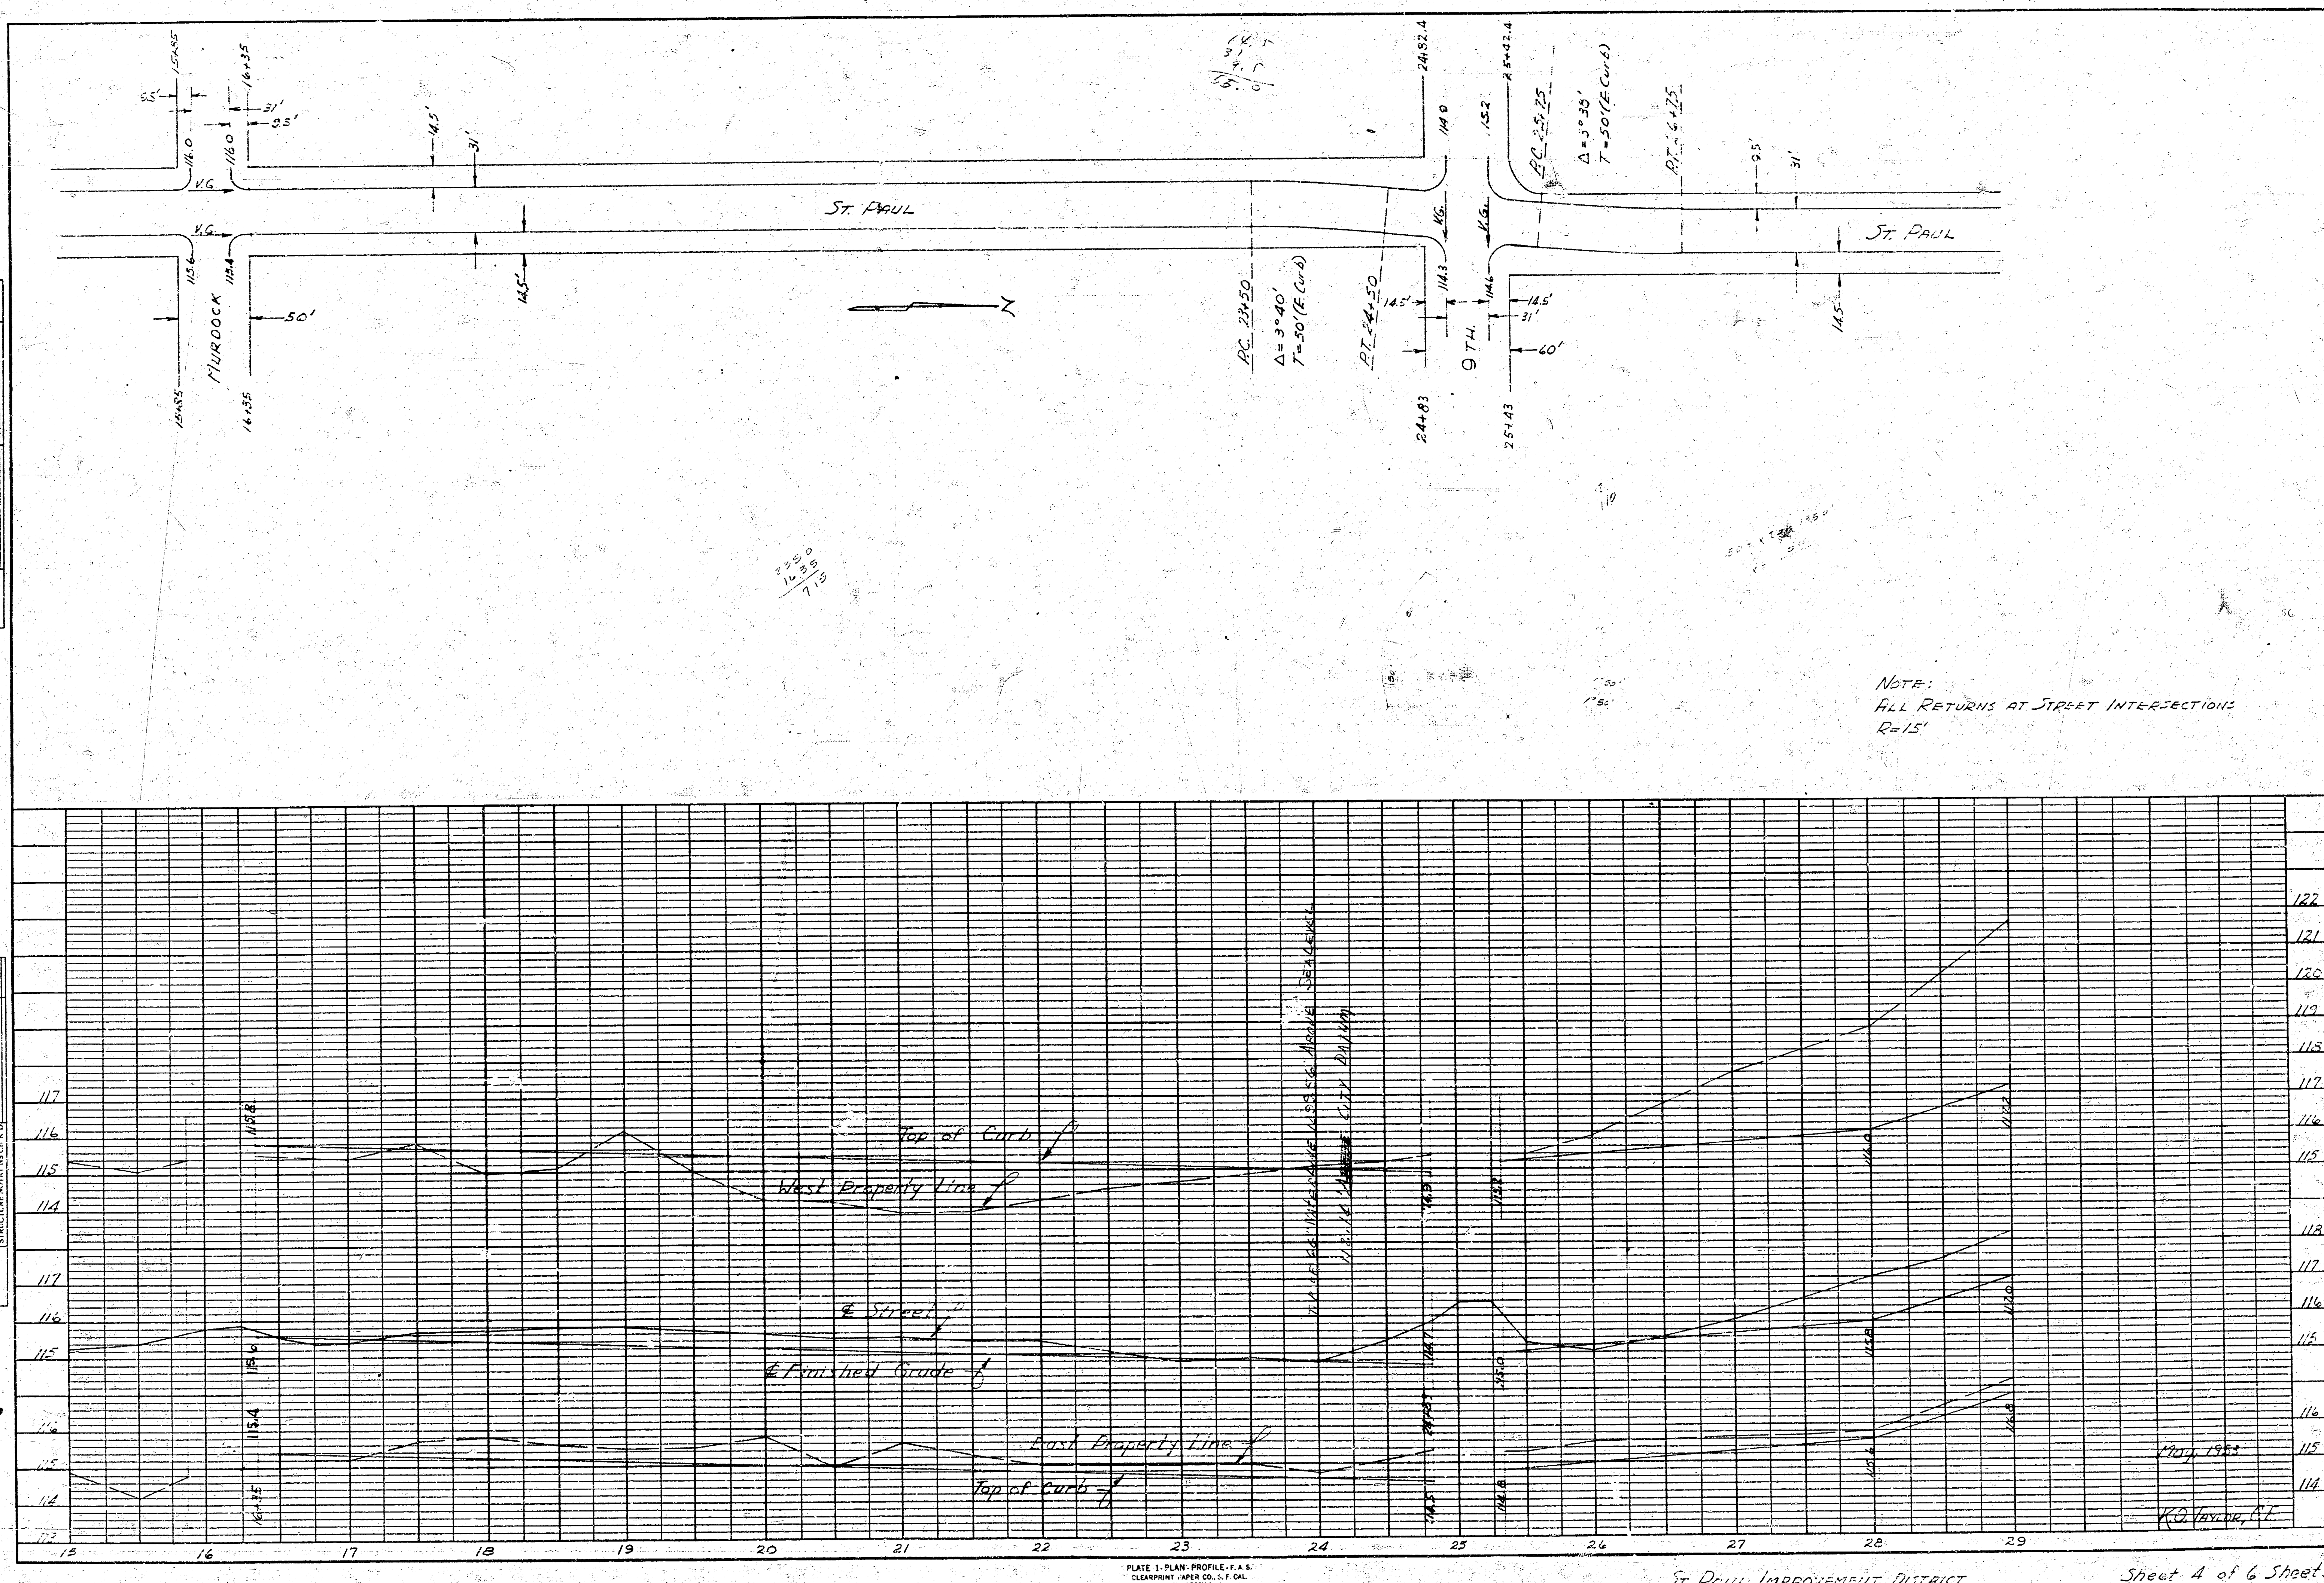


PLATE 1 - PLAN - PROFILE - F.A.S.
CLEARPRINT - 1/8" = 1' - 1" SCALE
NO. 10001

Sheet 4 of 6 Sheets

PLAN	DATE	
	BY	
	PROJECT	
	NOTE BOOK	

PROFILE	DATE	
	BY	
	PROJECT	
	NOTE BOOK	

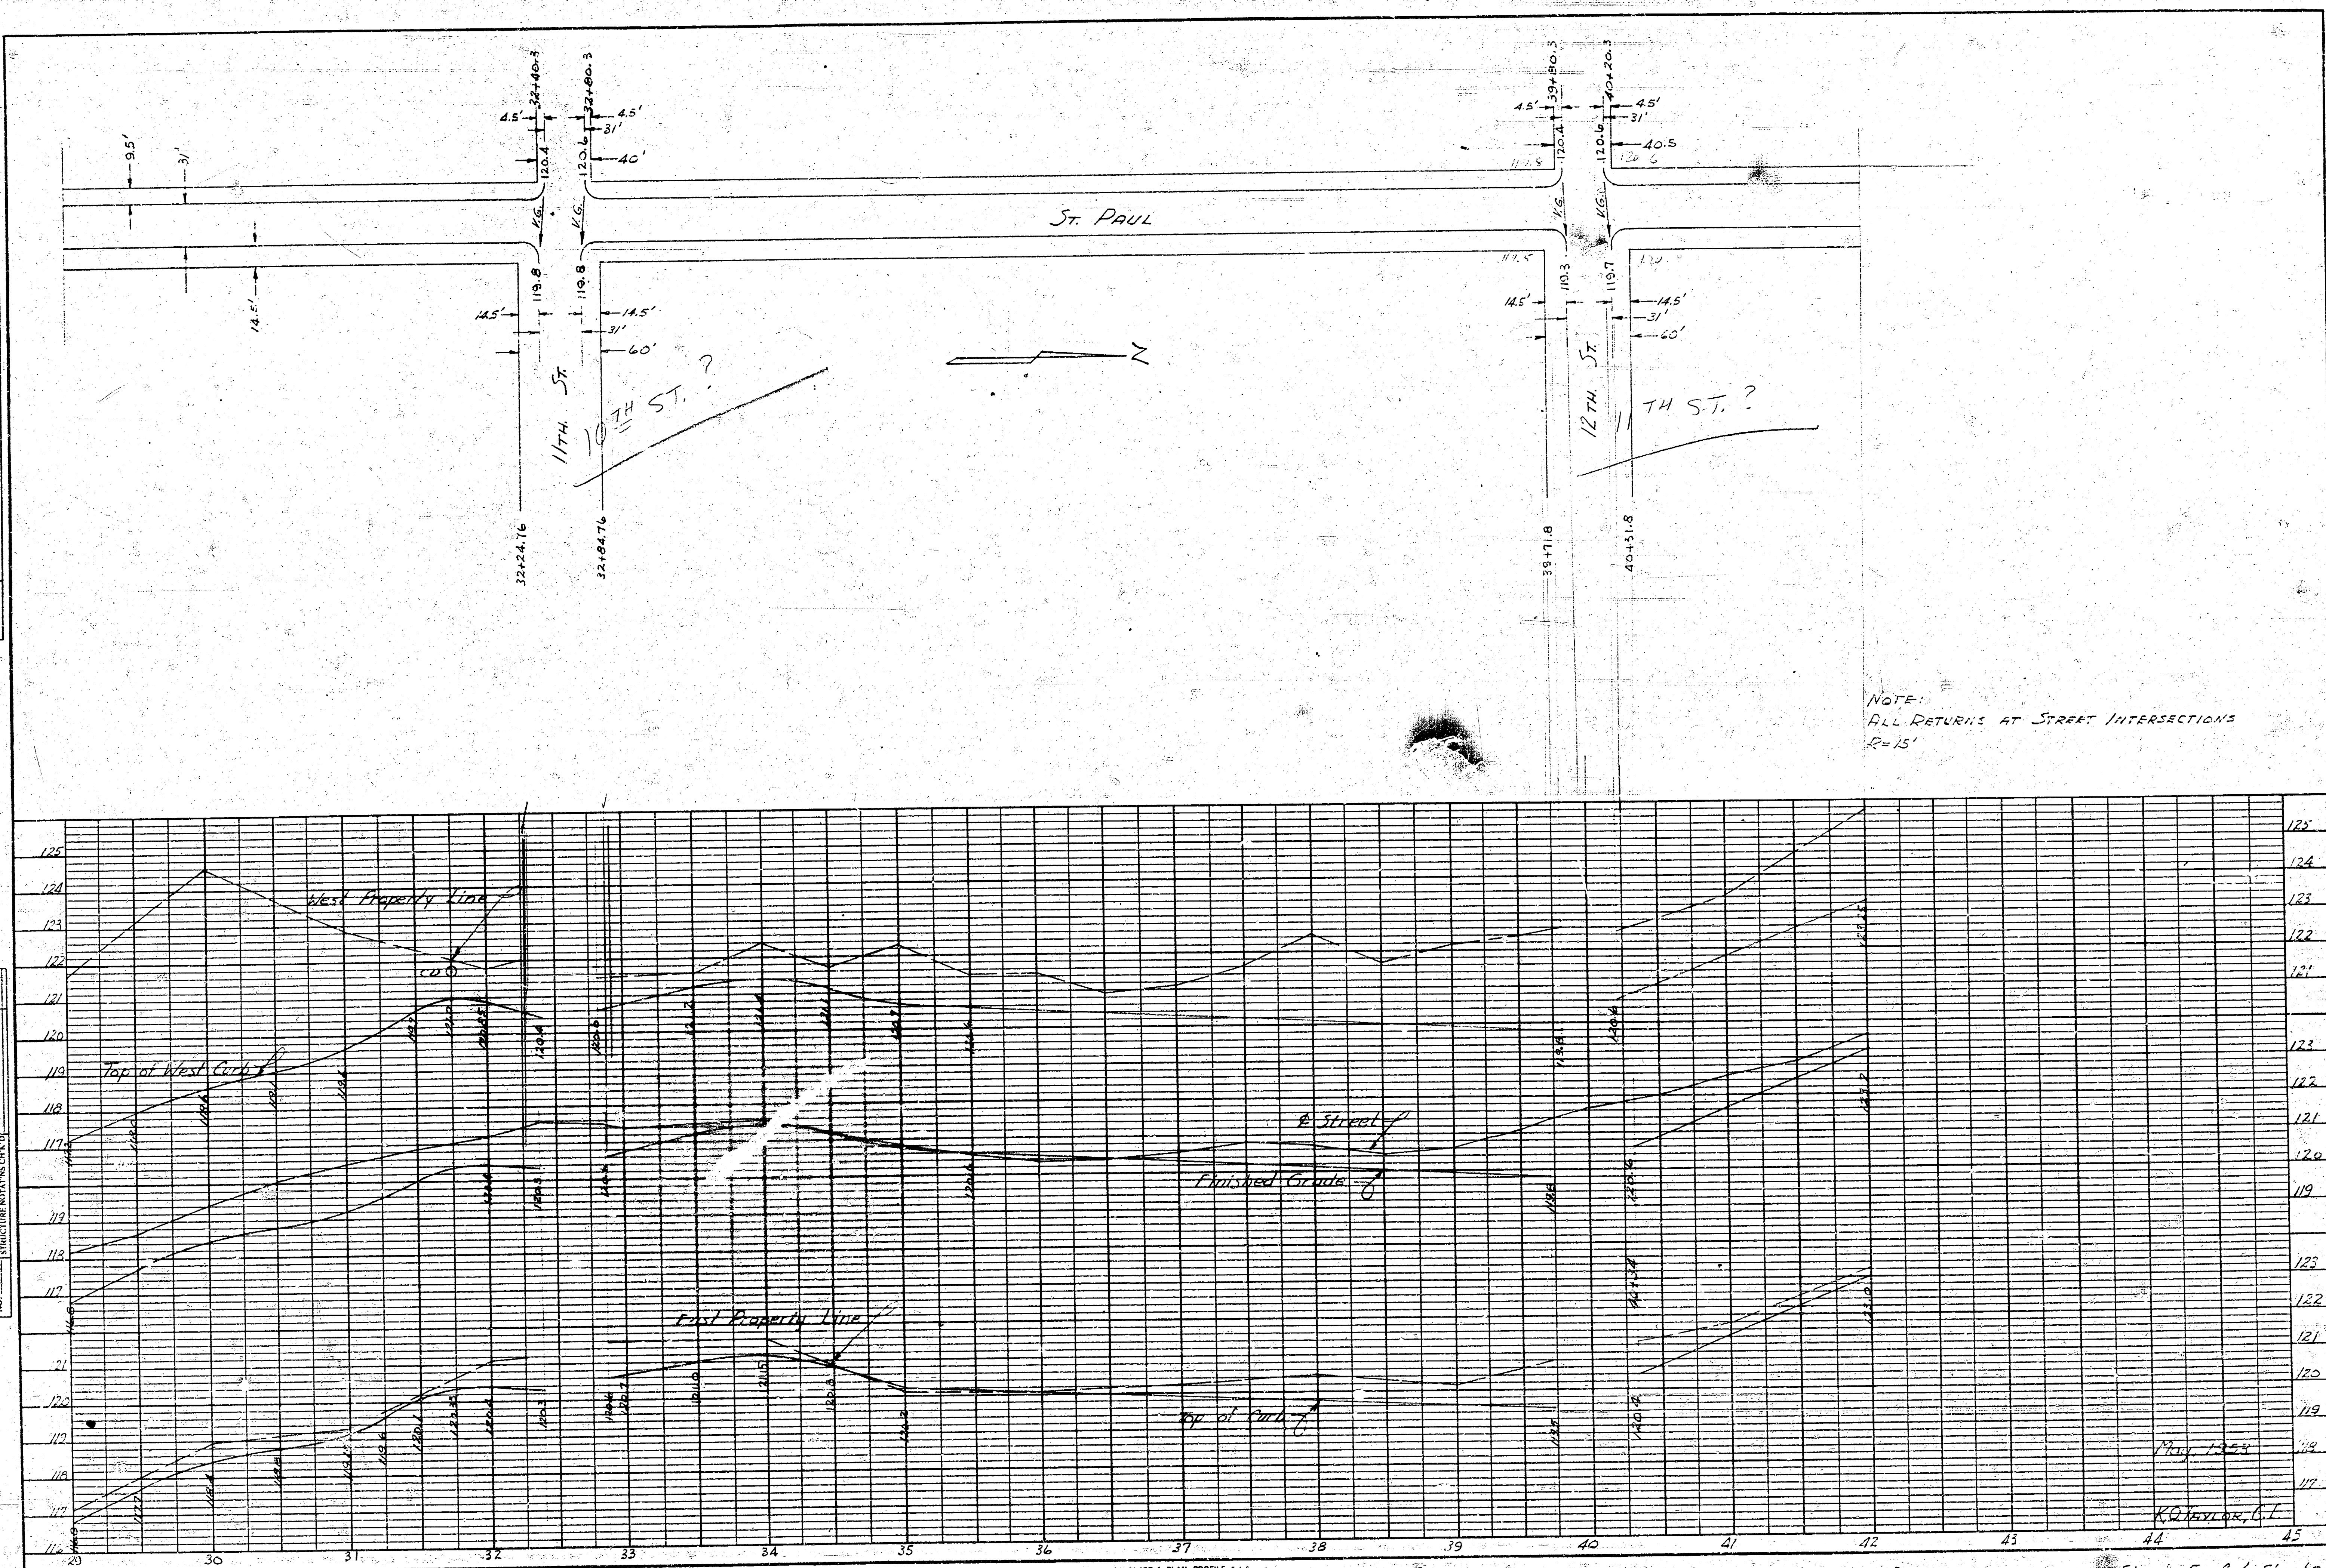


PLATE 1: PLAN, PROFILE, T.A.S.
CLEARING PAPER CO. 11 1/2" x 17 1/2"
No. 100001

St. Paul Improvement District

Sheet 5 of 6 Sheets

PLAN	DATE
NOTED	
NO. 1	

PROFILE	DATE
NOTED	
NO. 1	

