


NEIGHBORHOOD DEVELOPMENT PLAN
BICYCLE PATH IMPROVEMENT PROJECT
FOR

URBAN RENEWAL AGENCY
OF THE WICHITA, KANSAS METROPOLITAN AREA

PROJECT NO. KANS. A-5-2

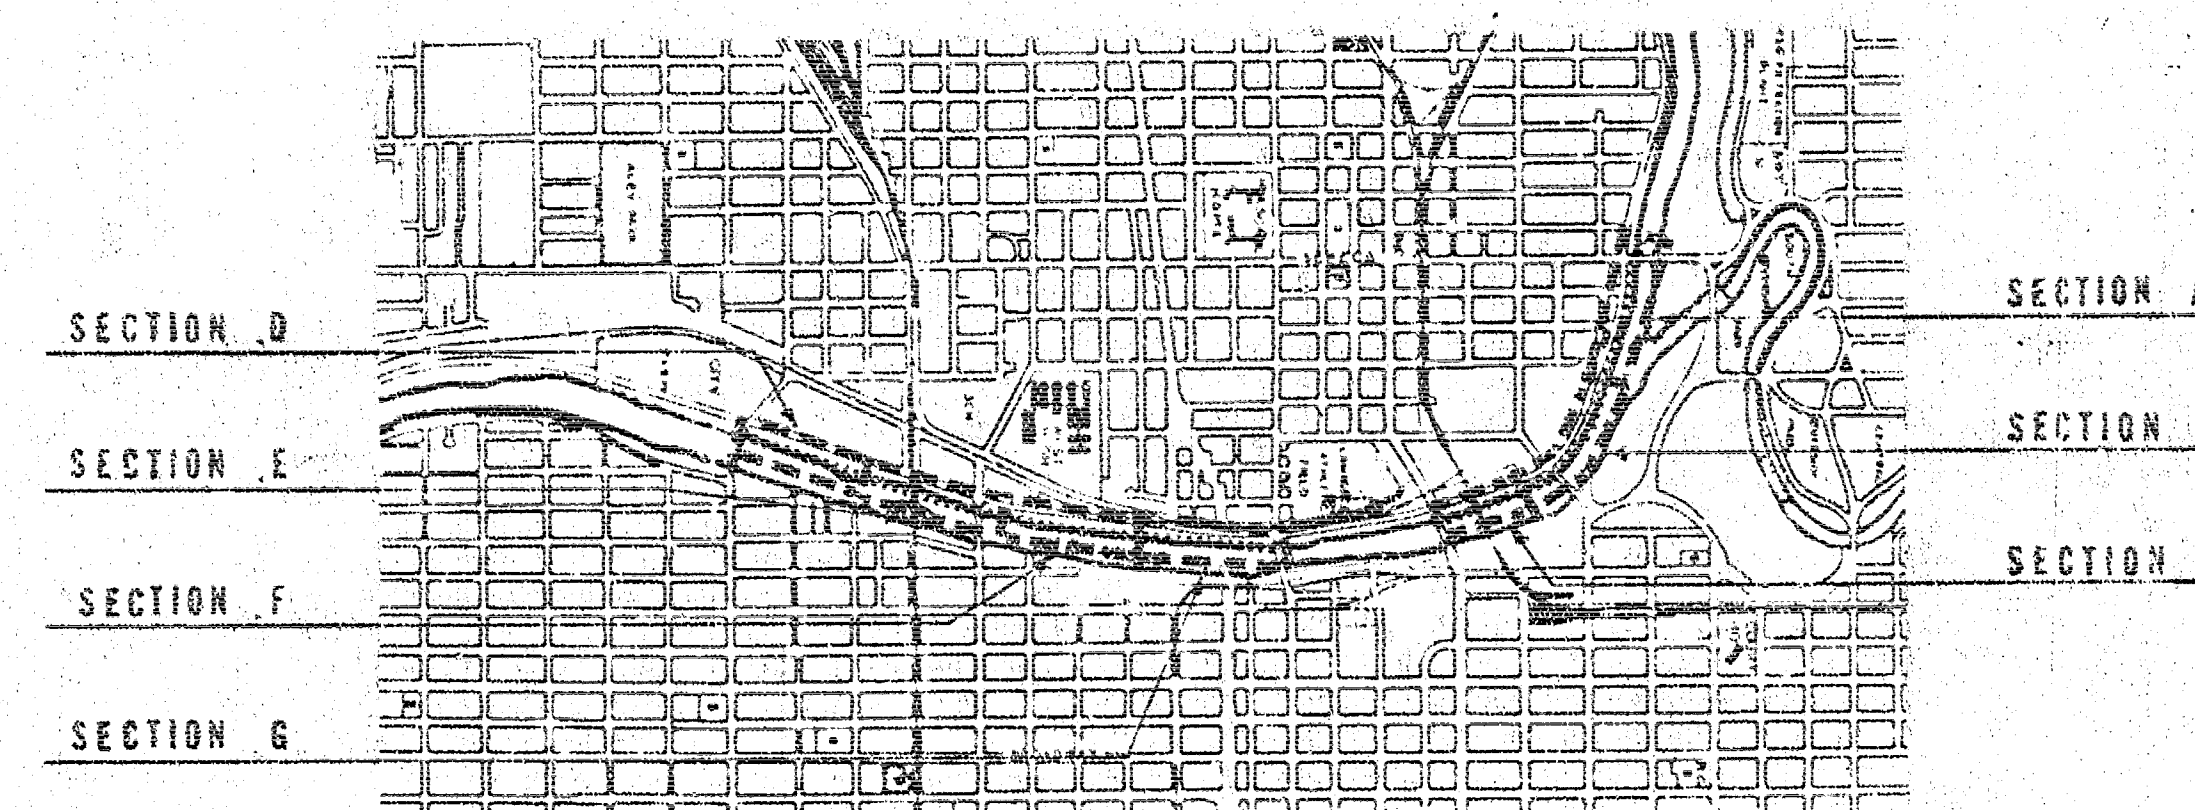

FLOOD CONTROL
OFFICE COPY
BOARD OF COMMISSIONERS

DR. O. H. CURRY
CHAIRMAN

DONALD H. ALLDRITT
COMMISSIONER

WILLIAM D. ANDERSON
COMMISSIONER

JAMES L. GARDNER
COMMISSIONER

ALBERT L. KAMAS
COMMISSIONER

KENNETH H. KITCHEN
EXECUTIVE DIRECTOR

Revised Plans.
(This plan sent to Cof's for Approval.)
2-10-71


JOHN GATES
Architect
805 East National Blvd.
Wichita, Kansas 67203


oblinger-smith
Planning Consultants /
Landscape Architects
1000 East Main Building
Wichita, Kansas

REVISIONS
SHEET TITLE
TITLE SHEET
DATE

PROJECT
BICYCLE PATH
URBAN RENEWAL
KANS. A-5-2
SHEET
NUMBER 1 OF 8

APPROVED
DATE

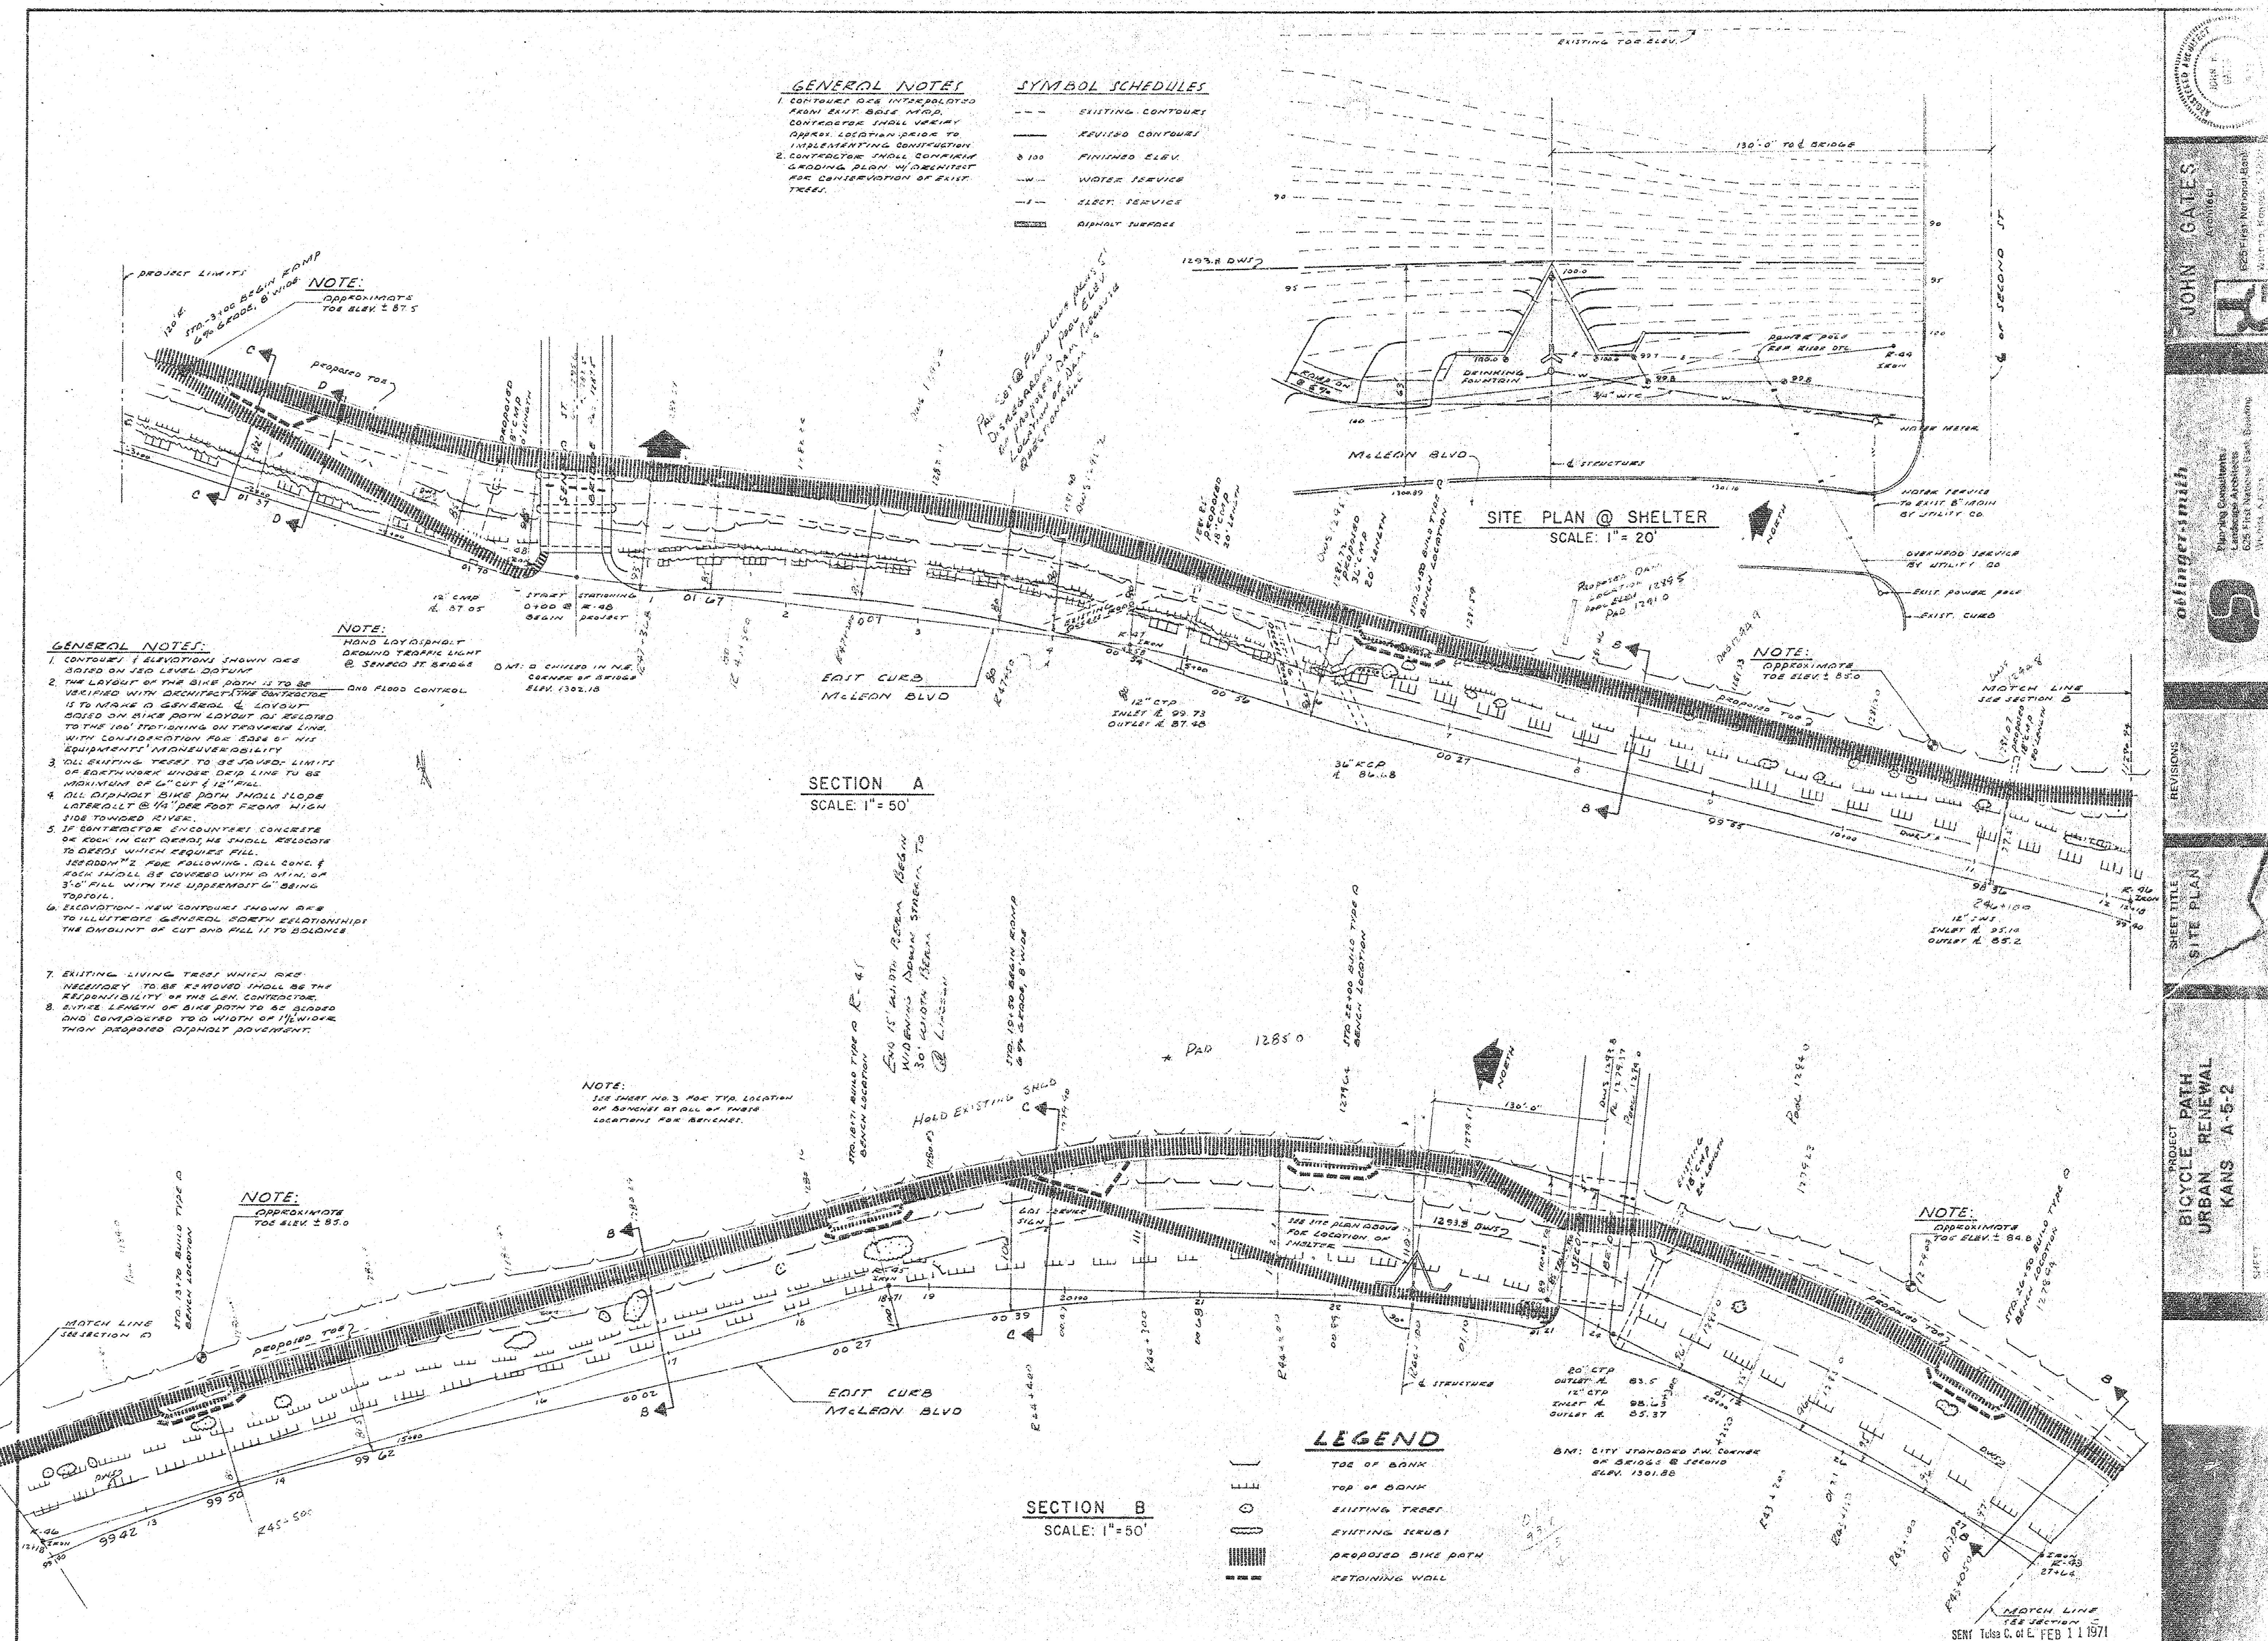

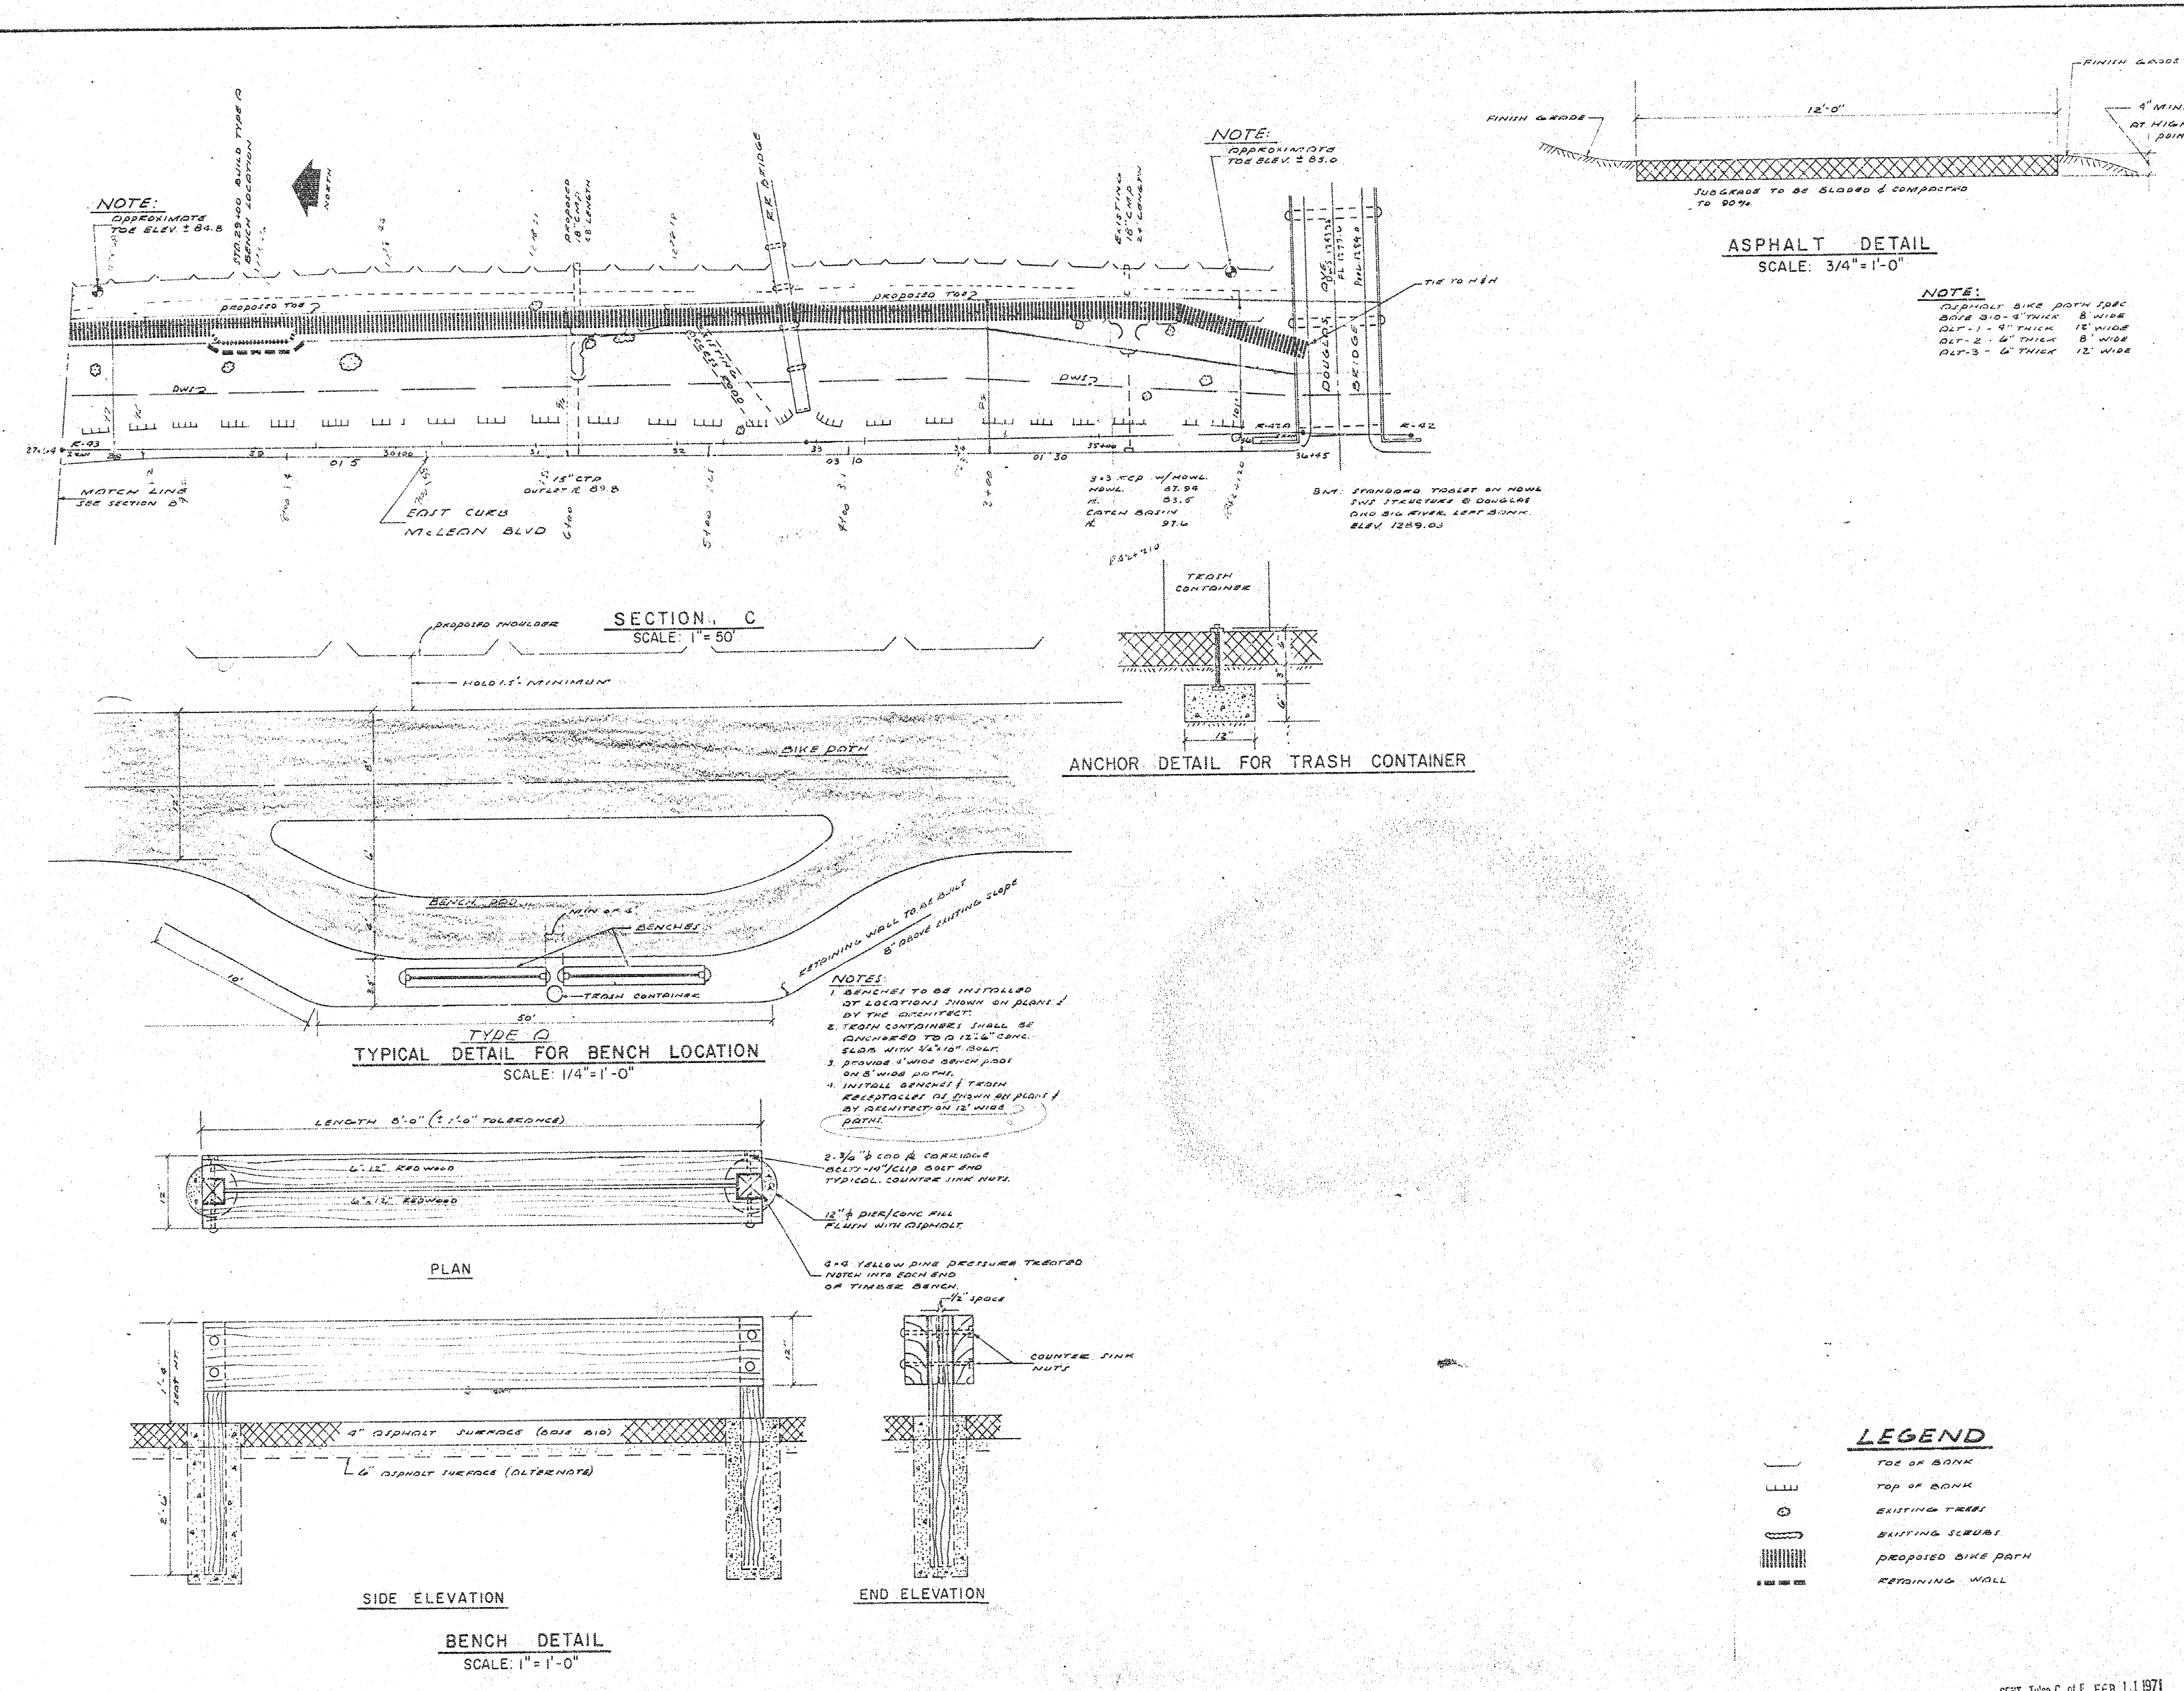

JOHN GATES
Architect

oblinger-smith
Planning Consultants /
Landscape Architects
225 F. J. Ballou Bank
Building
Wichita, Kansas 67202

**PROJECT: BICYCLE PATH
URBAN RENEWAL
KANSAS A-5-2**


**SHEET TITLE: SITE PLAN
AND DETAILS**

DATE: 1-5-71

SHEETS: 3 OF 2

SHEET: 1-5-71

SENT Table C. of E. FEB 11 1971

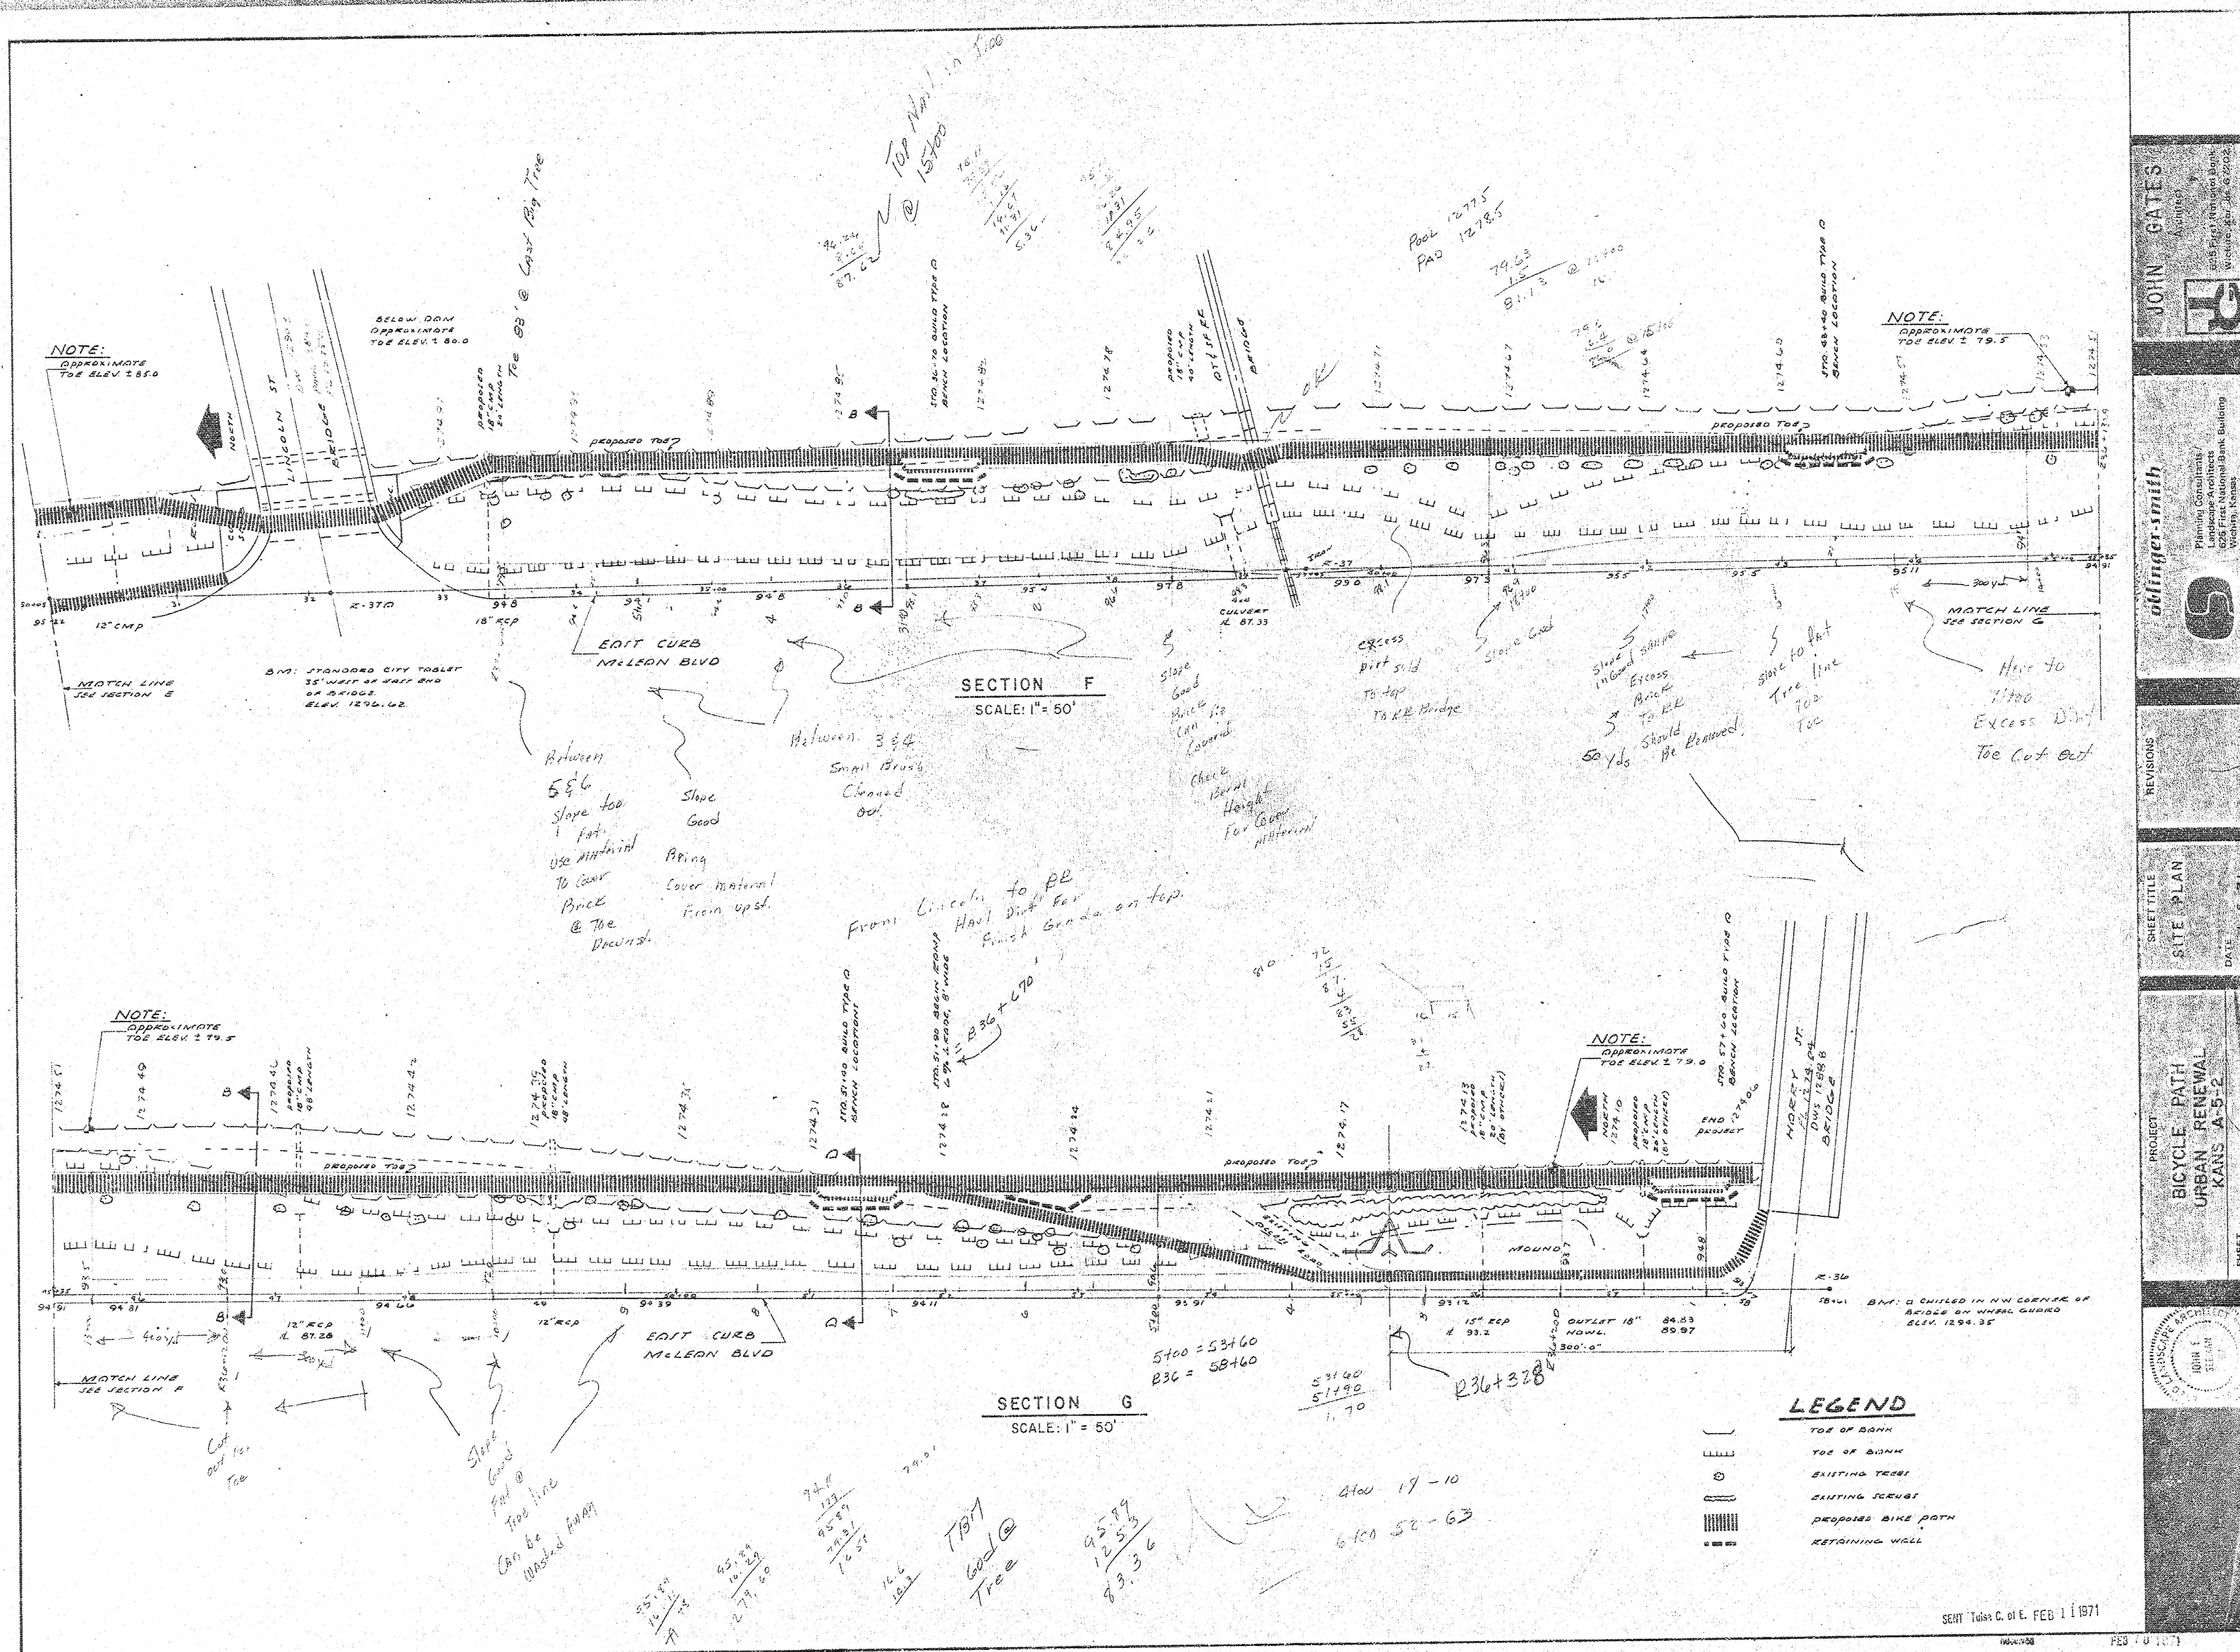

JOHN GATES
Address _____
995 First National Bank
Wichita, Kan. 67202



olinger-smith
Planning Consultants
Landscape Architects
625 First National Bldg.
Wichita, Kansas

REVISIONS

SHEET TITLE
SITE PLAN
DATE

PROJECT
BICYCLE PATH
URBAN RENEWAL
KANS A-5-2



SENY Tulsa C. of E. FEB 11 1971




RETAINING WALL DETAIL @ BIKE PATH
SCALE: 1/2" = 1'-0"

GENERAL NOTES

- GENERAL NOTES**
1. CONTOURS ARE INTERPOLATED FROM EXIST. DGS MAP.
 2. CONTRACTOR SHALL VERIFY APPROX. LOCATION PRIOR TO IMPLEMENTING CONSTRUCTION.
 3. CONTRACTOR SHALL CONFIRM GRADING PLAN W/ ARCHITECT FOR CONSERVATION OF EXISTING TREES.


NOTE:
BATTER WALLS &
DIRECTED BY THE
ARCHITECT.

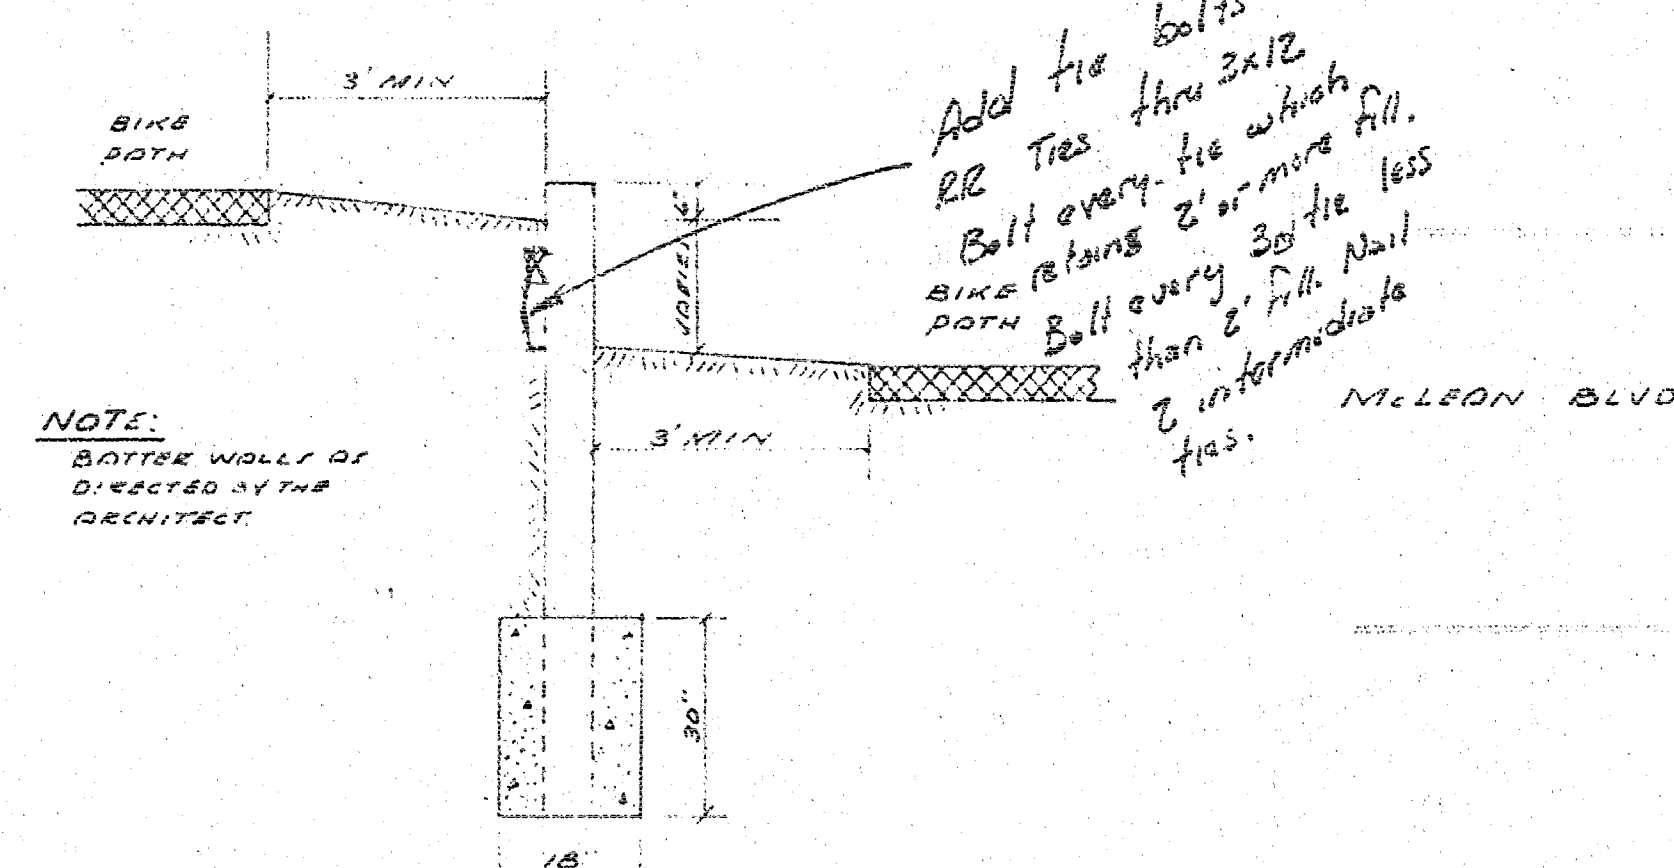

TYP. SECTION RETAINING WALL DETAIL
SCALE: 1/2" = 1'-0"


SYMBOL SCHEDULES

- SYMBOL SCHEDULE
- | | |
|---------------|-------------------|
| --- | EXISTING CONTOUR |
| --- | REVISED CONTOUR |
| ± 100 | FINISHED ELEV. |
| --- W --- | WATER SERVICE |
| --- S --- | SEWER SERVICE |
| [Hatched Box] | NIGHTLIFT SURFACE |

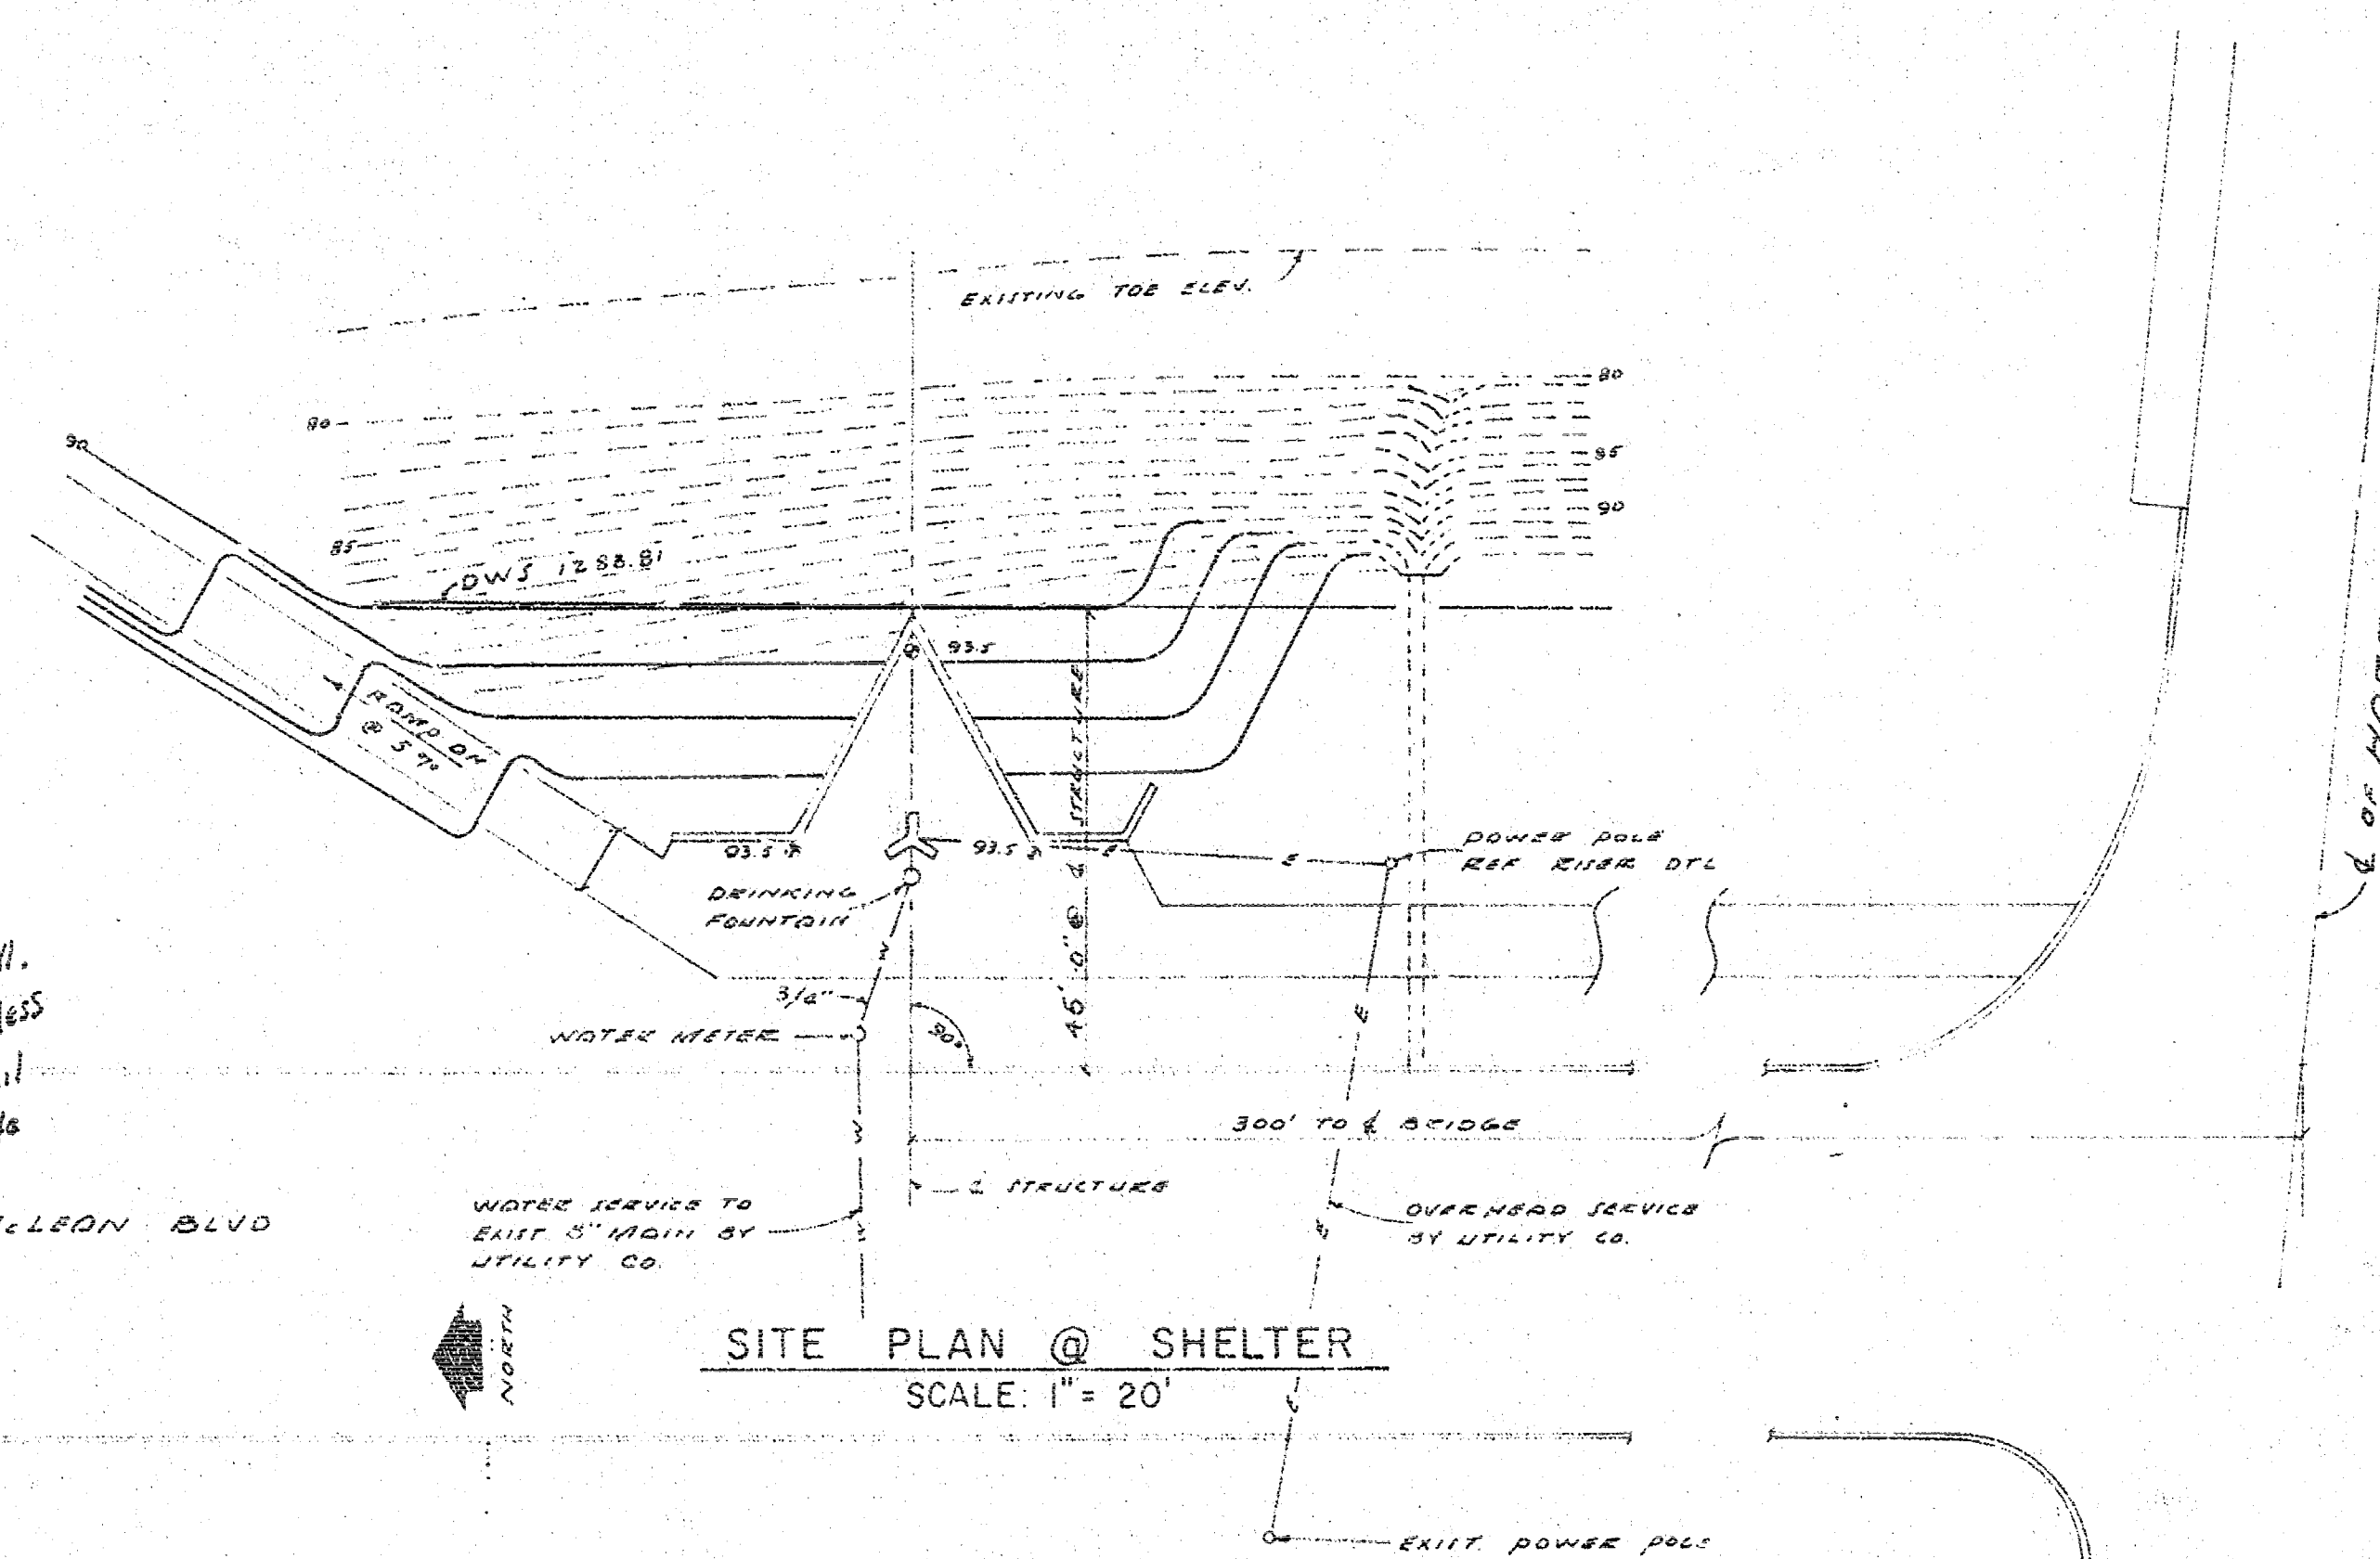

SITE PLAN @ SHELTER
SCALE: 1" = 20'

SENT Tulsa C. of E. FEB 11 1971

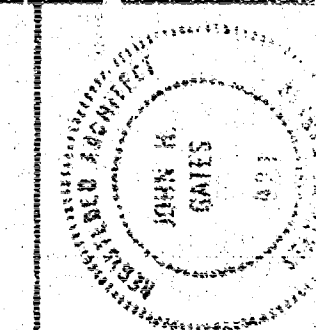

JOHN GATES



Planning Consultants /
Landscape Architects
325 First National Bank Building
Wichita, Kansas



REVISIONS

SHEET TITLE
SITE PLAN
AND DETAILS

PROJECT
BICYCLE PATH
URBAN RENEWAL
KANS A-5-2

SHEET NUMBER 6 OF 8 SHEETS