





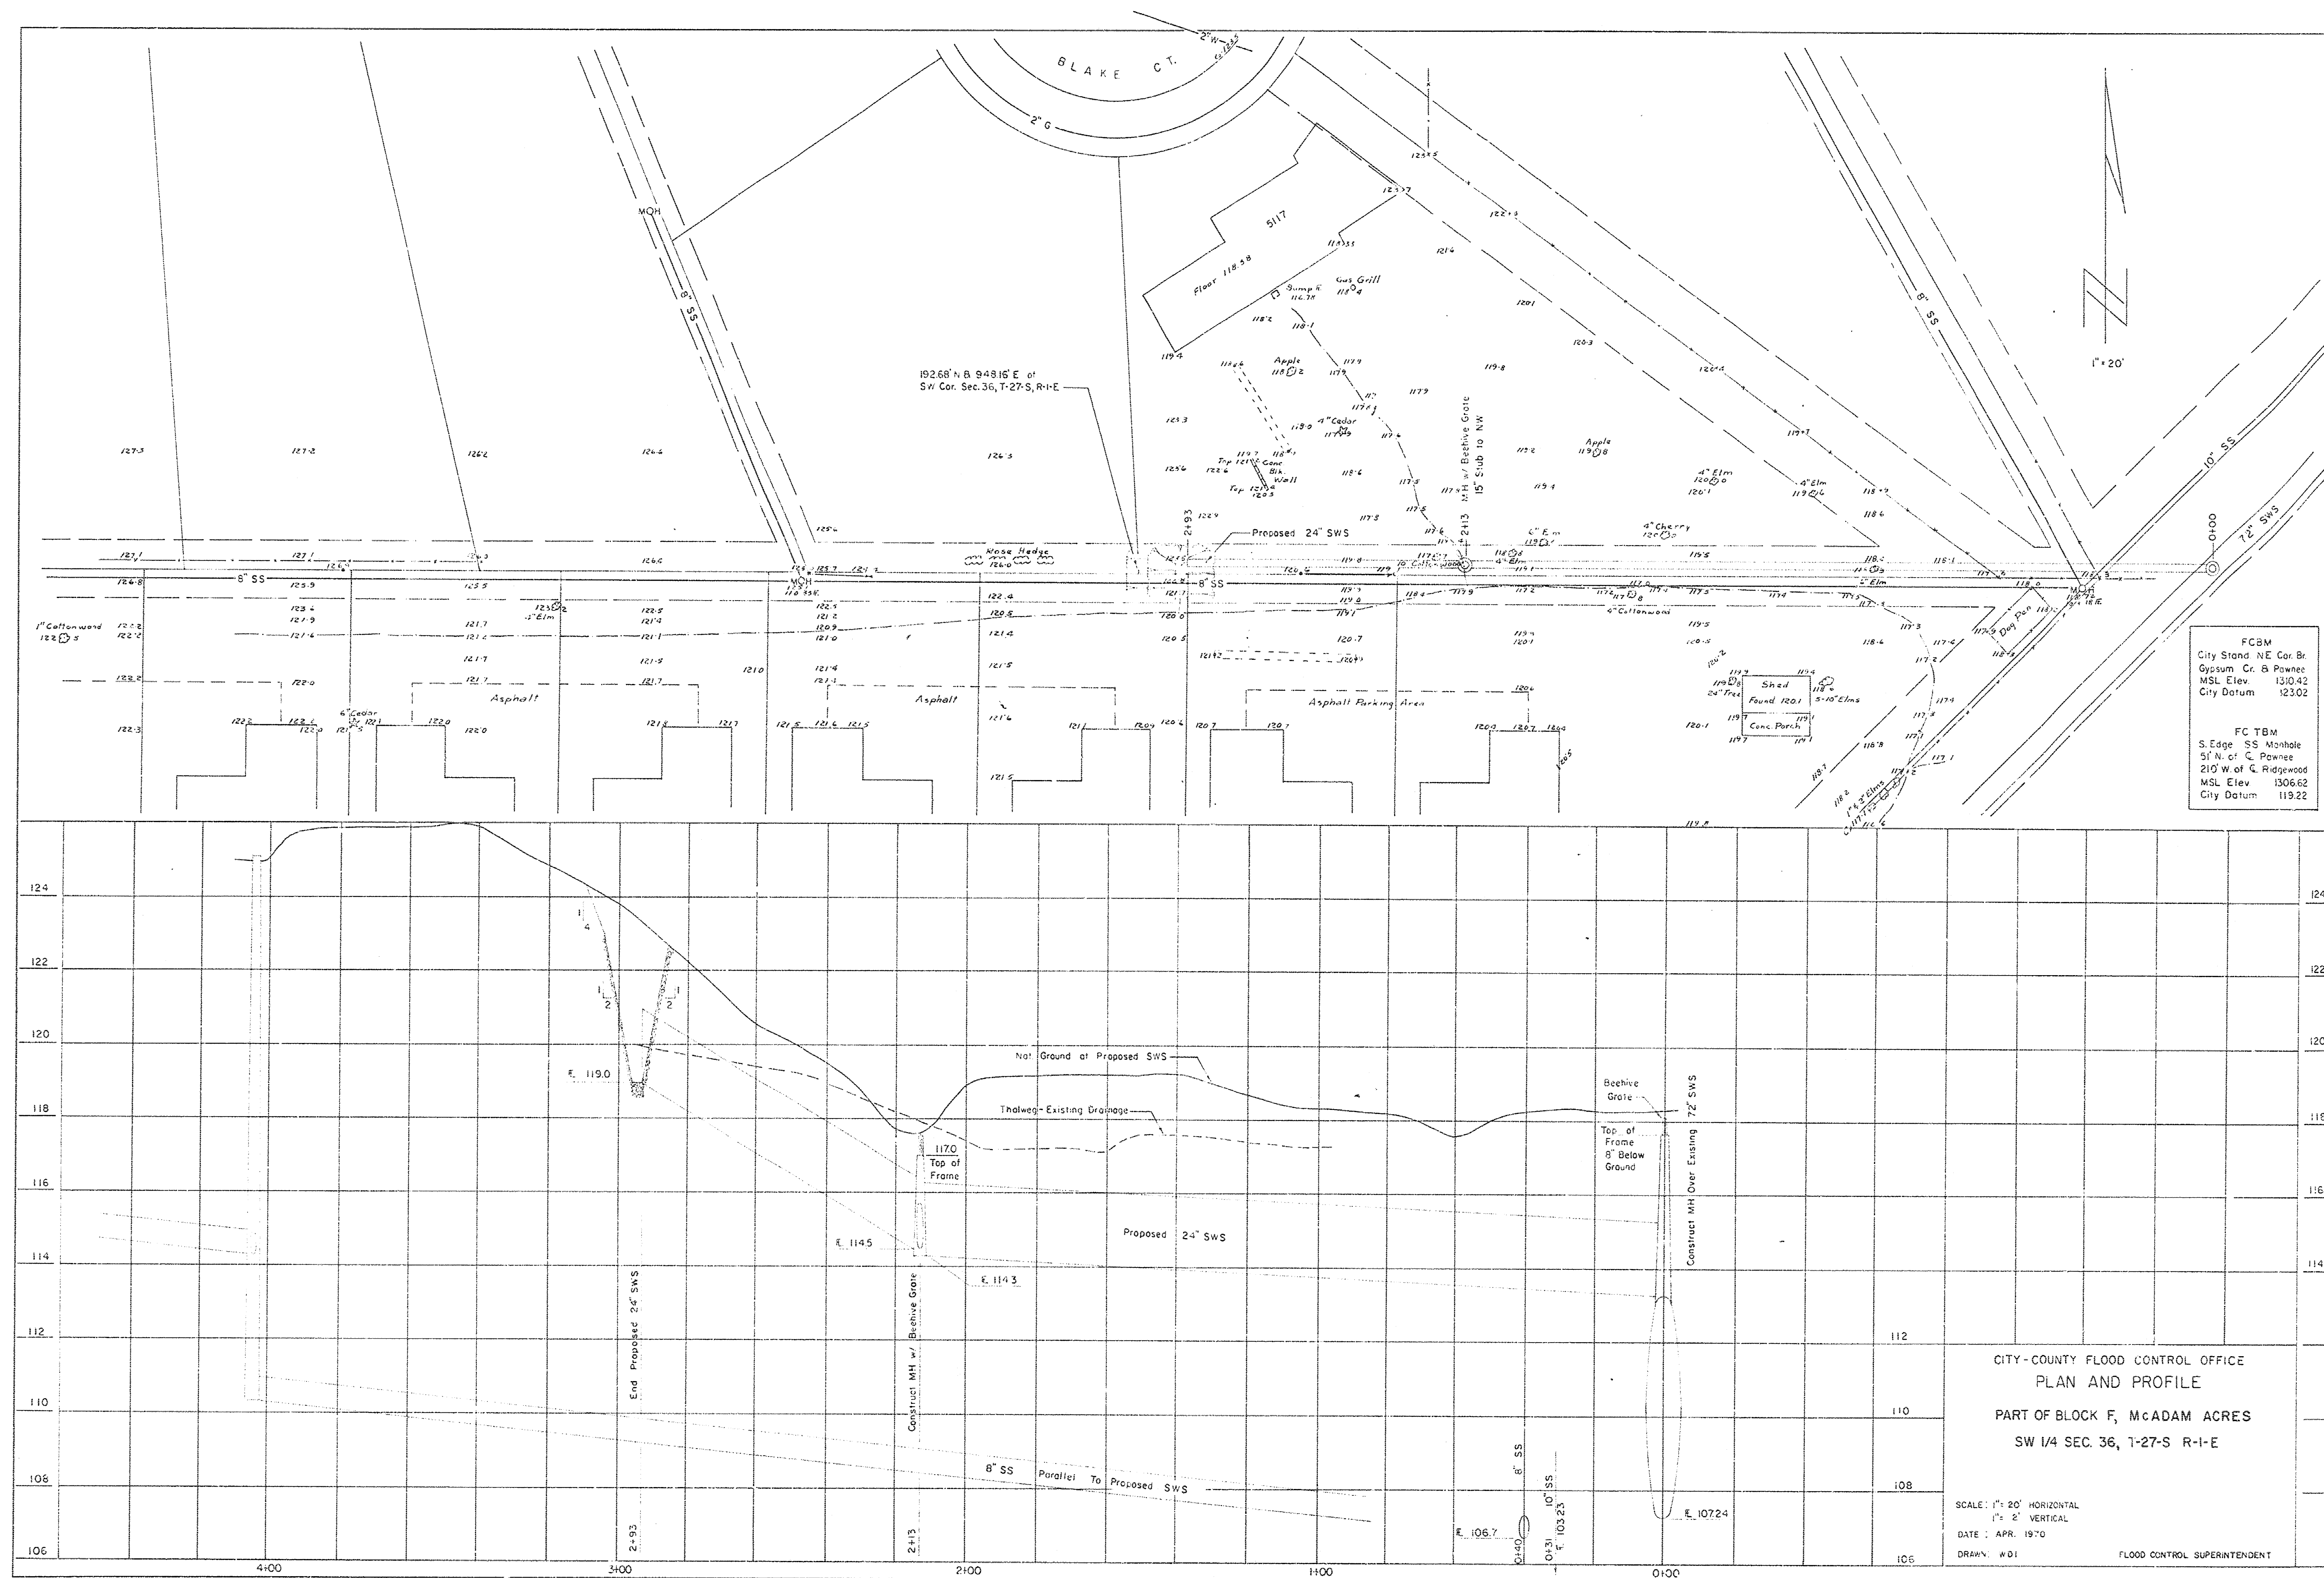

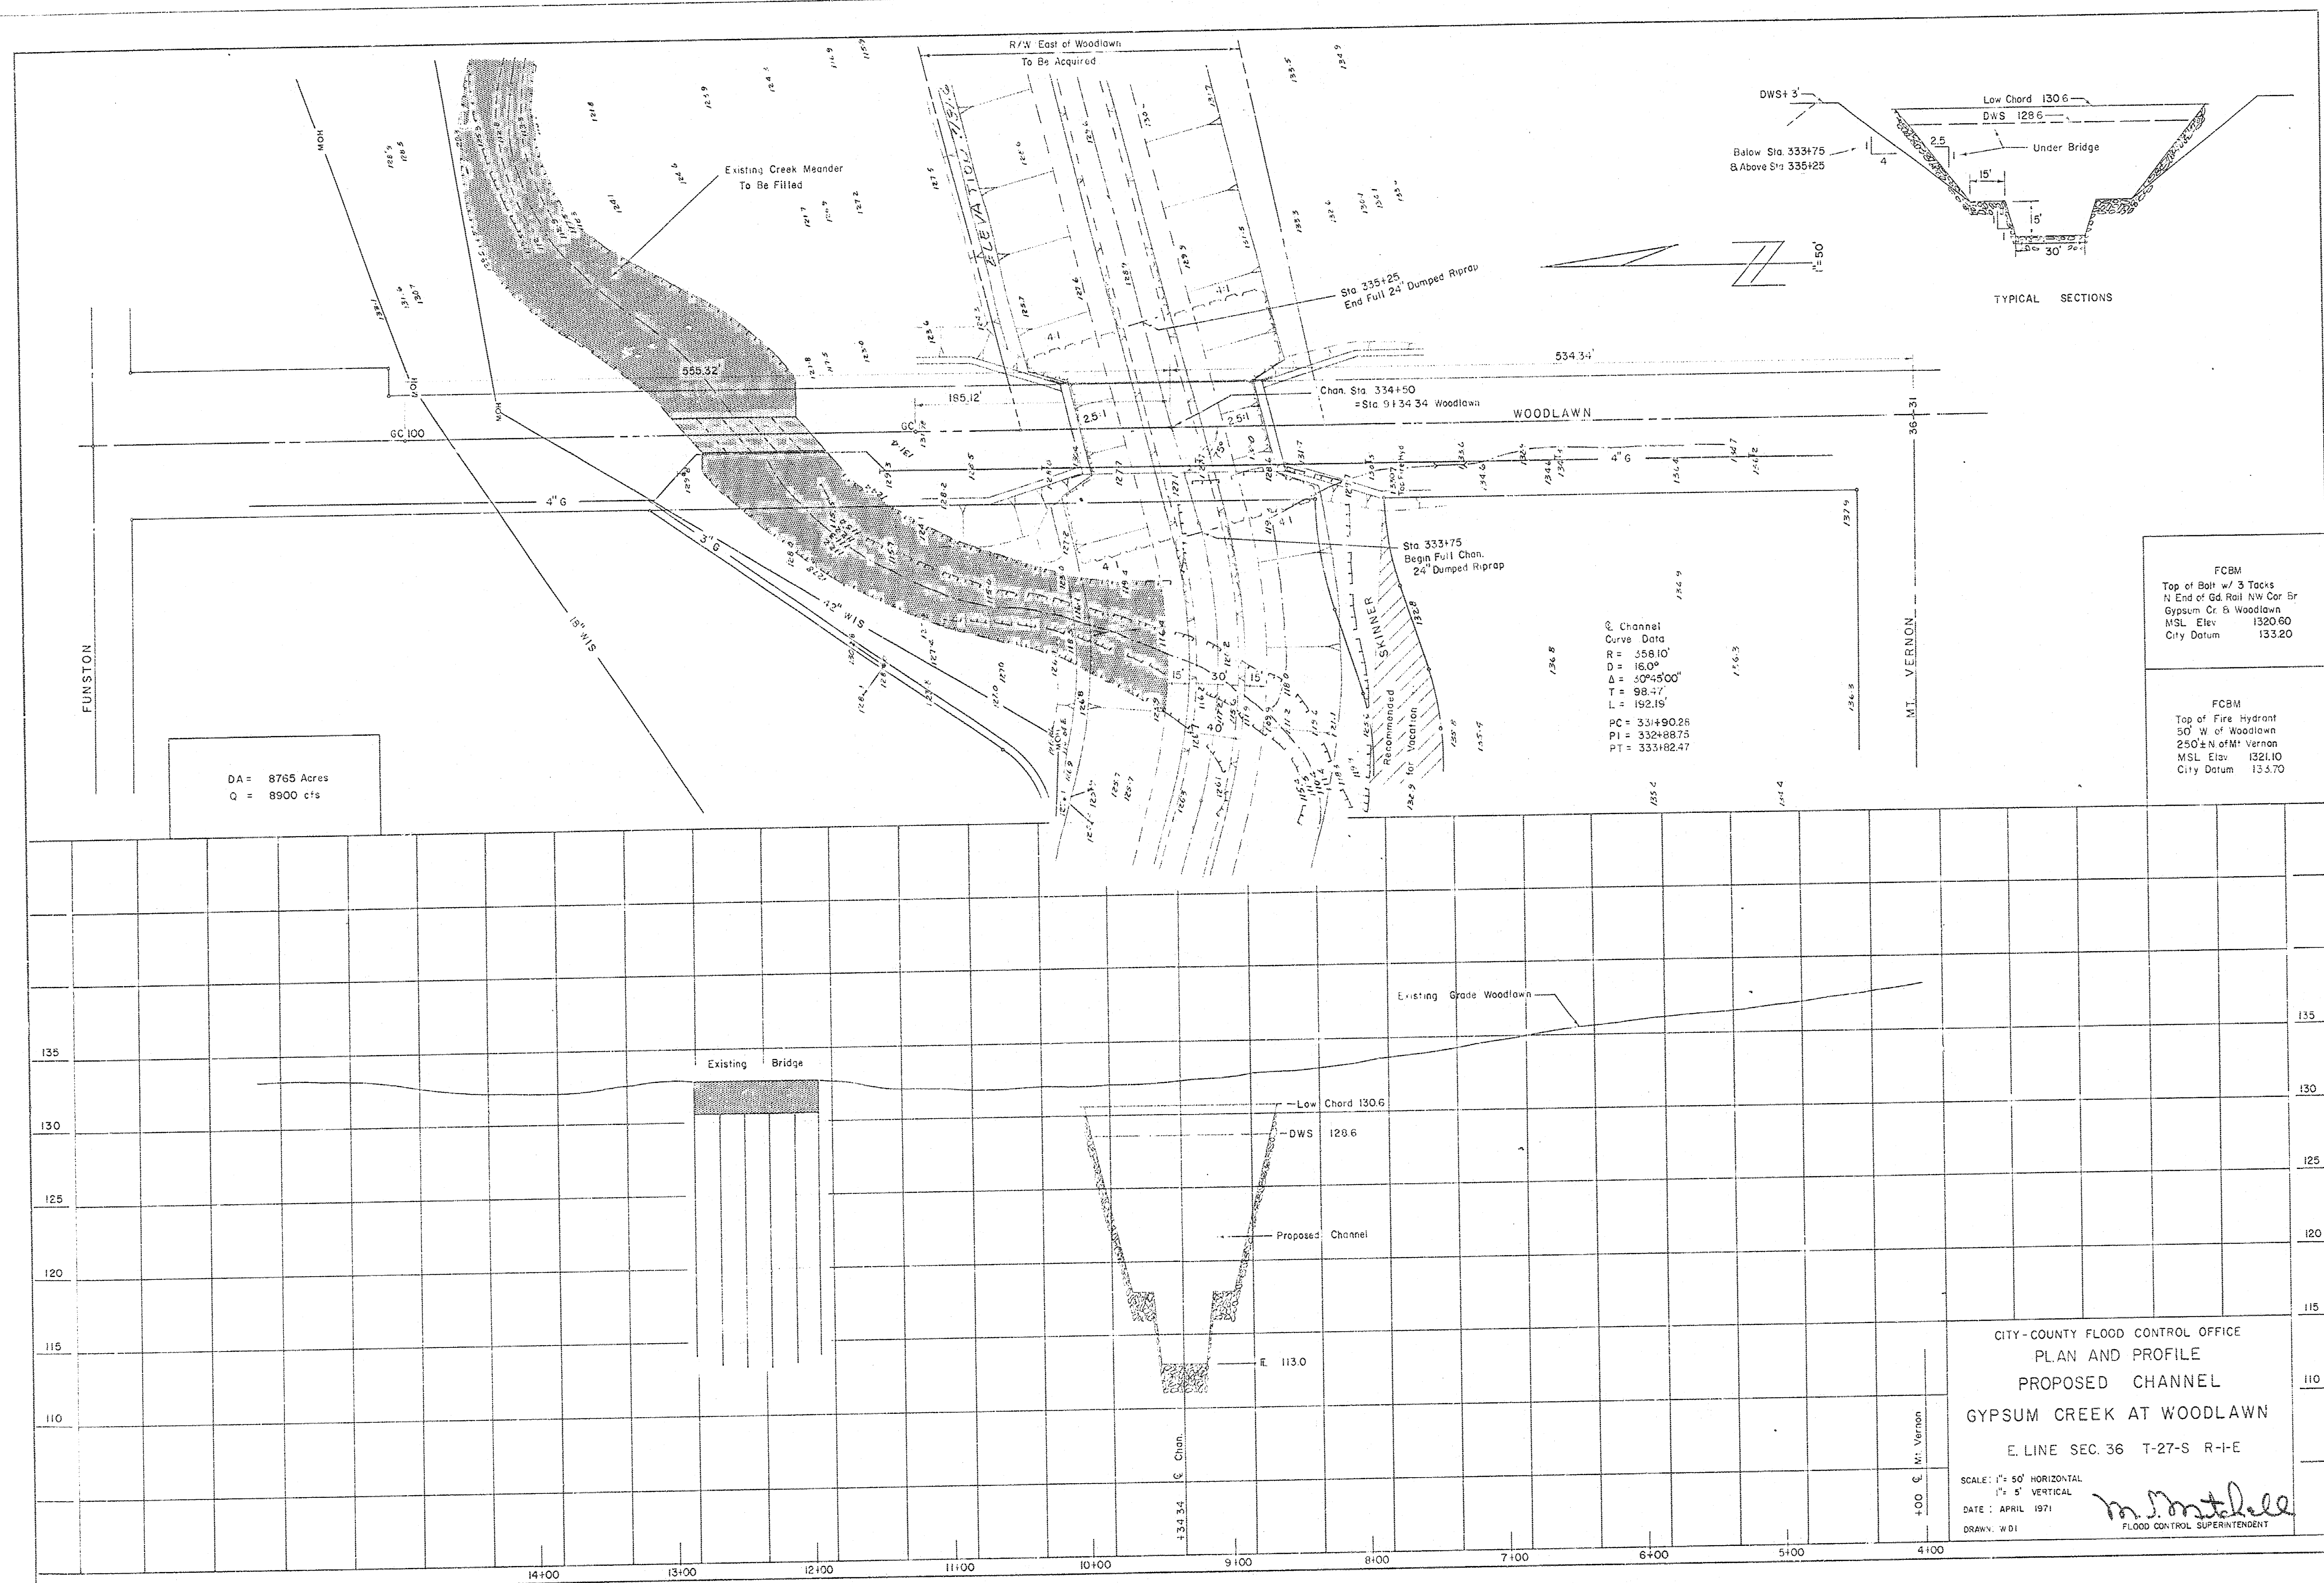

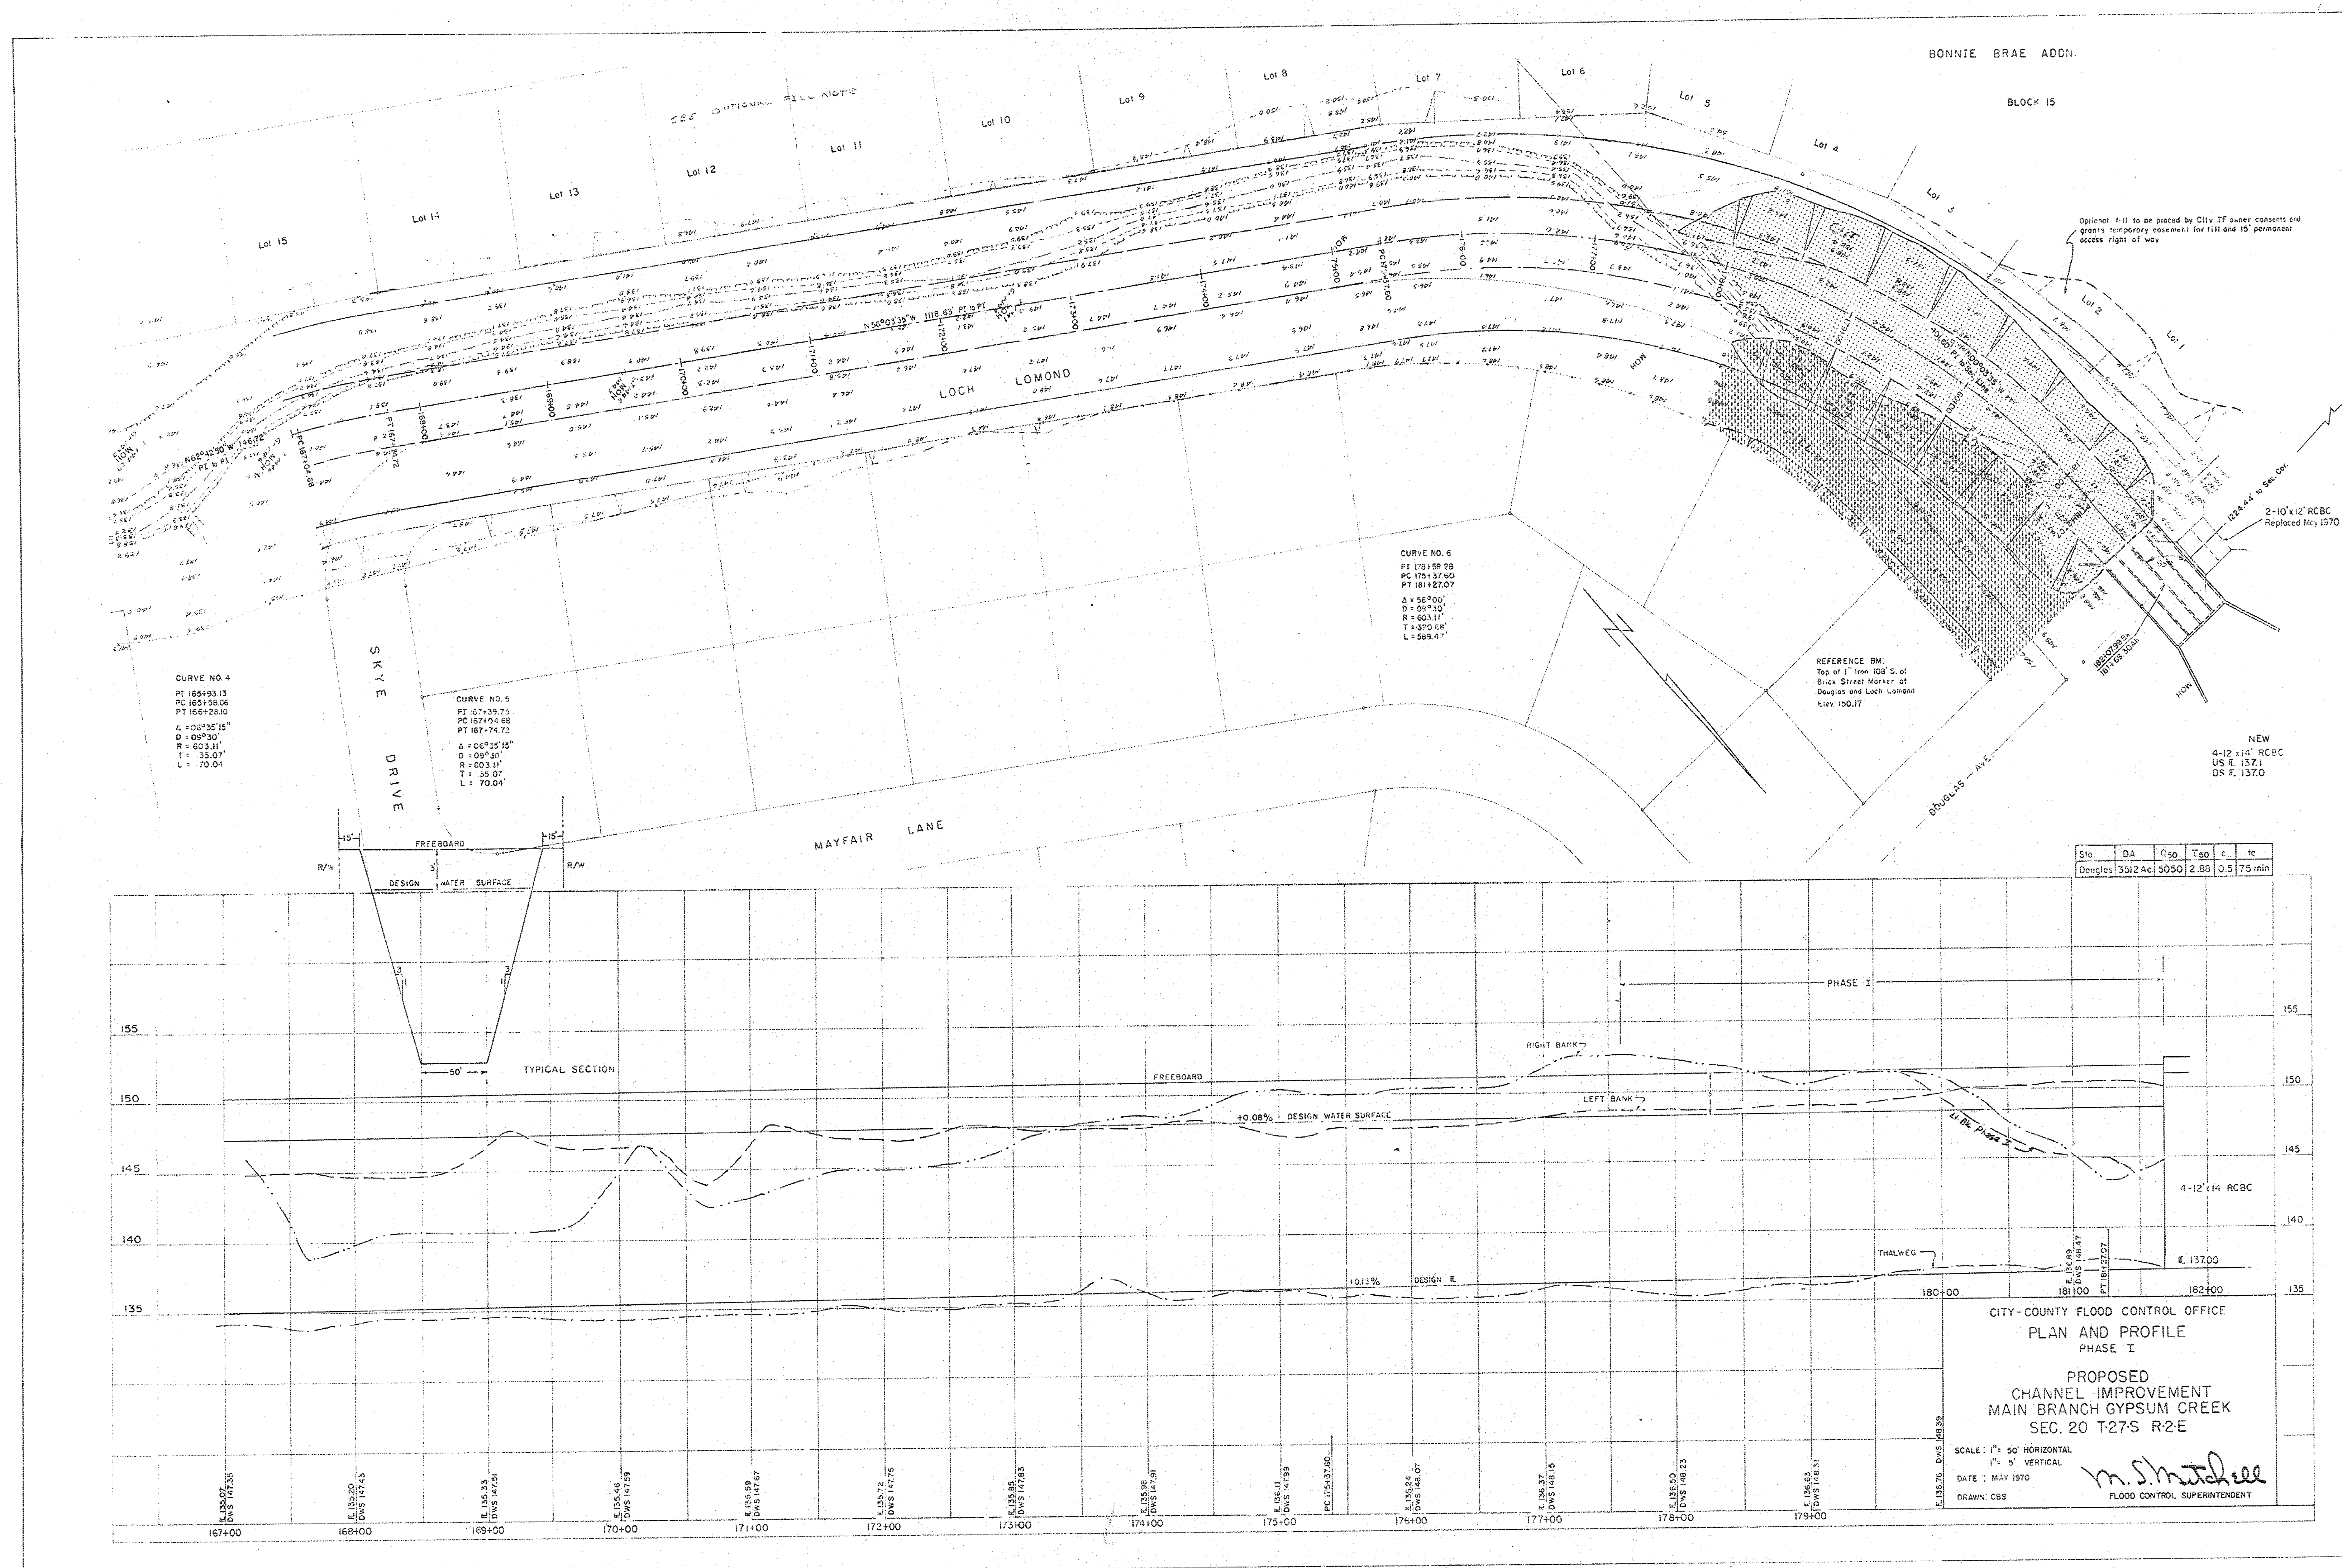

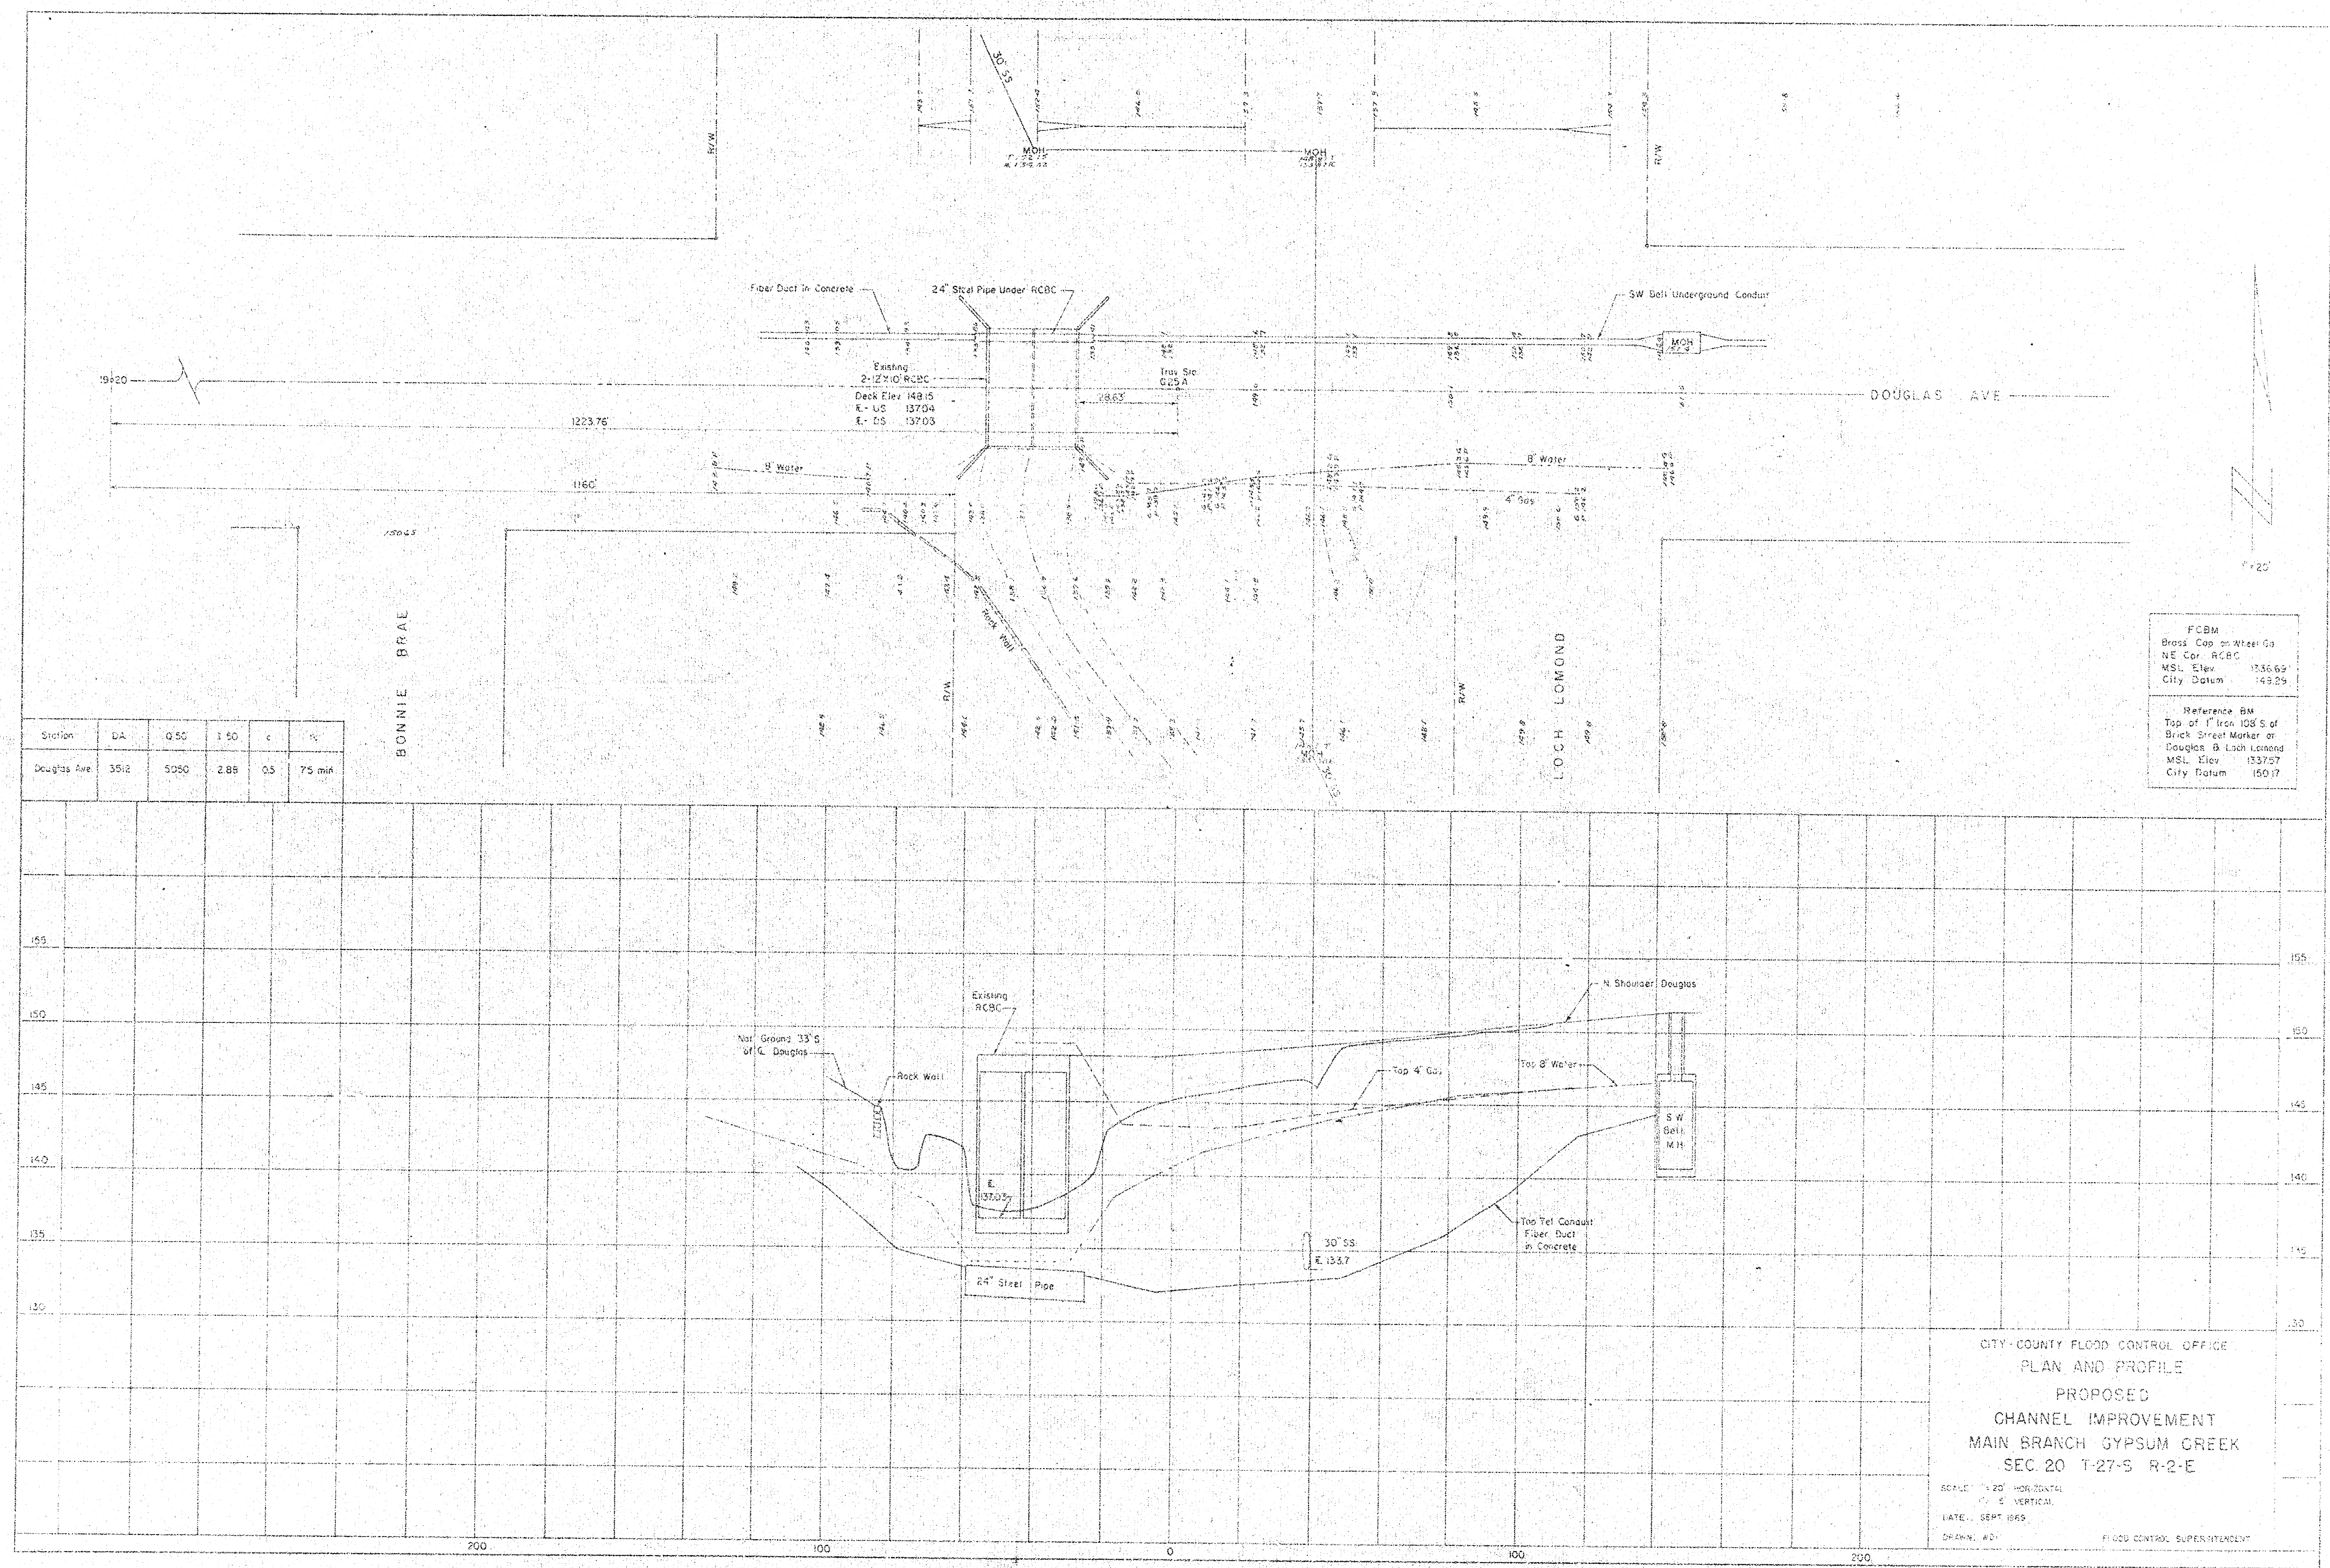


Station	D.A.	G.S.D.	1.50	c	%
Douglas Ave	35.0	5050	2.88	0.5	75 min


FCBM
 Brass Cap on Water Co
 NE Cor. ACBC
 MSL Elev. 1536.69
 City Datum 145.29

Reference BM
 Top of 1" Iron 105 S of
 Back Street Marker at
 Douglas & Loch Lomond
 MSL Elev. 1537.07
 City Datum 150.17

CITY-COUNTY FLOOD CONTROL OFFICE
 PLAN AND PROFILE
 PROPOSED
 CHANNEL IMPROVEMENT
 MAIN BRANCH GYPSUM CREEK
 SEC 20 T-27-S R-2-E

SCALE: 1"=20' HORIZONTAL
 1"=1' VERTICAL
 DATE: SEPT 1985
 DRAWN: WDI
 FLOOD CONTROL SUPERINTENDENT

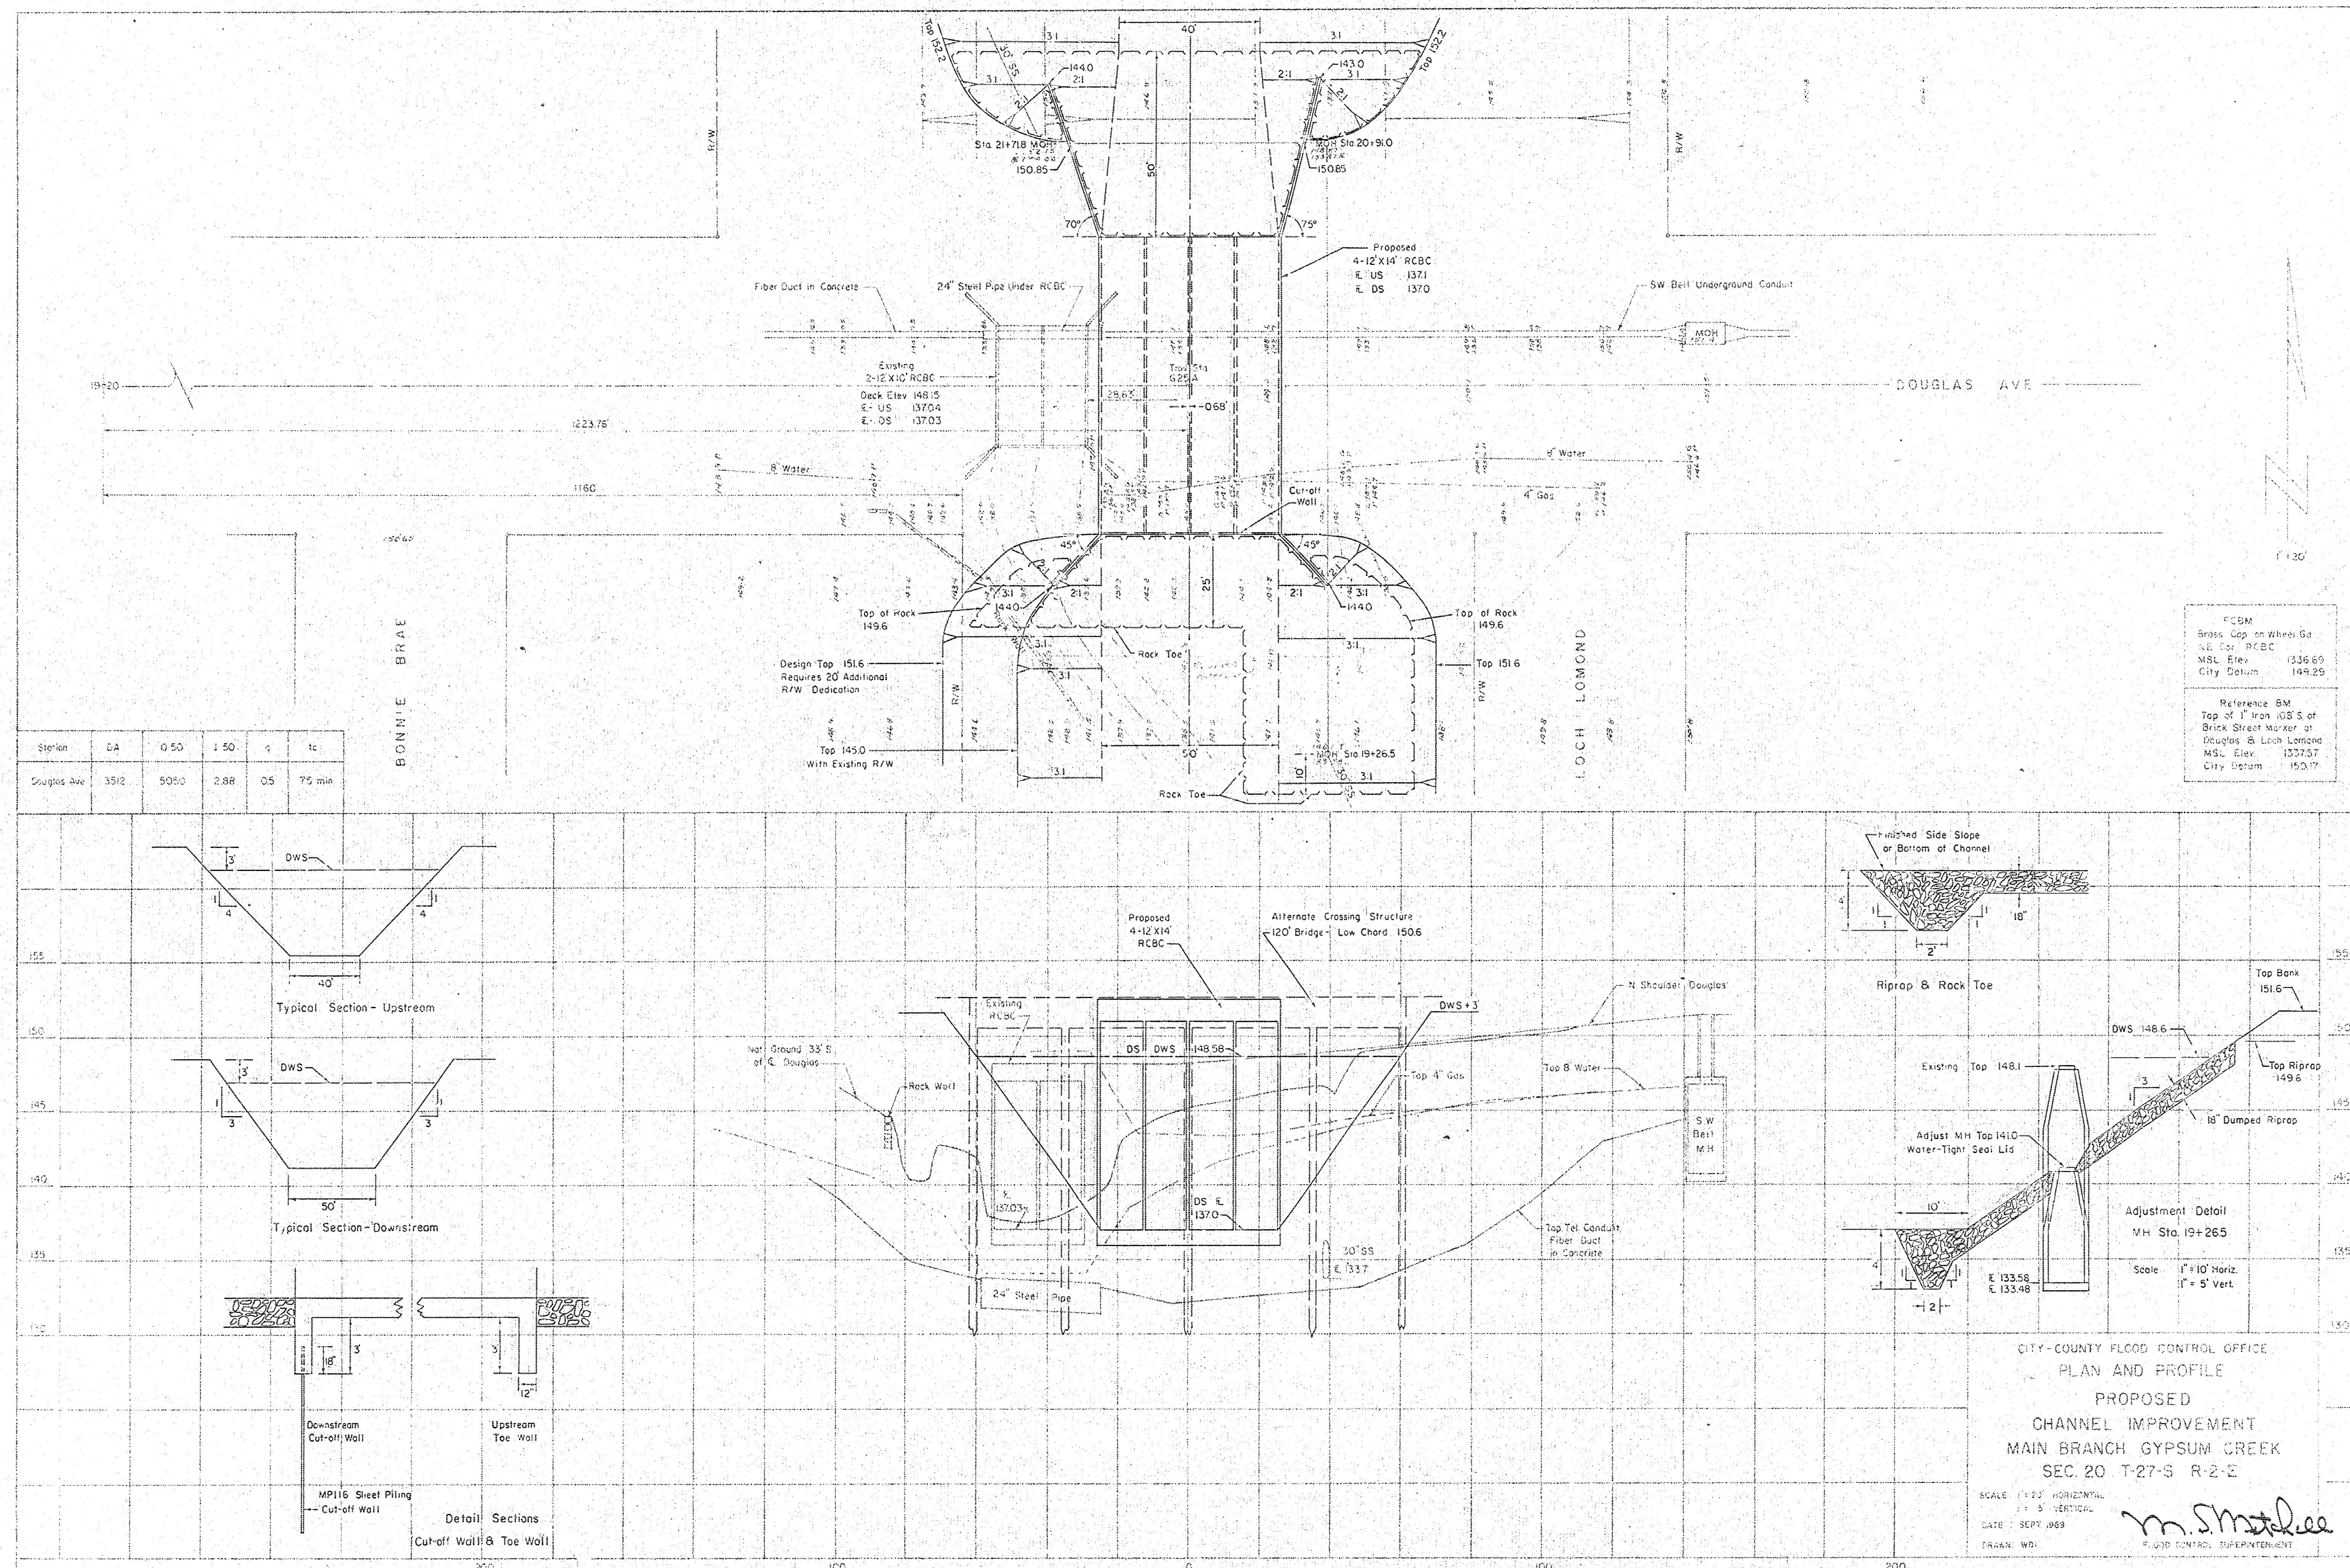

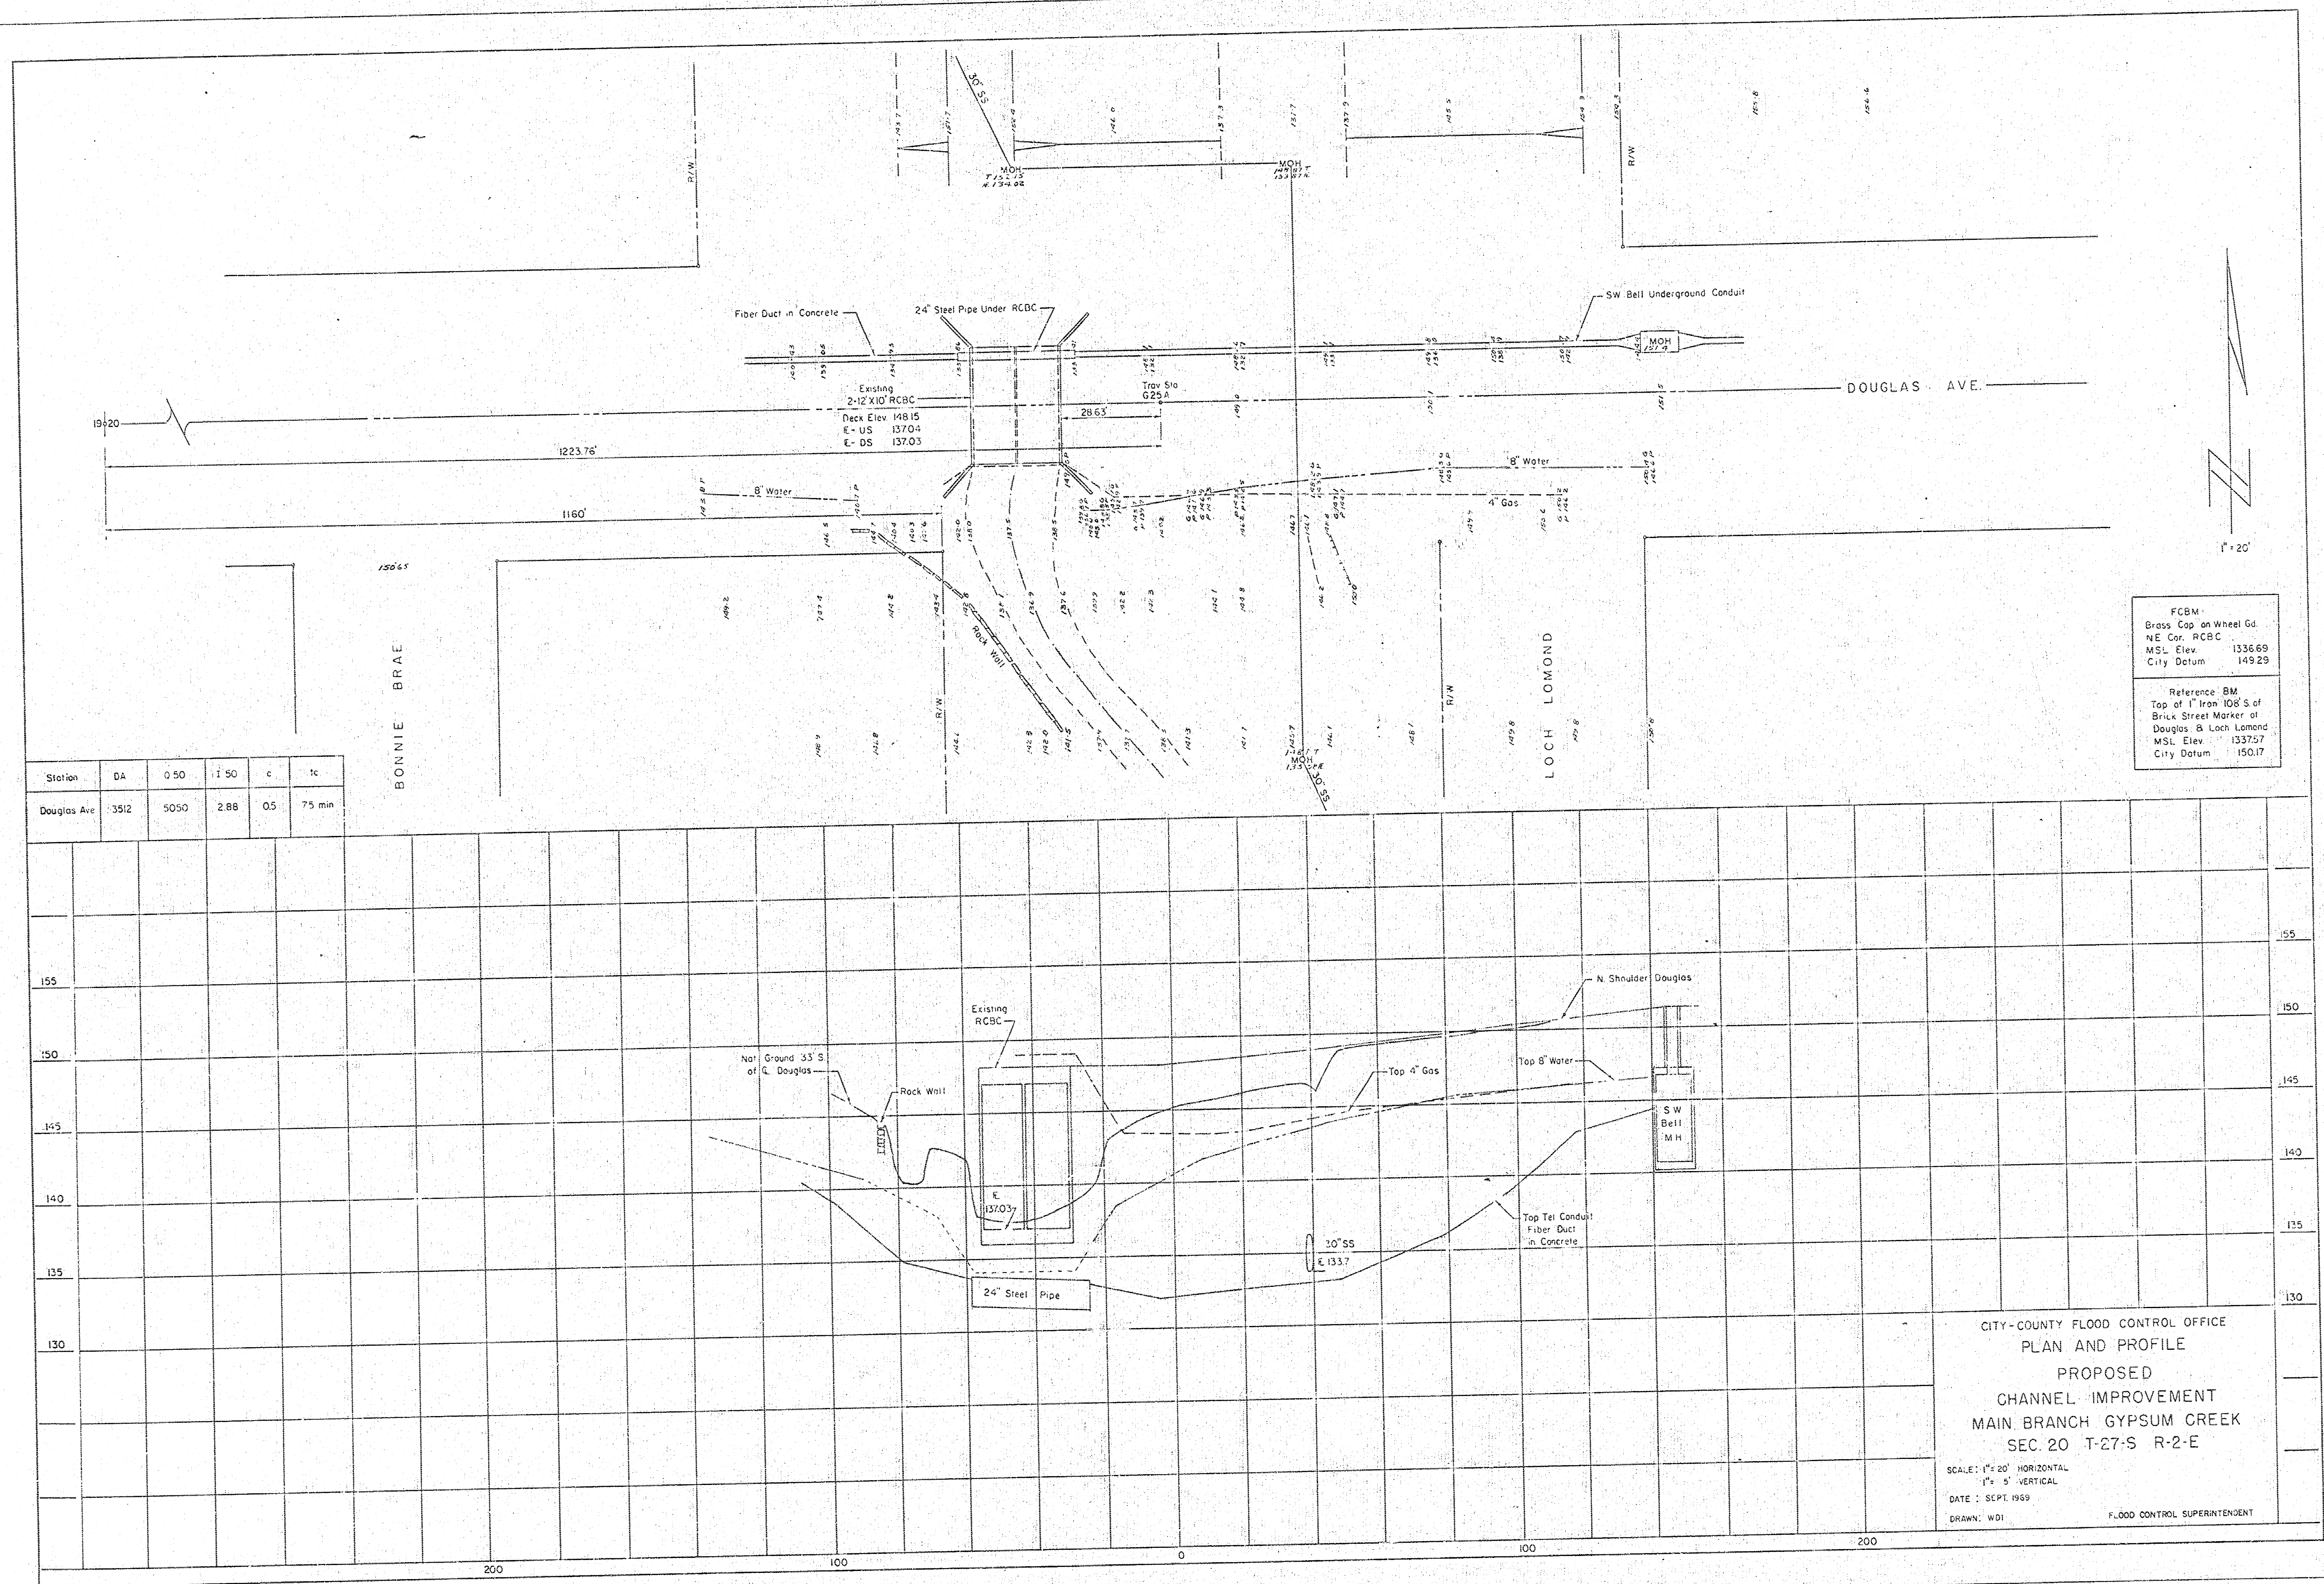


Station	DA	0.50	1.50	c	tc
Douglas Ave	3512	5050	2.88	05	75 min



FCBM
Brass Cap on Wheel Gd.
NE Cor. RCBC
MSL Elev. 1336.69
City Datum 149.29

Reference BM
Top of 1" Iron 108" S of
Brick Street Marker at
Douglas & Loch Lomond
MSL Elev. 1337.57
City Datum 150.17

CITY-COUNTY FLOOD CONTROL OFFICE
PLAN AND PROFILE
PROPOSED
CHANNEL IMPROVEMENT
MAIN BRANCH GYPSUM CREEK
SEC. 20 T-27-S R-2-E

SCALE: 1" = 20' HORIZONTAL
1" = 5' VERTICAL
DATE: SEPT. 1959
DRAWN: WDI
FLOOD CONTROL SUPERINTENDENT

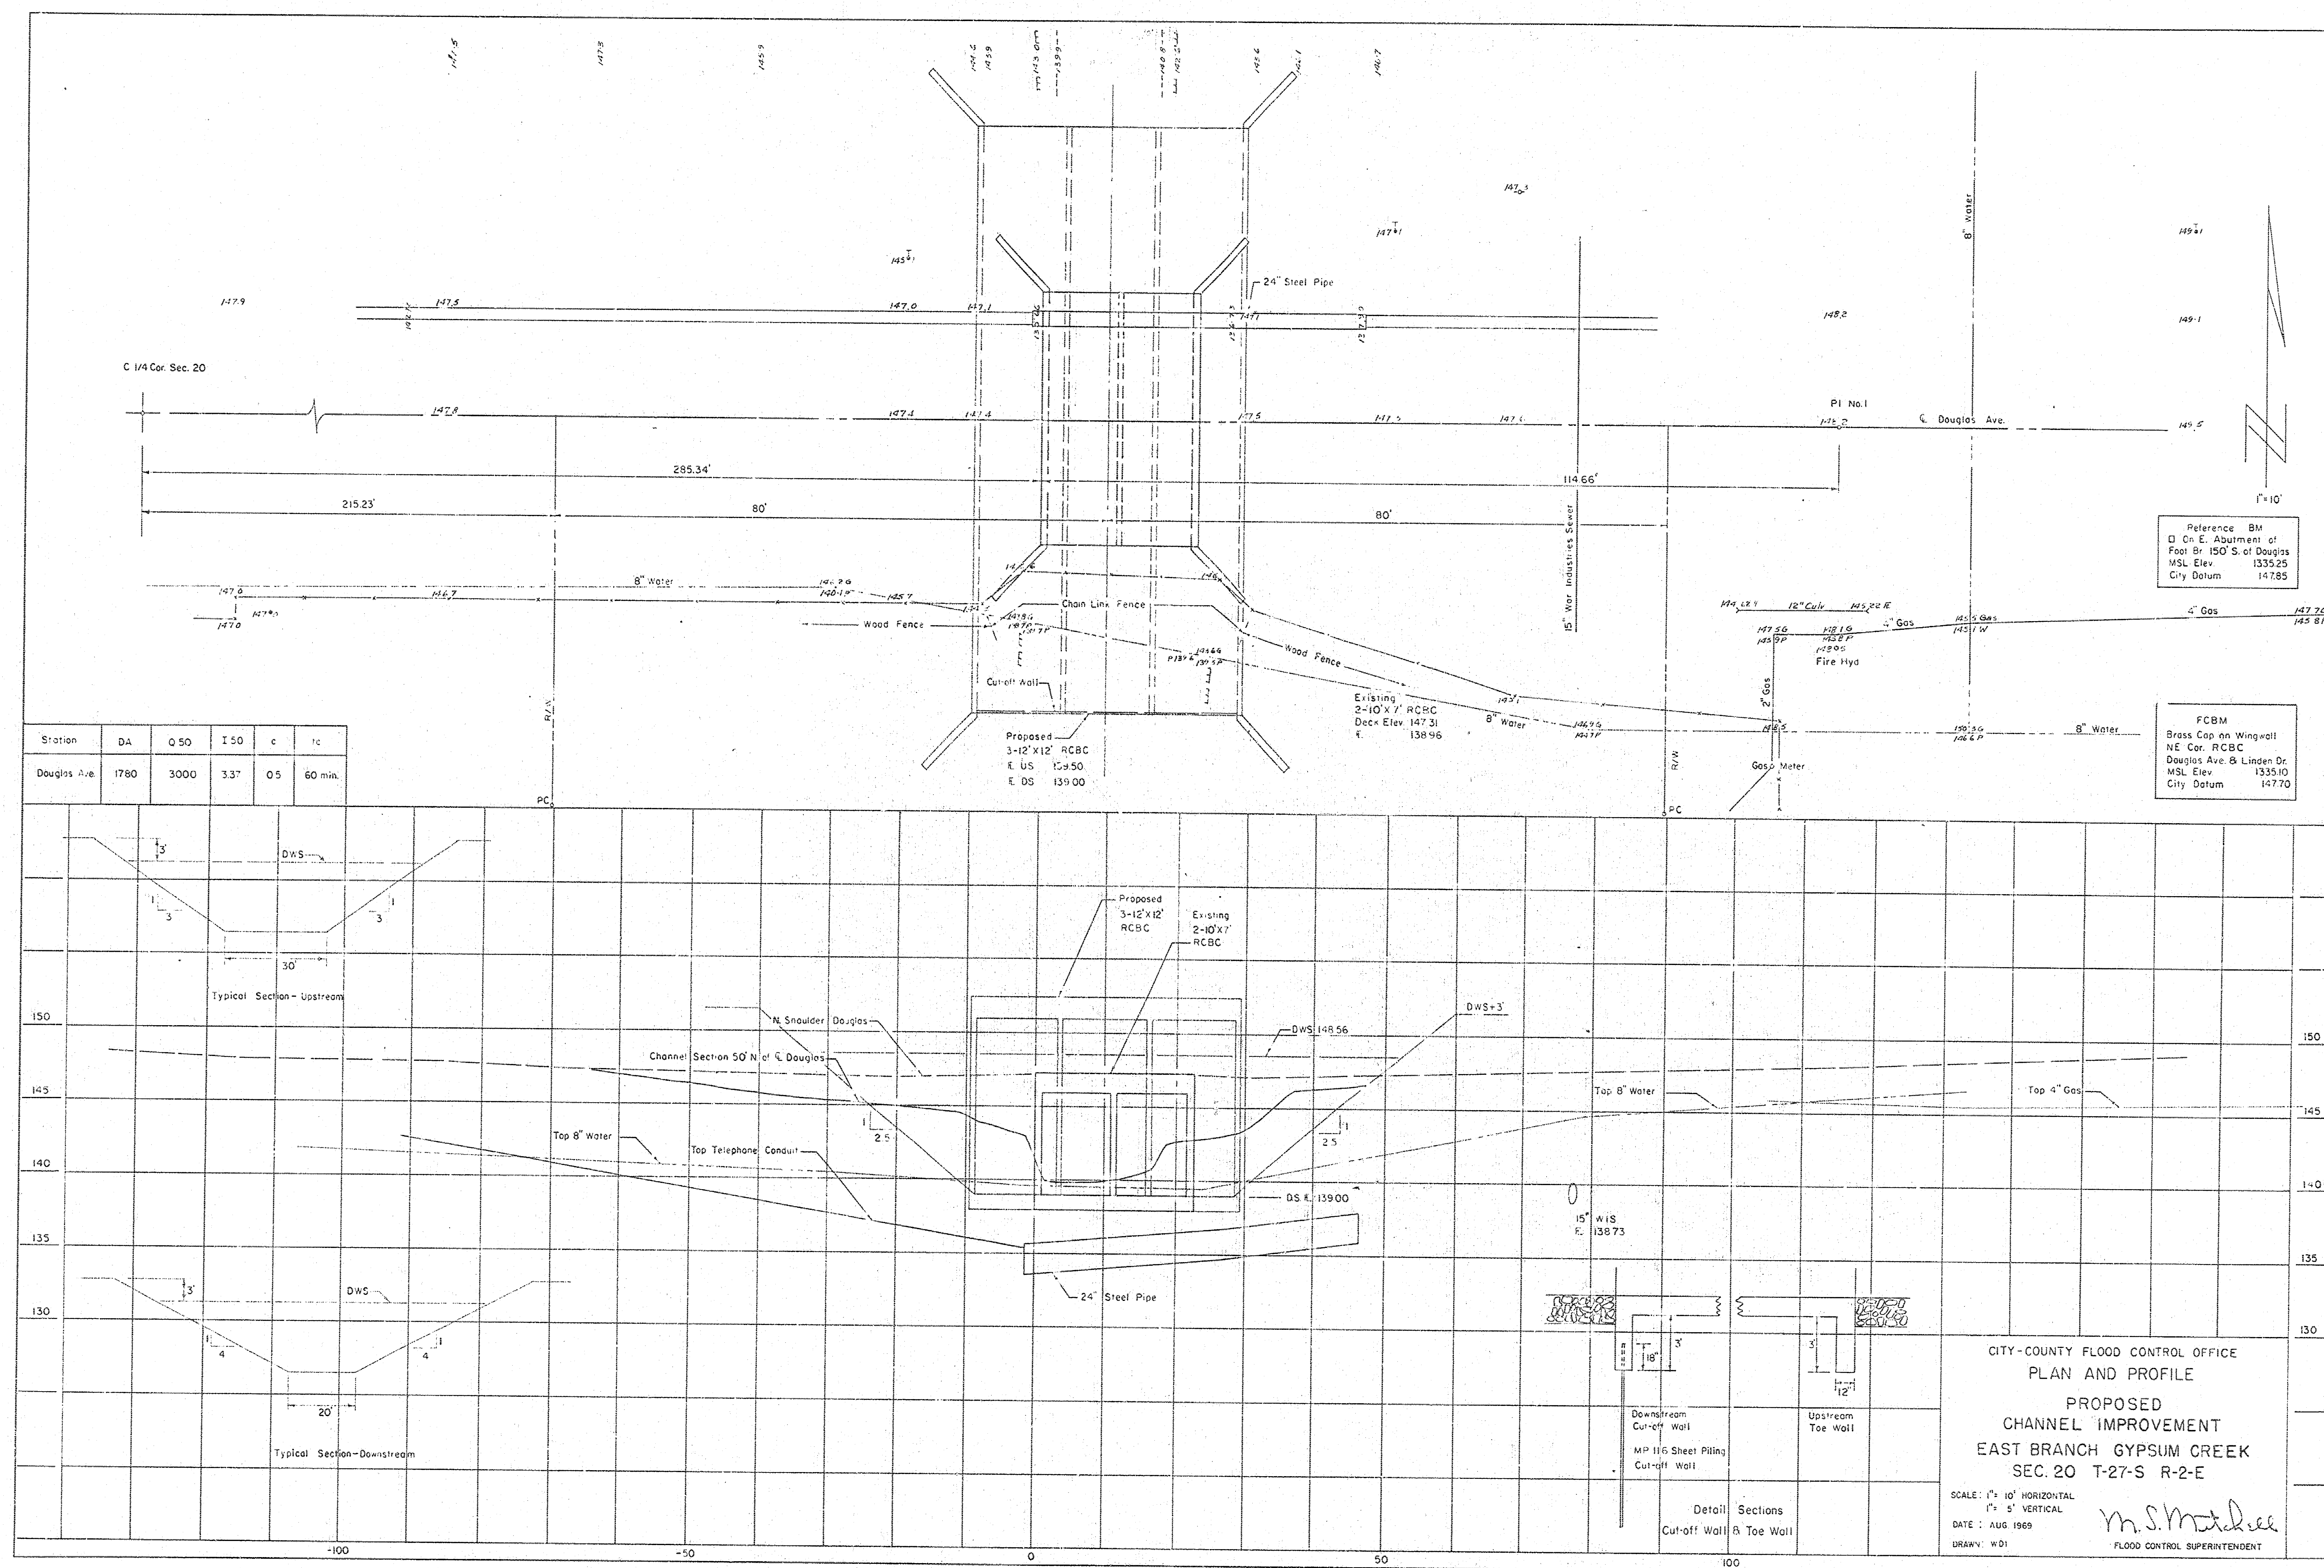

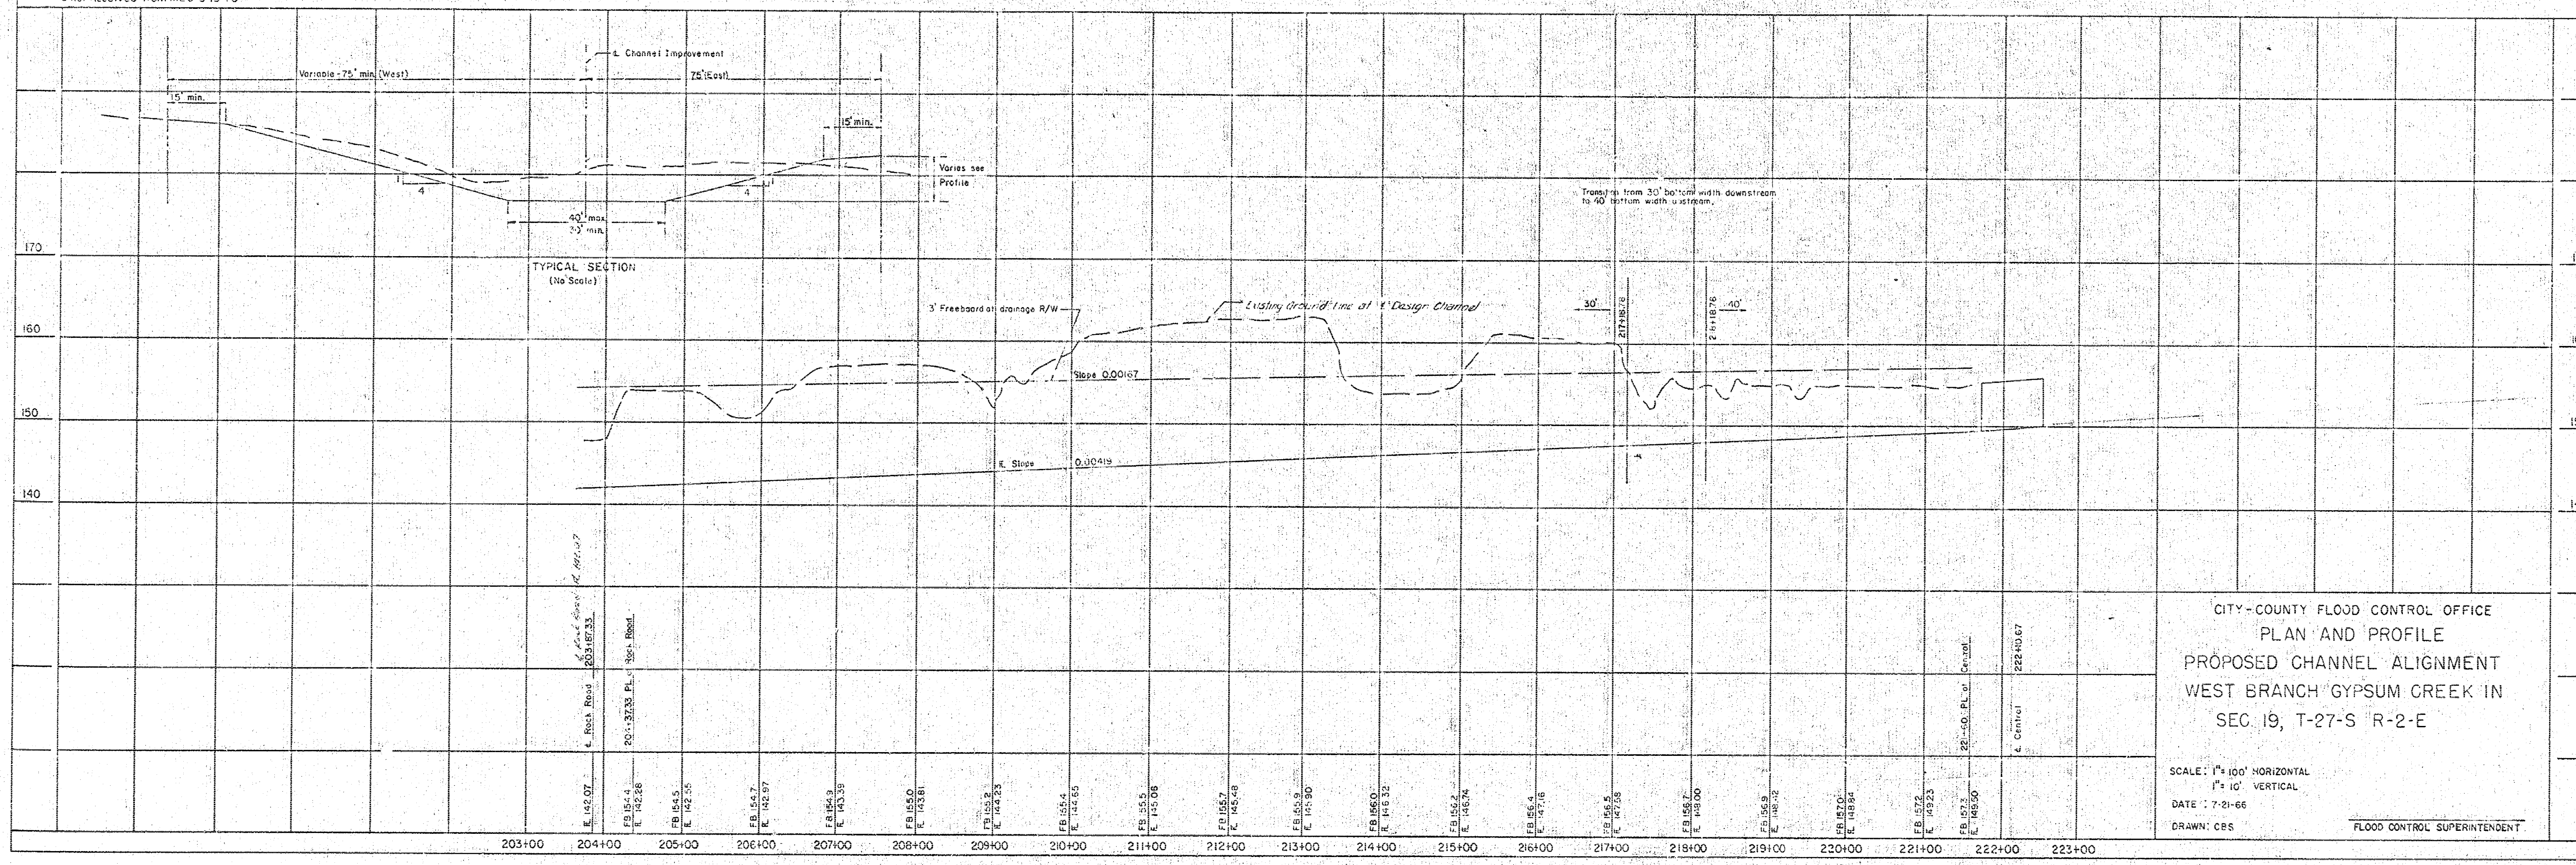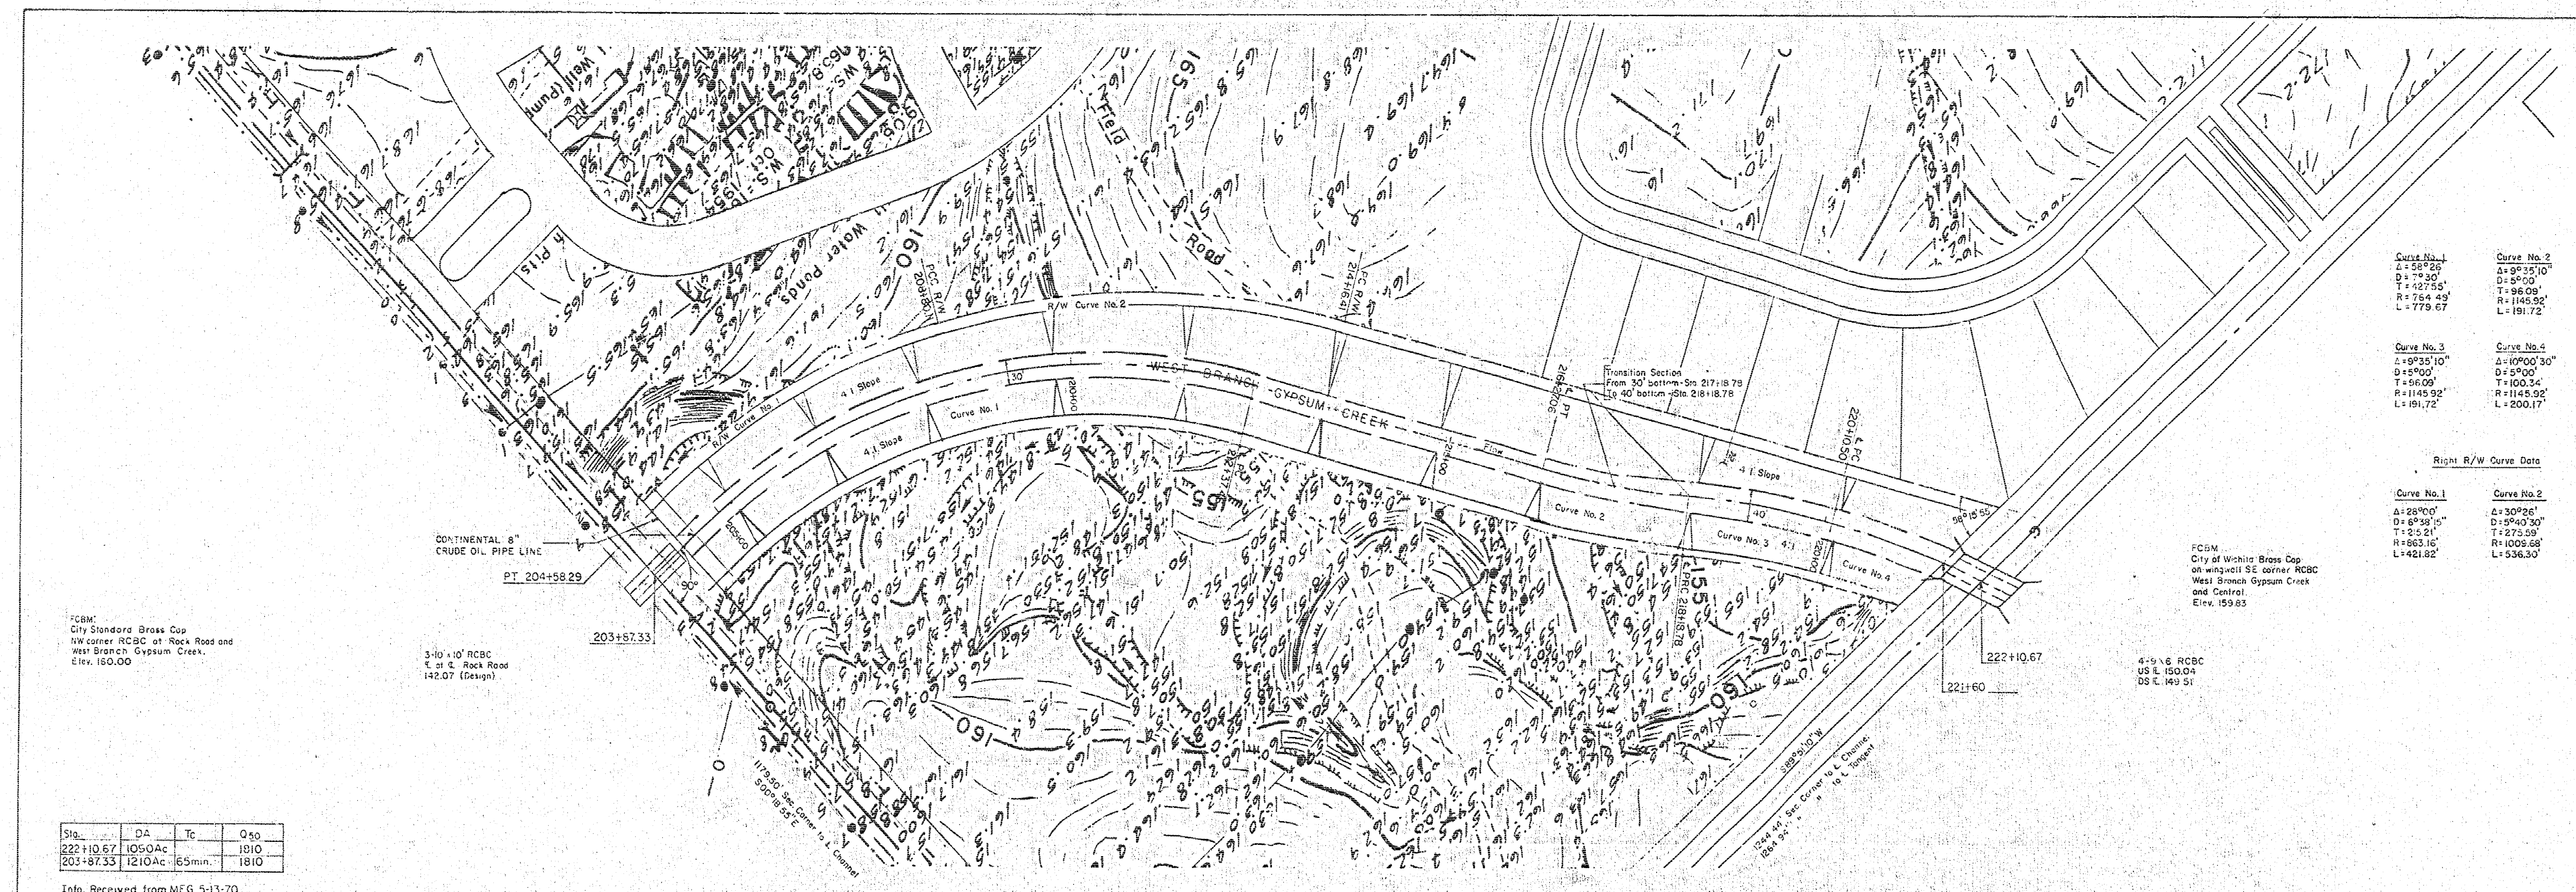

CITY-COUNTY FLOOD CONTROL OFFICE
 PLAN AND PROFILE
 PROPOSED CHANNEL ALIGNMENT
 WEST BRANCH GYPSUM CREEK IN
 SEC. 19, T-27-S R-2-E

SCALE: 1"=150' HORIZONTAL
 1"=10' VERTICAL
 DATE: 7-2-66
 DRAWN: CBS
 FLOOD CONTROL SUPERINTENDENT

