



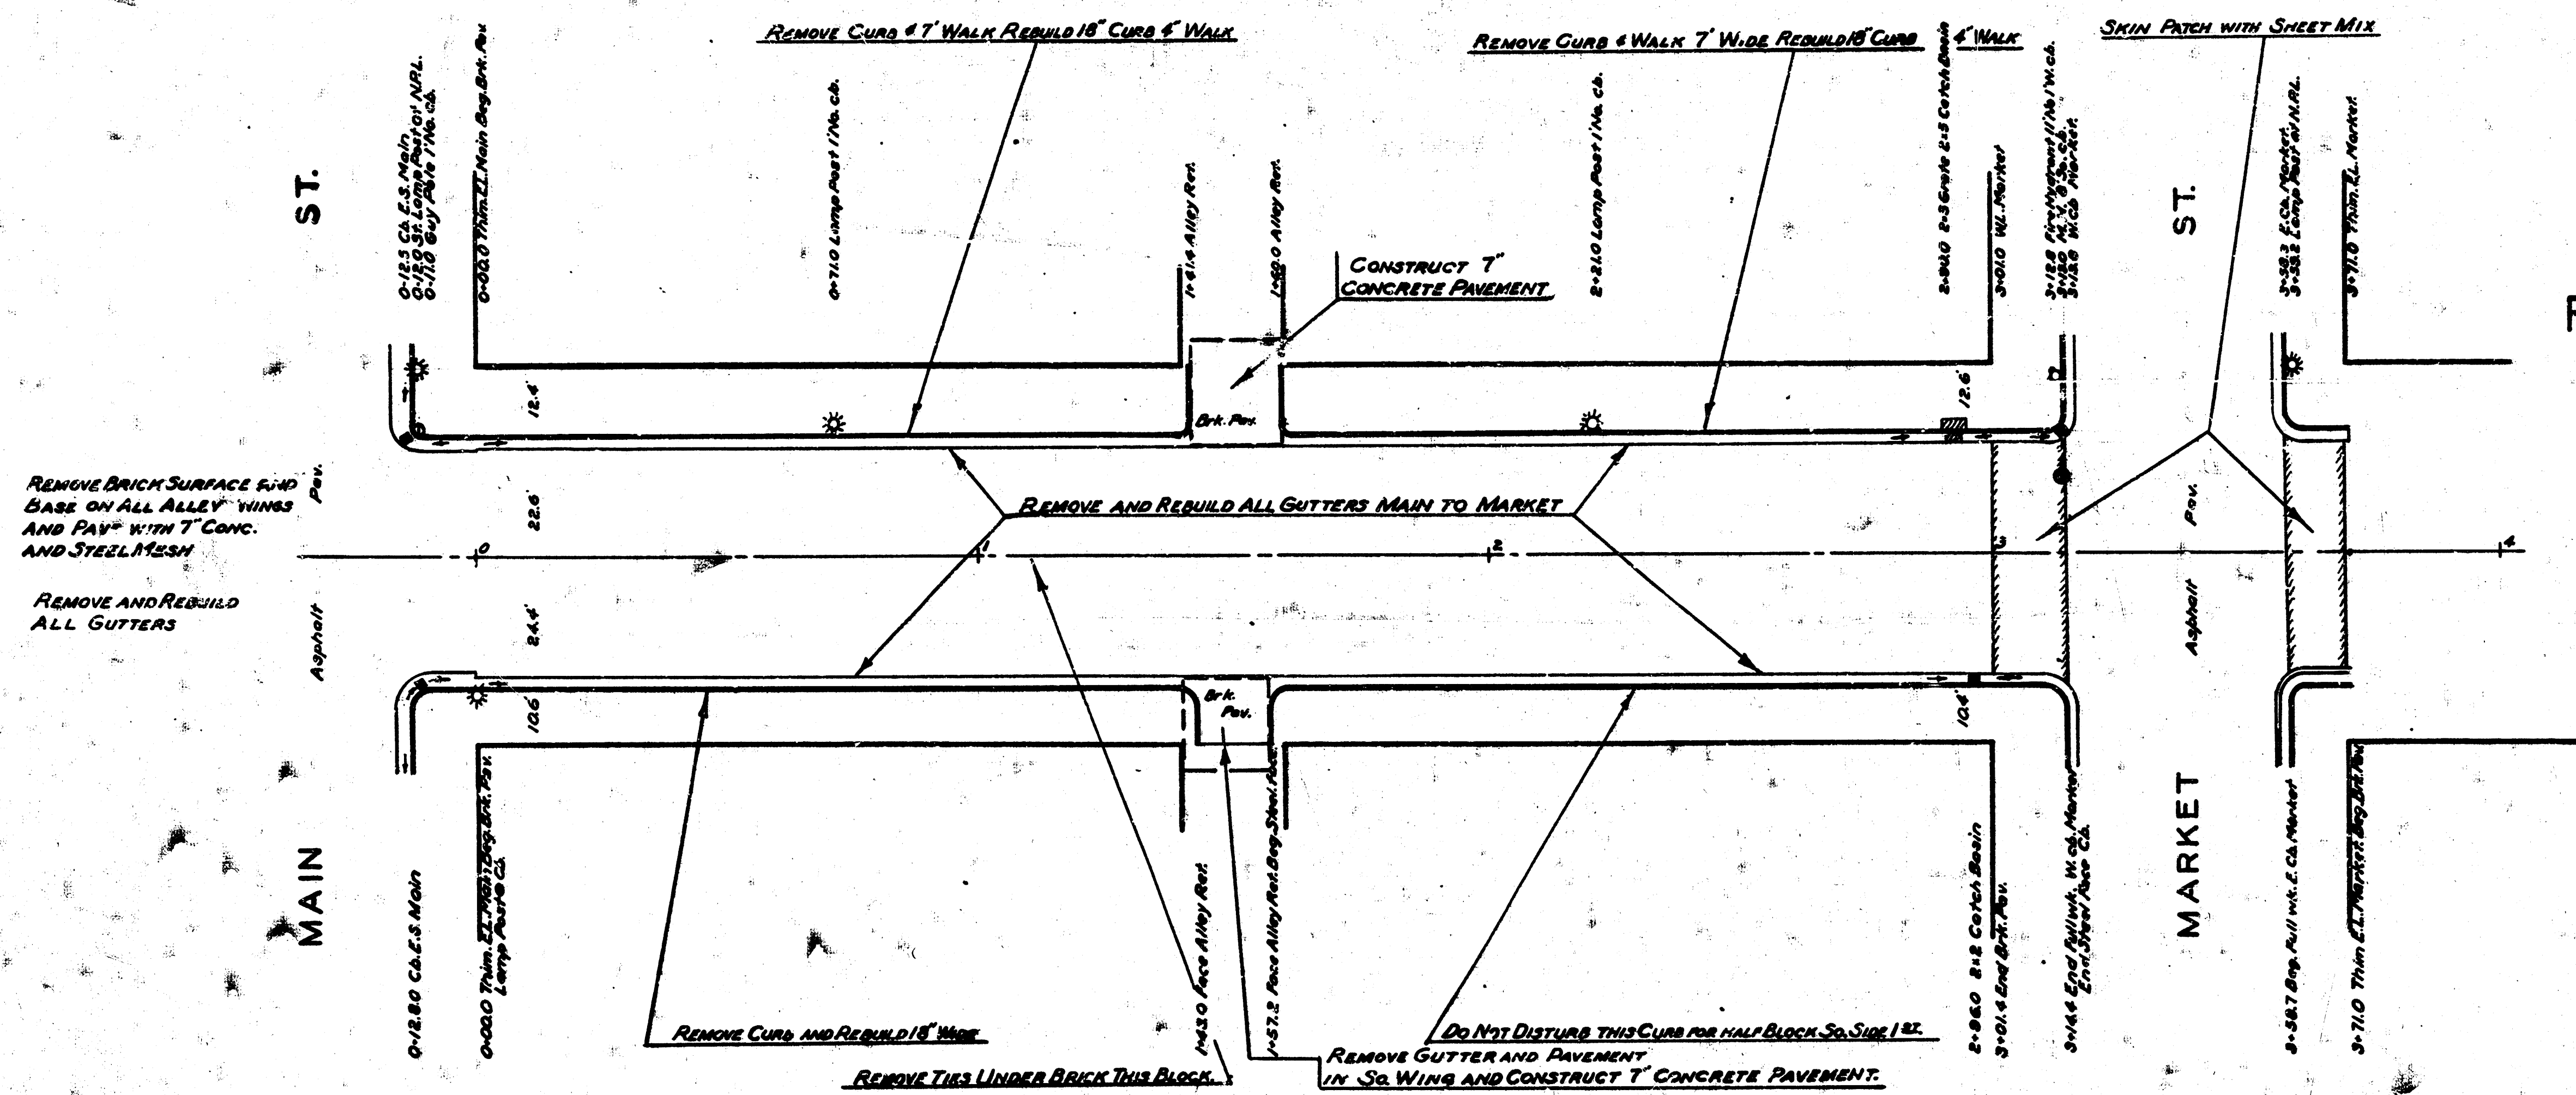

PAVING PLANS
FOR
FIRST STREET
EL. MAIN ST. TO W.L. WASHINGTON AVE.
WICHITA, KANSAS

- LEGEND**
- ⊙ LAMP POST
 - LIGHT POLE
 - FIRE HYDRANT
 - TELEPHONE POLE
 - MAN HOLE
 - OR TRAFFIC SIGNAL LIGHT
 - GUY POLE
 - CATCH BASIN
 - GRATE OR CATCH BASIN
 - ⊕ TREES
 - ✕ ABANDON OR REMOVE
 - C COMMERCIAL DRIVE

SCALE 1" = 20'

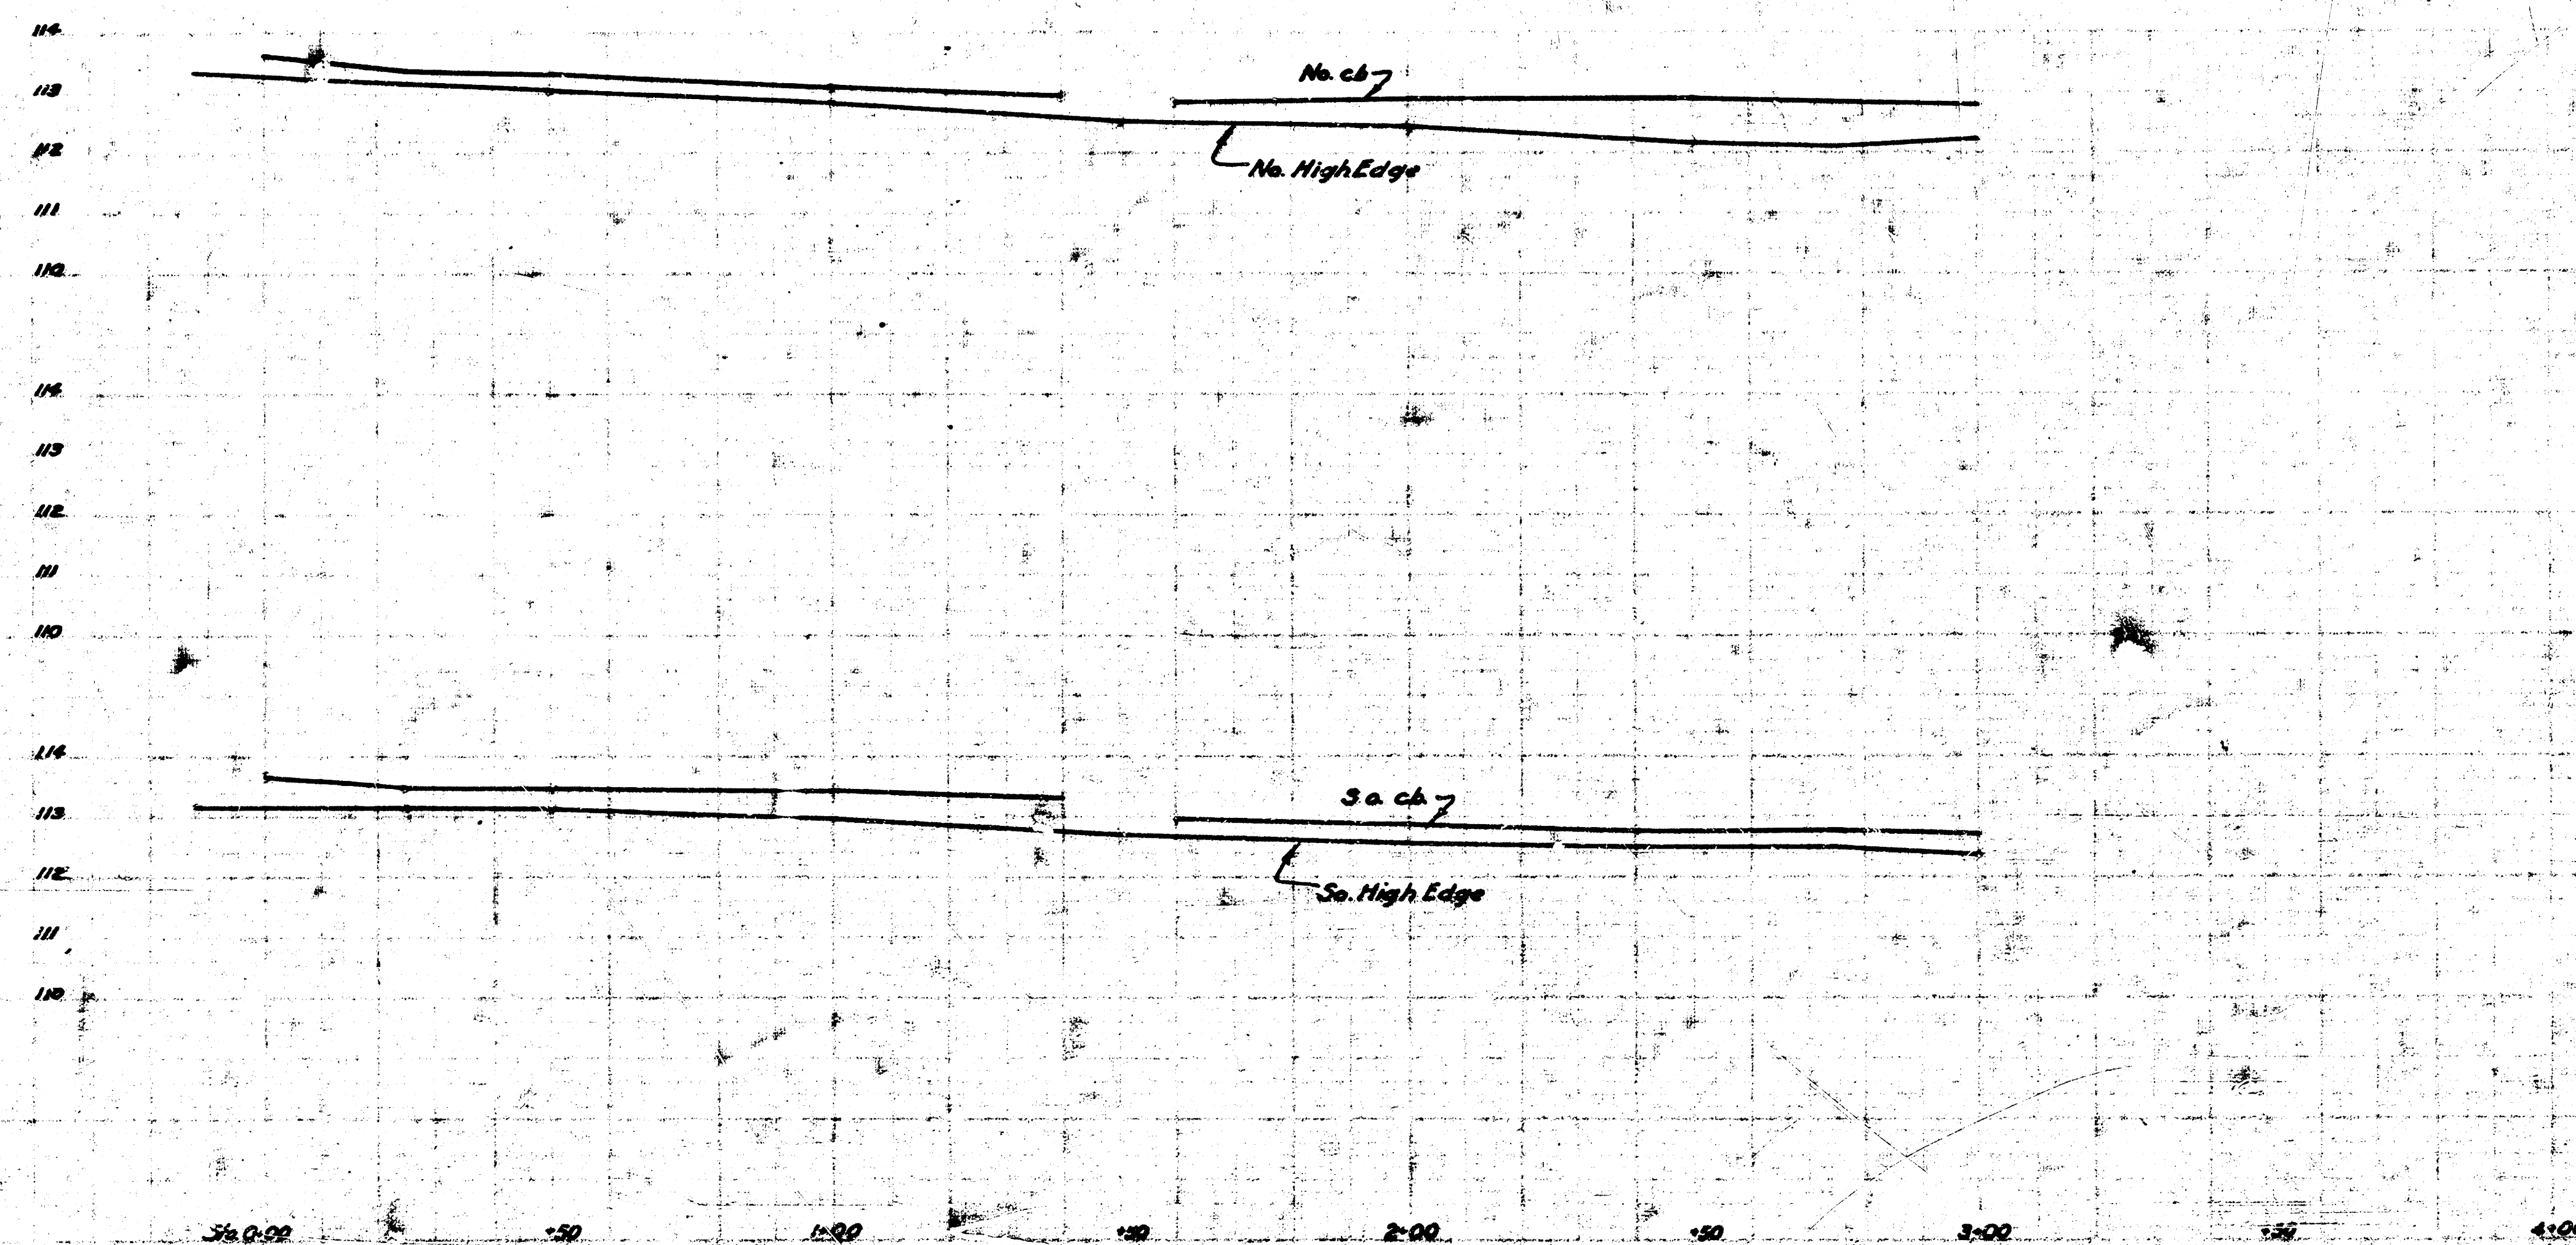


ENGINEERING DEPARTMENT
CITY OF WICHITA, KANSAS
R.L. BROCKWAY CITY ENGINEER
DATE 1/34/ DRAWN BY 7000


10

PLAN	DATE	BY	CHECKED
NOTE BOOK	REVISION	REVISION	REVISION


PLAN	DATE	BY	CHECKED
NOTE BOOK	REVISION	REVISION	REVISION


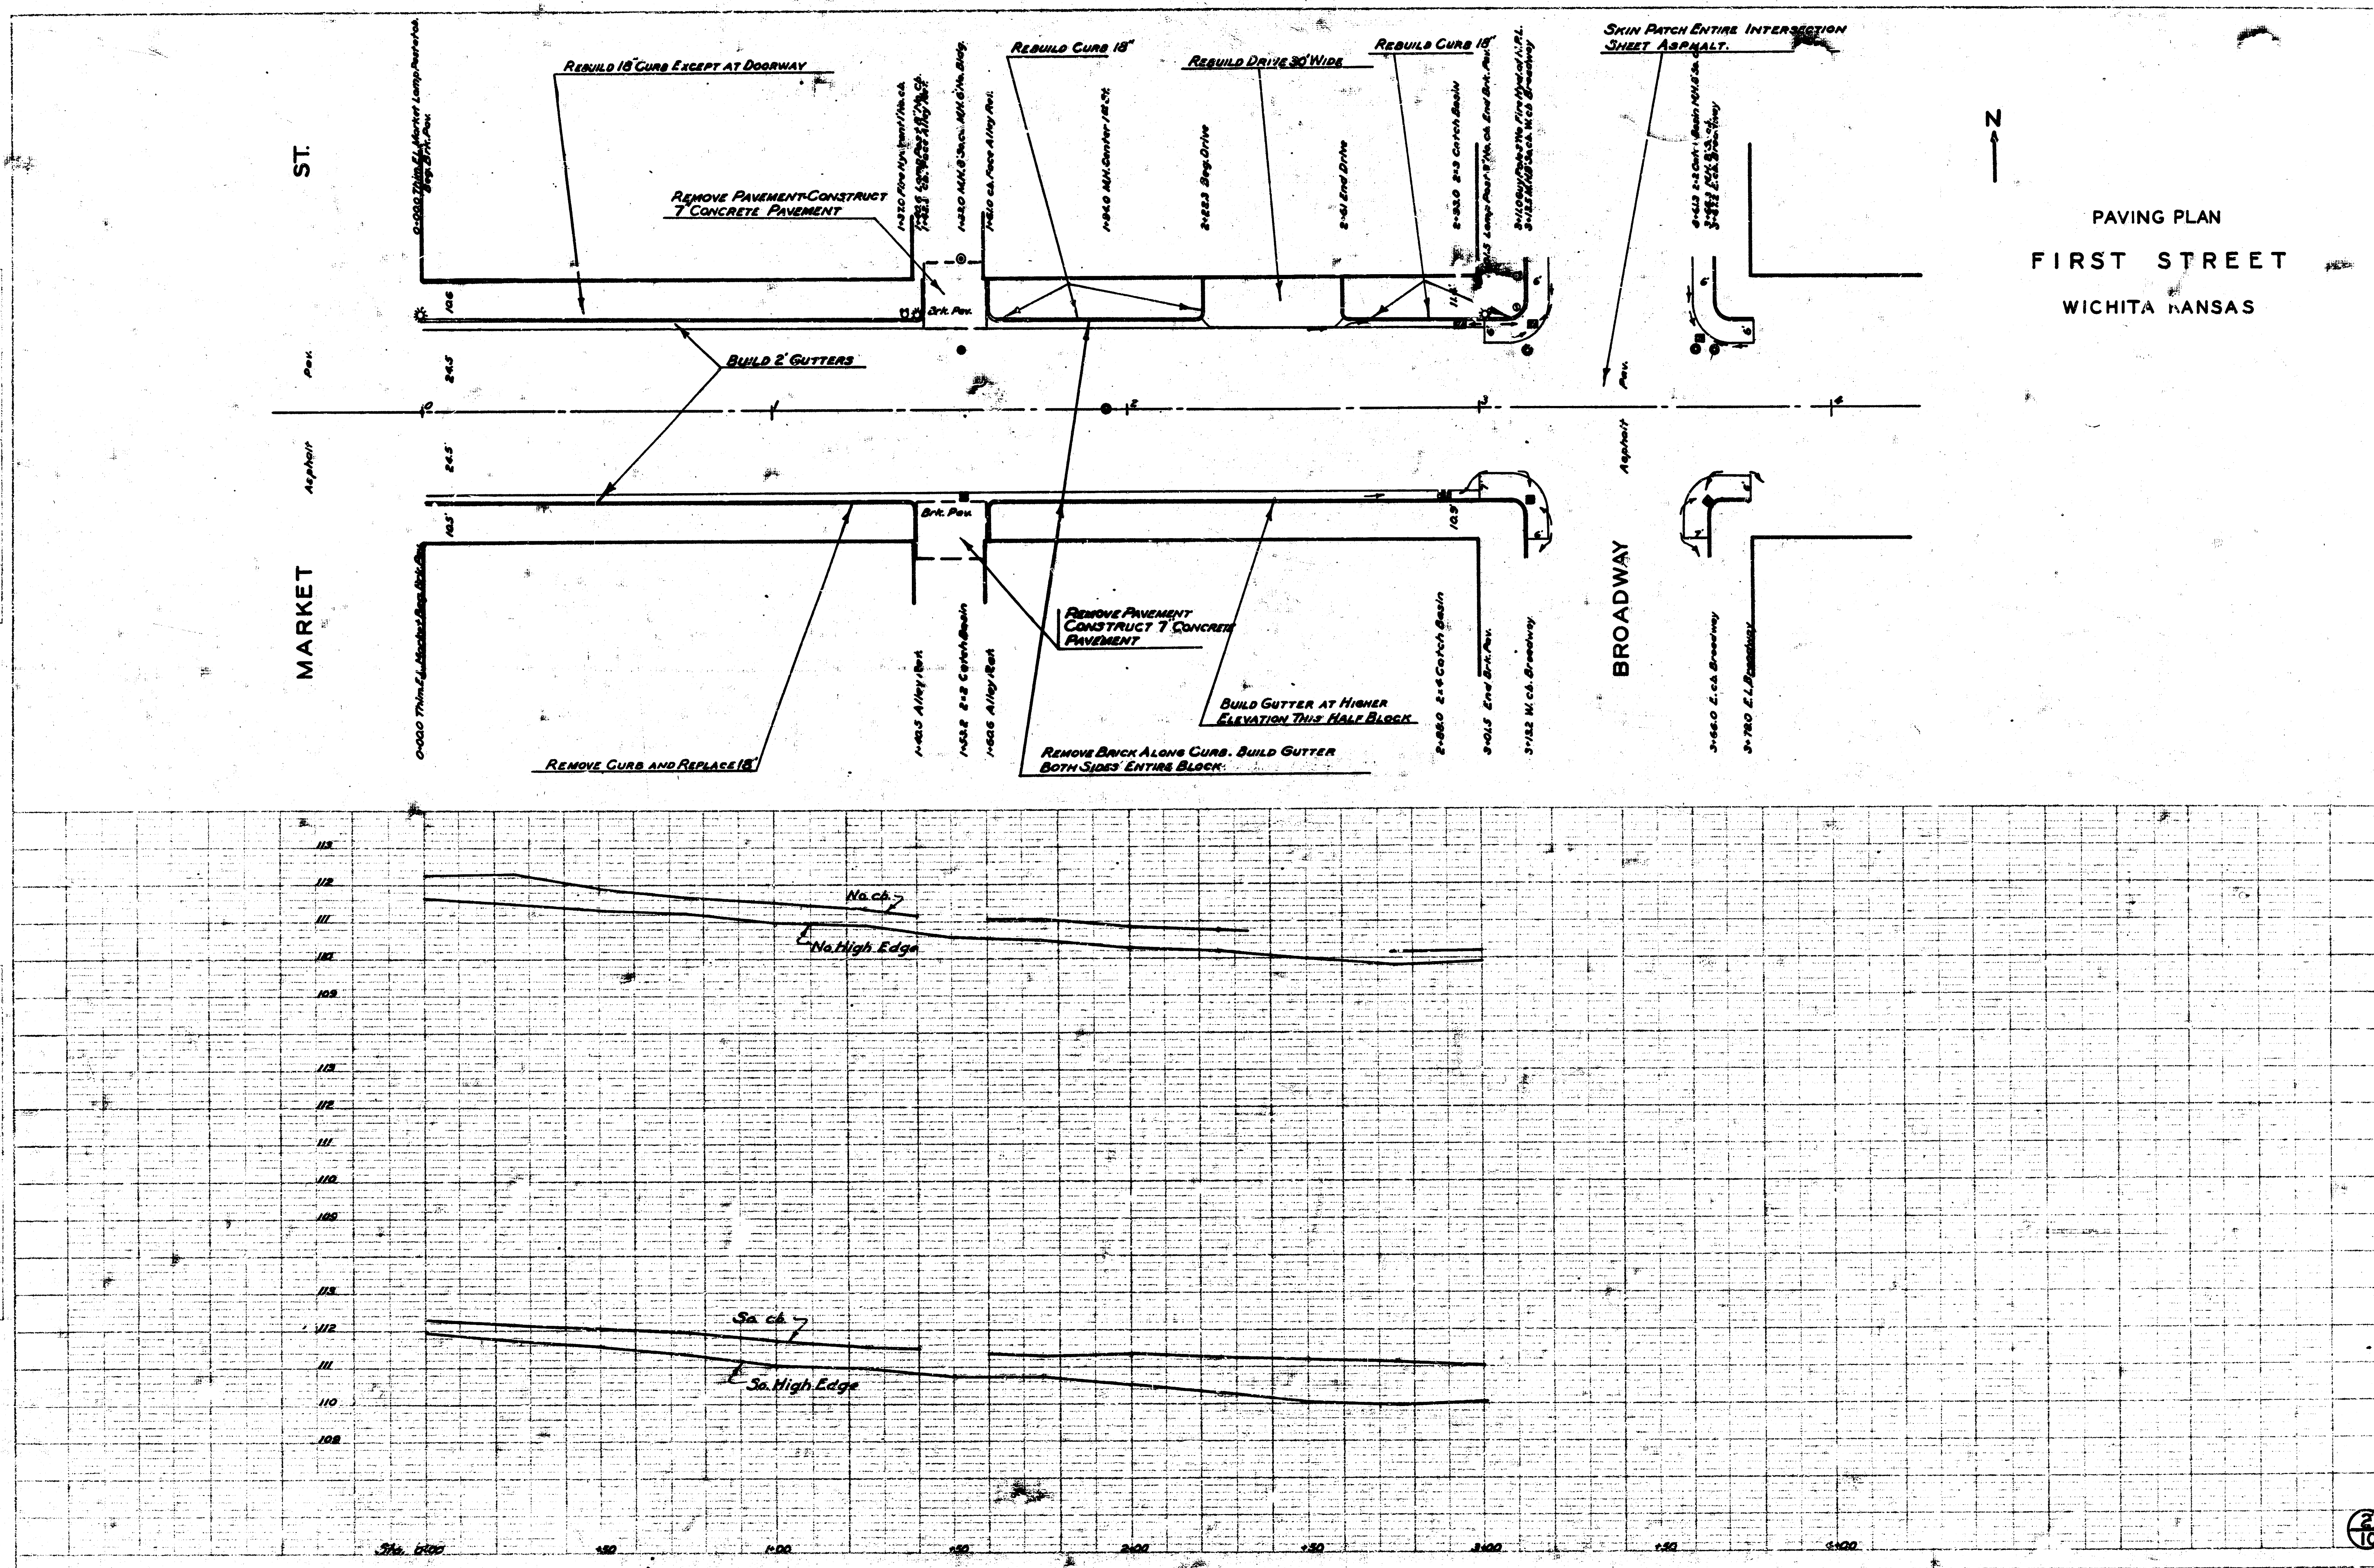




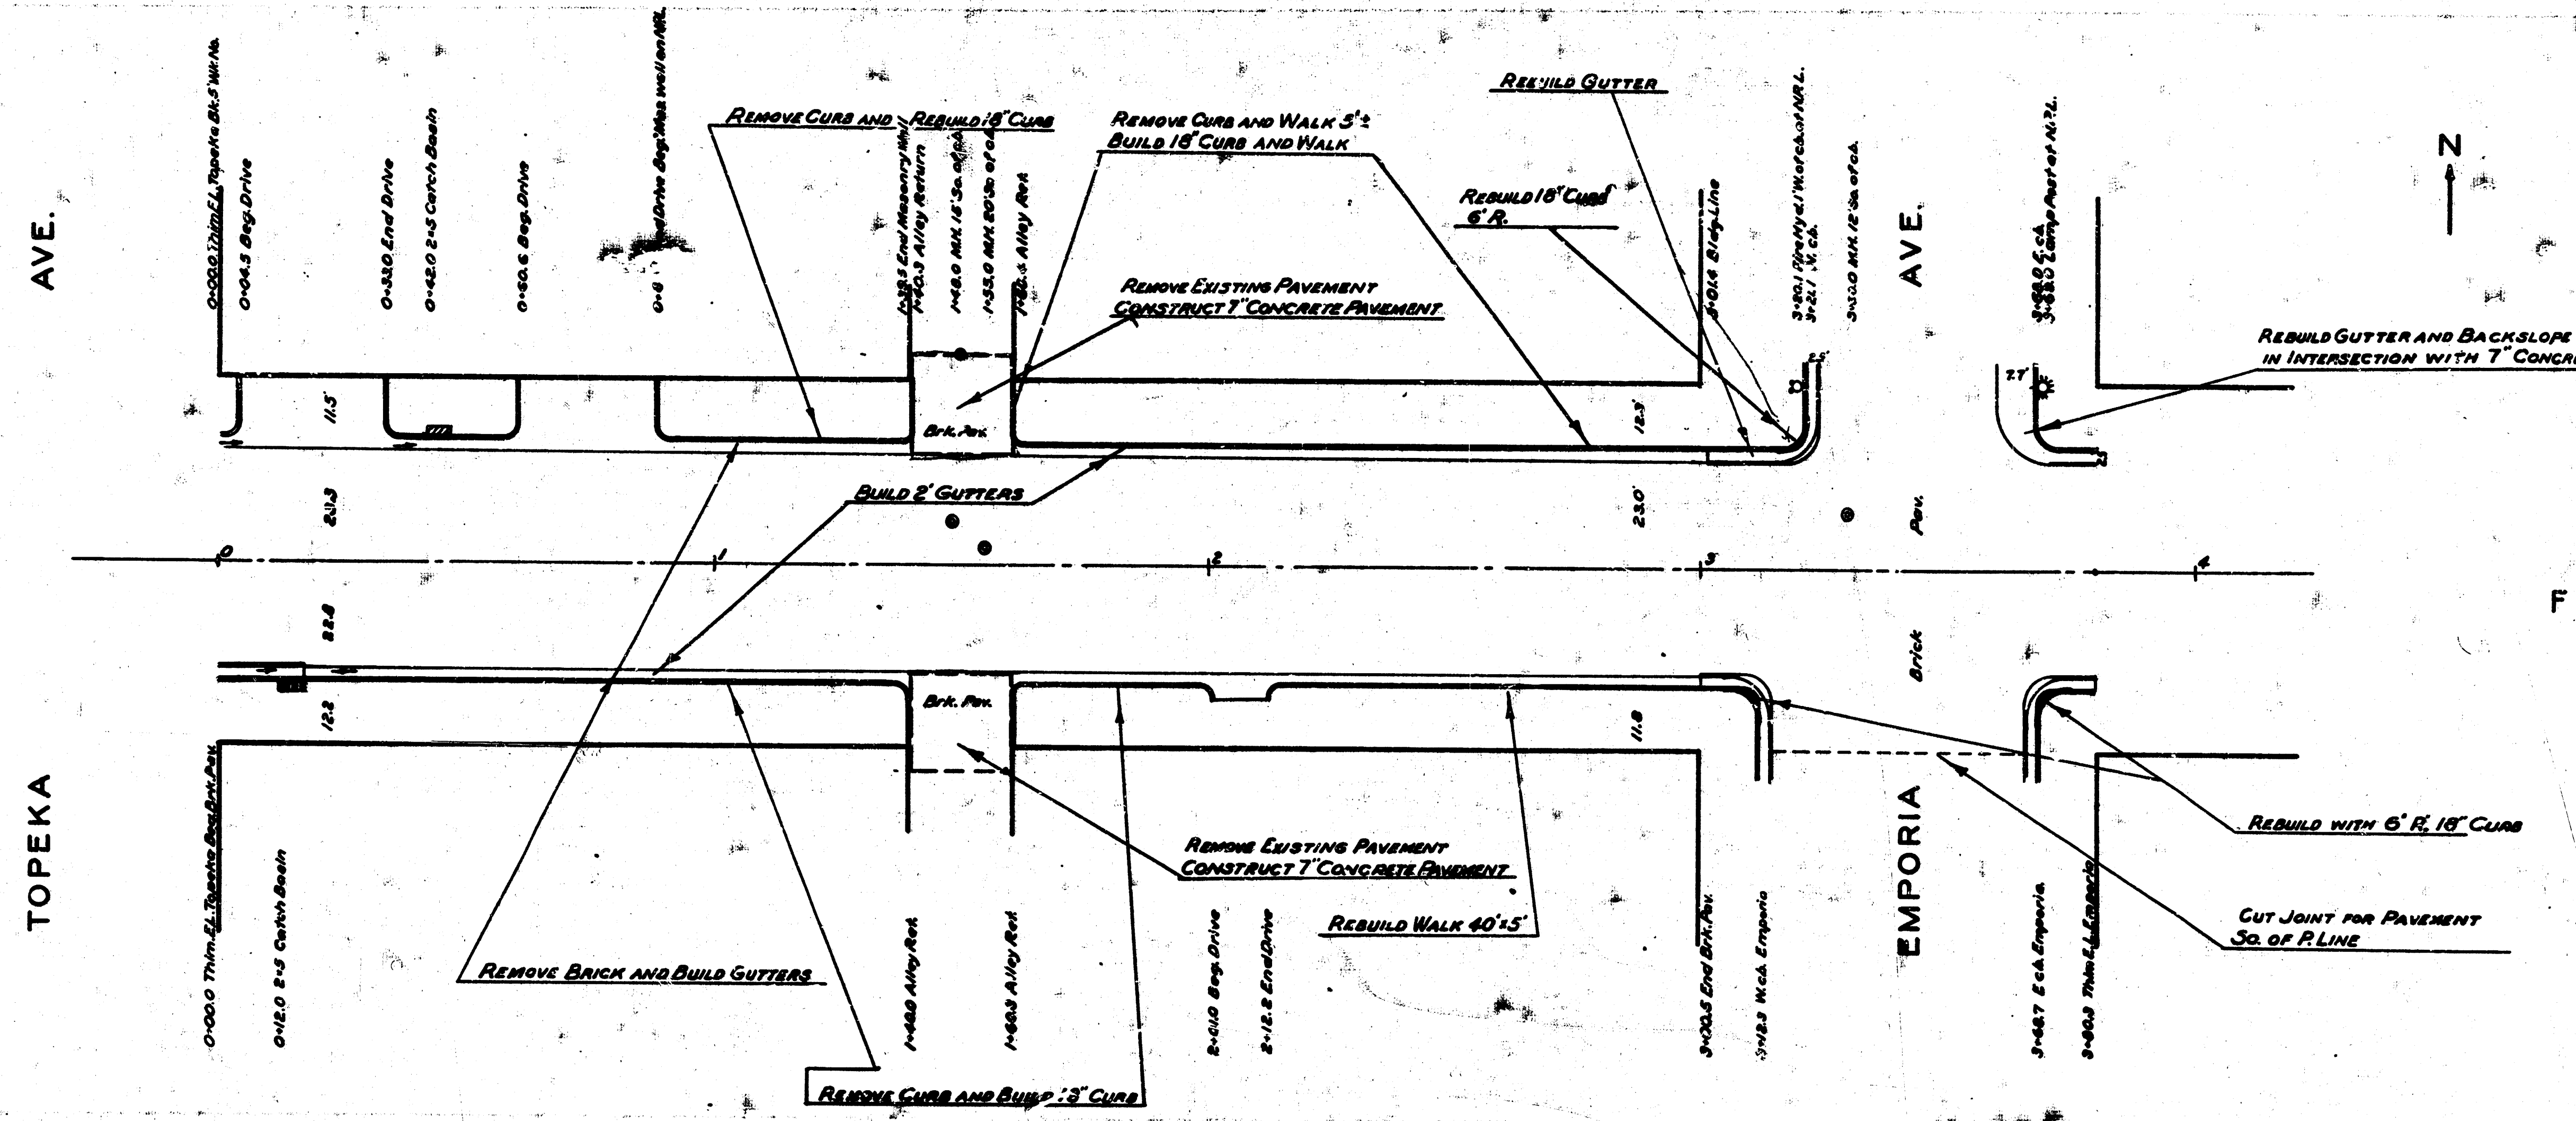


PAVING PLAN
FIRST STREET
WICHITA KANSAS

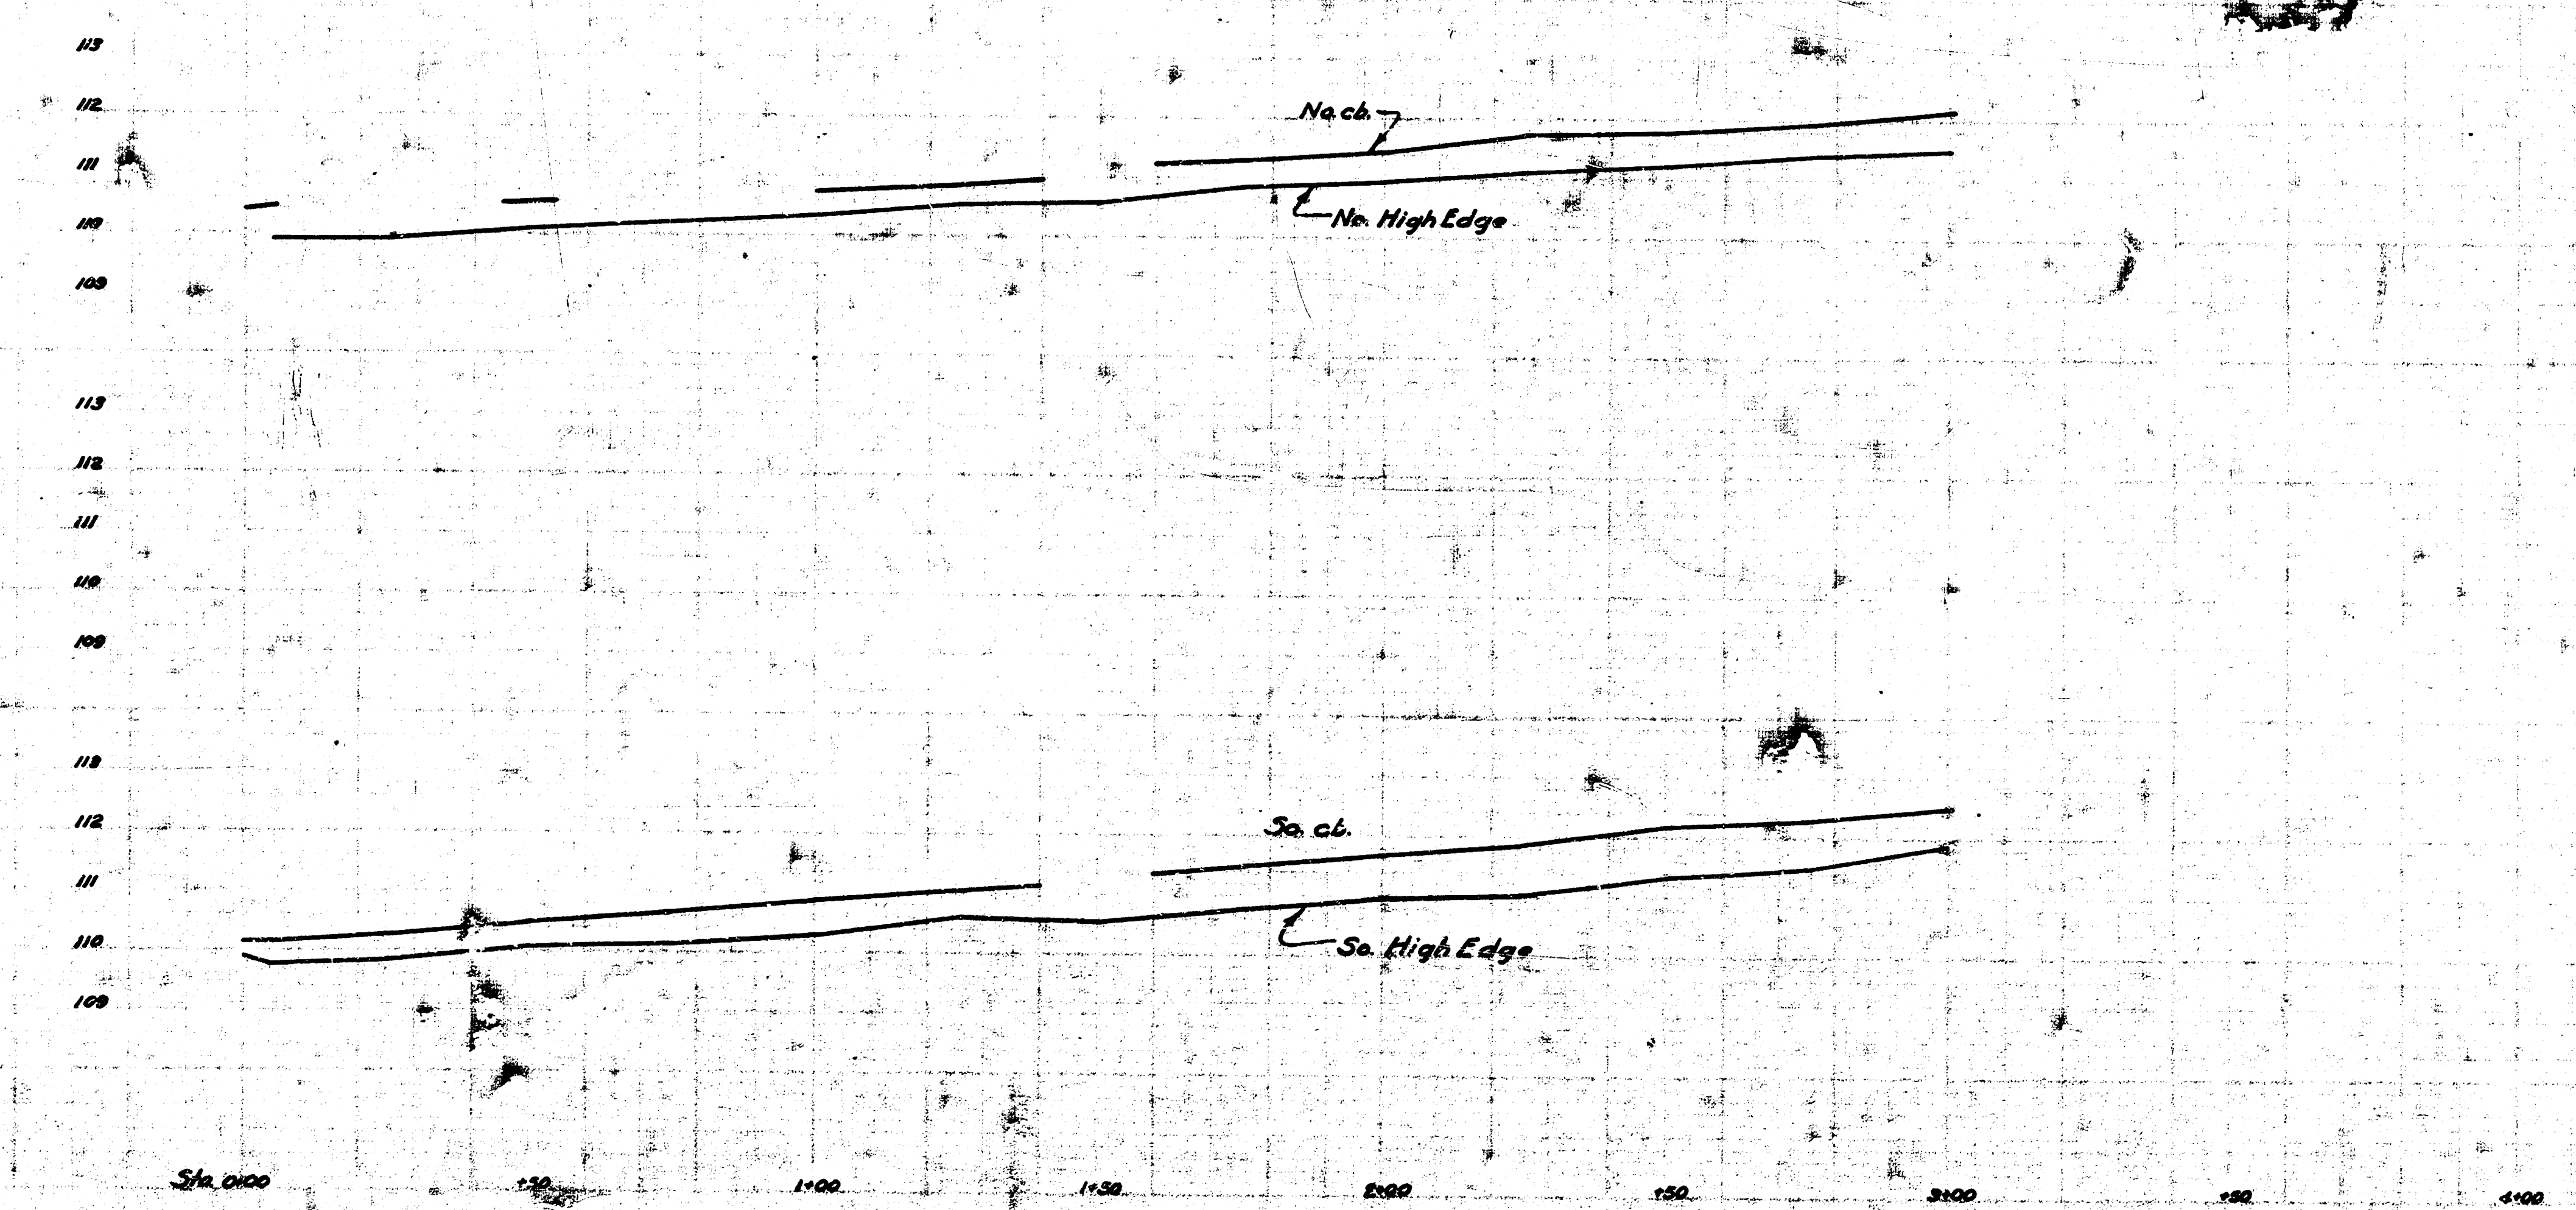


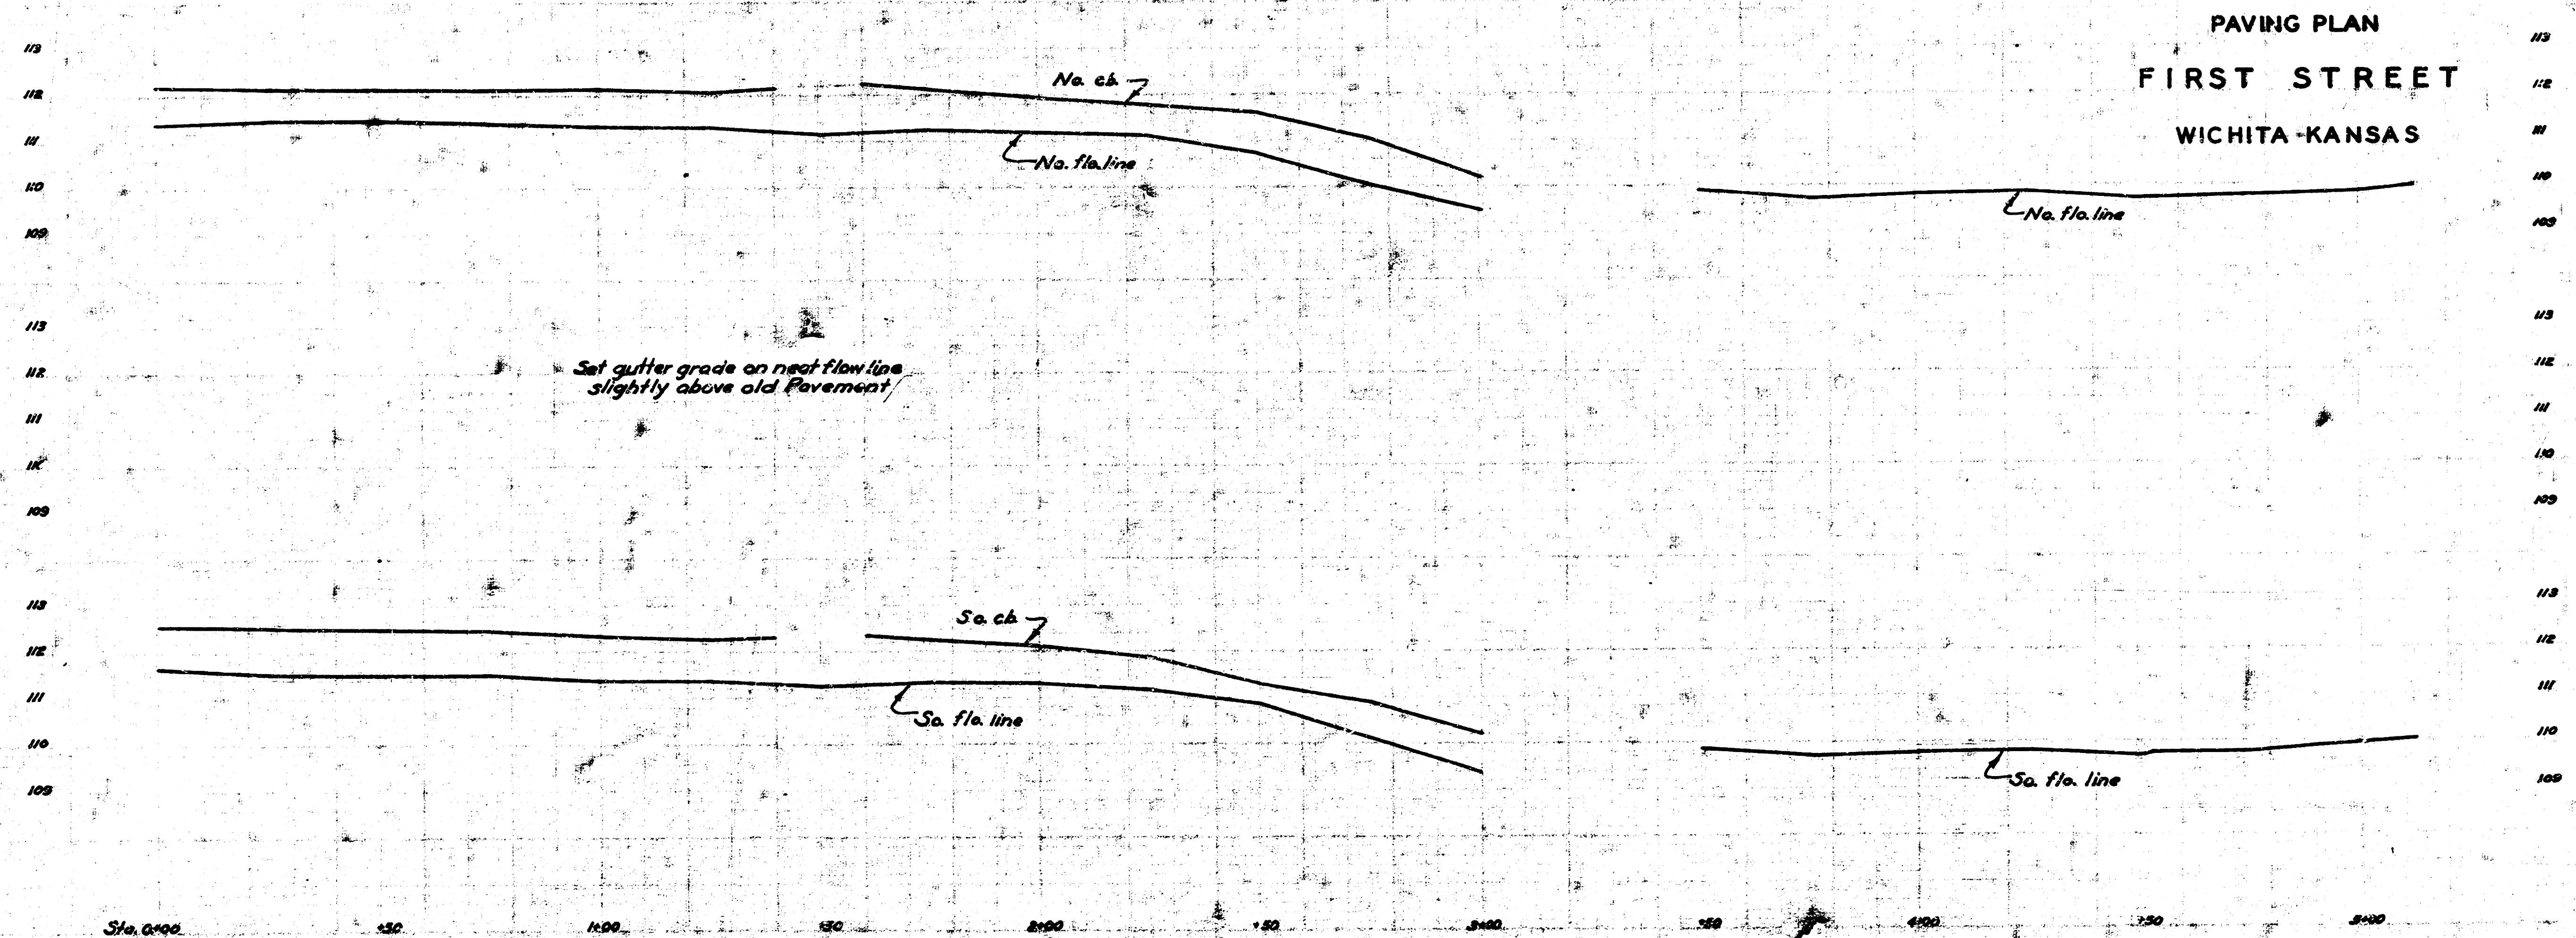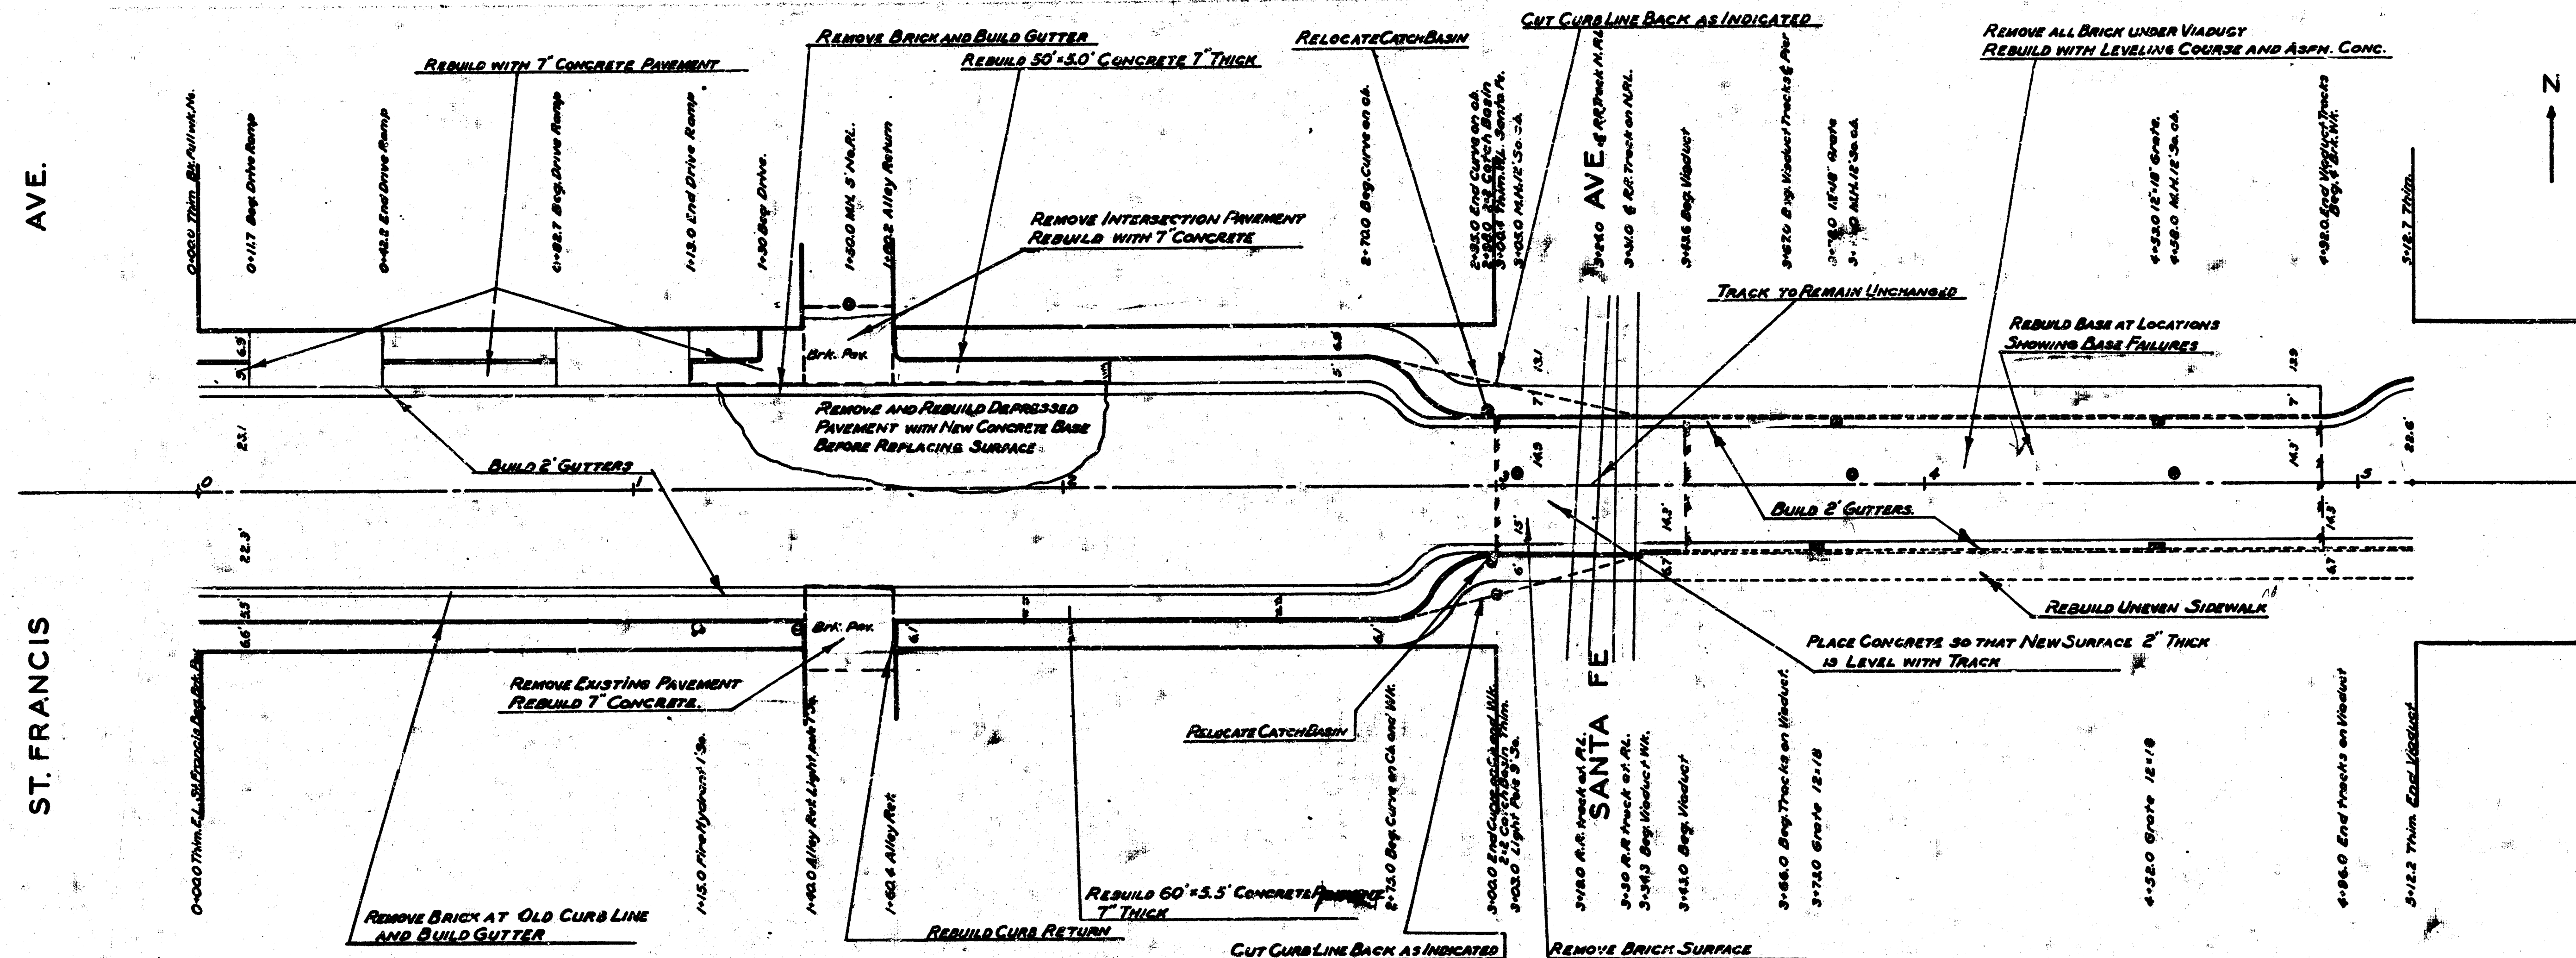


PAVING PLAN
FIRST STREET
WICHITA-KANSAS

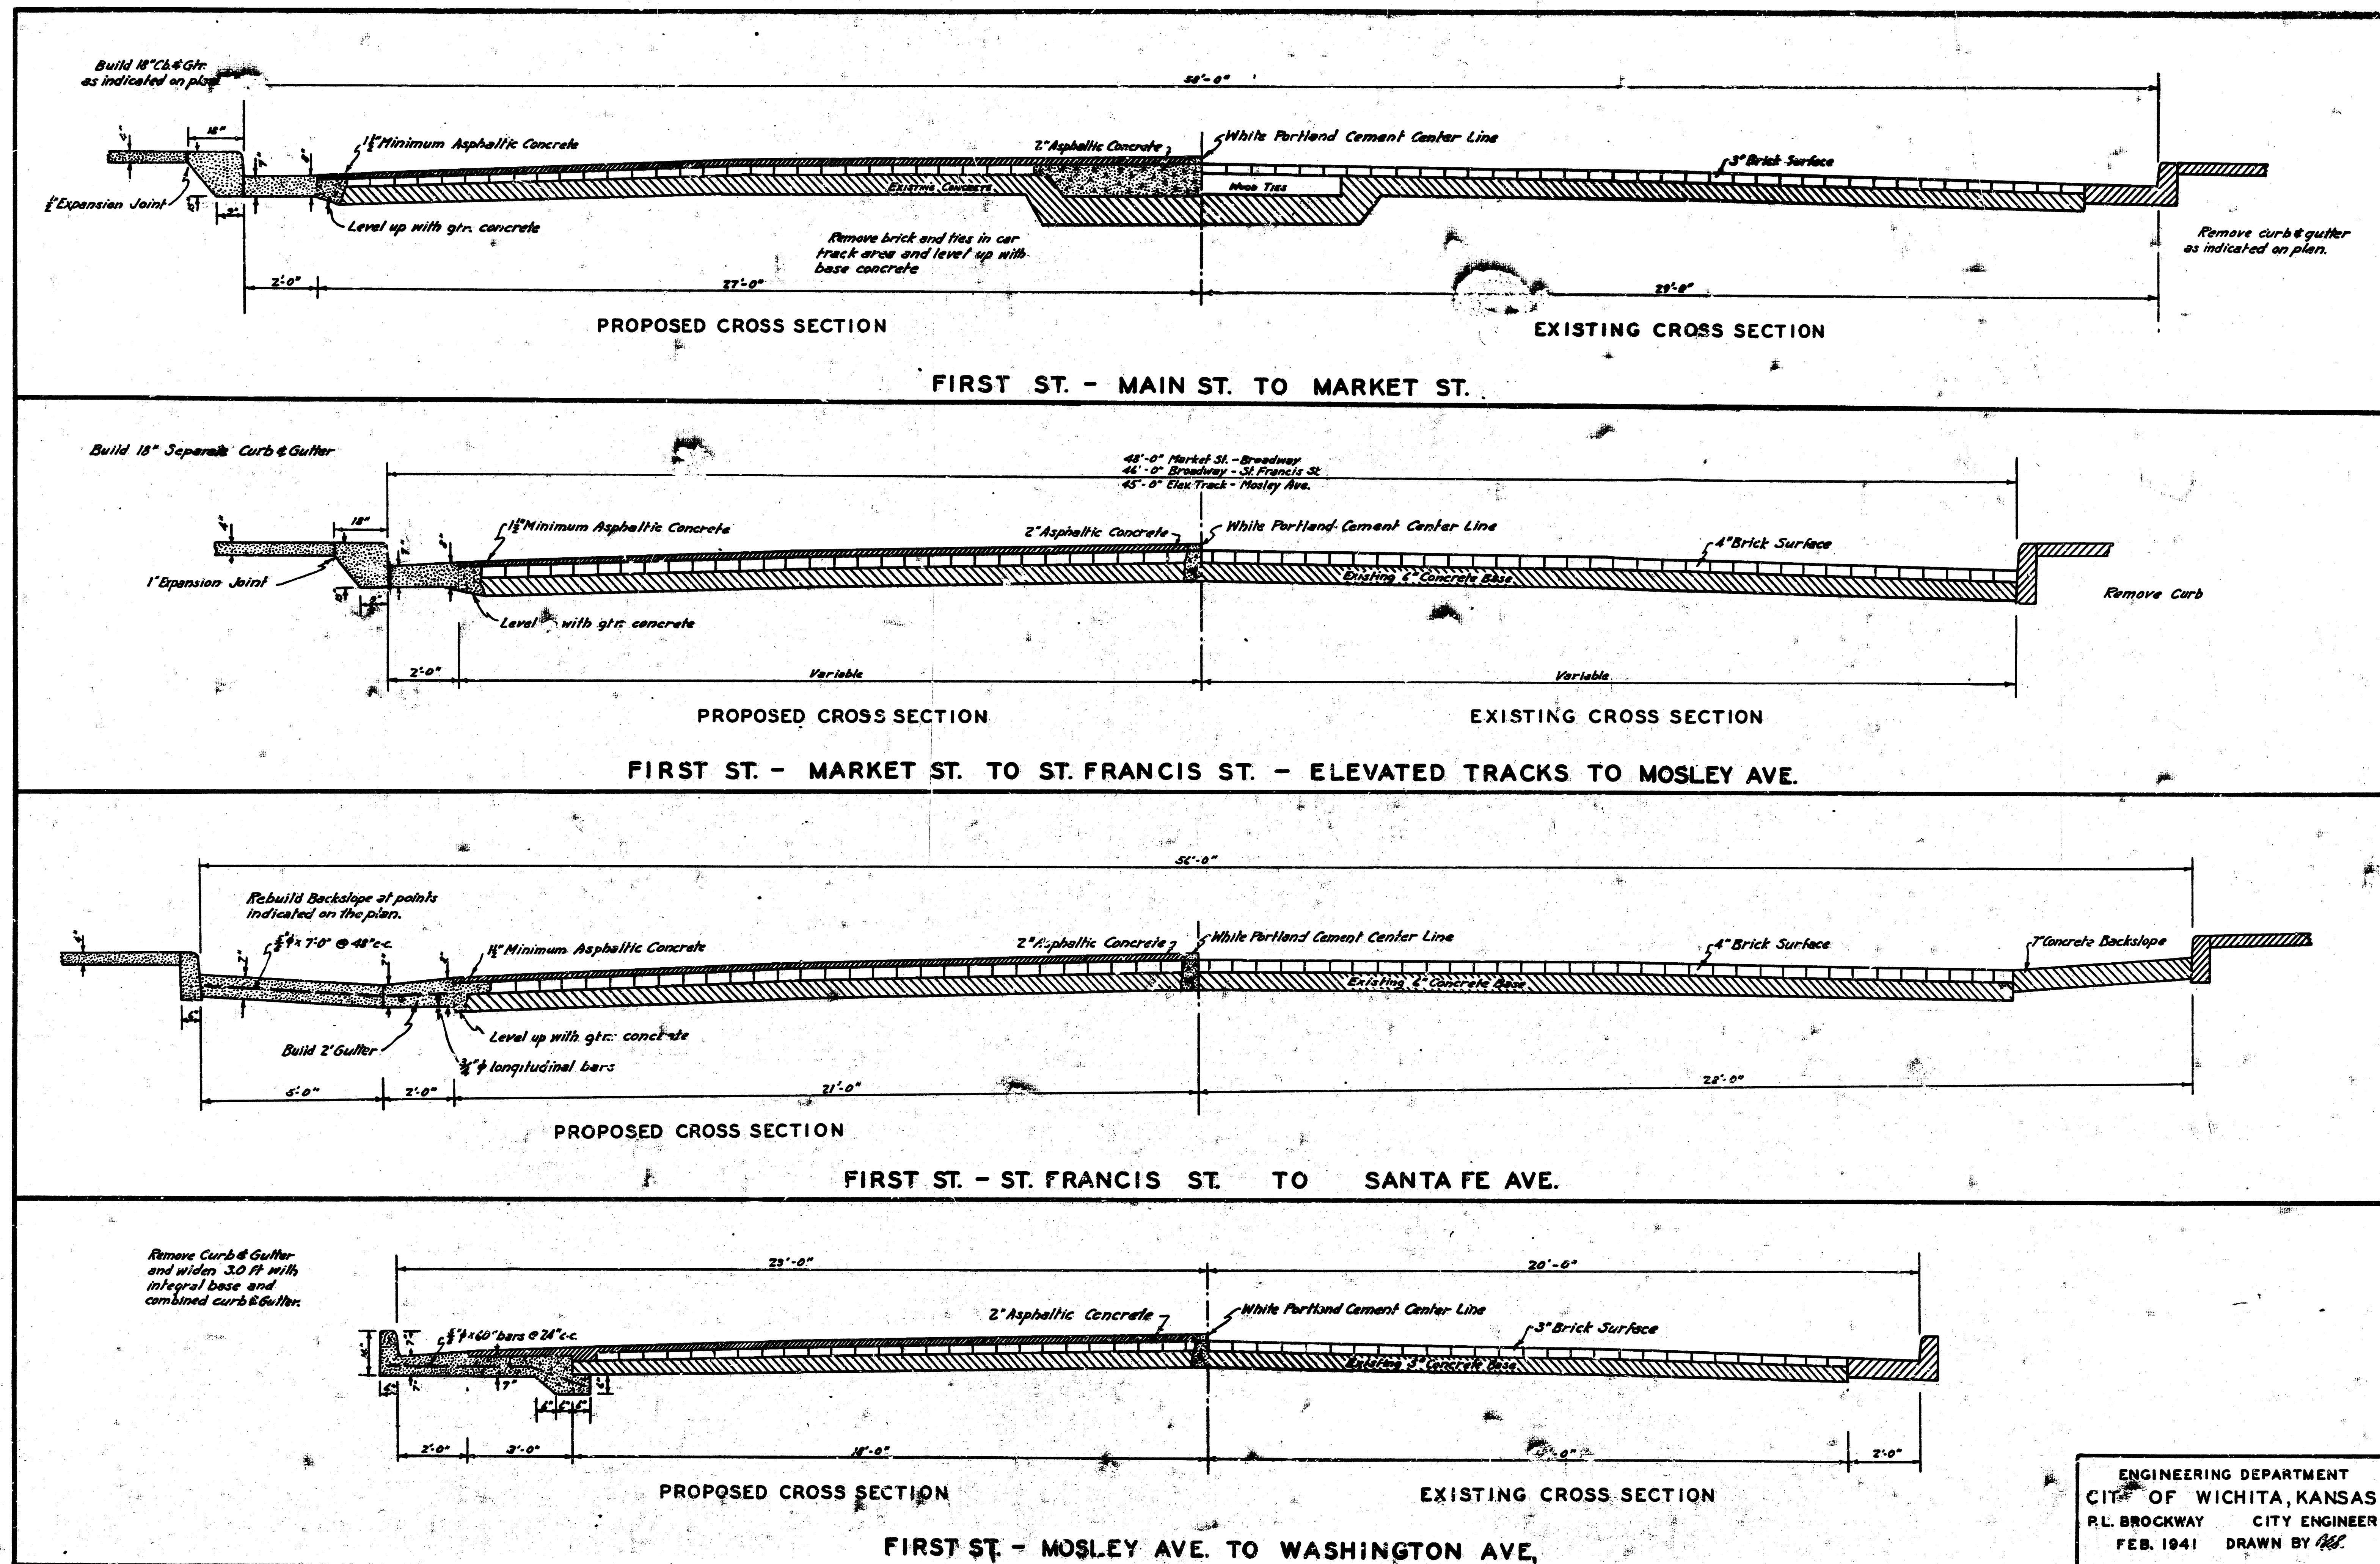


ENGINEERING DEPARTMENT
CITY OF WICHITA, KANSAS
R.L. BROCKWAY CITY ENGINEER
FEB. 1941 DRAWN BY *W.C.*

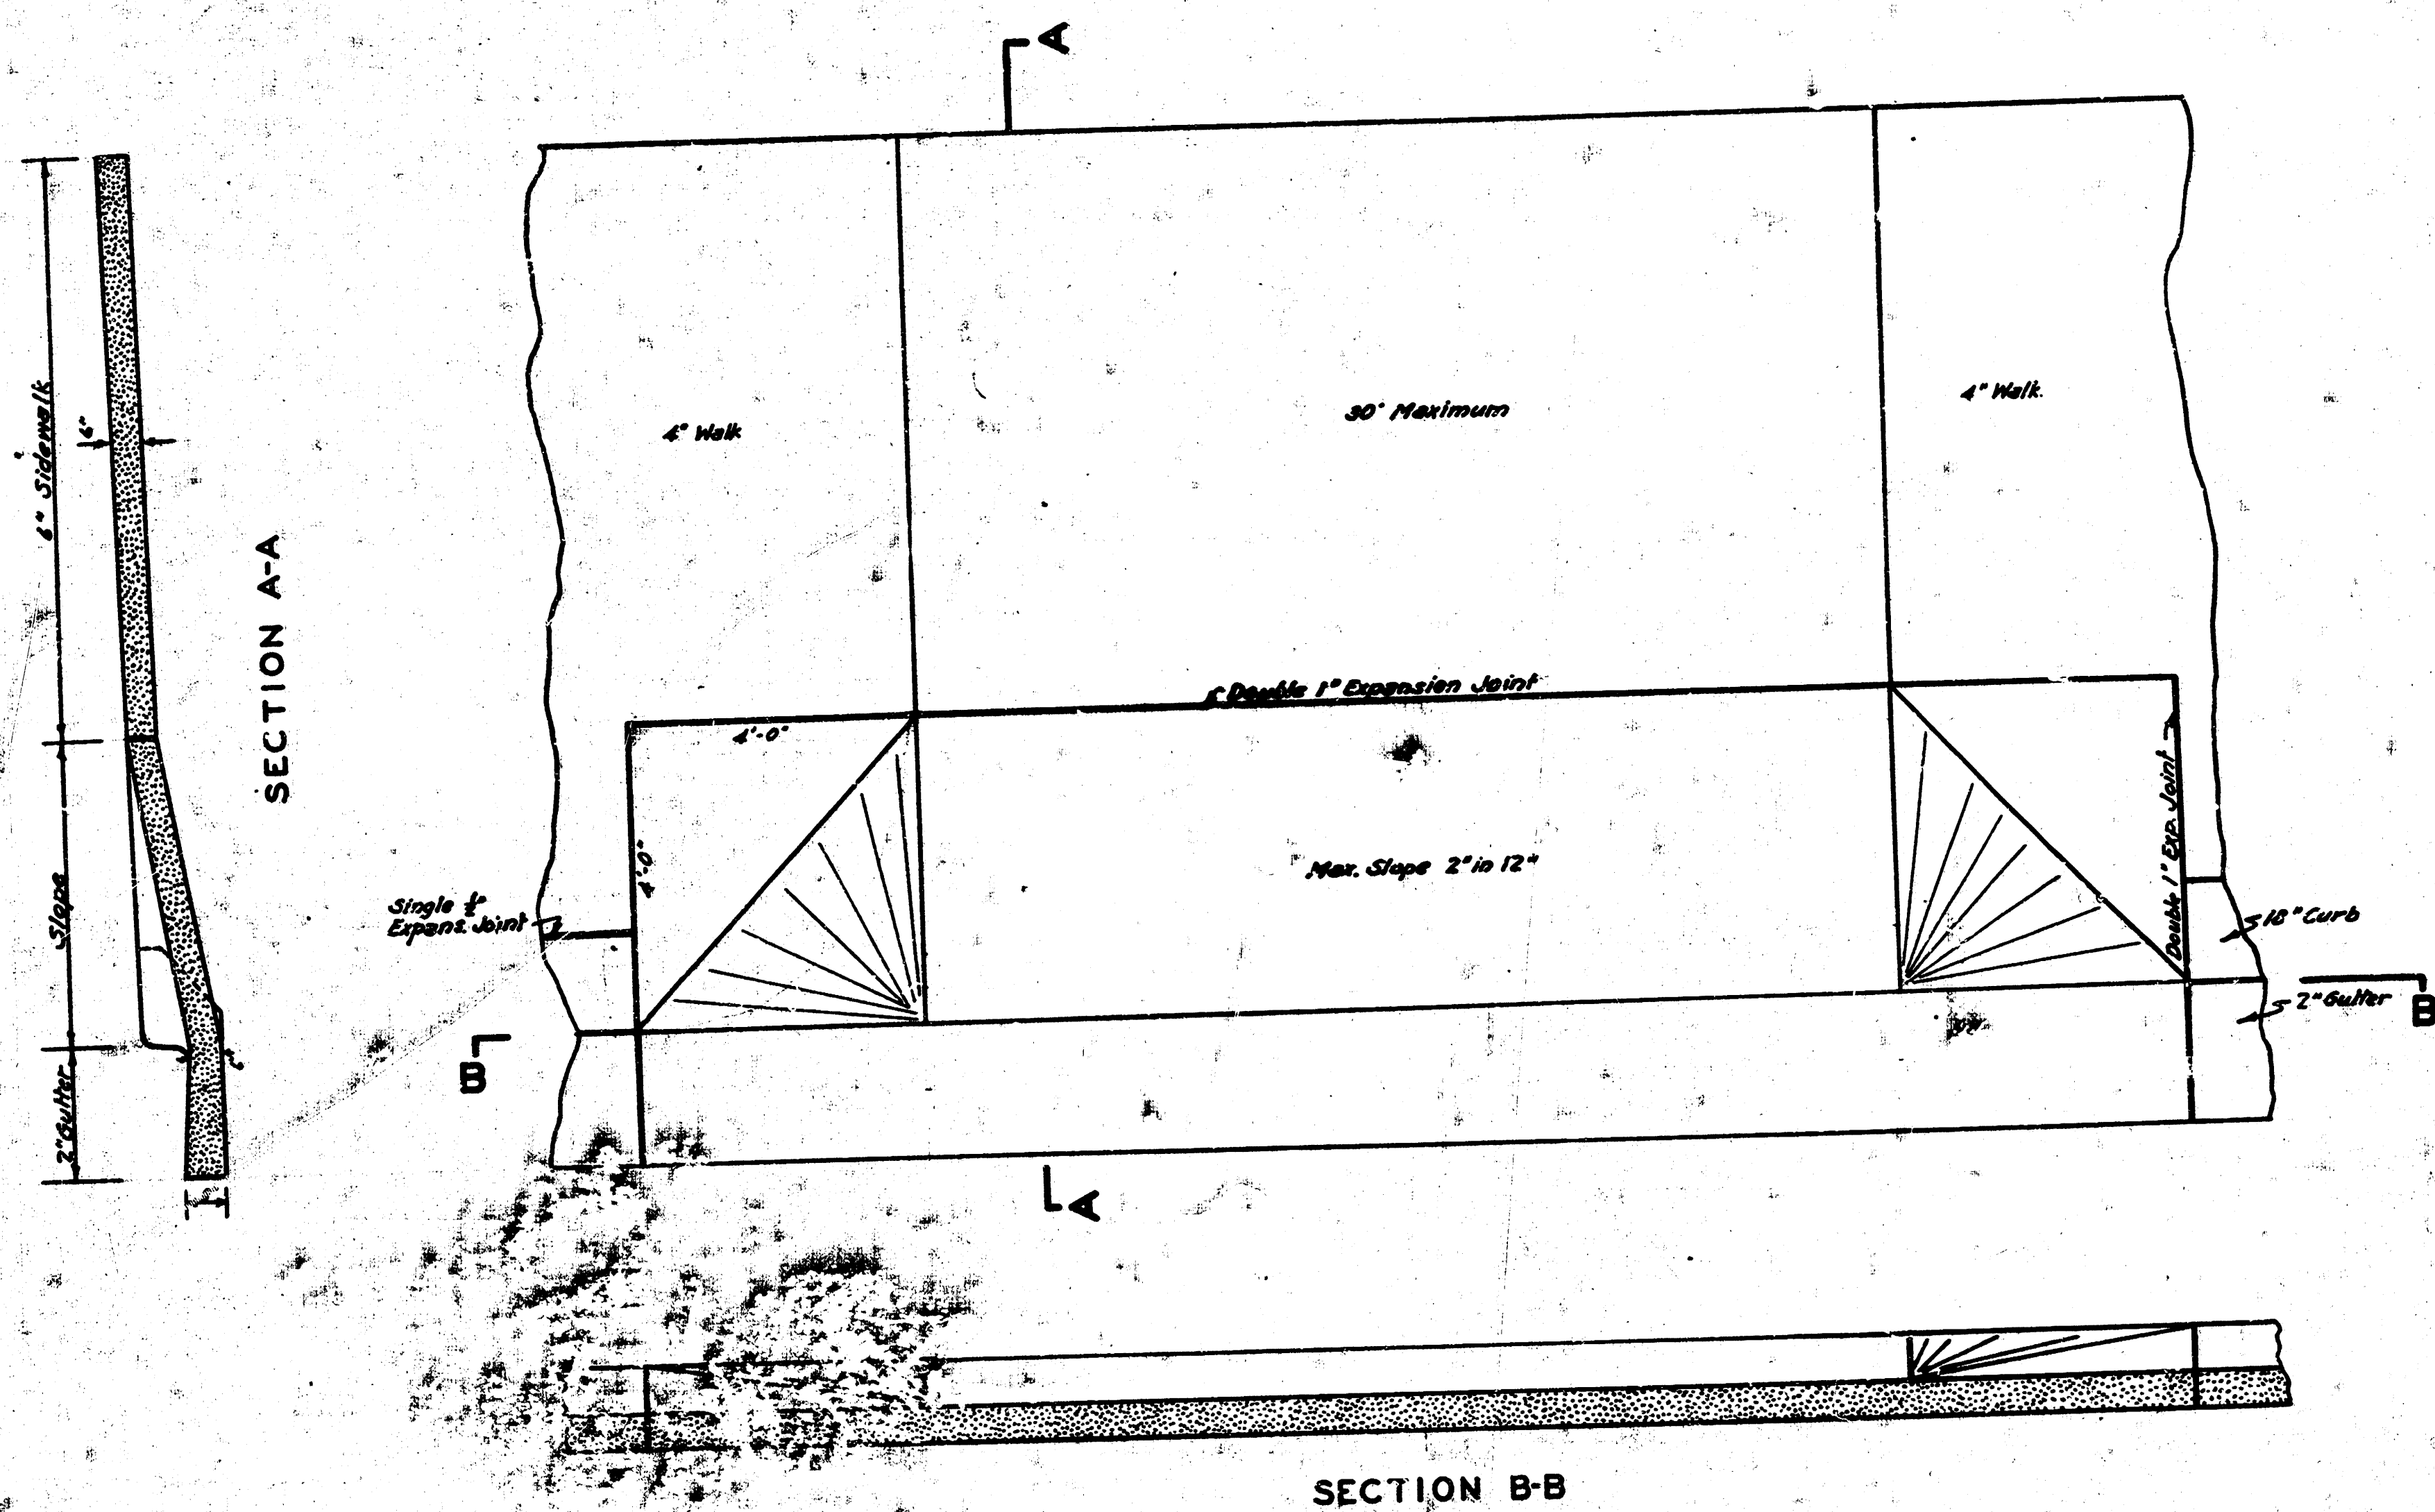

DETAIL OF COMMERCIAL DRIVE

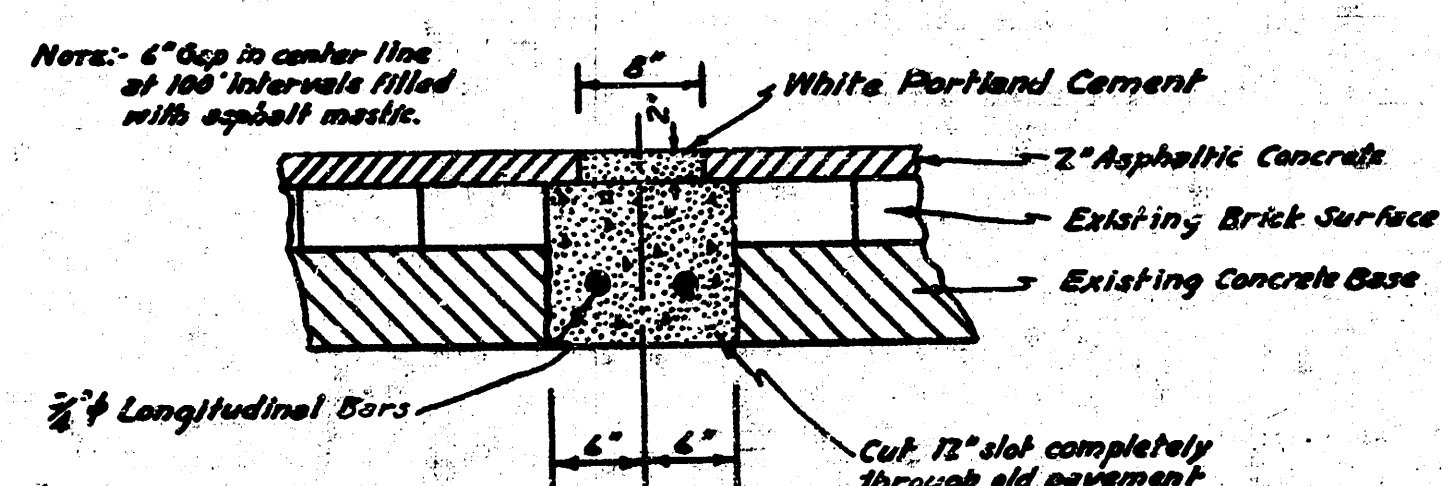

DETAIL OF CENTER LINE

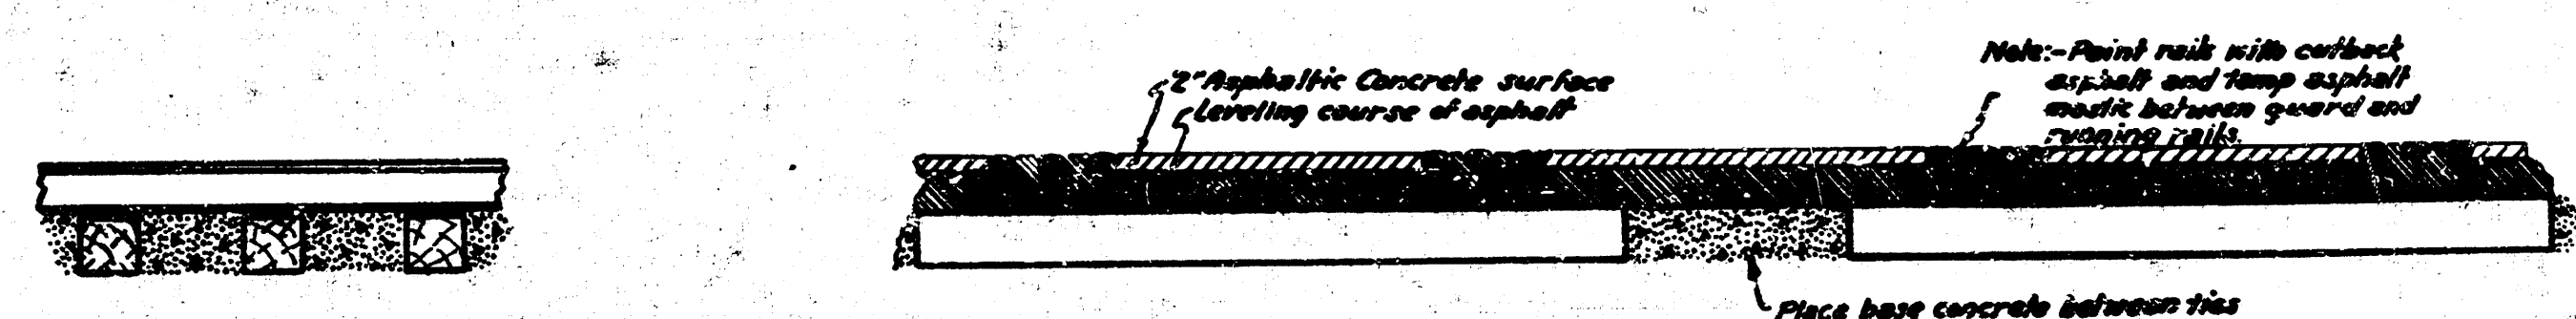

DETAIL OF RAILROAD CROSSING

ENGINEERING DEPARTMENT
CITY OF WICHITA, KANSAS
R.L. BROCKWAY CITY ENGINEER
FEB. 1941 DRAWN BY *RLB*