



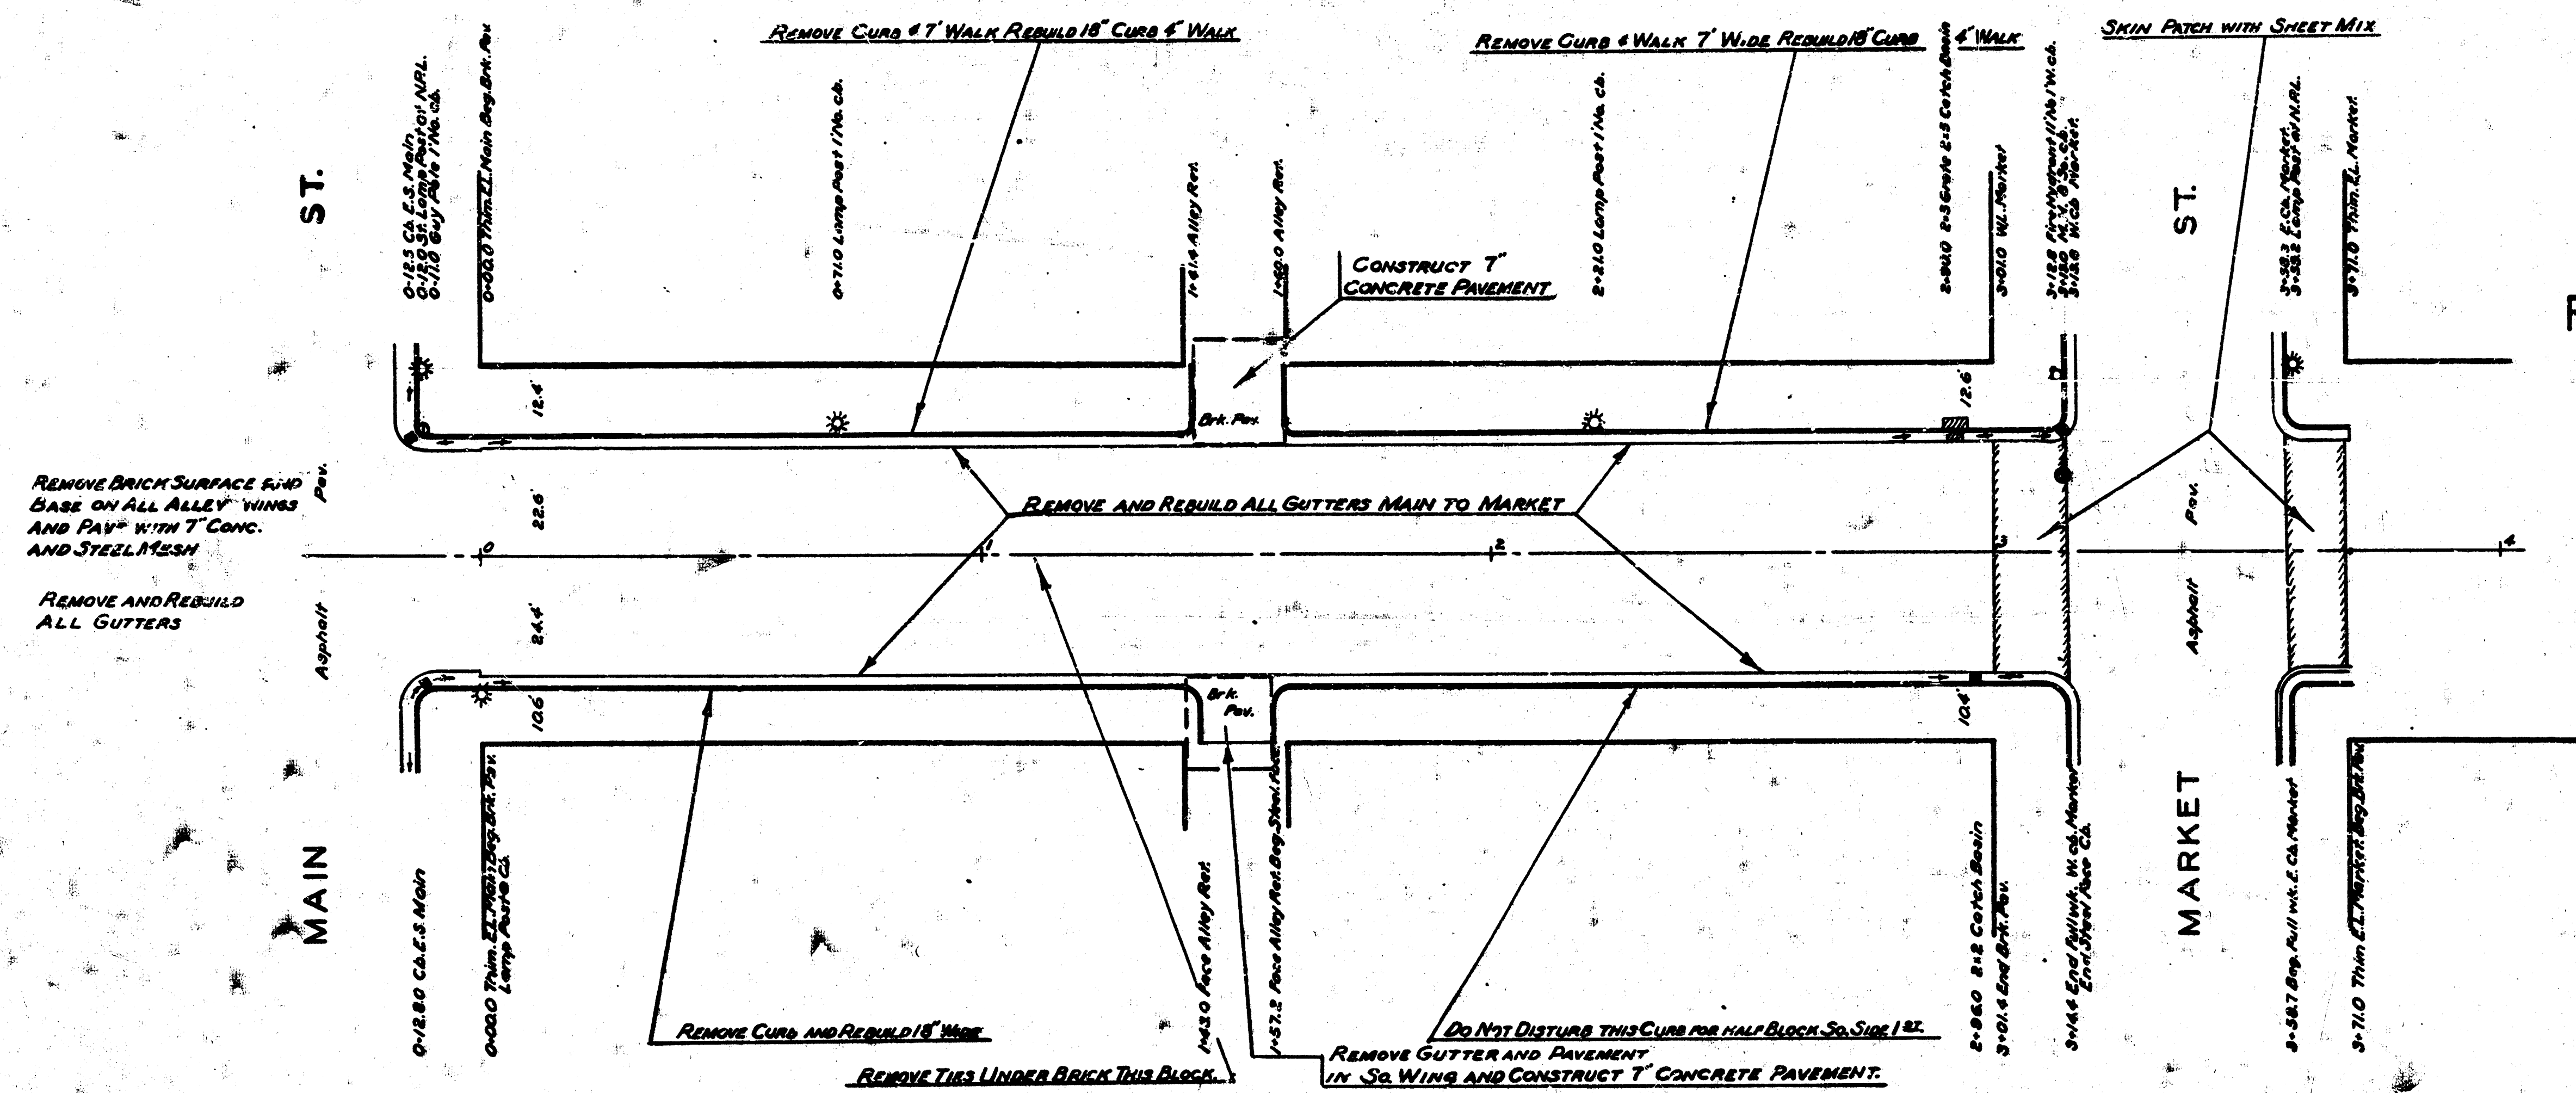

PAVING PLANS
FOR
FIRST STREET
EL. MAIN ST. TO W.L. WASHINGTON AVE.
WICHITA, KANSAS

- LEGEND
- ⊙ LAMP POST
 - LIGHT POLE
 - FIRE HYDRANT
 - TELEPHONE POLE
 - MAN HOLE
 - OR TRAFFIC SIGNAL LIGHT
 - GUY POLE
 - CATCH BASIN
 - GRATE OR CATCH BASIN
 - ⊕ TREES
 - ✕ ABANDON OR REMOVE
 - C COMMERCIAL DRIVE

SCALE 1" = 20'

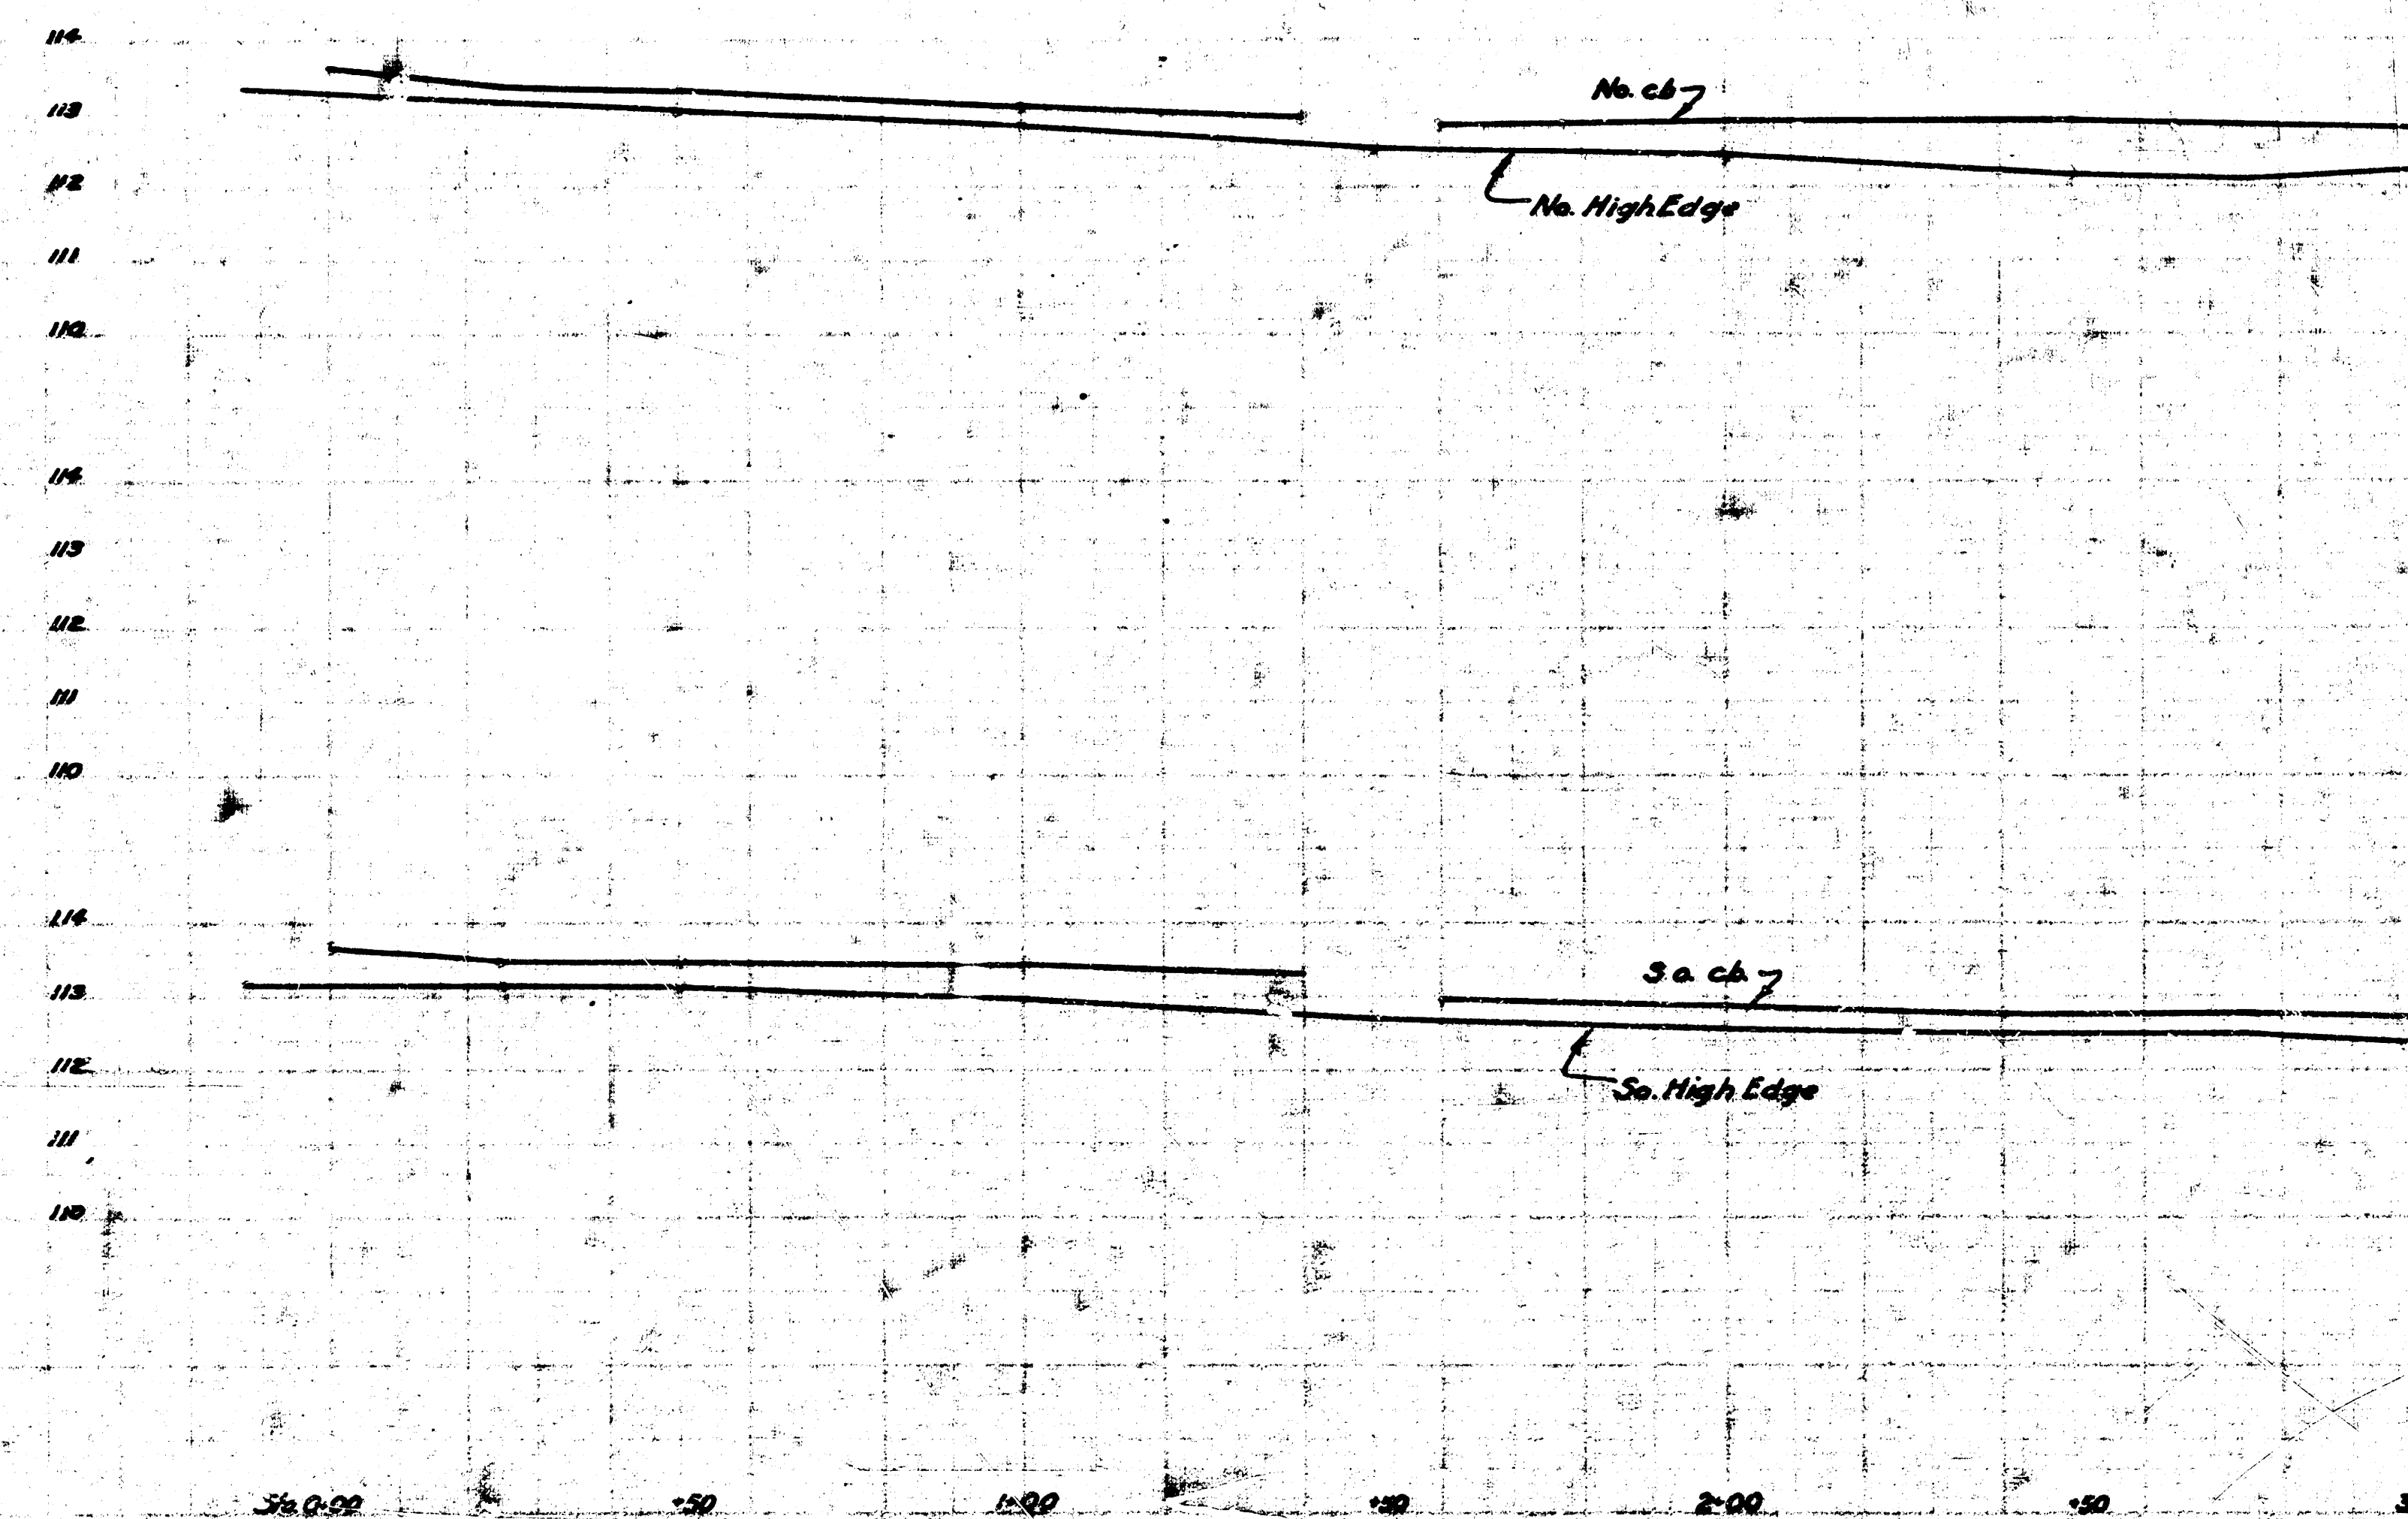


ENGINEERING DEPARTMENT
CITY OF WICHITA, KANSAS
R.L. BROCKWAY CITY ENGINEER
DATE 1/34/ DRAWN BY 7000


10



PLAN	DATE	BY	CHECKED
NOTE BOOK	REVISION	REVISION	REVISION



PLAN	DATE	BY	CHECKED
NOTE BOOK	REVISION	REVISION	REVISION

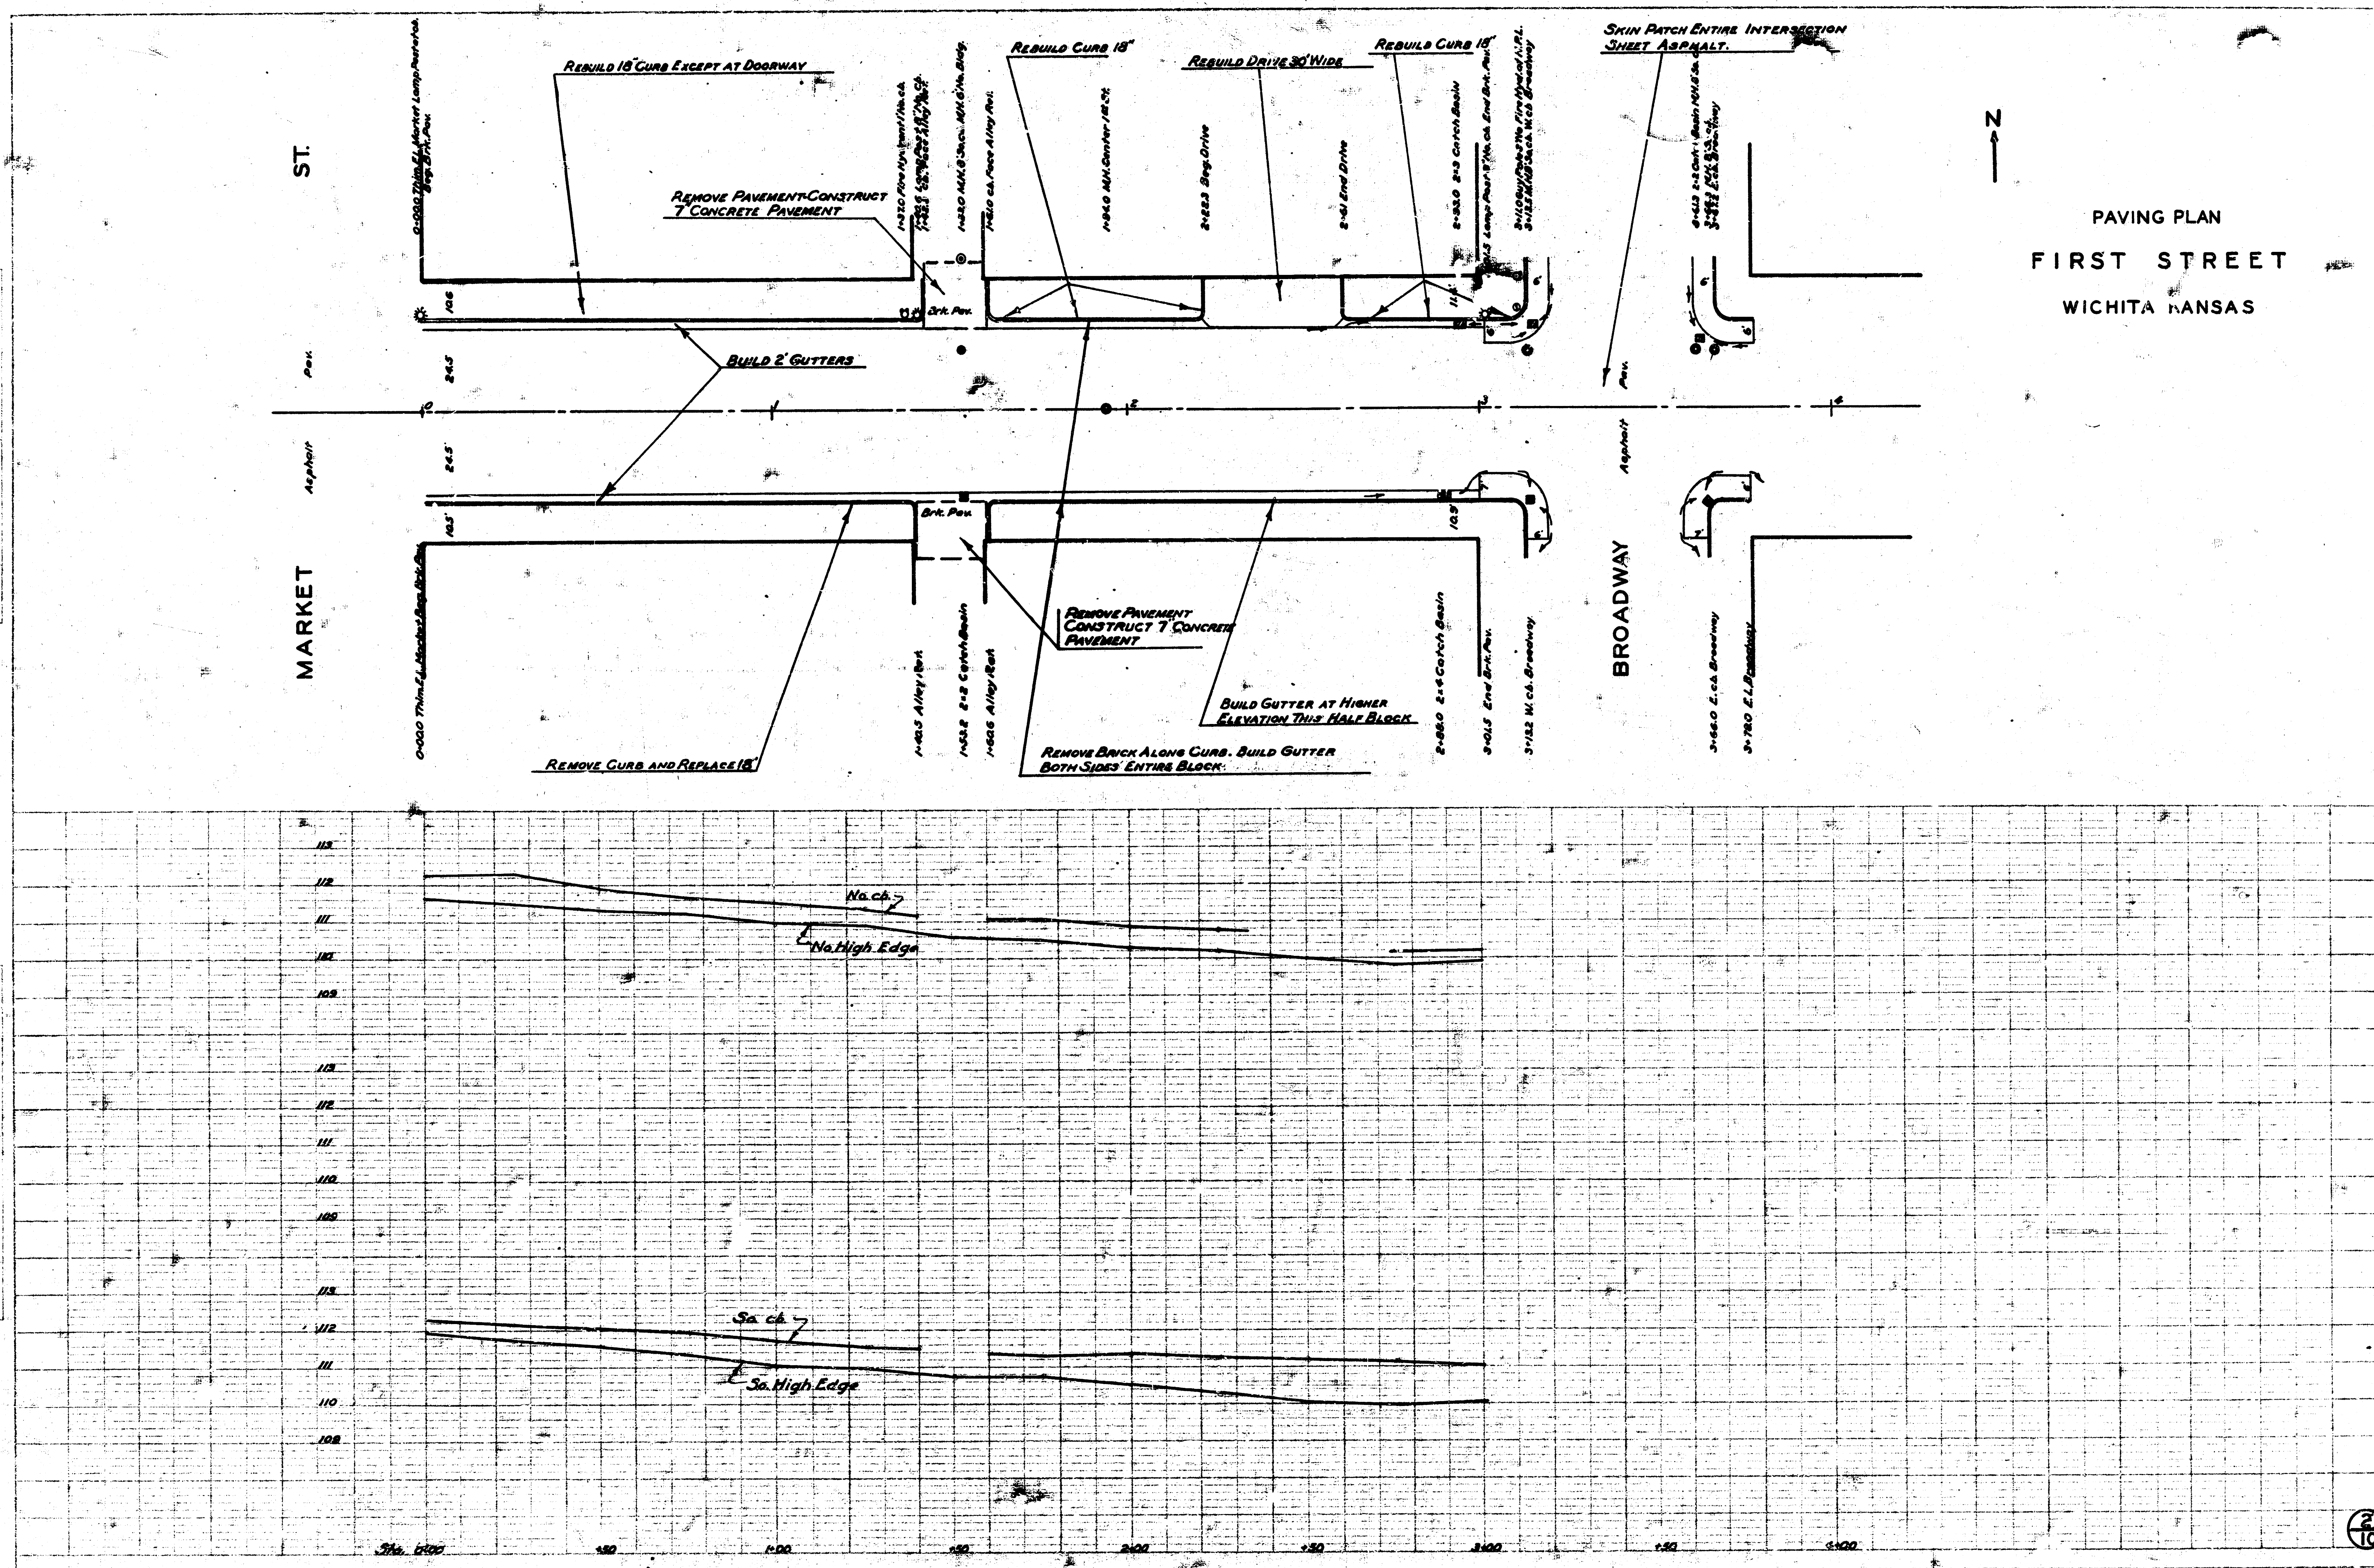


N

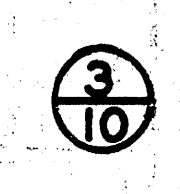

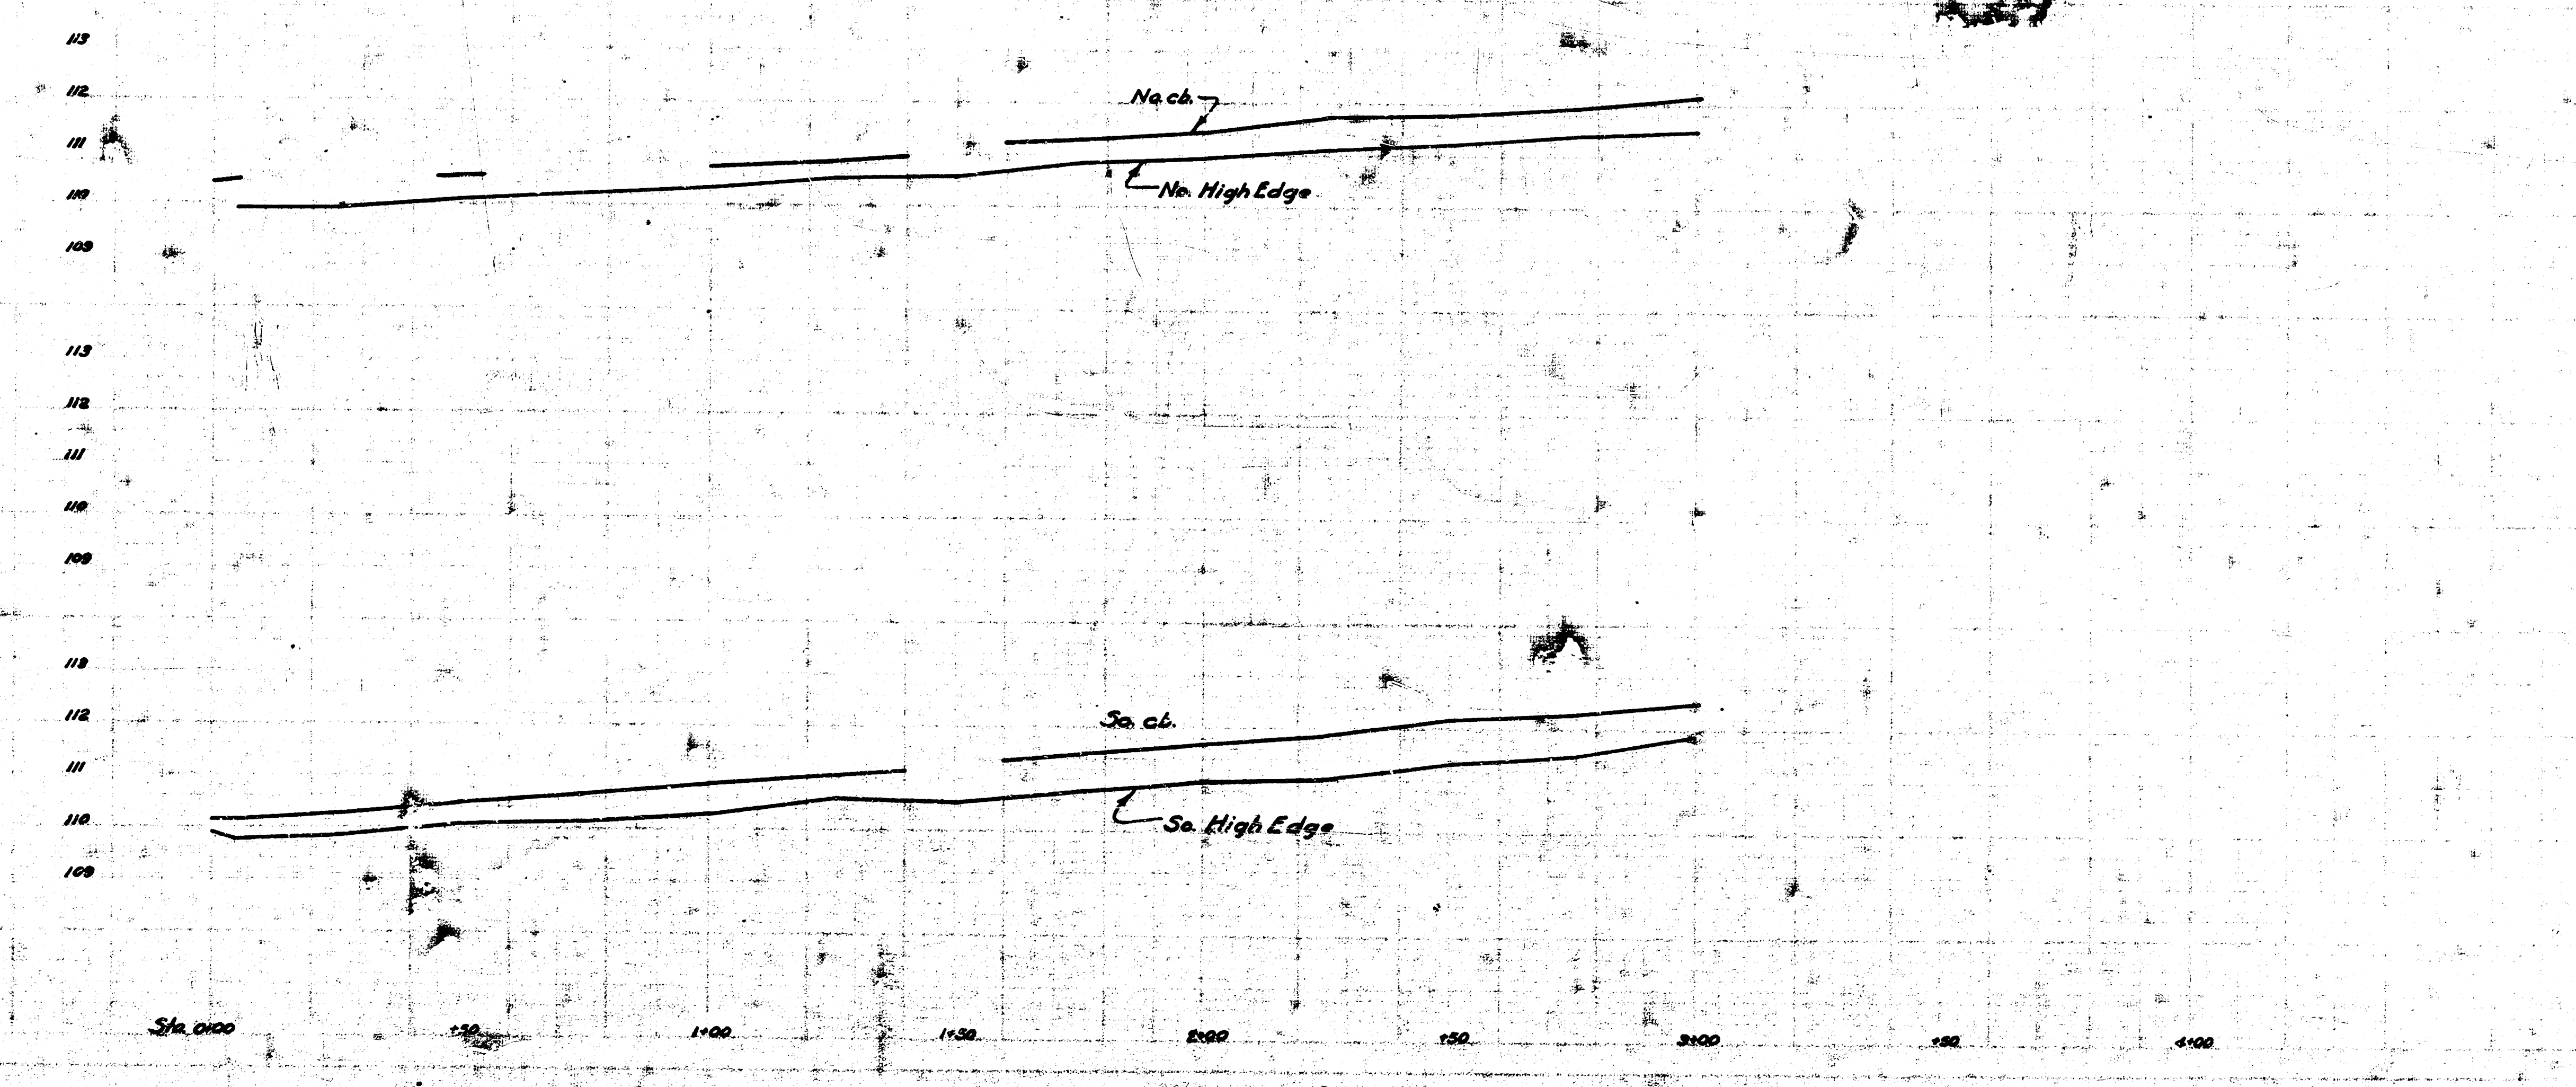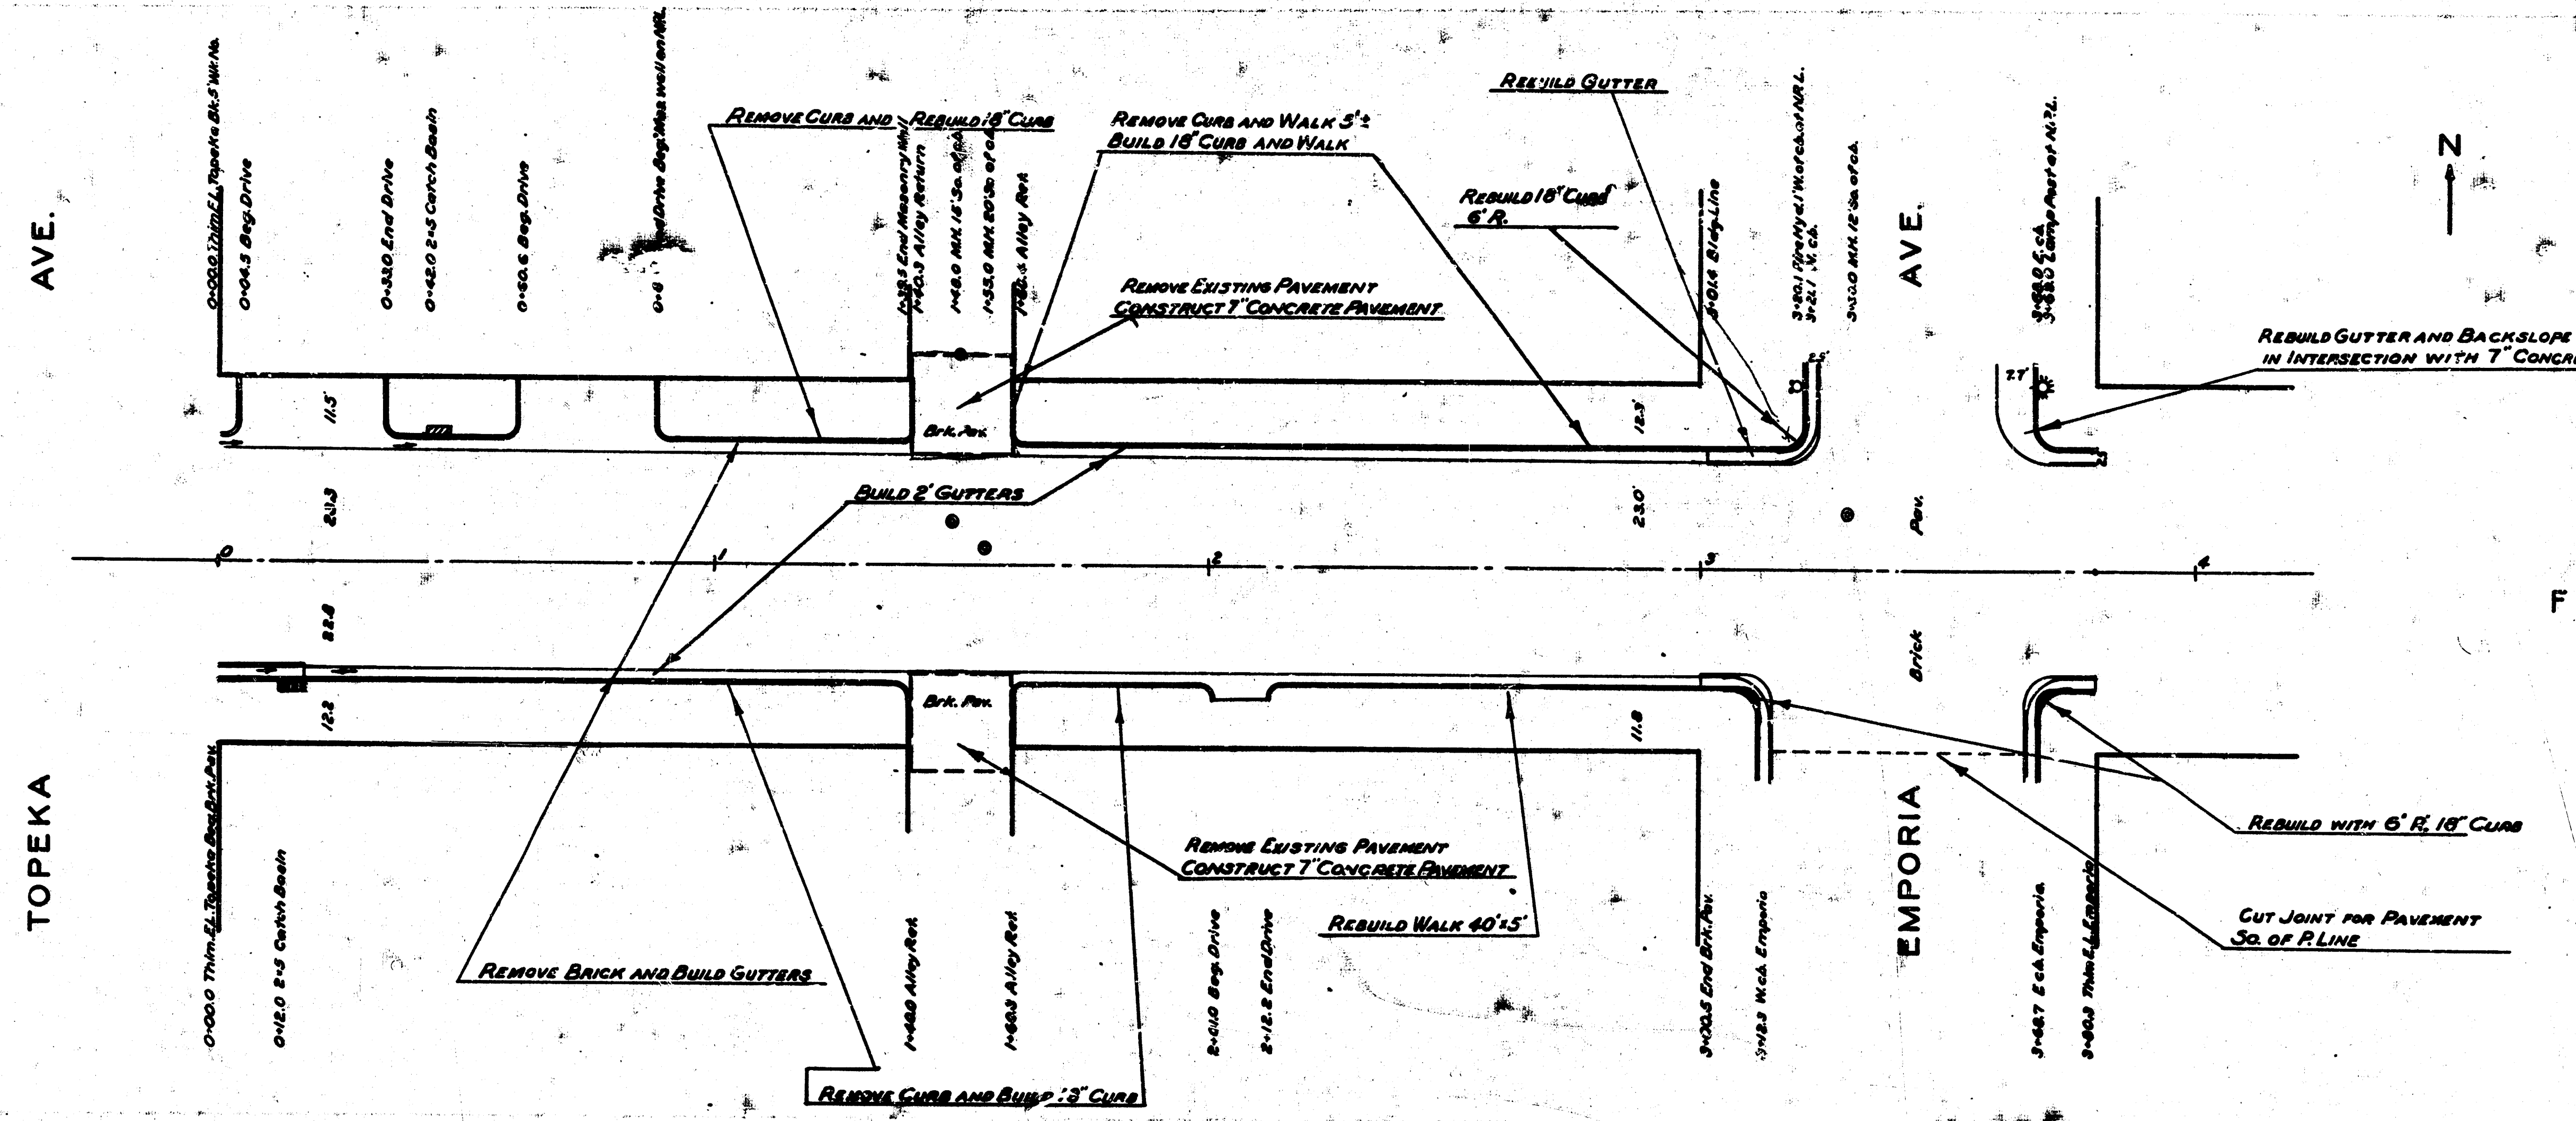


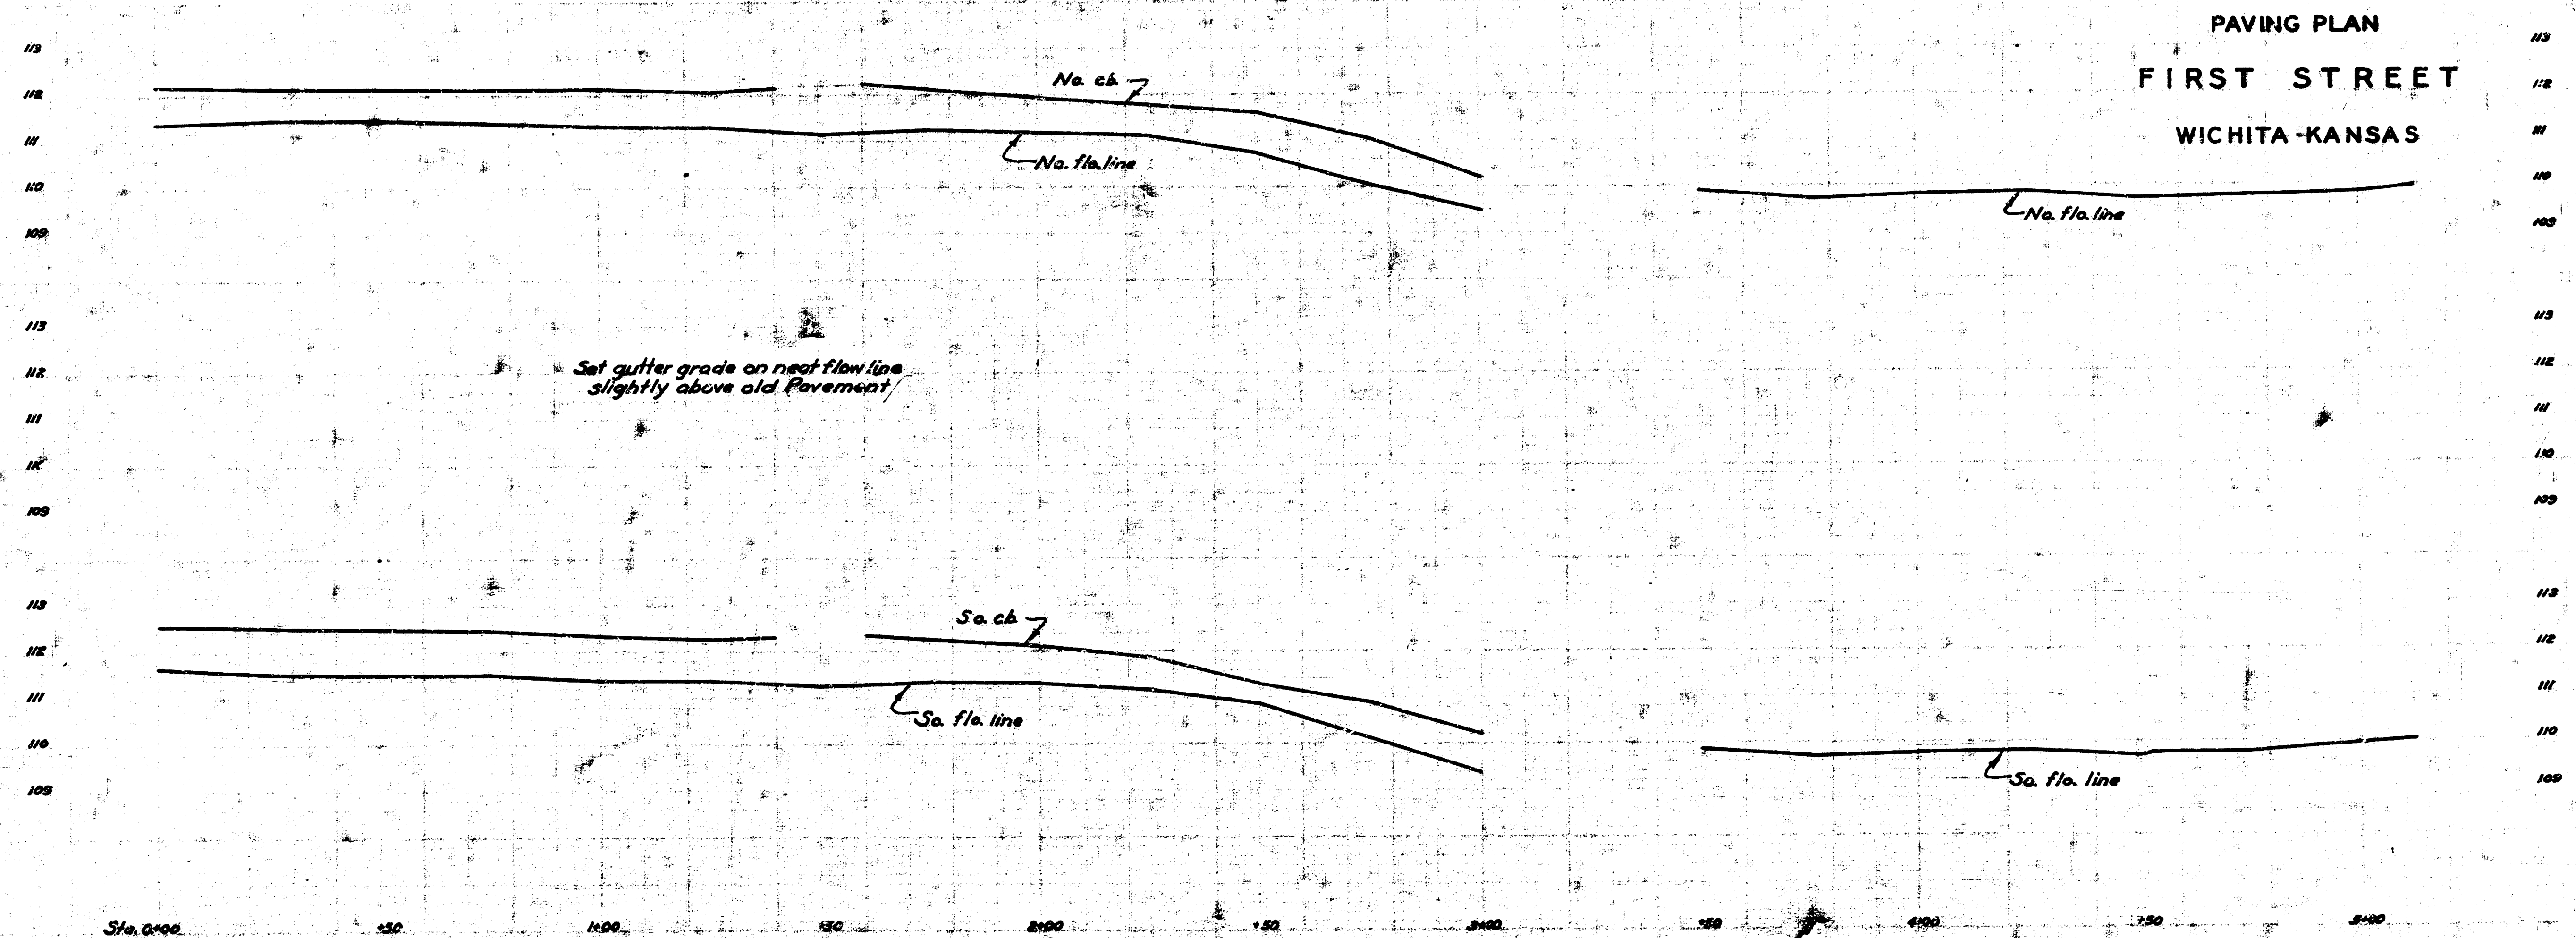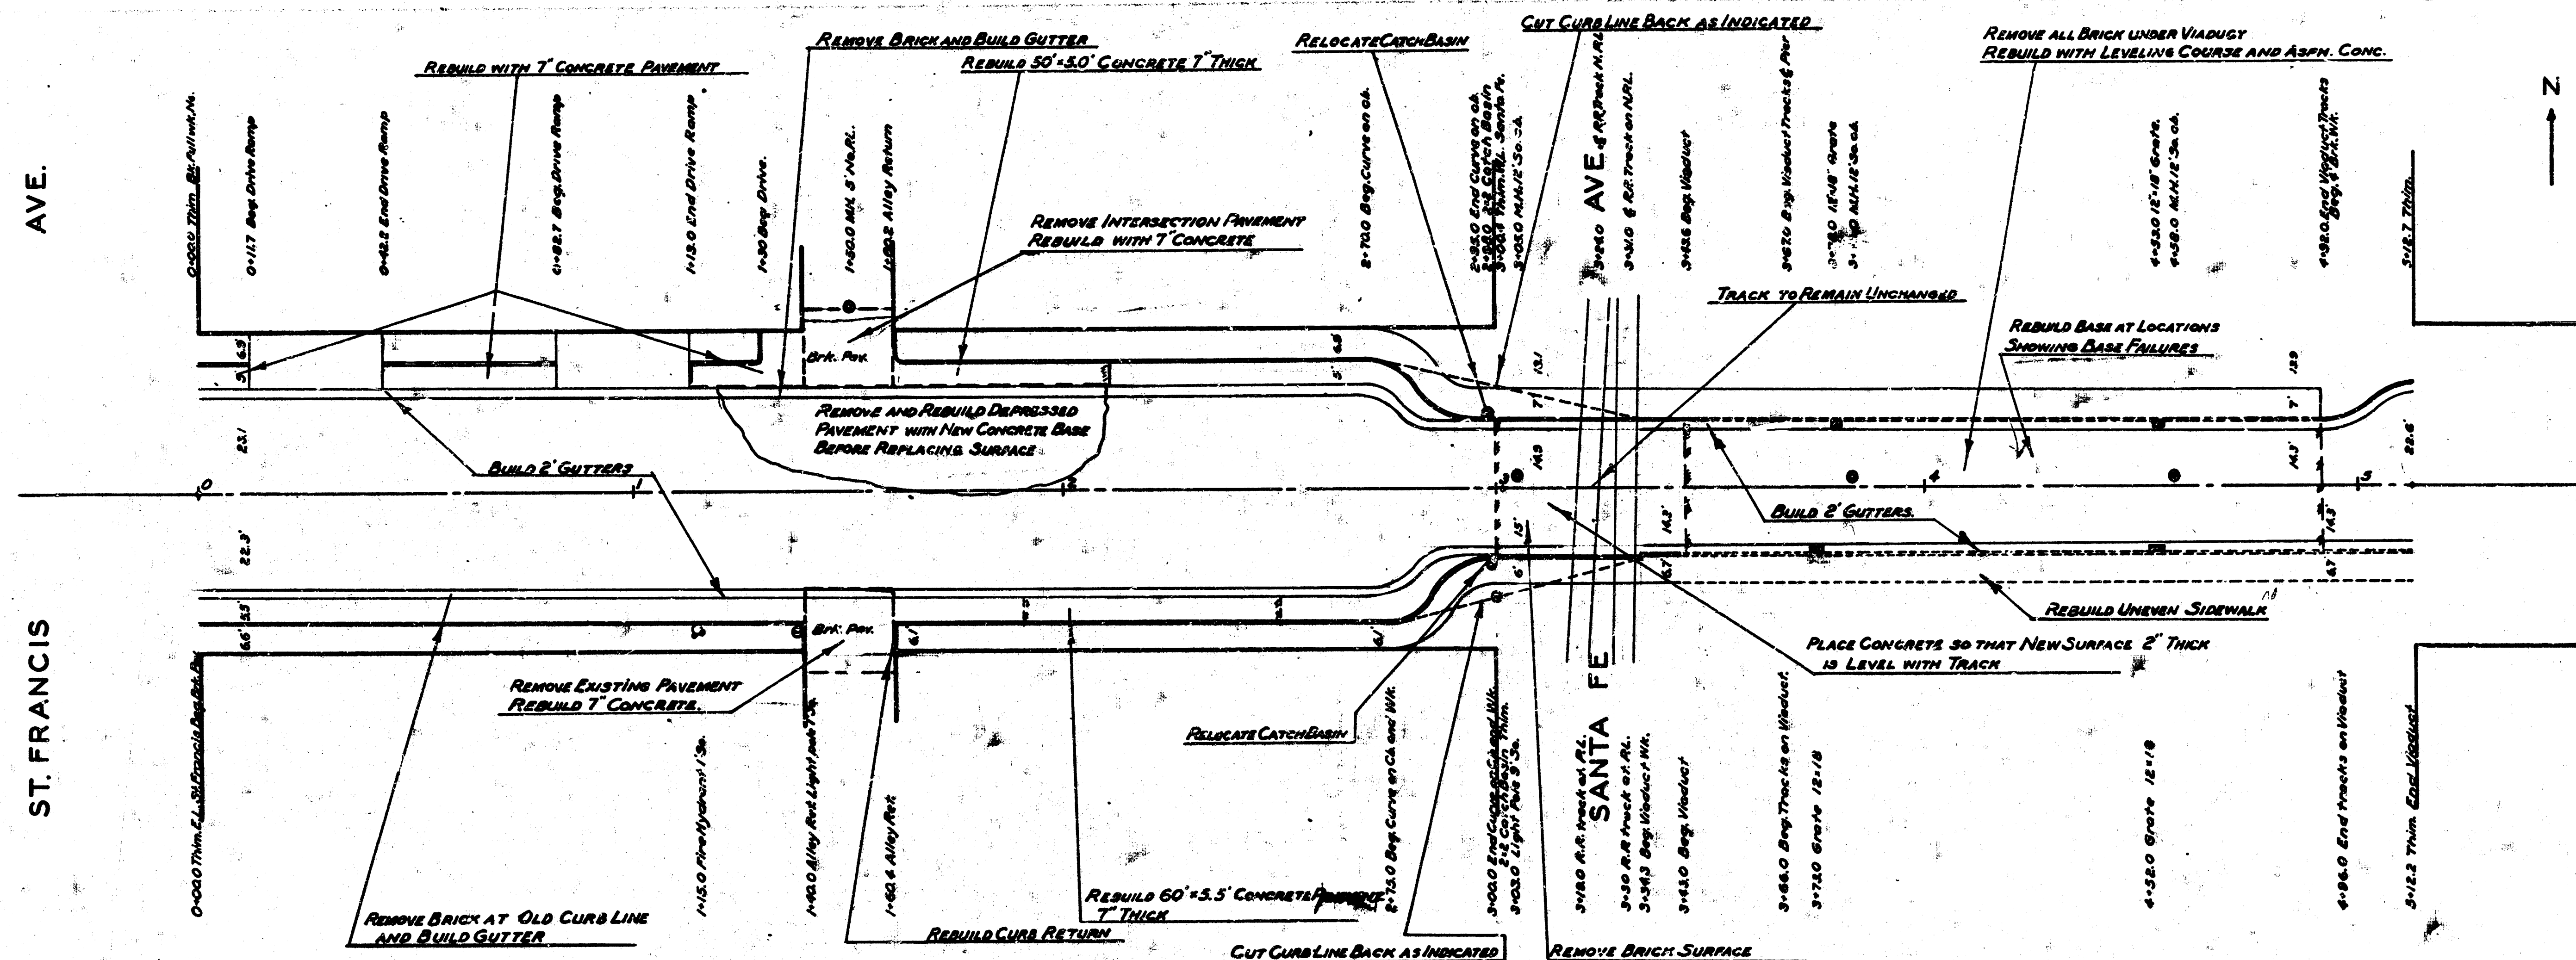


PAVING PLAN
FIRST STREET
WICHITA-KANSAS

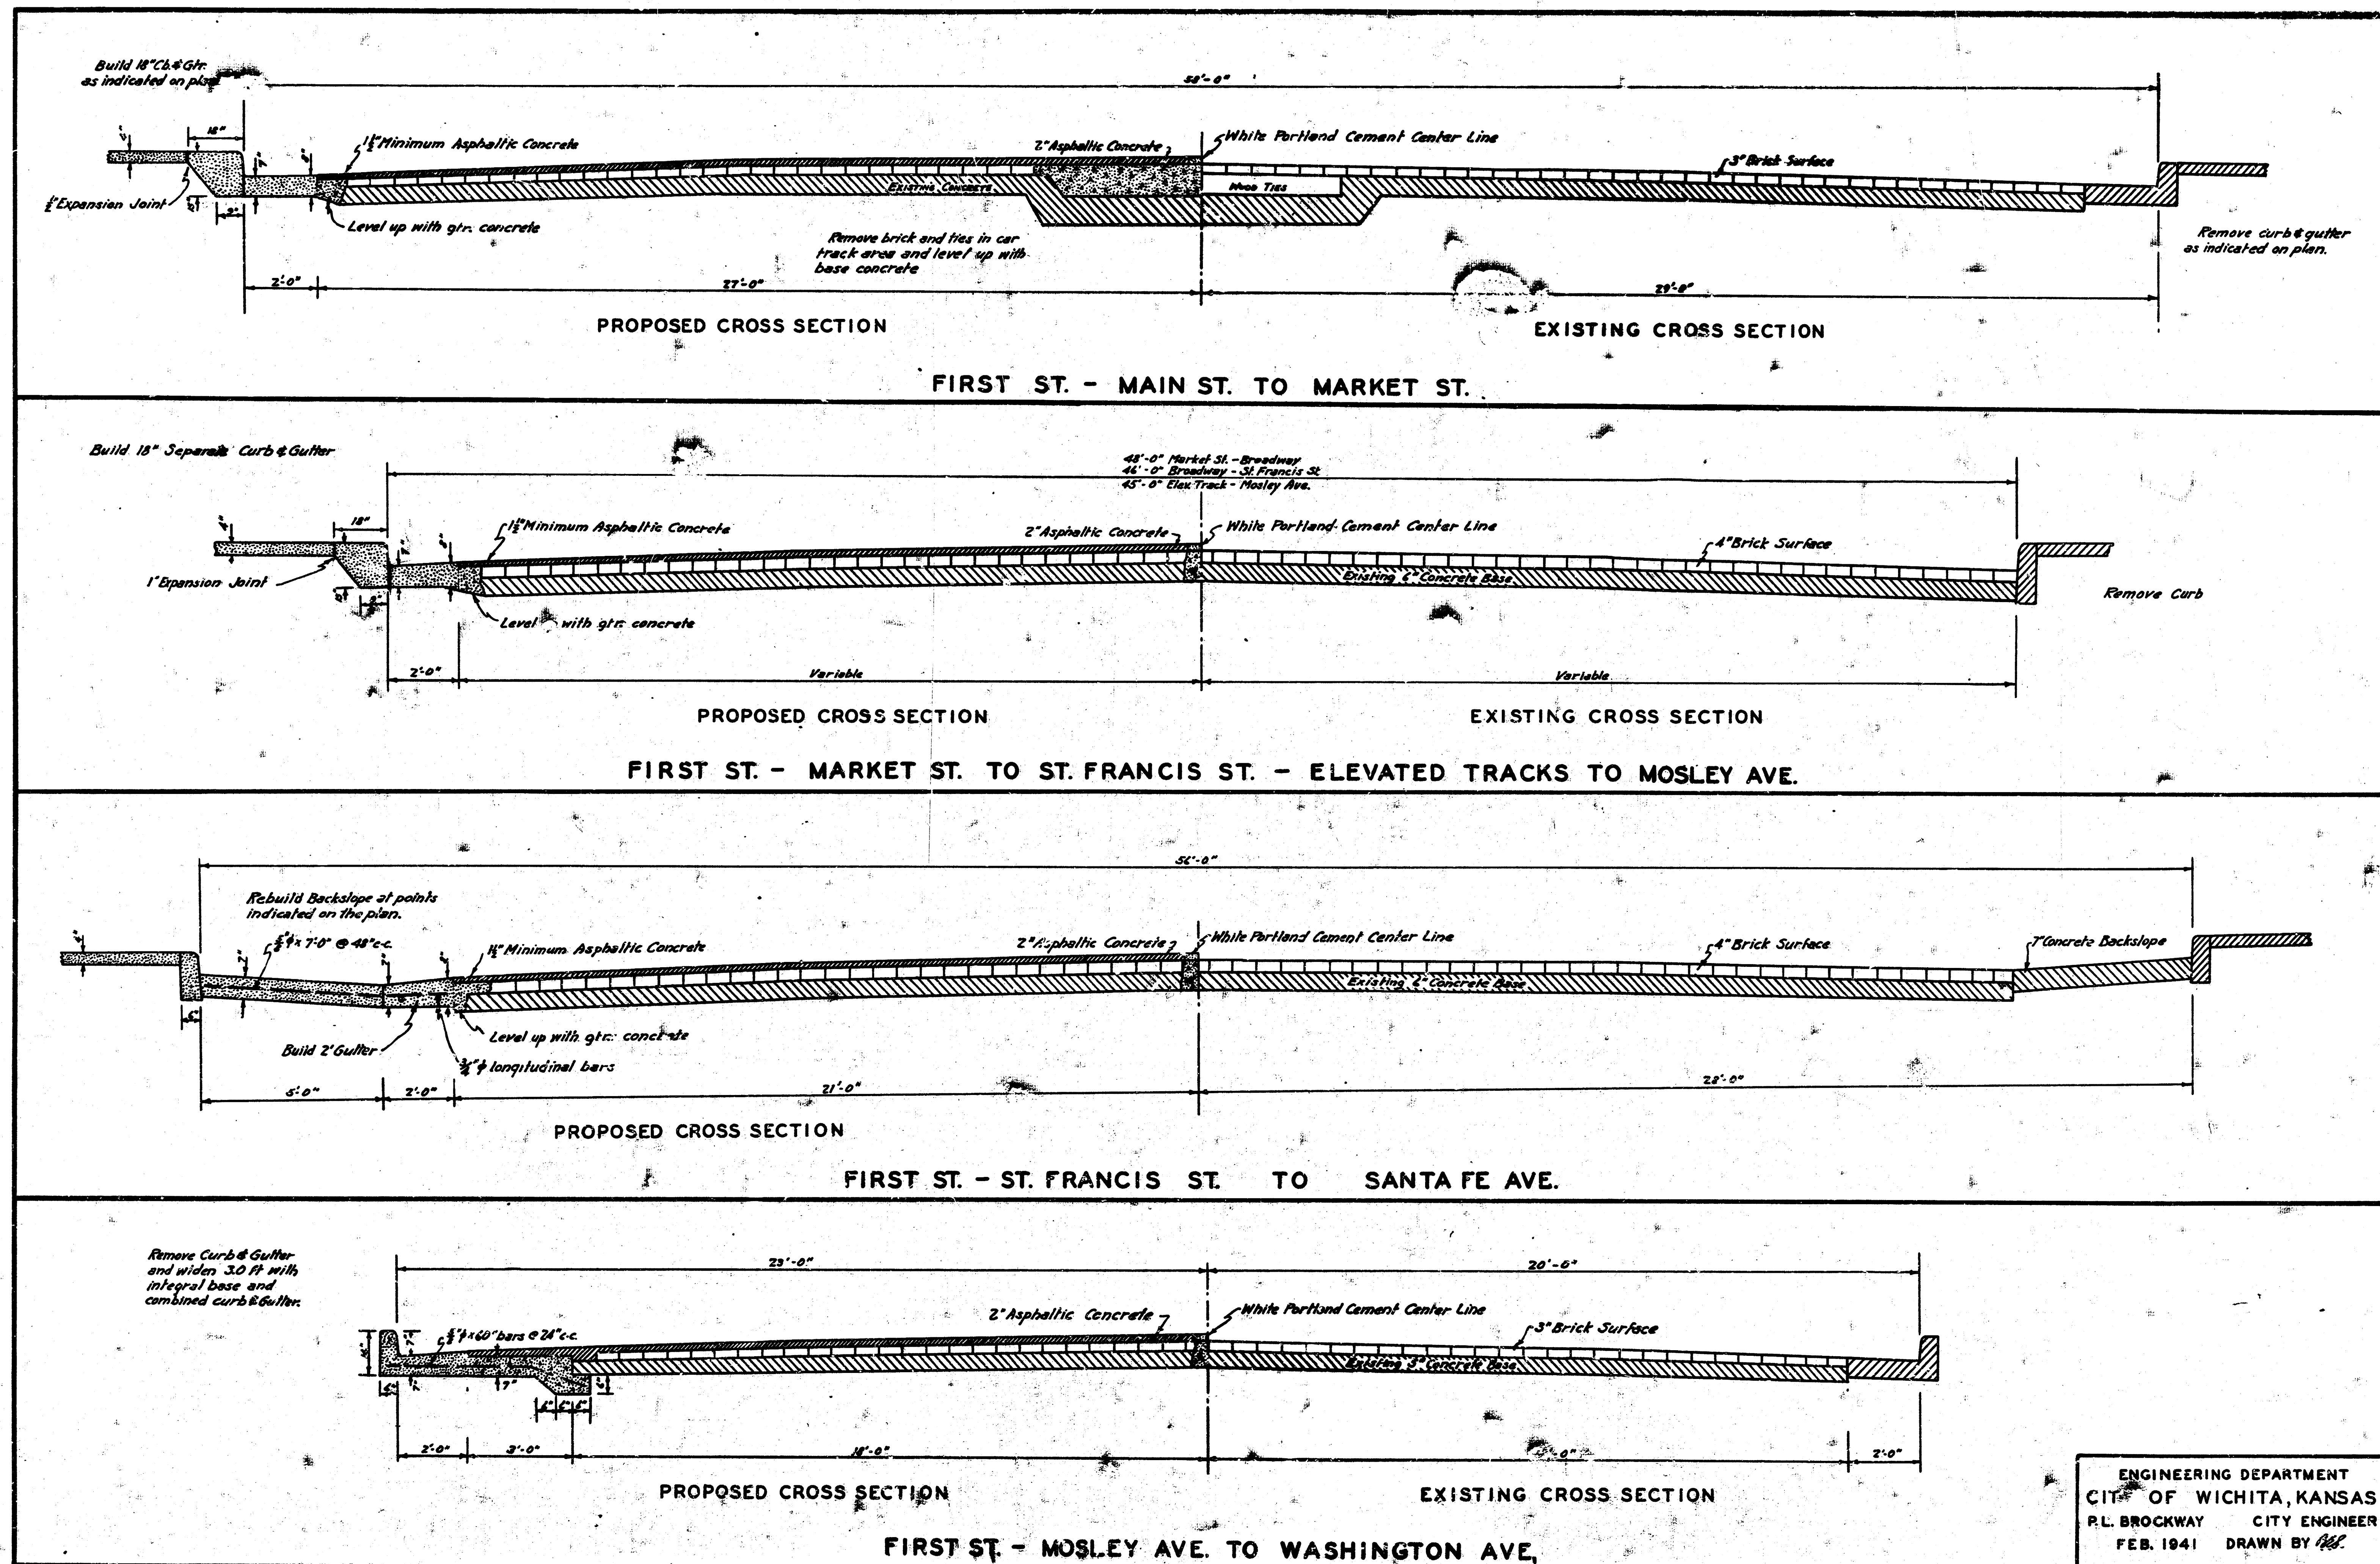

ENGINEERING DEPARTMENT
 CITY OF WICHITA, KANSAS
 R.L. BROCKWAY CITY ENGINEER
 FEB. 1941 DRAWN BY *W.C.*

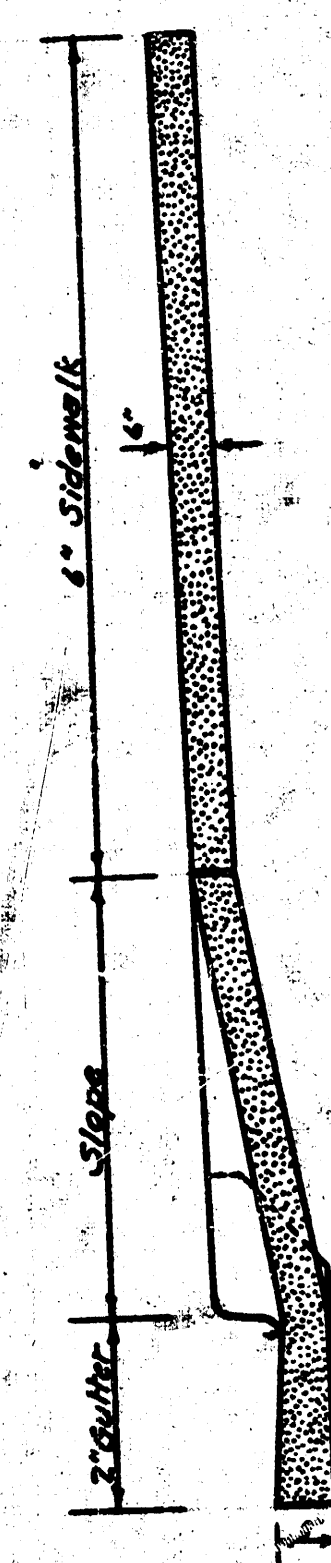


SECTION A-A


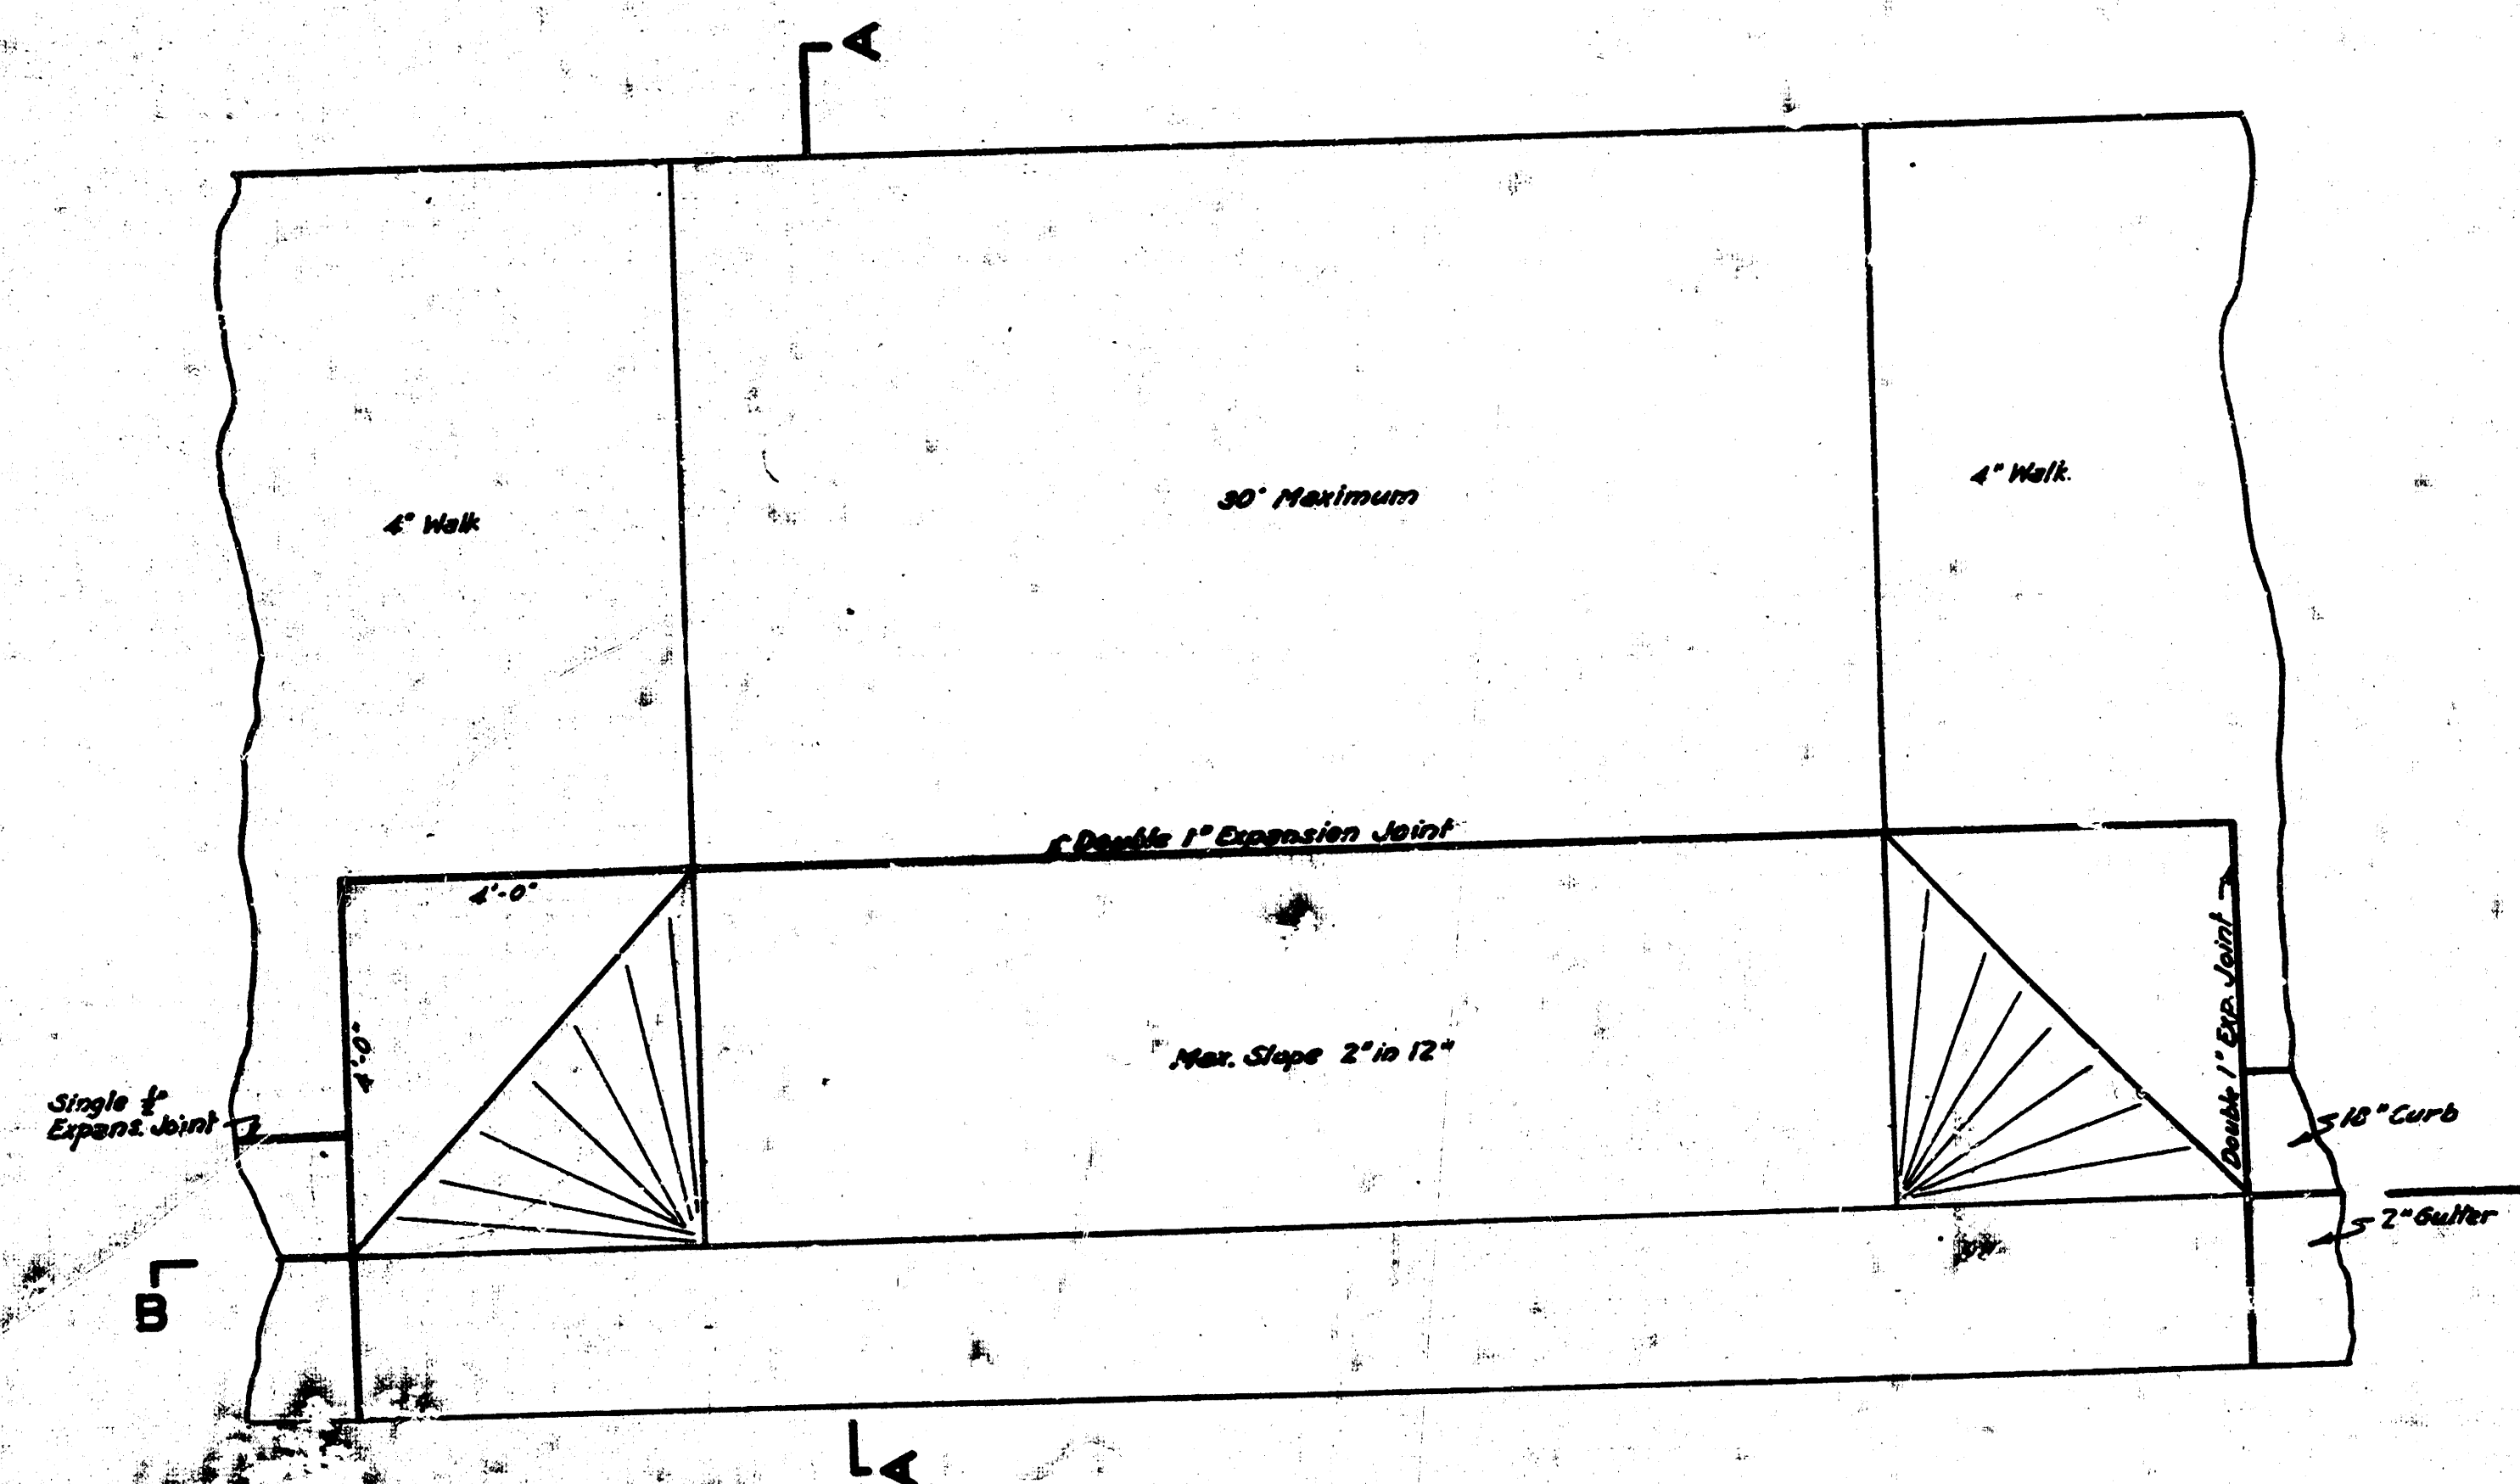


SECTION B-B

DETAIL OF COMMERCIAL DRIVE

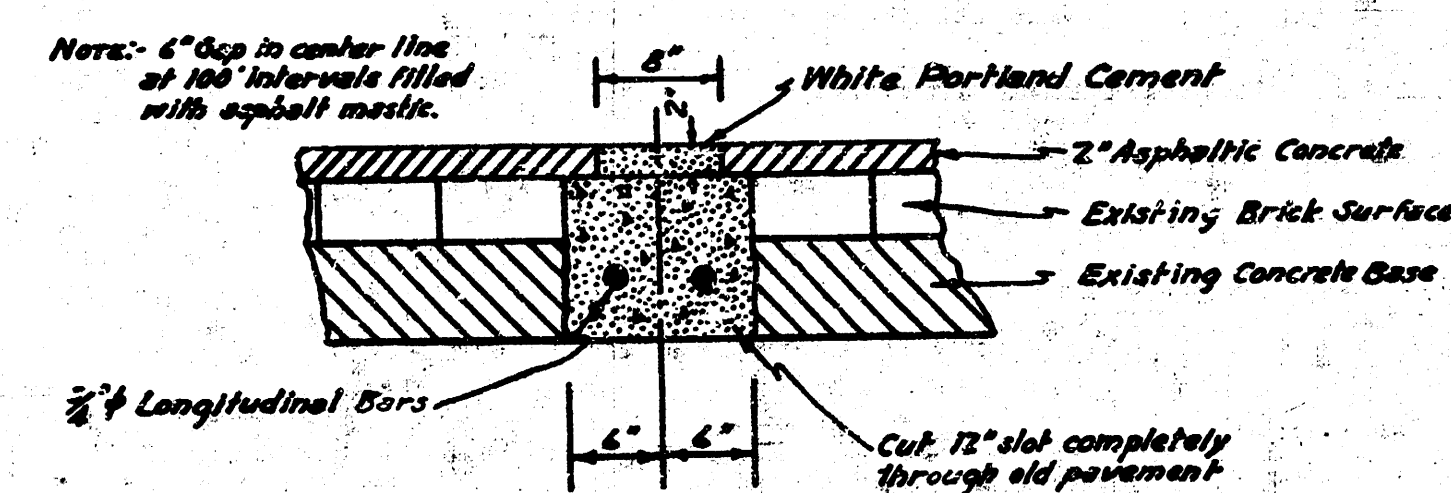

DETAIL OF CENTER LINE

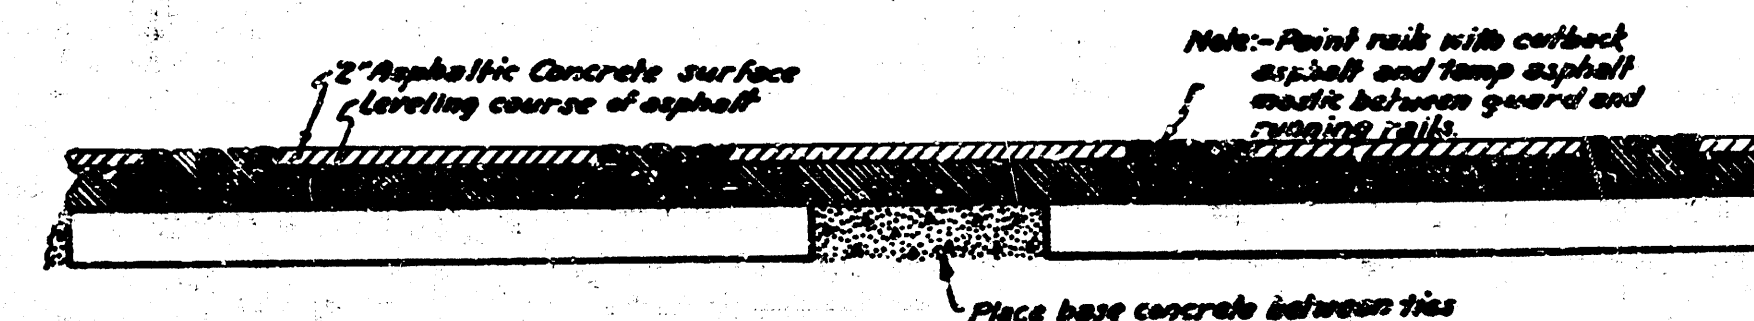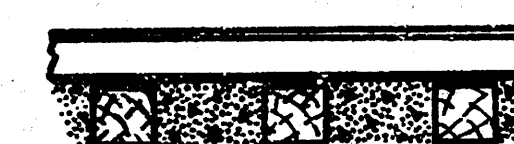

DETAIL OF RAILROAD CROSSING

ENGINEERING DEPARTMENT
CITY OF WICHITA, KANSAS
R.L. BROCKWAY CITY ENGINEER
FEB. 1941 DRAWN BY 462

3 1 10