


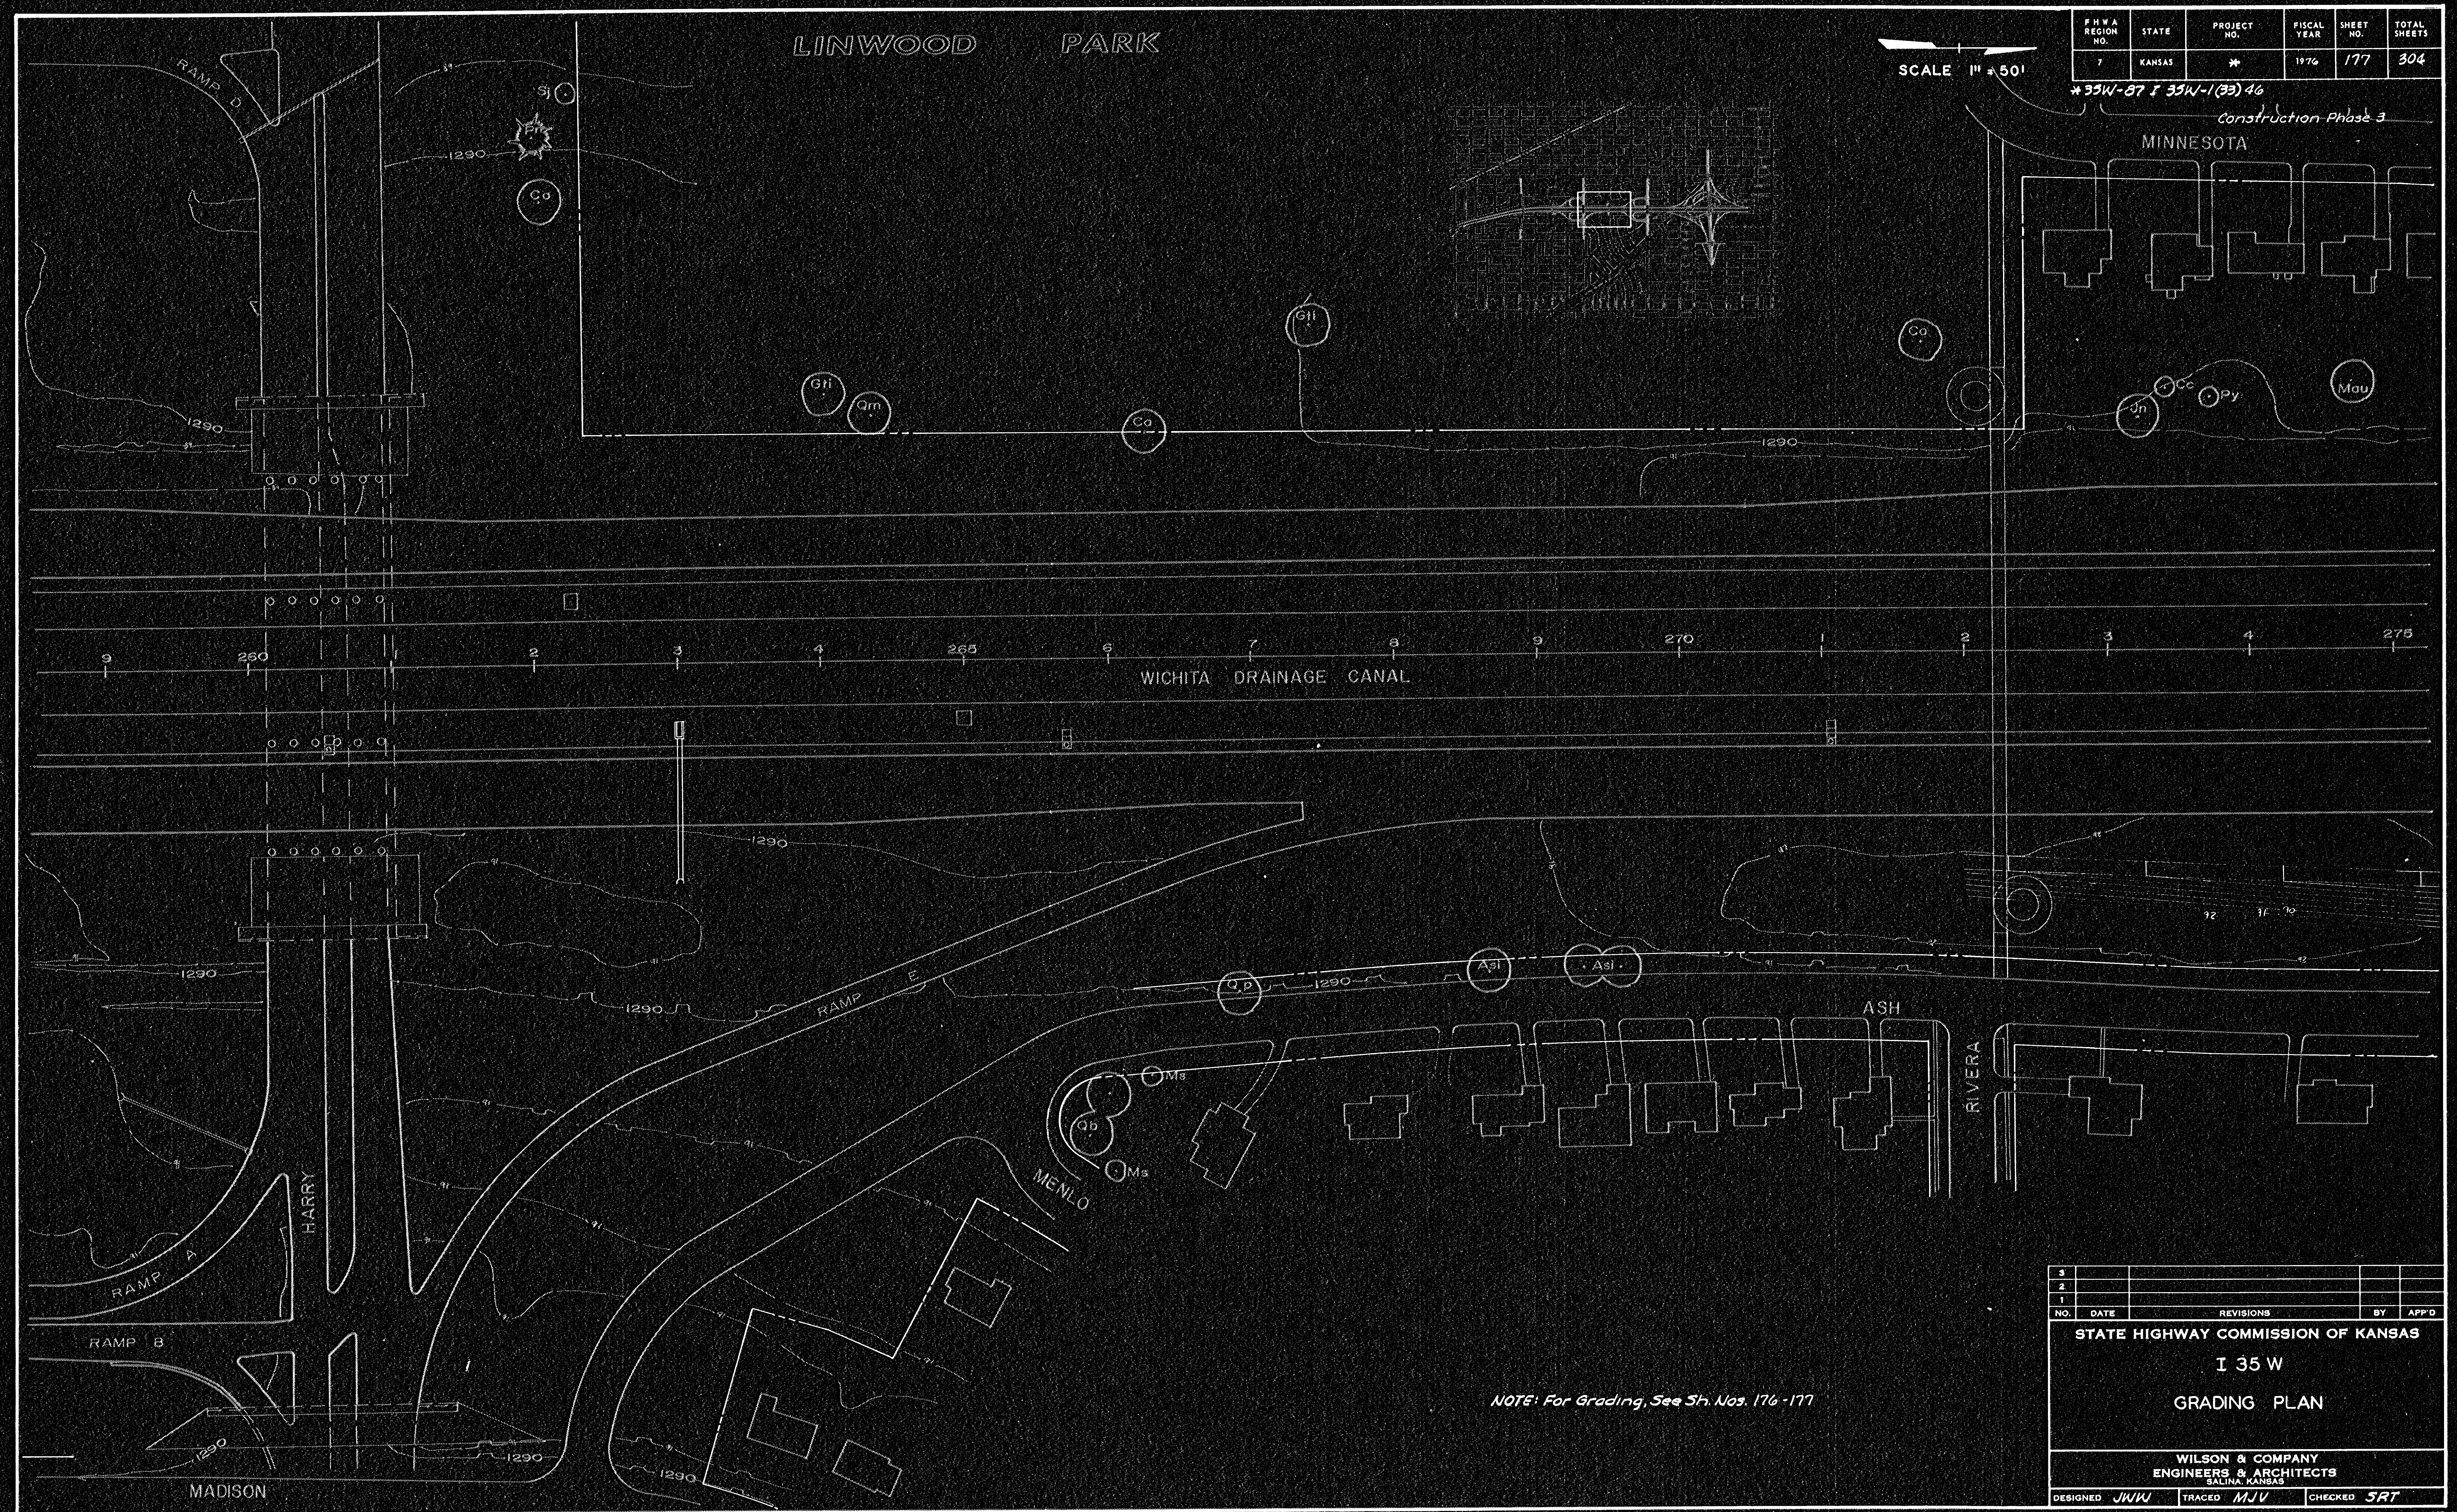

LINWOOD PARK

SCALE 1" = 50'

F H W A REGION NO.	STATE	PROJECT NO.	FISCAL YEAR	SHEET NO.	TOTAL SHEETS
7	KANSAS	*	1976	177	304

* 35W-87 & 35W-1(33) 46

Construction Phase 3

MINNESOTA

WICHITA DRAINAGE CANAL

RAMP E

ASH

RIVERA

MENLO

HARRY

RAMP B

MADISON

NOTE: For Grading, See Sh. Nos. 176-177

NO.	DATE	REVISIONS	BY	APP'D
3				
2				
1				
STATE HIGHWAY COMMISSION OF KANSAS				
I 35 W				
GRADING PLAN				
WILSON & COMPANY				
ENGINEERS & ARCHITECTS				
SALINA, KANSAS				
DESIGNED	JWV	TRACED	MJV	CHECKED
				SRT