


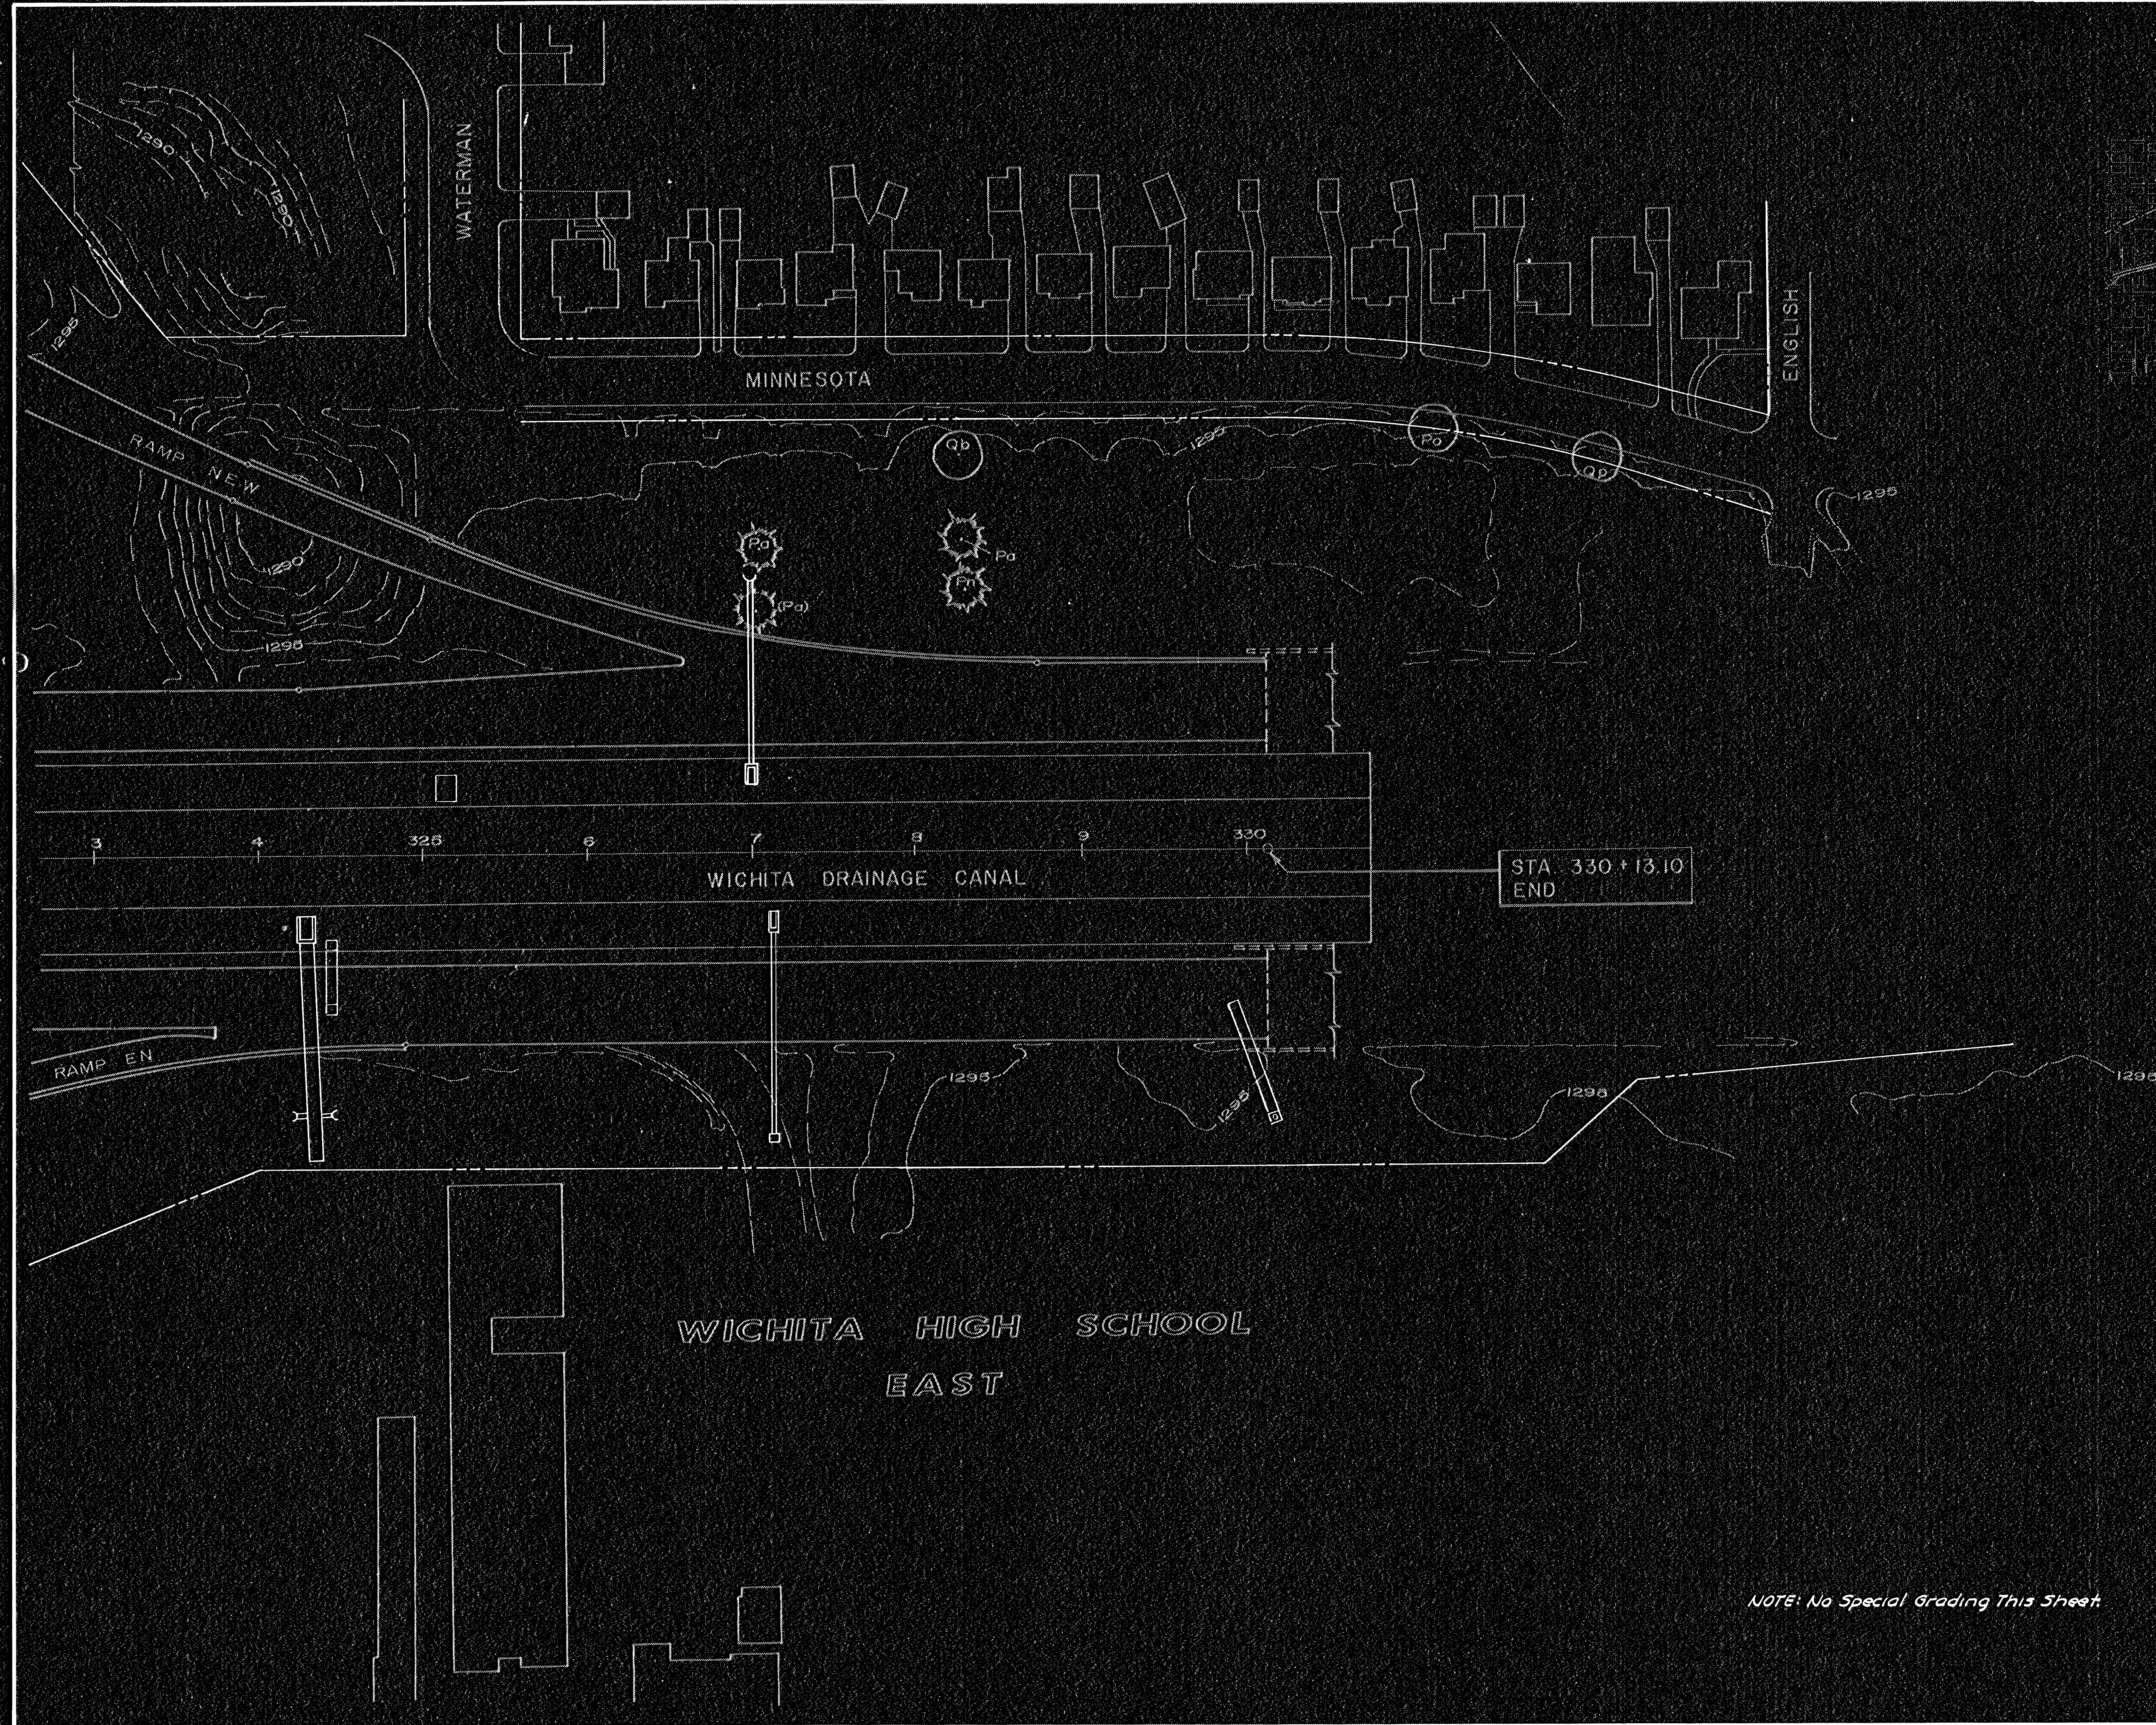


SCALE 1" = 50'

F H W A REGION NO.	STATE	PROJECT NO.	FISCAL YEAR	SHEET NO.	TOTAL SHEETS
7	KANSAS	*	1976	189	304

*35W-87 I 35W-1(33)46

Construction Phase 3
Sh. No. 190 Deleted

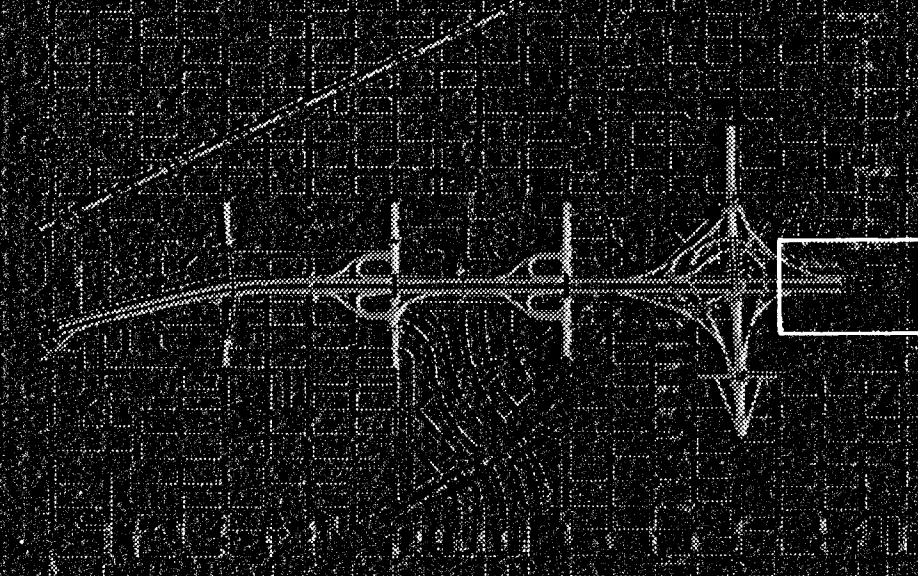

NOTE: No Special Grading This Sheet

3					
2					
1	5-9-75	Revise Waterman & Minnesota Int.	SRT	JWW	
NO.	DATE	REVISIONS	BY	APP'D	
STATE HIGHWAY COMMISSION OF KANSAS					
I 35 W					
GRADING PLAN					
WILSON & COMPANY ENGINEERS & ARCHITECTS SALINA, KANSAS					
DESIGNED	JWW	TRACED	JWW	CHECKED	SRT