


PLAN
SCALE: 1" = 40'

PROFILE
SCALE: 1" = 10'

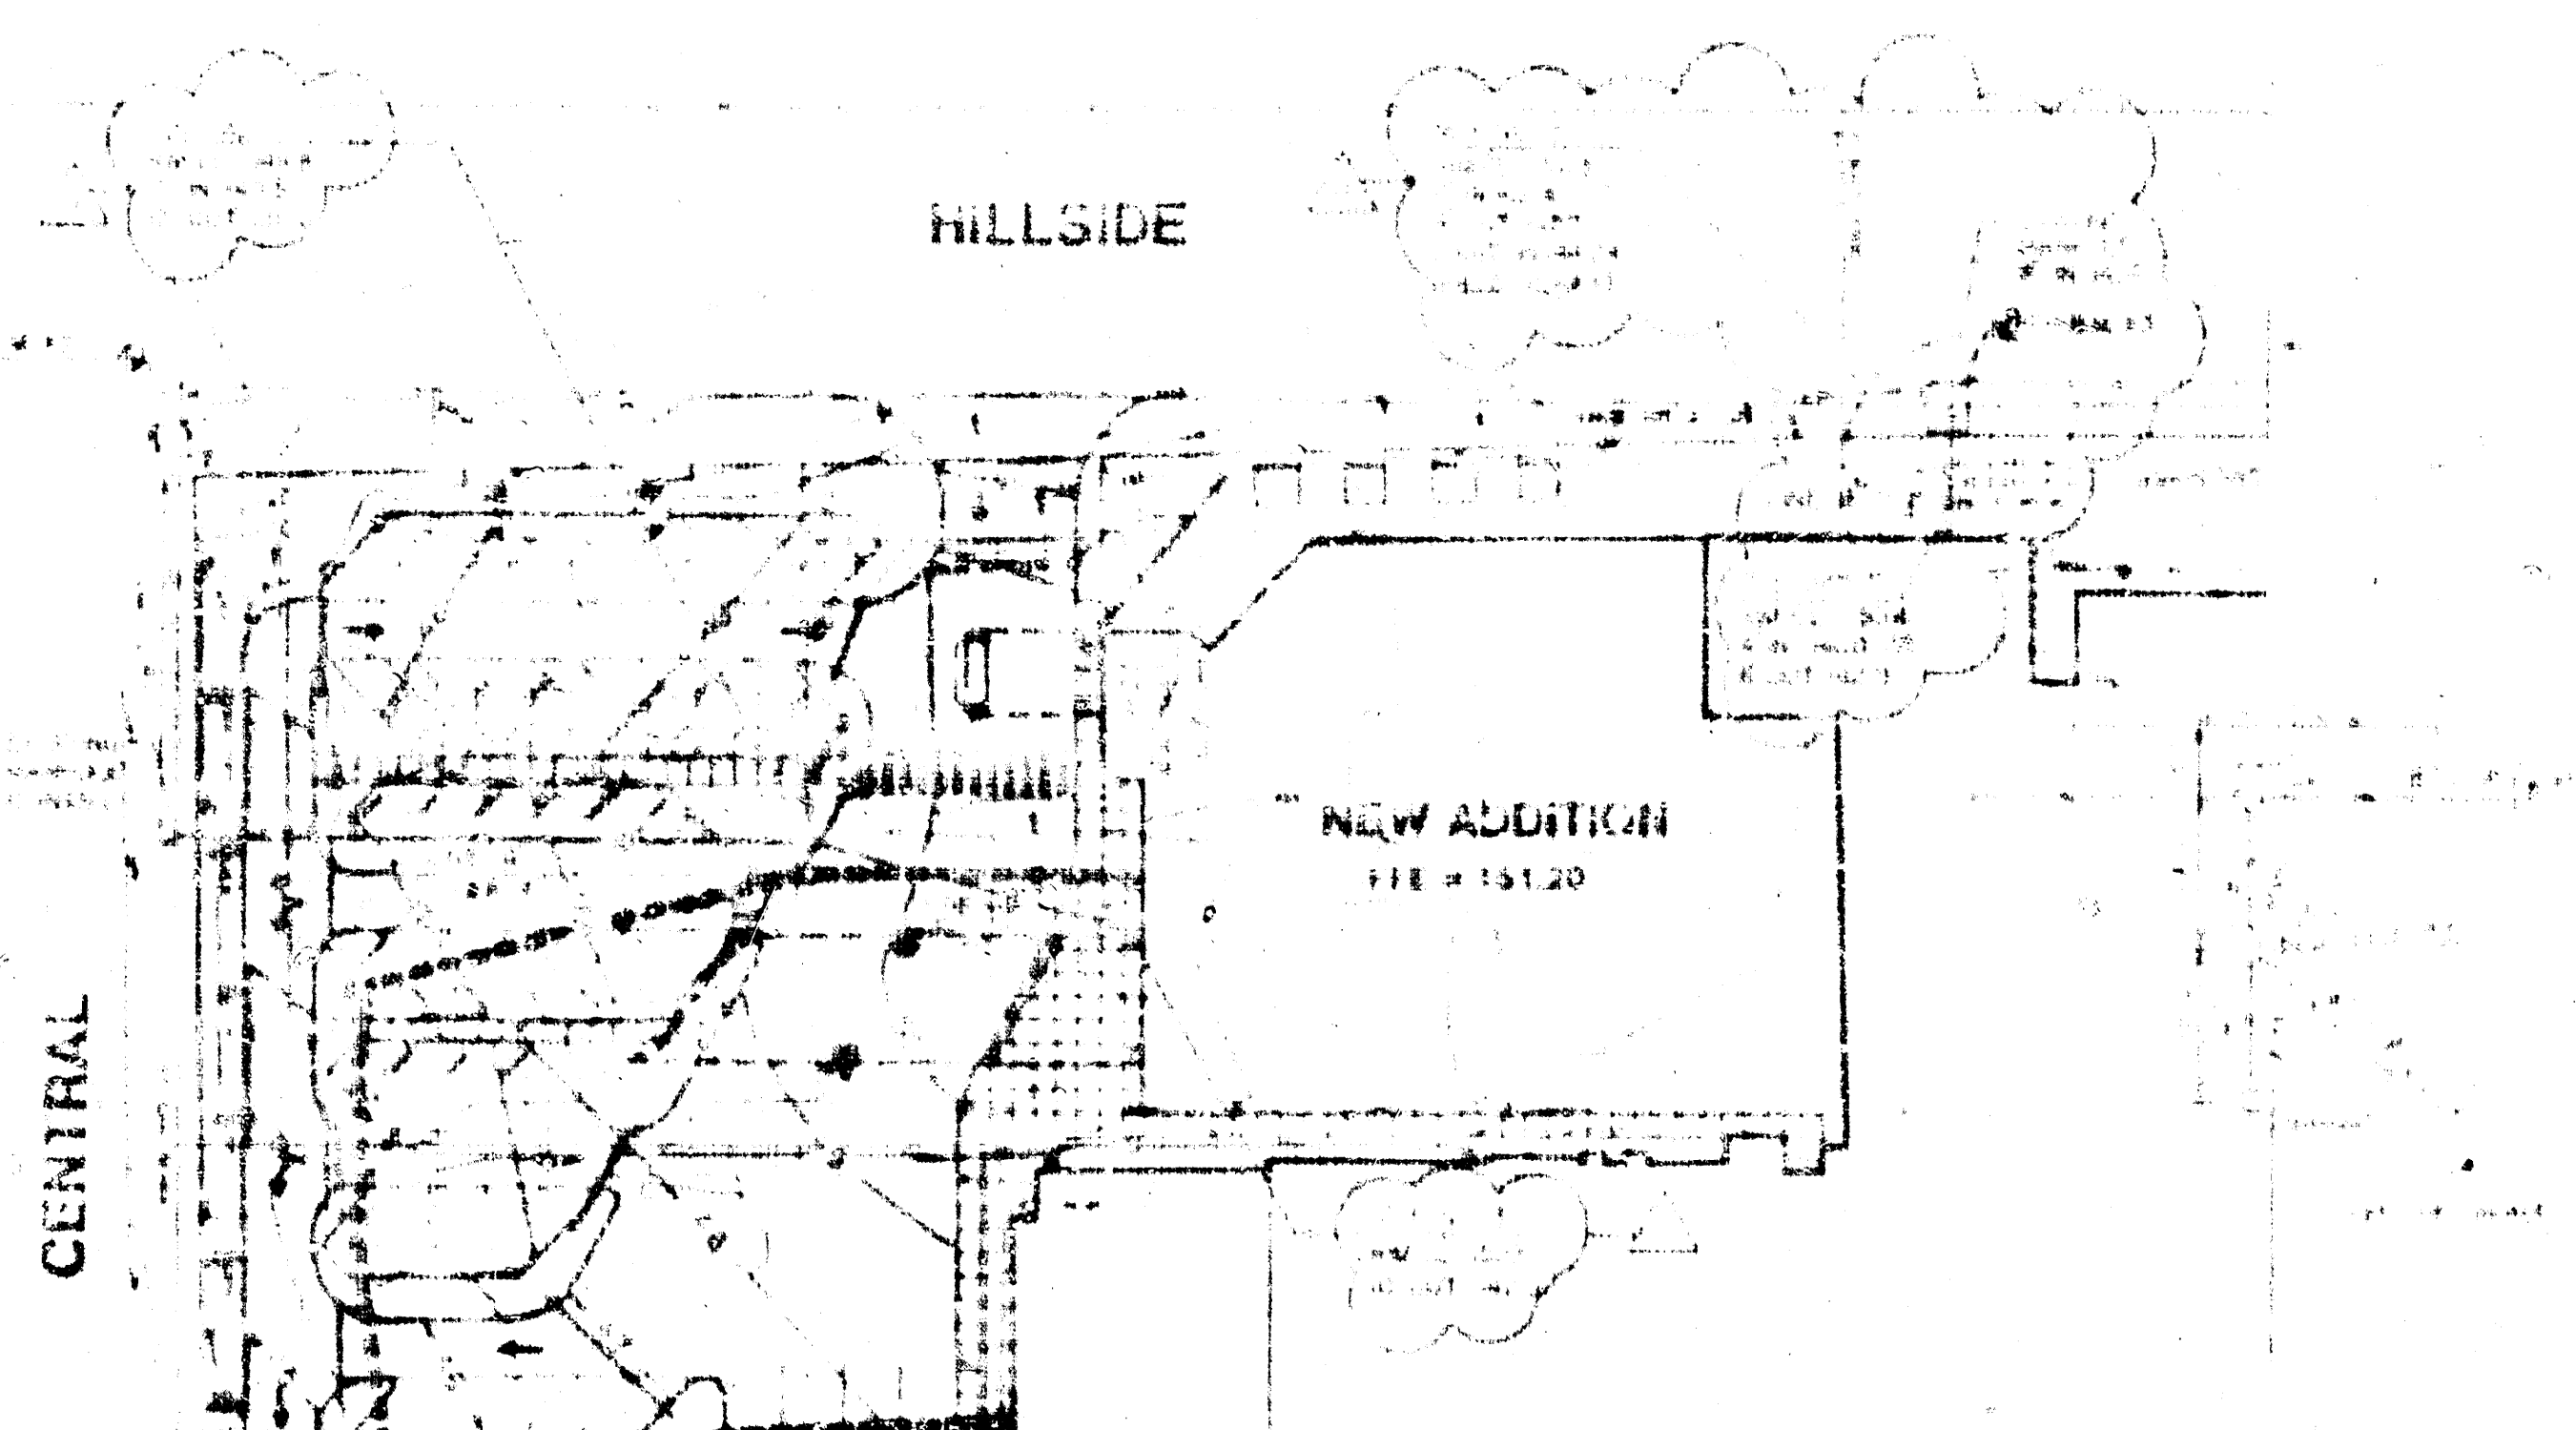

LEGEND



- 1. PROPOSED SANITARY SEWER TO BE BUILT TO CITY OF WICHITA STANDARD SPECIFICATIONS.
- 2. ALL LINES TO BE 24\"/>

1. PROPOSED SANITARY SEWER TO BE BUILT TO CITY OF WICHITA STANDARD SPECIFICATIONS.
2. ALL LINES TO BE 24\"/>

APPROVED AS SHOWN
BY CITY ENGINEER OF WICHITA
QUALITY REVIEW: *[Signature]*
DATE: *[Date]*
SEWER BOARD
CITY ENGINEER
CITY OF WICHITA

BENCHMARK INFORMATION

- 1. BENCHMARK 1: 100.00' ELEVATION
- 2. BENCHMARK 2: 100.00' ELEVATION

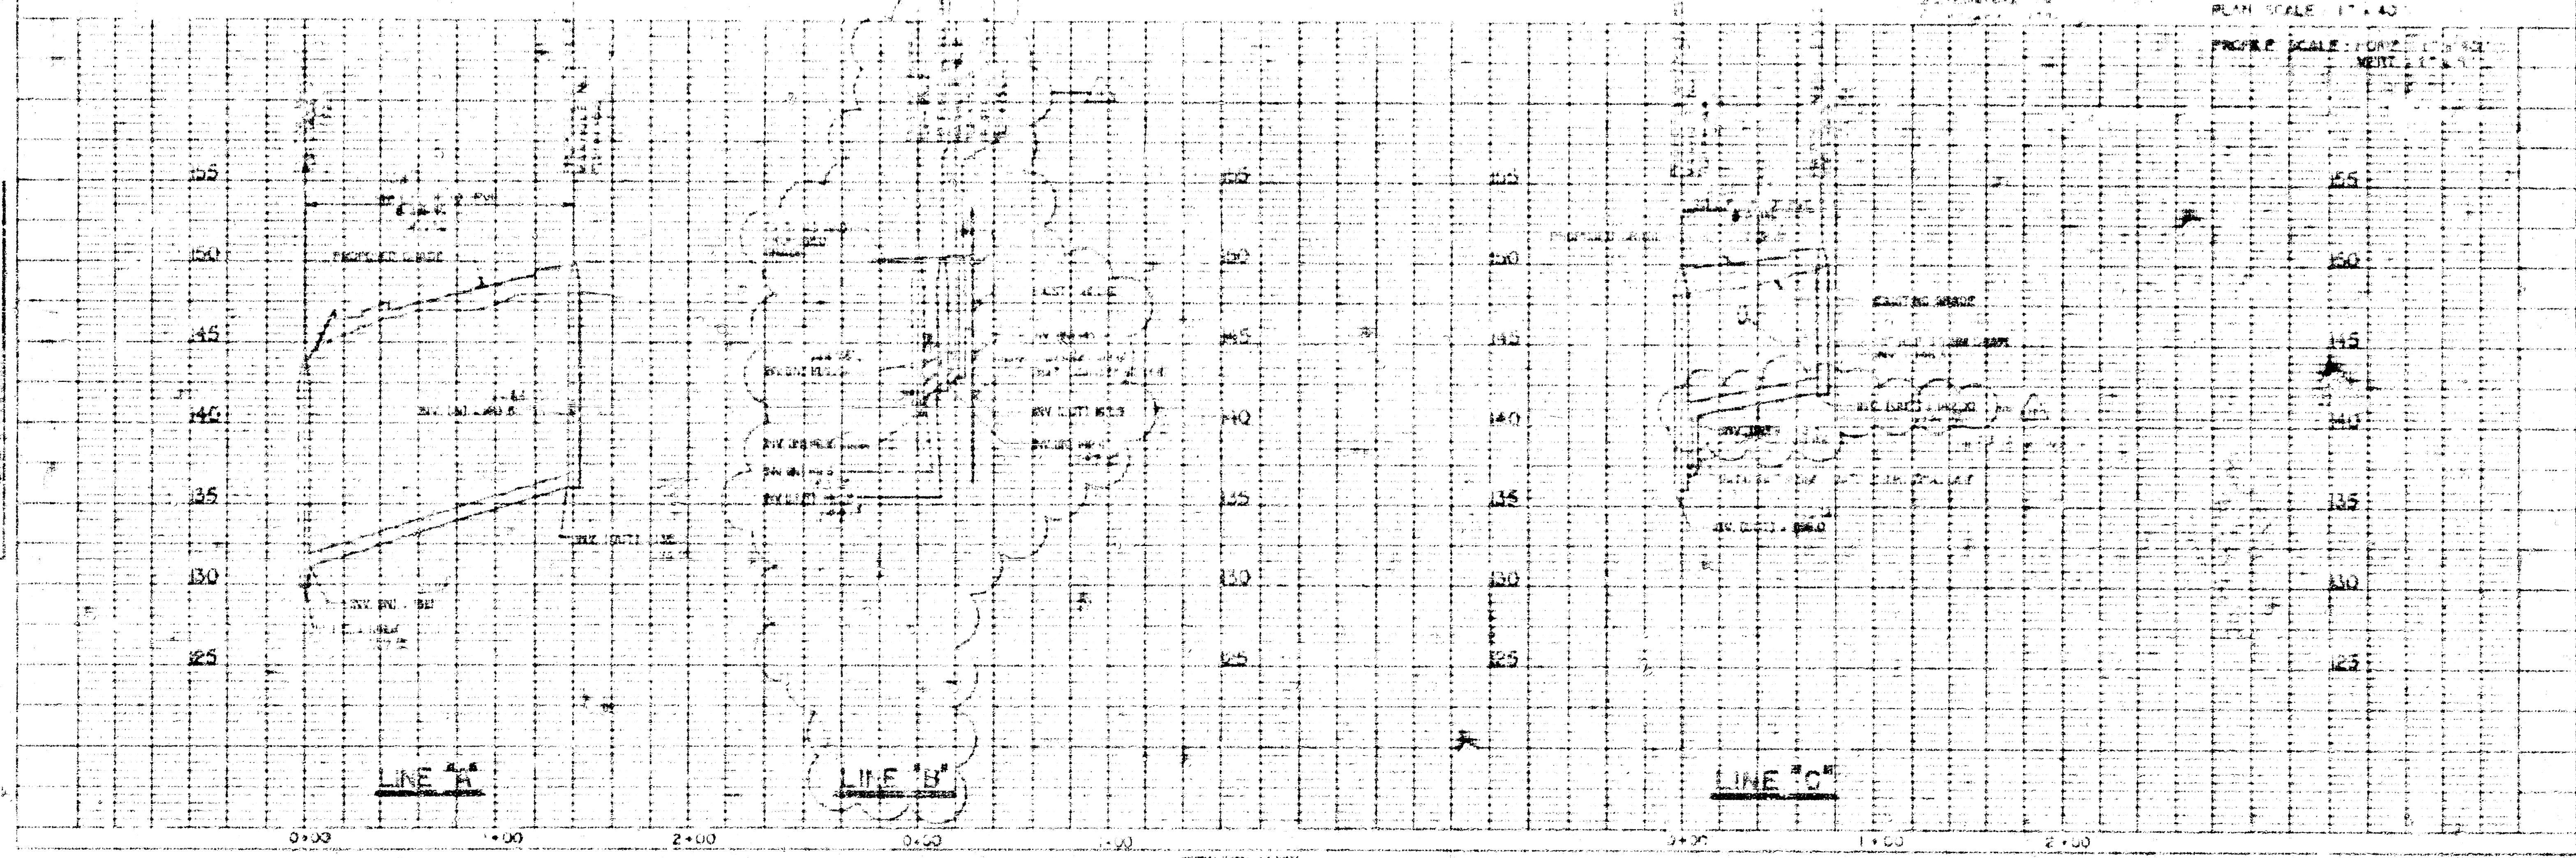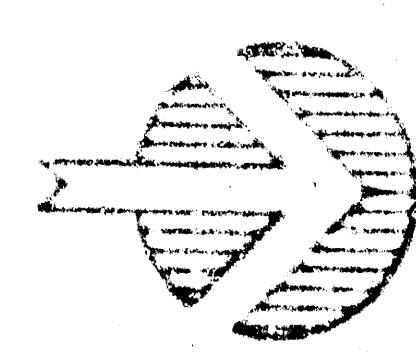

CITY OF WICHITA PRIVATE PROJECT NO. 302PPS(607A51)

VOLUME TWO

DATE: 10/1/84
BY: [Signature]

GOULD TURNER GROUP, P.C.
ARCHITECTS & PLANNERS
4400 N. LINCOLN BLVD. SUITE 1000
WICHITA, KS 67203



WESLEY MEDICAL CENTER
ADDITIONS AND RENOVATIONS
WICHITA, KANSAS
HCA, Inc.



SANITARY SEWER PLAN AND PROFILE

CA-13

FILED FROM THE BEST