

BM 133.92 EXTREME SW. COR. HUBGUARD
OF TRIPLE R.C.B.C. ON HARRY @ W. FABRIQUE

STA. ON WEST PL. WEST FABRIQUE


PC

Curve Data
 $\Delta = 24^\circ 25'$
 $R = 448.75'$

Prop
 $C = 1684.4$ cu yd
 $F = 615.6$


Cut
 $C = 23.1$
 $C = 26.1$ cu yd
 $F = 48.3$ cu yd

Survey of 1950-1952
Plan and Profile
Engineering

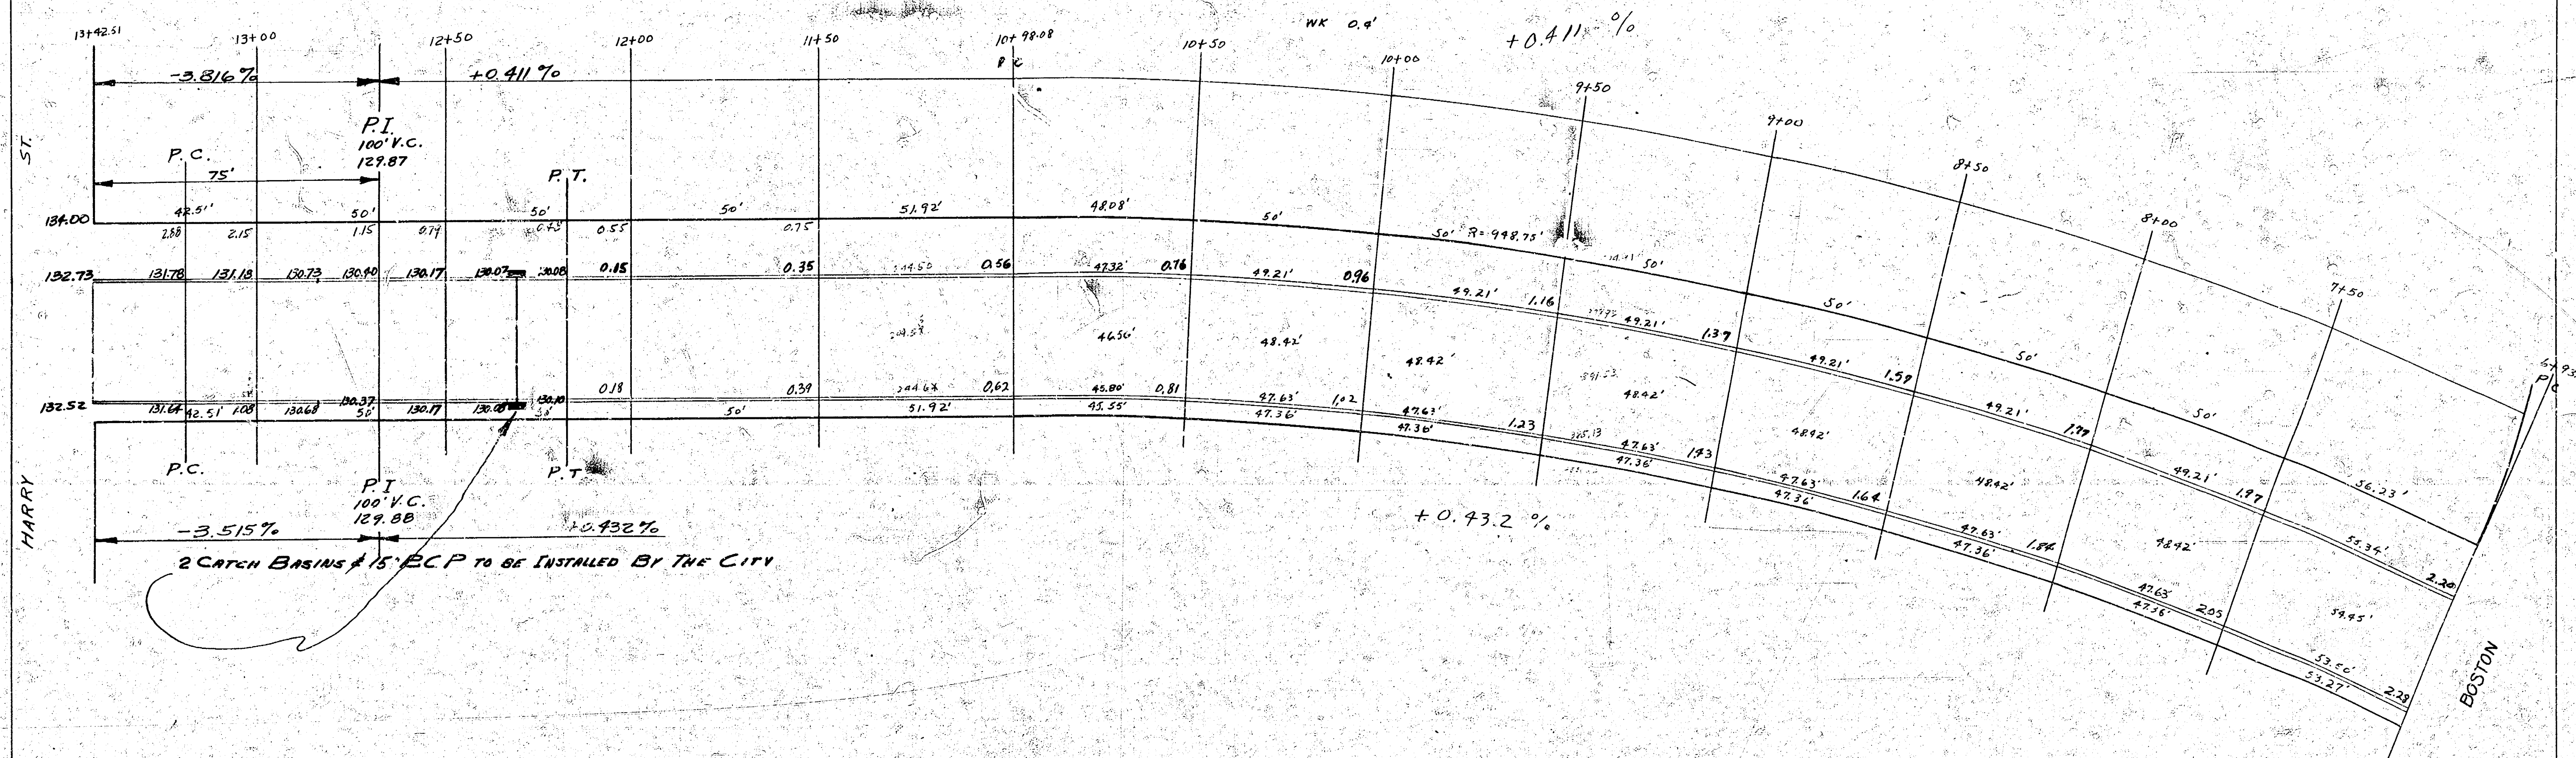



1
2


SCALE 1" = 20'

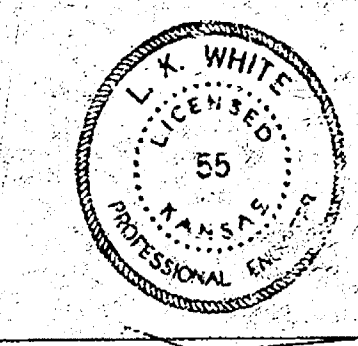

WEST FABRIQUE DRIVE
SL ZIMMERLY TO NL HARRY
30' CONC. & C.B.
CITY OF WICHITA, KANSAS
L.K. WHITE CITY ENGINEER
FEB. 1952 PROJ. NO. CH-270

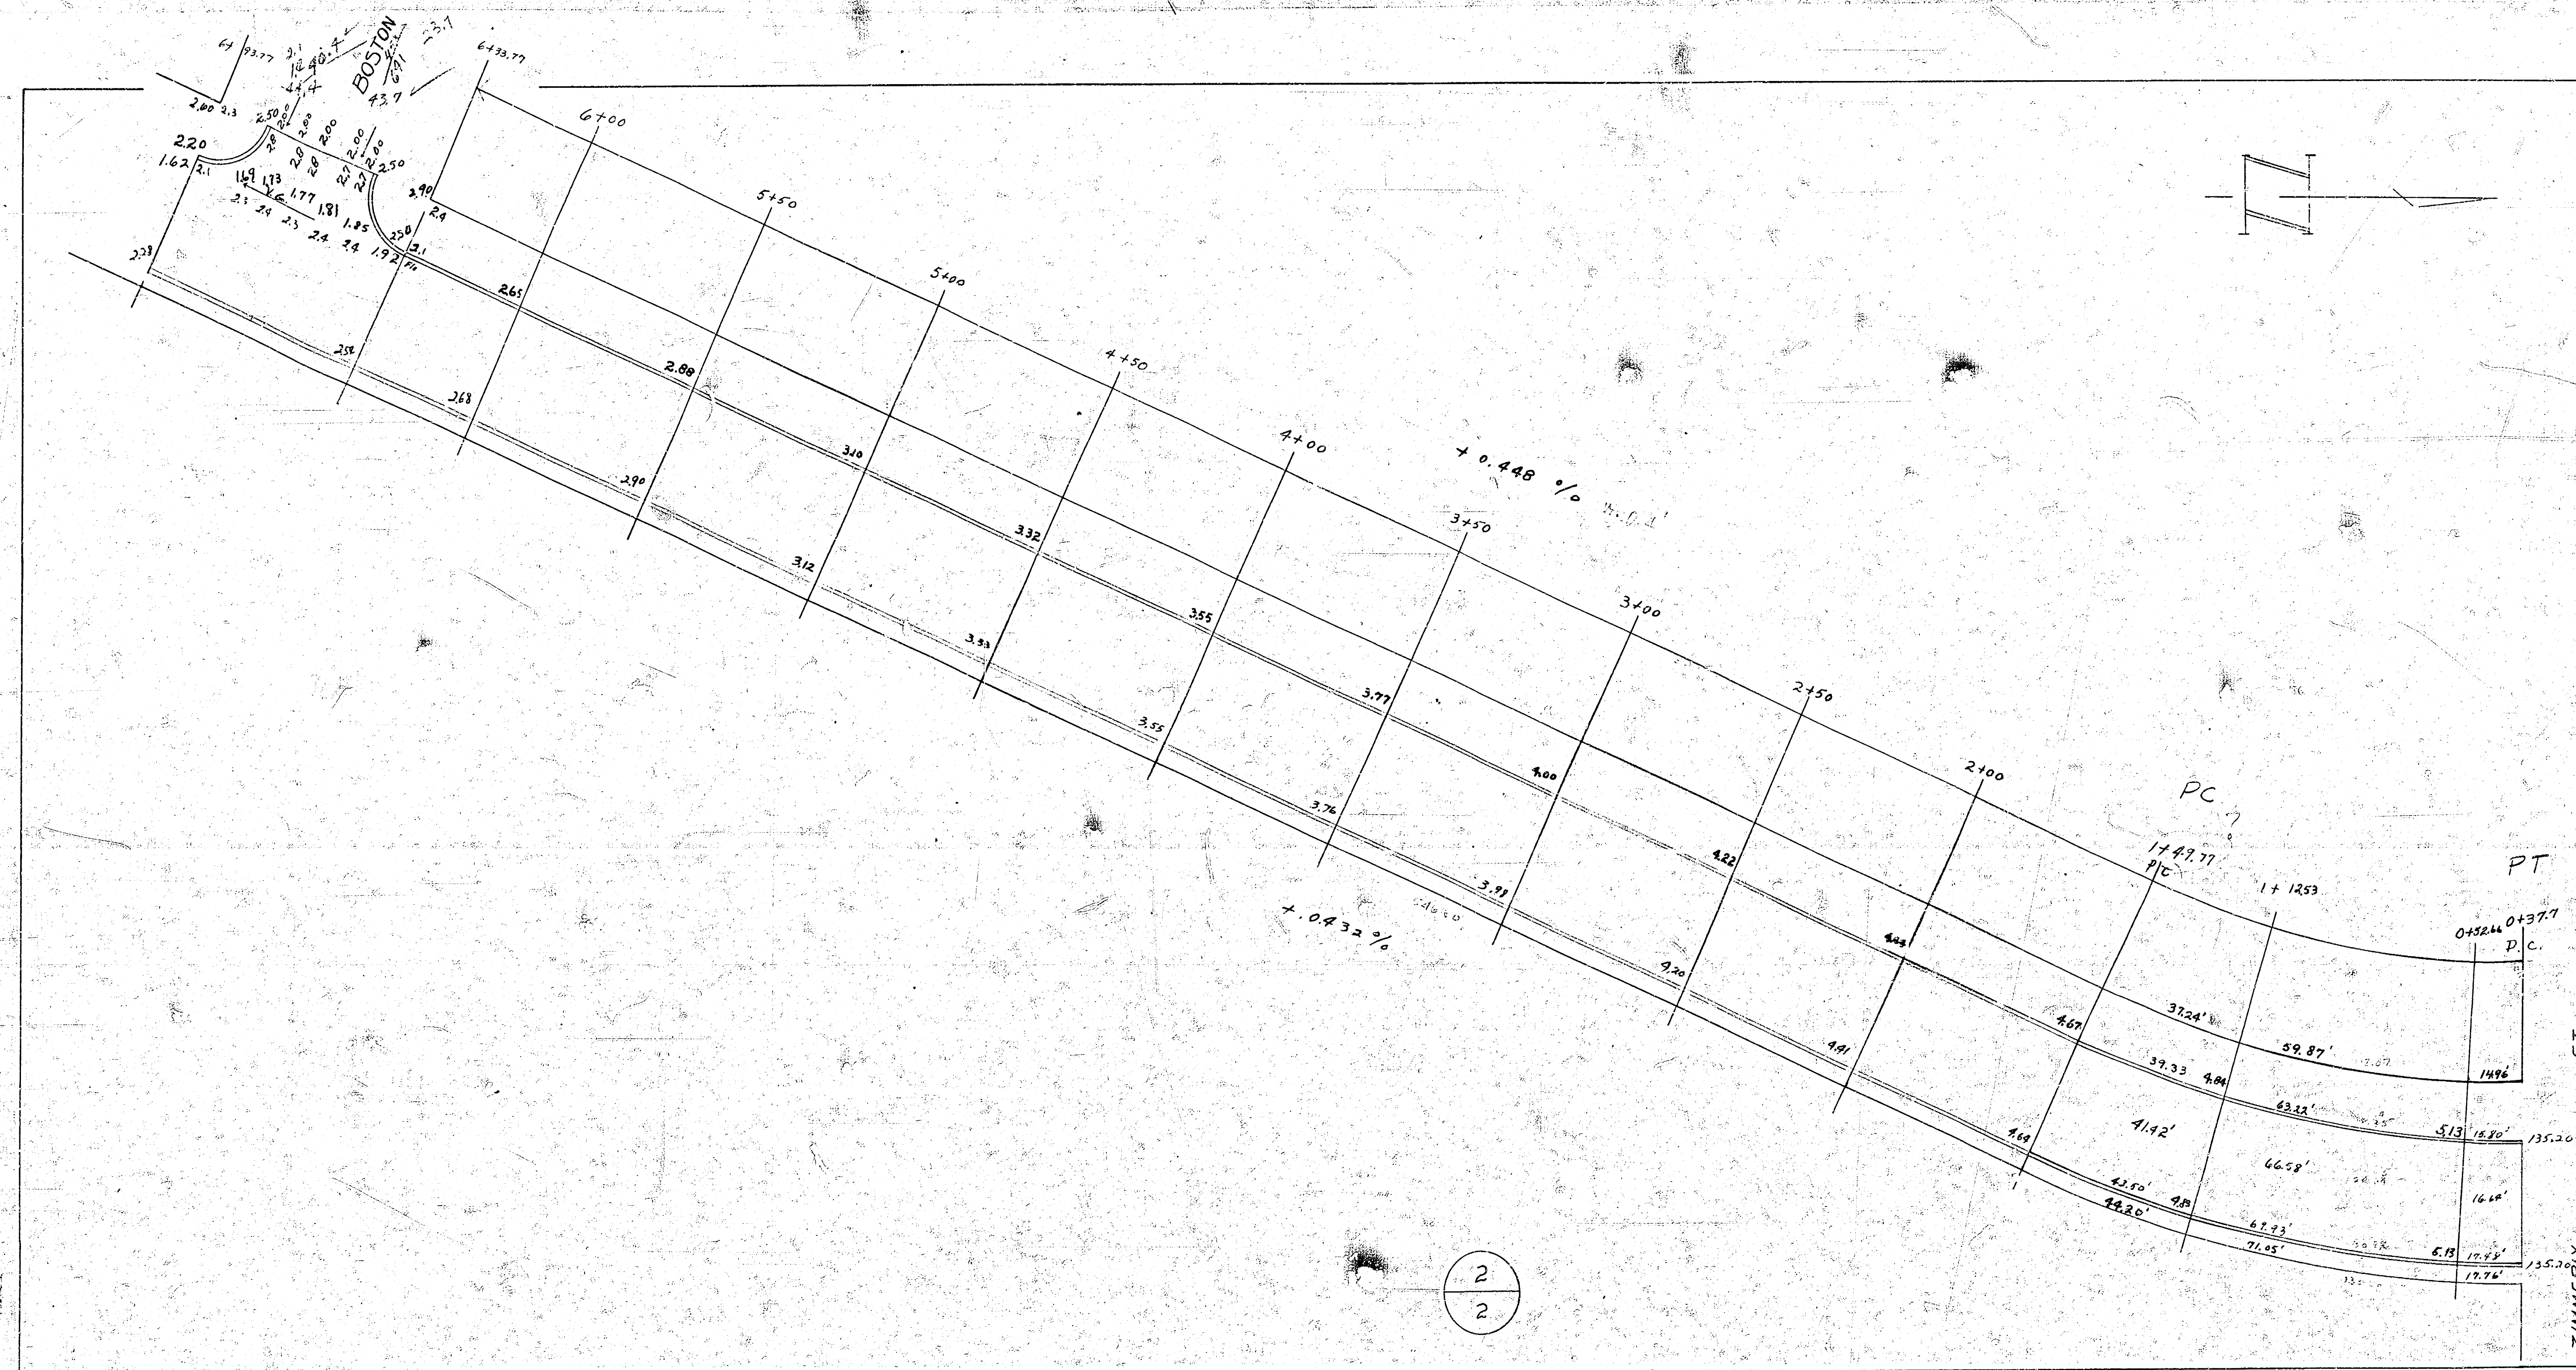

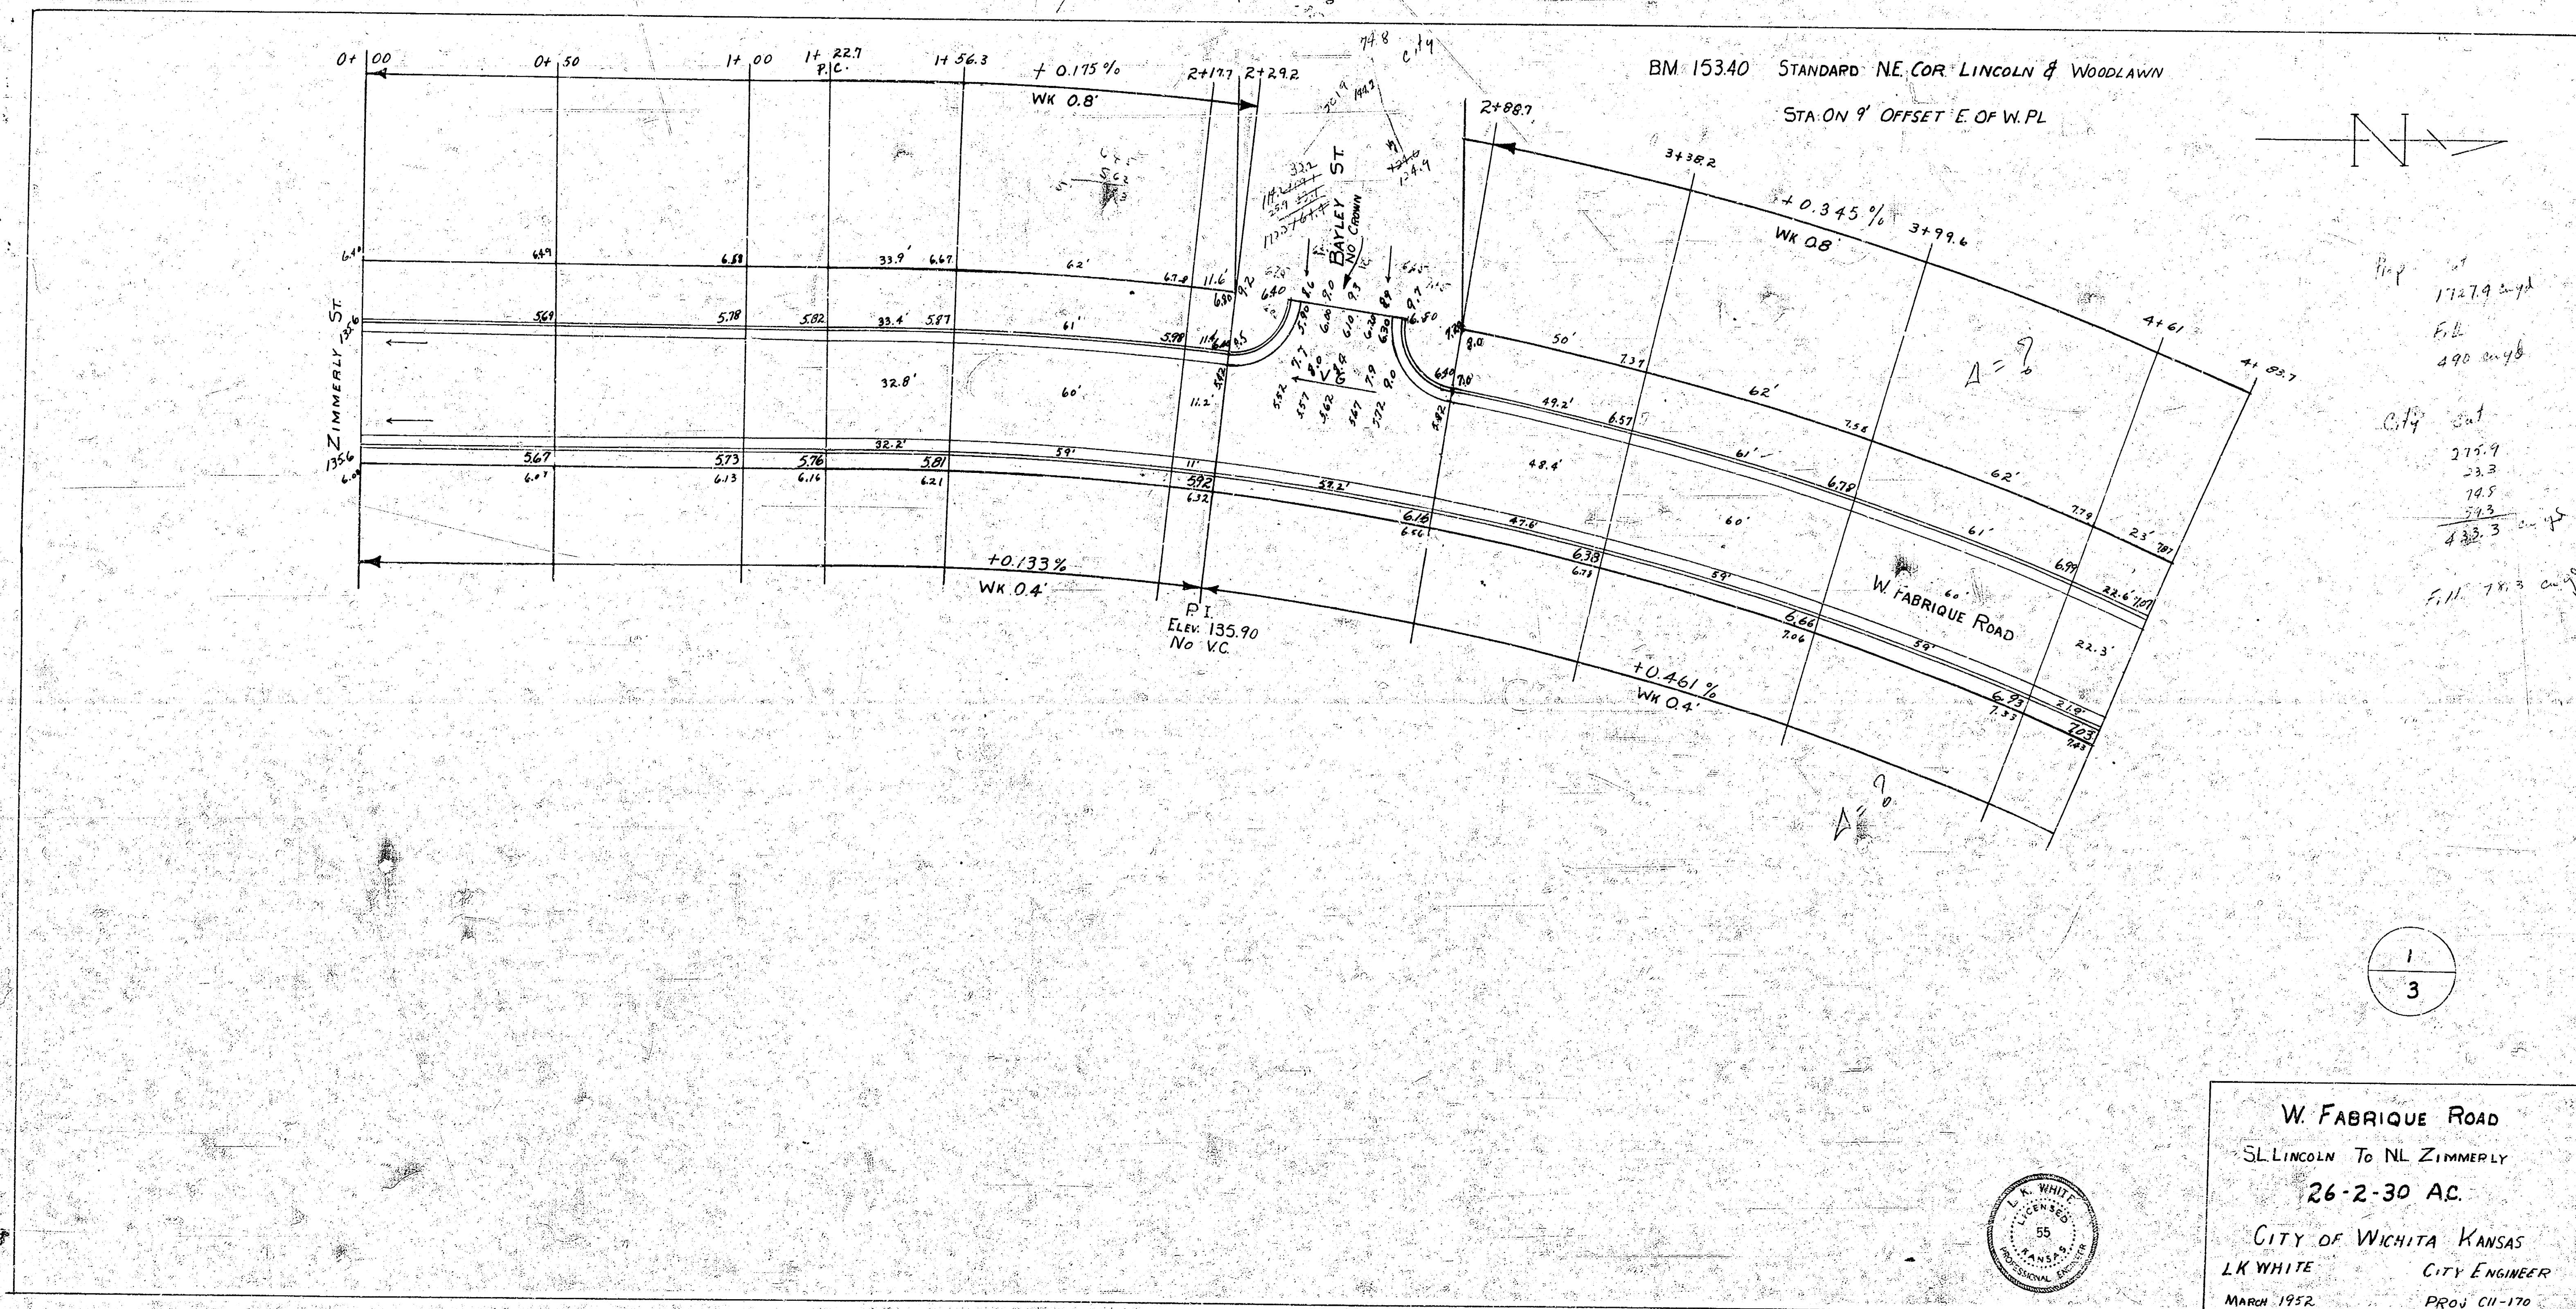

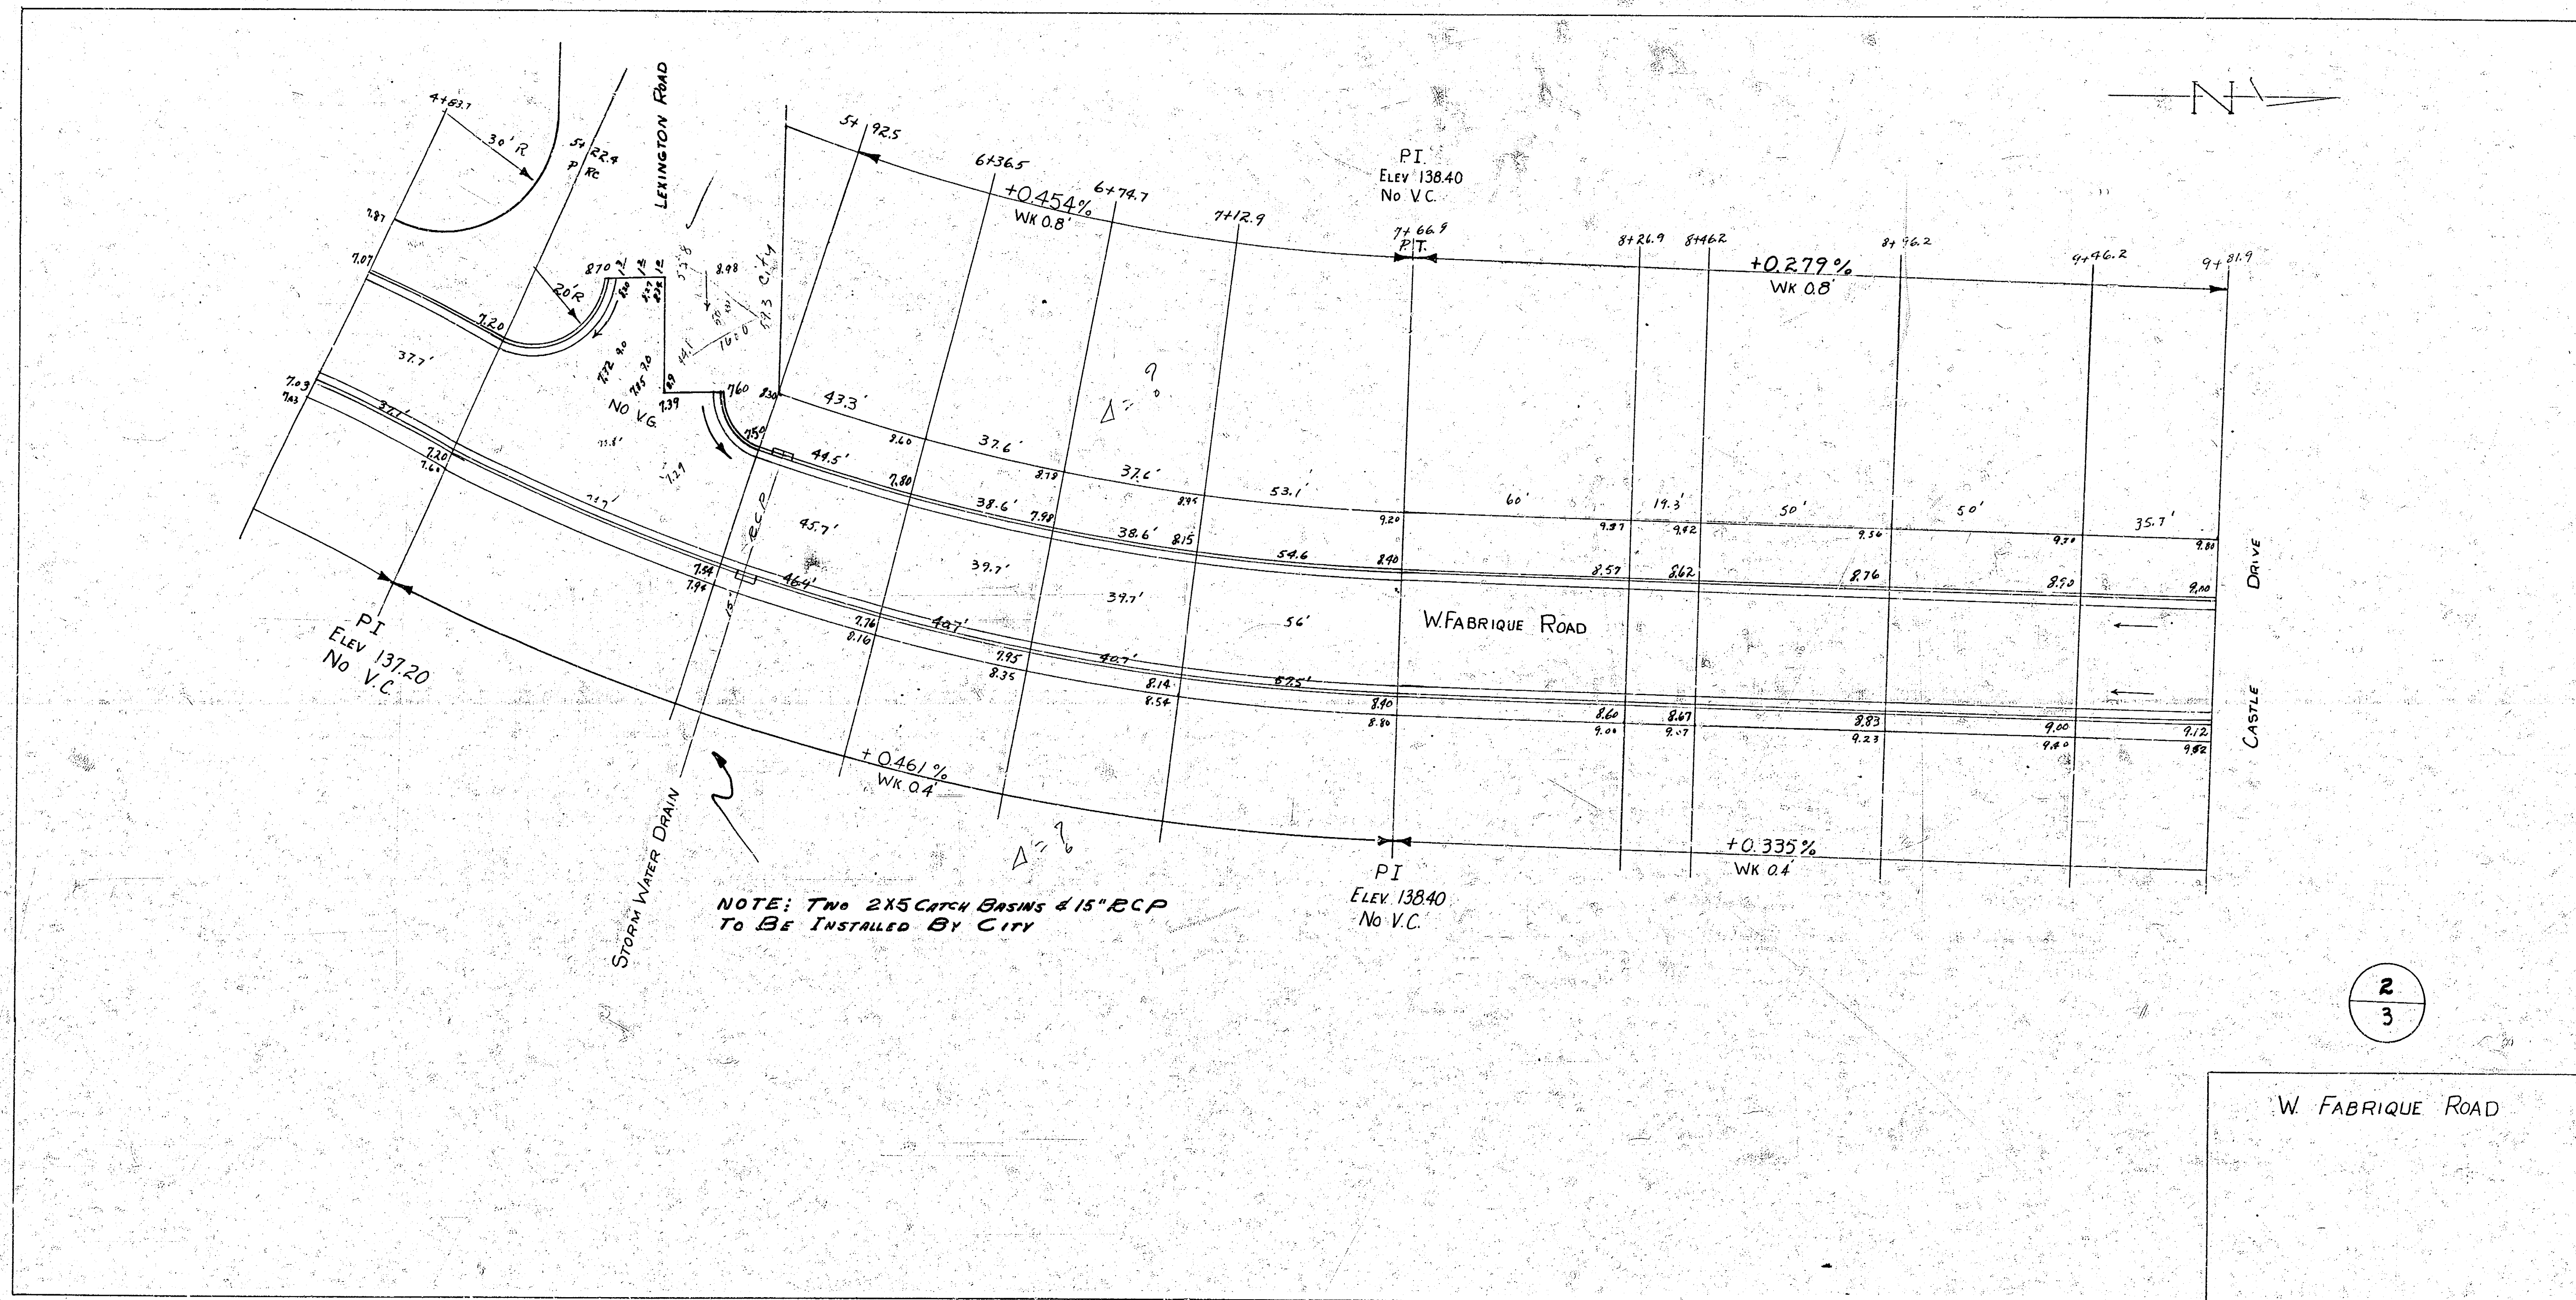

2
3

W FABRIQUE ROAD

