


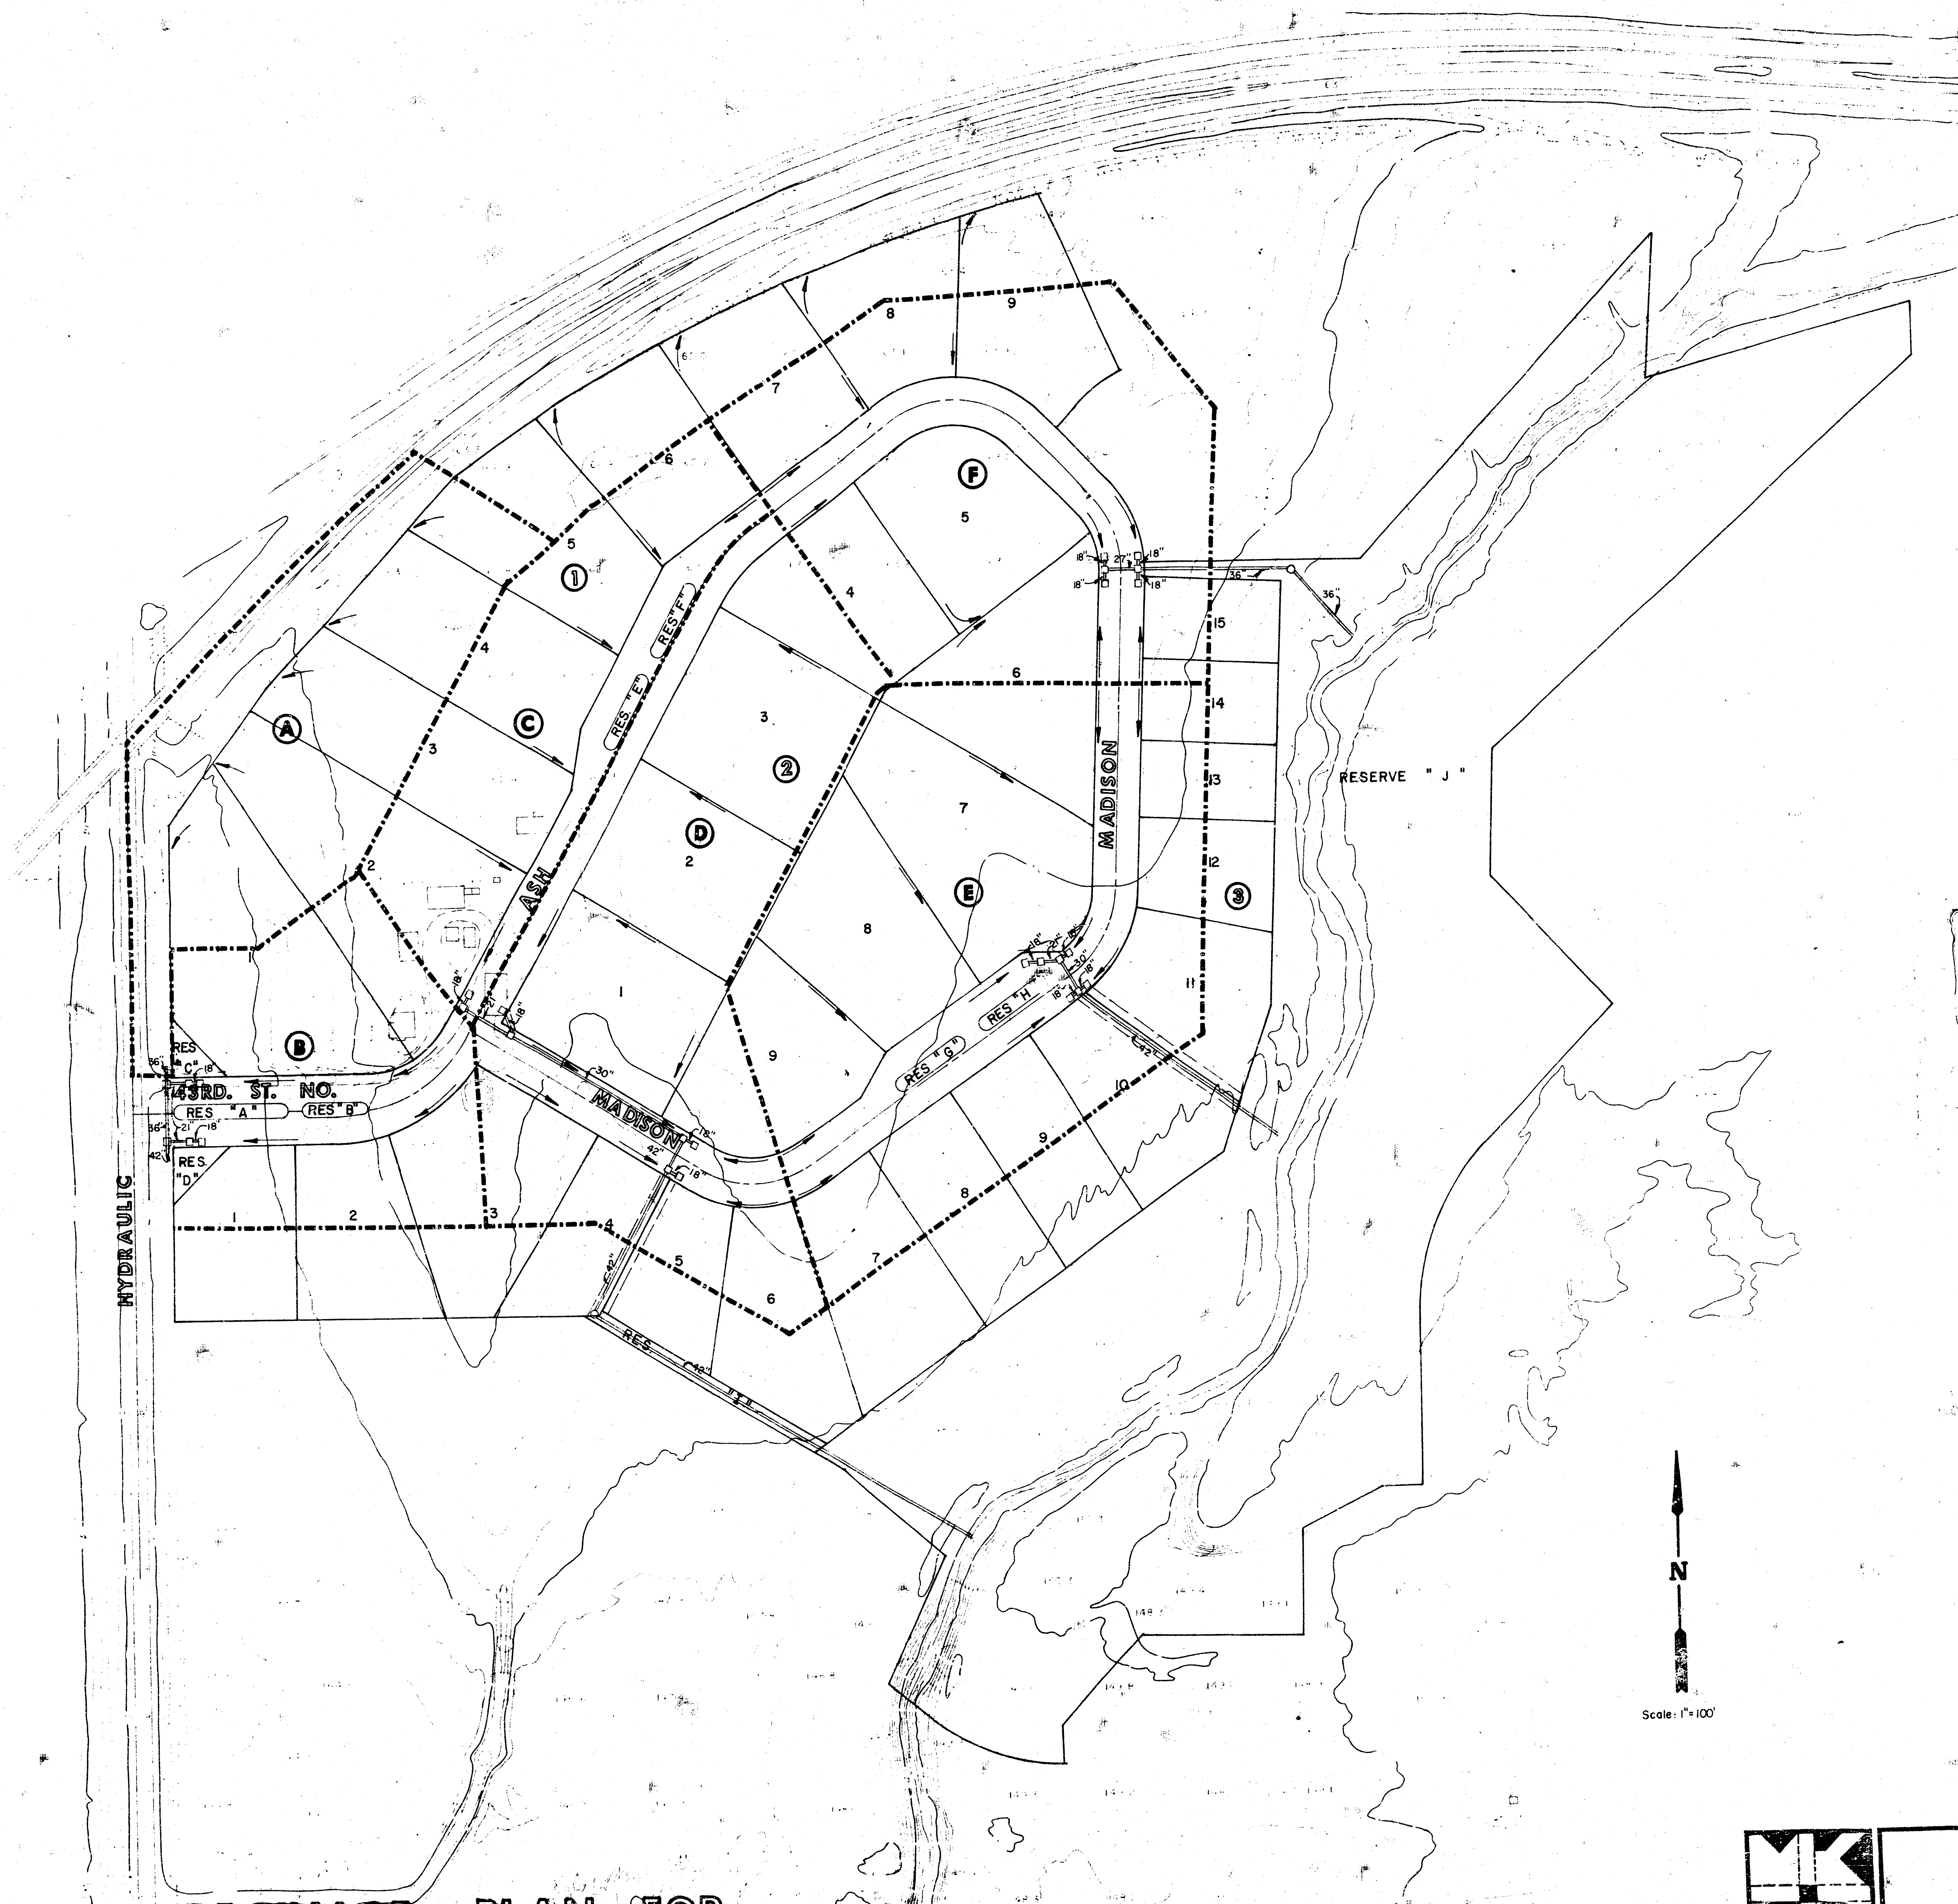

# DRAINAGE PLAN FOR CHISHOLM CREEK COMMERCE CENTER

Scale: 1"=100'

|  |   |
|--|---|
|  | Drawn by<br>Checked by<br>Date<br>Job No.                                                          |
|  | MID-KANSAS ENGINEERING CONSULTANTS PA<br>240 NORTH ROCK ROAD<br>SUITE 130<br>WICHITA, KANSAS 67206 |
|  | 682-6561                                                                                           |
|  | Sheet<br>of                                                                                        |

[illegible]

CHISHOLM CREEK COMMERCE CENTER  
(DRAINAGE)

1350

1340

-10

-20

CHISHOLM CREEK COMMERCE CENTER  
(DRAINAGE)

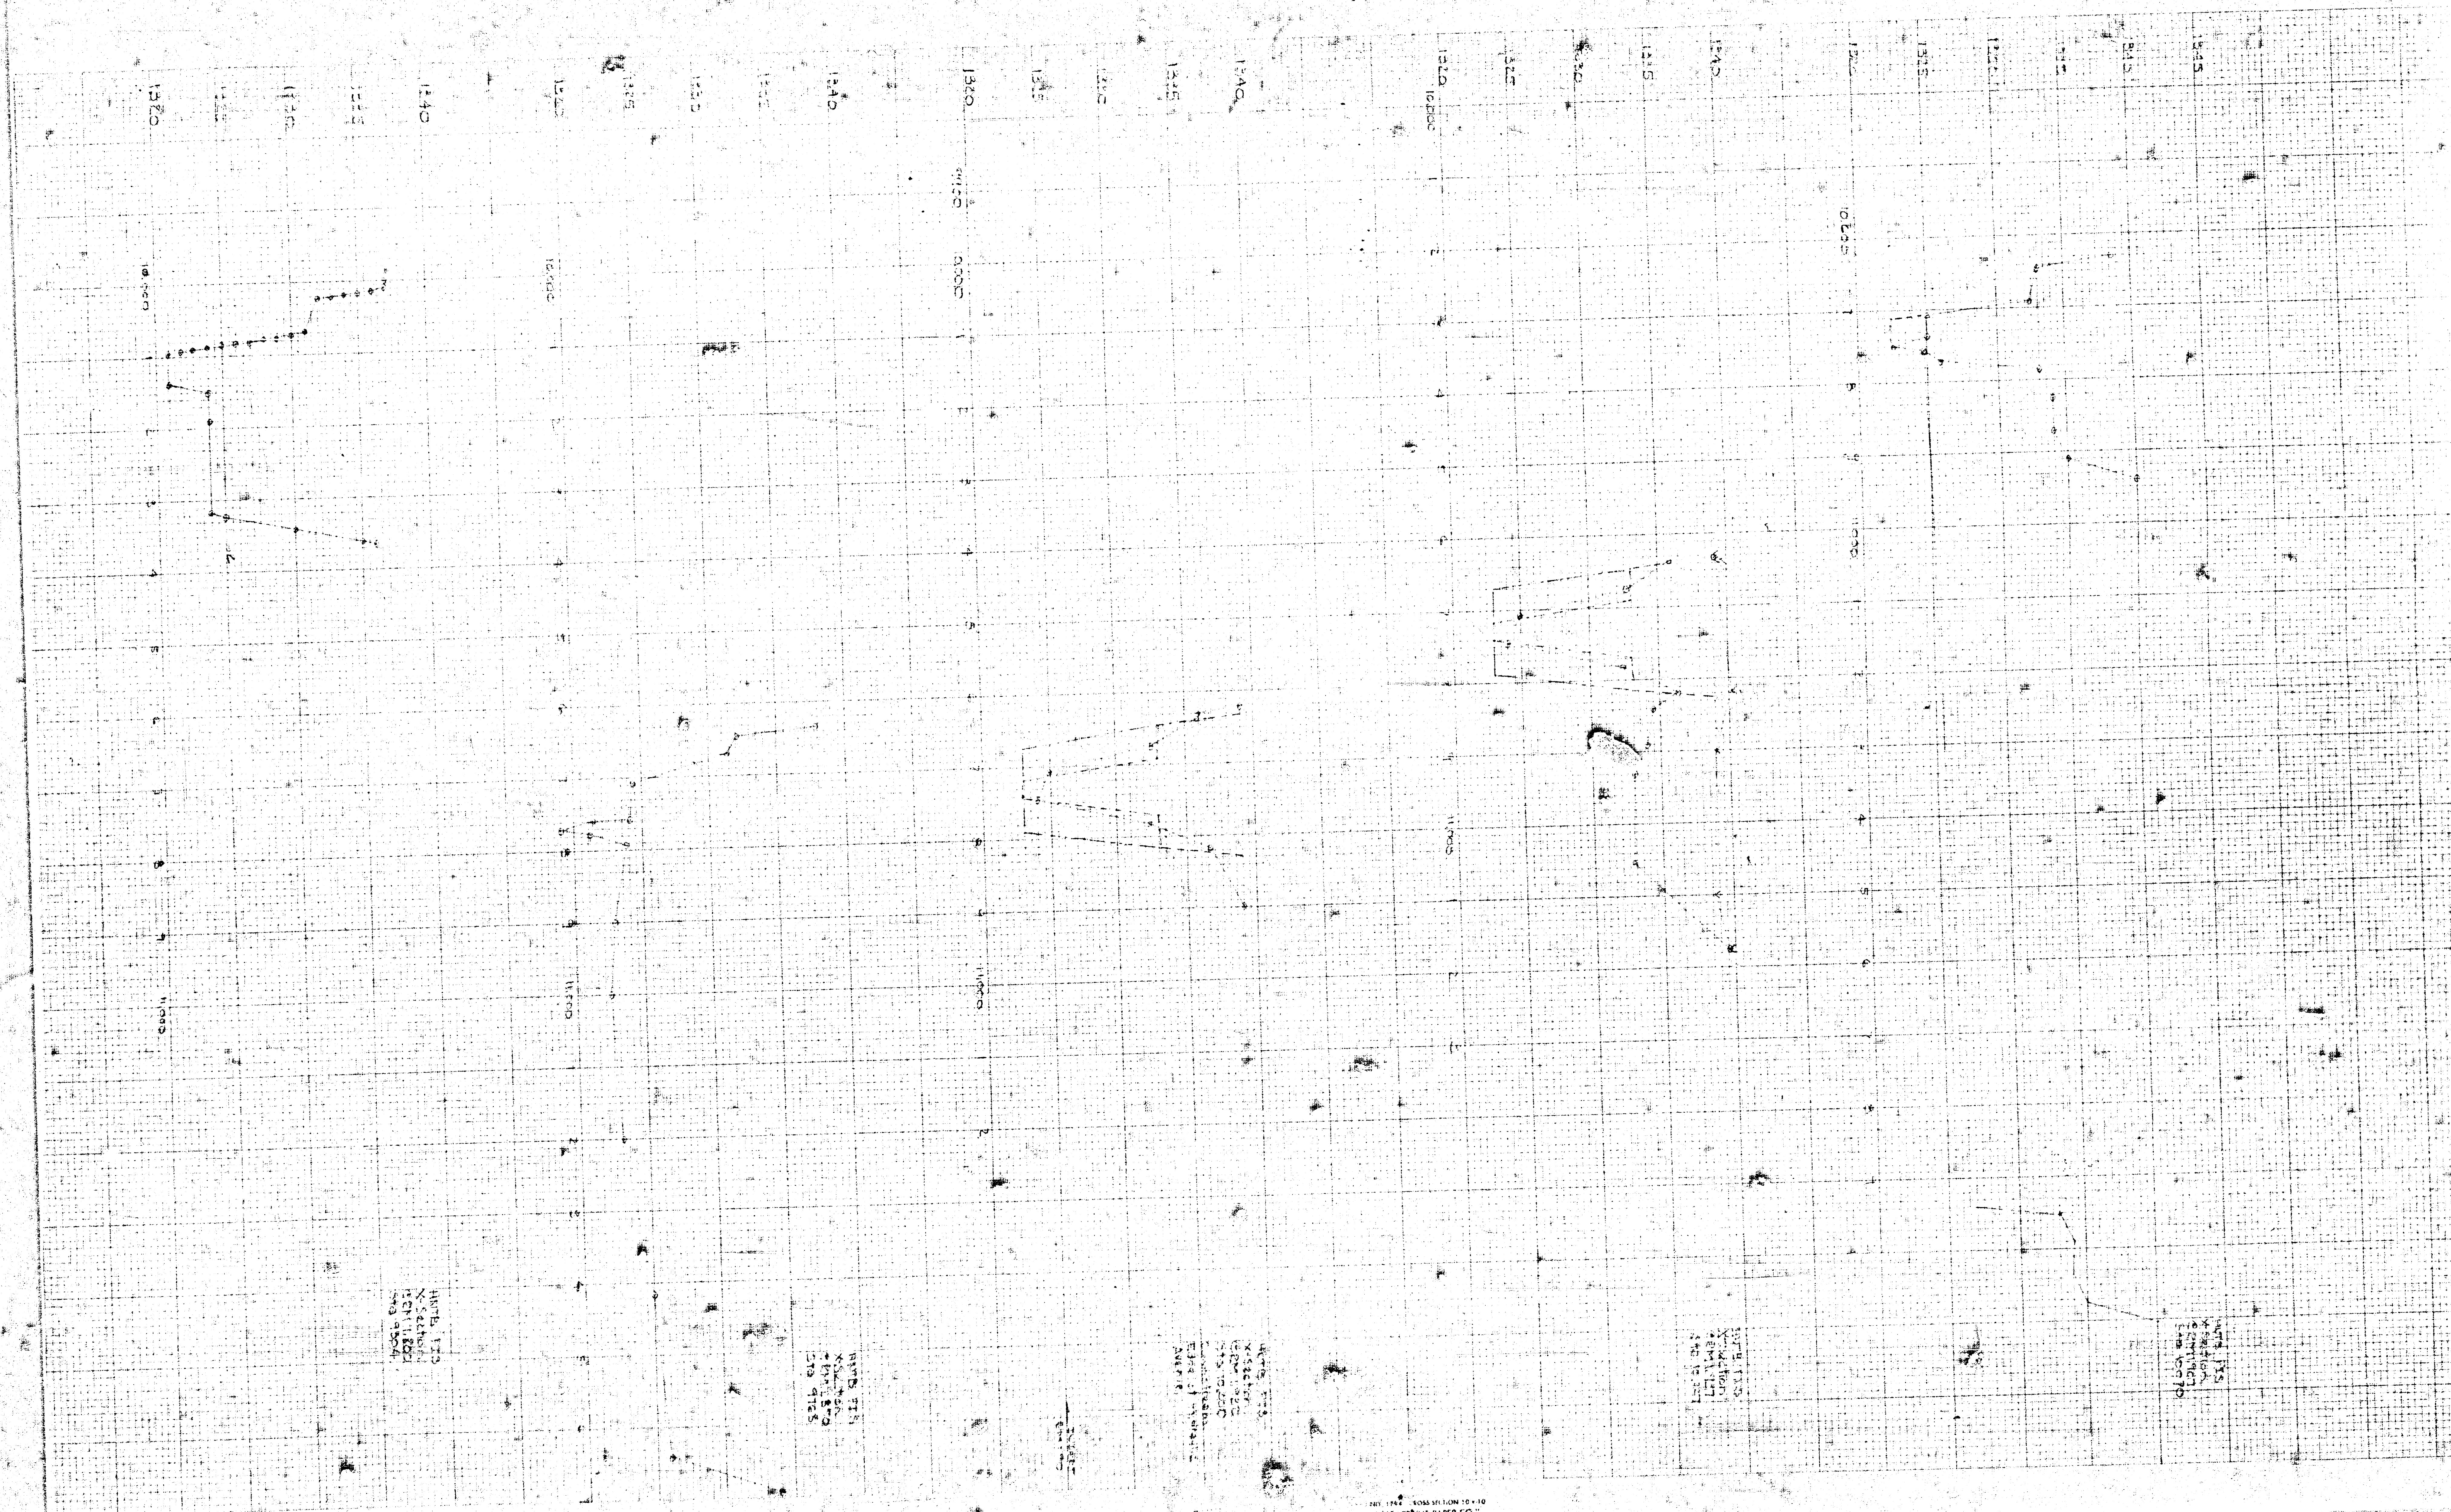


7-11-68  
7-11-68

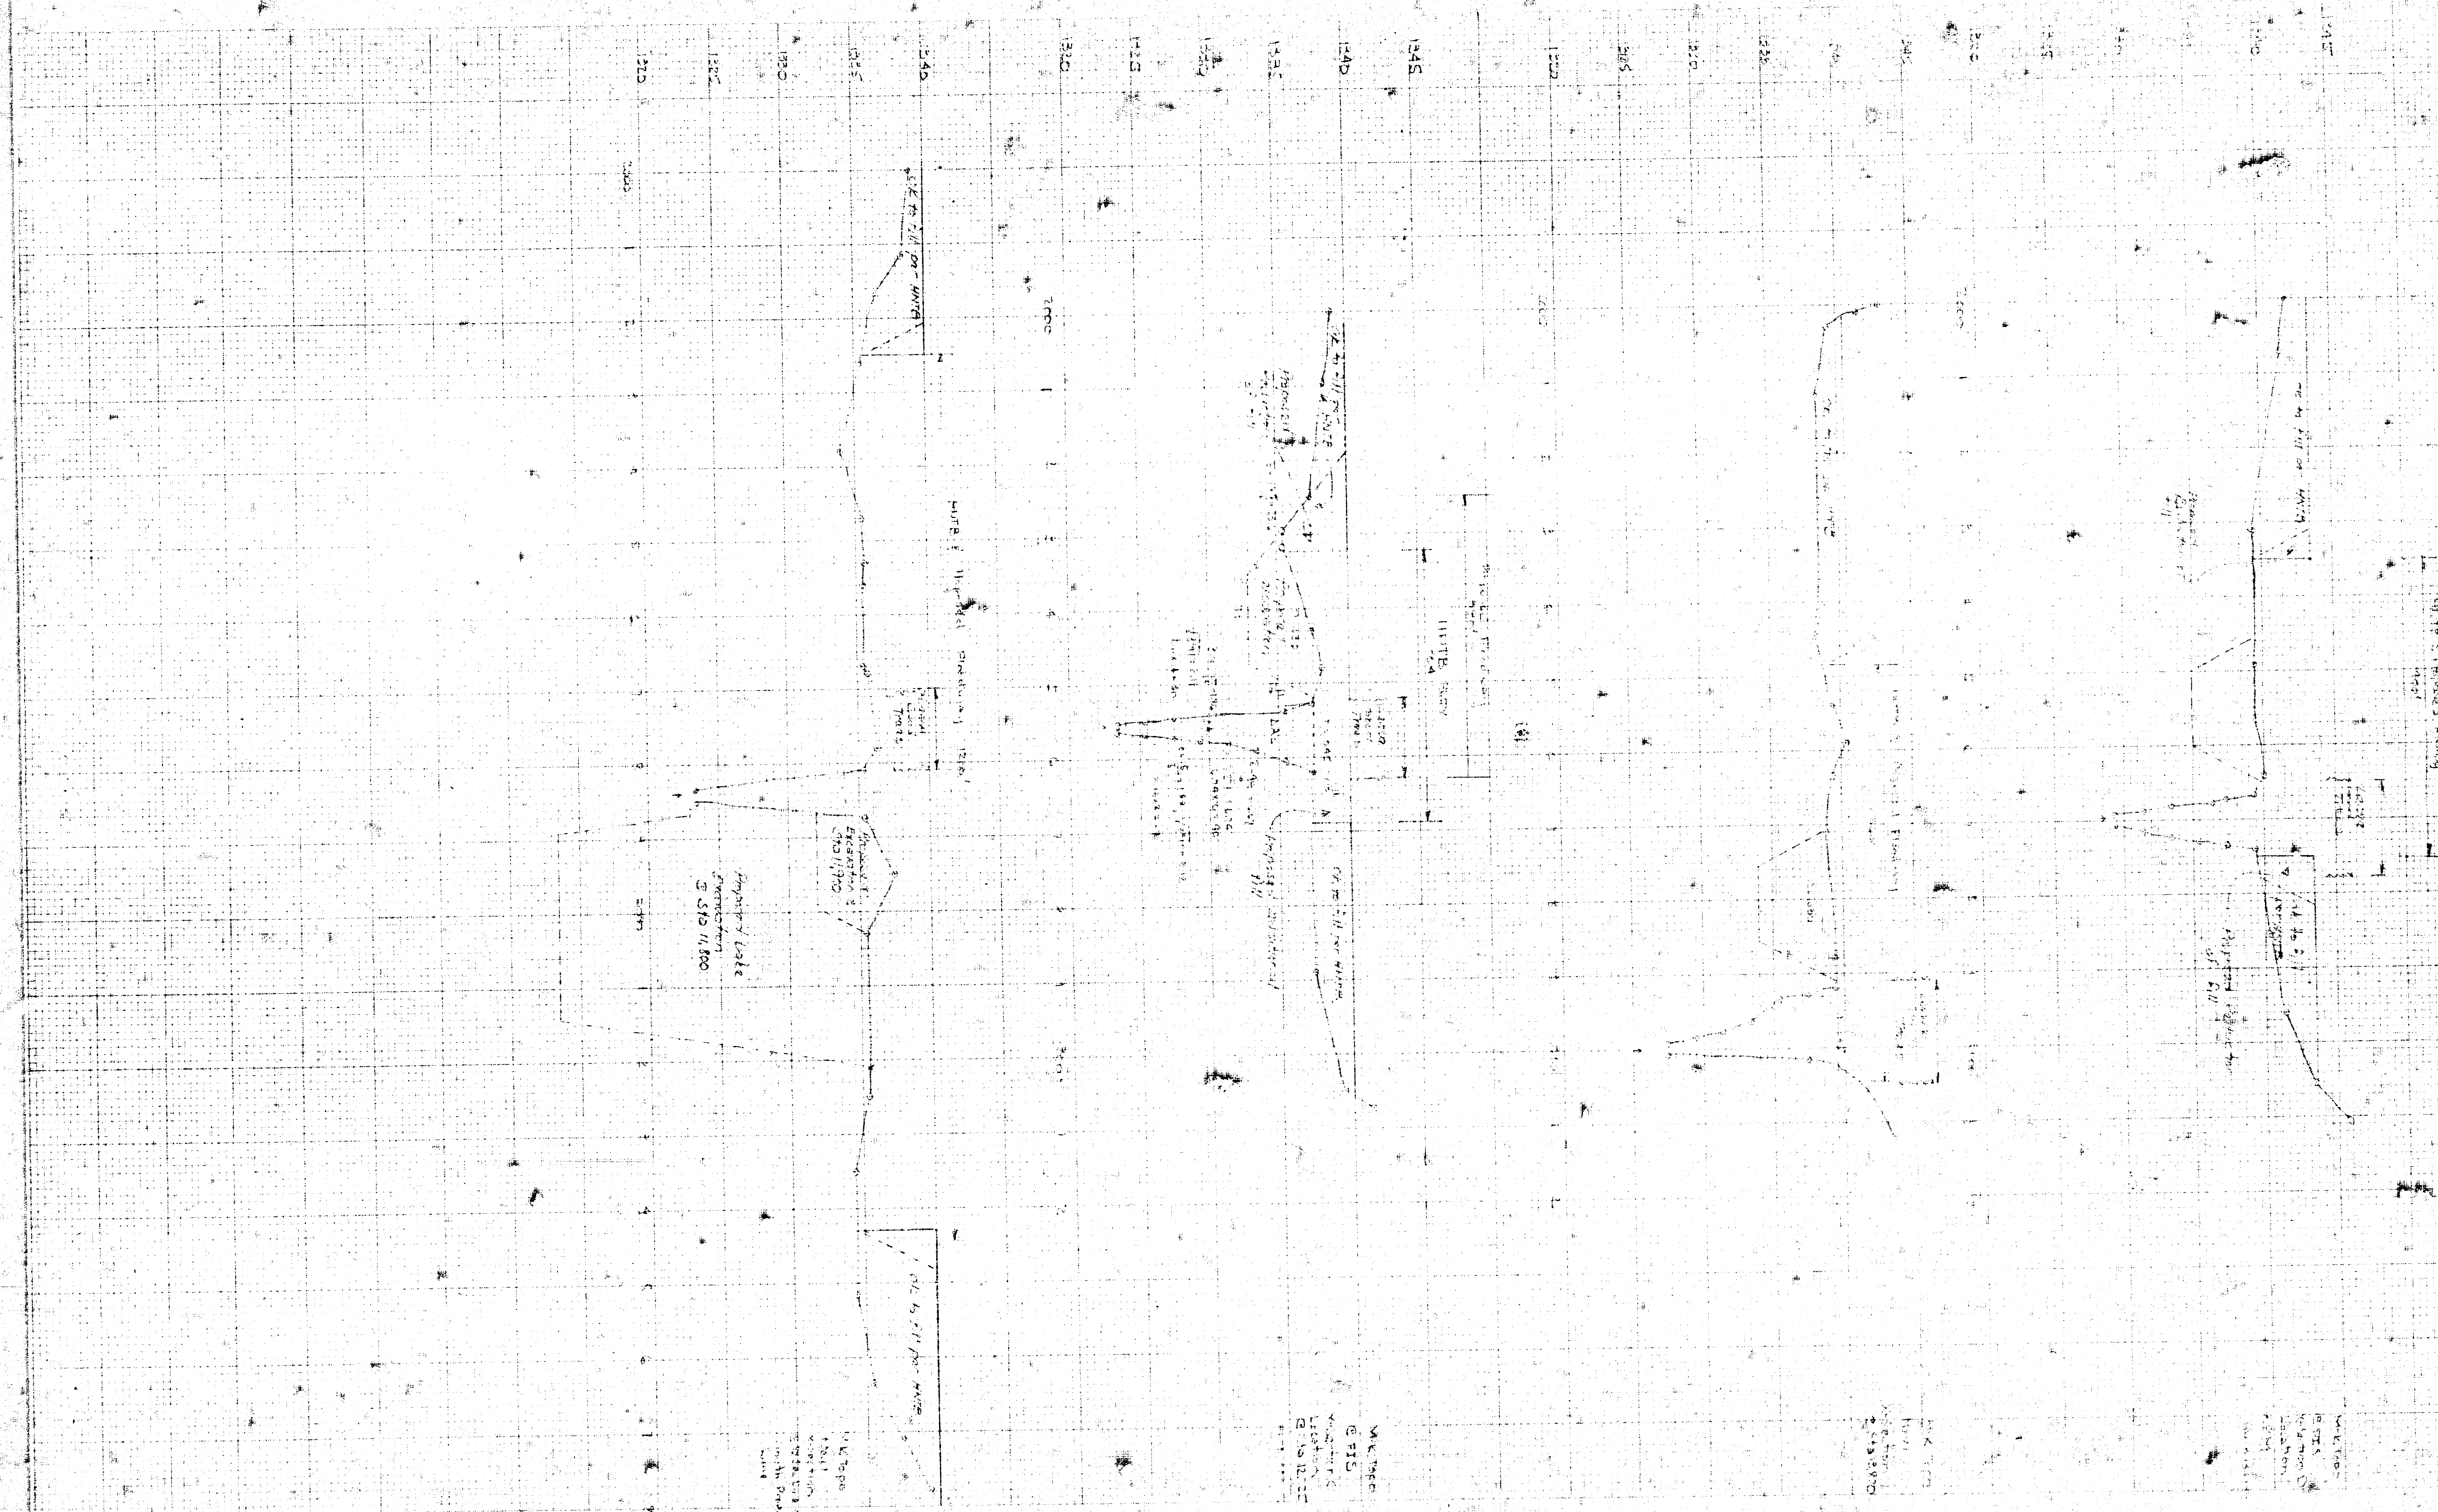

FILMED FROM THE BEST  
AVAILABLE COPY .....

CHISHOLM CREEK COMMERCE CENTER  
(DRAINAGE)

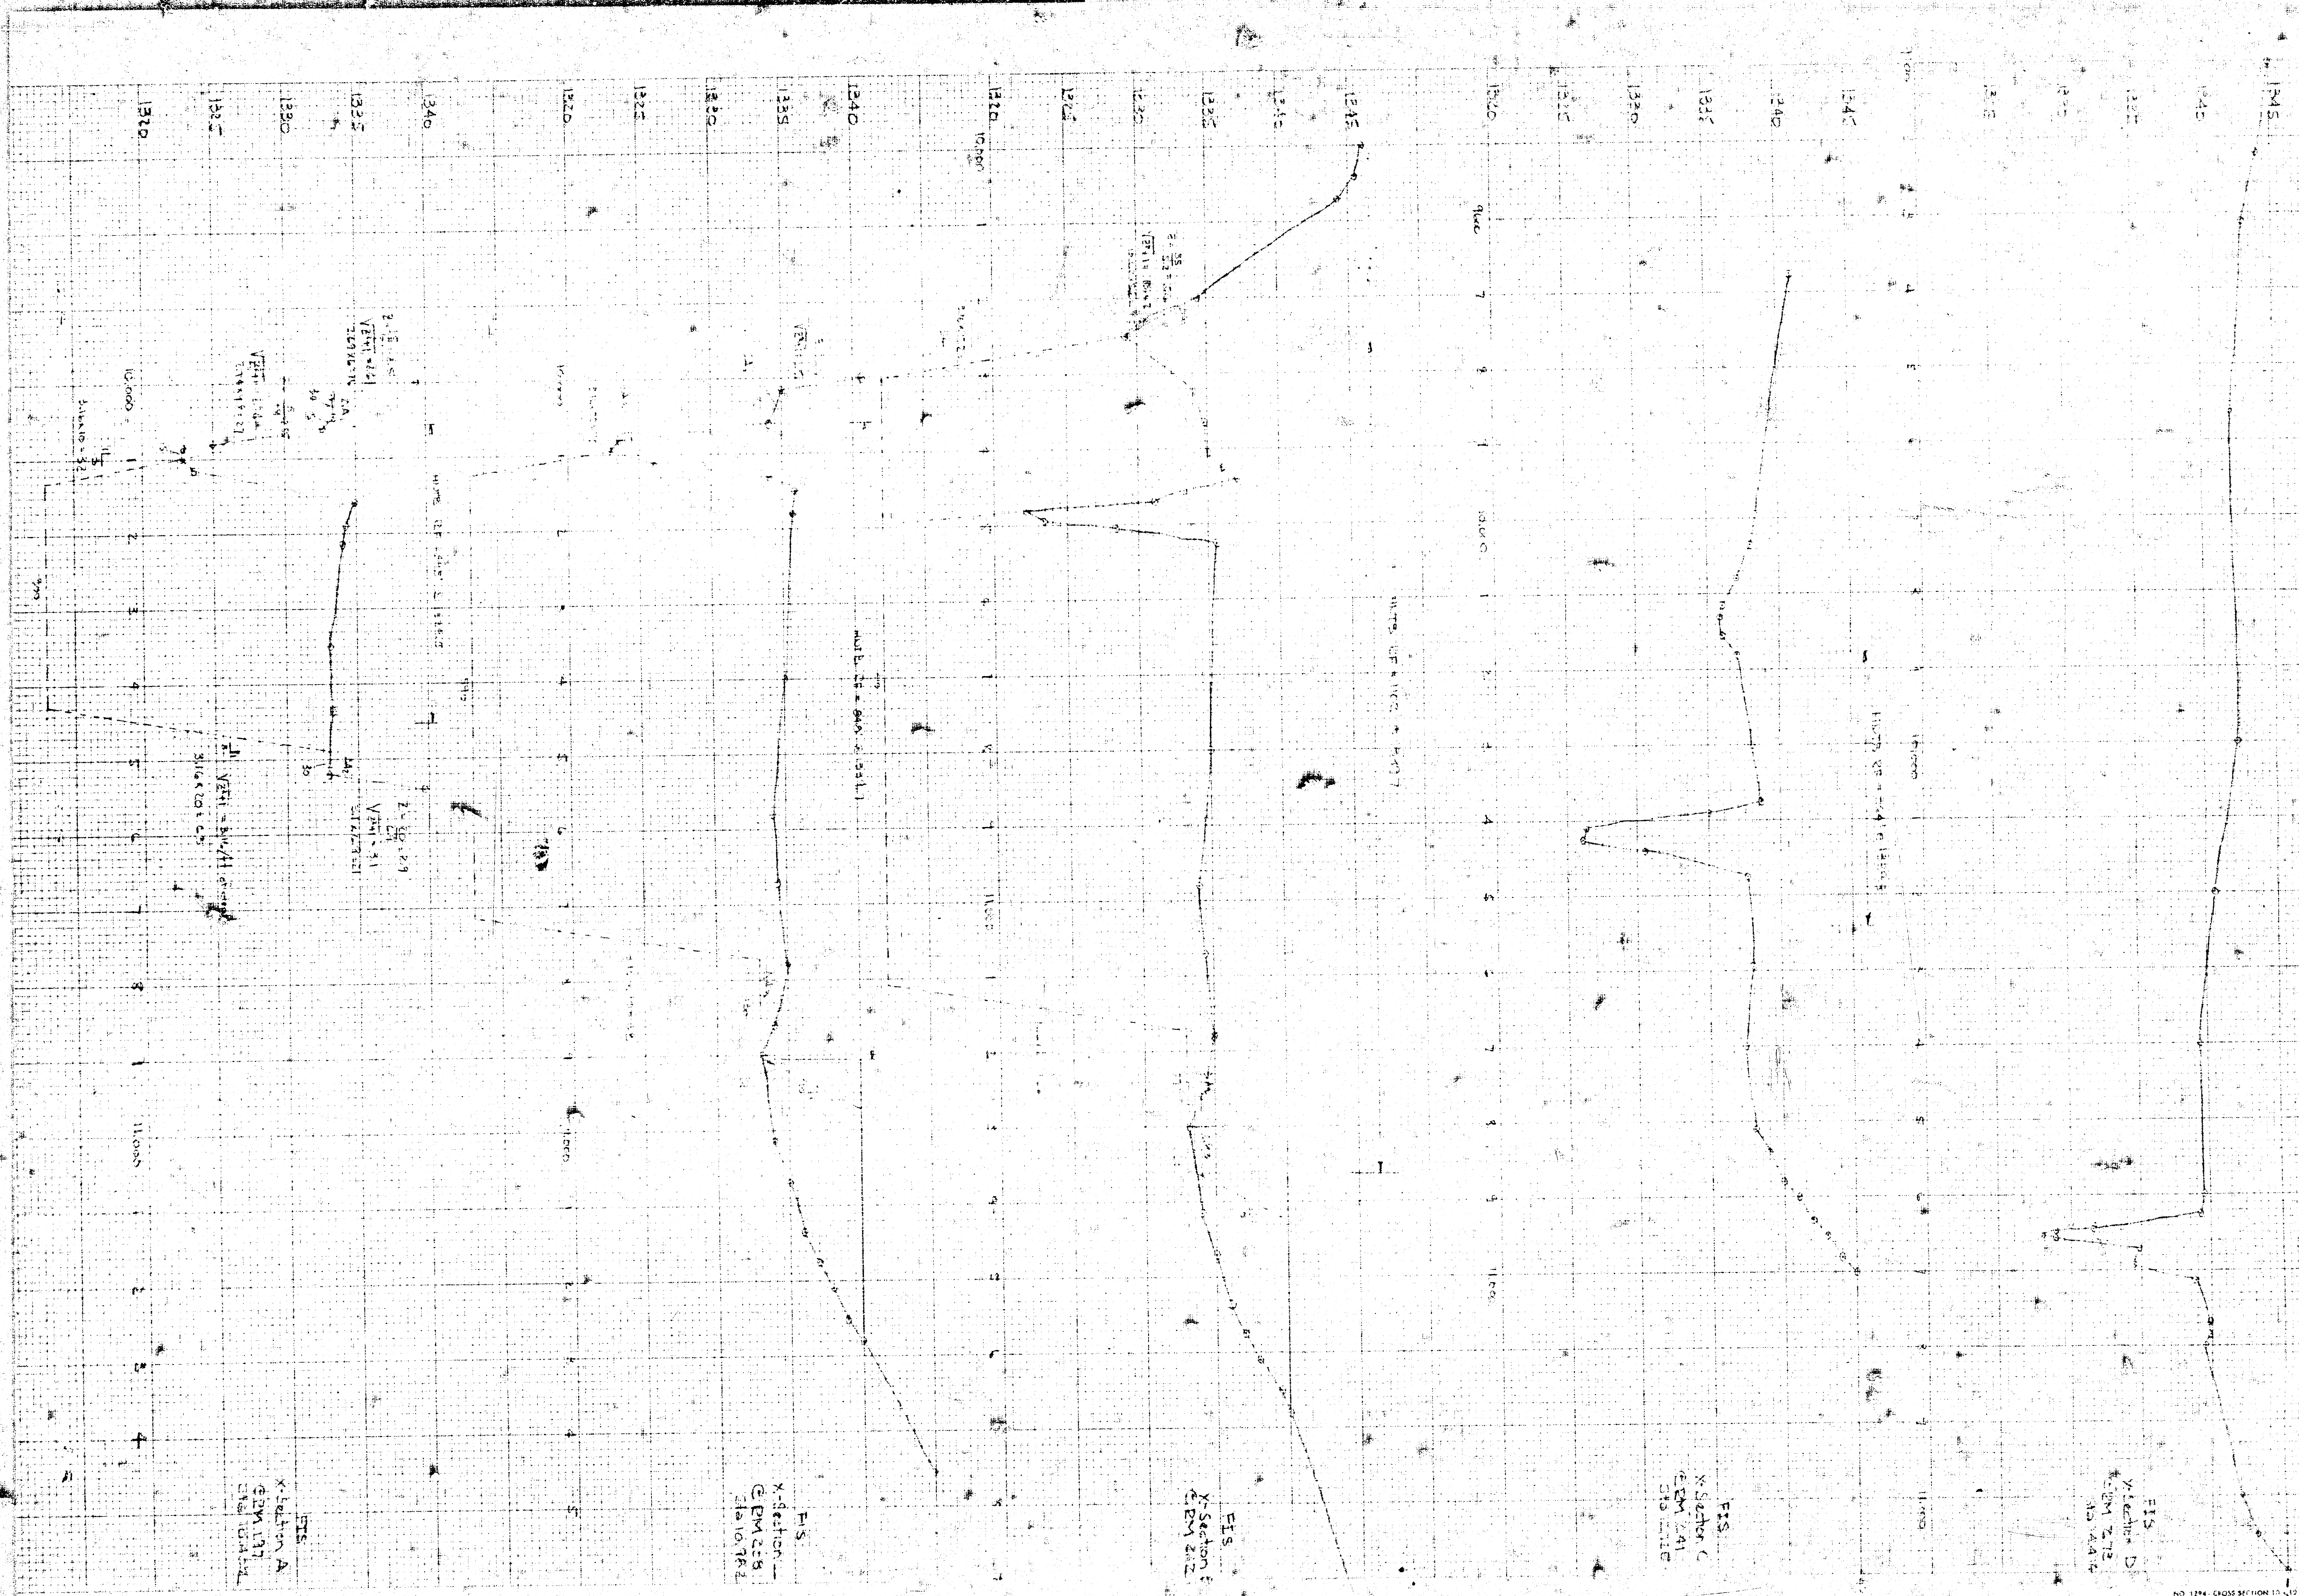

**FILMED FROM THE BEST  
AVAILABLE COPY.....**