

CONTINENTAL VILLAGE MARINA

LITTLE ARKANSAS RIVER
WICHITA, KANSAS


INDEX OF SHEETS
SHEET
1. TITLE SHEET
2. MARINA SITE PLAN
3. EROSION
4. DETAILS

FOR

JACK P. DE BOER ASSOCIATES, INC.
240 NORTH ROCK ROAD
P.O. BOX 18387
WICHITA, KANSAS 67218


McCALEB ENGINEERING

116 SOUTH BROADWAY
EDMOND, OKLAHOMA

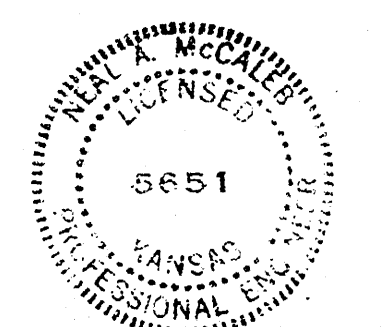
Neal A. McCaleb
NEAL A. McCALEB ENG. REG. NO. 5651


Revised


NOV 12 1970

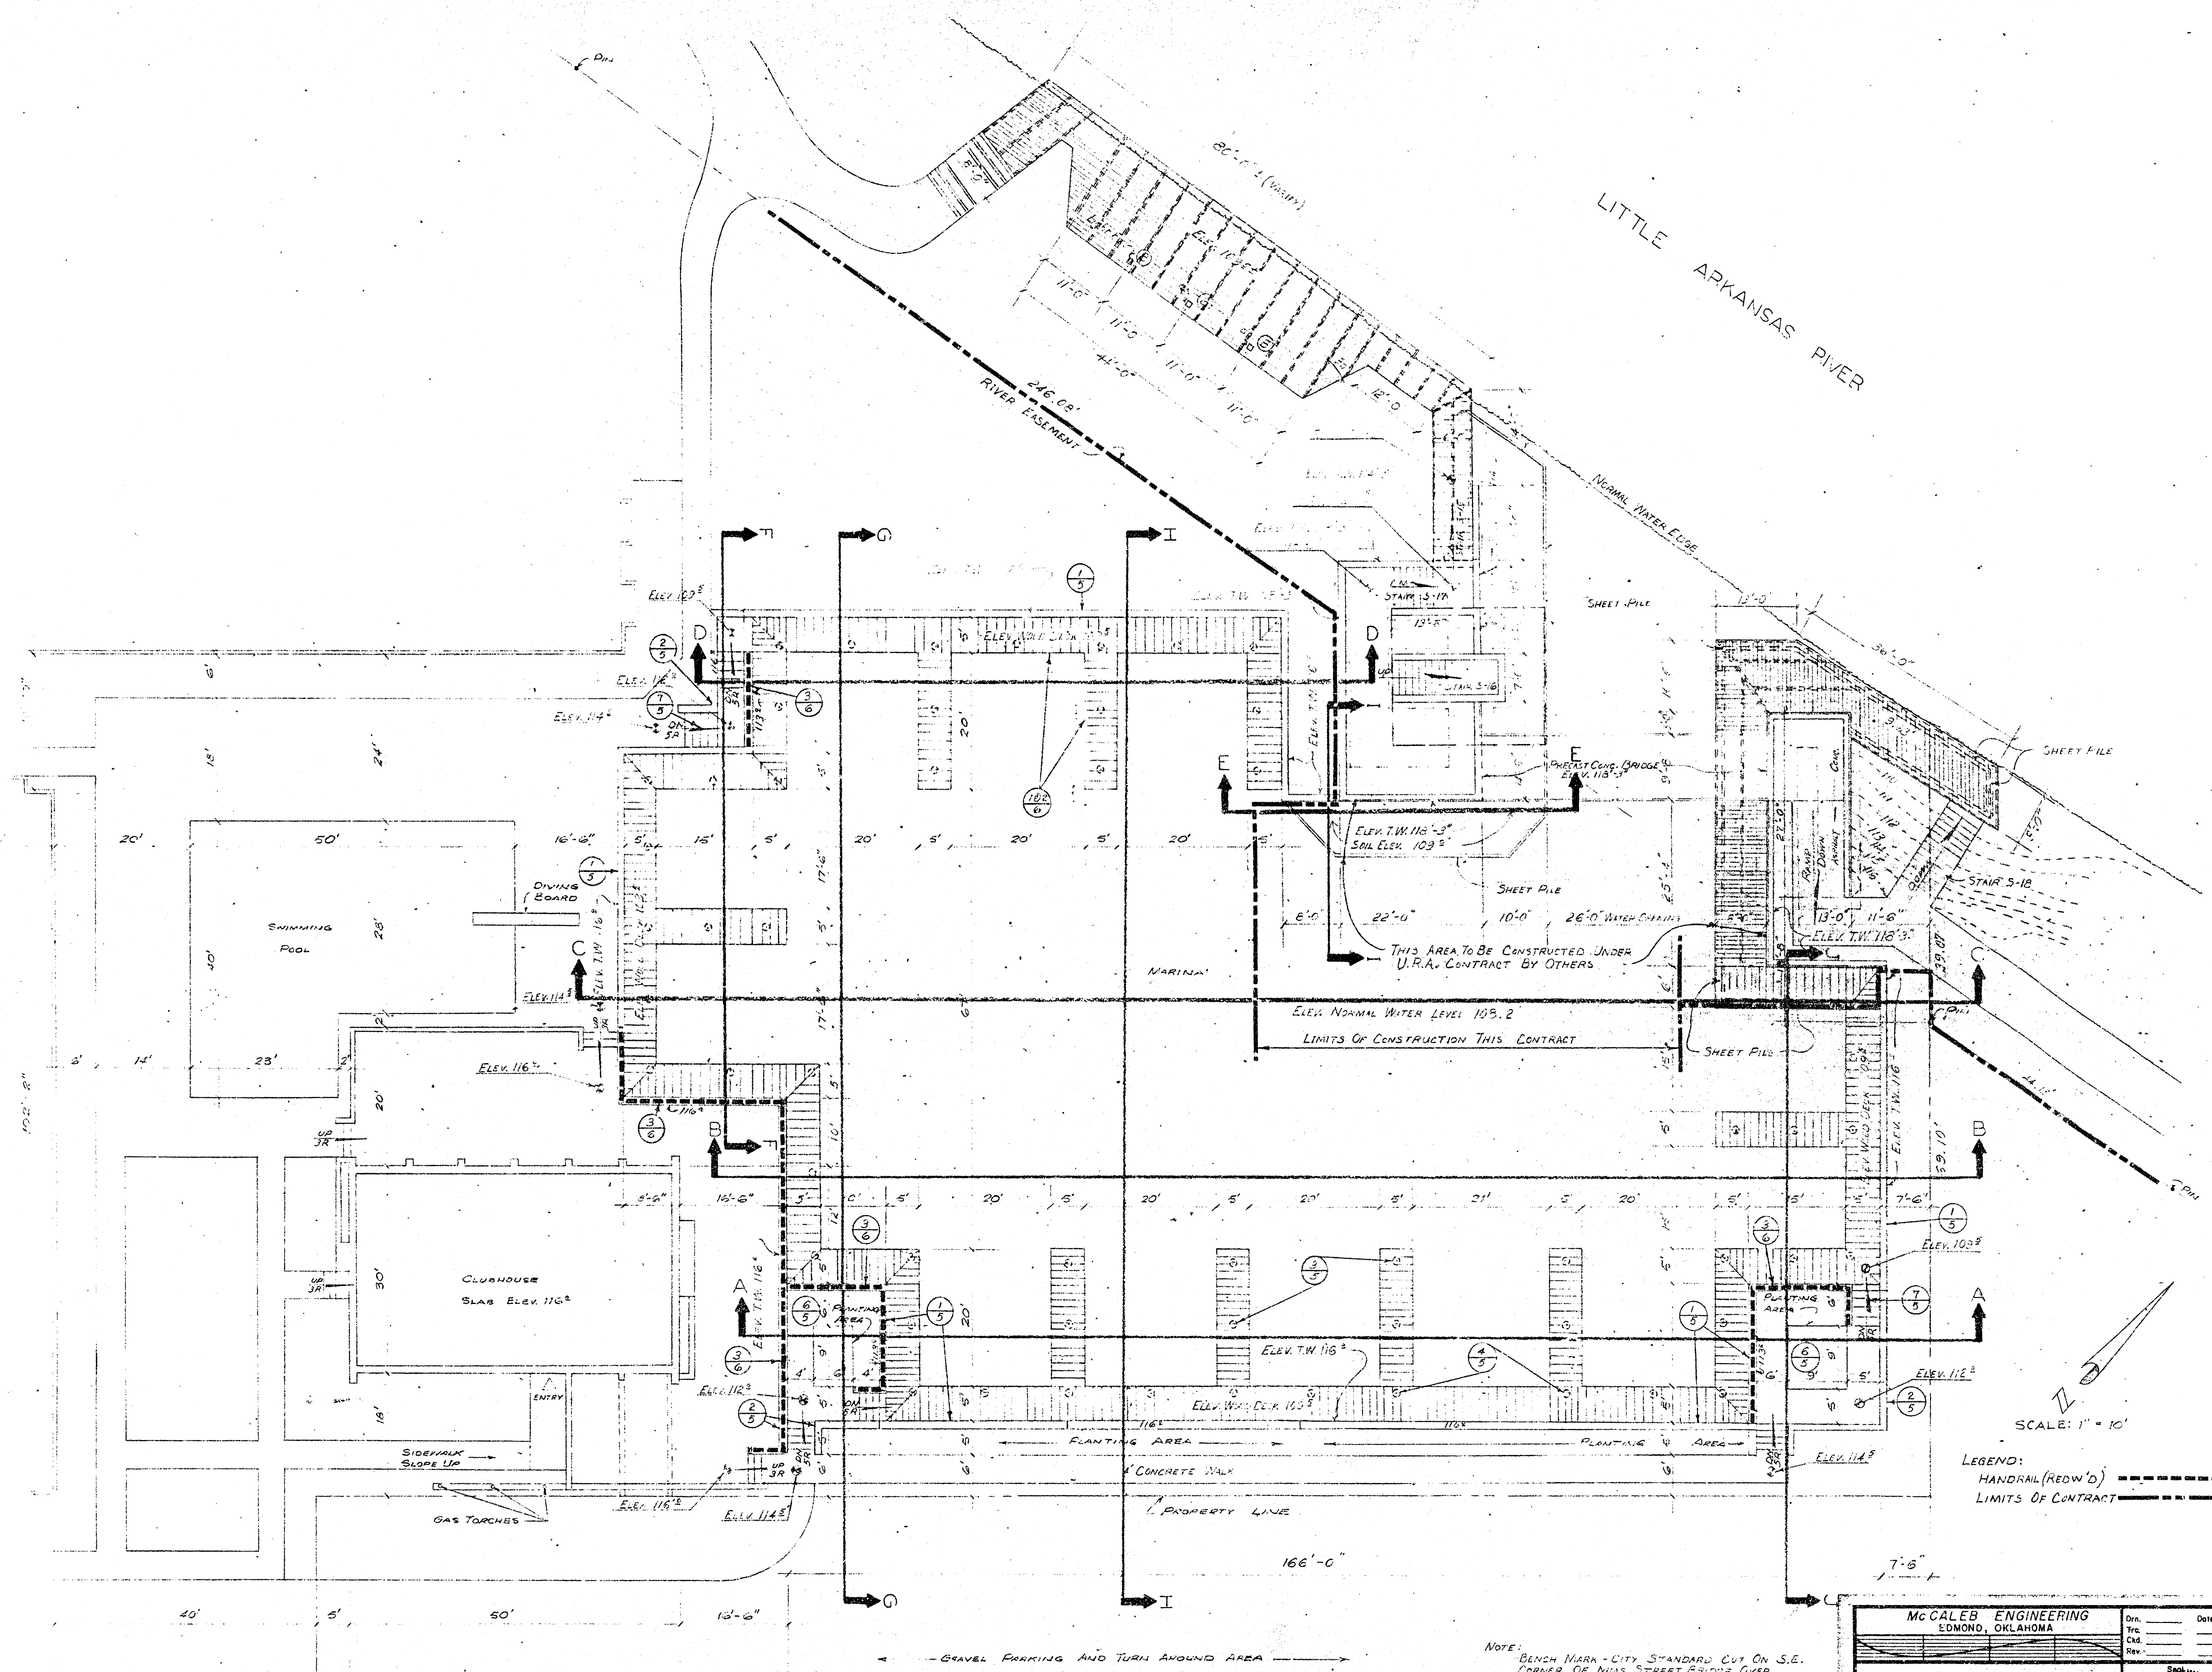



NOTE: BENCH MARK - CITY STANDARD CUT ON S.E. CORNER OF NIMS STREET BRIDGE OVER RIVER ON NIMS STREET. ELEV. 118.415

McCaleb Engineering Edmond, Oklahoma		Dwn. Tye CNA Rev.	Date
CONTINENTAL VILLAGE MARINA SITE PLAN			
Sheet No. 2 of 6		NOV 12 1970	

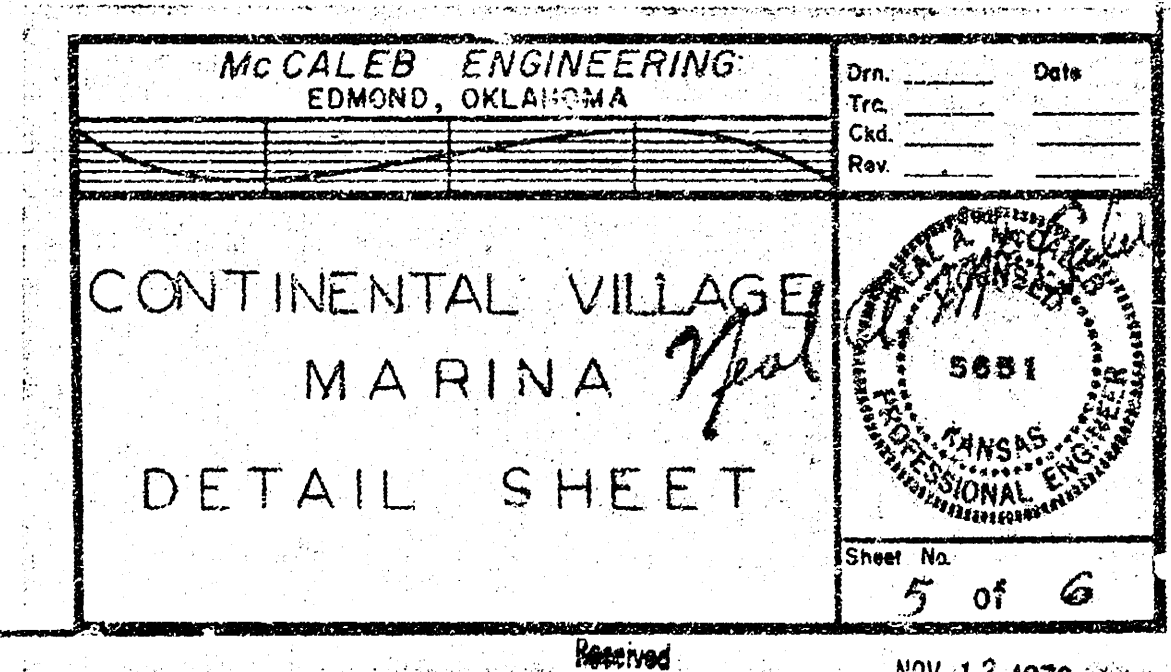

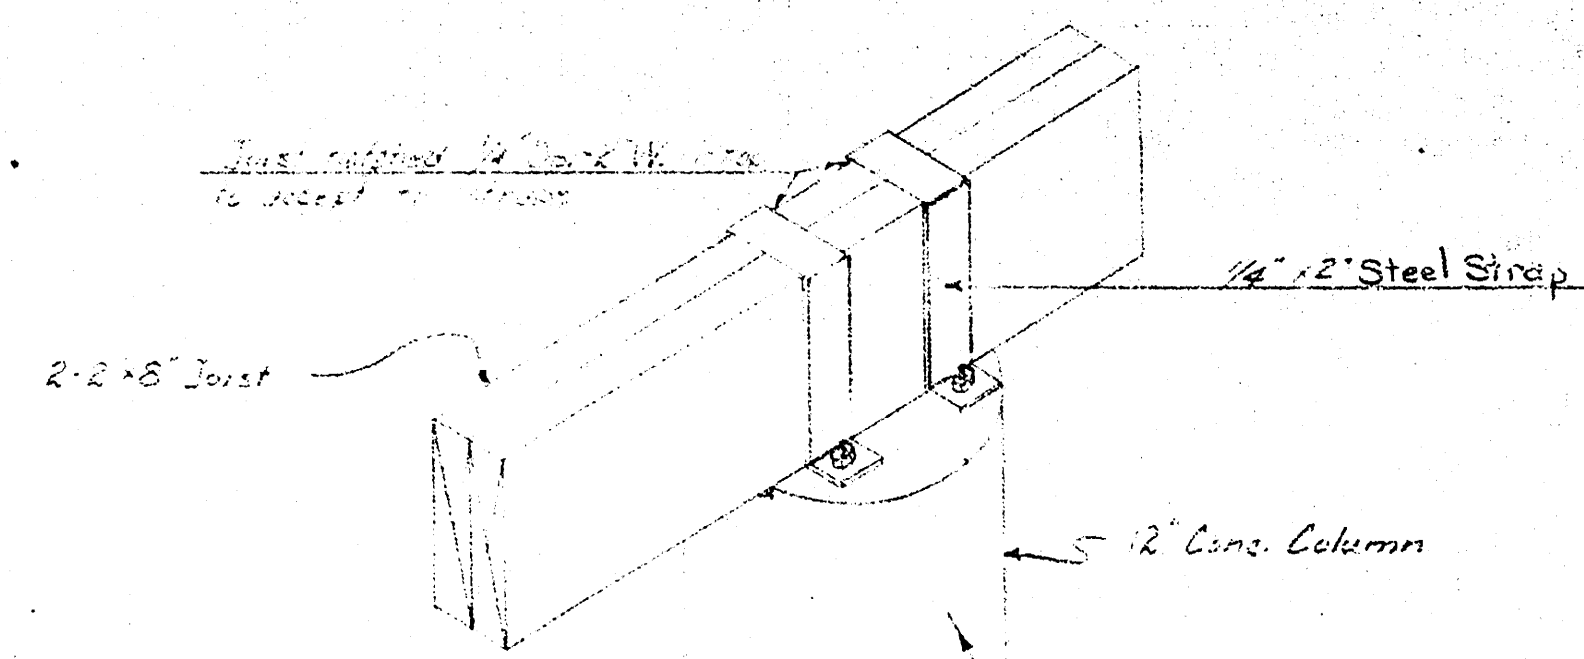


Joist to Column Detail
Scale 1/2" = 1'

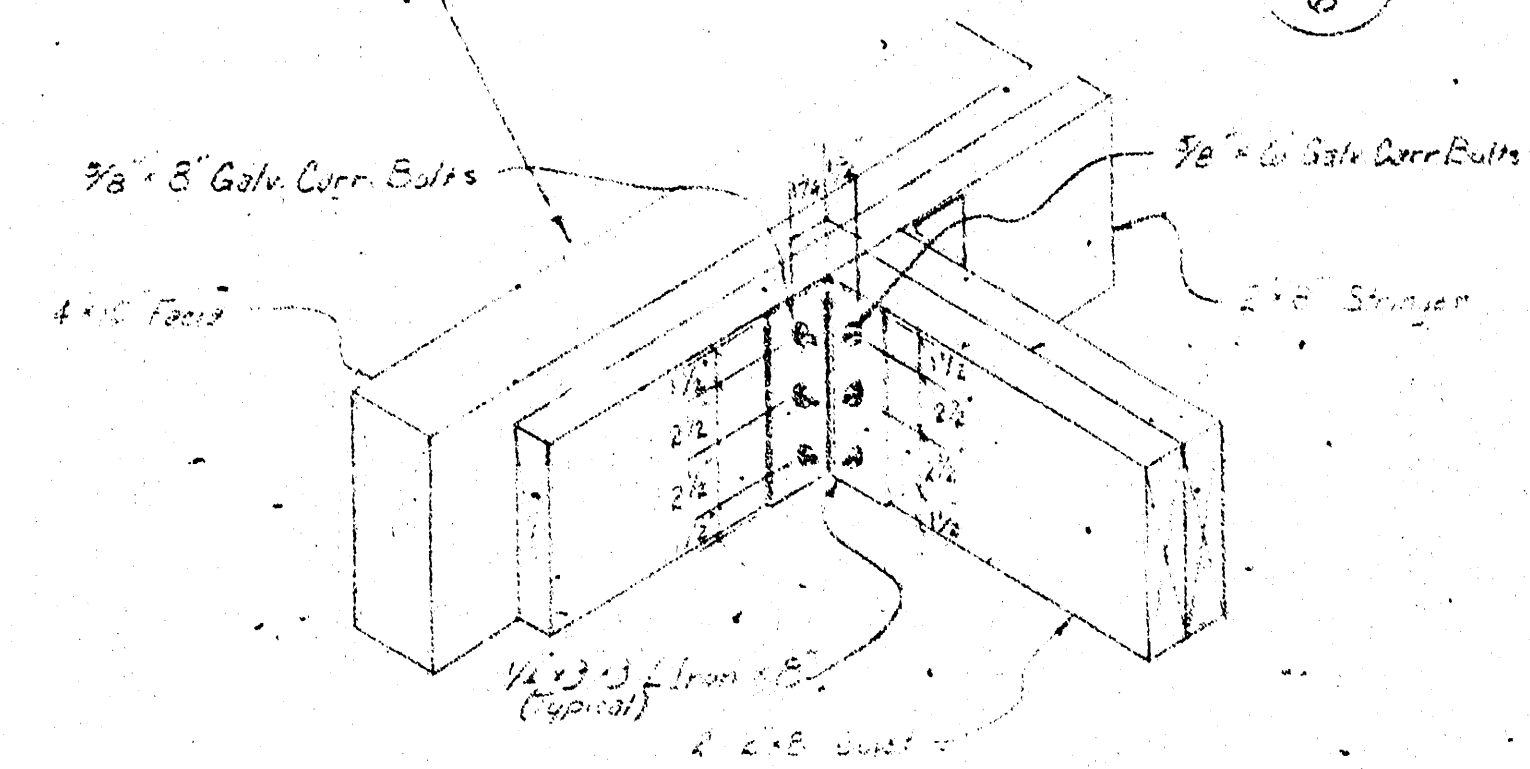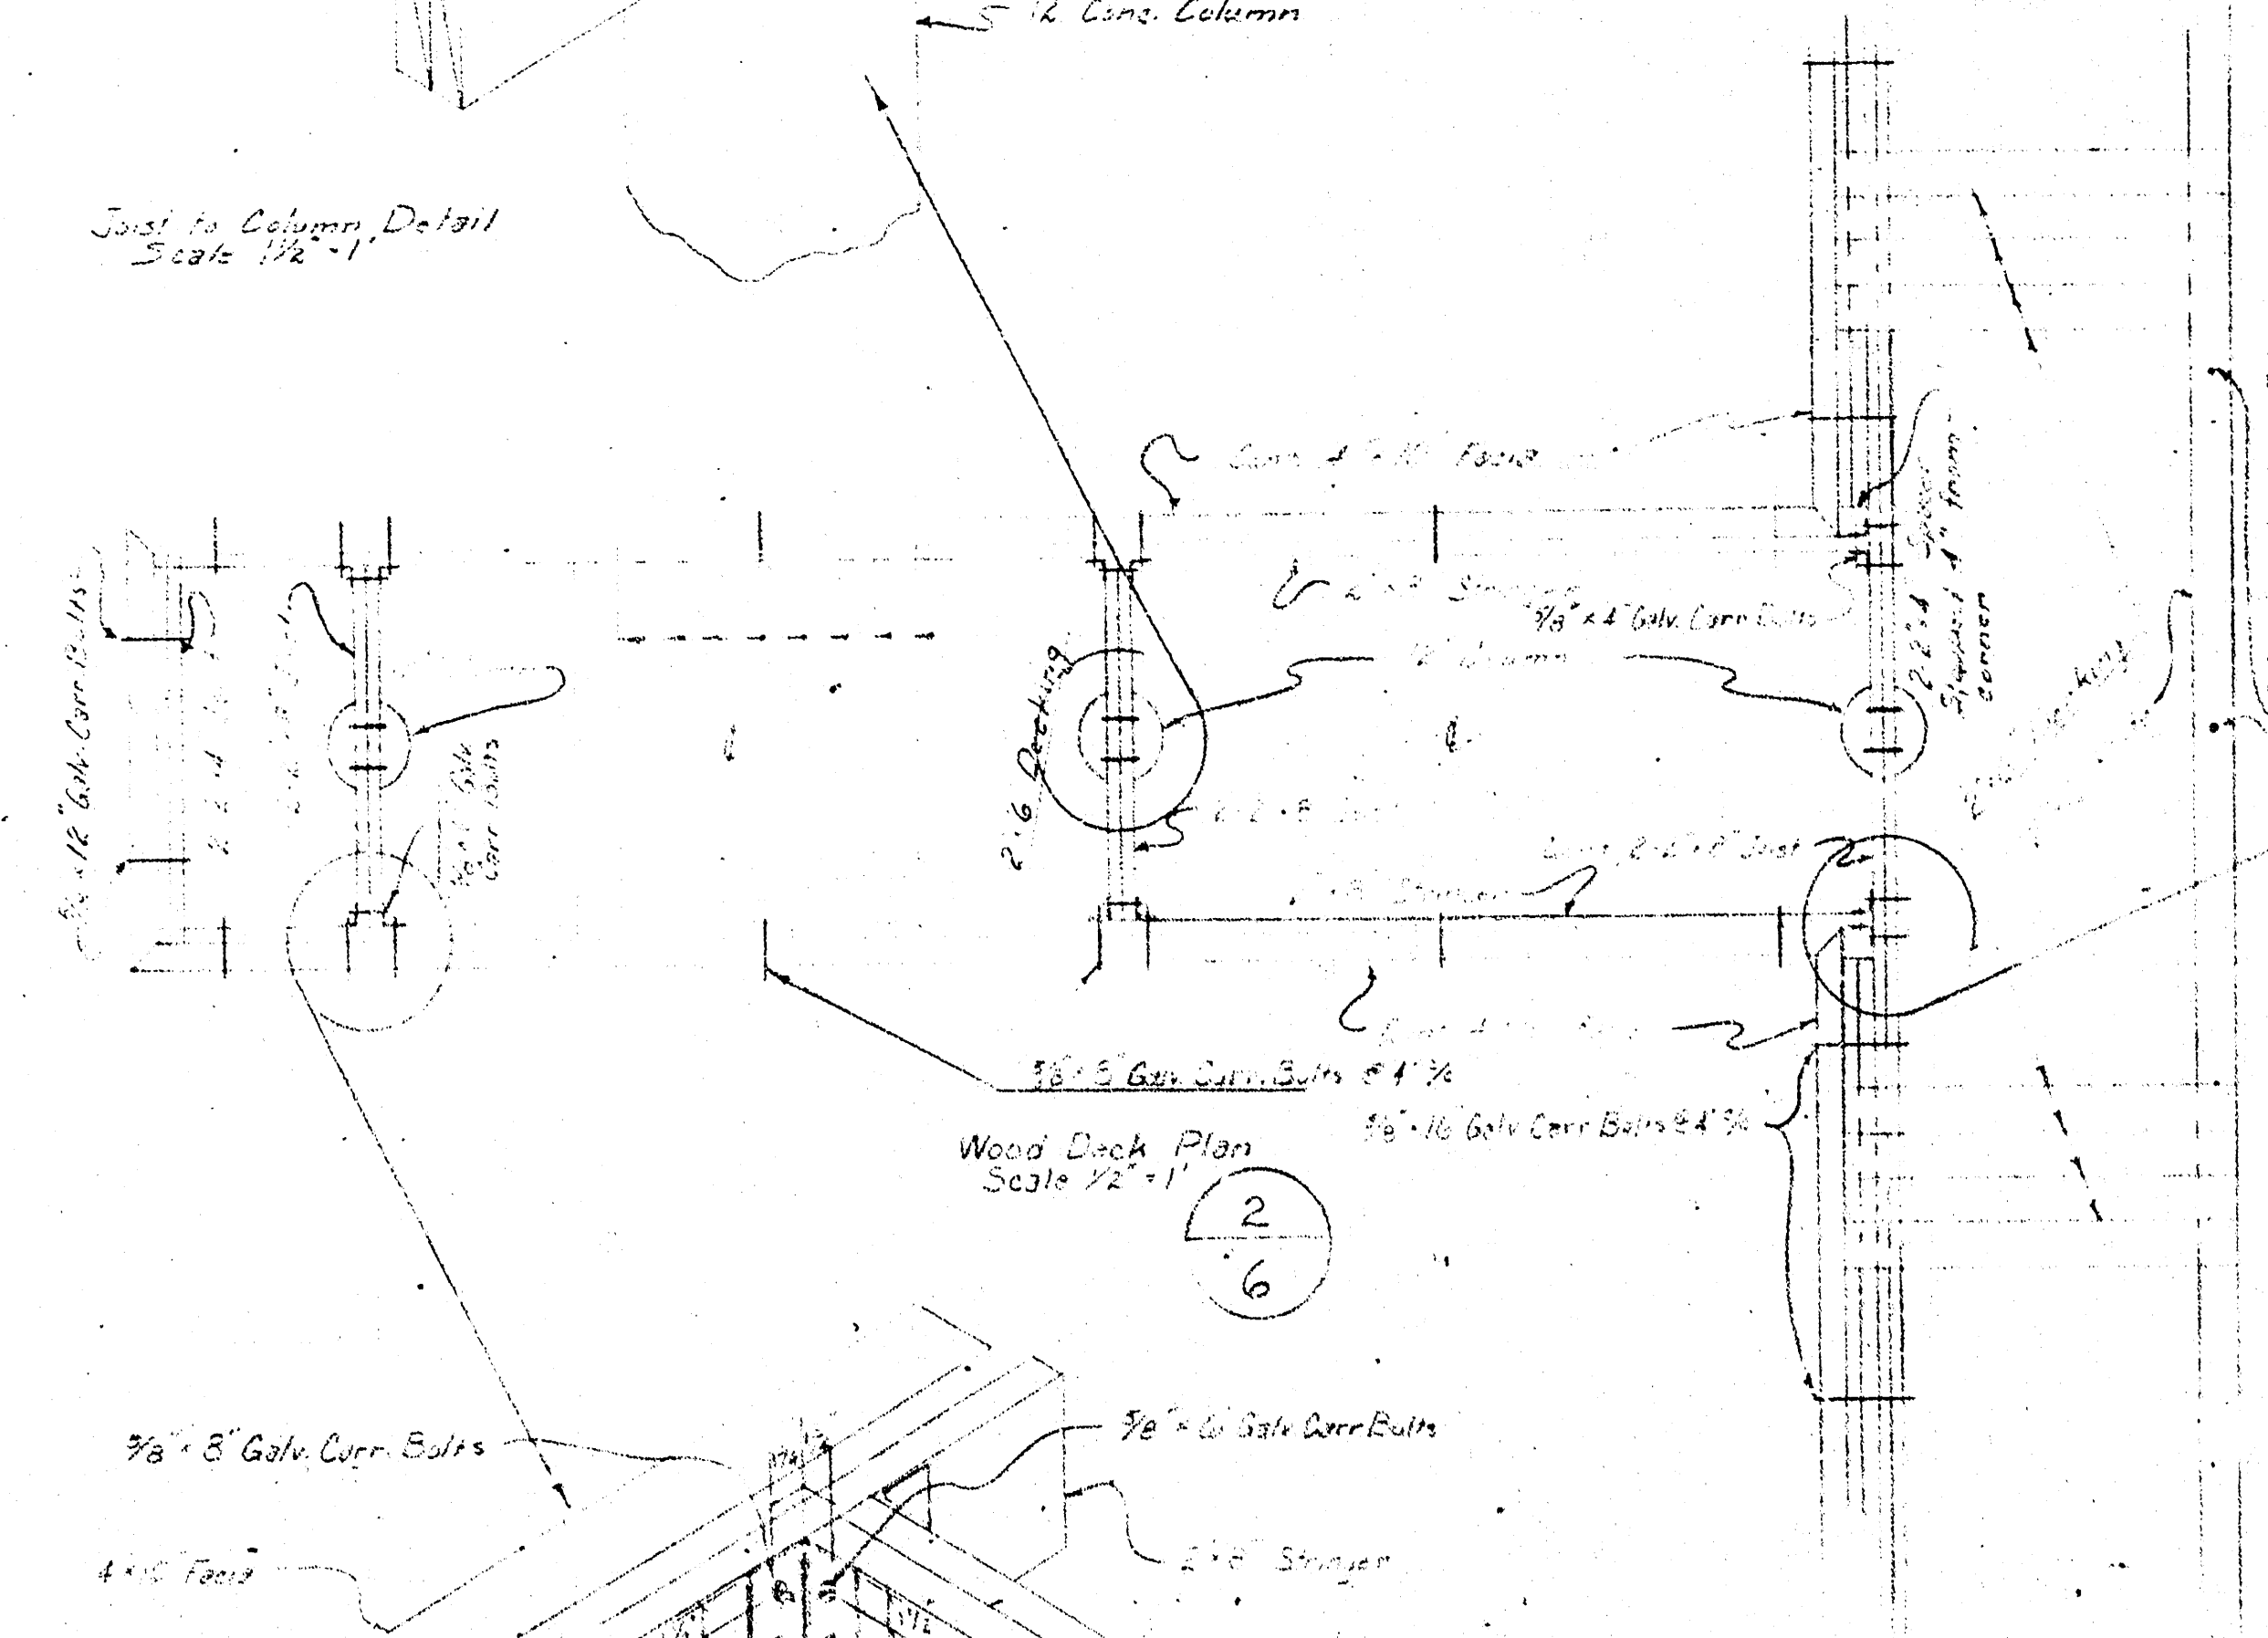



Joist to Stringer Detail
Scale 1/2" = 1'

Note: Pressure Treated Wood Decks:

- Lumber shall be Douglas Fir of the Coast region only or Southern Yellow Pine.
- Methods of grading and general requirements shall be in accordance with ASTM D-245.
- All lumber shall be treated according to current ANPA Standard Specifications for Preservative Treatment by Pressure Processes.

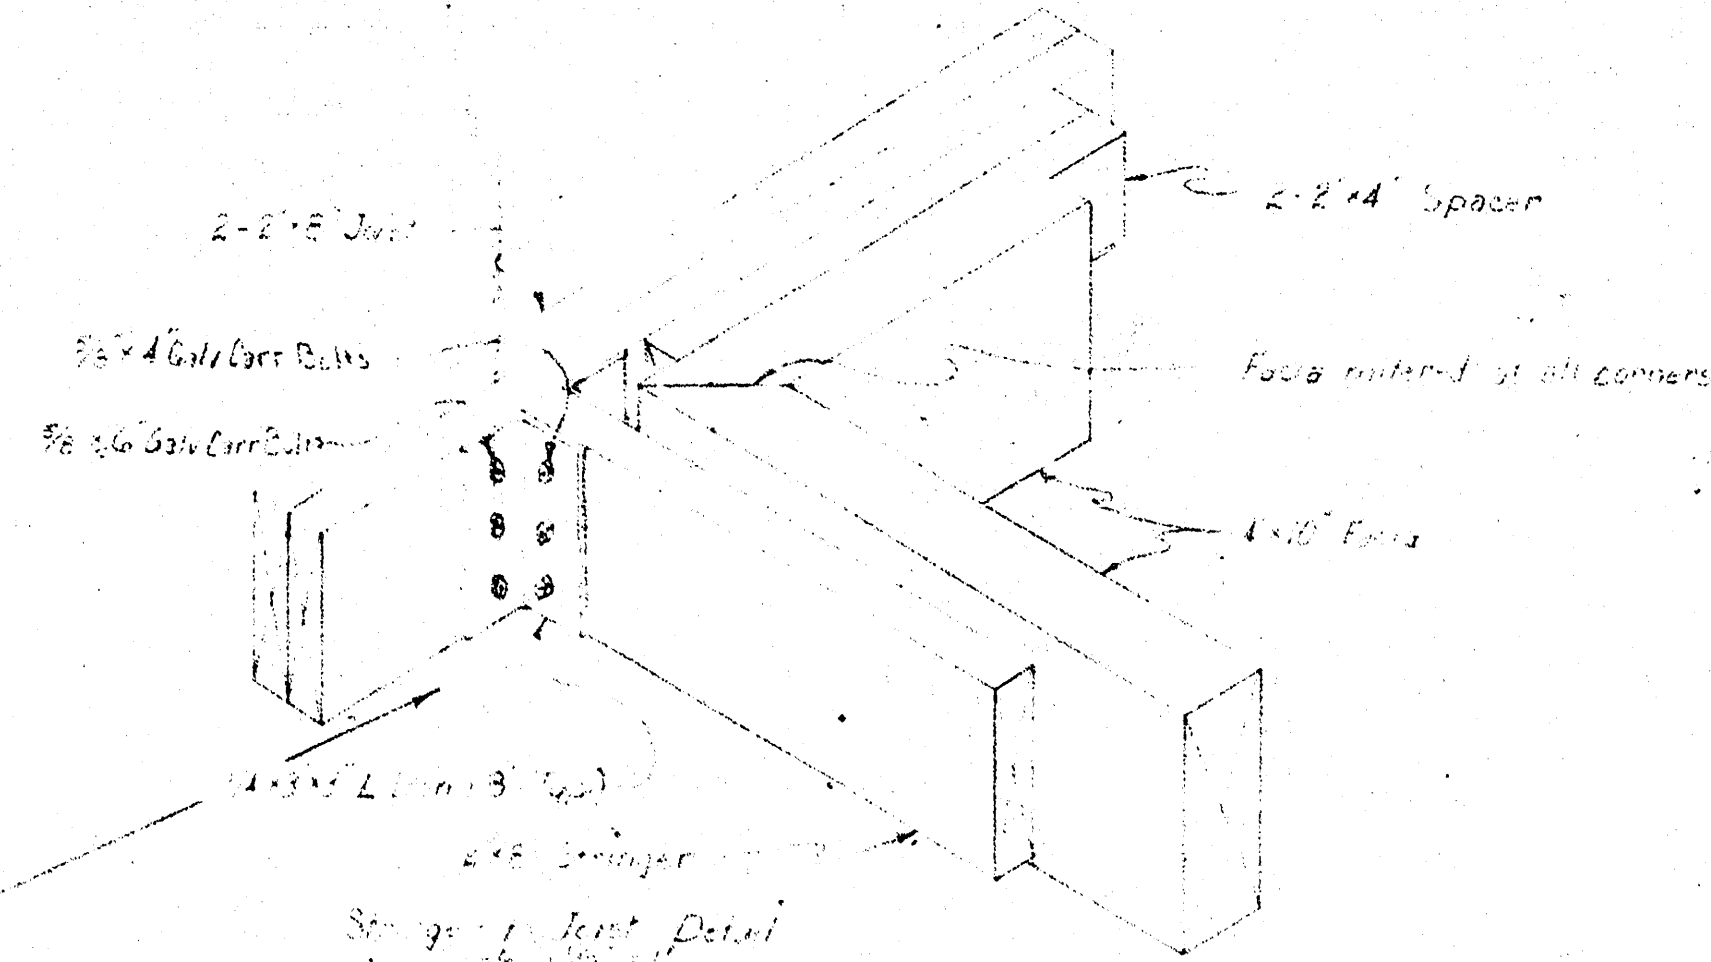

Joist to Support Detail
Scale 1/2" = 1'

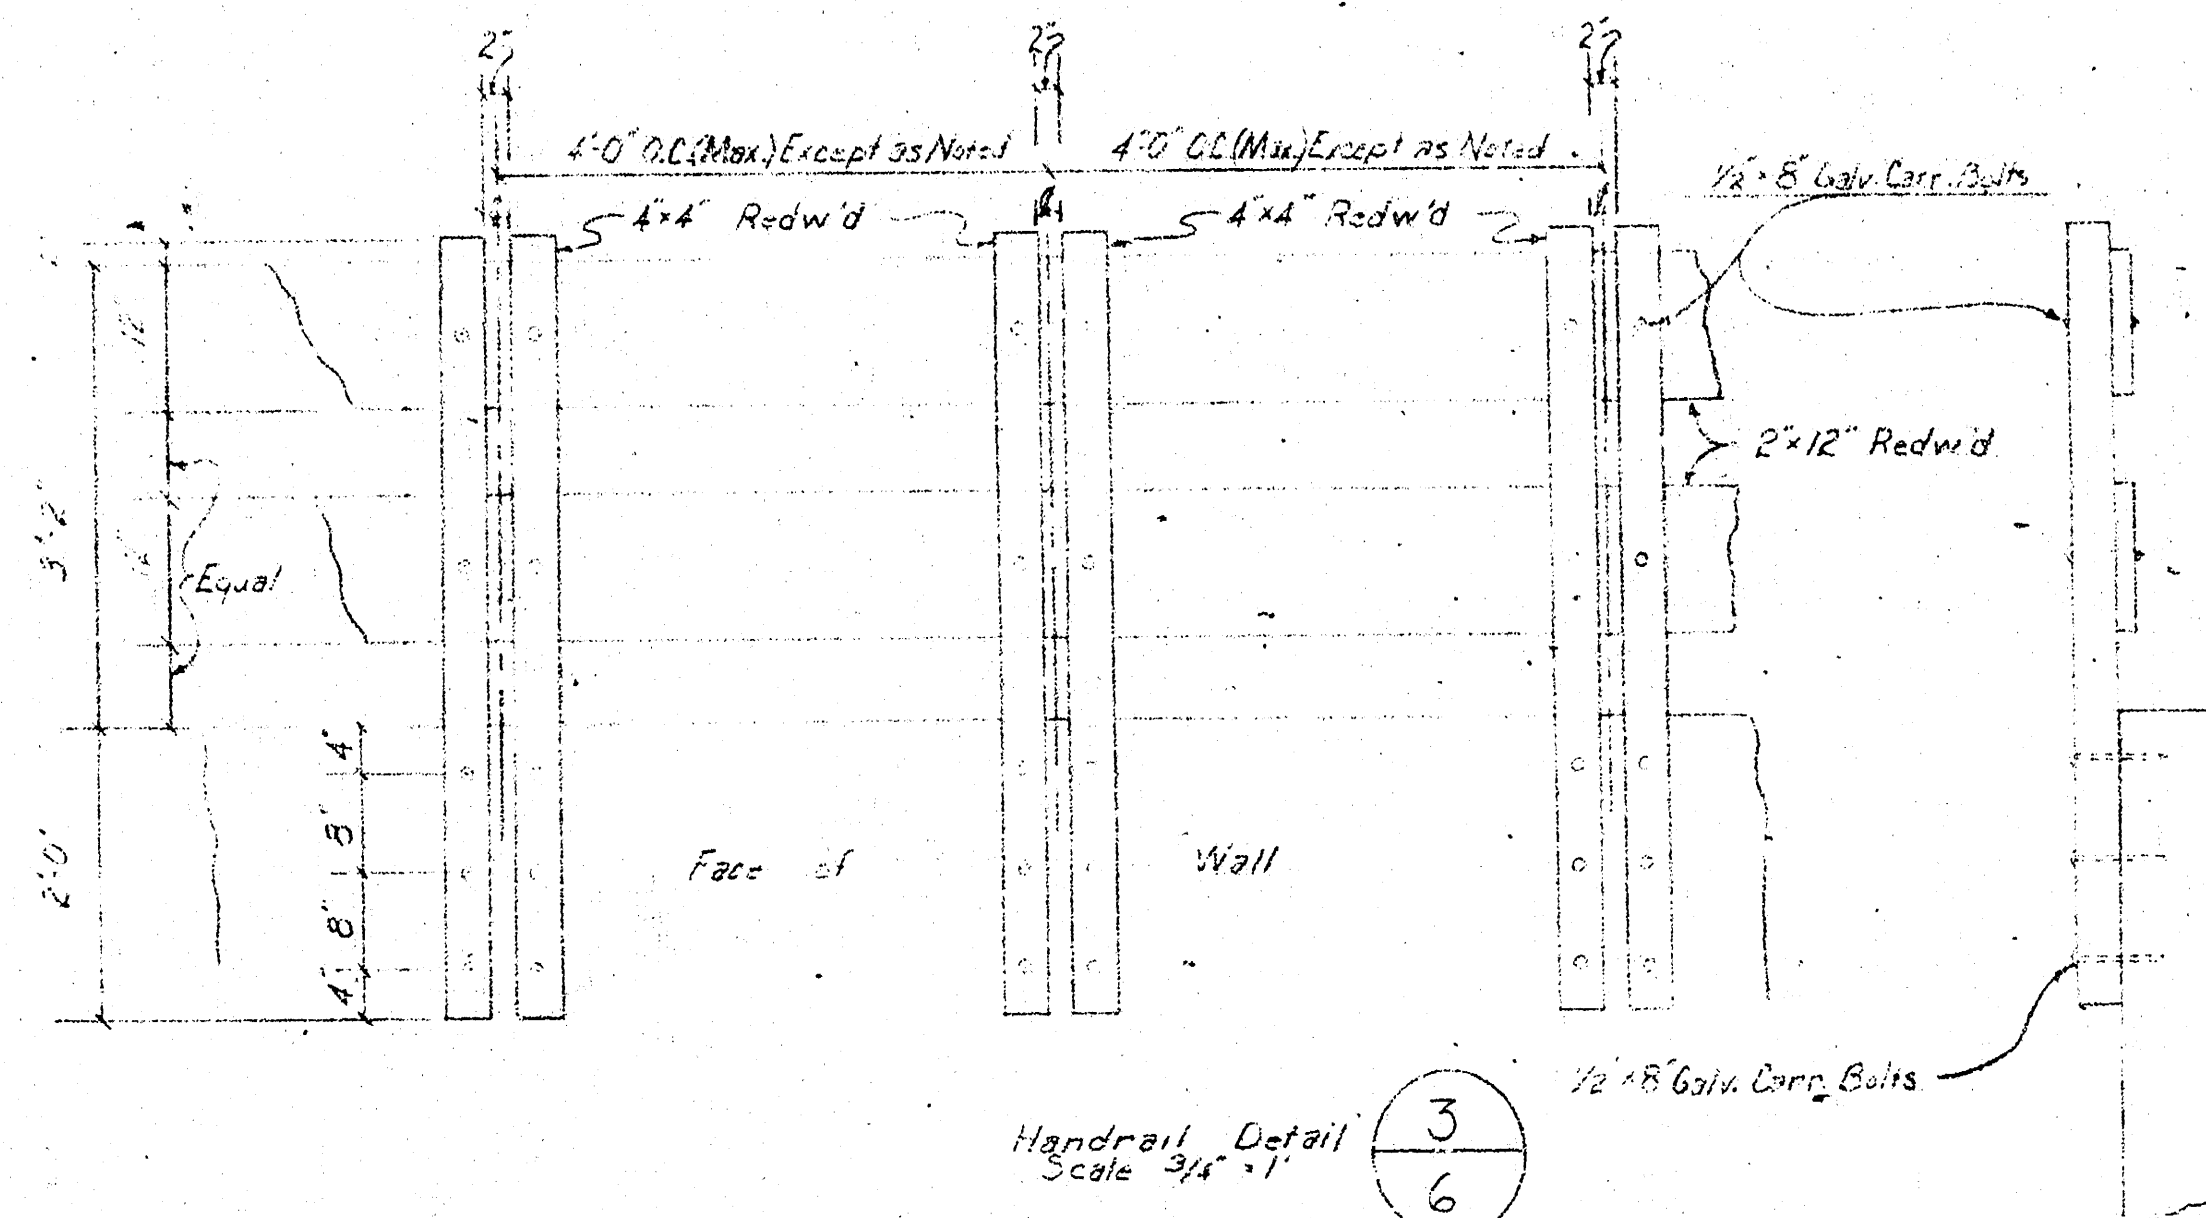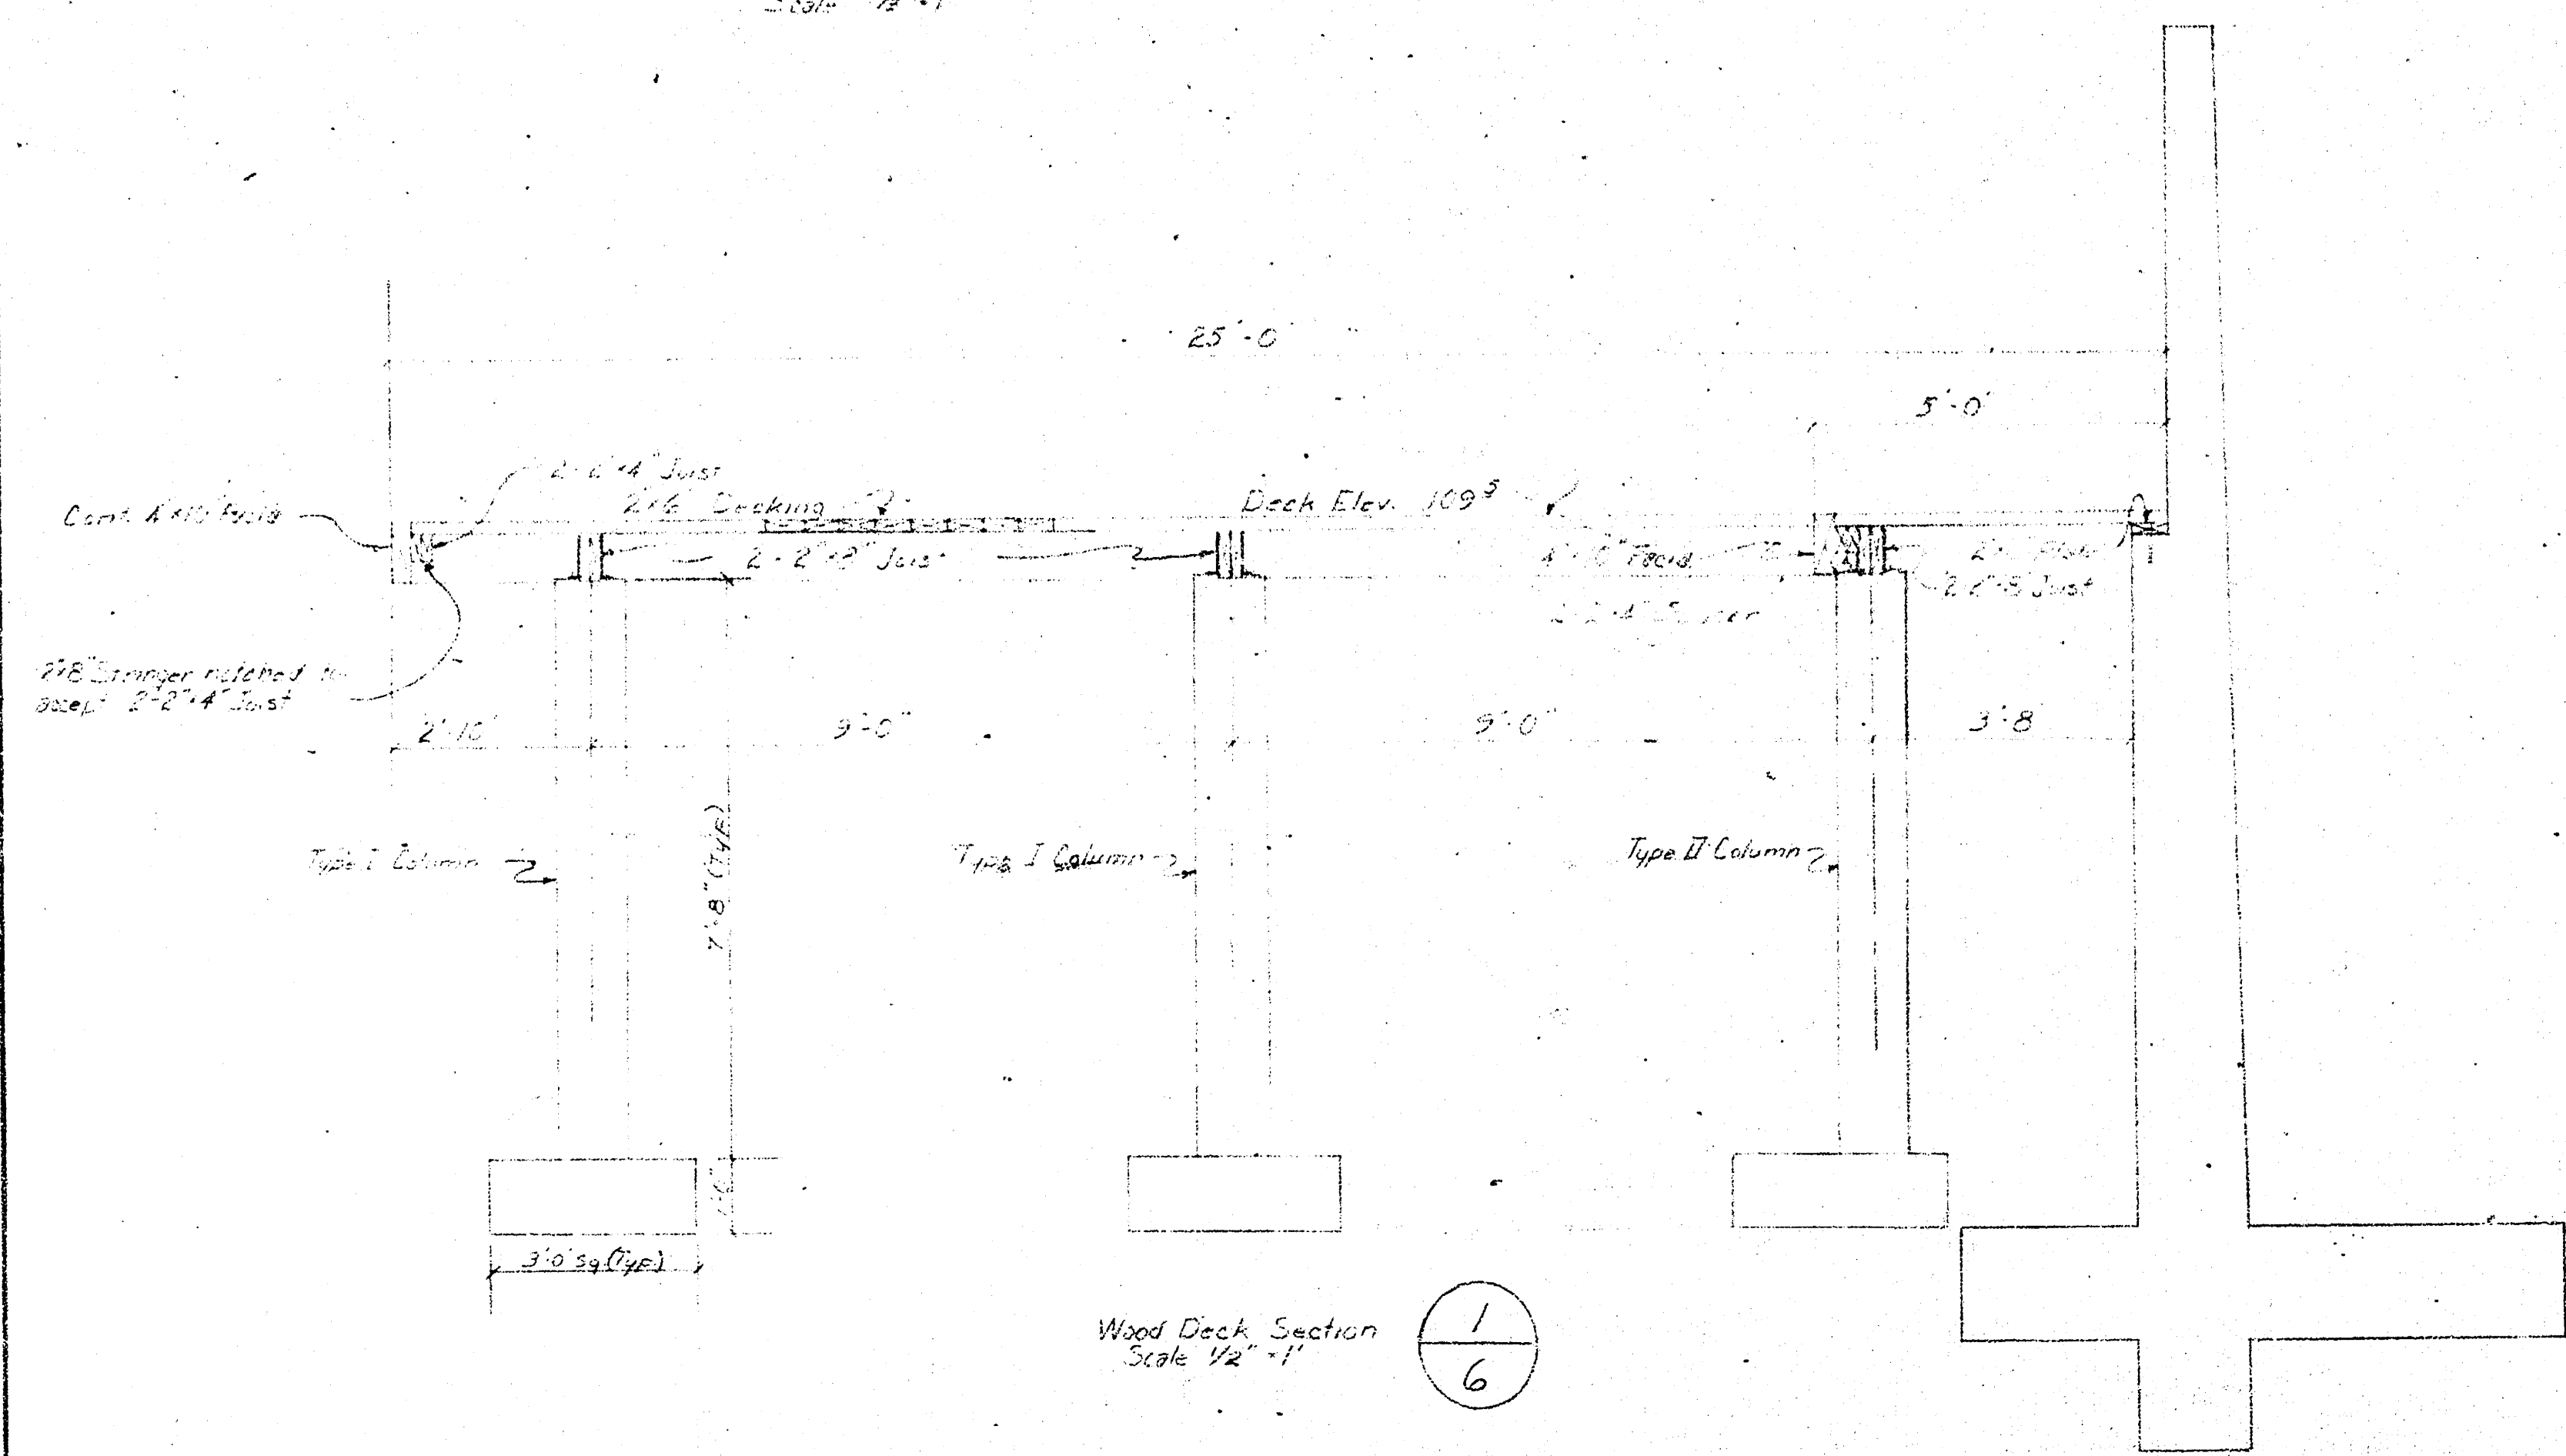

McCALEB ENGINEERING EDMOND, OKLAHOMA		Drn. _____	Date _____
		Eng. _____	
		Rev. _____	
CONTINENTAL VILLAGE MARINA			
DETAIL SHEET		Sheet No. 6 of 6 NOV-12-1970	