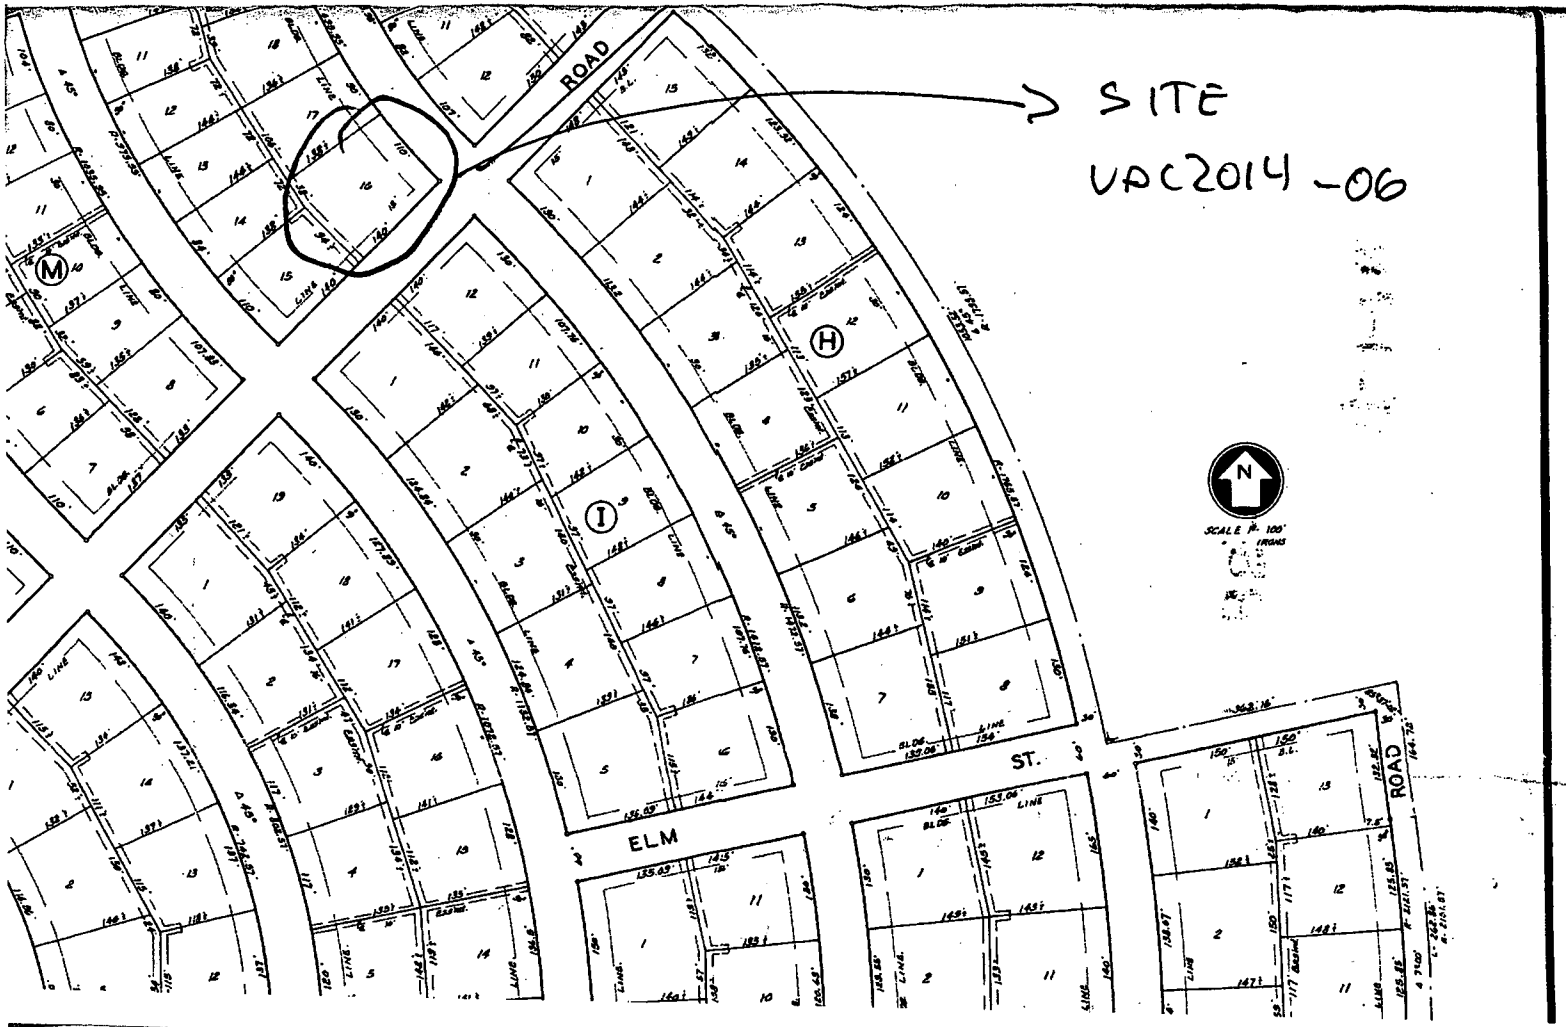
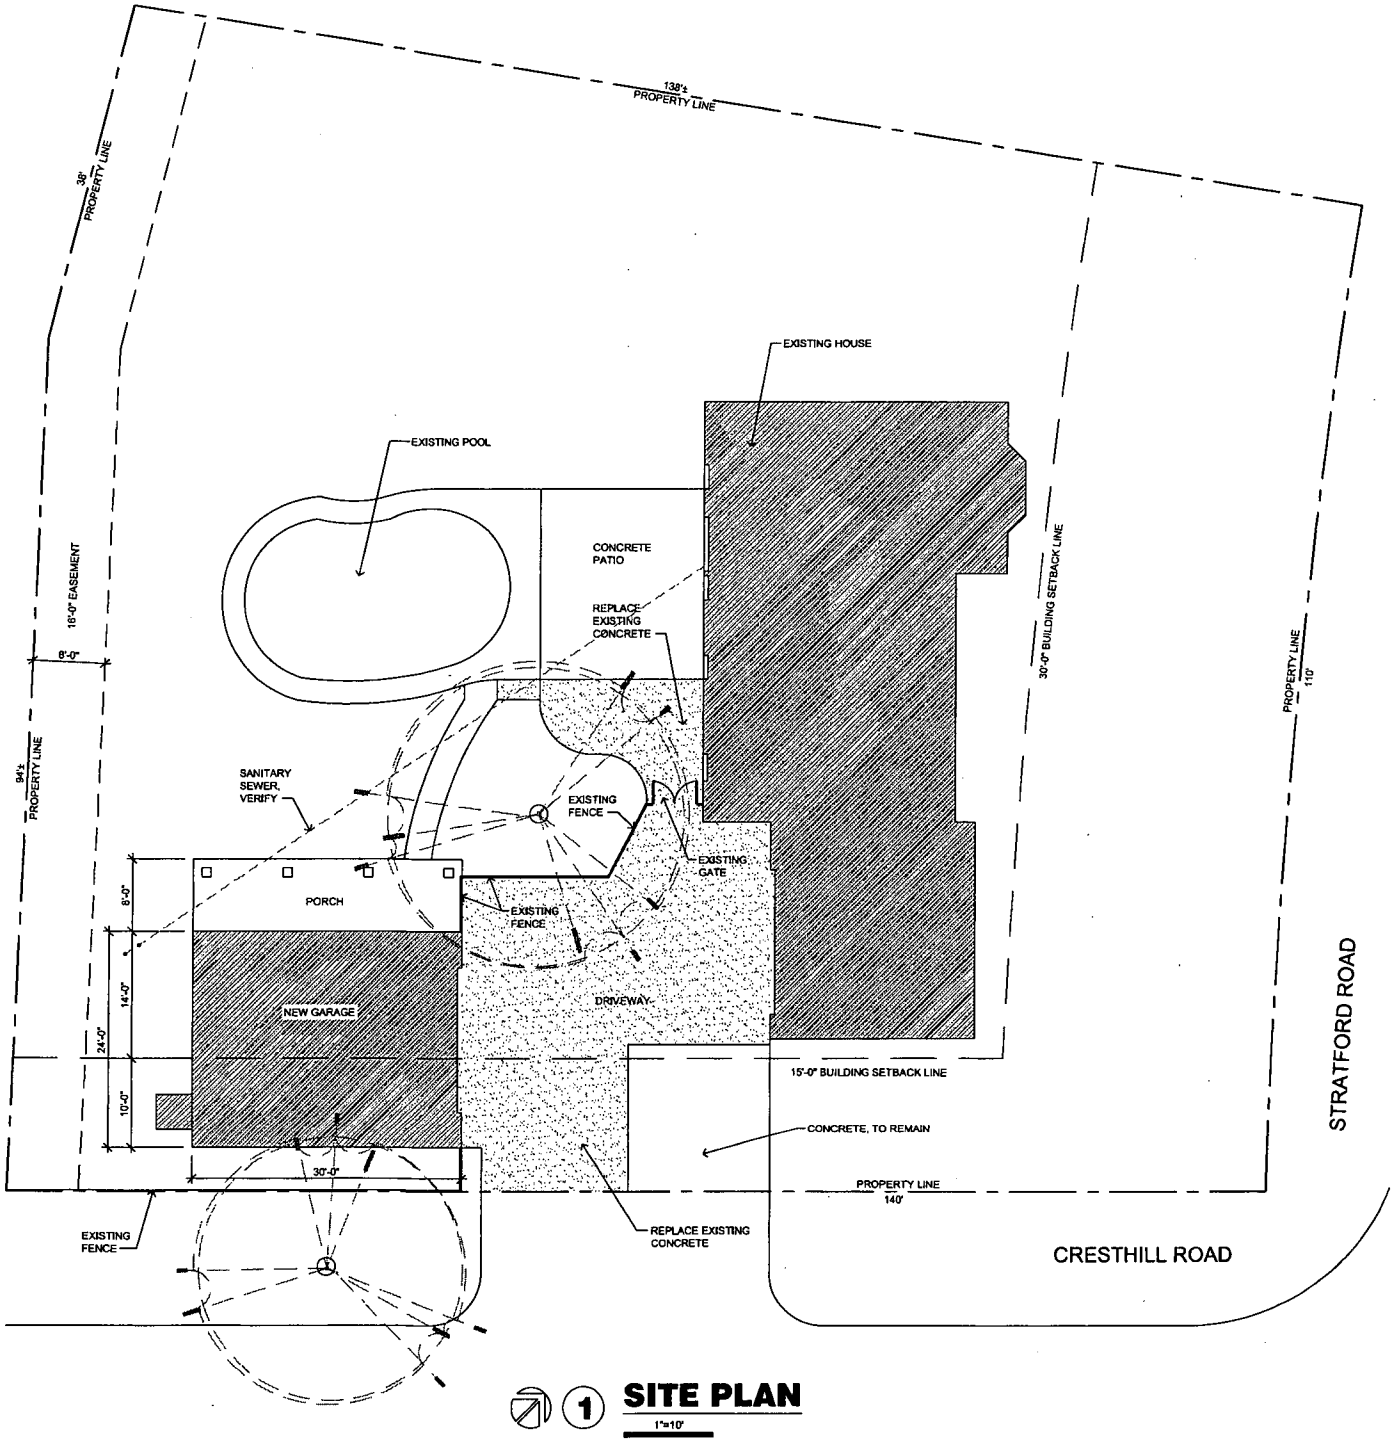

SITE
VAC2014-06
ROAD
ELM
ST.
ROAD
SCALE IN 100'



1 SITE PLAN

1"=10'

0 10'

SPANGENBERG PHILLIPS TICE
ARCHITECTURE
121 N Mead Ste 201 Wichita KS 67202
T 316.267.4002 F 316.267.1509
www.sptarchitecture.com

A PROPOSED GARAGE FOR: WARREN RESIDENCE

03 MAR 2014