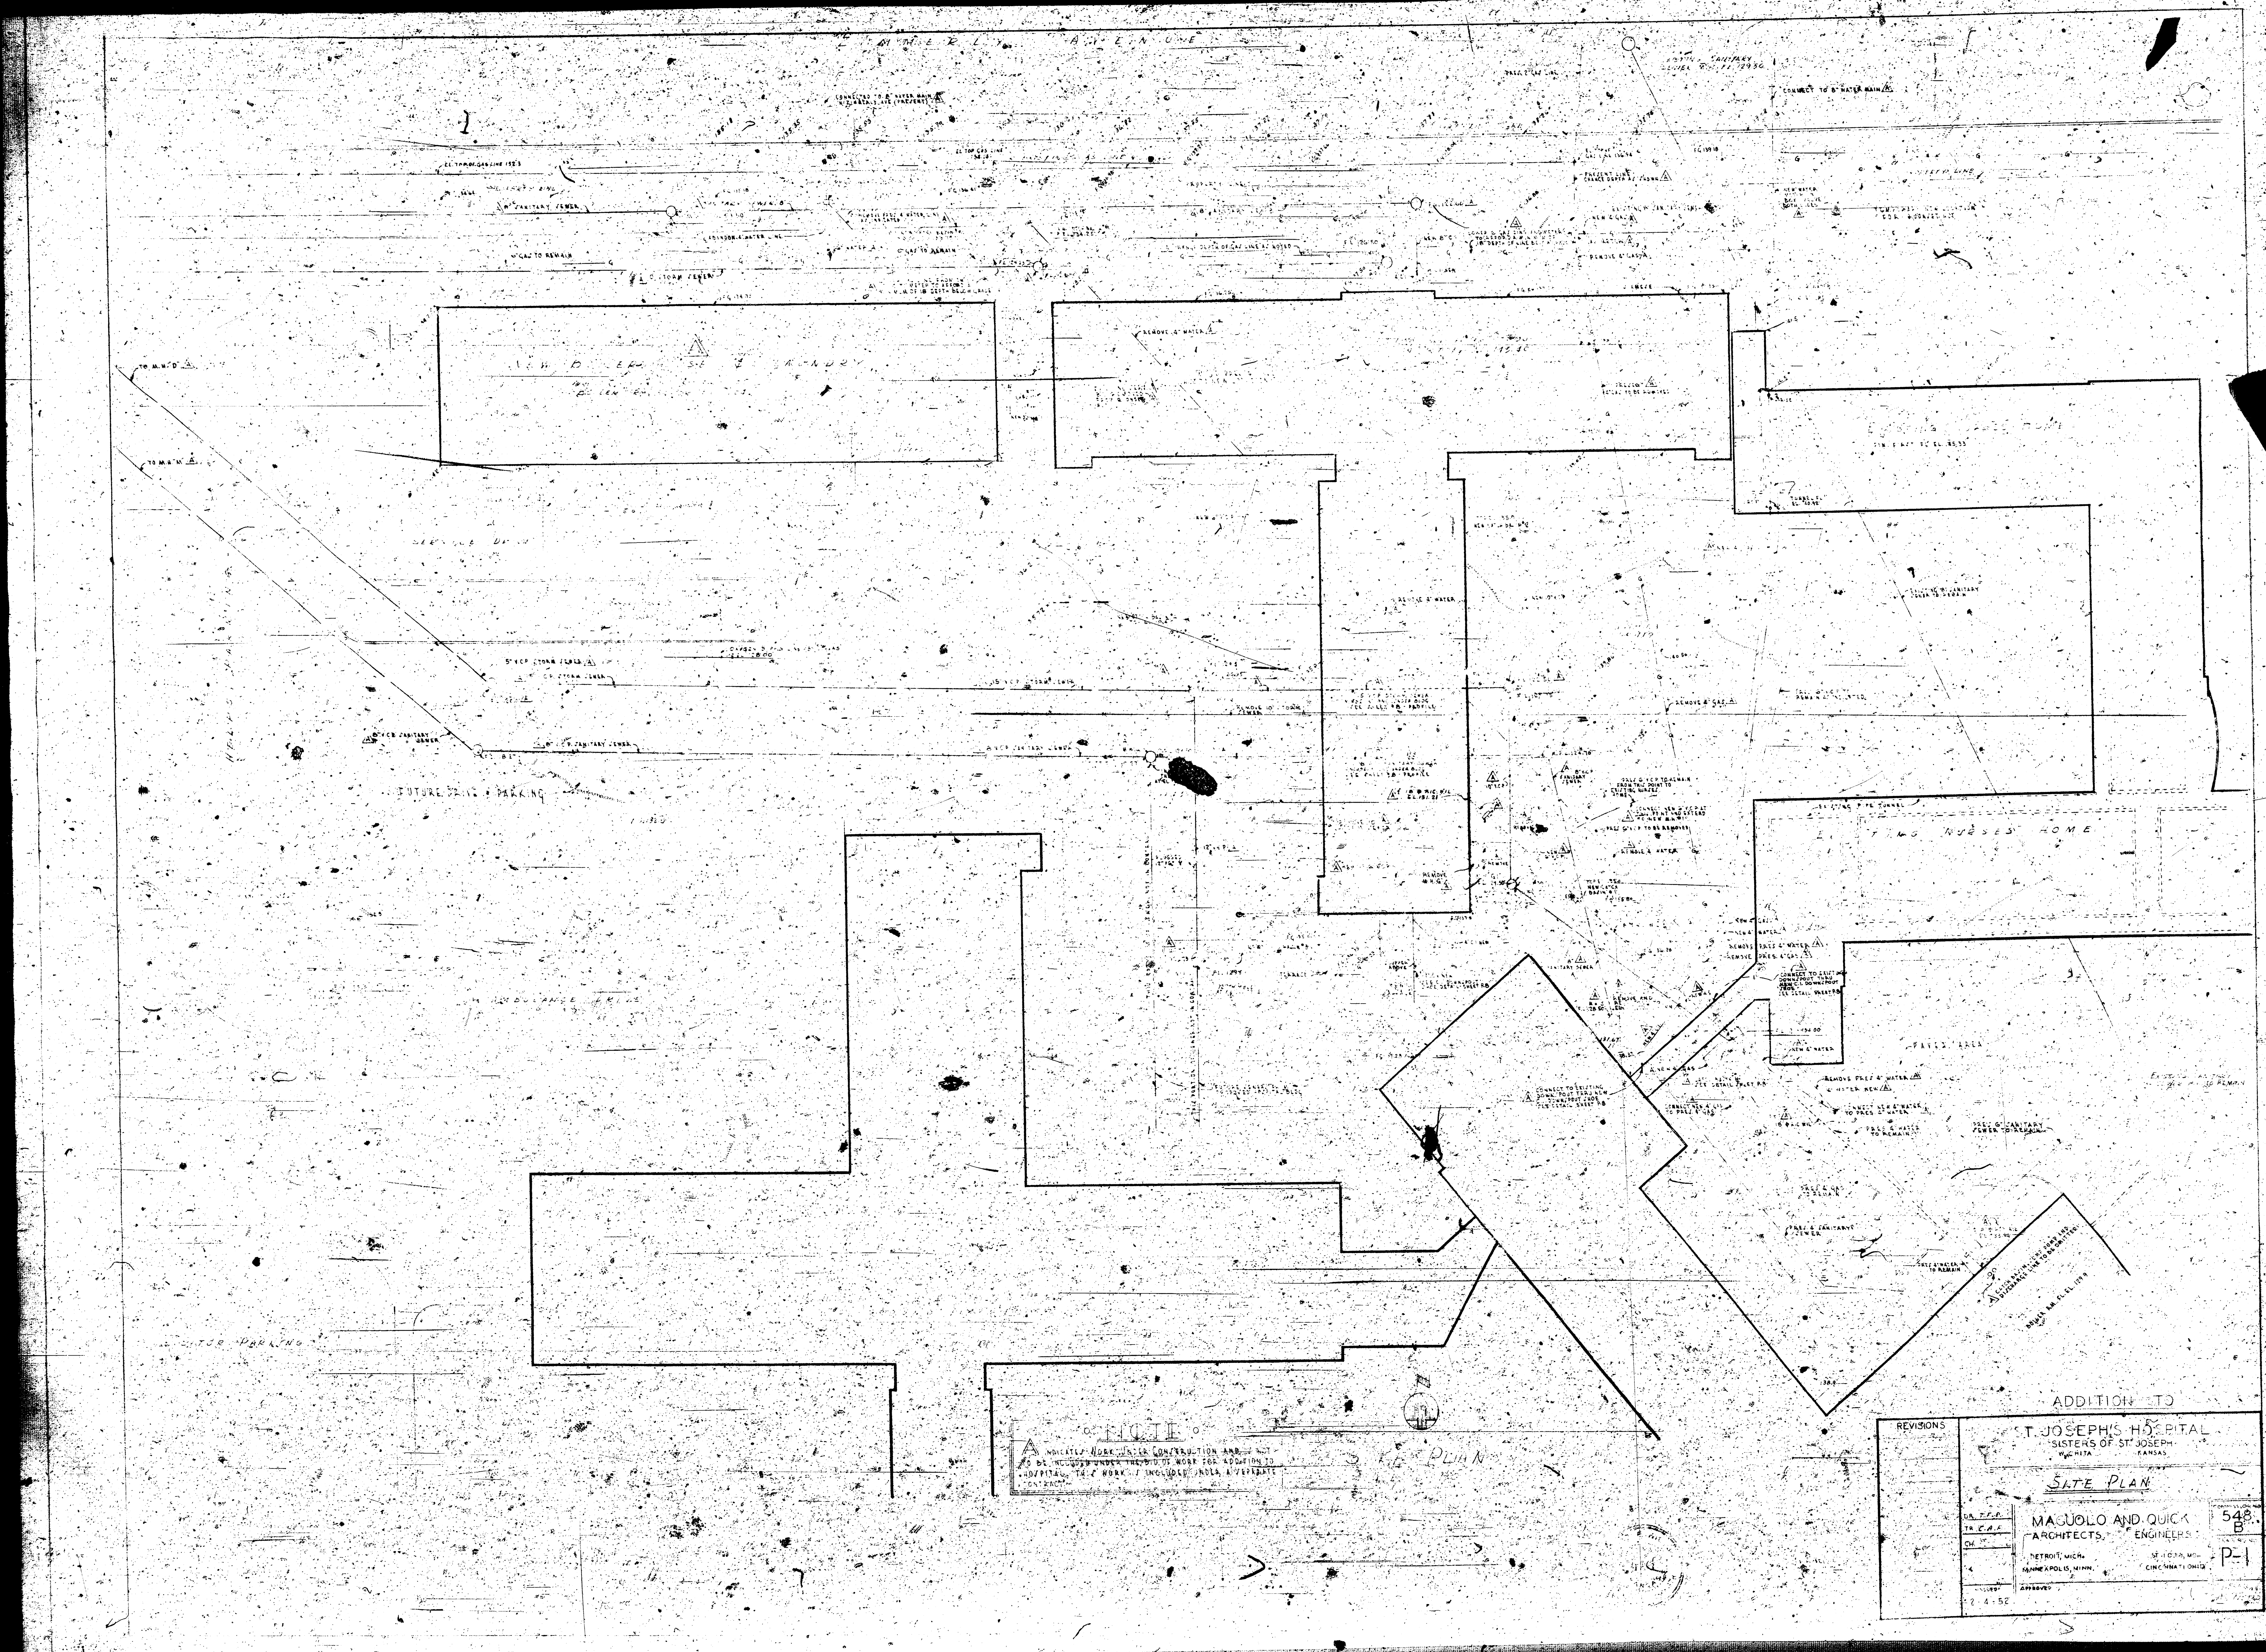

EMMERLY AVENUE
CONNECT TO 8" WATER MAIN
8" SANITARY SEWER
GAS TO REMAIN
STORM SEWER
EXISTING SANITARY SEWER
PRES. 2" GAS LINE
PRESENT LINE CHANGE DEPTH AS SHOWN
NEW 4" GAS
REMOVE 4" GAS
REMOVE 4" WATER
NEW BOILER HOUSE & LAUNDRY
EXISTING NURSES HOME
TUNNEL FL. EL. 40.92
EXISTING 8" SANITARY SEWER TO REMAIN
REMOVE 4" GAS
SERVICE DRIVE
5" V.C.P. STORM SEWER
6" V.C.P. SANITARY SEWER
FUTURE DRIVE & PARKING
AMBULANCE DRIVE
PARKING
EXISTING PIPE TUNNEL
EXISTING NURSES HOME
REMOVE PRES. 4" WATER
REMOVE PRES. 4" GAS
CONNECT TO EXISTING DOWNSPOUT THRU NEW C.I. DOWNSPOUT SHOE SEE DETAIL SHEET P.8
NEW 4" WATER
PAVED AREA
NEW 4" GAS
REMOVE PRES. 4" WATER
4" WATER NEW
CONNECT NEW 4" WATER TO PRES. 4" WATER
PRES. 4" WATER TO REMAIN
PRES. 6" SANITARY SEWER TO REMAIN
PRES. 4" GAS TO REMAIN
PRES. 4" SANITARY SEWER
PRES. 4" WATER TO REMAIN
CATCH BASIN, SUMP PUMP AND DISCHARGE LINE TO BE OMITTED
NOTE
[A] INDICATES WORK UNDER CONSTRUCTION AND IS NOT TO BE INCLUDED UNDER THE BID OF WORK FOR ADDITION TO HOSPITAL. THIS WORK IS INCLUDED UNDER A SEPARATE CONTRACT.
SITE PLAN
ADDITION TO
ST. JOSEPH'S HOSPITAL
SISTERS OF ST. JOSEPH
WICHITA KANSAS
SITE PLAN
REVISIONS
DR. T.F.P.
TR. C.A.F.
CH.
ISSUED 2-4-52
APPROVED
MAGUOLO AND QUICK
ARCHITECTS ENGINEERS
DETROIT, MICH.
ST. LOUIS, MO.
MINNEAPOLIS, MINN.
CINCINNATI OHIO
548 B
P-1

NEW BOILER HOUSE
FIN. FL. ELEV. 124.0'

SEE PARTIAL PLAN BELOW FOR CONTINUATION OF PIPING

TUNNEL #1

TUNNEL #2

CONNECT TO PRES'T DRAIN TILE

SEE CONT. CONNECTION OF PIPING ABOVE

NEW BOILER HOUSE FLOOR PLAN (IN PART)
SCALE 1/8"=1'-0"

DUPLEX RW. CIRCULATORS & CONNECTIONS
SCALE 1/4"=1'-0"

NEW BOILER HOUSE FLOOR PLAN (IN PART)
SCALE 1/8"=1'-0"

FOUNDATION PLAN
SCALE 1/8"=1'-0"

NOTE

⚠ INDICATES WORK UNDER CONSTRUCTION AND IS NOT TO BE INCLUDED UNDER THE BID OF WORK FOR ADDITION TO HOSPITAL. THIS WORK IS INCLUDED UNDER A SEPARATE CONTRACT.

ADDITION TO
ST. JOSEPH'S HOSPITAL
SISTERS OF ST. JOSEPH
WICHITA KANSAS


FOUNDATION PLAN


REVISIONS

MAGUOLO AND QUICK
ARCHITECTS & ENGINEERS
DETROIT, MICH. ST. LOUIS, MO.
MINNEAPOLIS, MINN. CINCINNATI, OHIO

DRAWN TR CAR CH
DATE 2-1-52
APPROVED

CONTRACT NO. 588 B
DRAWING NO. P-2
SCALE As Noted

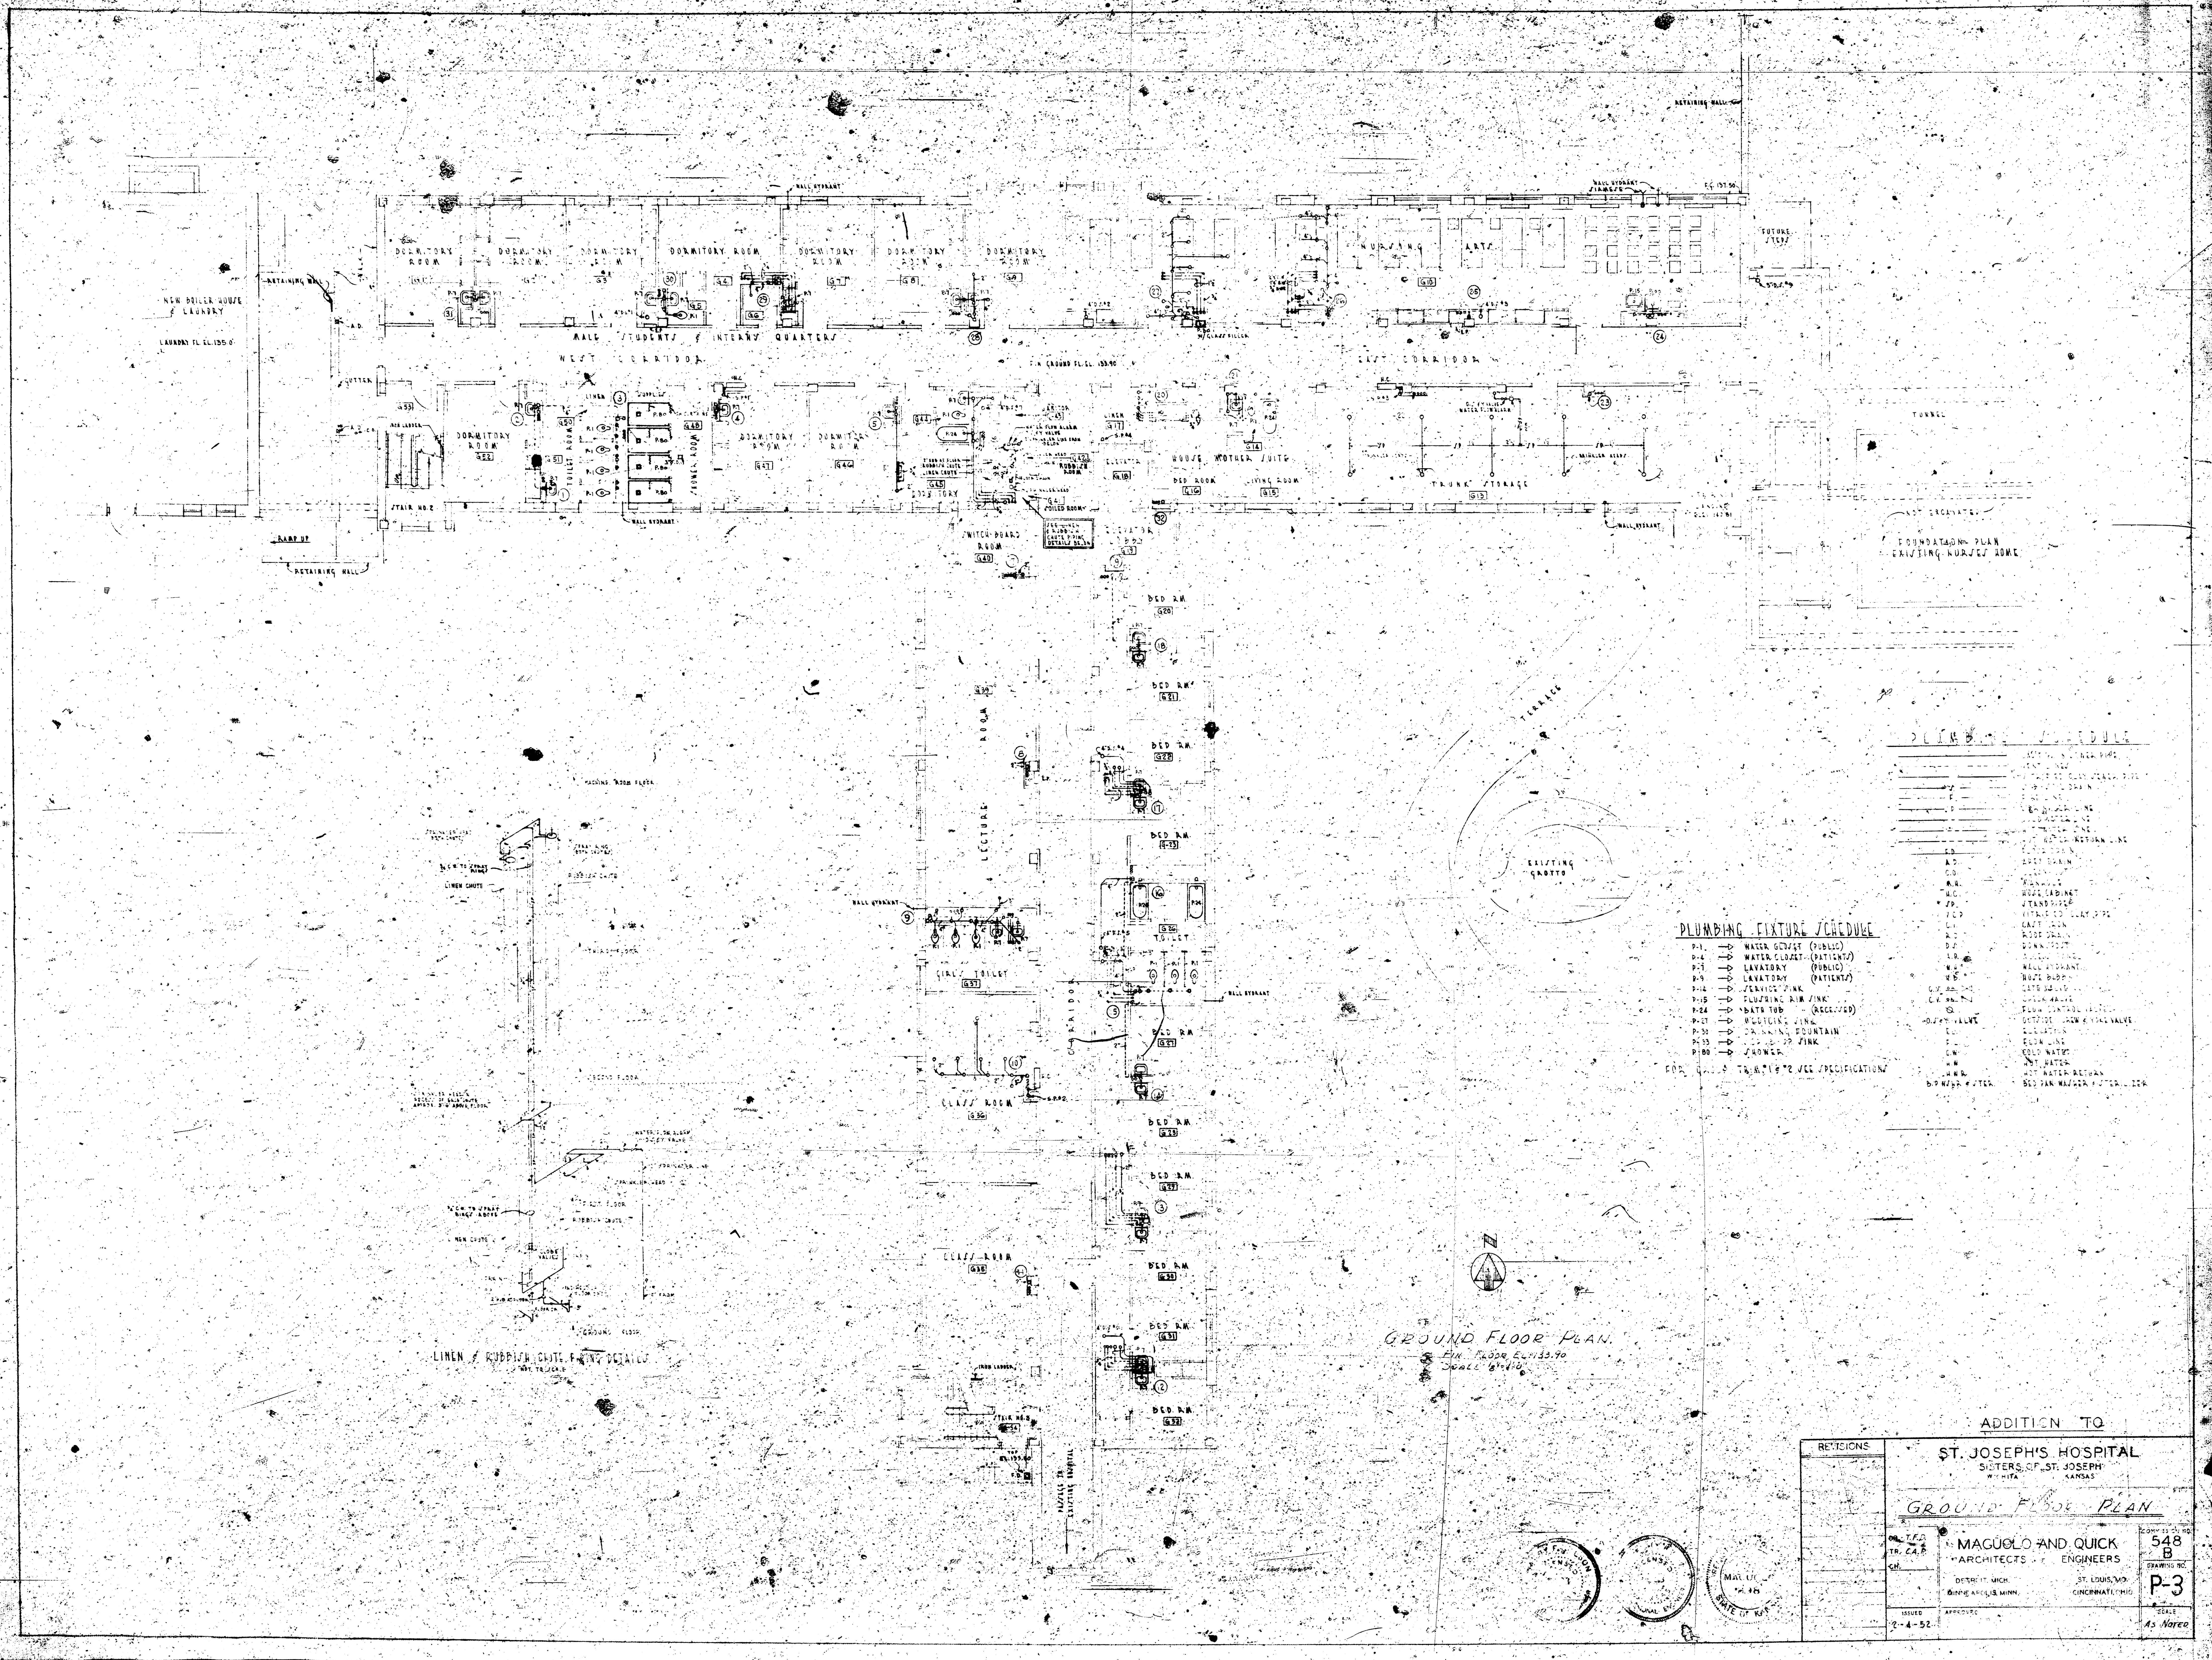
NEW BOILER HOUSE & LAUNDRY
LAUNDRY FL. EL. 135.0'
RETAINING WALL
RAMP UP
STAIR NO. 2
DORMITORY ROOM
MALE STUDENTS & INTERNS QUARTERS
WEST CORRIDOR
TOILET ROOM
SHOWER ROOM
LINEN
SUPPLIES
WALL HYDRANT
JANITOR
RUBBISH ROOM
SOILED ROOM
SEE LINEN & RUBBISH CHUTE PIPING DETAILS BELOW
SWITCH-BOARD ROOM
ELEVATOR
ELEVATOR LOBBY
HOUSE MOTHER SUITE
BED ROOM
LIVING ROOM
FIN. GROUND FL. EL. 133.90
NURSING ARTS
EAST CORRIDOR
TRUNK STORAGE
FUTURE STEPS
F.G. 137.50
WALL HYDRANT SIAMESE
TUNNEL
NOT EXCAVATED
FOUNDATION PLAN EXISTING NURSES HOME
BED RM.
TOILET
CORRIDOR
LECTURE ROOM
GIRLS' TOILET
CLASS ROOM
STAIR NO. 3
IRON LADDER
PASSAGE TO EXISTING HOSPITAL
MACHINE ROOM FLOOR
LINEN CHUTE
RUBBISH CHUTE
THIRD FLOOR
SECOND FLOOR
FIRST FLOOR
GROUND FLOOR
LINEN & RUBBISH CHUTE PIPING DETAILS
NOT TO SCALE
TERRACE
EXISTING GROTTO
PLUMBING FIXTURE SCHEDULE
P-1 → WATER CLOSET (PUBLIC)
P-4 → WATER CLOSET (PATIENTS)
P-7 → LAVATORY (PUBLIC)
P-9 → LAVATORY (PATIENTS)
P-14 → SERVICE SINK
P-15 → FLUSHING RIM SINK
P-24 → BATH TUB (RECESSED)
P-27 → MEDICINE SINK
P-30 → DRINKING FOUNTAIN
P-80 → SHOWER
FOR FIXTURE TRIMMINGS SEE SPECIFICATIONS
PLUMBING SCHEDULE
F.D. FLOOR DRAIN
A.D. AREA DRAIN
M.H. MANHOLE
H.C. HOSE CABINET
S.P. STANDPIPE
C.I. CAST IRON
R.D. ROOF DRAIN
D.S. DOWNSPOUT
W.H. WALL HYDRANT
GATE VALVE
CHECK VALVE
FLOW CONTROL VALVE
ELEVATION
C.W. COLD WATER
H.W. HOT WATER
H.W.R. HOT WATER RETURN
B.P. WSHR & STER. BED PAN WASHER & STERILIZER
GROUND FLOOR PLAN
FIN. FLOOR EL. 133.90
SCALE 1/8"=1'-0"
ADDITION TO
ST. JOSEPH'S HOSPITAL
SISTERS OF ST. JOSEPH
WICHITA KANSAS
REVISIONS
GROUND FLOOR PLAN
DR. T.F.D.
TR. C.A.P.
CH.
MAGUOLO AND QUICK
ARCHITECTS ENGINEERS
DETROIT, MICH. ST. LOUIS, MO.
MINNEAPOLIS, MINN. CINCINNATI, OHIO
ISSUED 2-4-52
APPROVED
COMMISSION NO. 548 B
DRAWING NO. P-3
SCALE AS NOTED
STATE OF KANSAS

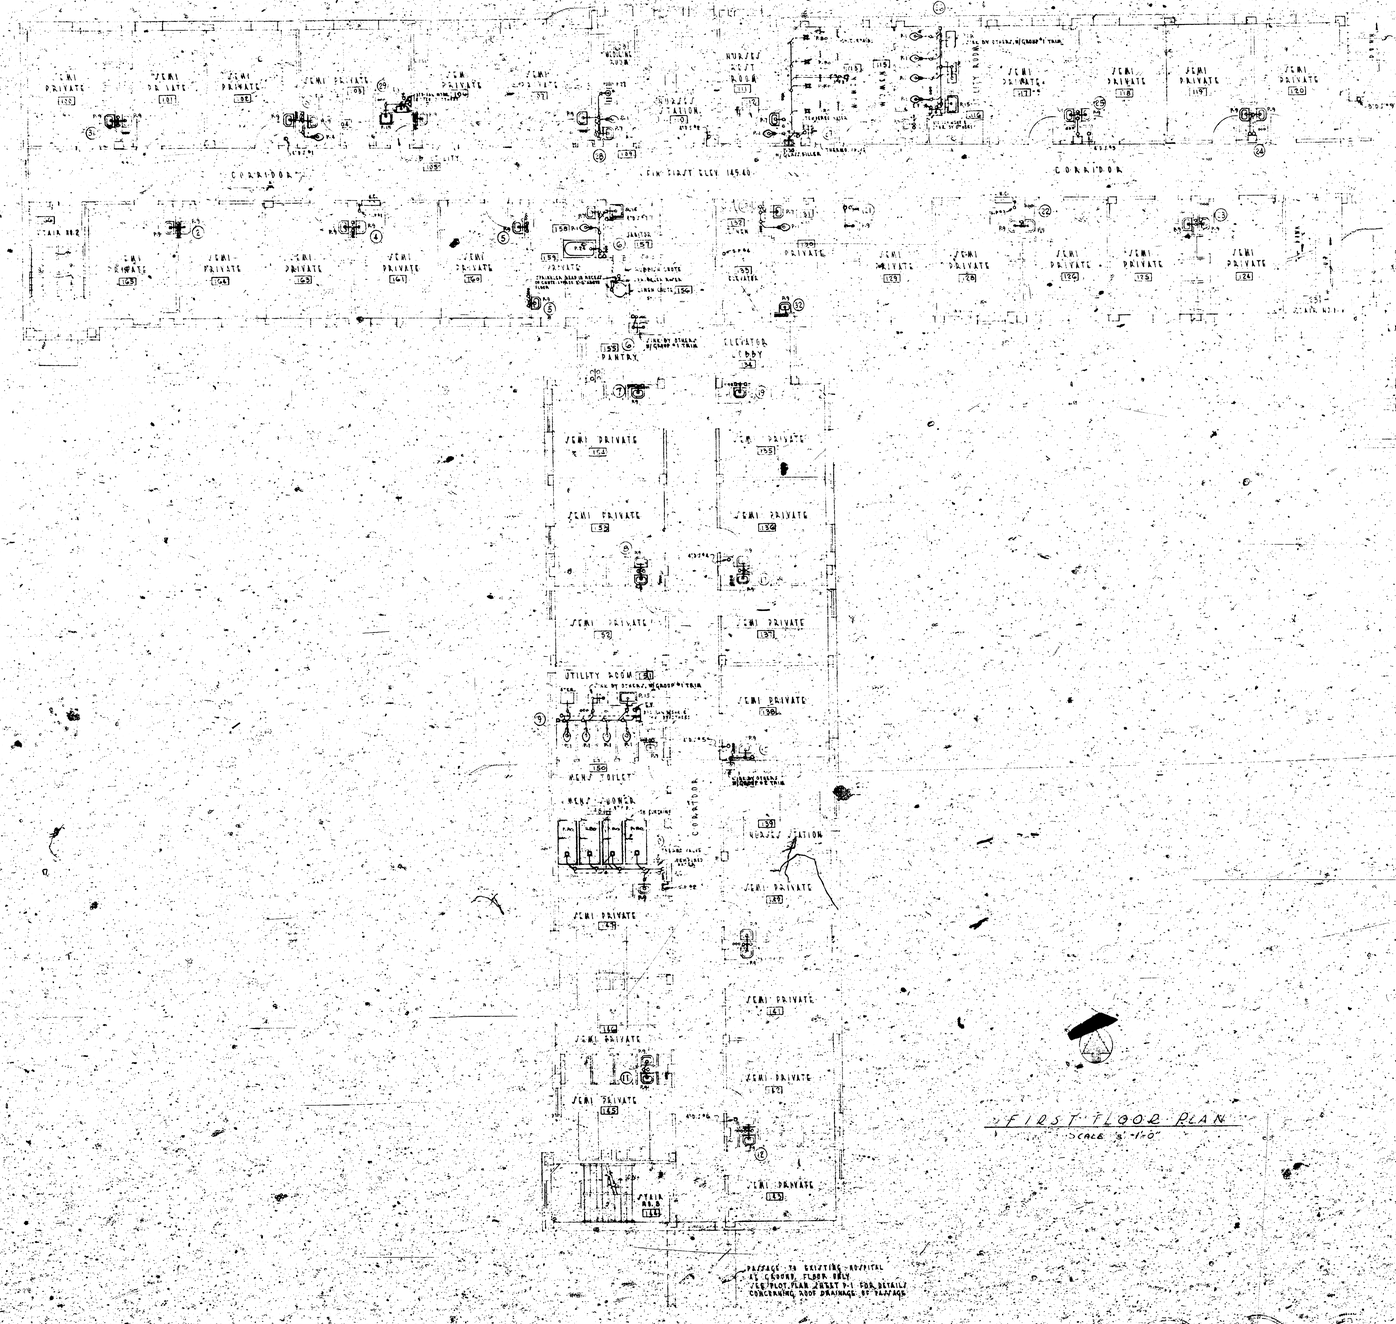

FIRST FLOOR PLAN
SCALE: 1/8"-1'-0"

ADDITION TO

REVISIONS

ST. JOSEPH'S HOSPITAL
SISTERS OF ST. JOSEPH
KANSAS


FIRST FLOOR PLAN

DR. T.R.A.
TR. C.A.R.
CH.

MAGUOLO AND QUICK
ARCHITECTS ENGINEERS
DETROIT, MICH. ST. LOUIS, MO.
MINNEAPOLIS, MINN. CINCINNATI, OHIO

ISSUED
APPROVED
7-1-58

JOB NO. 548
DRAWING NO. P-4
SCALE As Noted

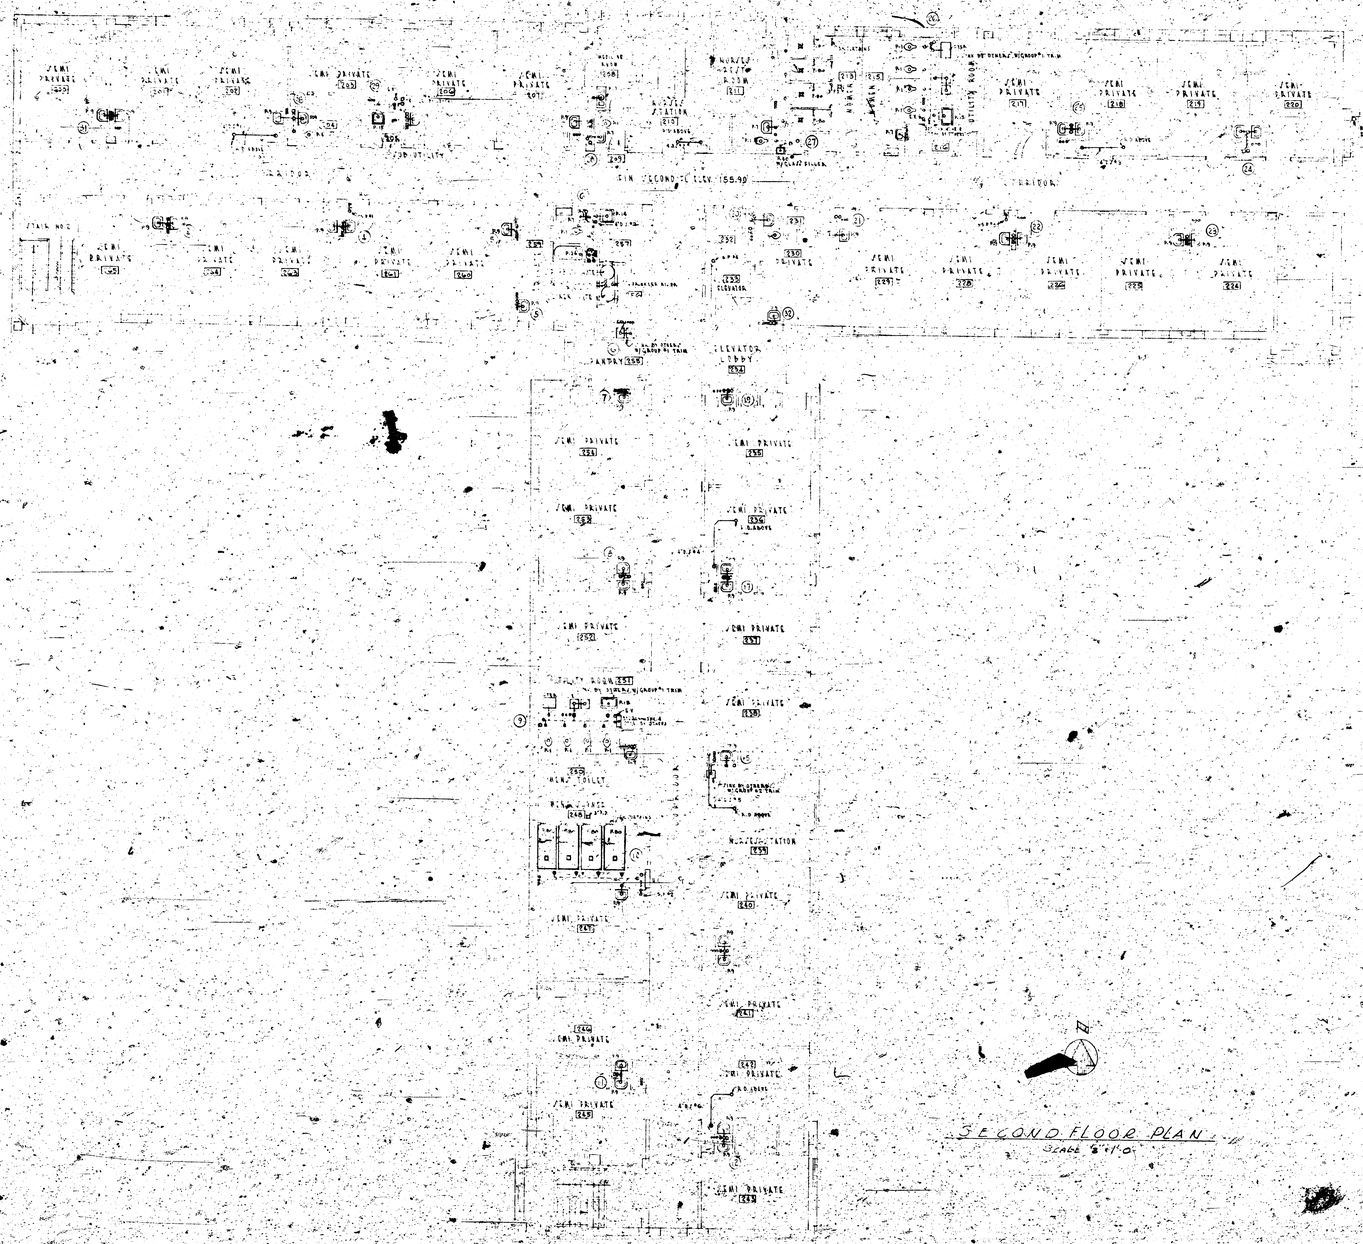

SECOND FLOOR PLAN
Scale 1/8"=1'-0"

ADDITION TO

REVISIONS


ST. JOSEPH'S HOSPITAL
SISTERS OF ST. JOSEPH
WICHITA KANSAS


SECOND FLOOR PLAN


DRAWN TR CAP CH

MAGUOLO AND QUICK
ARCHITECTS ENGINEERS
DETROIT MICH. ST. LOUIS MO.
MINNEAPOLIS MINN. CINCINNATI OHIO

COMMISSION NO. 548 B
DRAWING NO. P-5
SCALE As Noted
ISSUED 2-4-52
APPROVED

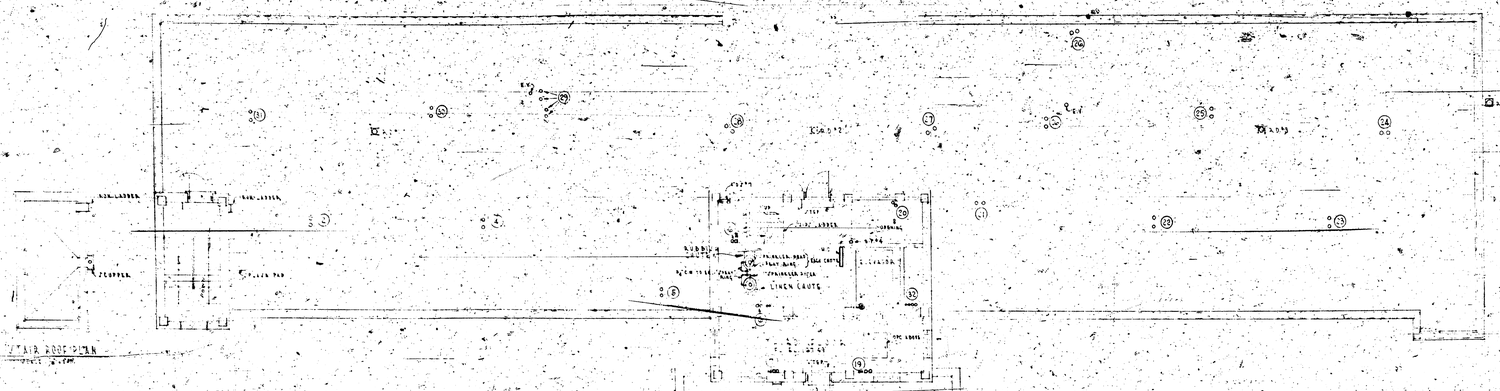

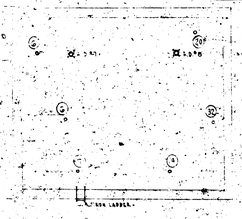

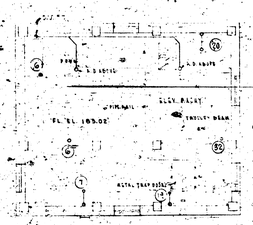



THIRD FLOOR & ROOF PLAN

ADDITION TO

ST. JOSEPH'S HOSPITAL
SISTERS OF ST. JOSEPH
WICHITA KANSAS

THIRD FLOOR & ROOF PLAN

REVISIONS

MAGUOLO AND QUICK
ARCHITECTS - ENGINEERS
DETROIT, MICH. ST. LOUIS, MO.
MINNEAPOLIS, MINN. CINCINNATI, OHIO.

DR. T.F.D.
TR. C.H.R.
CH.

JOB NUMBER 548
DRAWING NO. P-6
ISSUED 7-24-52
APPROVED
SCALE As Noted

PLUMBING RISER DIAGRAMS

NOT TO SCALE

(1) EXTEND ALL WASTE AND VENT PIPING, INDIVIDUALLY THRU FUTURE 3RD FLOOR OR PRESENT ROOF, AND AT TOWN WATER PIPING EXTEND THRU VENT HOODS
(2) PROVIDE PLUGGED OPENINGS IN TOP OF WASTE STACKS FOR FUTURE INSTALLATION OF FIXTURES ON 3RD FLOOR, AS INDICATED
(3) TERMINATE WATER RISERS AT 2ND FLOOR CEILING OR IN VENT HOODS - SET SLEEVES IN FUTURE 3RD FLOOR ON PRESENT ROOF FOR FUTURE EXTENSIONS OF WATER RISERS

△ STAND PIPE RISERS △ DOWNSPOUT RISER DIAGRAMS △

ADDITION TO

ST. JOSEPH'S HOSPITAL
SISTERS OF ST. JOSEPH
WICHITA KANSAS

RISER DIAGRAMS

REVISIONS

MASCUCCI AND QUICK
ARCHITECTS ENGINEERS
DETROIT, MICH. ST. LOUIS, MO.
LINCOLN, NEB. MINN. INDIANAPOLIS

CONSTRUCTION NO. 548
DRAWING NO. P-7
SCALE AS NOTED
DATE 2-1-52

DETAIL OF TYPICAL EXTERIOR CATCH BASIN

SCALE: 1" = 1'-0"

DETAIL OF TYPICAL INTERIOR CATCH BASIN

SCALE: 1" = 1'-0"

DETAIL OF TYPICAL INTERIOR CURB & GUTTER CLEAN OUT

SCALE: 1" = 1'-0"

PROFILE OF SANITARY SEWER

SCALE: HOR. 1" = 50' VERT. 1" = 5'

HORIZONTAL SECTION AT "A-A"

DETAIL OF TYPICAL MANHOLE

SCALE: 1" = 1'-0"

DETAIL OF DOWNSPOUT SHOE

SCALE: 1" = 1'-0"

DETAIL OF CURB & GUTTER EXPANSION JOINT

SCALE: 1" = 1'-0"

PROFILE OF STORM SEWER

SCALE: HOR. 1" = 50' VERT. 1" = 5'

PROFILE OF SANITARY SEWER

SCALE: HOR. 1" = 50' VERT. 1" = 5'

PROFILE OF SAN. TARY SEWER

SCALE: HOR. 1" = 50' VERT. 1" = 5'

ADDITION TO

ST. JOSEPH'S HOSPITAL

SISTERS OF ST. JOSEPH

WICHITA, KANSAS

PROFILES & DETAILS

MAGUOLO AND QUICK
ARCHITECTS ENGINEERS

DETROIT, MICH.
MINNEAPOLIS, MINN.
ST. LOUIS, MO.
CINCINNATI, OHIO

COMMISSION NO. 548 B

SHEET NO. P-8

REVISIONS