
RECONSTRUCTION OF CERTAIN BASKETBALL/TENNIS COURTS AND OTHER PEDESTRIAN SURFACES
PHASE I
PLANS FOR
4" SIDEWALK CONCRETE PAVEMENT CONSTRUCTION (6.00' WIDE)
IN SUNSET PARK

CITY OF WICHITA,KANSAS

INDEX NO. 785063

PROJECT NO. 472-76-245-82073-000-000-001

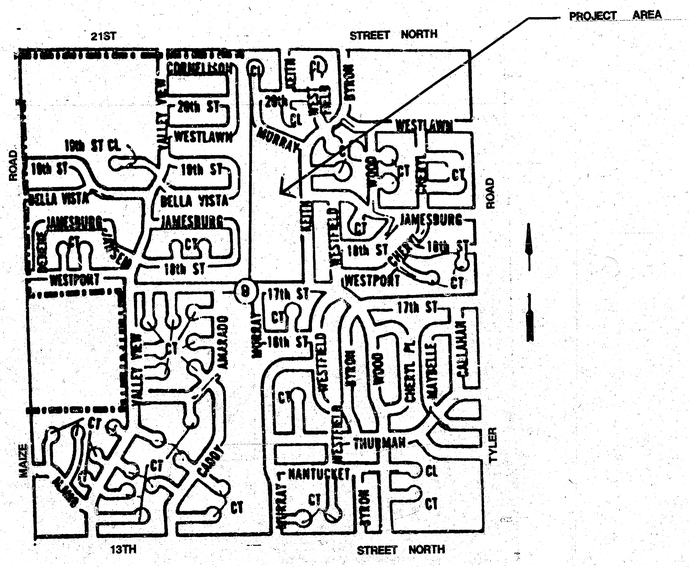

VICINITY MAP

INDEX

SHEET NO.	DESCRIPTION
1	TITLE SHEET
2	SITE PLAN

M. E. LINDEBAK, P.E.; CITY ENGINEER

N

DRAINAGE DEDICATION

HEAD WALL

7+00W

6+00W

5+00W

4+00W

3+00W

2+00W

1+00W

0+00W

17TH STREET

NORTH

MH CURB INLET

MH

FIELD INLET (existing) flow in 37.0

8" PVC

152' 8" PVC

Inlet top el. 41.0 5+35W 10+50N flow in 38.10 flow out 38.0

Inlet top el. 41.0 5+35W 12+00N flow out 38.50

EL. 42.50

EL. 43.55

SOCCER

EL. 42.55

EL. 43.85

Inlet top el. 40.80 4+75W 4+75N flow out 38.50

EL. 44.60

SOFTBALL

54'-40'

EL. 43.4

3 | 75n 3 | 00w

PLAY AREA

9 | 50n 2 | 70w

12" PVC 260'

FIELD INLET (existing) flow in (12") 36.55 flow in (8") 37.25

Inlet top el. 40.0 2+10W 6+45N flow in (12") 37.37 flow in (8") 37.70 flow out (12") 37.20

295'

Inlet top el. 41.0 11+80W 11+90N flow out 39.0

EX. 42" STORM SEWER

TENNIS

270'

159'

Inlet top el. 40.0 0+90W 4+00N flow out 38.36

Inlet top el. 40.67 flow out 37.77

PARKING

9 | 50n 0 | 57w

CURB INLET

KEITH STREET

REMOVE AND REPLACE 10 L.F. EXISTING SIDEWALK.

0+00N 1+00N 2+00N 3+00N 4+00N 5+00N 6+00N ℄ 6+20N 7+00N 8+00N 9+00N 10+00N 11+00N 12+00N 13+00N 14+00N 15+00N 16+00N

PROPOSED 4" SIDEWALK CONCRETE PAVENENT CONSTRUCTION (6.00' WIDE)

SITE PLAN

SUNSET PARK

BOARD OF PARK COMMISSIONERS
WICHITA, KANSAS

DATE	DRAWN	SCALE	SHEET 2 OF 2
OCT 82		1"=50'	