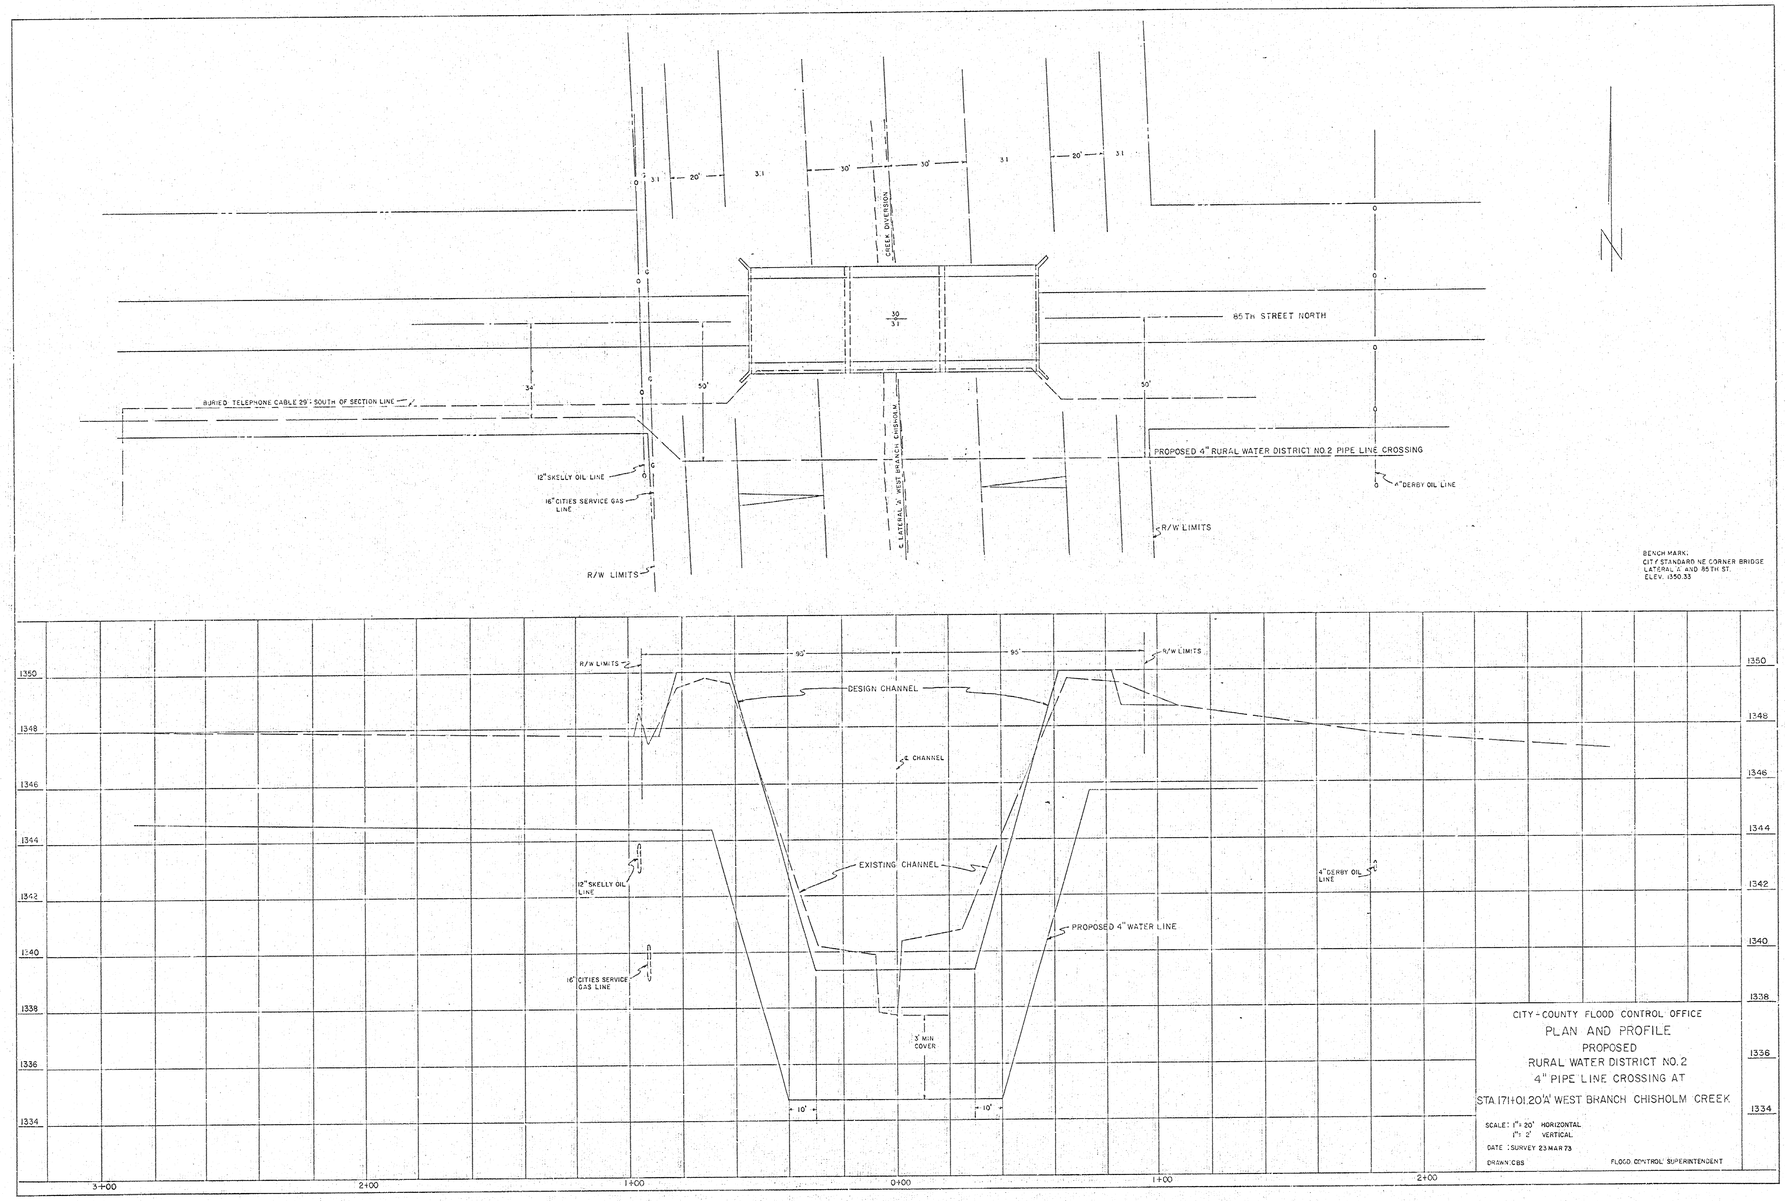


CITY - COUNTY FLOOD CONTROL OFFICE

PLAN AND PROFILE

PROPOSED

RURAL WATER DISTRICT NO. 2

4" PIPE LINE CROSSING AT

STA 171+01.20'A' WEST BRANCH CHISHOLM CREEK

SCALE: 1" = 20' HORIZONTAL
1" = 2' VERTICAL

DATE : SURVEY 23 MAR 73

DRAWN: CBS

FLOOD CONTROL SUPERINTENDENT