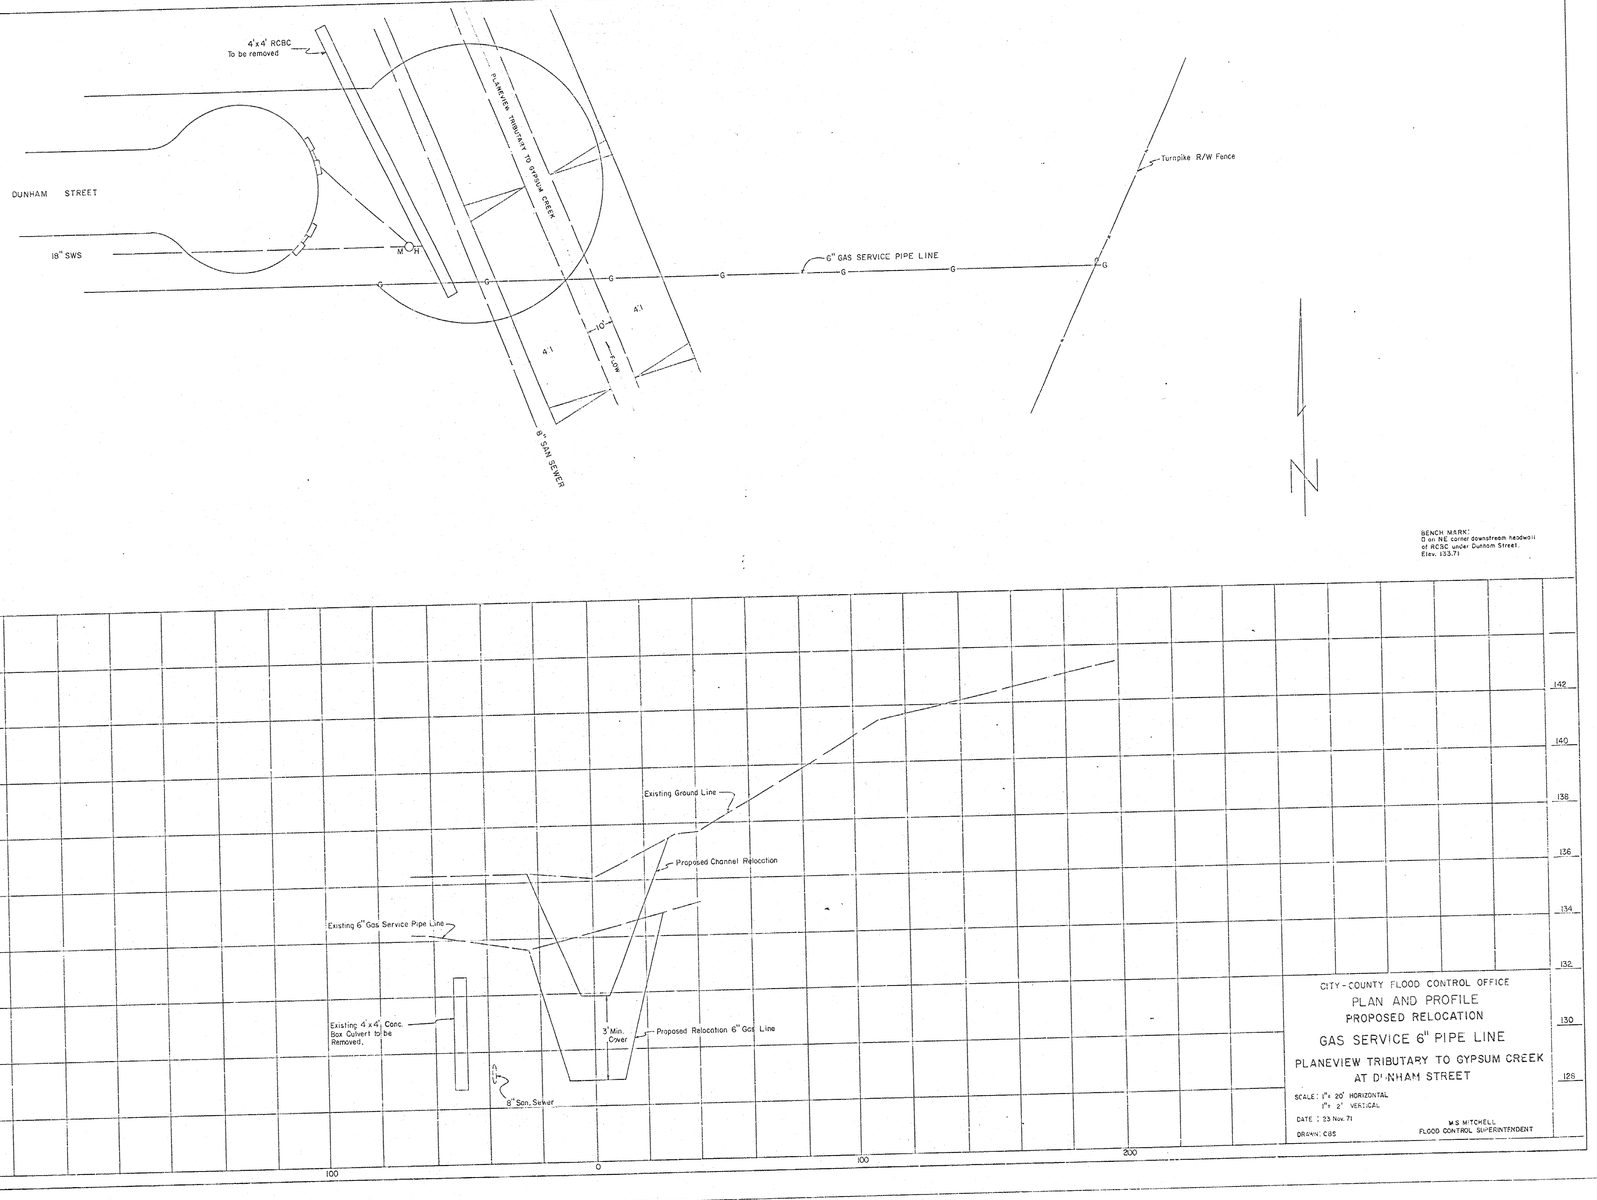

4'x4' RCBC
To be removed
PLANEVIEW TRIBUTARY TO GYPSUM CREEK
DUNHAM STREET
18" SWS
M H
G
6" GAS SERVICE PIPE LINE
Turnpike R/W Fence
4:1
4:1
10'
1.0%
8" SAN SEWER
BENCH MARK:
D on NE corner downstream headwall
of RCSC under Dunham Street.
Elev. 133.71
142
140
138
136
132
130
128
100
0
100
200
Existing Ground Line
Proposed Channel Relocation
Existing 6" Gas Service Pipe Line
Existing 4'x4' Conc.
Box Culvert to be
Removed.
3' Min.
Cover
Proposed Relocation 6" Gas Line
8" San. Sewer
CITY-COUNTY FLOOD CONTROL OFFICE
PLAN AND PROFILE
PROPOSED RELOCATION
GAS SERVICE 6" PIPE LINE
PLANEVIEW TRIBUTARY TO GYPSUM CREEK
AT DUNHAM STREET
SCALE: 1"= 20' HORIZONTAL
1"= 2' VERTICAL
DATE : 23 Nov. 71
DRAWN: CBS
W.S. MITCHELL
FLOOD CONTROL SUPERINTENDENT