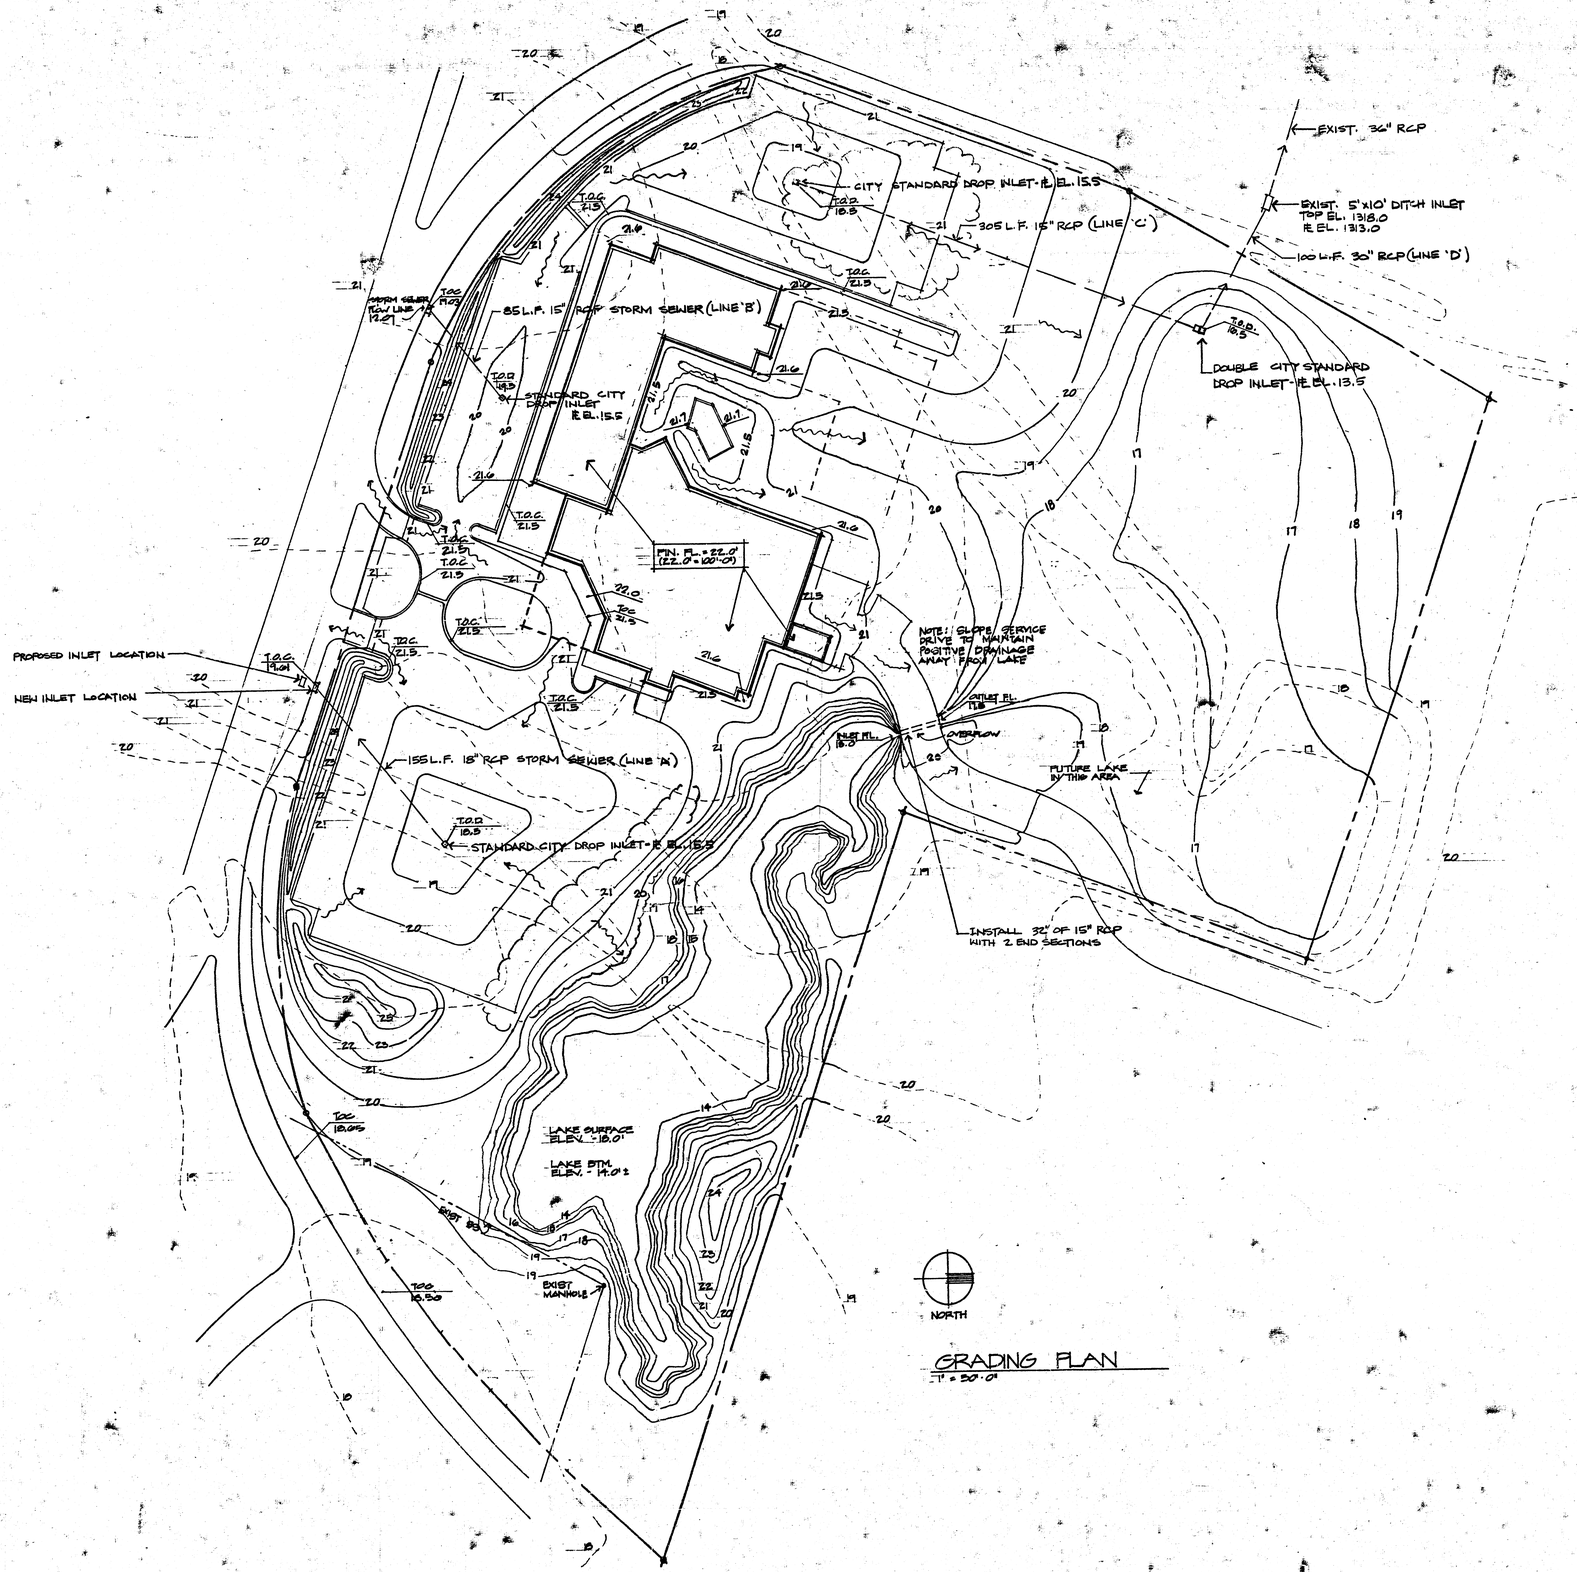


LEGEND

T.O.C. TOP OF CURB
T.O.D. TOP OF DRAIN
18 EXISTING CONTOUR
20 NEW CONTOUR
21.5 SPOT ELEVATION (NEW)

NOTE:
ANY EXCAVATION OF EXISTING UTILITY LINES MUST BE EXPOSED BY HAND DIGGING PRIOR TO MACHINE DIGGING. NOTIFY WICHITA AIRPORT AUTHORITY BEFORE COMMENCING WITH ANY UTILITY EXCAVATIONS

SEE PLAN & PROFILE SHEET FOR STORM SEWER GRADES.

GRADING PLAN

1" = 30'-0"

5-21-80
3-4-80
2-27-80
2-18-80
2-1-80

SITE 2

AIRPORT HILTON
WICHITA, KANSAS

DEVELOPED BY TRANSAMERICAN INVESTMENT PROPERTIES, INC.

RKS
robson kuhnel and spangenberg a.i.a. architects and planners p.a.
7701 east kellogg wichita, kansas 67207 suite 815 telephone 316 685-4234

1/3




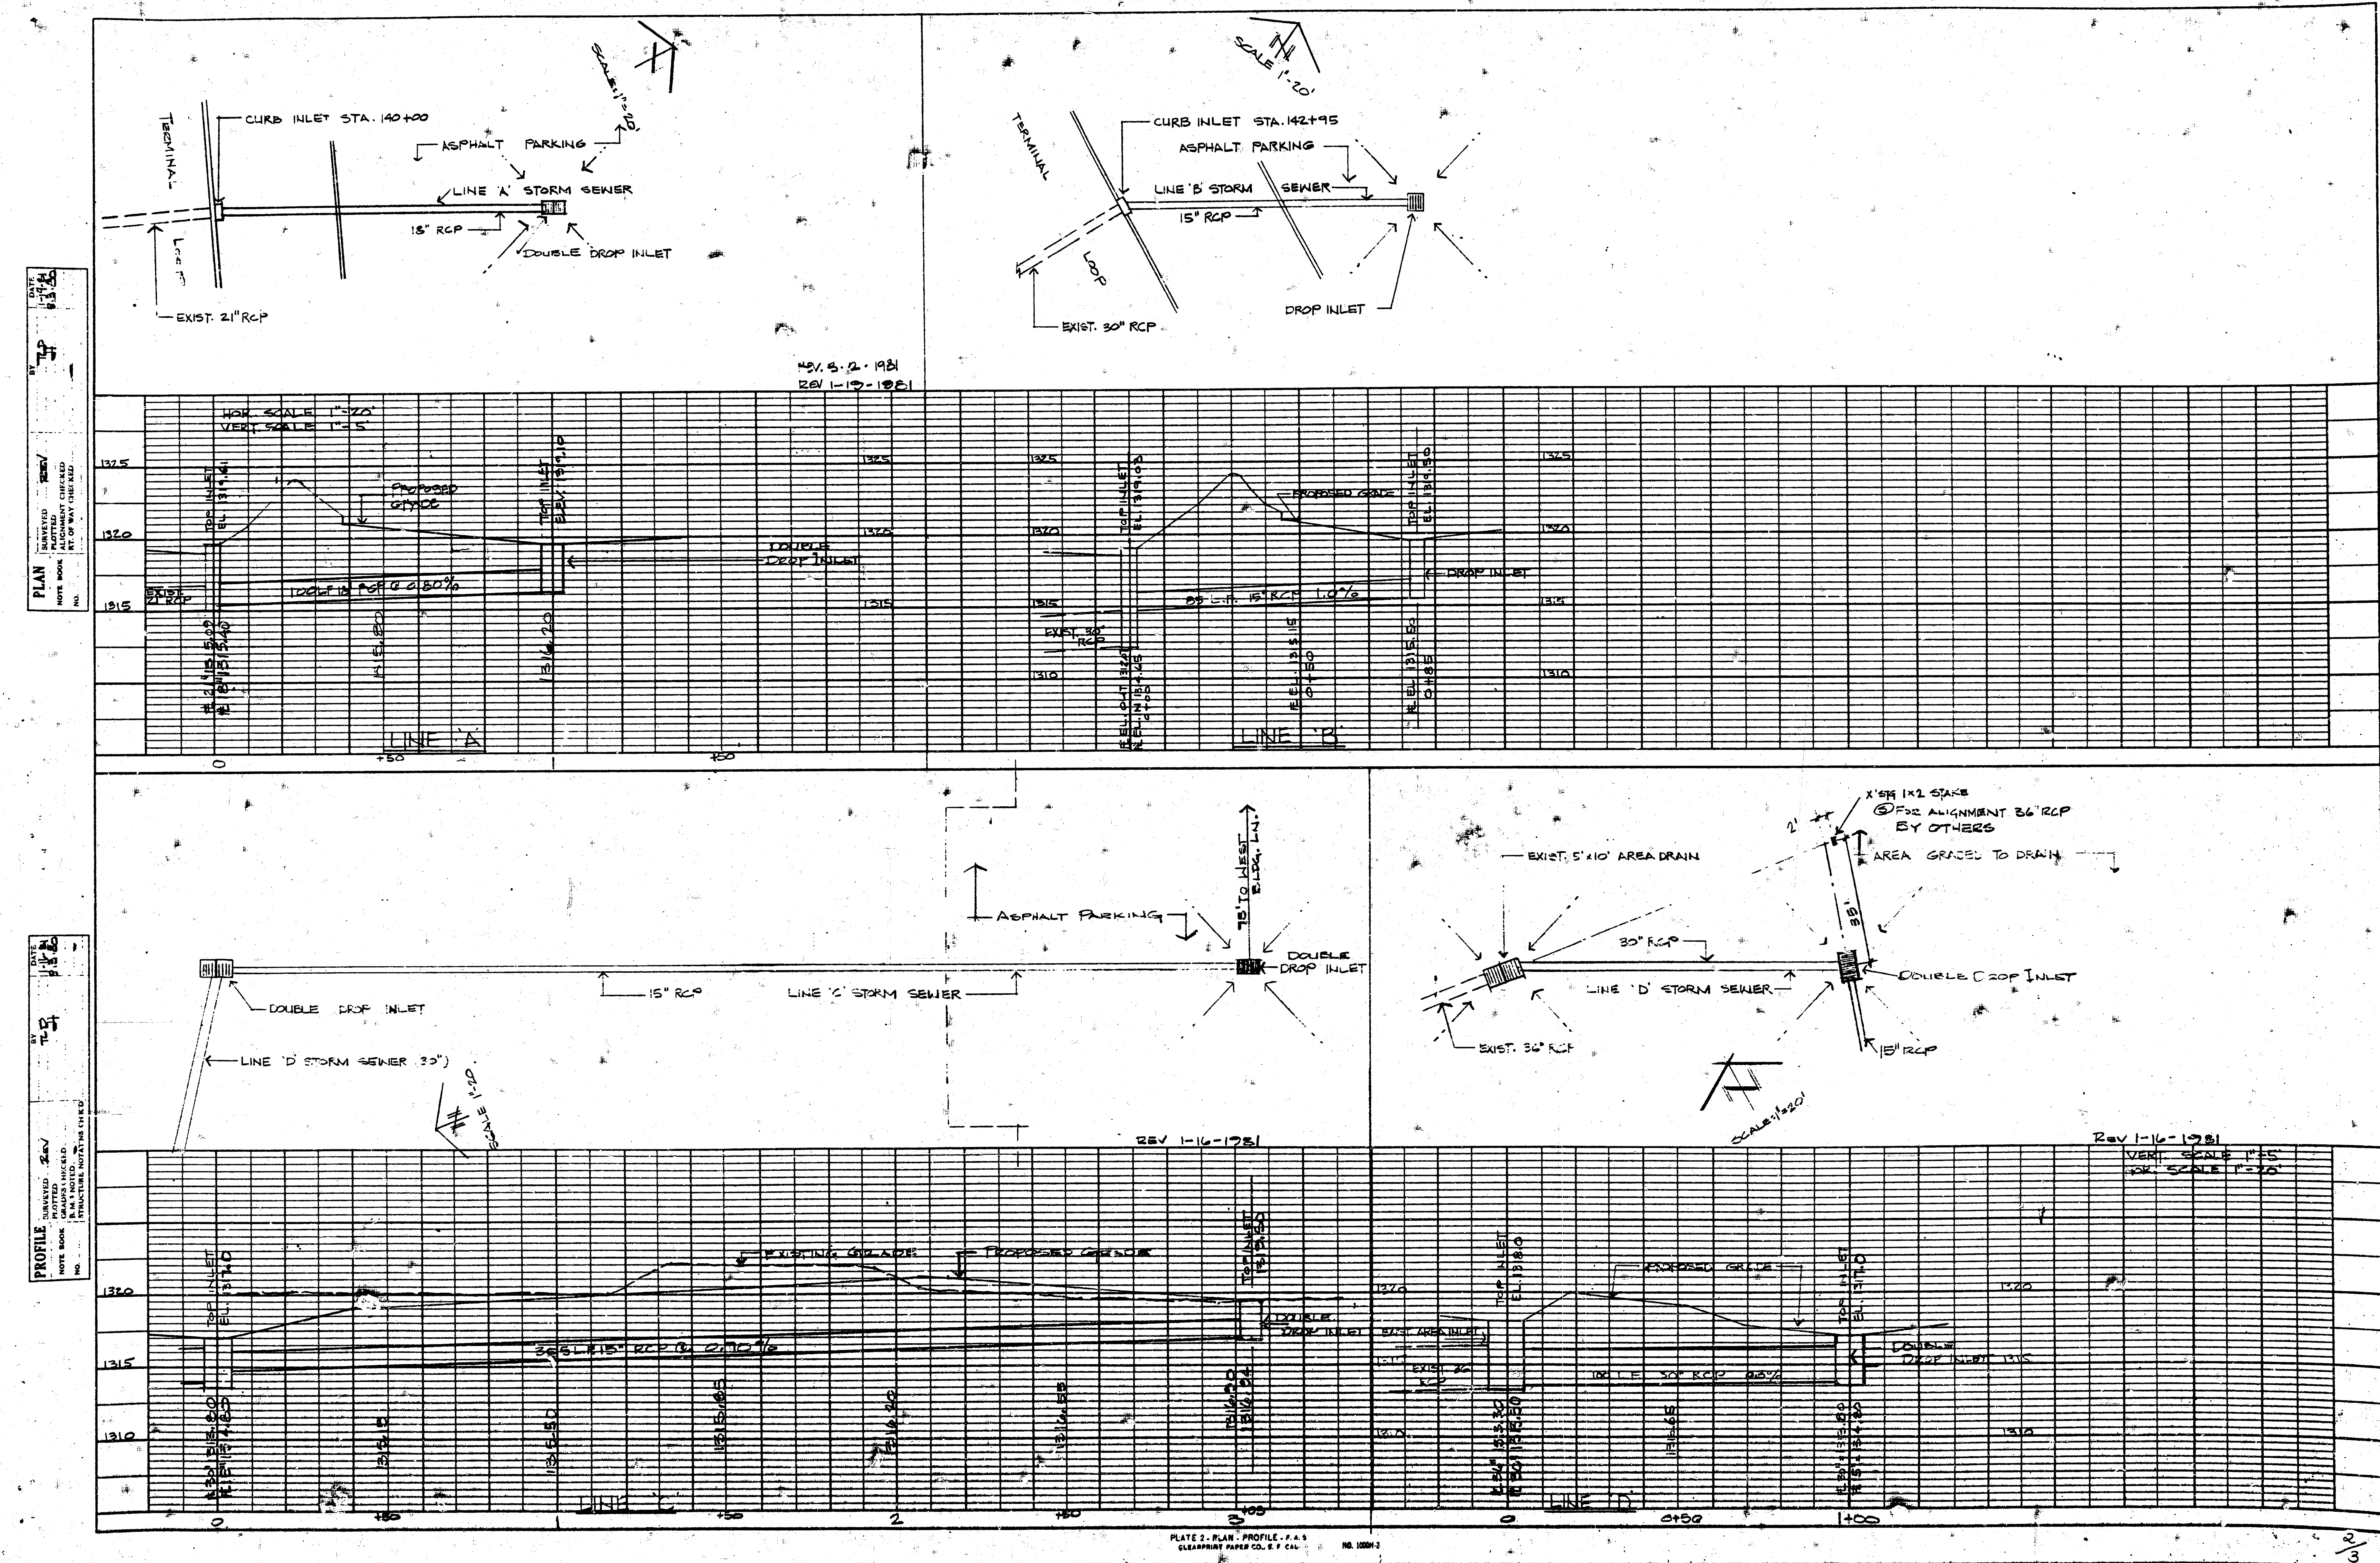



PLATE 2 - PLAN - PROFILE - F.A.S
CLEARPRINT PAPER CO., S. F. CAL. NO. 1000H-2


Airport Hilton
Private sws

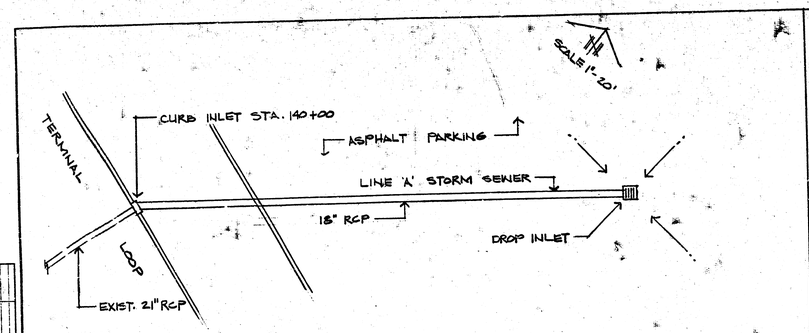


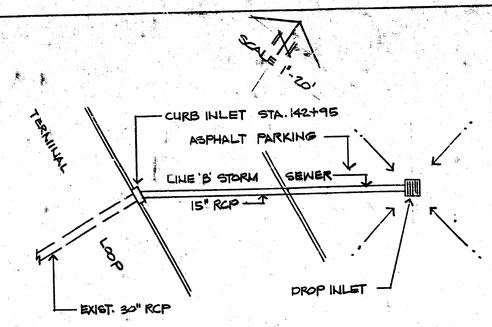

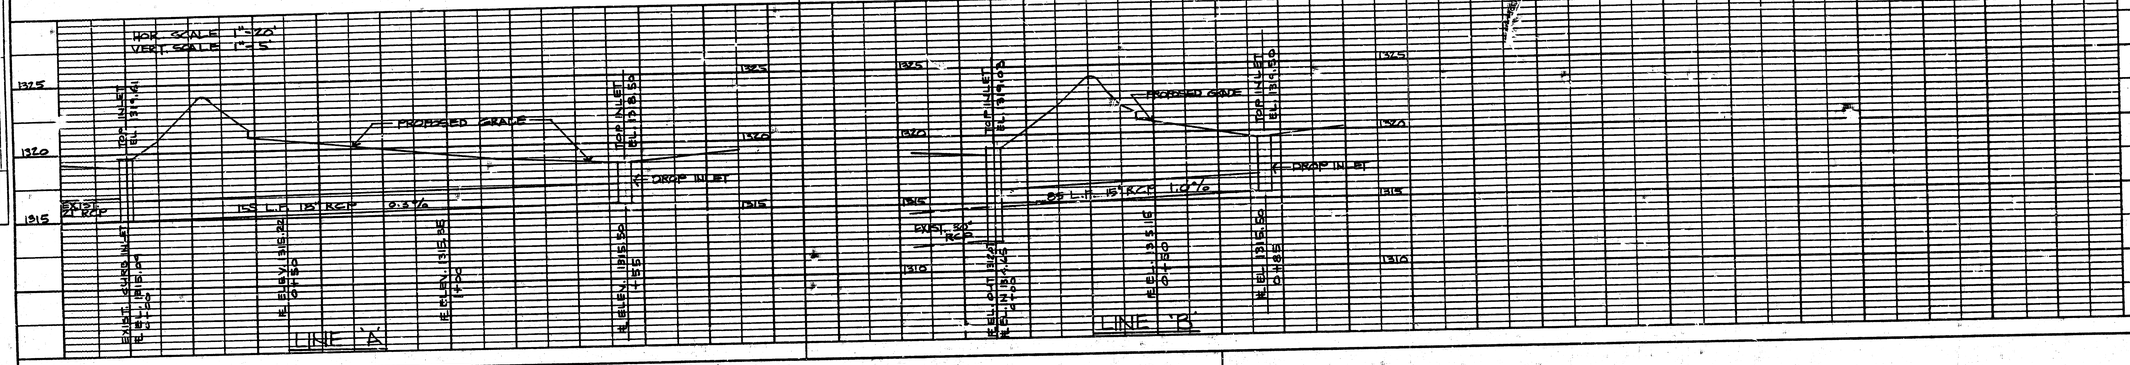

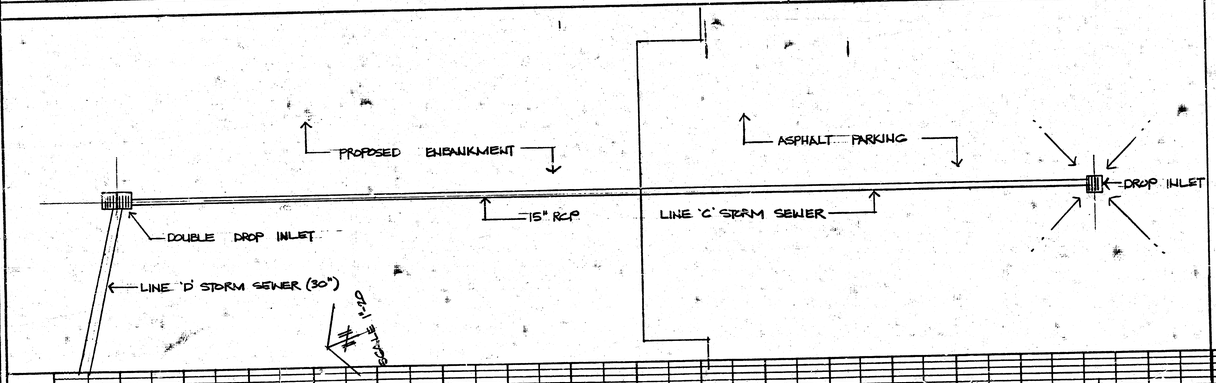

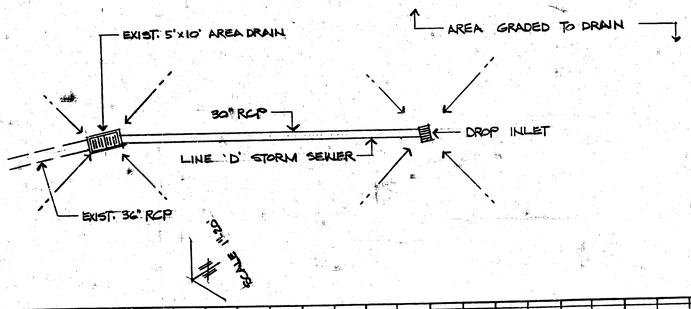

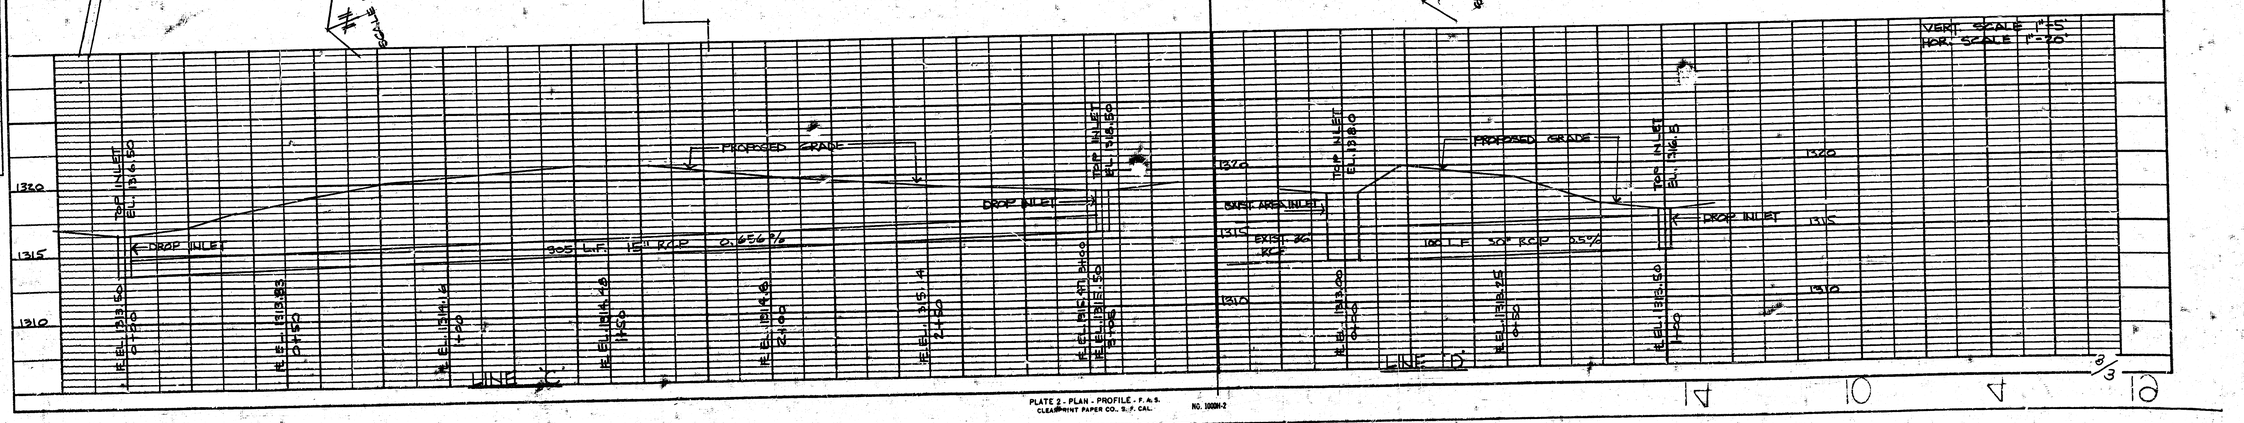

PLAN — SURVEYED, PLOTTED, DRAWN, CHECKED, ALTERATION CHECKED, NOTE BOOK, NO., BY, DATE 8.13.80

PROFILE — SURVEYED, PLOTTED, DRAWN, CHECKED, B.M. # NOTED, NO., STRUCTURE NOTATING CHK'D, BY, DATE 8.13.80

PLATE 2 - PLAN - PROFILE - F. A. S.
CLEARPRINT PAPER CO., S.F. CAL. NO. 1000M-2

8/3