
STRUCTURE TABLE

STRUCTURE NUMBER	TYPE OF STRUCTURE	RIM ELEVATION	LOCATION FROM BASE POINT NORTH	LOCATION FROM BASE POINT WEST
1	MANHOLE	1298.50	0.00	0.00
2	INLET	1298.00	40.00	0.00
3	INLET	1298.00	80.00	0.00
4	INLET	1298.00	120.00	0.00
5	INLET	1298.00	160.00	0.00
6	INLET	1298.00	200.00	0.00
7	MANHOLE	1298.50	240.00	0.00
8	MANHOLE	1298.50	280.00	0.00
8-1	MANHOLE	1298.50	320.00	0.00
8-2	MANHOLE	1298.50	360.00	0.00
8-3	MANHOLE	1298.50	400.00	0.00
9	INLET	1298.00	440.00	0.00
9-1	MANHOLE	1298.50	440.00	40.00
9-2	MANHOLE	1298.50	440.00	80.00
9-3	AREA DRAIN	1298.00	440.00	120.00
9-4	AREA DRAIN	1298.00	440.00	160.00
9-5	AREA DRAIN	1298.00	440.00	200.00
9-6	AREA DRAIN	1298.00	440.00	240.00
9-7	INLET	1298.00	440.00	280.00

3 DRAIN TILIKU ISLAND

2 SECTION

1 SECTION

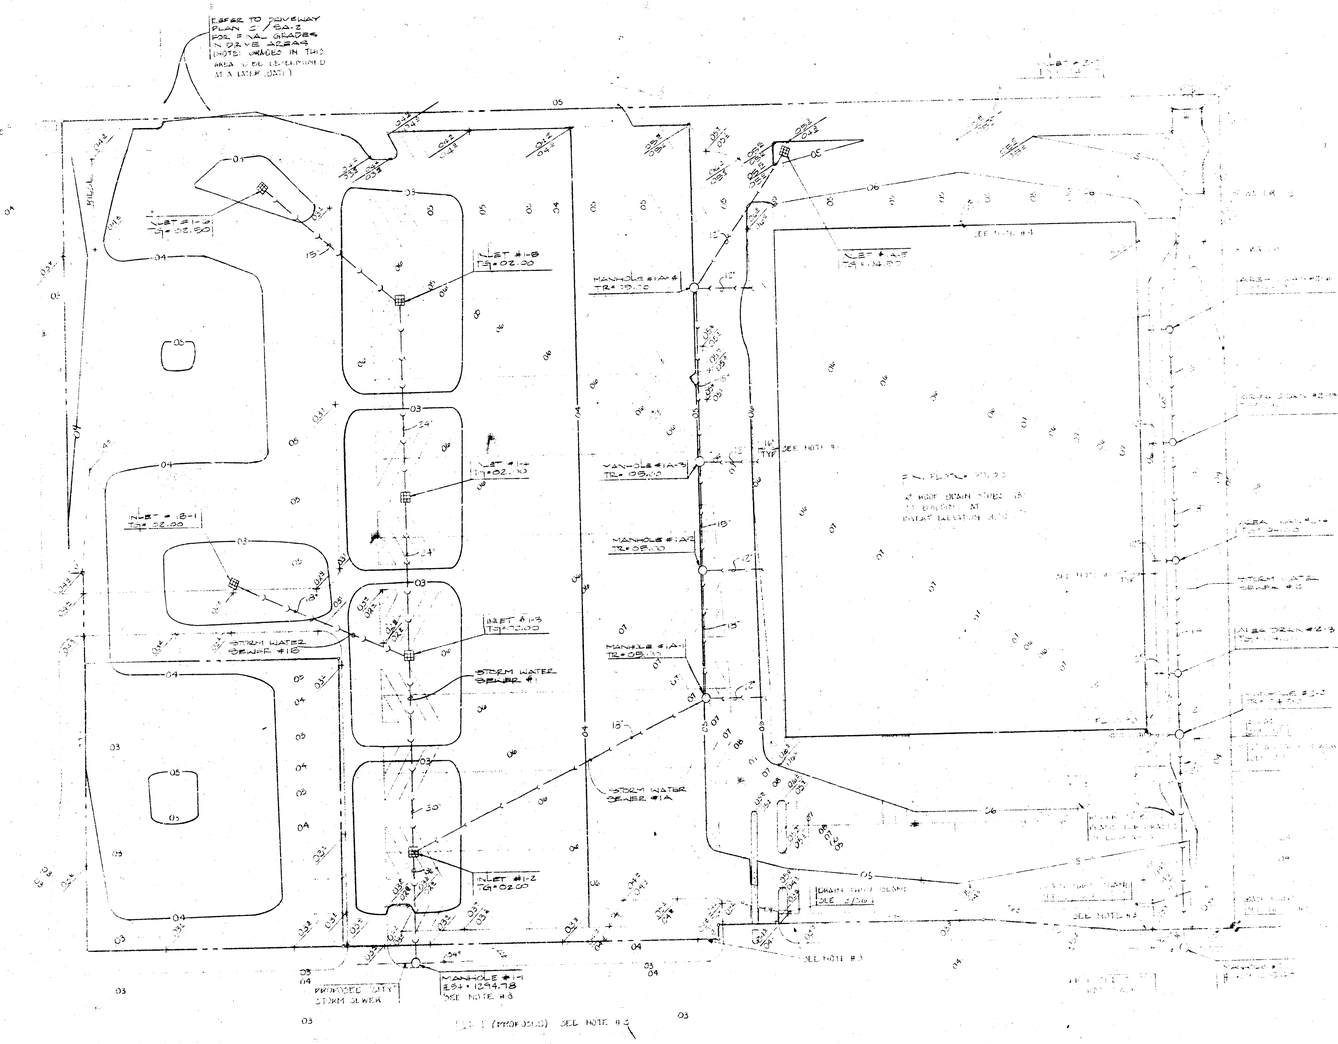

NOTES

1. INITIAL TO VERIFY & COORDINATE EXACT LOCATION OF SIDE DRAIN & DRIVE DRAIN WITH PAVING DRAWINGS & MAKE ADJUSTMENTS AS DESIRED.
2. FINISHED GRADES SHOWN ARE TO THE TOP OF PAVEMENT & GRADES OF PAVED AREAS.
3. MINOR CHANGES MAY BE MADE TO SPOT ELEVATIONS SHOWN IN ORDER TO ACHIEVE POSITIVE DRAINAGE AWAY FROM BUILDING & FINE GRADING. VERIFY FINISH GRADES WITH CITY OF WICHITA & MAKE ADJUSTMENTS AS NECESSARY.
4. ROUGH GRADE GROUND BUILDING TO 6" BELOW FINISH FLOOR. REFER TO BUILDING PLANS FOR FINE GRADING SURROUNDING BUILDING.
5. LOCATE ALL STORM SEWER STRUCTURES FROM BASE POINT. ASSUME PROPERTY LINE WEST FROM BASE POINT TO BE 1000' WEST.
6. ALL STORM WATER PIPE SHALL BE REINFORCED CONCRETE PIPE PER THE SPECIFICATIONS
6. ALL MANHOLE LIDS, INLET GRATES, & AREA DRAIN GRATES TO BE BOLTED OR LOCKED. SEE DETAILS/SPECIFICATIONS, SECTION 2F3 PART 1 PARAGRAPH B4.
7. TAPER CURB HEIGHT FROM 3" TO 6" IN FIRST 10'
8. COORDINATE WITH THE "CITY OF WICHITA" FOR CONSTRUCTION OF NEW MANHOLE OVER PROPOSED "CITY" STORM SEWER.

A SITE GRADING PLAN

SCALE 1" = 40' NORTH

LEGEND

EXISTING CONTOUR
NEW CONTOUR
SPOT ELEVATION
STORM INLET
AREA DRAIN
STORM WATER SEWER

LAW/KINGDON, P.A.
213 E. HARVEY WICHITA, KANSAS 67202
PHONE (316) 262-2691
ARCHITECTS & ENGINEERS

ALBERT C. FRICKEY LICENSED 6719 KANSAS PROFESSIONAL ENGINEER

BEN J. KINGDON 1056 REGISTERED ARCHITECT STATE OF KANSAS

Copyright ©1978 Law/Kingdon, P.A.

DRAWN DEWS | CHECKED

RELATED DRAWINGS
CIVIL
ARCH
STRUCTURAL
MECHANICAL
ELECTRICAL
OTHER

SEQUENCE NUMBER

TARGET WEST
Wichita, Kansas
PROJECT NUMBER 7680


KEY PLAN

TENANT


SITE GRADING PLAN

TENANT NUMBER | SHEET NUMBER SG-1


FILMED FROM THE BEST AVAILABLE COPY....

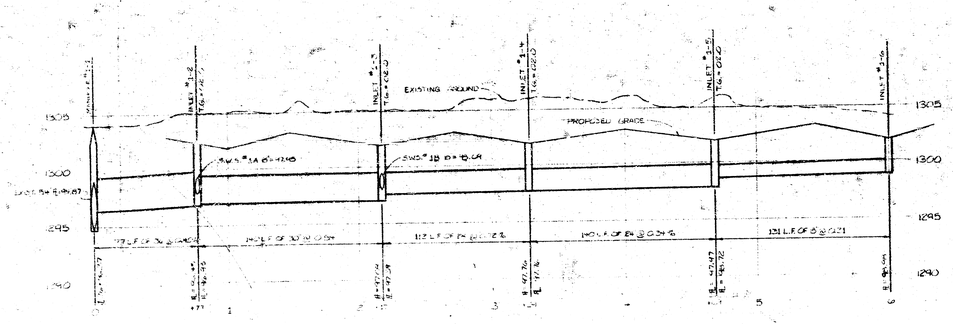


STORM WATER SEWER #1 PROFILE

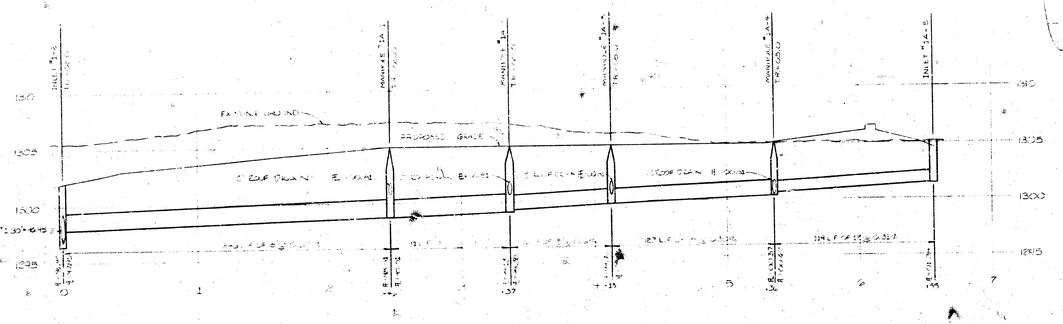


STORM WATER SEWER #1A PROFILE

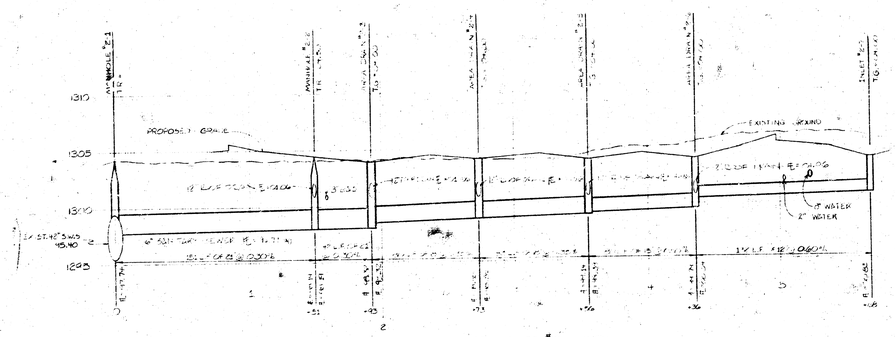

STORM WATER SEWER #2 PROFILE

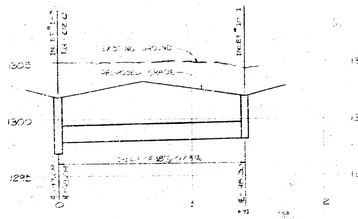


STORM WATER SEWER #2B PROFILE

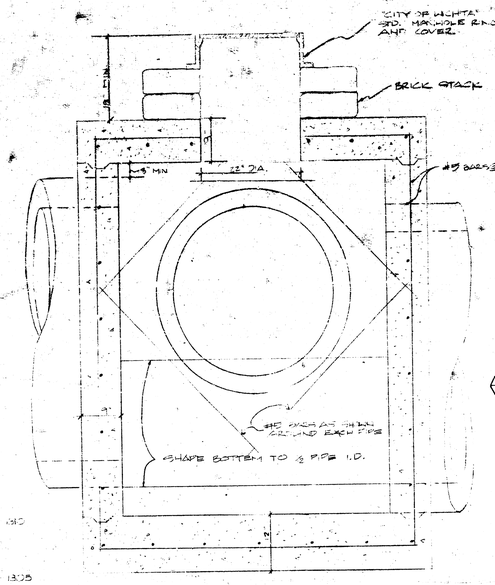


SECTION

MANHOLE	A	B
1-1	5'-6"	9'-0"
2-1	5'-6"	4'-0"

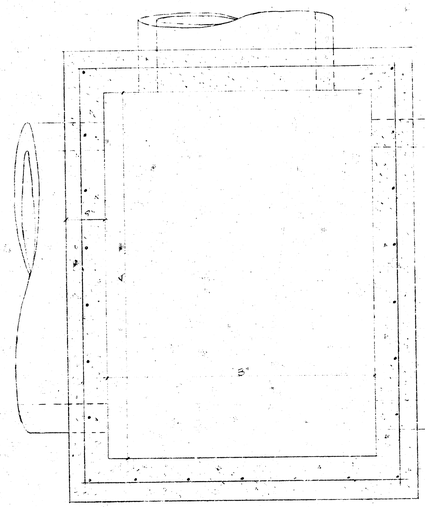


PLAN

4 MANHOLE #1-1 & 2-1

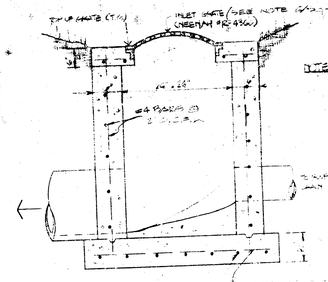


AREA DRAIN (N.T.S.)

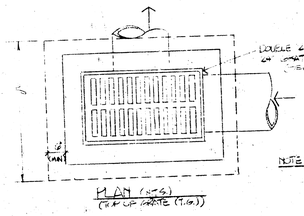


PLAN (N.T.S.)
(TOP OF GRATE (T.G.))

NOTE: DECK MAY HAVE TO BE CUT TO FIT P.W.C.P.A. STANDARDS. MAY BE ABLE TO USE UP TO FIRST JOINT. CONCRETE WALLS OF TYPE 'A' INLETS

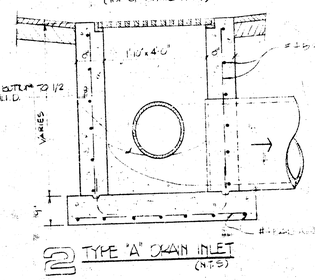

2 TYPE 'A' DRAIN INLET (N.T.S.)

ROBERT D. FRIESEN LICENSED 6719 KANSAS PROFESSIONAL ENGINEER

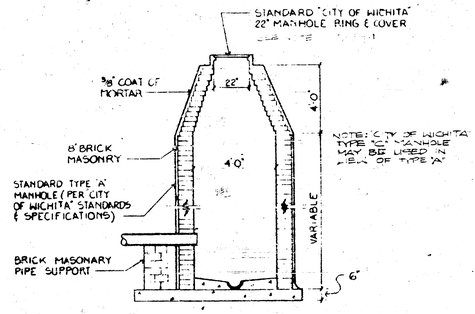

3 MANHOLE DETAIL

PRINTS ISSUED

DATE	PURPOSE	NO.
6-21-78	FOR CONSTRUCTION	25

FOR CONSTRUCTION: 6-21-78

REVISIONS

DATE	ITEM	NO.

LAW/KINGDON, P.A.
213 S. MARKET WICHITA, KANSAS 67202
PHONE (316) 265-9564
ARCHITECTS & ENGINEERS

REGISTERED ARCHITECT BEN J. KINGDON 1096 STATE OF KANSAS

Copyright © 1978 Law/Kingdon, PA.

DRAWN	CHECKED
JAA	RDF

RELATED DRAWINGS

CIVIL	
SITE PLAN	
STRUCTURE	
MECHANICAL	
ELECTRICAL	
OTHER	

SEQUENCE NUMBER
OF SHEETS

TARGET WEST
Wichita, Kansas
PROJECT NUMBER 7880

KEY PLAN

TENANT

STORM WATER SEWER DETAILS
SHEET TITLE

TENANT NUMBER

SHEET NUMBER SG-2 2/2

OF SHEETS

Private proj. no. 468-76-245-80848-000-000-008

FILMED FROM THE BEST AVAILABLE COPY