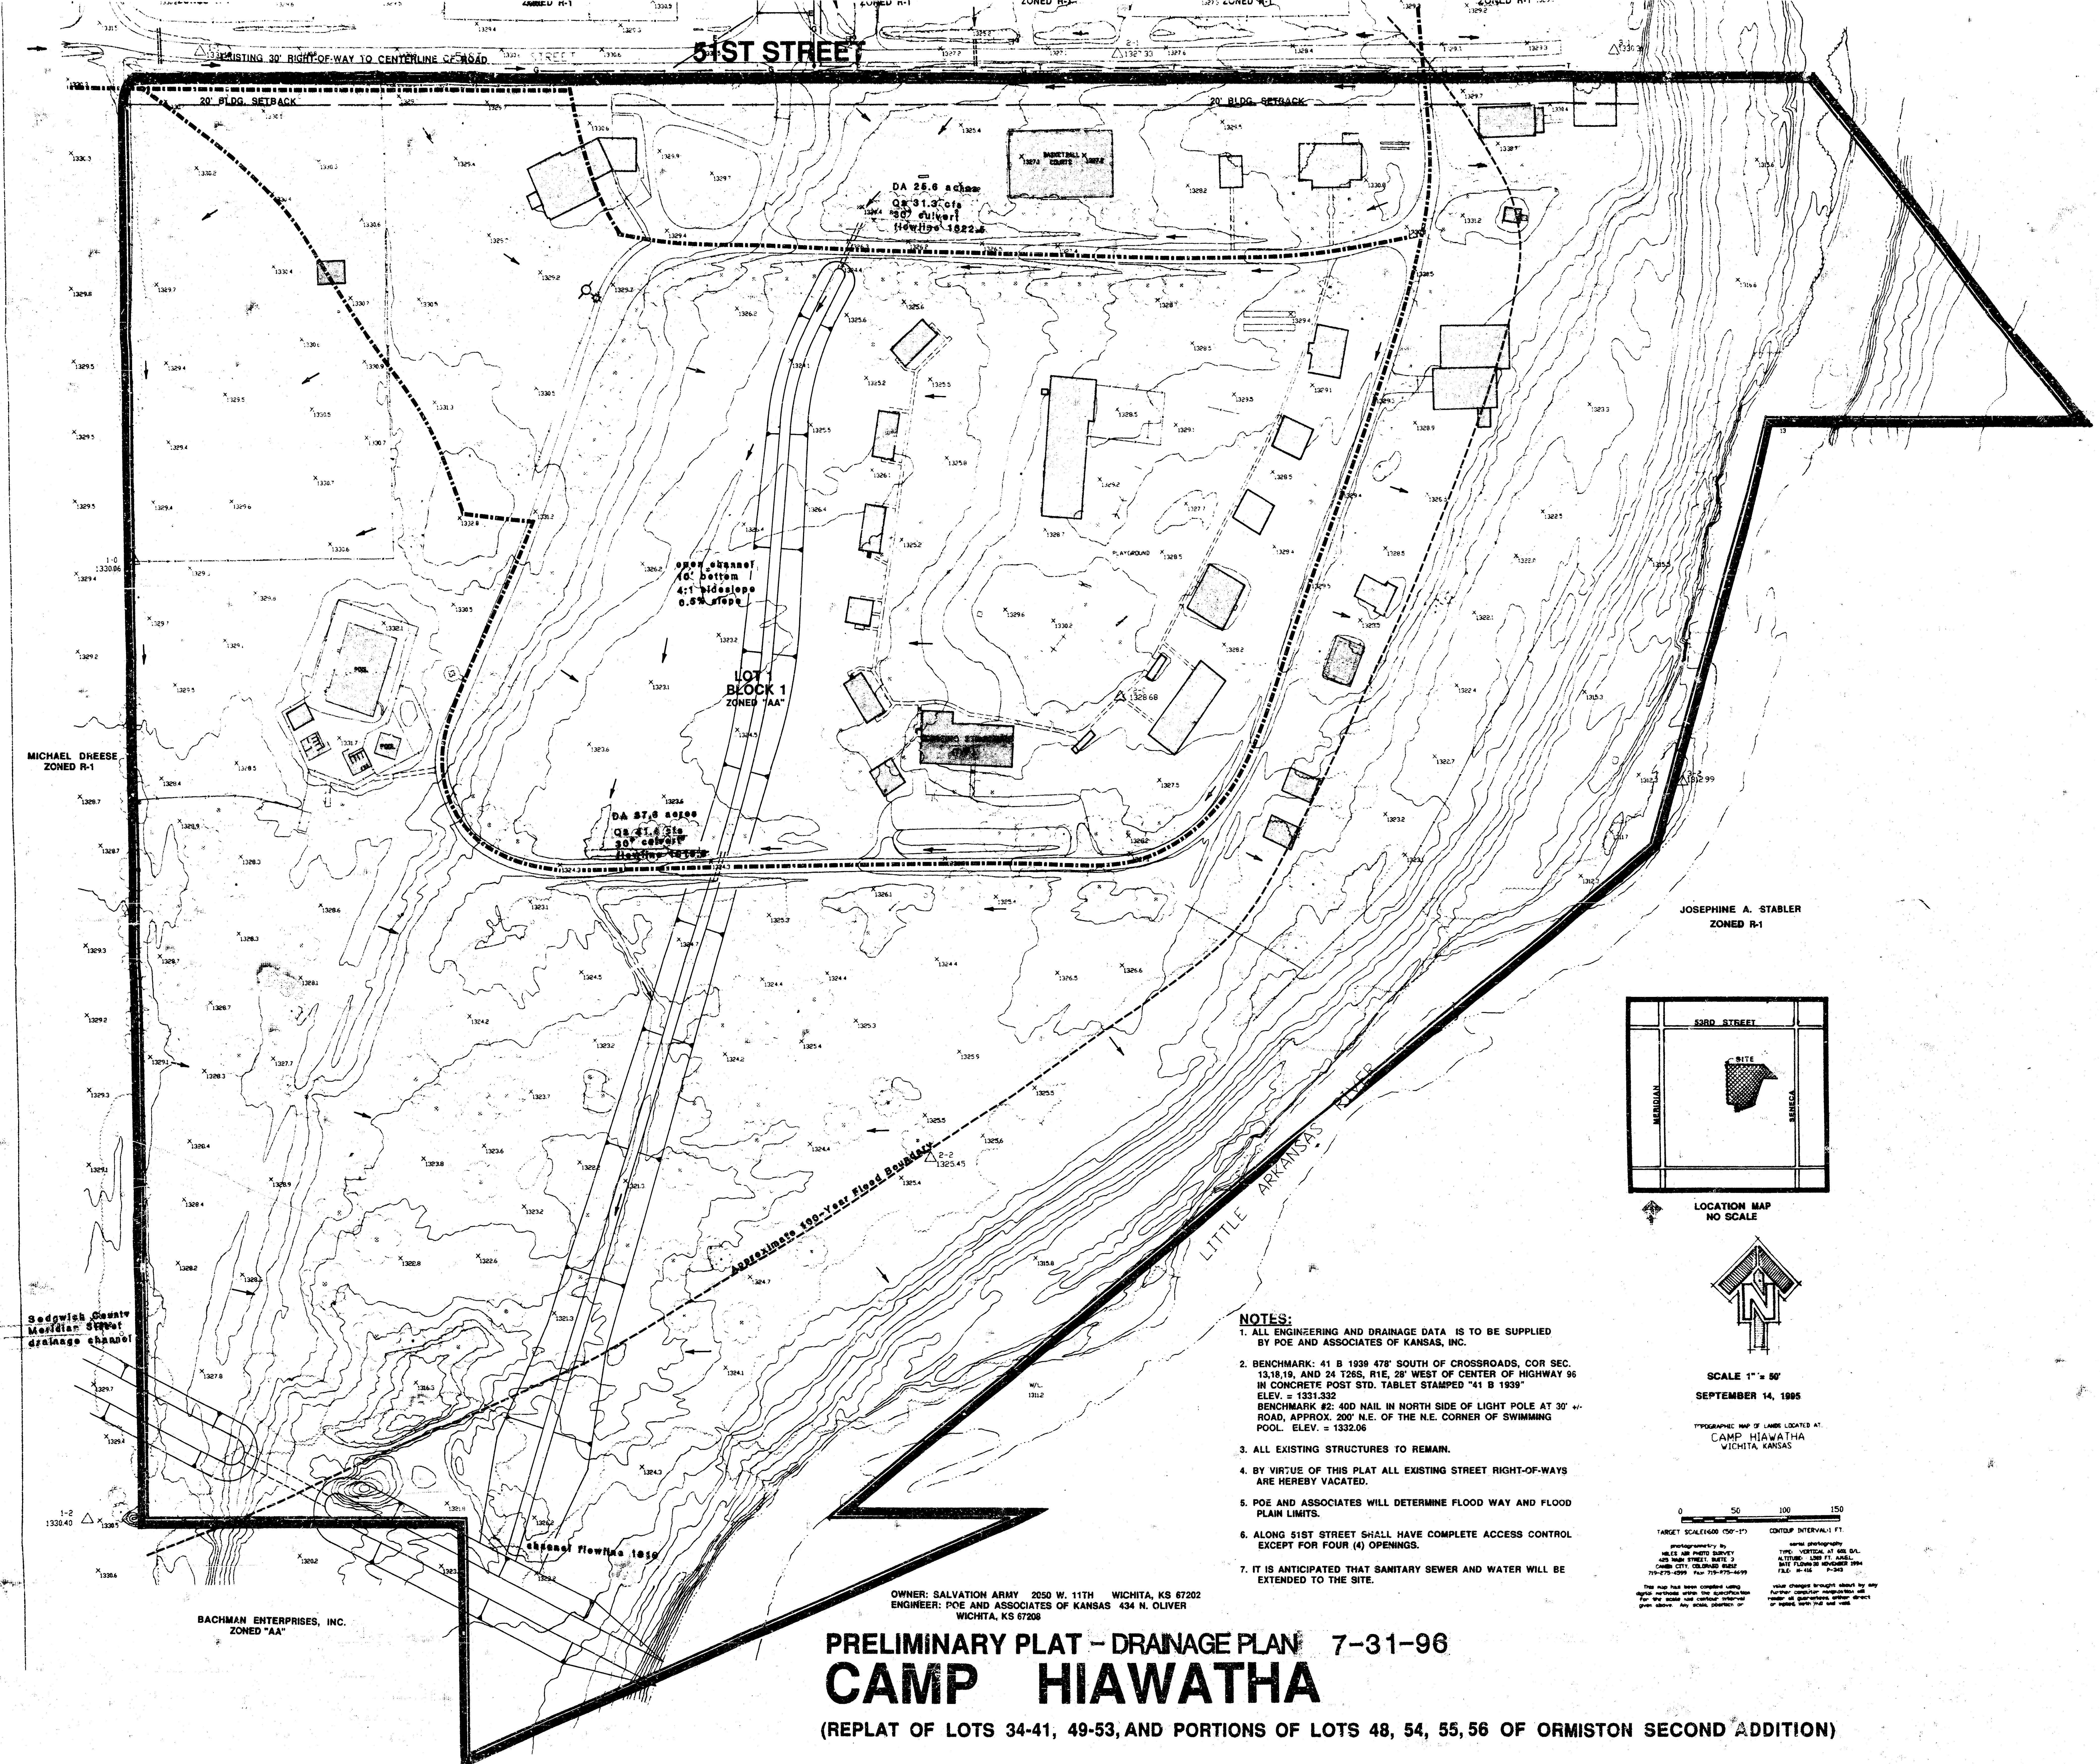
51ST STREET
EXISTING 30' RIGHT-OF-WAY TO CENTERLINE OF ROAD
20' BLDG. SETBACK
20' BLDG. SETBACK
BASKETBALL COURTS
DA 25.6 acres
Q= 31.3 cfs
30" culvert
flowline 1322.5
open channel
10' bottom
4:1 sideslope
0.5% slope
LOT 1
BLOCK 1
ZONED "AA"
POOL
PLAYGROUND
1328.68
DA 37.6 acres
Q= 41.4 cfs
30" culvert
MICHAEL DREESE
ZONED R-1
JOSEPHINE A. STABLER
ZONED R-1
Approximate 100-Year Flood Boundary
2-2
1325.45
LITTLE ARKANSAS RIVER
Sedgwick County
Meridian Street
drainage channel
1-2
1330.40
channel flowline 1319
BACHMAN ENTERPRISES, INC.
ZONED "AA"
53RD STREET
SITE
MERIDIAN
SENECA
LOCATION MAP
NO SCALE
N
0
50
100
150

NOTES:

1. ALL ENGINEERING AND DRAINAGE DATA IS TO BE SUPPLIED BY POE AND ASSOCIATES OF KANSAS, INC.
2. BENCHMARK: 41 B 1939 478' SOUTH OF CROSSROADS, COR SEC. 13,18,19, AND 24 T26S, R1E, 28' WEST OF CENTER OF HIGHWAY 96 IN CONCRETE POST STD. TABLET STAMPED "41 B 1939"
   ELEV. = 1331.332
   BENCHMARK #2: 40D NAIL IN NORTH SIDE OF LIGHT POLE AT 30' +/- ROAD, APPROX. 200' N.E. OF THE N.E. CORNER OF SWIMMING POOL. ELEV. = 1332.06
3. ALL EXISTING STRUCTURES TO REMAIN.
4. BY VIRTUE OF THIS PLAT ALL EXISTING STREET RIGHT-OF-WAYS ARE HEREBY VACATED.
5. POE AND ASSOCIATES WILL DETERMINE FLOOD WAY AND FLOOD PLAIN LIMITS.
6. ALONG 51ST STREET SHALL HAVE COMPLETE ACCESS CONTROL EXCEPT FOR FOUR (4) OPENINGS.
7. IT IS ANTICIPATED THAT SANITARY SEWER AND WATER WILL BE EXTENDED TO THE SITE.

SCALE 1" = 50'

SEPTEMBER 14, 1995

TOPOGRAPHIC MAP OF LANDS LOCATED AT
CAMP HIAWATHA
WICHITA, KANSAS

TARGET SCALE1:600 (50'-1")

CONTOUR INTERVAL:1 FT.

photogrammetry by
MILES AIR PHOTO SURVEY
425 MAIN STREET, SUITE 3
CANON CITY, COLORADO 81212
719-275-4599 Fax 719-275-4699

aerial photography
TYPE: VERTICAL AT 60% O/L
ALTITUDE: 1,569 FT. A.M.G.L.
DATE FLOWN: 30 NOVEMBER 1994
FILE: M-416 P-343

This map has been compiled using digital methods within the specification for the scale and contour interval given above. Any scale, position or value changes brought about by any further computer manipulation will render all guarantees, either direct or implied, both null and void.

OWNER: SALVATION ARMY 2050 W. 11TH WICHITA, KS 67202
ENGINEER: POE AND ASSOCIATES OF KANSAS 434 N. OLIVER
WICHITA, KS 67208

PRELIMINARY PLAT - DRAINAGE PLAN 7-31-96

CAMP HIAWATHA

(REPLAT OF LOTS 34-41, 49-53, AND PORTIONS OF LOTS 48, 54, 55, 56 OF ORMISTON SECOND ADDITION)