
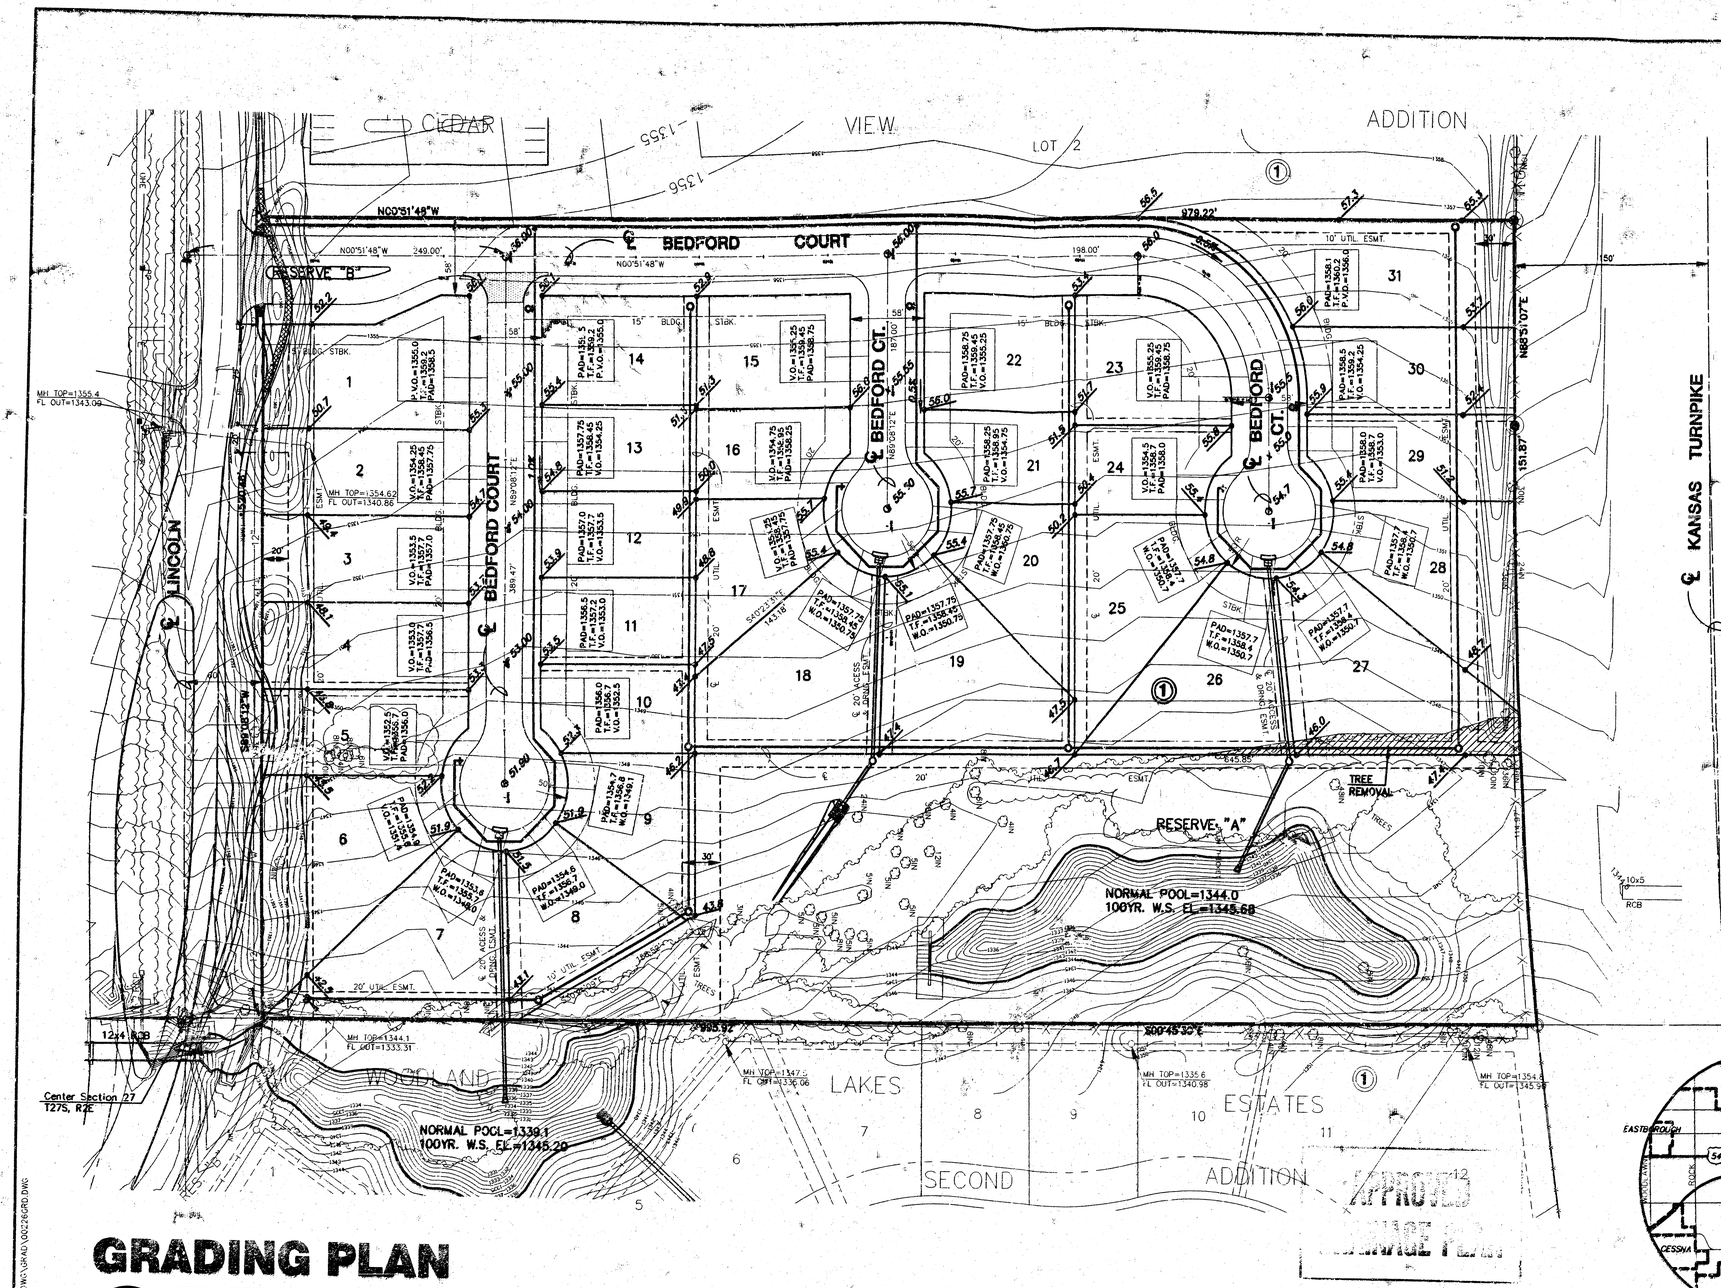



SCALE: 1"=50'
0 50 100 150

## BENCHMARKS

BM#1 60d in HLP 105' E & 45' W of 1/4 cor.
Elev.=1334.61


| MINIMUM PAD ELEVATIONS (LOWEST OPENING) | | | |
|---|---|---|---|
| LOT | BLOCK | ELEVATION (USGS) | ELEVATION (CITY DATUM) |
| 26 & 27 | 1 | 1348.7 | 161.3 |
| 18 & 19 | 1 | 1348.7 | 161.3 |
| 7 | 1 | 1348.2 | 160.8 |
| 8 | 1 | 1348.2 | 160.8 |
| 9 | 1 | 1348.2 | 160.8 |

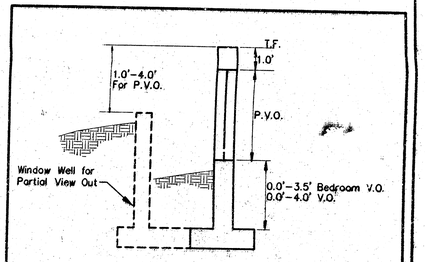


VIEW OUT & PARTIAL VIEW OUT DETAIL

## LEGEND

V.O. = VIEW OUT
W.O. = WALK OUT
P.V.O. = PARTIAL VIEW OUT
P.W.O. = PARTIAL WALK OUT
NO V.O. = NO VIEW OUT

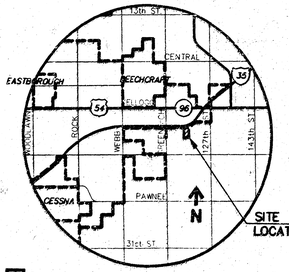


VICINITY MAP

APPROVED
GRADING PLAN

# GRADING PLAN
# CEDAR VIEW SECOND ADDITION

MKEC
ENGINEERING CONSULTANTS
411 N. WEBB ROAD
WICHITA, KS. 67206
316-554-6600

CEDAR VIEW 2ND ADD'N

Plat filed 11 APR 2001

H:\CIVIL\960371\002261\DWG\GRAD\002256PRD.DWG

H:\CIVIL\960371\002261\DWG\GRAD\002256GRD.DWG