
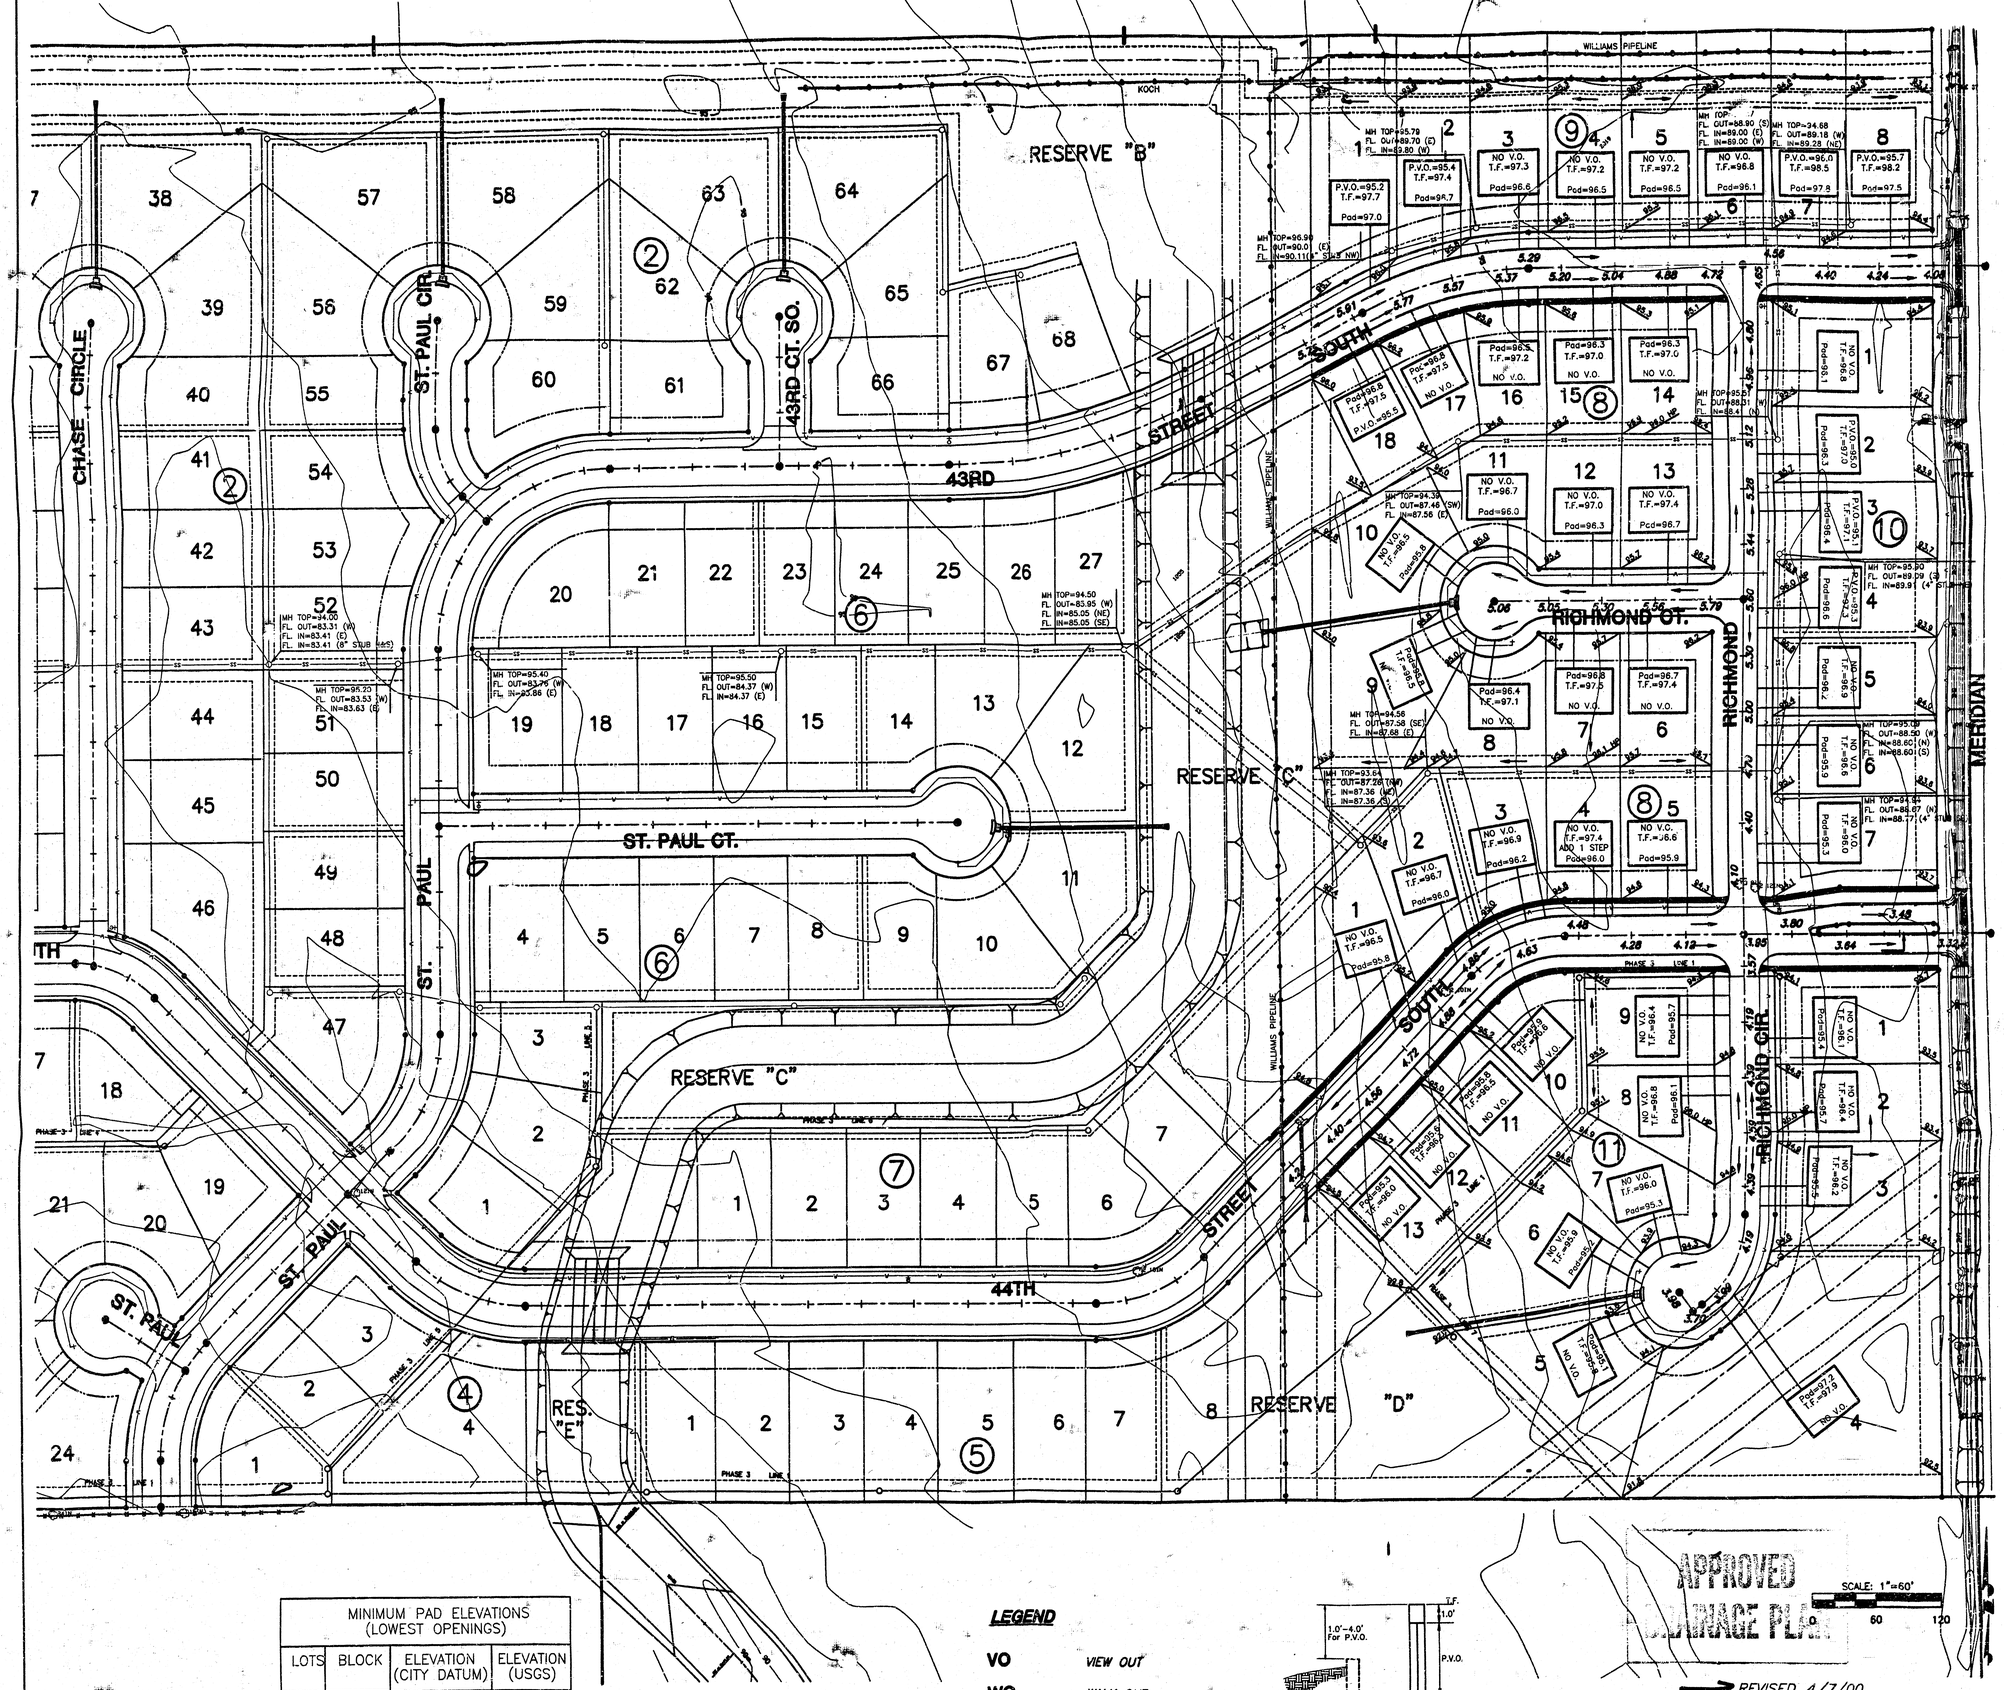


MINIMUM PAD ELEVATIONS (LOWEST OPENINGS)			
LOTS	BLOCK	ELEVATION (CITY DATUM)	ELEVATION (USGS)
1–18	8	95.0	1282.4
1–8	9	95.0	1282.4
1–7	10	95.0	1282.4
1–13	11	95.0	1282.4

LEGEND

VO	VIEW OUT
WO	WALK OUT
PVO	PARTIAL VIEW OUT
PWO	PARTIAL WALK OUT
NO VO	NO VIEW OUT

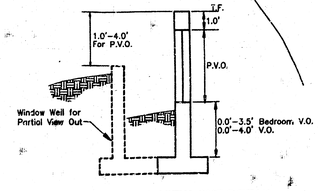

VIEW OUT & PARTIAL VIEW OUT DETAIL

APPROVED DRAINAGE PLAN

REVISED 4/7/00

JOHNNY J. ALLEN JR. LICENSED 11189 KANSAS PROFESSIONAL ENGINEER

MID-KANSAS ENGINEERING CONSULTANTS, INC. 411 N. WEBB ROAD

THE LEGACY ADDITION
PROJECT NAME

GRADING PLAN PHASE 1
SHEET TITLE

ASH DESIGN BY: | RKH DRAWN BY: | GLA CHECKED BY:

I:\05139\GRAD\05139GR1.DWG Mon Apr 10 08:42:17 2000