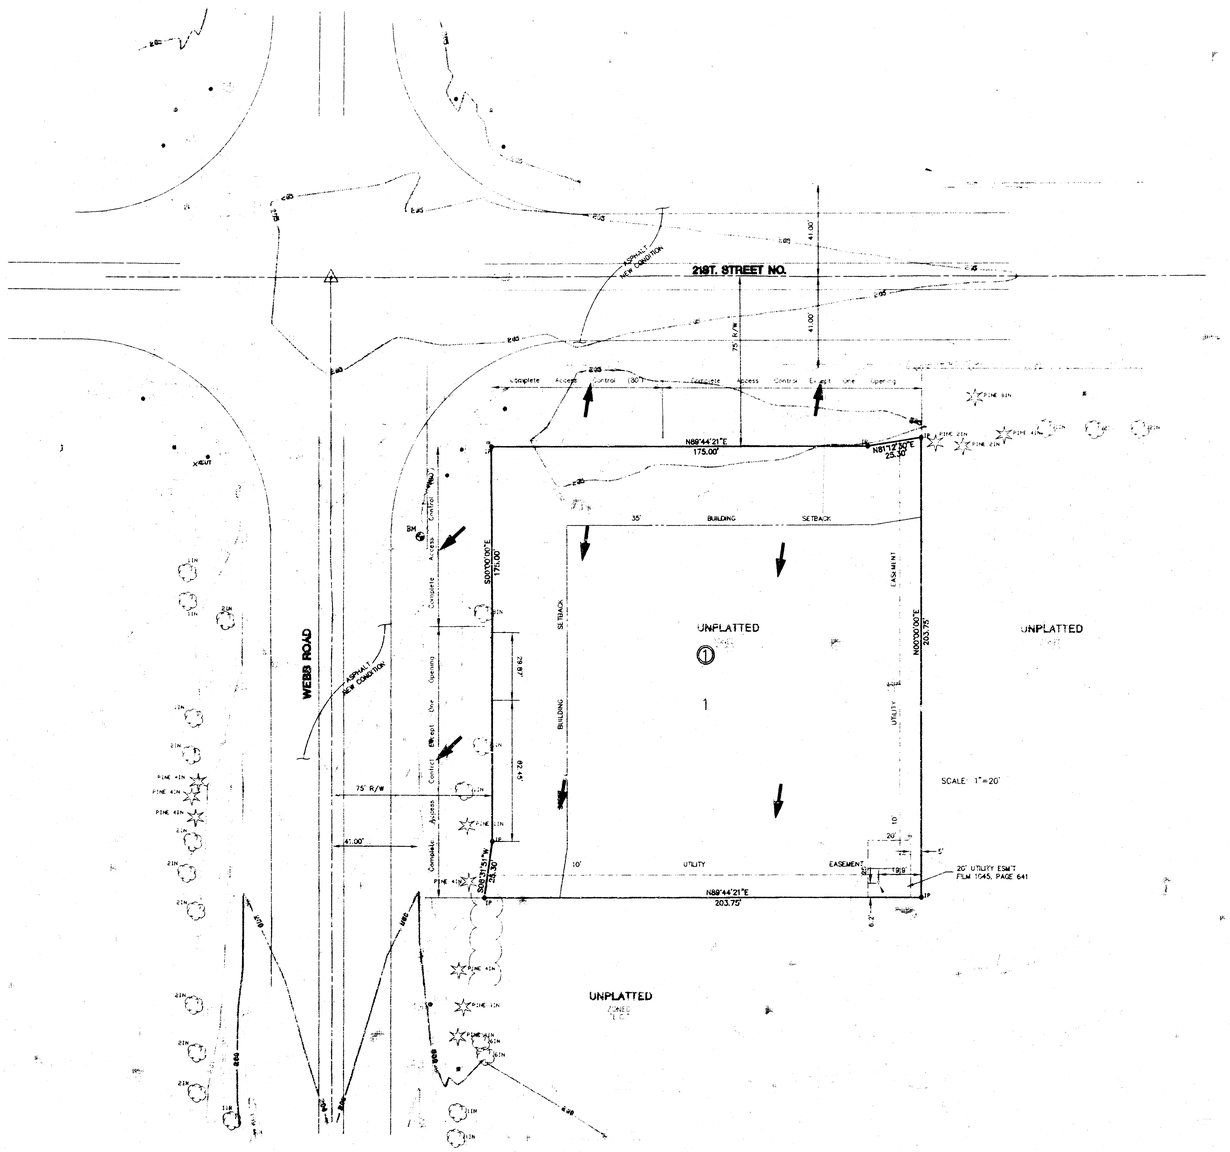


SCALE: 1"=30'

TOTAL PETROLEUM
PROJECT NAME

DRAINAGE AND UTILITY PLAN
DESIGN TITLE

GJA	GJA
DESIGN	DRAWN BY
GJA	12/6/94
CHECKED BY	DATE
DRNGUTIL	1 / 1
JOB NO.	SHEET/OF

MID-KANSAS ENGINEERING
CONSULTANTS, INC.
411 N. WEBB ROAD
WICHITA, KS. 67206
316-684-9600