
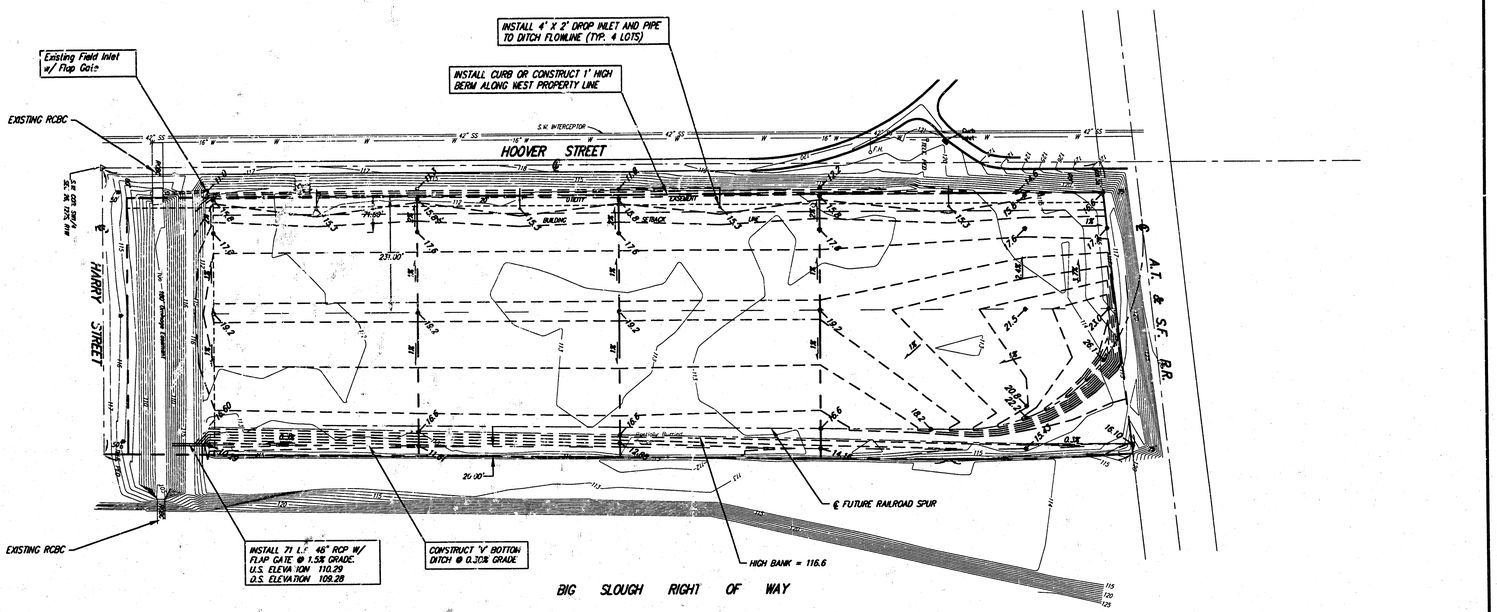



WEST TOWNE INDUSTRIAL ADDITION

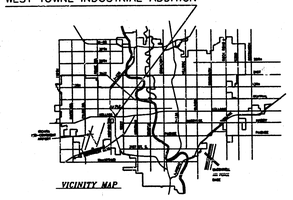

VICINITY MAP

TOPOGRAPHY = CITY DATUM
S.E. ANDERSON, MARCH 97

BENCH MARK: CITY OF WICHITA DISC N. END OF W. HEADWALL OF R.C.B.C. 100 FT. N. OF INTERSECTION HARRY & HOOVER.
ELEV. = 114.26 (CITY DATUM)

DOUGLAS CHARLES BUBBLE LICENSED 9821 9-26-97

**WEST TOWNE INDUSTRIAL ADDITION**
**SITE GRADING PLAN**
**WICHITA, KANSAS**

SRB
924 NORTH MAIN
WICHITA, KANSAS 67203
http://www.twist.com/~srb
316-264-8008
FAX 264-8021
E-mail: srb@twist.com

SAVOY, RUGGLES & BOHM, P.A.
ENGINEERING & SURVEYING

PROJECT NUMBER

| DESIGN | DRAWN | UTILITY | REVIEW | DATE | REVISED |
|---|---|---|---|---|---|
| TCR/KWL | KWL | - | - | Sept. 20, 1997 | - |

SHEET 1 OF 1