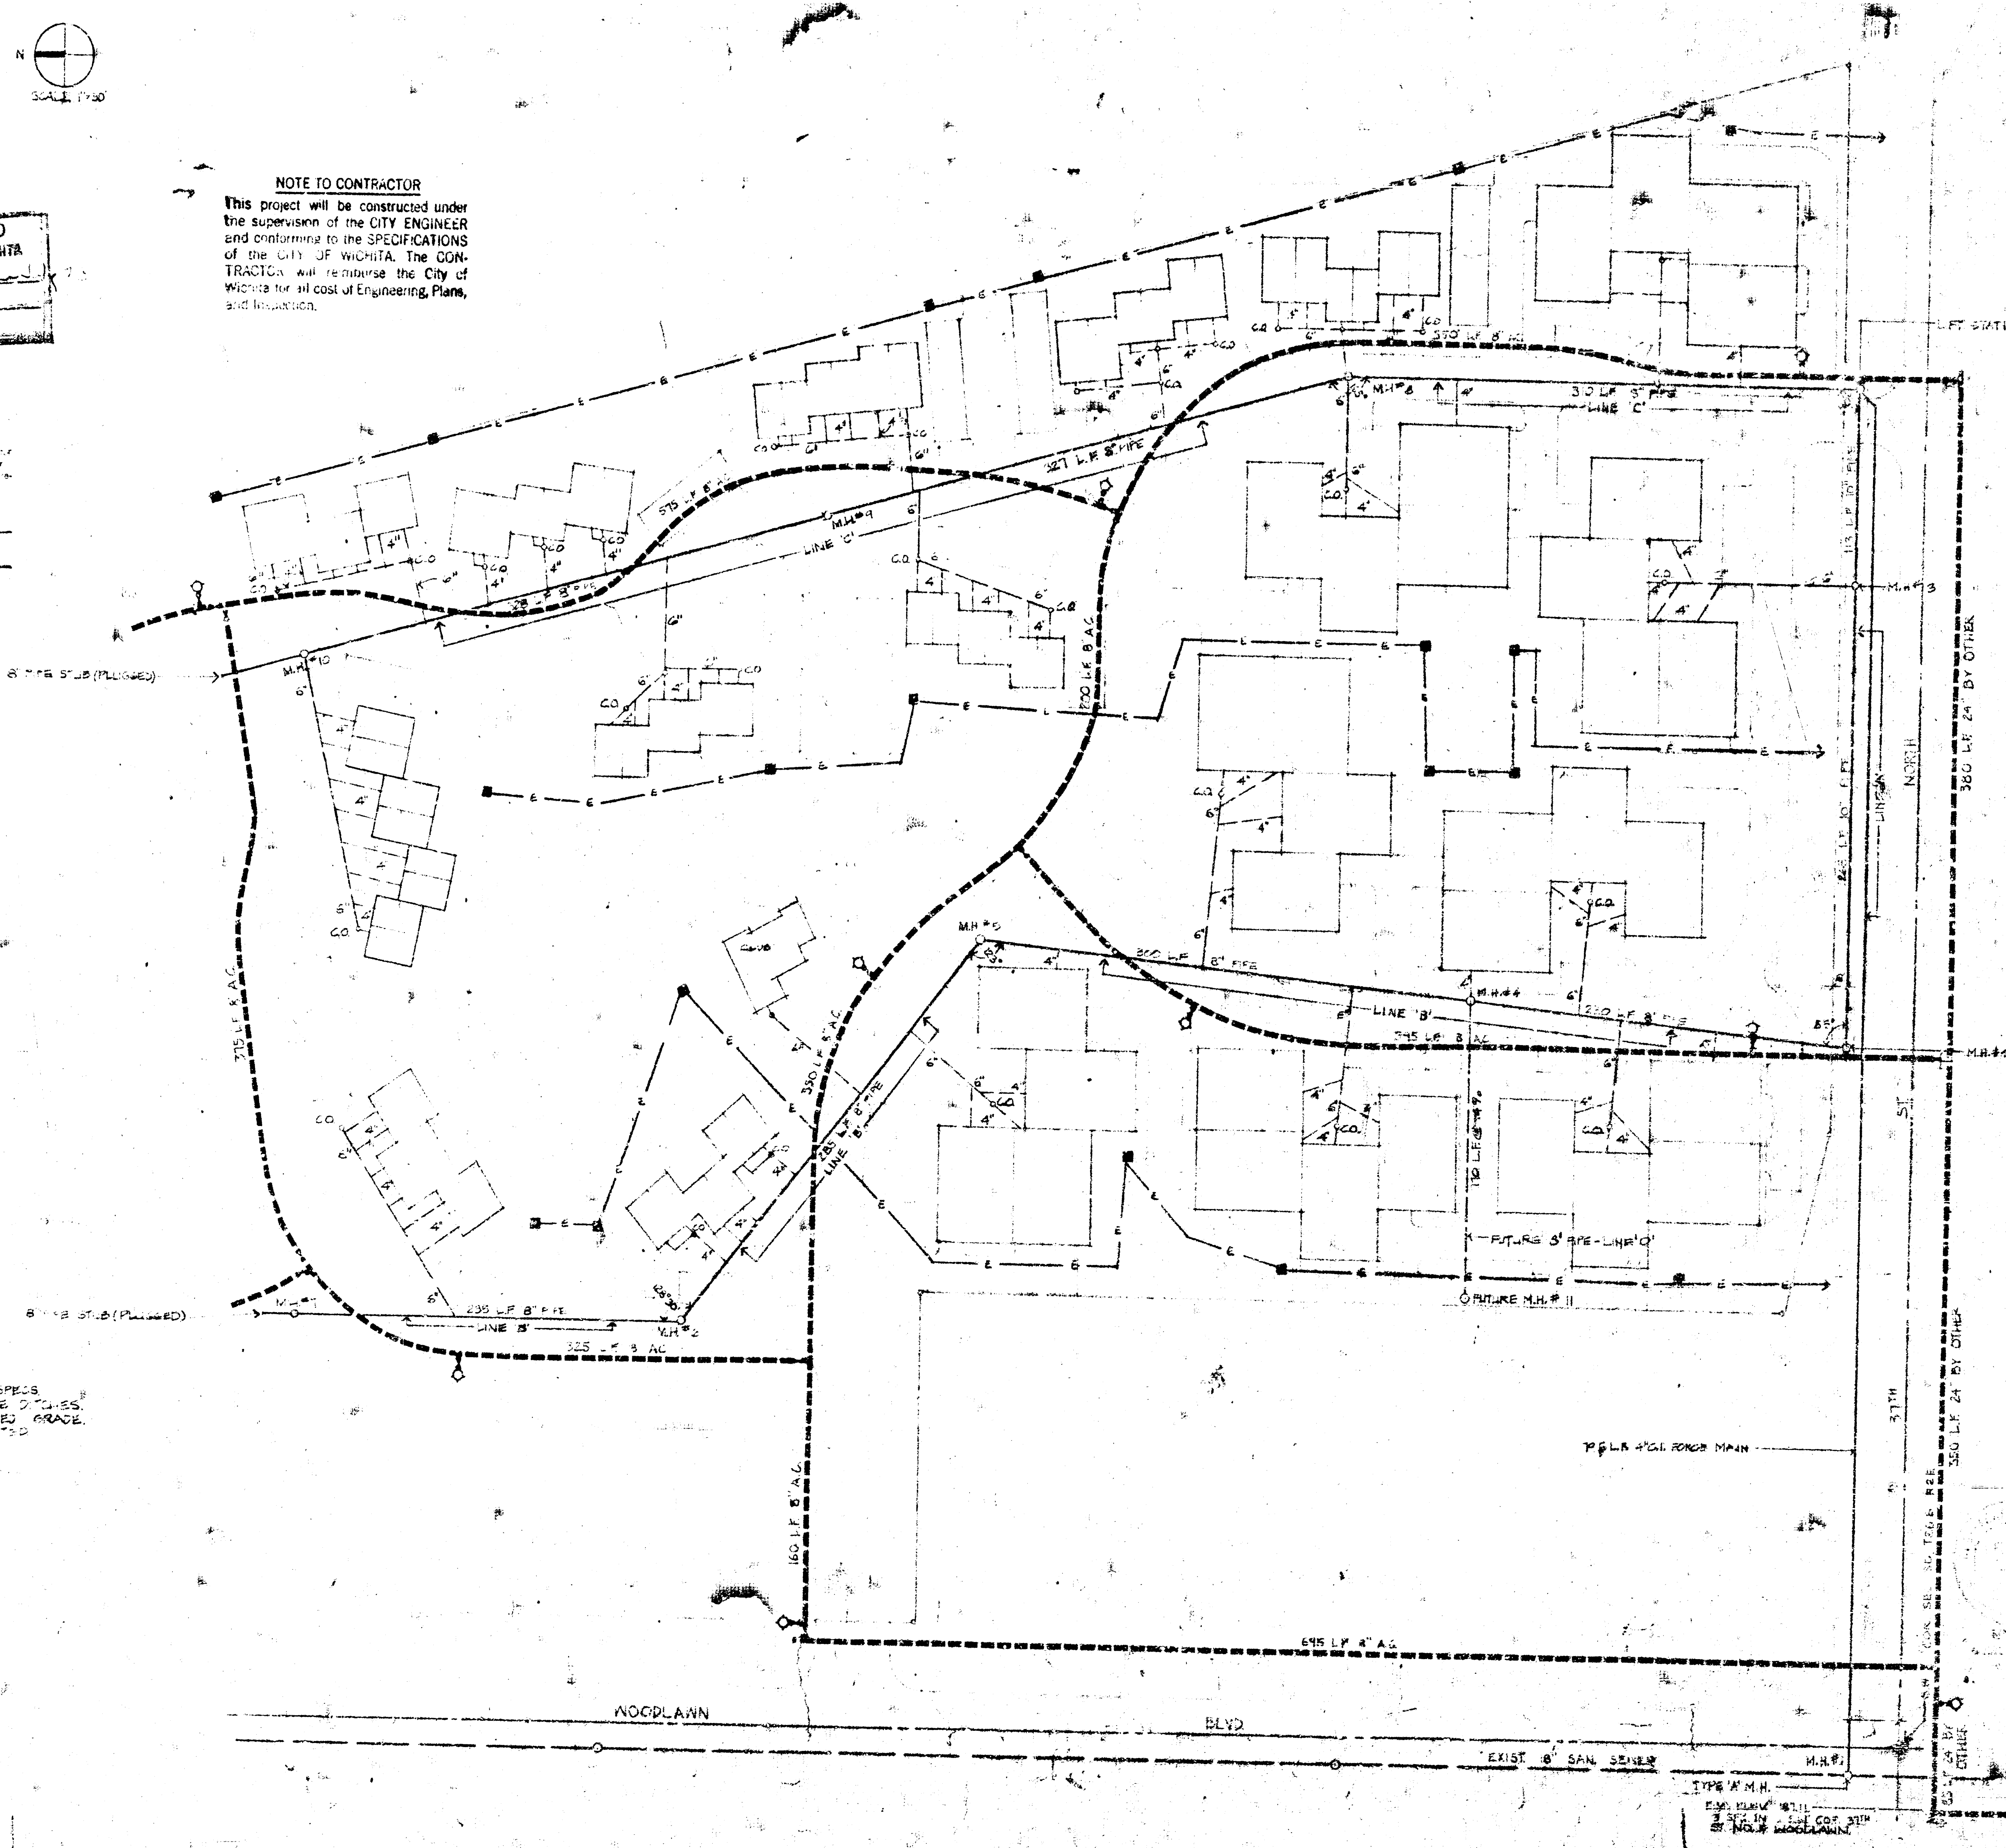
N
SCALE 1"=50'
8" PIPE STUB (PLUGGED)
M.H. #10
M.H. #9
M.H. #8
M.H. #3
M.H. #2
M.H. #1
LINE 'A'
LINE 'B'
LINE 'C'
LINE 'D'
C.O.
4"
6"
FUTURE 8" PIPE - LINE 'D'
FUTURE M.H. # 11
645 L.F. 8" A.C.
WOODLAWN
BLVD
EXIST. 8" SAN. SEWER
TYPE 'A' M.H.
NORTH
ST.
37TH
580 L.F. 24" BY OTHER

APPROVED AS NOTED
By CITY ENGINEER OF WICHITA
Sanitary Sewers
Storm Sewers
Driveway Approaches

NOTE TO CONTRACTOR

This project will be constructed under the supervision of the CITY ENGINEER and conforming to the SPECIFICATIONS of the CITY OF WICHITA. The CONTRACTOR will reimburse the City of Wichita for all cost of Engineering, Plans, and Inspection.

CITY OF WICHITA
APPROVED: Approval does not relieve the contractor from any responsibility for errors or deviations from the contract requirements or for any deficiencies of equipment, work, or materials.

Date

Engineering Div.

LEGEND
- ◻ POWER POLE
- EXIST. SAN. SEWER
- PROPOSED SAN. SEWER W/ M.H.
- C.O. CLEAN OUT
- PROPOSED WATER
- PROPOSED WATER VALVE
- PROPOSED FIRE HYDRANT W/ VALVE
- E UNDERGROUND ELEC. SERV.
- TRANSFORMER

NOTES
1. ALL M.H.S TO BE CONST. AS PER CITY STDS & SPECS.
2. DAMP FILL & FLUSH SAN. SEWER & WATER LINE DITCHES.
3. TOP OF M.H. TO BE ESTABLISHED BY FINISHED GRADE.
4. ALL M.H.S TYPE 'A' STD UNLESS OTHERWISE NOTED

CHISHOLM CREEK — UTILITY PLAN

REVISED 7/2/73
REVISED 6/18/73

SEE SHEETS 25, 26, & 27 FOR SEWER PROFILES

1/5

15

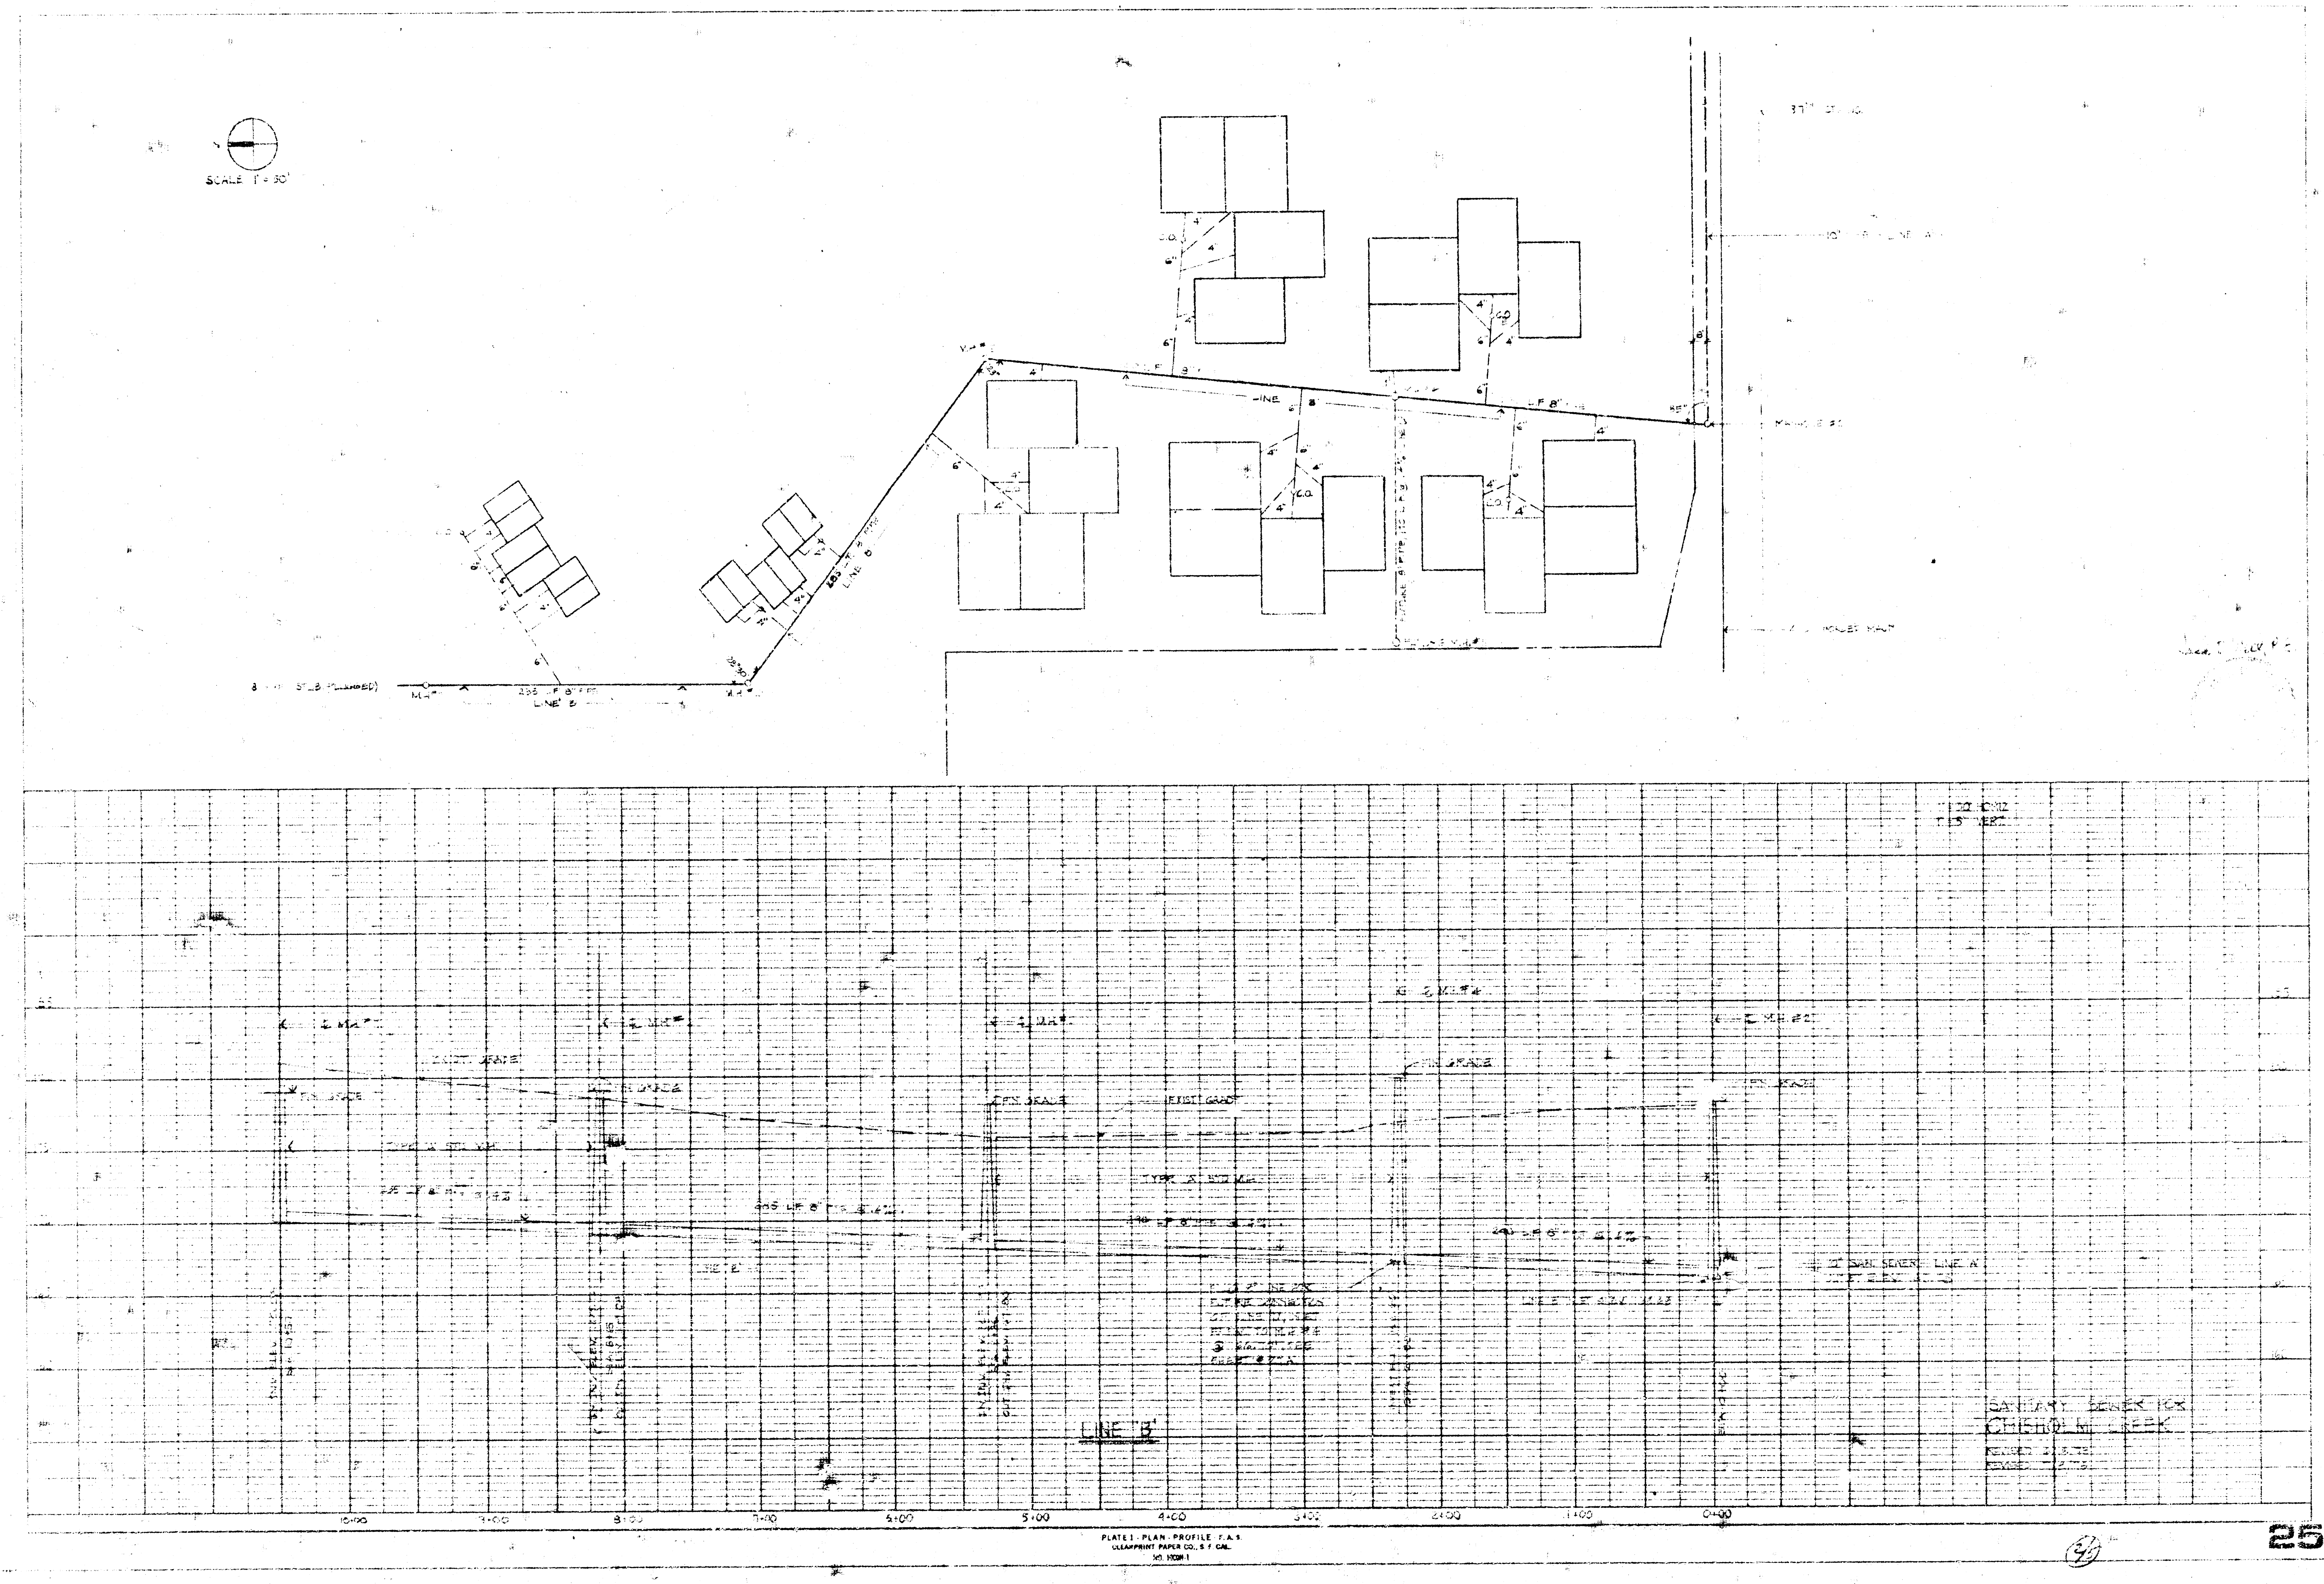
SCALE 1" = 50'
LINE 'B'
FIN. GRADE
EXIST. GRADE
TYPE A STD MH
SANITARY SEWER FOR
CHISHOLM CREEK
REVISED
REVISED
10+00
9+00
8+00
7+00
6+00
5+00
4+00
3+00
2+00
1+00
0+00

PLATE 1 · PLAN · PROFILE · F.A.S.
CLEARPRINT PAPER CO., S.F. CAL.
NO. 1000H-1

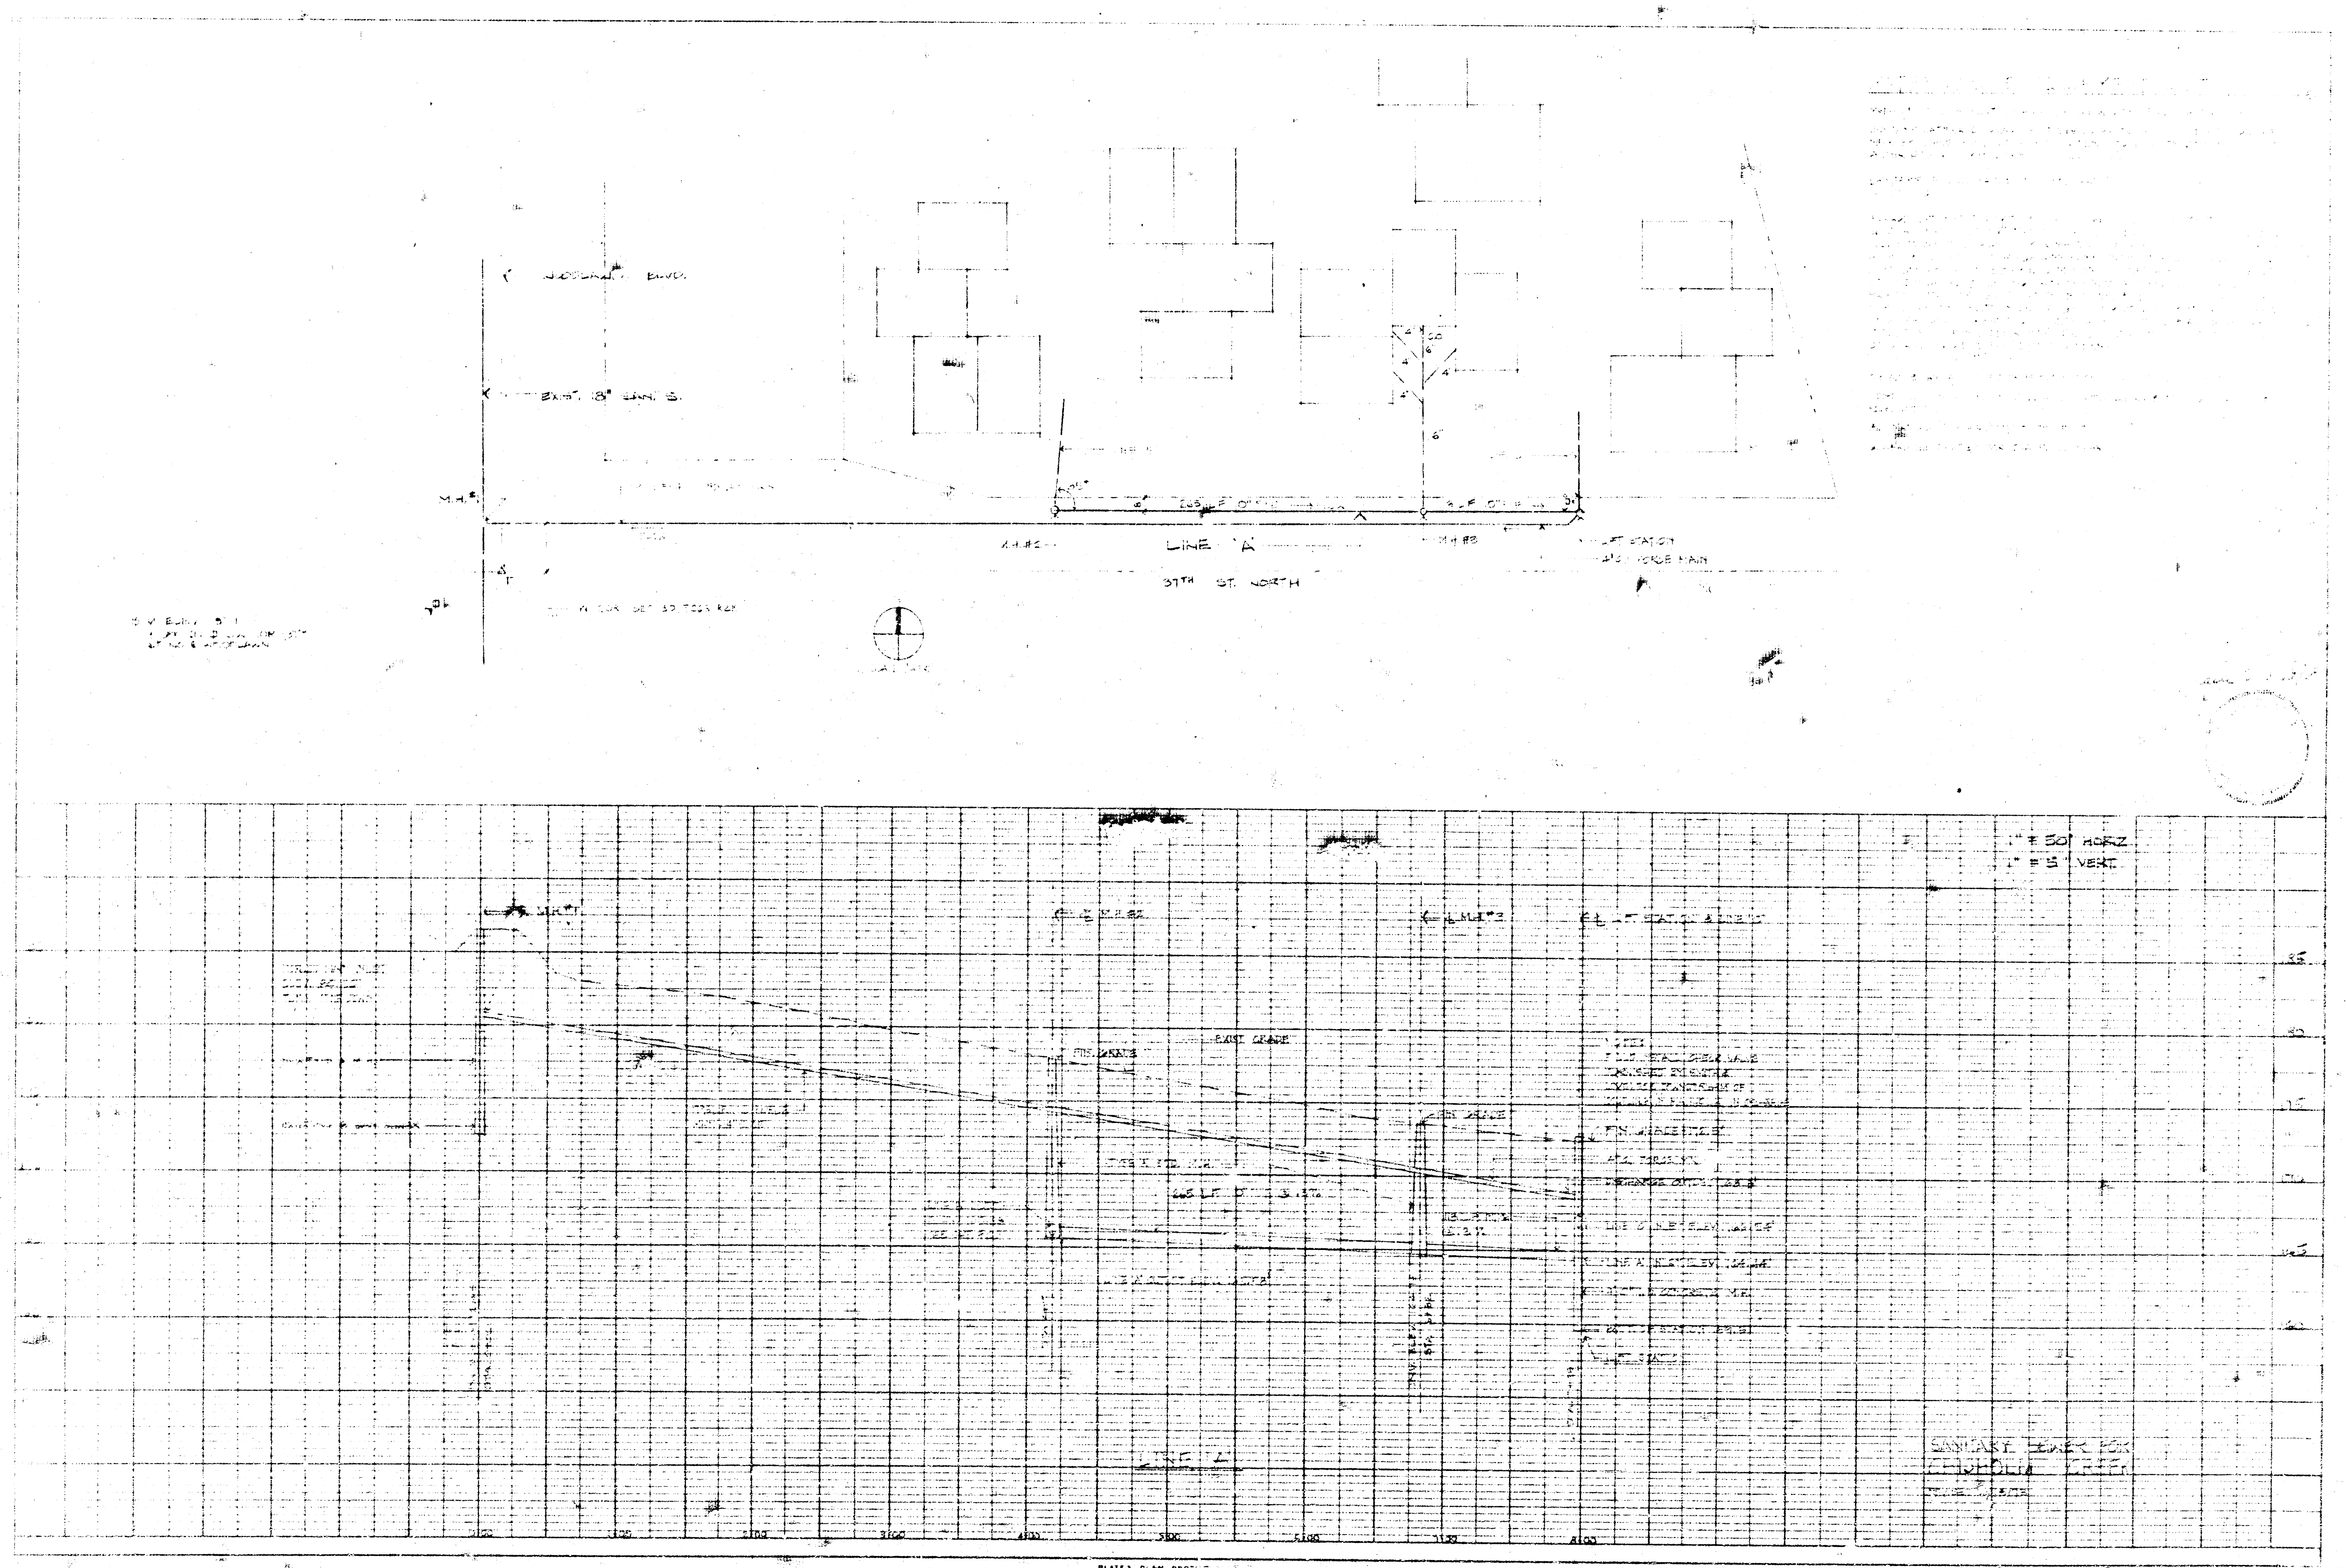
WOODLAWN BLVD.
EXIST. 18" SAN. S.
M.H. #1
M.H. #2
M.H. #3
LINE 'A'
37TH ST. NORTH
LIFT STATION
4" FORCE MAIN
1" = 50' HORZ
1" = 5' VERT
FIN. GRADE
LINE 'A'
SANITARY SEWER FOR
CHISHOLM CREEK
4100
5000
5100
35
30
25
20
15
10

PLATE 3 · PLAN · PROFILE · F & B
CLEARPRINT PAPER CO., S.F. CAL
1000H-1

(3/5)

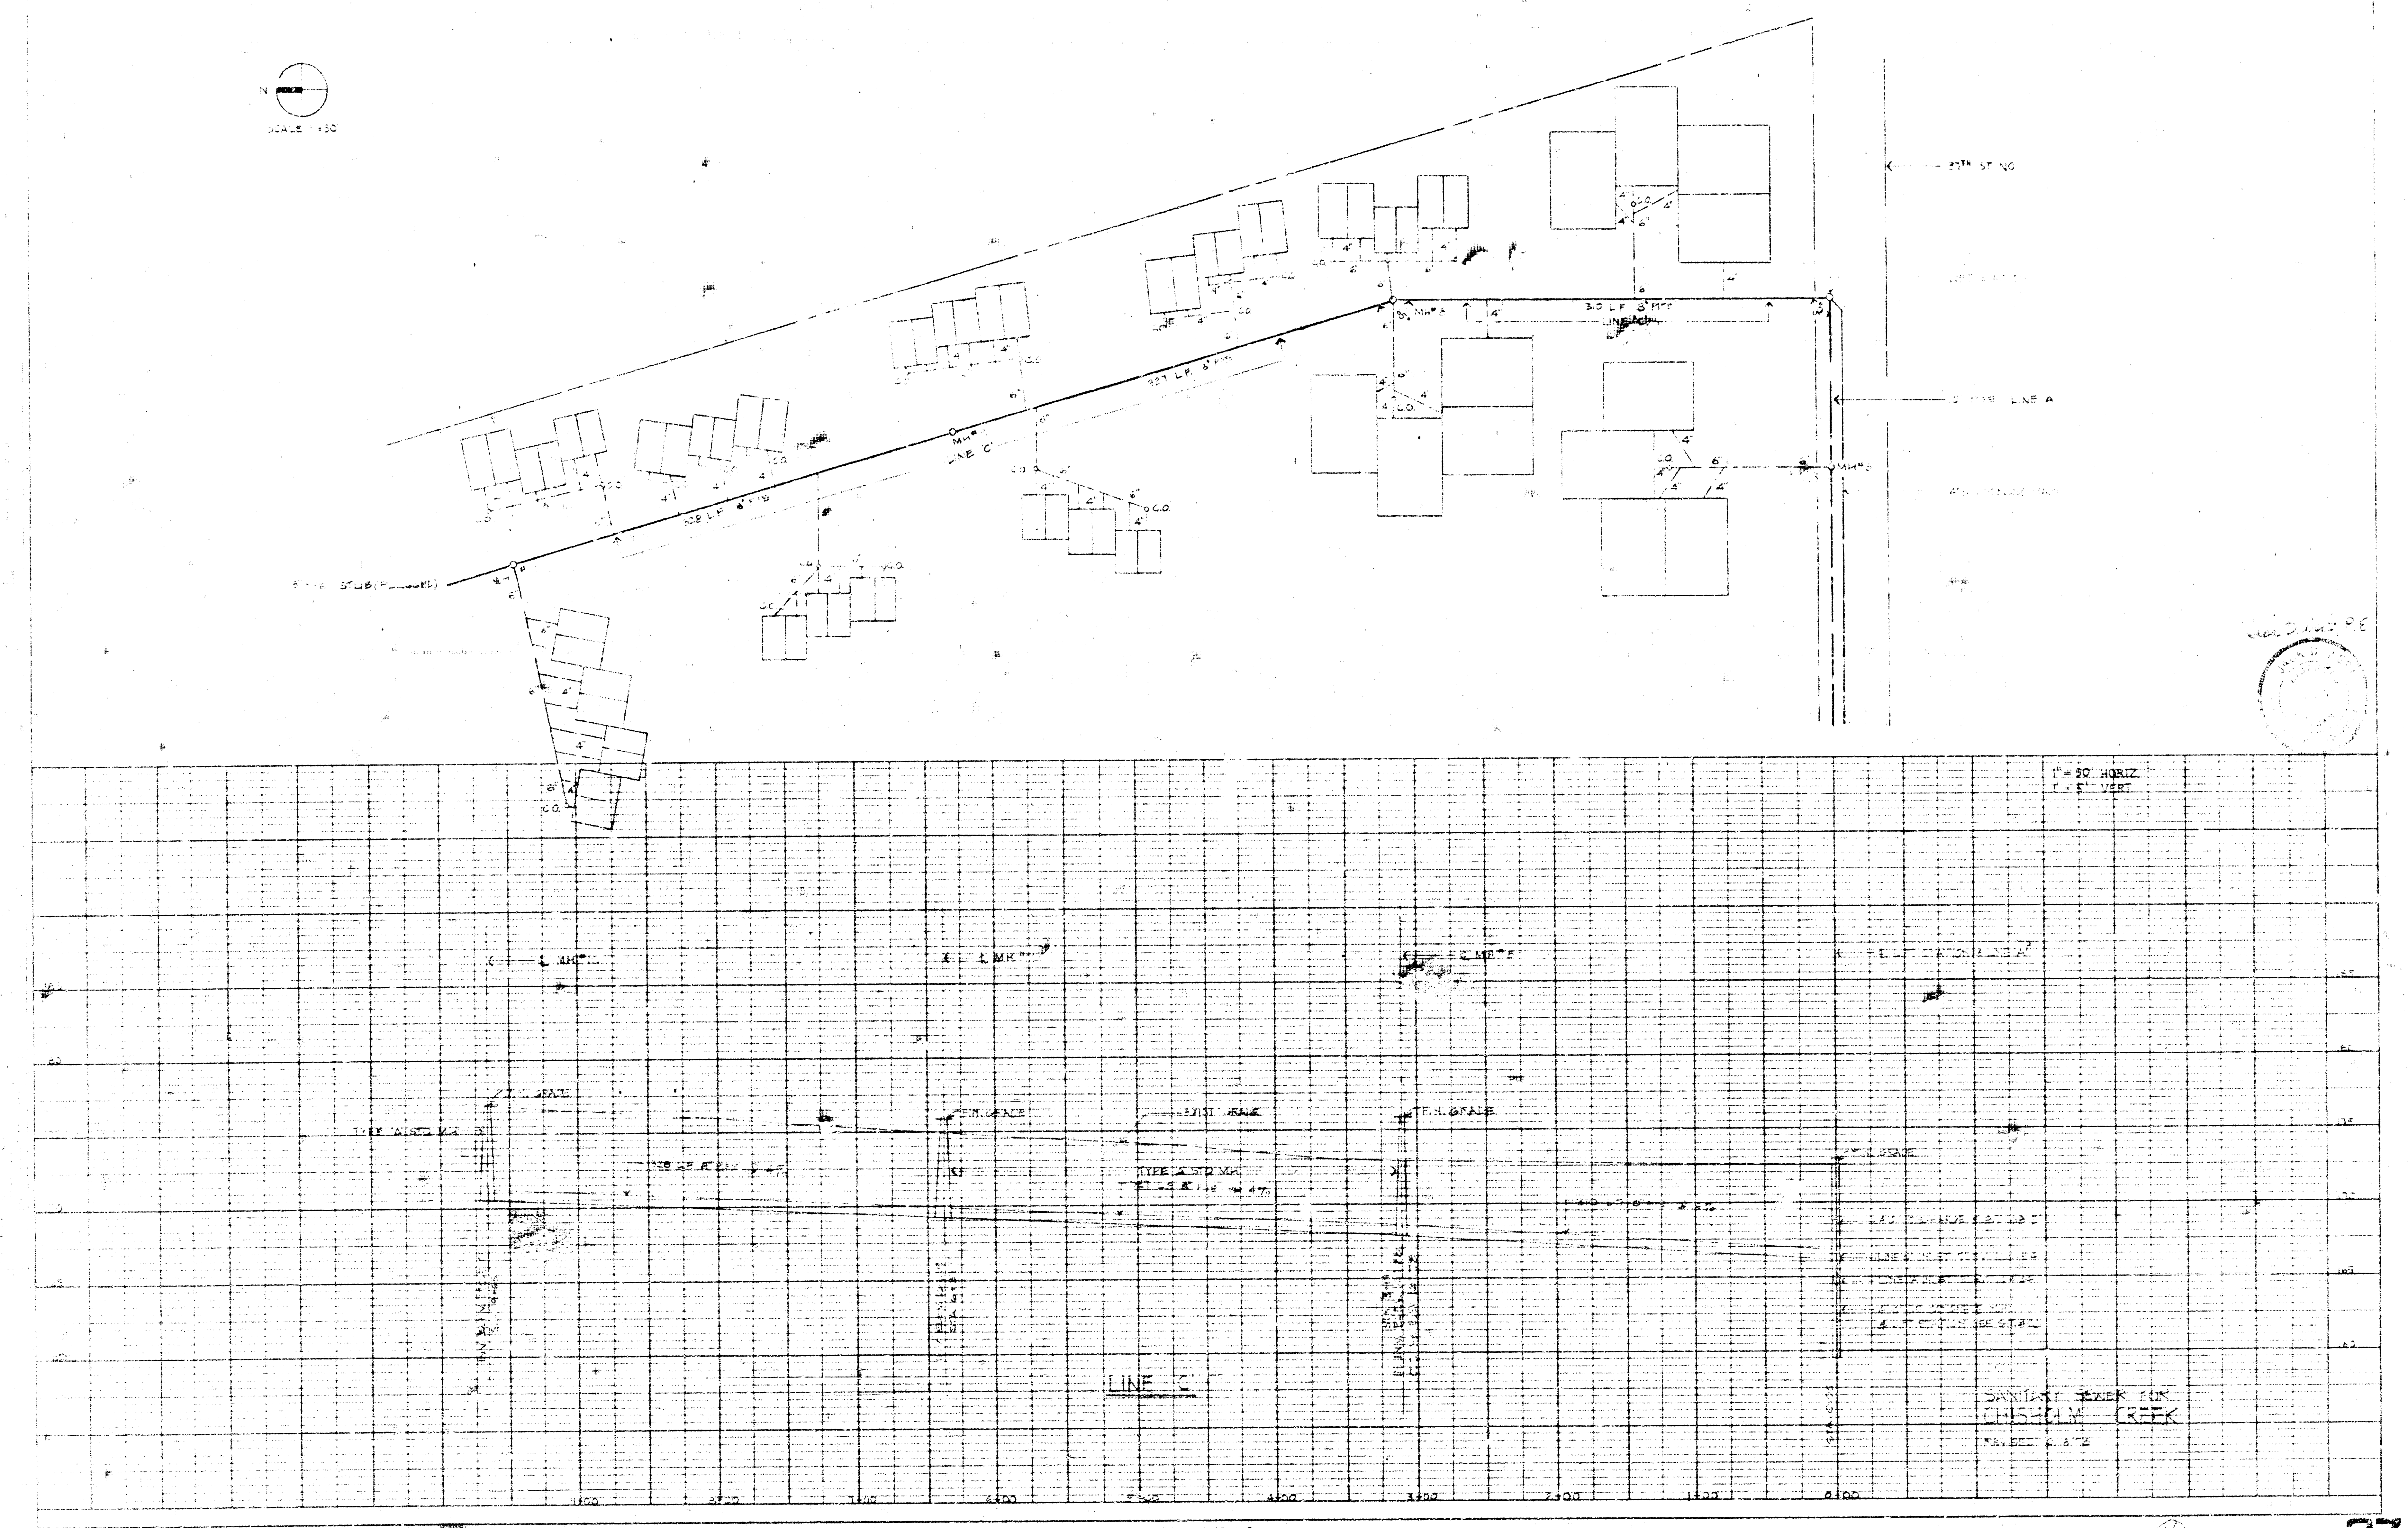

PLAN
PROFILE
1" = 50' HORIZ
1" = 5' VERT
LINE 'C'
6+00
5+00
4+00
3+00
2+00
1+00
0+00
SANITARY SEWER FOR
CHISHOLM CREEK

PLATE 1 - PLAN - PROFILE - F.A.S.
CLEARPRINT PAPER CO., S. F. CAL.
NO. 1000H-1

4/5

PLAN
PROFILE
CHISHOLM CREEK
LINE 10
4+00
5+00

PLATE 1 PLAN PROFILE F.A.B.
CLEARPRINT PAPER CO., S.F. CAL.
NO. 1000H 1

27A

14 2 4 (13)