plans for

an elementary school


Sheridan and Maple

wichita kansas

GOSNOLD/BENEDICT

Architect

wichita kansas

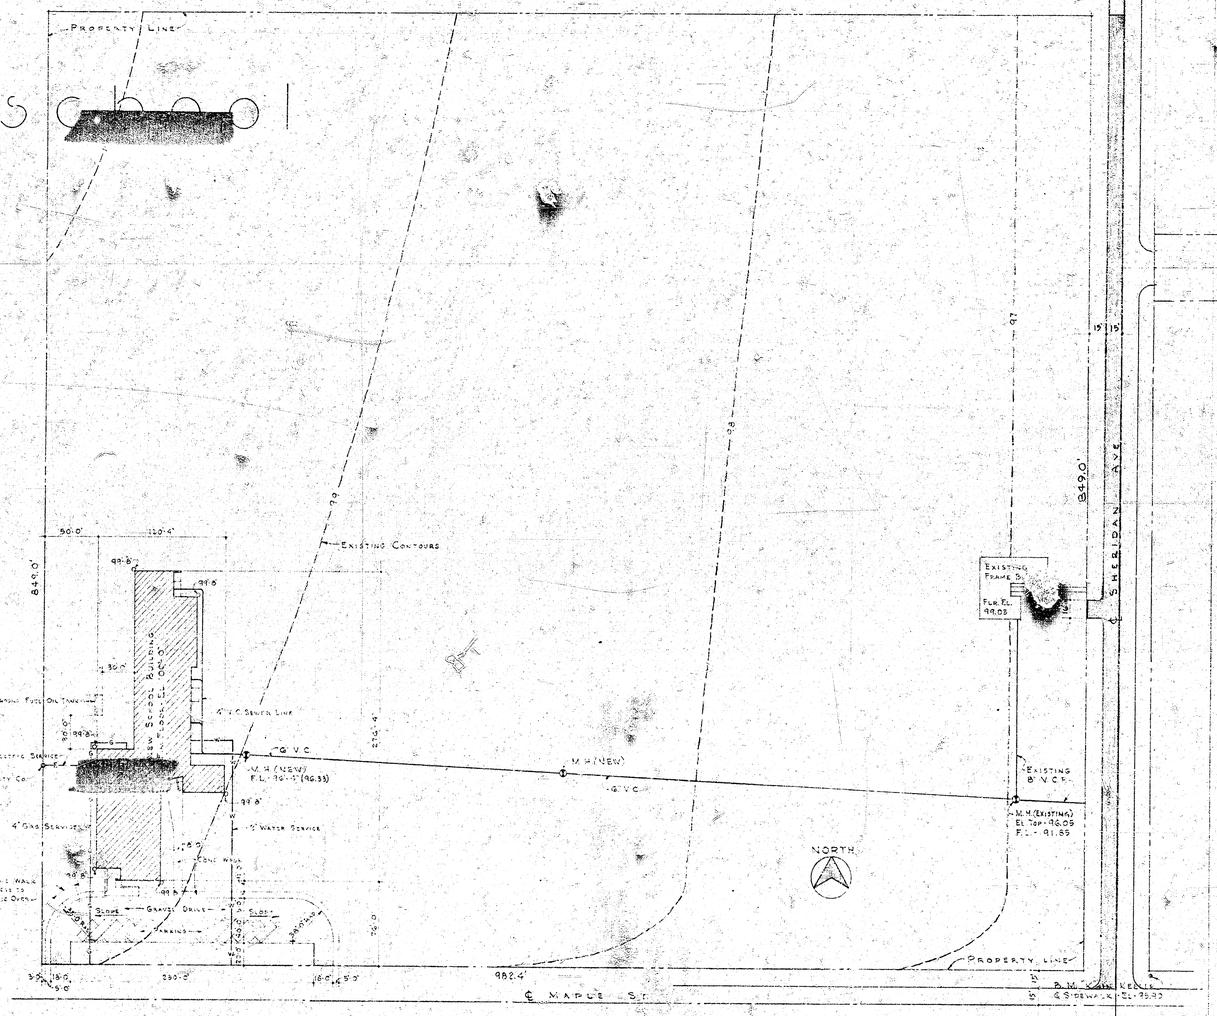

PLOT PLAN

SCALE: 1"=50'-0"

sheet index

SHEET 1 SITE & PLOT PLAN

FLOOR PLAN & SCHEDULES

ELEVATIONS & SECTIONS

DETAILS

DETAILS & MISCELLANEOUS

FOUNDATION & PARTIAL PLAN

FLOOR PLAN

ROOF PLAN

ELECTRICAL LAYOUT & SCHEDULES

material key

MATERIAL	ELEV.	SECT.
EARTH		
GRAVEL		
CONCRETE		
BRICK		
FIRE BRICK		
MASONRY BLOCK		
WOOD - ROUGH		
WOOD - FINISH		
PLYWOOD		
INSULATION		
METAL - LATH & LATH		
GYPSUM BOARD		
QUARRY TILE		
ASBESTOS CEMENT BOARD		

SHEET No. 1
FILE No. 5202
MAY 1952

BOARD OF EDUCATION
SERVICE DEPARTMENT
939 E. WATERMAN
WICHITA 7, KANSAS

PHONE 2-2484

ADMINISTRATIVE OFFICE
... 120 W. BROADWAY
WILEY D. MATTAS

June 6, 1952

Mr. L. K. White, City Engineer
The City of Wichita
Wichita, Kansas

Dear Mr. White:

Attached is the plot plan of our school site at Maple and Sheridan Streets.

This site was recently taken into the city and the East side of Sheridan is already paved. We are asking that you prepare plans and have this paved during the summer.

I talked with Mr. Edwards, county commissioner, who said that they would pave the strip North from the end of our property to Douglas Avenue.

Yours truly

BOARD OF EDUCATION

J. C. Hoehle

J. C. Hoehle
Supt. Bldgs & Grounds

JCHirst